



APPLICANT NAME: M/s. THE VIKASA SCHOOL


BLOCK - 1 (HOSTEL)

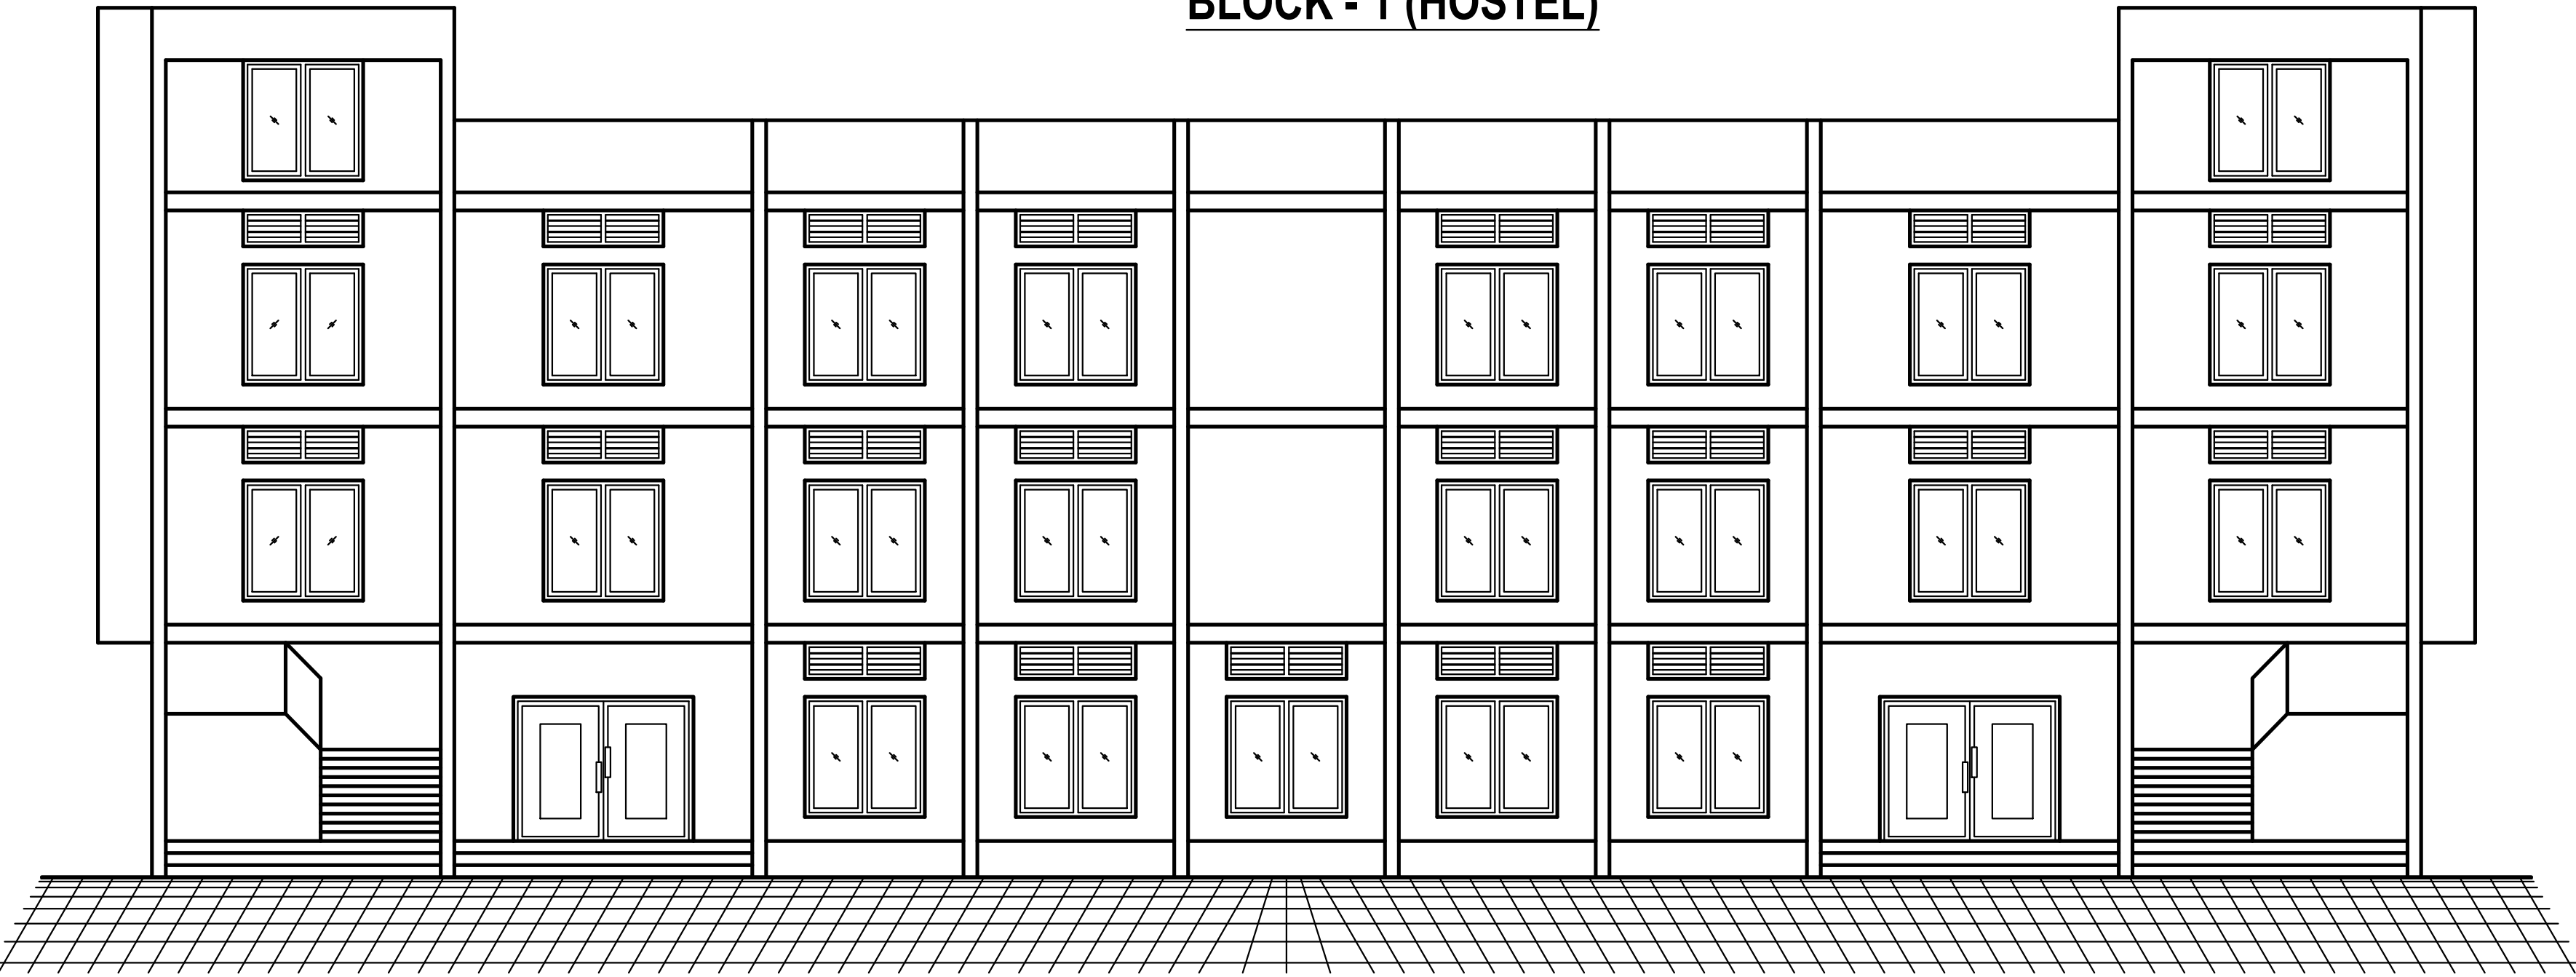


ELEVATION

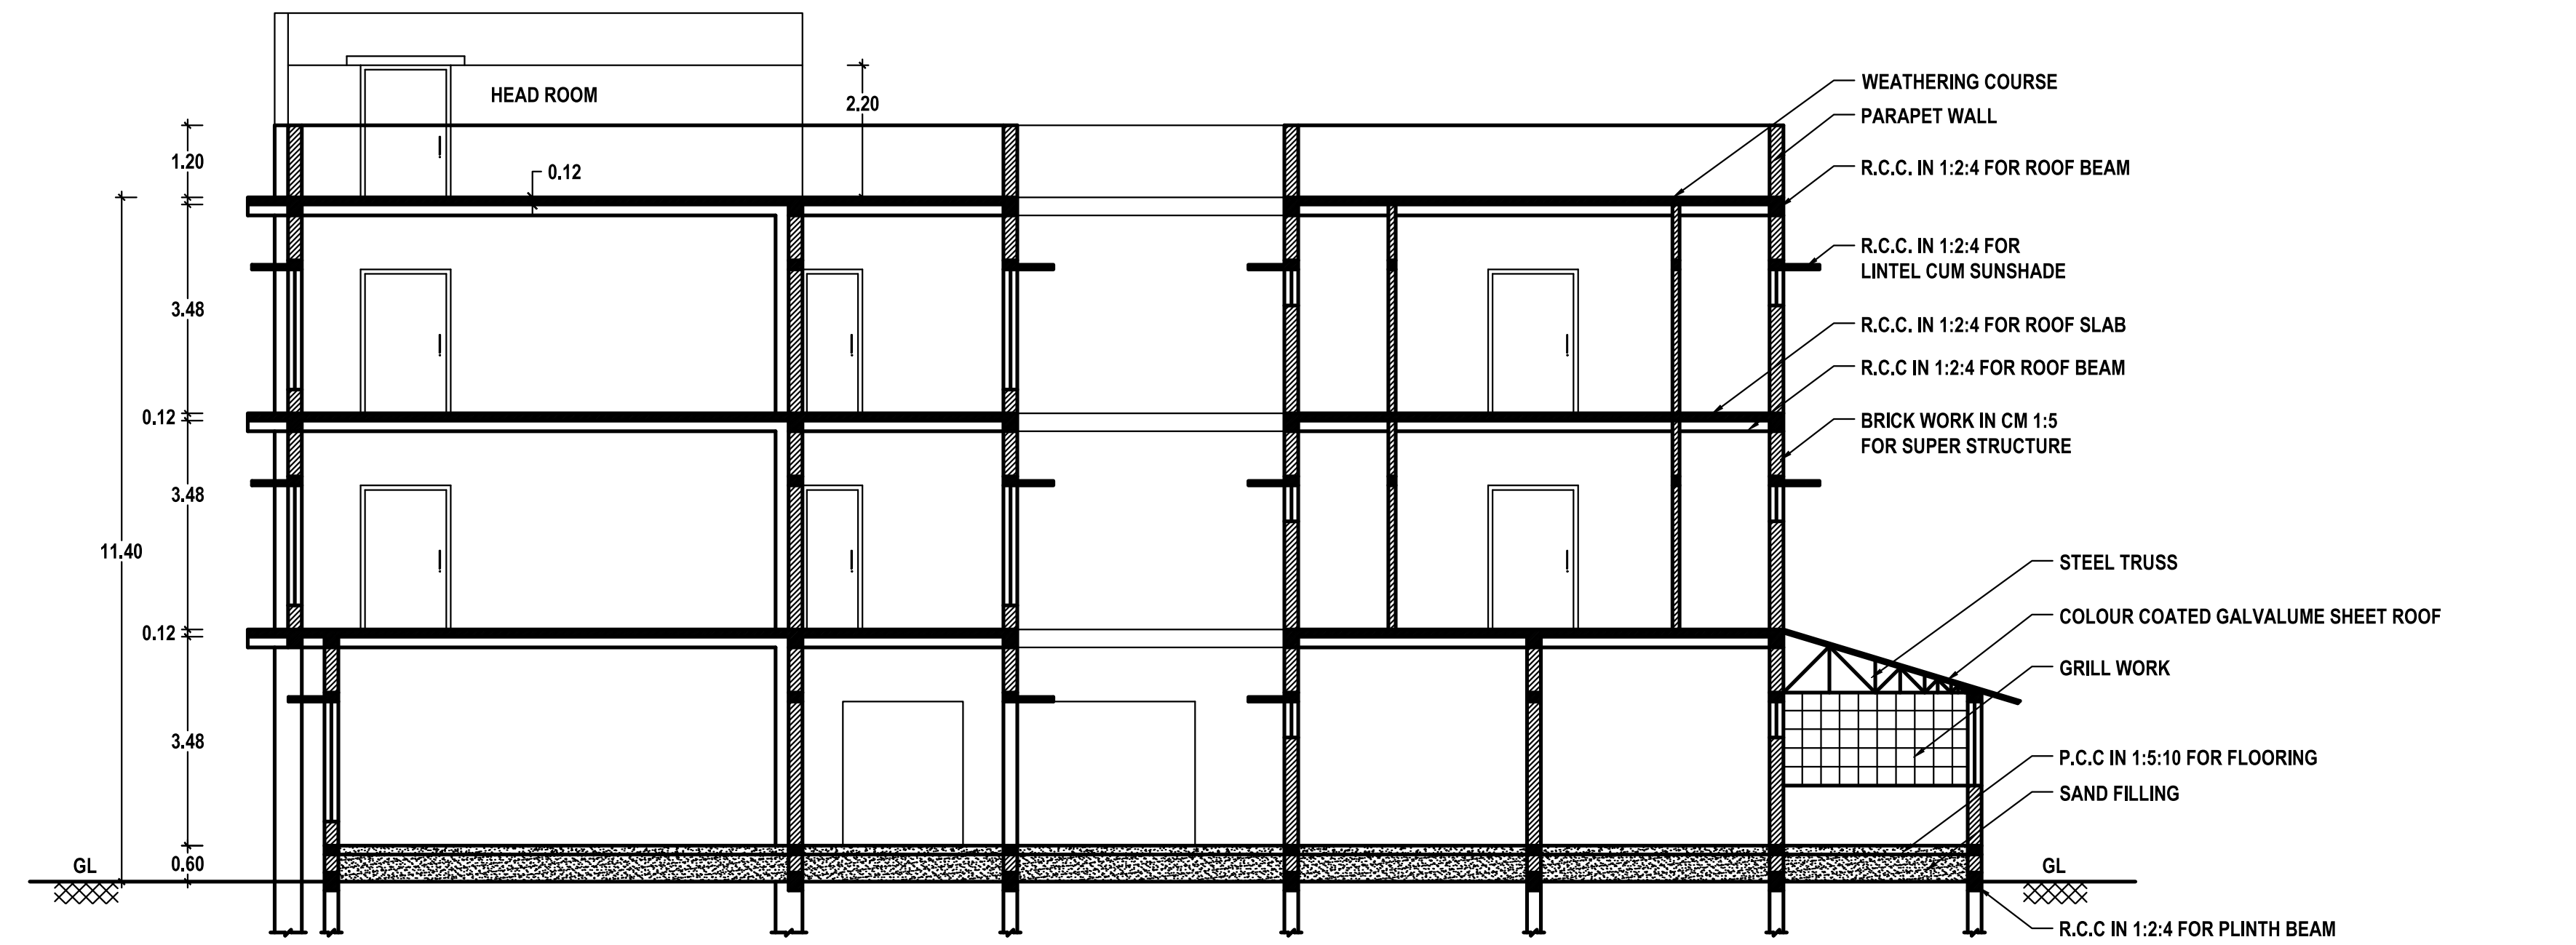

SECTION : A-A

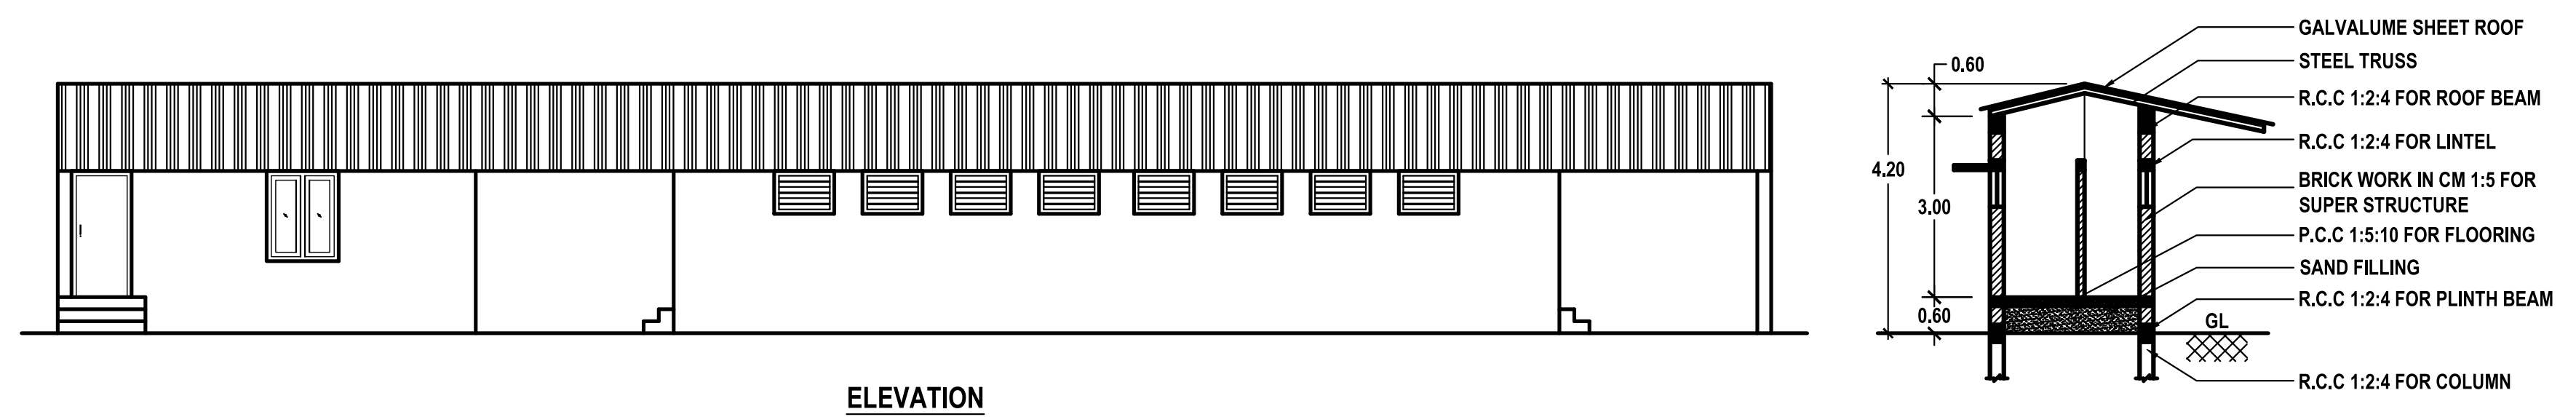


ELEVATION

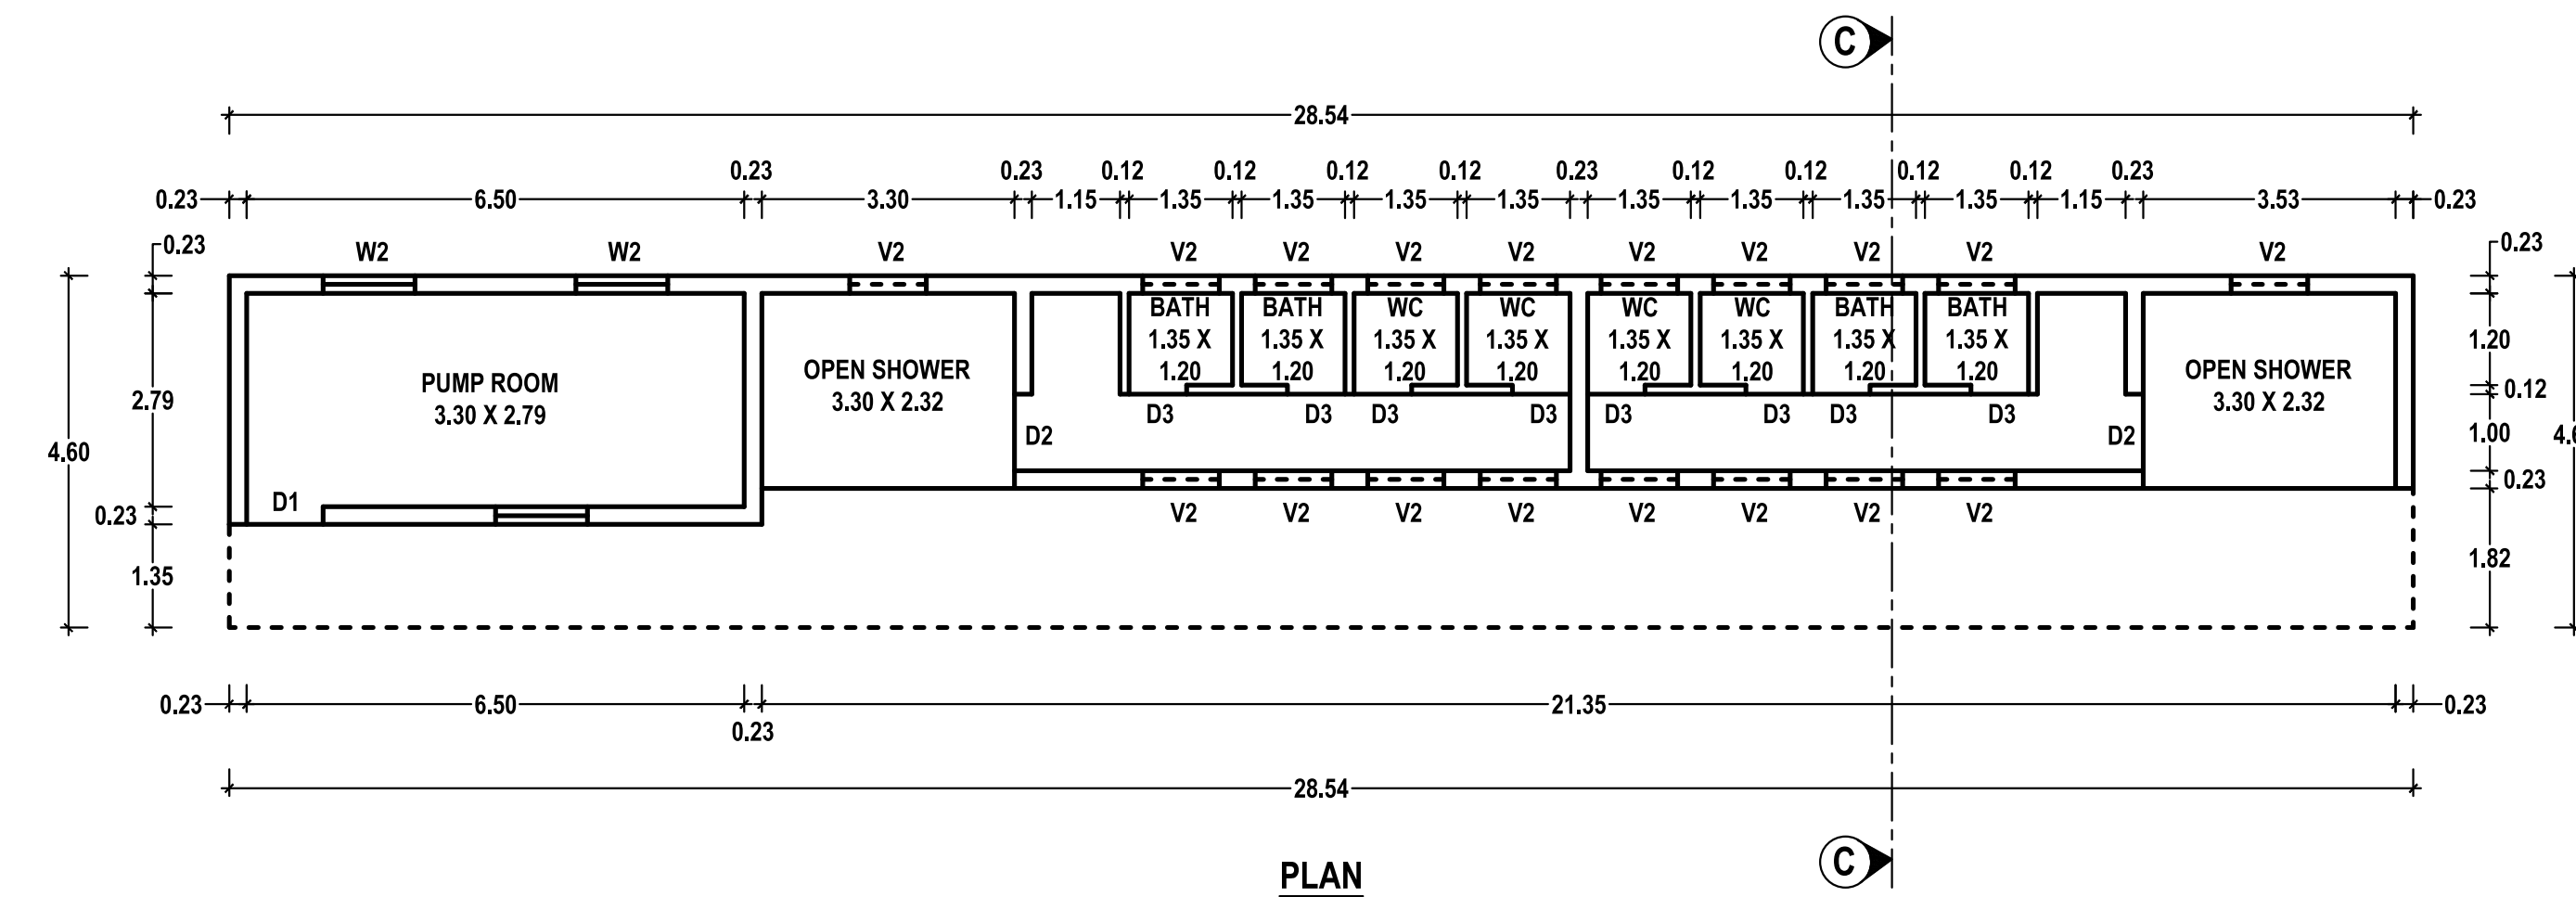


PLAN

PUMP ROOM & TOILET


DRIVER'S TOILET AND SECURITY

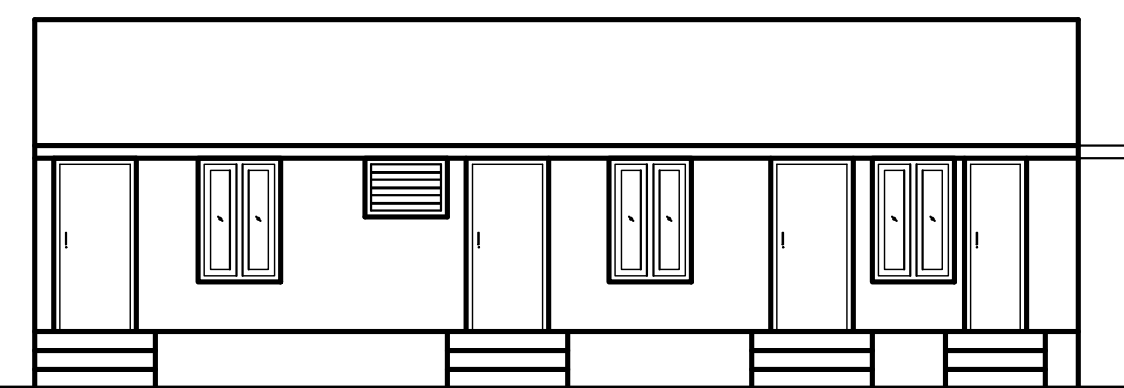


ELEVATION

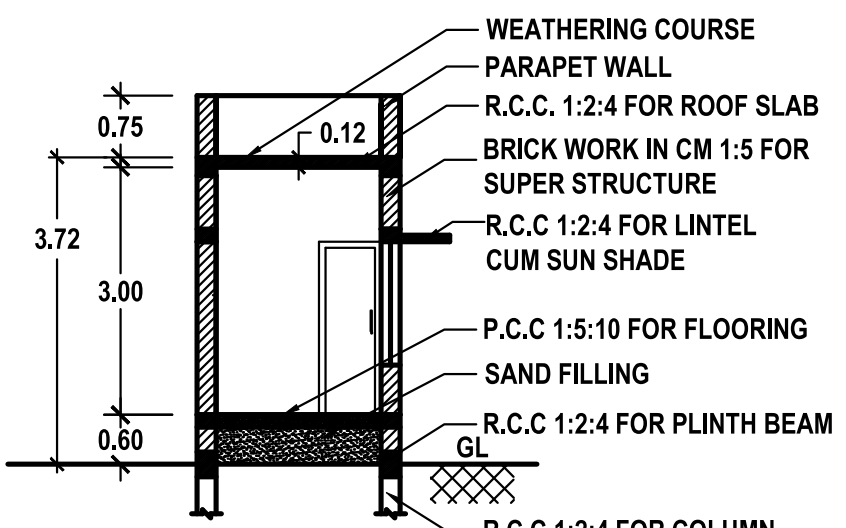


SECTION: D-D

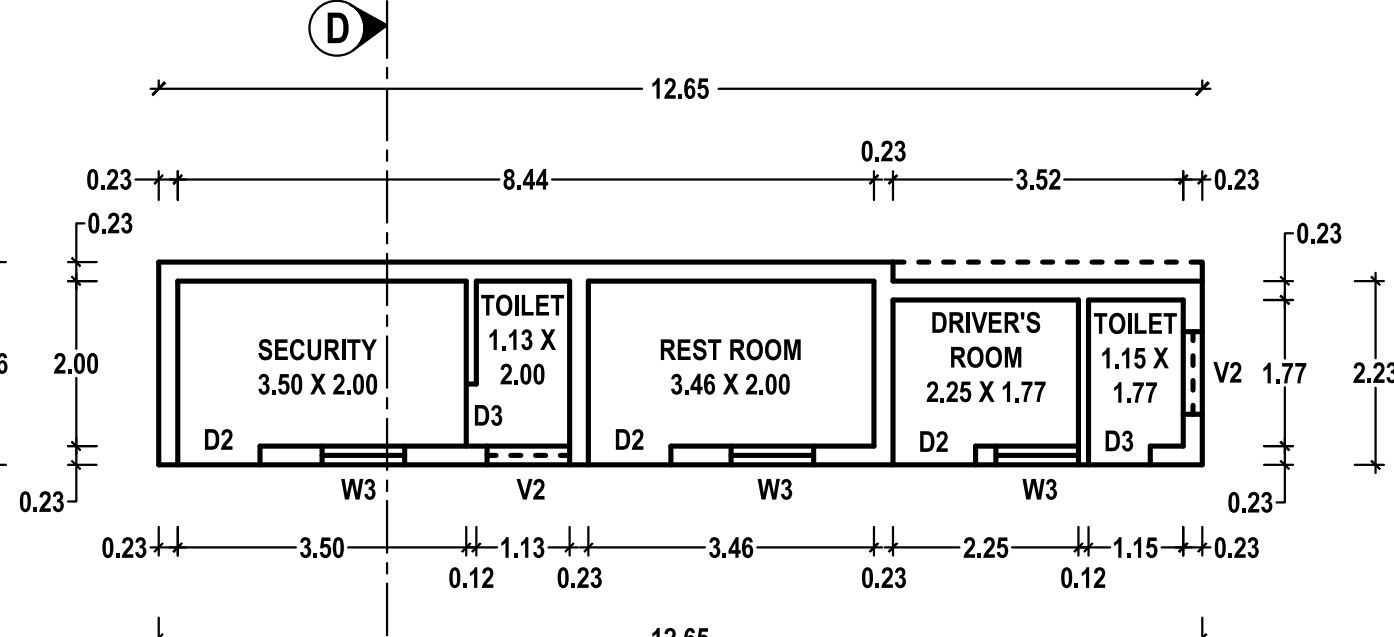


PLAN

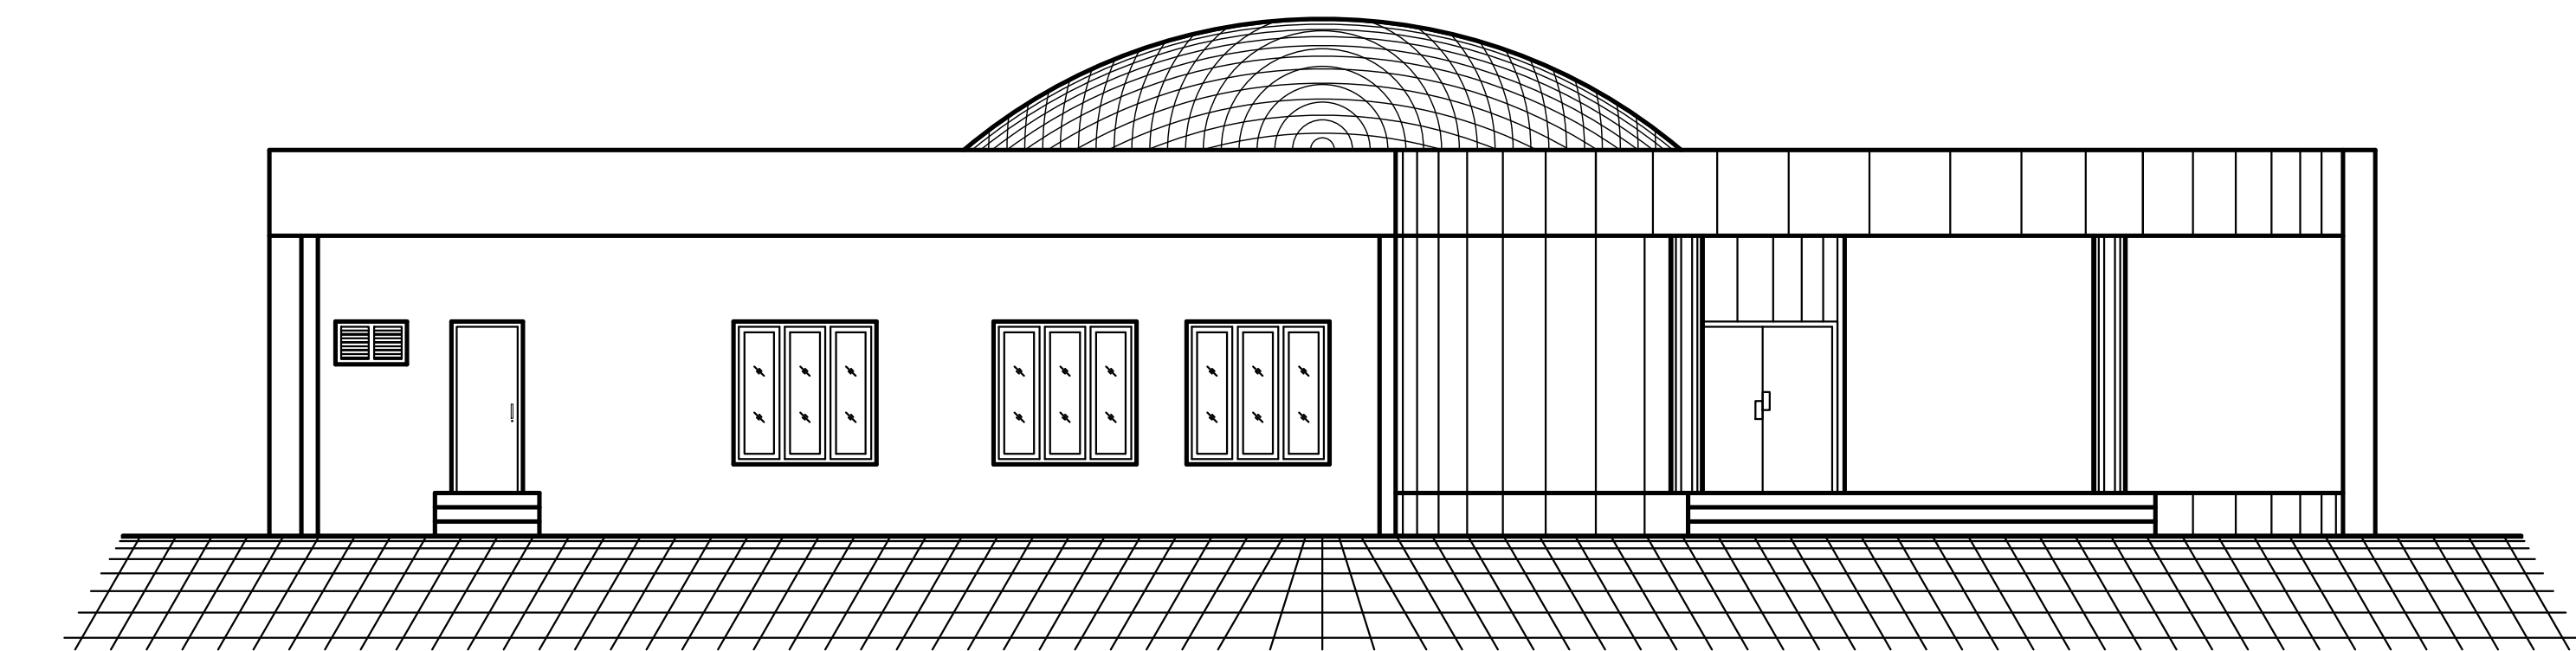

ELEVATION

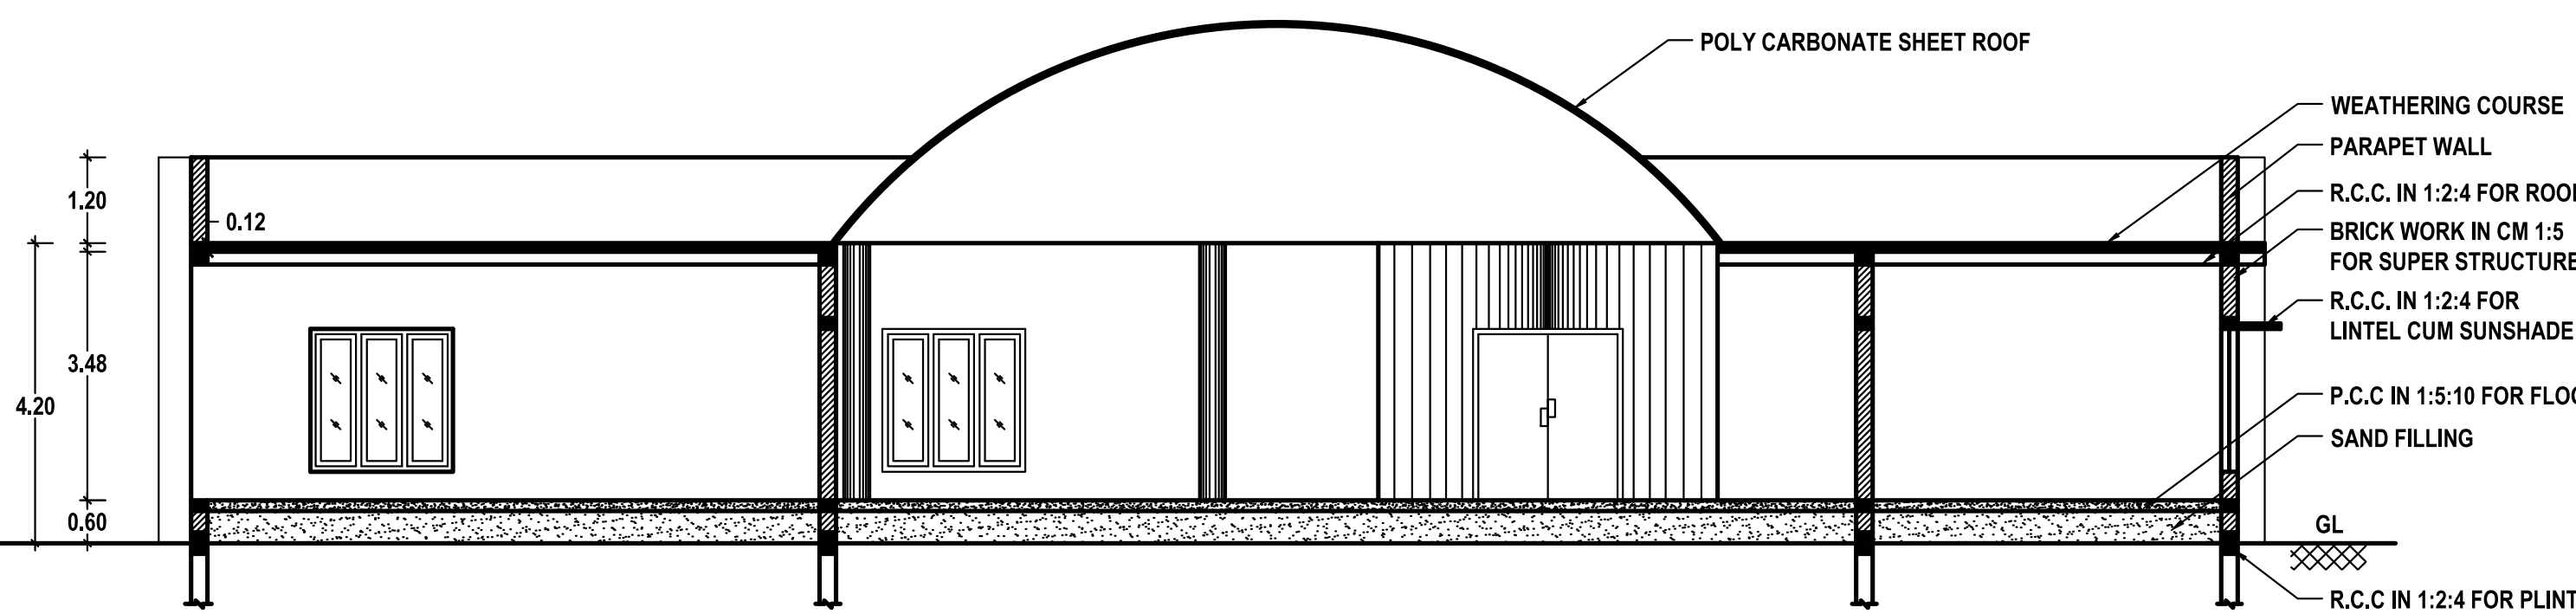


SECTION : B-B

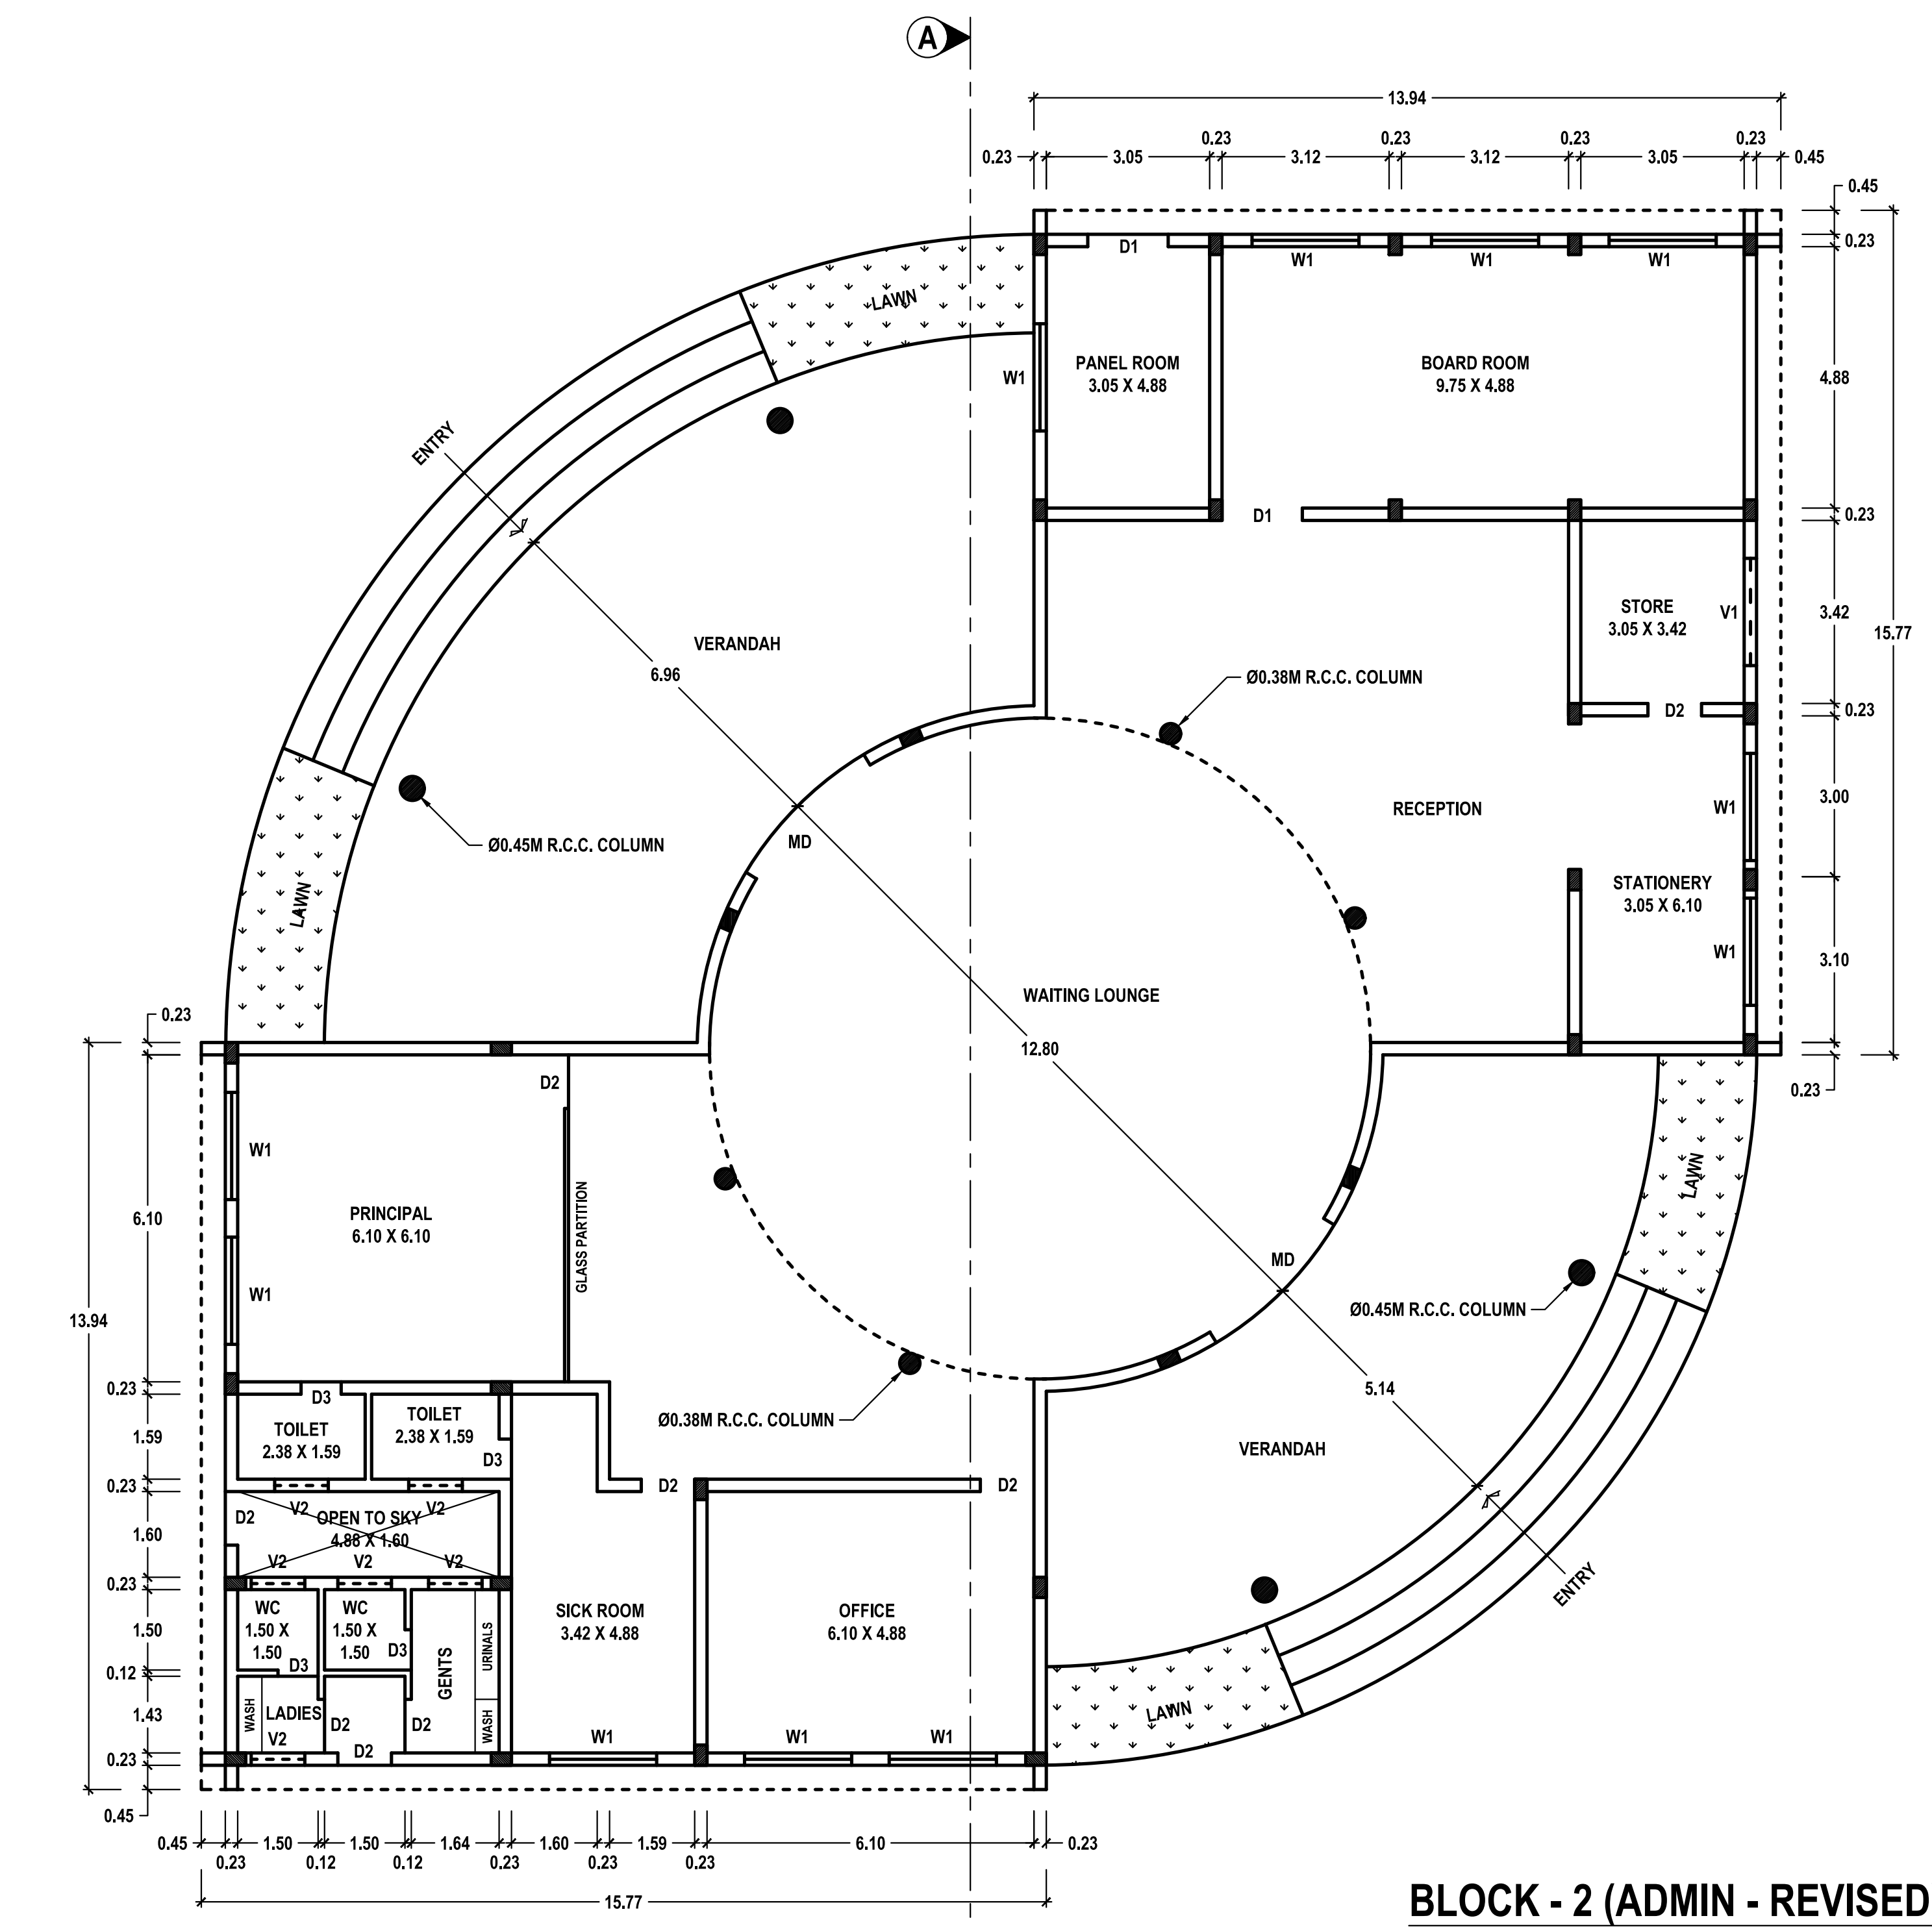


PLAN


BLOCK - 2 (ADMIN - REVISED)

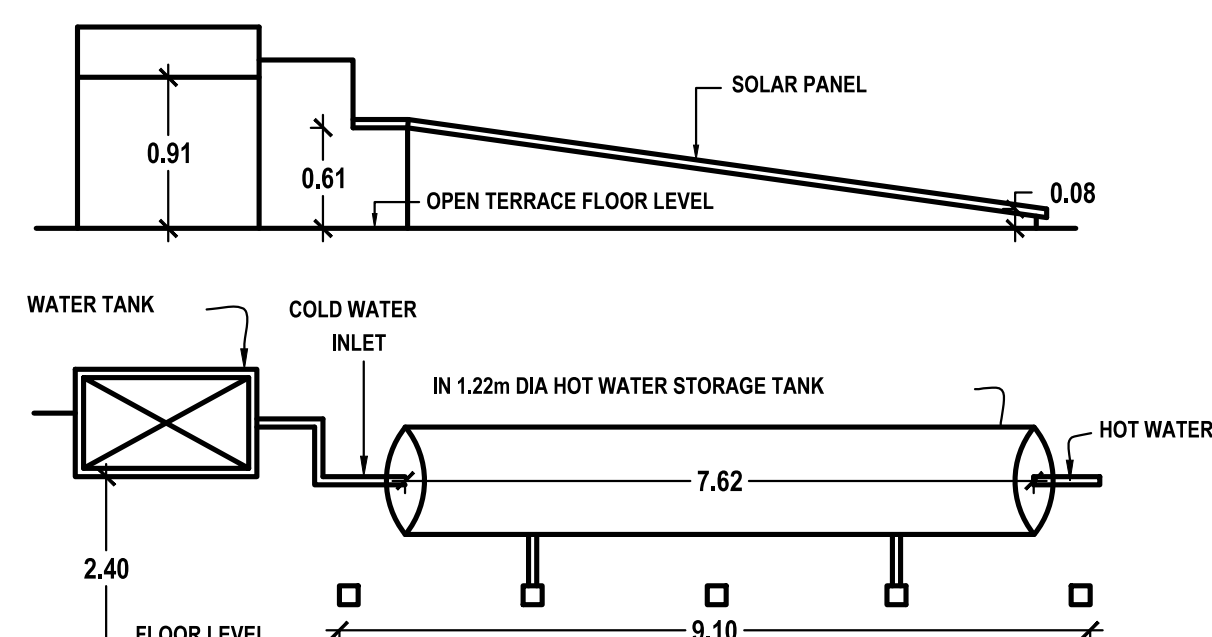


DETAILS OF SOLAR WATER HEATING SYSTEM

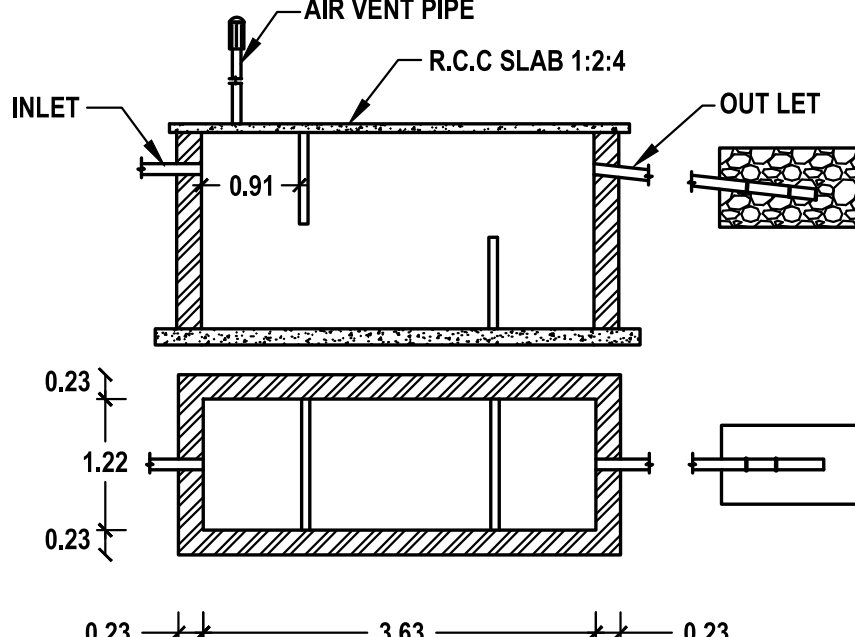


SEPTIC TANK & TRENCH

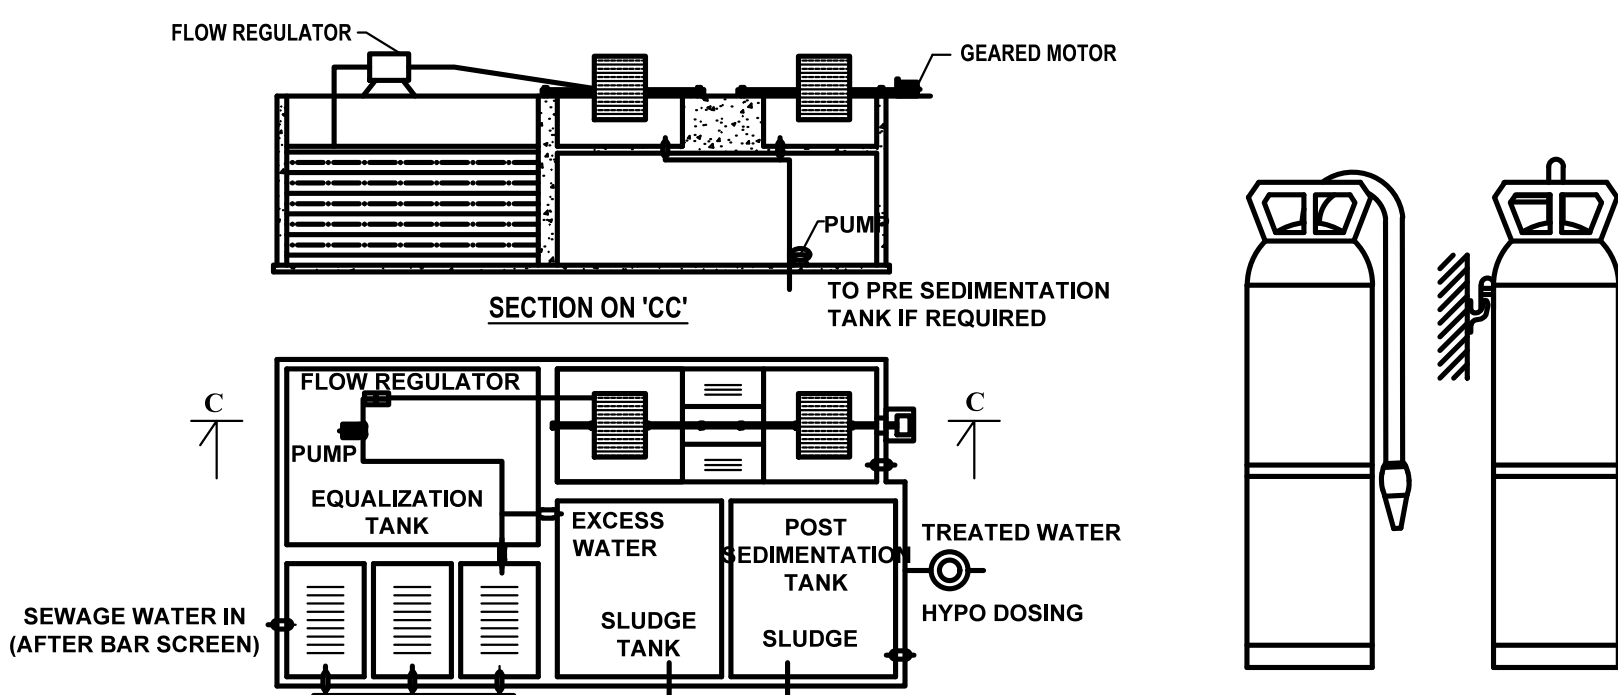


DETAILS OF SEWAGE TREATMENT PLANT

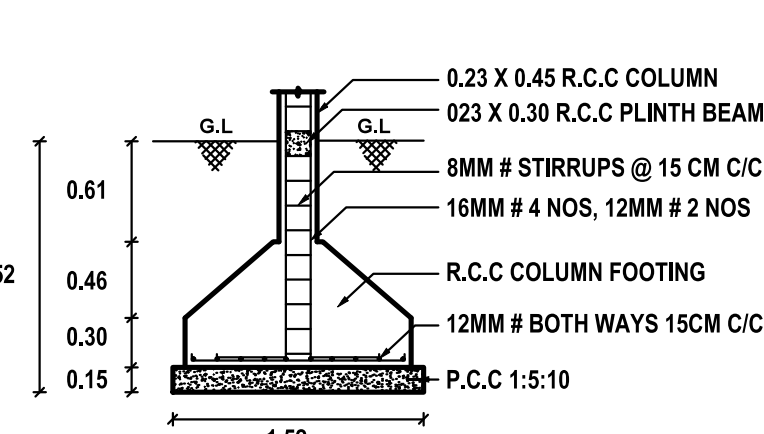


COLUMN FOOTING DETAILS

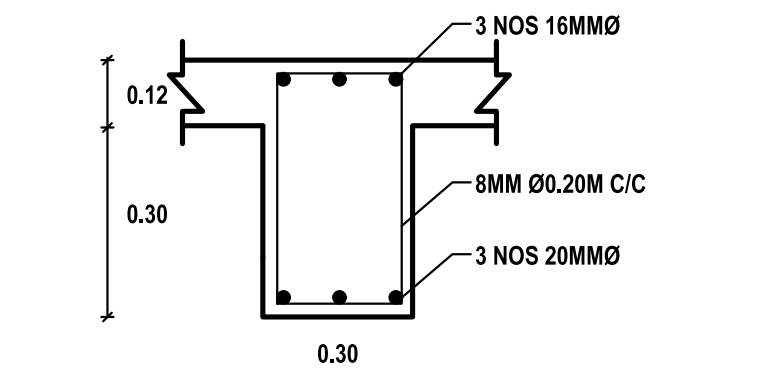


ROOF BEAM DETAILS

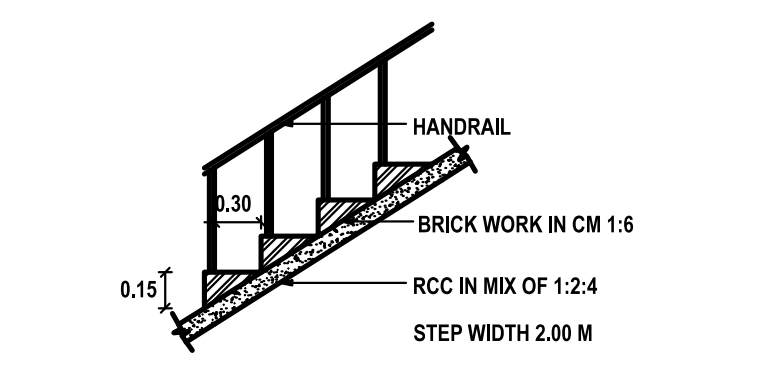


STAIRCASE DETAILS

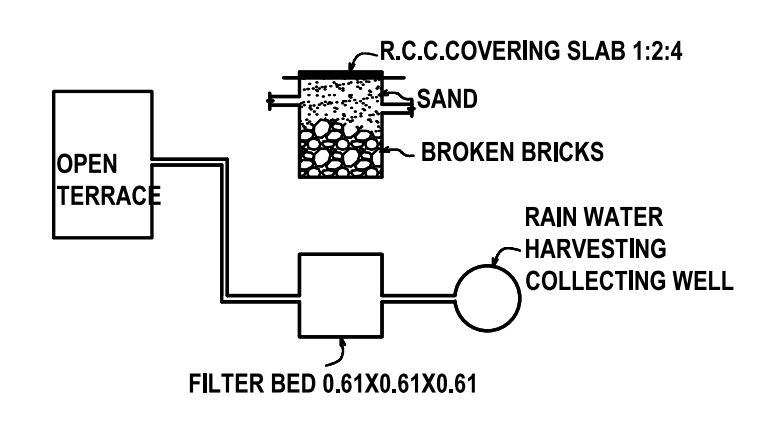


DETAILS OF RAIN WATER HARVESTING SYSTEM

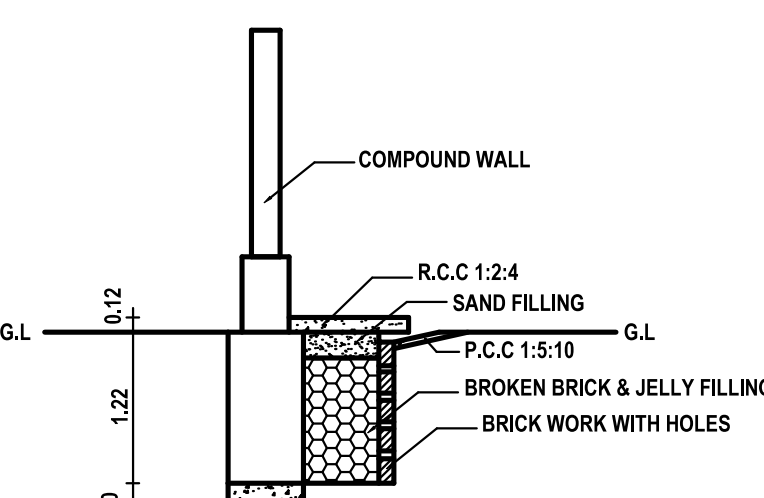


PLINTH BOUNDARY PERCOLATION PIT

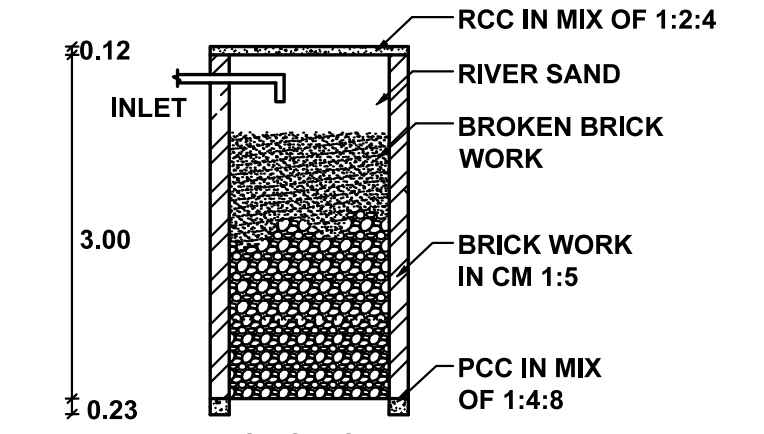

SECTION

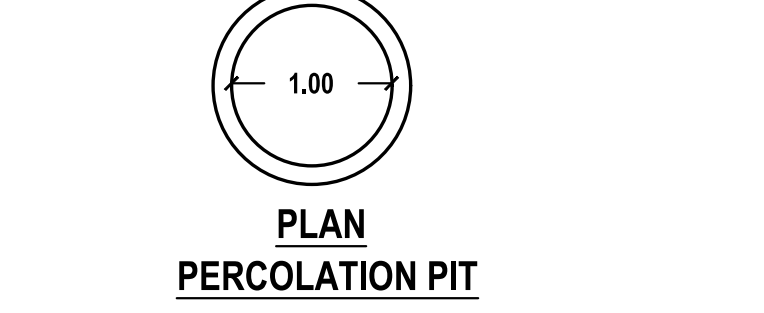

PLAN PERCOLATION PIT

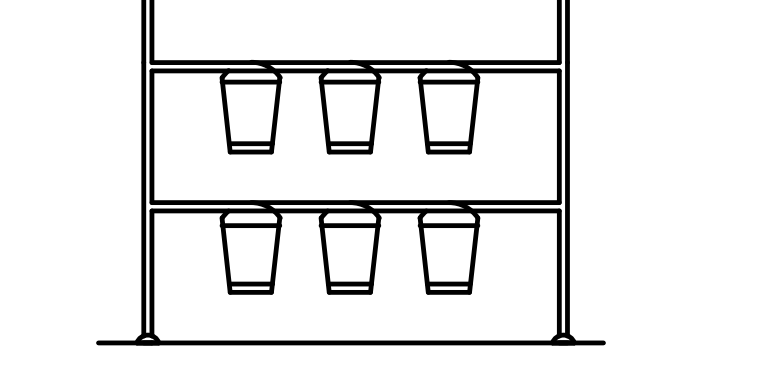

SAND BUCKETS

OFFICE USE:

B.P/DTCP No : 43 /2023

NOTE: ALL DIMENSIONS ARE IN METER

SCHEDULE OF JOINERIES

REF	DESCRIPTION	SIZE (in meter)
D1	DOOR	1.50 X 2.10
D2	DOOR	1.00 X 2.10
D3	DOOR	0.75 X 2.10
O	OPEN	3.28 X 2.10
MD	MAIN DOOR	3.00 X 2.10
W1	GLAZED WINDOW	2.00 X 2.00
W2	GLAZED WINDOW	1.20 X 1.50
W3	GLAZED WINDOW	1.00 X 1.50
V1	VENTILATOR	2.00 X 1.00
V2	VENTILATOR	1.00 X 0.60
V3	VENTILATOR	0.60 X 1.00

THE VIKASA SCHOOL
(A UNIT OF PSTS FOUNDATION)

CHAIRMAN
(T.VELSANKAR)

APPLICANT

C. DHEENATHAYALAN, B.E.,
Chartered Engineer, Approved Valuer,
REG. NO. RSE / OR. II / TUF / JULY 2019 / 005
CORP. REG. NO. STRUCTURAL ENG. GR. II S.E
NO: 138 / LS / 2019 / 00010
24E, NANTHA GOPALA PURAM (WEST)
THOOTHUKUDI - 628002.
Call: 94427 23339, 80569 57099

REGISTERED STRUCTURAL ENGINEER


S. SURESH KUMAR, B.E., M.I.E., F.I.V.
Chartered Engineer, Approved Valuer,
Consulting Engineer,
District Panel Engineer Class IA,
Licensed Builder and Surveyor,
28, 1st Floor, Toovayapuram 5th Street,
Thoothukudi - 628 003

REGISTERED ENGINEER


APPLICANT NAME: M/s. THE VIKASA SCHOOL

OFFICE USE:


BLOCK - 1 (HOSTEL)

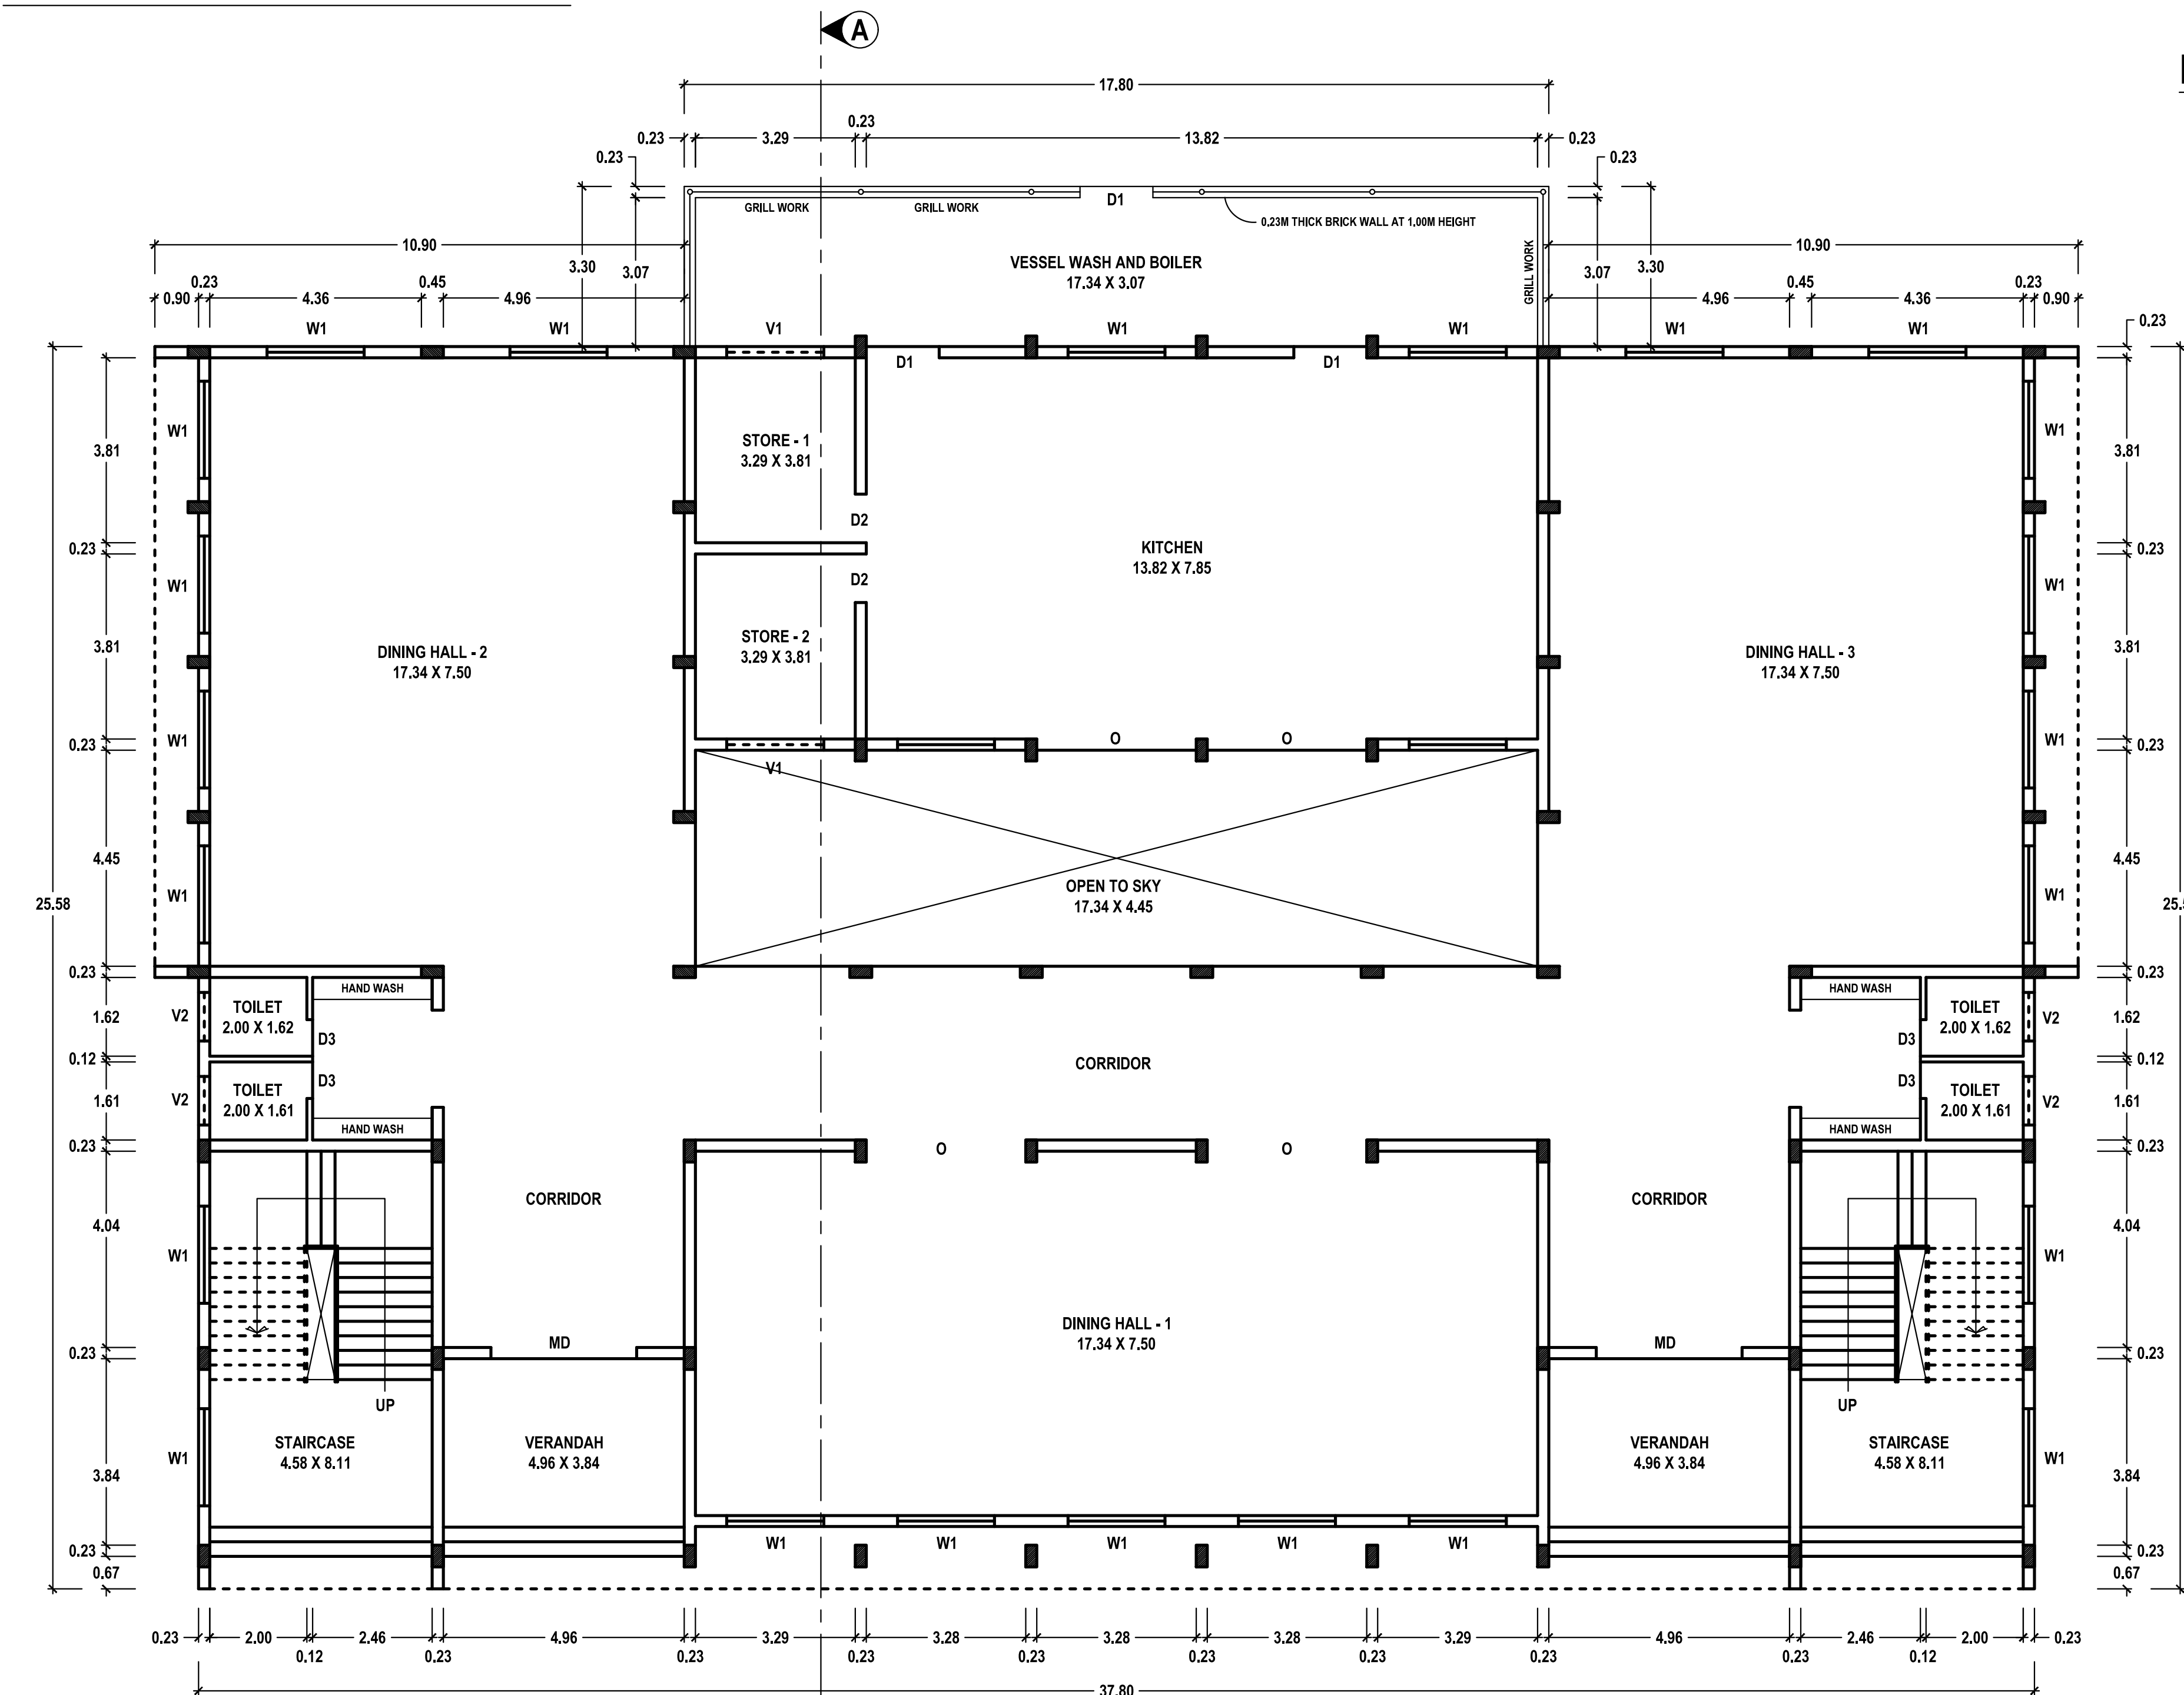


EXISTING GROUND FLOOR
(REVISED)

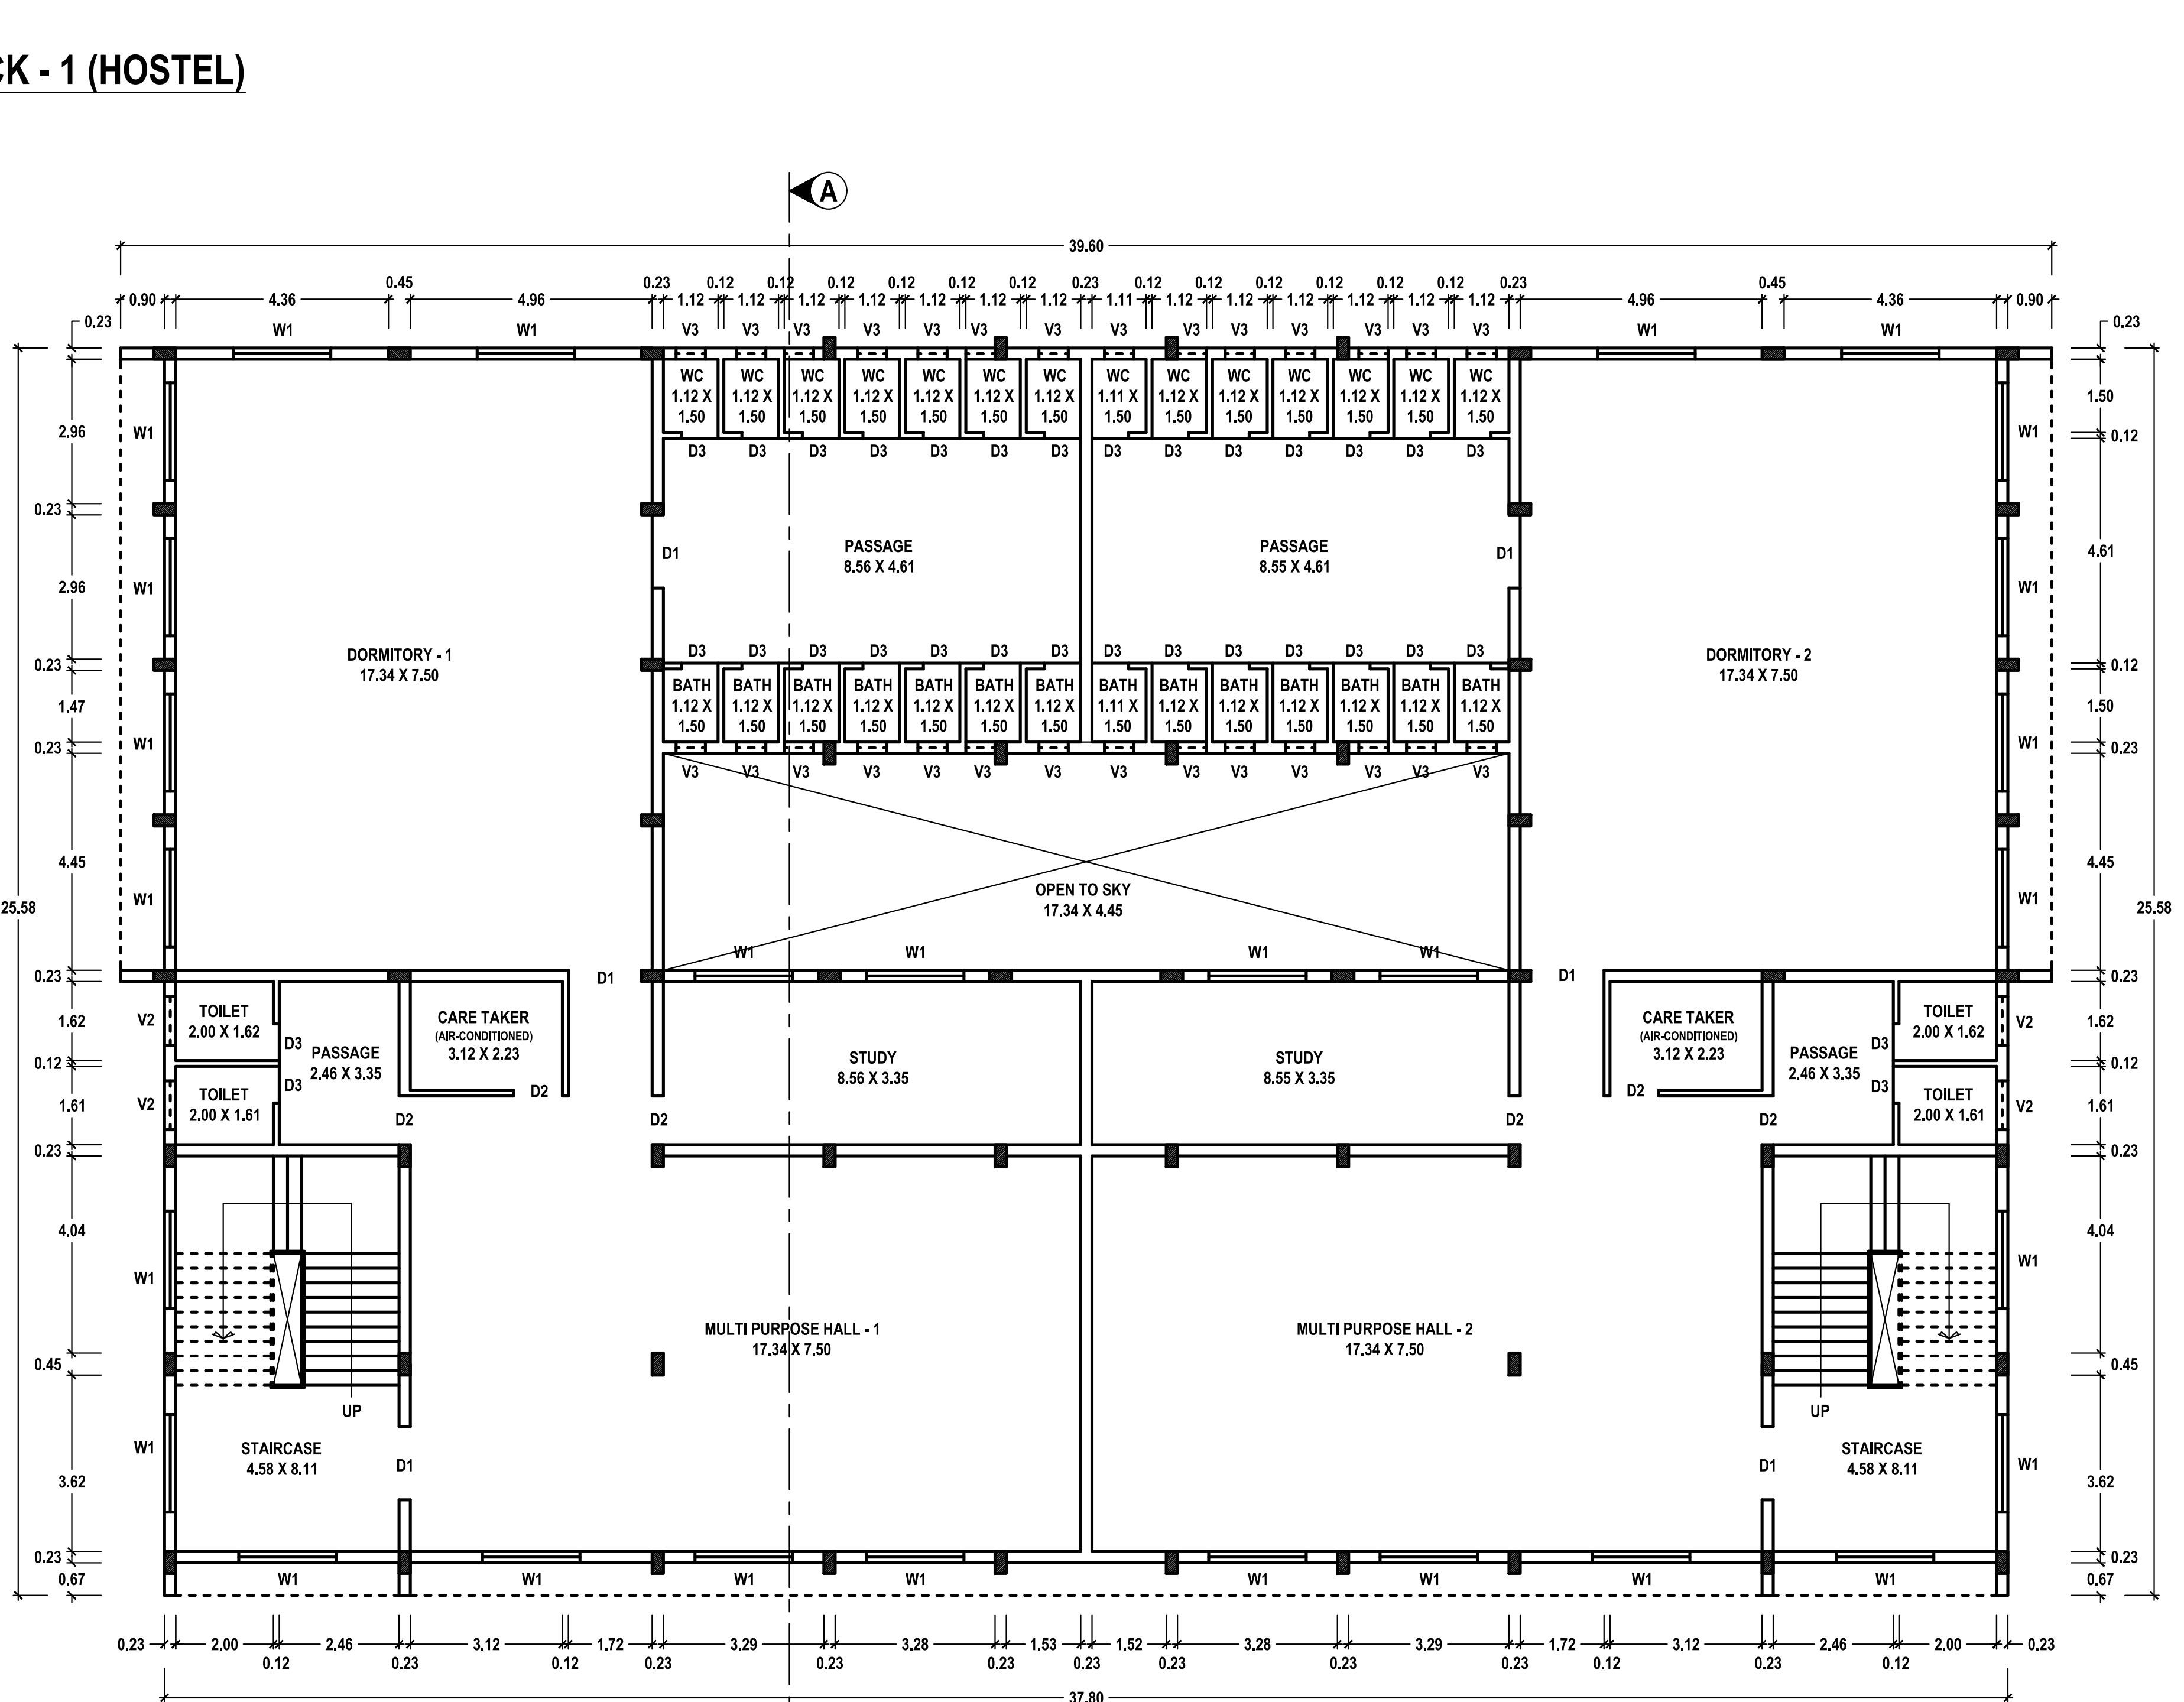

EXISTING FIRST FLOOR
(TO BE APPROVED)

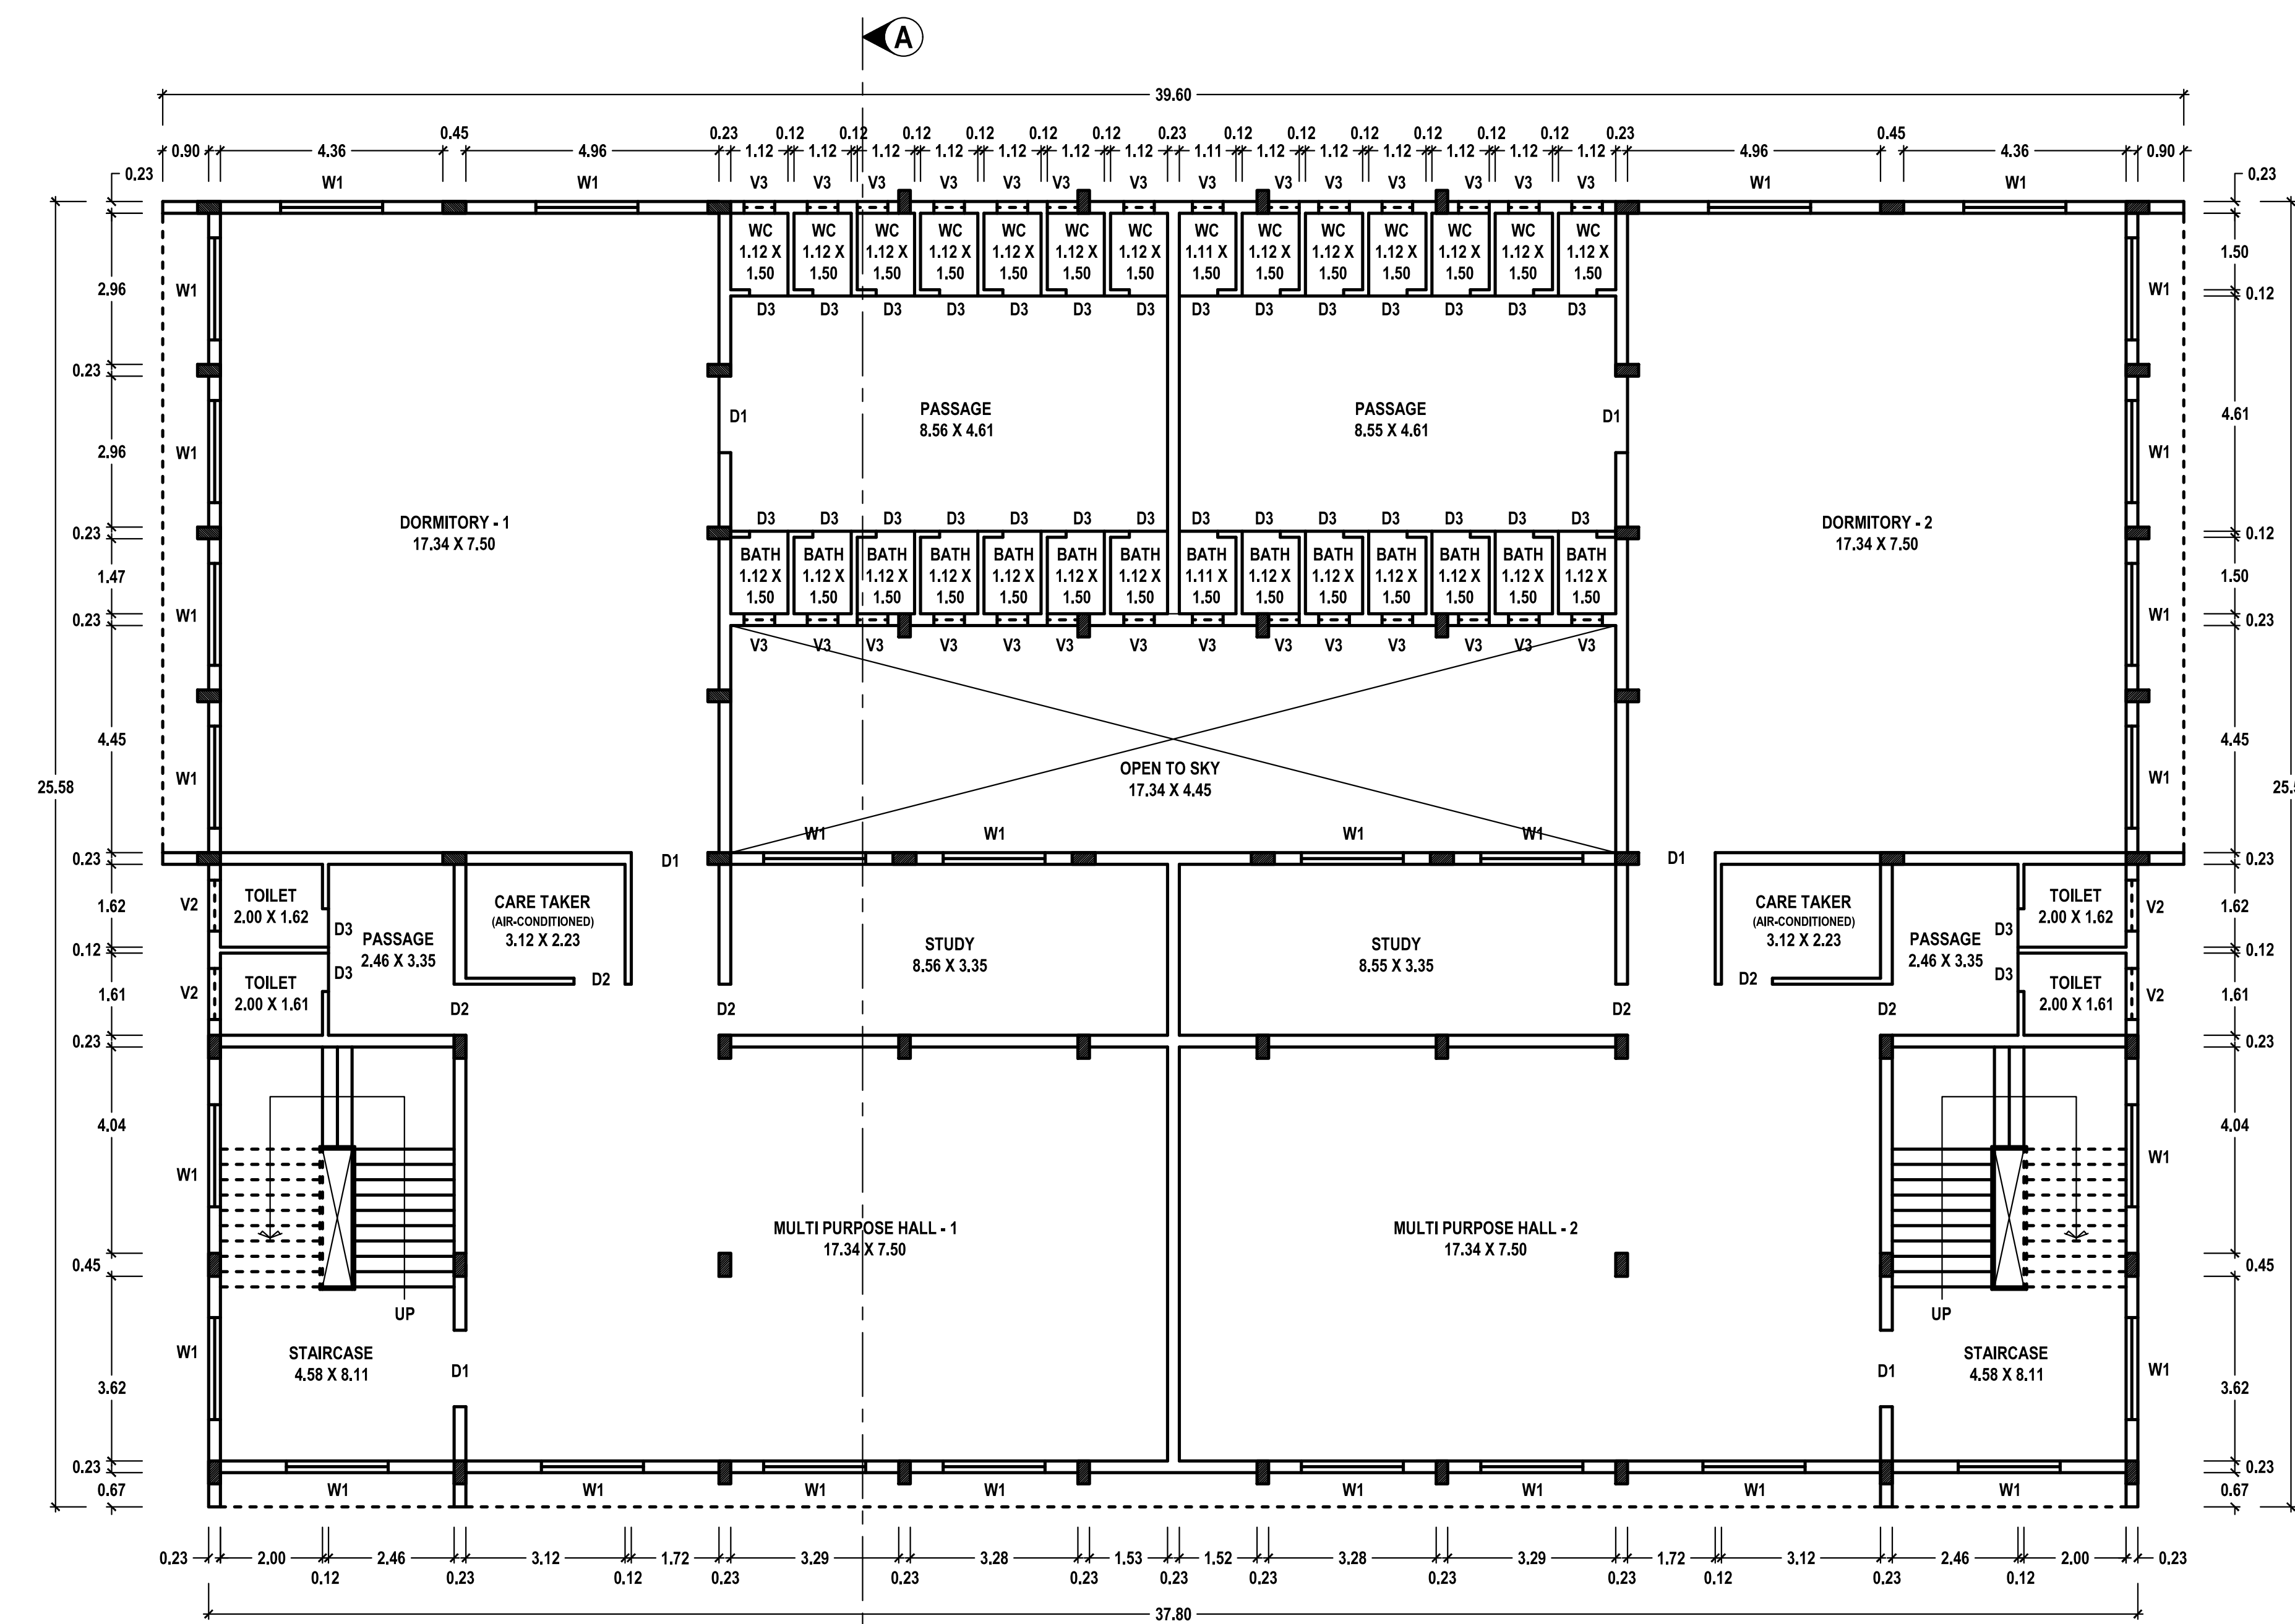

PROPOSED SECOND FLOOR

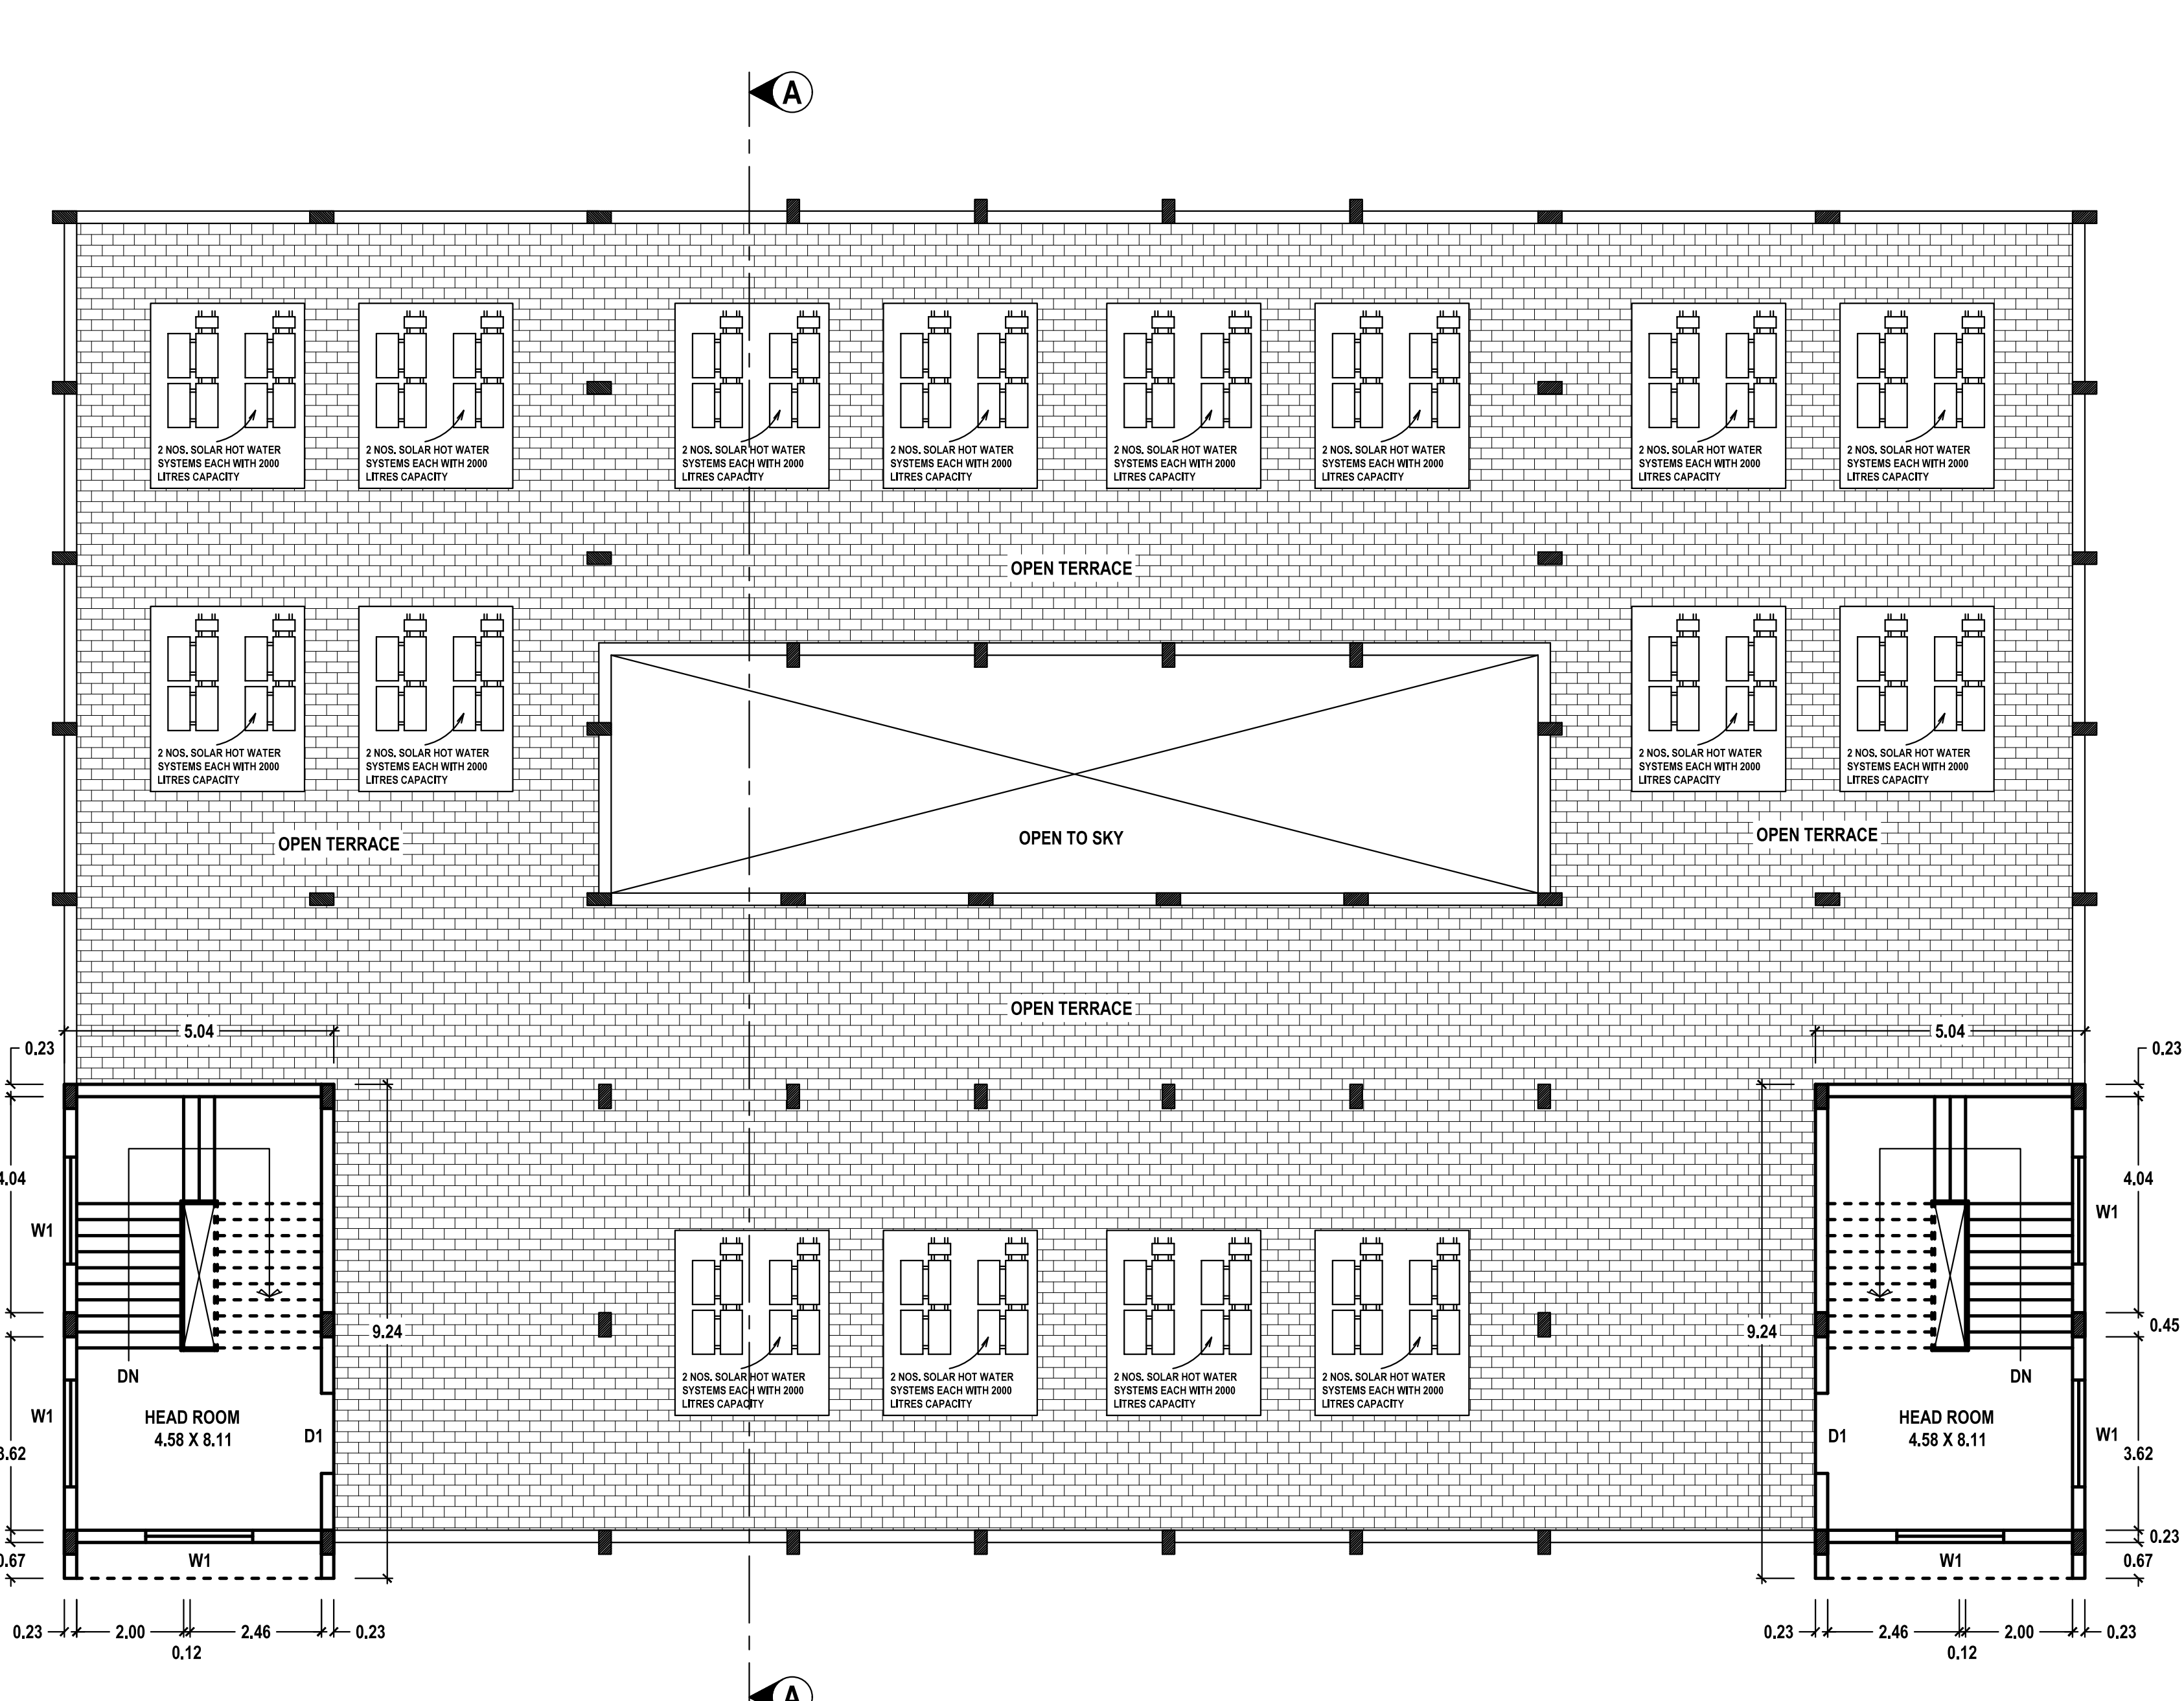

PROPOSED HEAD ROOM

B.P/DTCP No : 43 /2023

NOTE: ALL DIMENSIONS ARE IN METER

SCHEDULE OF JOINERIES		
REF	DESCRIPTION	SIZE (in meter)
D1	DOOR	1.50 X 2.10
D2	DOOR	1.00 X 2.10
D3	DOOR	0.75 X 2.10
O	OPEN	3.28 X 2.10
MD	MAIN DOOR	3.00 X 2.10
W1	GLAZED WINDOW	2.00 X 2.00
W2	GLAZED WINDOW	1.20 X 1.50
W3	GLAZED WINDOW	1.00 X 1.50
V1	VENTILATOR	2.00 X 1.00
V2	VENTILATOR	1.00 X 0.60
V3	VENTILATOR	0.60 X 1.00

THE VIKASA SCHOOL
(A UNIT OF PSTD'S FOUNDATION)

CHAIRMAN
(T.VELSANKAR)

APPLICANT


C. DHEENATHAYALAN, B.E.,
REG. STRUCTURAL ENG. GRADE - II (RSE)
REG. NO. RSE / OR. II / TUF / JULY 2019 / 0005
CORP. REG. NO. STRUCTURAL ENG. GR. II S.E
NO: 138 / LS / 2019 / 00010
24E, NANTHA GOPALA PURAM (WEST)
THOOTHUKUDI - 628002.
Call: 94427 23339, 80569 57099

REGISTERED STRUCTURAL ENGINEER


S. SURESH KUMAR, B.E., M.E., F.I.V.
Chartered Engineer, Approved Valuer,
Consulting Engineer,
District Panel Engineer Class I(A),
Licensed Builder and Surveyor,
28, 1st Floor, Tooveypuram 5th Street,
Thoothukudi - 628 003

REGISTERED ENGINEER

SHEET NO. 1

OFFICE USE:

The site plan illustrates a school campus with various facilities. At the top, a 9.00M wide Chanthiyambalam Colony Road runs horizontally. The campus is bounded by a 111.0M vertical line on the left and an 84.6M horizontal line at the bottom. Key features include:

- Buildings:** Block-1 (Hostel), Block-2 (Admin), Block-3 (Academic), Block-4 (Academic), and Block-5 (Academic) are shown with their respective dimensions and orientations.
- Grounds:** A Cricket Play Ground, Tennis & Volley Ball Play Ground, and Basketball Play Ground are included.
- Infrastructure:** A Main Gate, Drivers Toilet & Security, Open Cycle Parking (400 NOS), Open Car Parking (20 NOS), and an Open Space Reservation for Park (Area - 5510.00 Sq. M) are marked.
- Other Features:** A Swimming Pool, a 1.00M wide RWHS (Right of Way), and a 1.00M wide Drive Way are also indicated.

The plan is divided into sections by a 7.50M wide Drive Way and a 1.00M wide RWHS. The overall dimensions of the site are 111.0M by 84.6M. The plan is signed and sealed by the Engineer-in-Charge, with a certification signature and date (12/11/17) at the bottom left.

28, 1st Floor, Tooveypuram 5th Street,
Thoothukudi - 628 003

REGISTERED ENGINEER

Signature Not Verified
Signed by: [Thao Pham](#)
President
Location: Thao Pham
Date: 2024.05.07 17:45:38