






ELEVATION

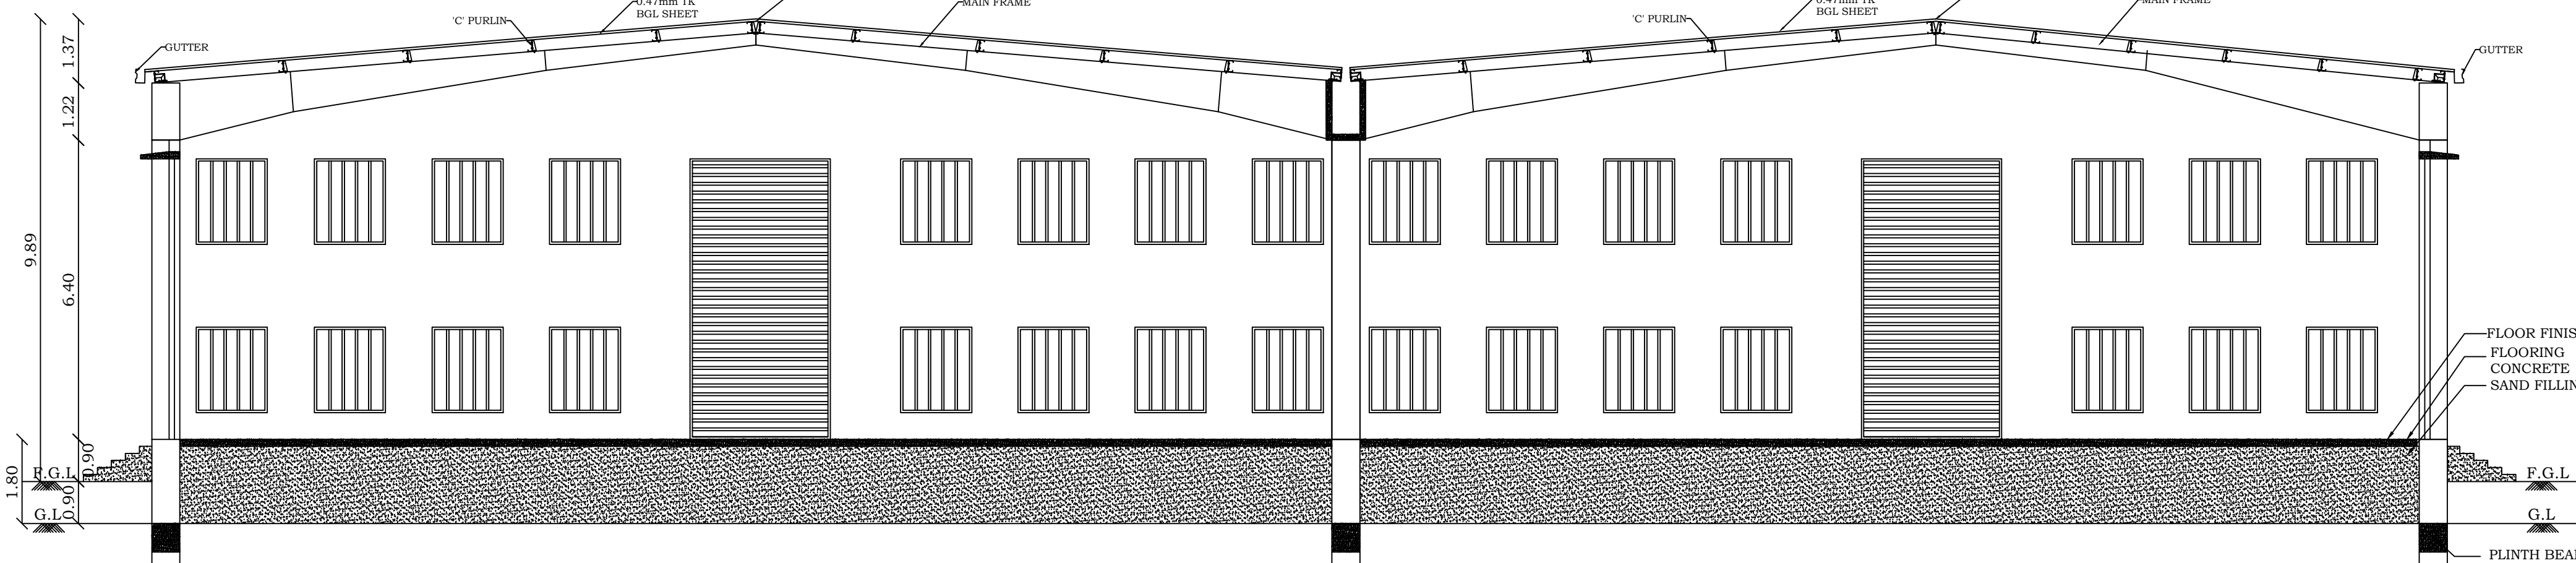


SECTION ON A-B

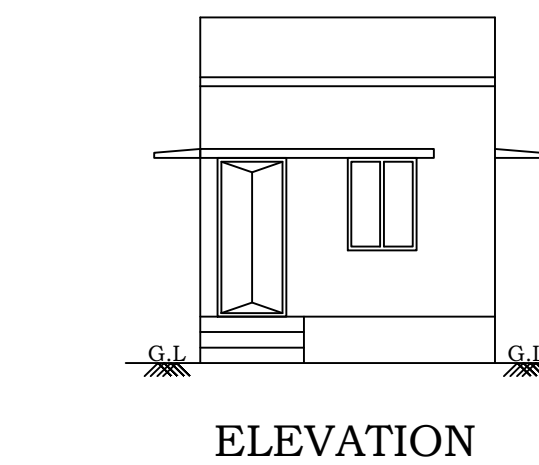

ELEVATION

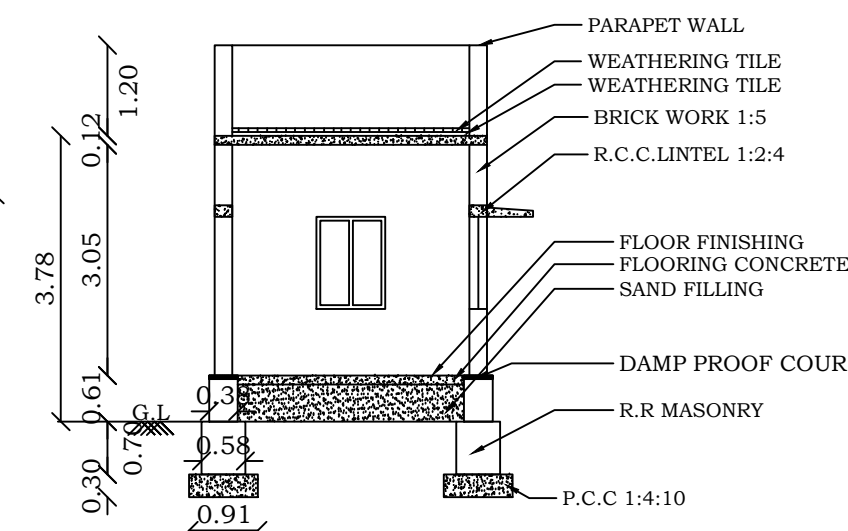

SECTION ON A-B

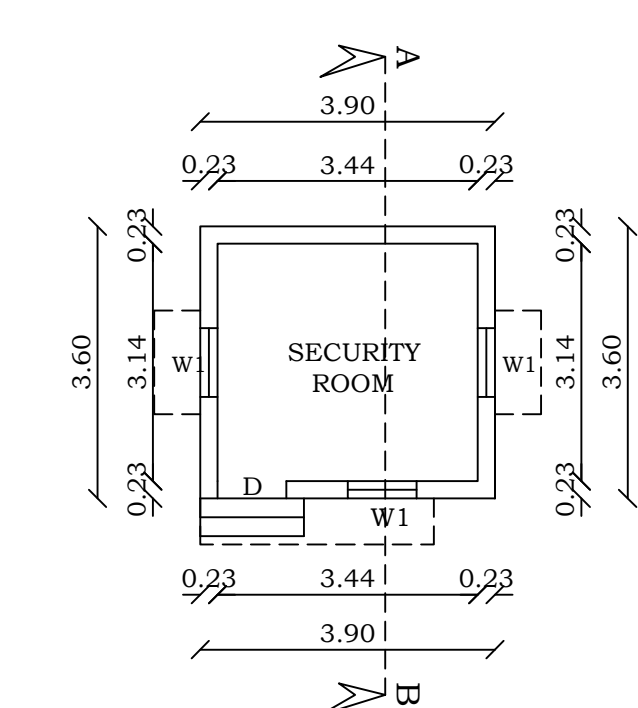


GROUND FLOOR PLAN

BUILDUP AREA DETAILS		as per appd. plan	FSI Area in sq.mt	NON FSI Area in sq.mt	Total Buildup Area in sq.mt
EXG. BUILDING-GROUND FLOOR	---	3000.26	3000.26	---	3000.26
PRO. BUILDING-GROUND FLOOR	---	---	4464.64	---	4464.64
PRO. WATCHMEN ROOM G.F	---	---	14.04	---	14.04
TOTAL AREA		---	7478.94	---	7478.94
FLOOR SPACE INDEX & FLOOR AREA RATIO:					
F.S.I = ALL FLOOR AREA / TOTAL SITE AREA					
EXG. BUILDING F.S.I.	---	18700.00	3000.26	= 0.1604	
PRO. BUILDING F.S.I.	---	4478.68	18700.00	= 0.2395	
TOTAL BUILDING F.S.I.	---	7478.94	18700.00	= 0.3999	
0.40 < 1.50					

PARKING CALCULATION		
WORKSHOP AREA:-		
EVERY 50sq.mt OF WORKSHOP AREA = 1TWO WHEELER & 1CYCLE		
ADD EVERY 500 SQ.MT = 1 LOBBY SPACE		
TOTAL WORKSHOP AREA = 7464.90		
7464.90 / 50 = 149.30 say 150 Two Wheeler & 150 cycle space		
7464.90 / 500 = 14.92 say 15 NO OF LORRY SPACE		
Required Parking = 150 TWO WHEELER, 150 CYCLE & 15 LORRY		
Available Parking = 160 TWO WHEELER, 160 CYCLE & 17 LORRY		
HENCE OK		
Genis Labours 10 Nos		TOTAL NUMBER OF LABOURS = 15 NOS
Ladies Labours 5 Nos		
JOINERIES:-		
R.S	ROLLING SHUTTER	4.00 X 6.00
R.S1	ROLLING SHUTTER	3.00 X 6.00
O	OPENING	9.52 X 7.00
SD	SLIDING DOOR	2.00 X 2.10
W	WINDOW	2.00 X 1.83
W1	WINDOW	1.52 X 1.83
V	VENTILATOR	2.44 X 0.61
V1	VENTILATOR	0.91 X 0.61
RV	ROOF VENTILATOR	3.00 X 1.00

COLOUR	REFERENCE
[Pink Box]	SITE BOUNDARY
[Yellow Box]	EXISTING ROAD
[Green Box]	O.S.R (PARK)
[Red Box]	EXISTING BUILDING
[Blue Box]	PROPOSED BUILDING

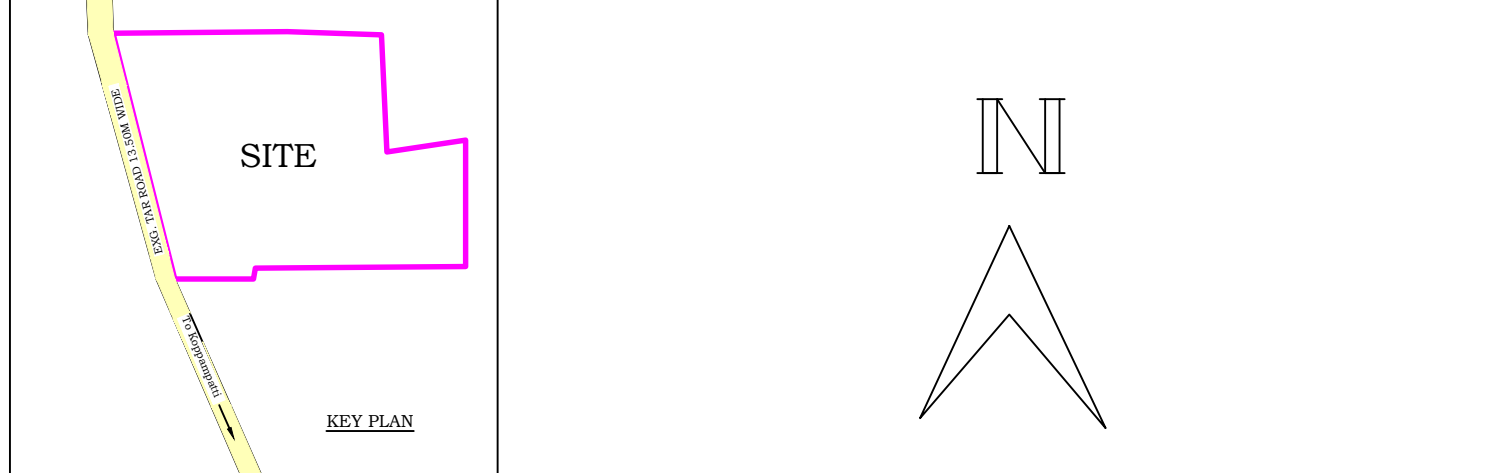

PLAN SHOWING THE PROPOSED ADDITIONAL CONSTRUCTION OF BUILDING IN THE EXISTING PRODUCTION OF FISHMEAL FOR HUMAN CONSUMPTION OR ANIMAL FEED FACTORY WITH INSTALLATION OF 45.00 HP IN S.NO:2/3, MUDUKKALKANKULAM VILLAGE, MUDUKKALKANKULAM PANCHAYAT, KAYATHAR PANCHAYAT UNION, KAYATHAR TALUK, THOOTHUKUDI DISTRICT.

CATEGORY : GREEN INDUSTRIES, [TNCDBR_2019]-Annexure-VI (54) : **MALTED FOOD**
NIC 5 DIGIT CODE : **10207-PRODUCTION OF FISHMEAL FOR HUMAN CONSUMPTION OR ANIMAL FEED**


EXISTING BUILDING APPROVED DETAIL:
நகர் ஊரணிப்பு துறை இயக்குநர் (சொதுப்பு) திருநெல்வேலி மன்றம் அவர்களின் செபக்முறை ஆணை ந.க.எண்:1414/2015தில்லி3, நாள்:10.08.2015

OFFICE USE

B.P/DTCP NO:152/2023



GROUND FLOOR PLAN

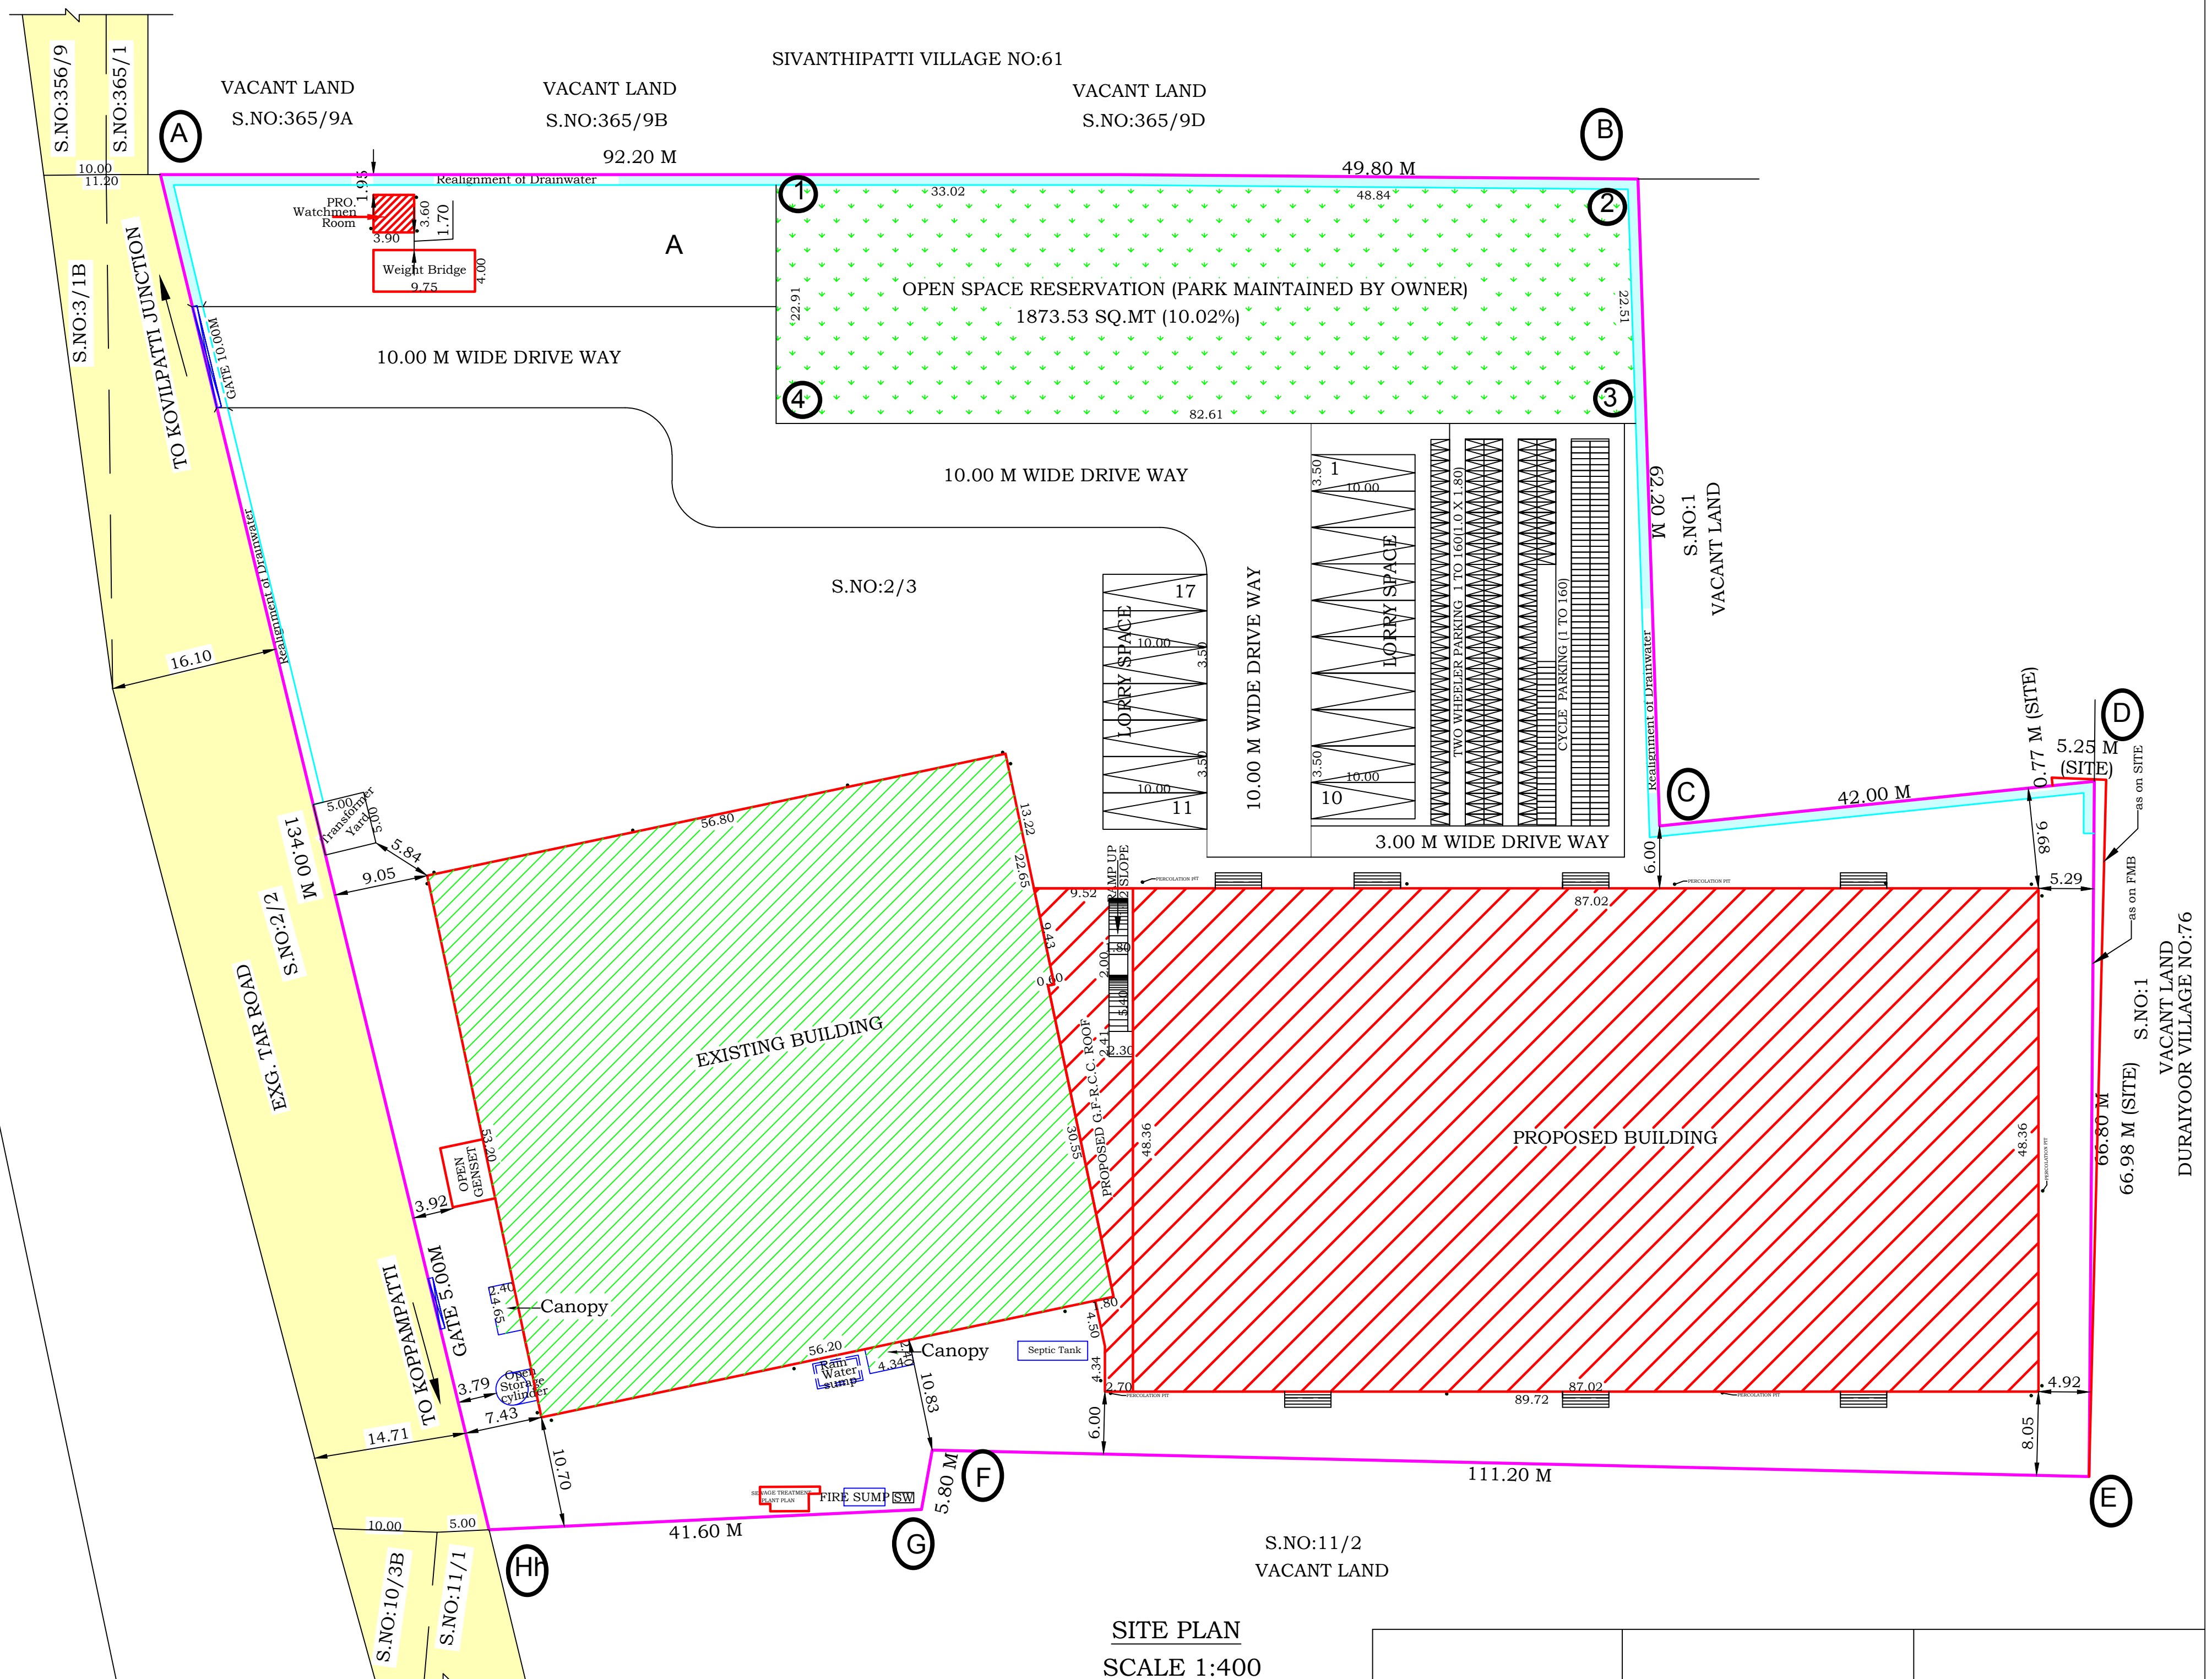

SITE PLAN
SCALE 1:400

APPLICANT	STRUCTURAL ENGINEER	ENGINEER
-----------	---------------------	----------