




SHEET NO:1 OF 2						
SITE PLAN SHOWING THE PROPOSED						
CONSTRUCTION OF PRECIPITATED CALCIUM						
CARBONATE MANUFACTURING INDUSTRIAL						
BUILDING WITH INSTALLATION OF 420.00 HP						
ELECTRIC MOTORS (RED CATEGORY) IN						
THE SURVEY NOS:232/3,252/1B&253/1 AT						
KATTUNAYAKKANPATTI VILLAGE & PANCHAYAT,						
OTTAPIDARAM PANCHAYAT UNION & TALUK,						
THOOTHUKUDI DISTRICT. (SCALE 1:800)						
NAME OF THE APPLICANT: "M/S SRI KALYANI CALCIUM PRIVATE LIMITED"						
SITE AREA DETAILS AS PER PATTI & DOCUMENT						Sqm
SF NO: 232 /3 (0.99.50 HECT)						9950.00
SF NO: 252 /1B (0.71.21 HECT)						7121.00
SF NO: 253 /1 (4.45.50 HECT)						44550.00
TOTAL						61621.00
PROPOSED BUILDING AREA DETAILS						
BLOCK NO	TYPE OF BUILDING	FLOOR NAME	FBI IN SQ.M	NON FBI IN SQ.M	TOTAL IN SQ.M	
1	PLANT BUILDING	GROUND FLOOR	2386.04		2386.04	
2	BOILER ROOM	GROUND FLOOR	463.88		463.88	
3	ADMIN OFFICE	GROUND FLOOR	179.90		179.90	
4	LABOUR REST ROOM	GROUND FLOOR	585.19		585.19	
5	WEIGHTMENT OFFICE	GROUND FLOOR	12.32		12.32	
6	SECURITY ROOM	GROUND FLOOR		6.25	6.25	
TOTAL			3524.33	6.25	3530.58	
FLOOR SPACE INDEX = SUM OF ALL FLOOR AREA (FBI) / SITE AREA =			3524.33	0.057<1.00 HENCE OK		
PARKING REQUIREMENTS						
DESCRIPTION		CALCULATION		REQUIRED		PROVIDED
PARKING AREA		LORRY PARKING DIMENSION : 10.00X3.75 2750.0000 SQ.M		6 NOS		8 NOS
		CAR PARKING DIMENSION : 5.00X2.50 1250.0000 SQ.M		2 NOS		7 NOS
		TWO WHEELER DIMENSION : 1.80X1.00 180.0000 SQ.M		51 NOS		66 NOS
		CYCLE PARKING DIMENSION : 1.80X1.00 180.0000 SQ.M		51 NOS		66 NOS
MACHINERIES NAME AND HP DETAILS						
SL NO	MACHINERY NAME			NO	HP	TOTAL
1)	LIME KILN			1	175.0	175.0
2)	BLOWER			1	30.0	30.0
3)	VIBRATORS			1	20.0	20.0
4)	ASPIRATOR			1	60.0	60.0
5)	VIBRO SCREENS			1	20.0	20.0
6)	VACUUM FILTER			1	20.0	20.0
7)	DRYER			1	60.0	60.0
8)	CONVEYOR			1	5.0	5.0
9)	RO UNIT			1	20.0	20.0
10)	LIGHTING LOADS			L.S	10.0	10.0
TOTAL						420.00 HP
GENERATOR				250 KVA		
LEGEND (COLOUR INDEX DETAILS)						
APPLICANT SITE BOUNDARY						
PROPOSED BUILDING						
DRIVE WAY						
OSR 10.99 % (6776.00 Sqm)						
EXISTING ROAD						
TECHNICAL APPROVAL (SHEET NO:1 OF 2)						
ROC NO.SWP/BPA/ 0051486 / 2023						
SWP/THOOTHUKUDI/BPA/D.O.T.C.P NO: 04/2024						

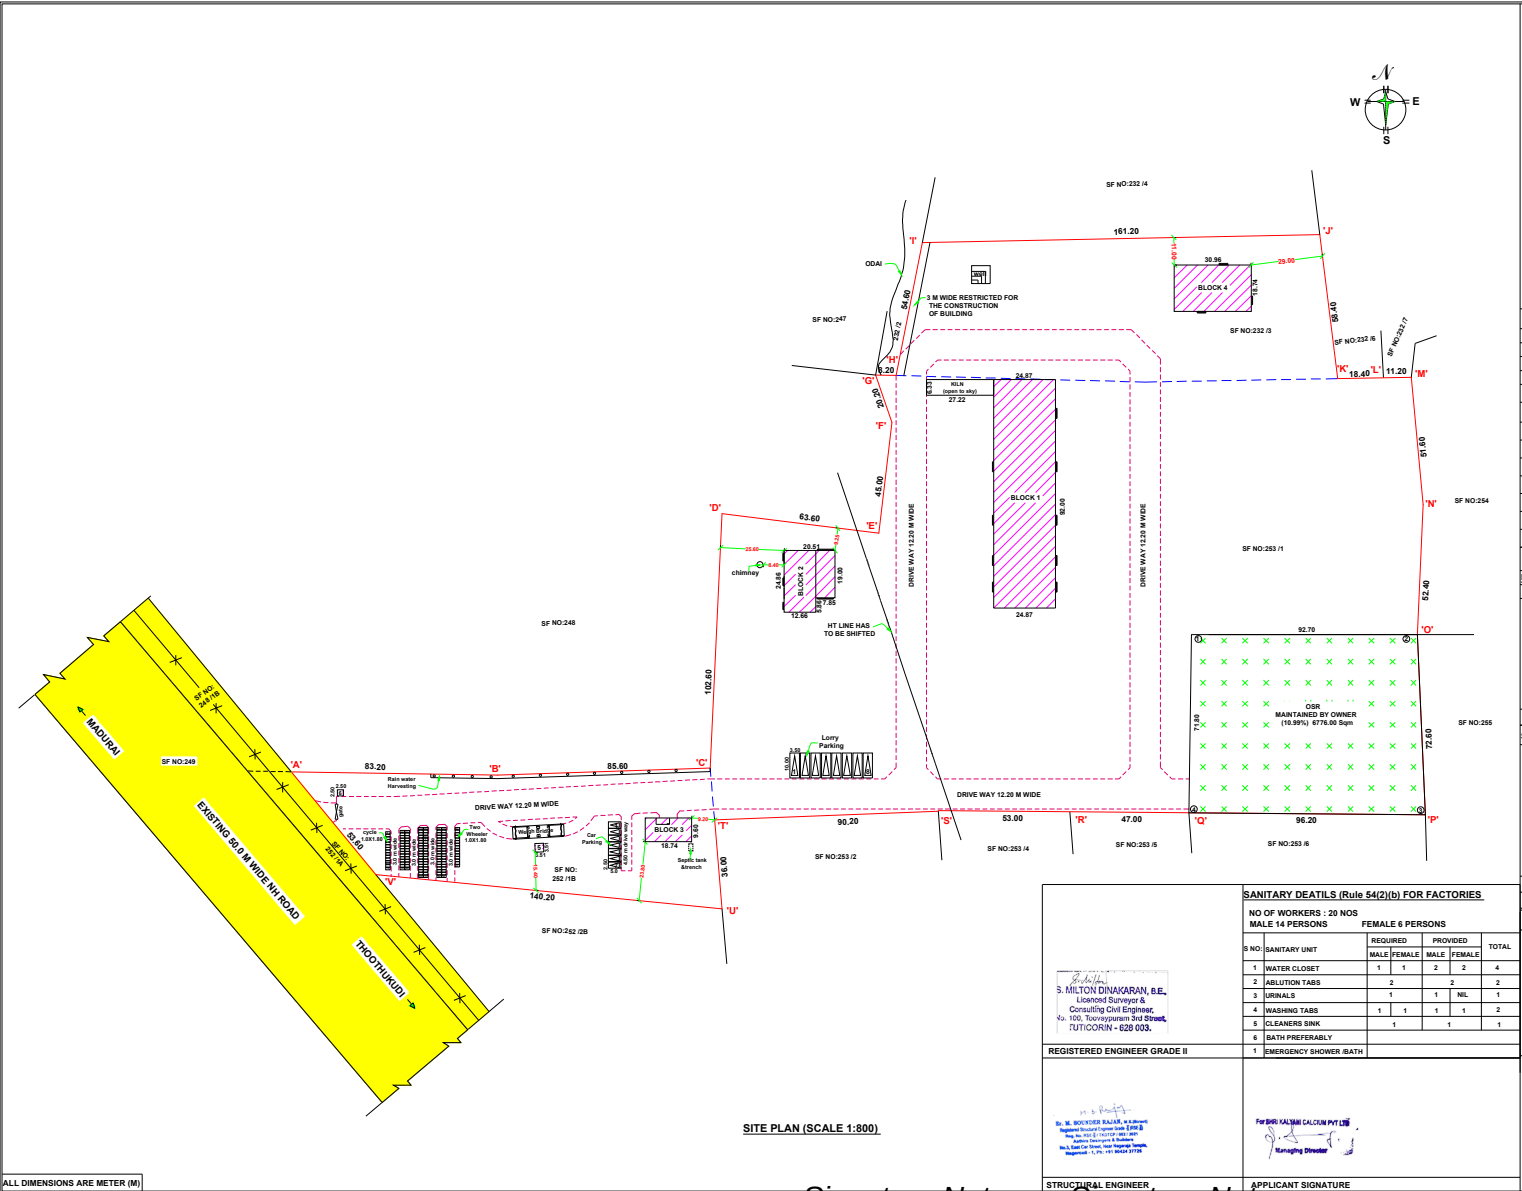

ALL DIMENSIONS ARE METER (M)

SITE PLAN (SCALE 1:800)

Signature Not Verified
Signed by Assistant Director
Location: Thoothukkudi
Date: 2024.02.16 13:37:39

Signature Not Verified
Signed by Village Panchayat President
Location: Thoothukkudi
Date: 2024.08.28 16:08:59

SANITARY DETAIL (Rule 54(2)(b) FOR FACTORIES)					
NO OF WORKERS : 20 NOS			FEMALE 6 PERSONS		
MALE 14 PERSONS					
S NO	SANITARY UNIT	REQUIRED	PROVIDED	TOTAL	
		MALE	FEMALE	MALE	FEMALE
1	WATER CLOSET	1	1	2	2
2	ABLUTION TABS	2		2	2
3	URINALS	1		1	1
4	WASHING TABS	1	1	1	1
5	CLEANERS SINK	1		1	1
6	BATH PREFERABLY				
7	EMERGENCY SHOWER /BATH				
REGISTERED ENGINEER GRADE II					
STRUCTURAL ENGINEER					
APPLICANT SIGNATURE					