


PLAN SHOWING THE PROPOSED ADDITIONAL CONSTRUCTION OF A DWELLING HOUSE BUILDING IN FIRST FLOOR

EXISTITNG BUILDING GROUND FLOOR DOOR NO:3/88-2, S.NO : 305/2


AT KUMARAGIRI PUDUKOTTAI VILLAGE AND PANCHAYAT, TUTICORIN DIST.

OWNER NAME :- Mr. K.SURESH


(SCALE 1 : 100)

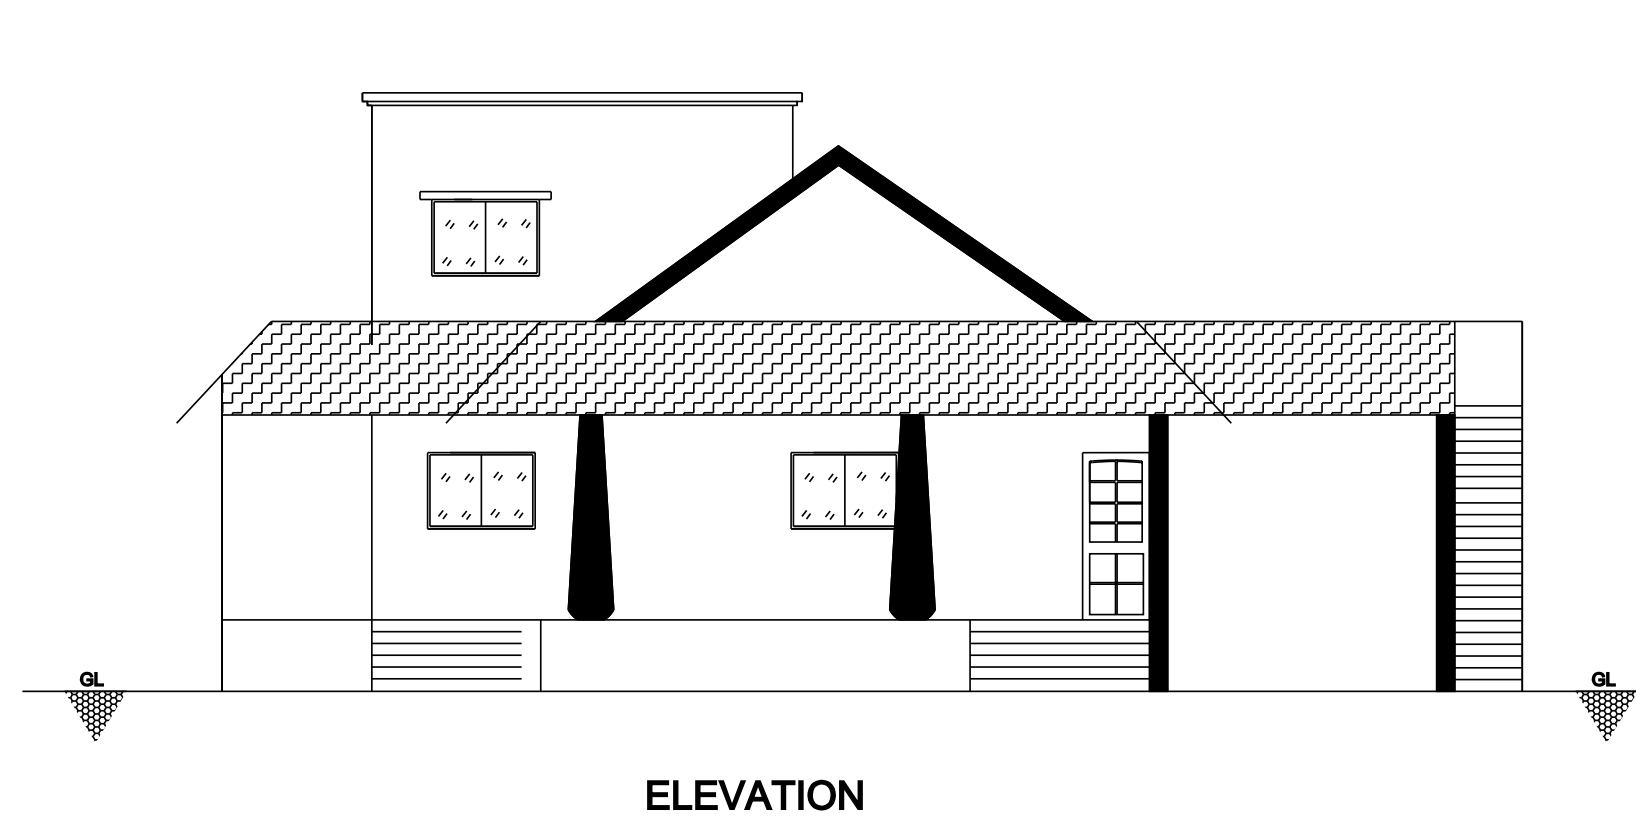


ELEVATION

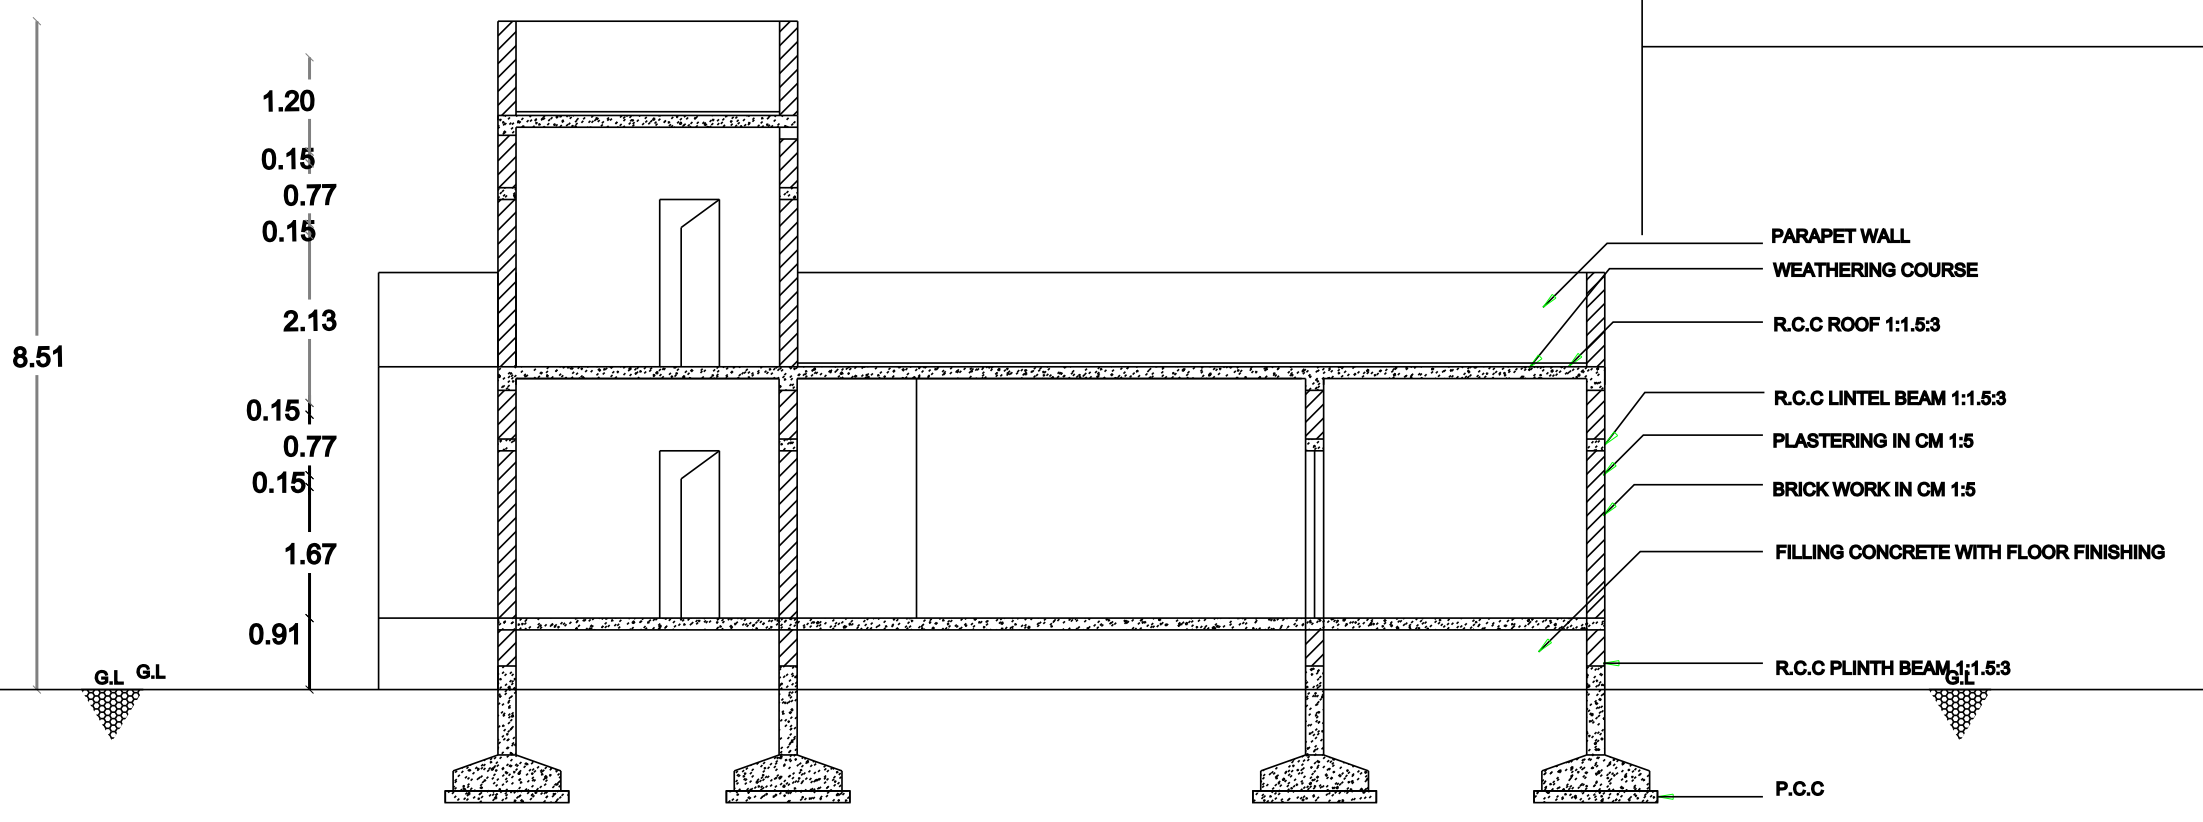

SECTION ON AA

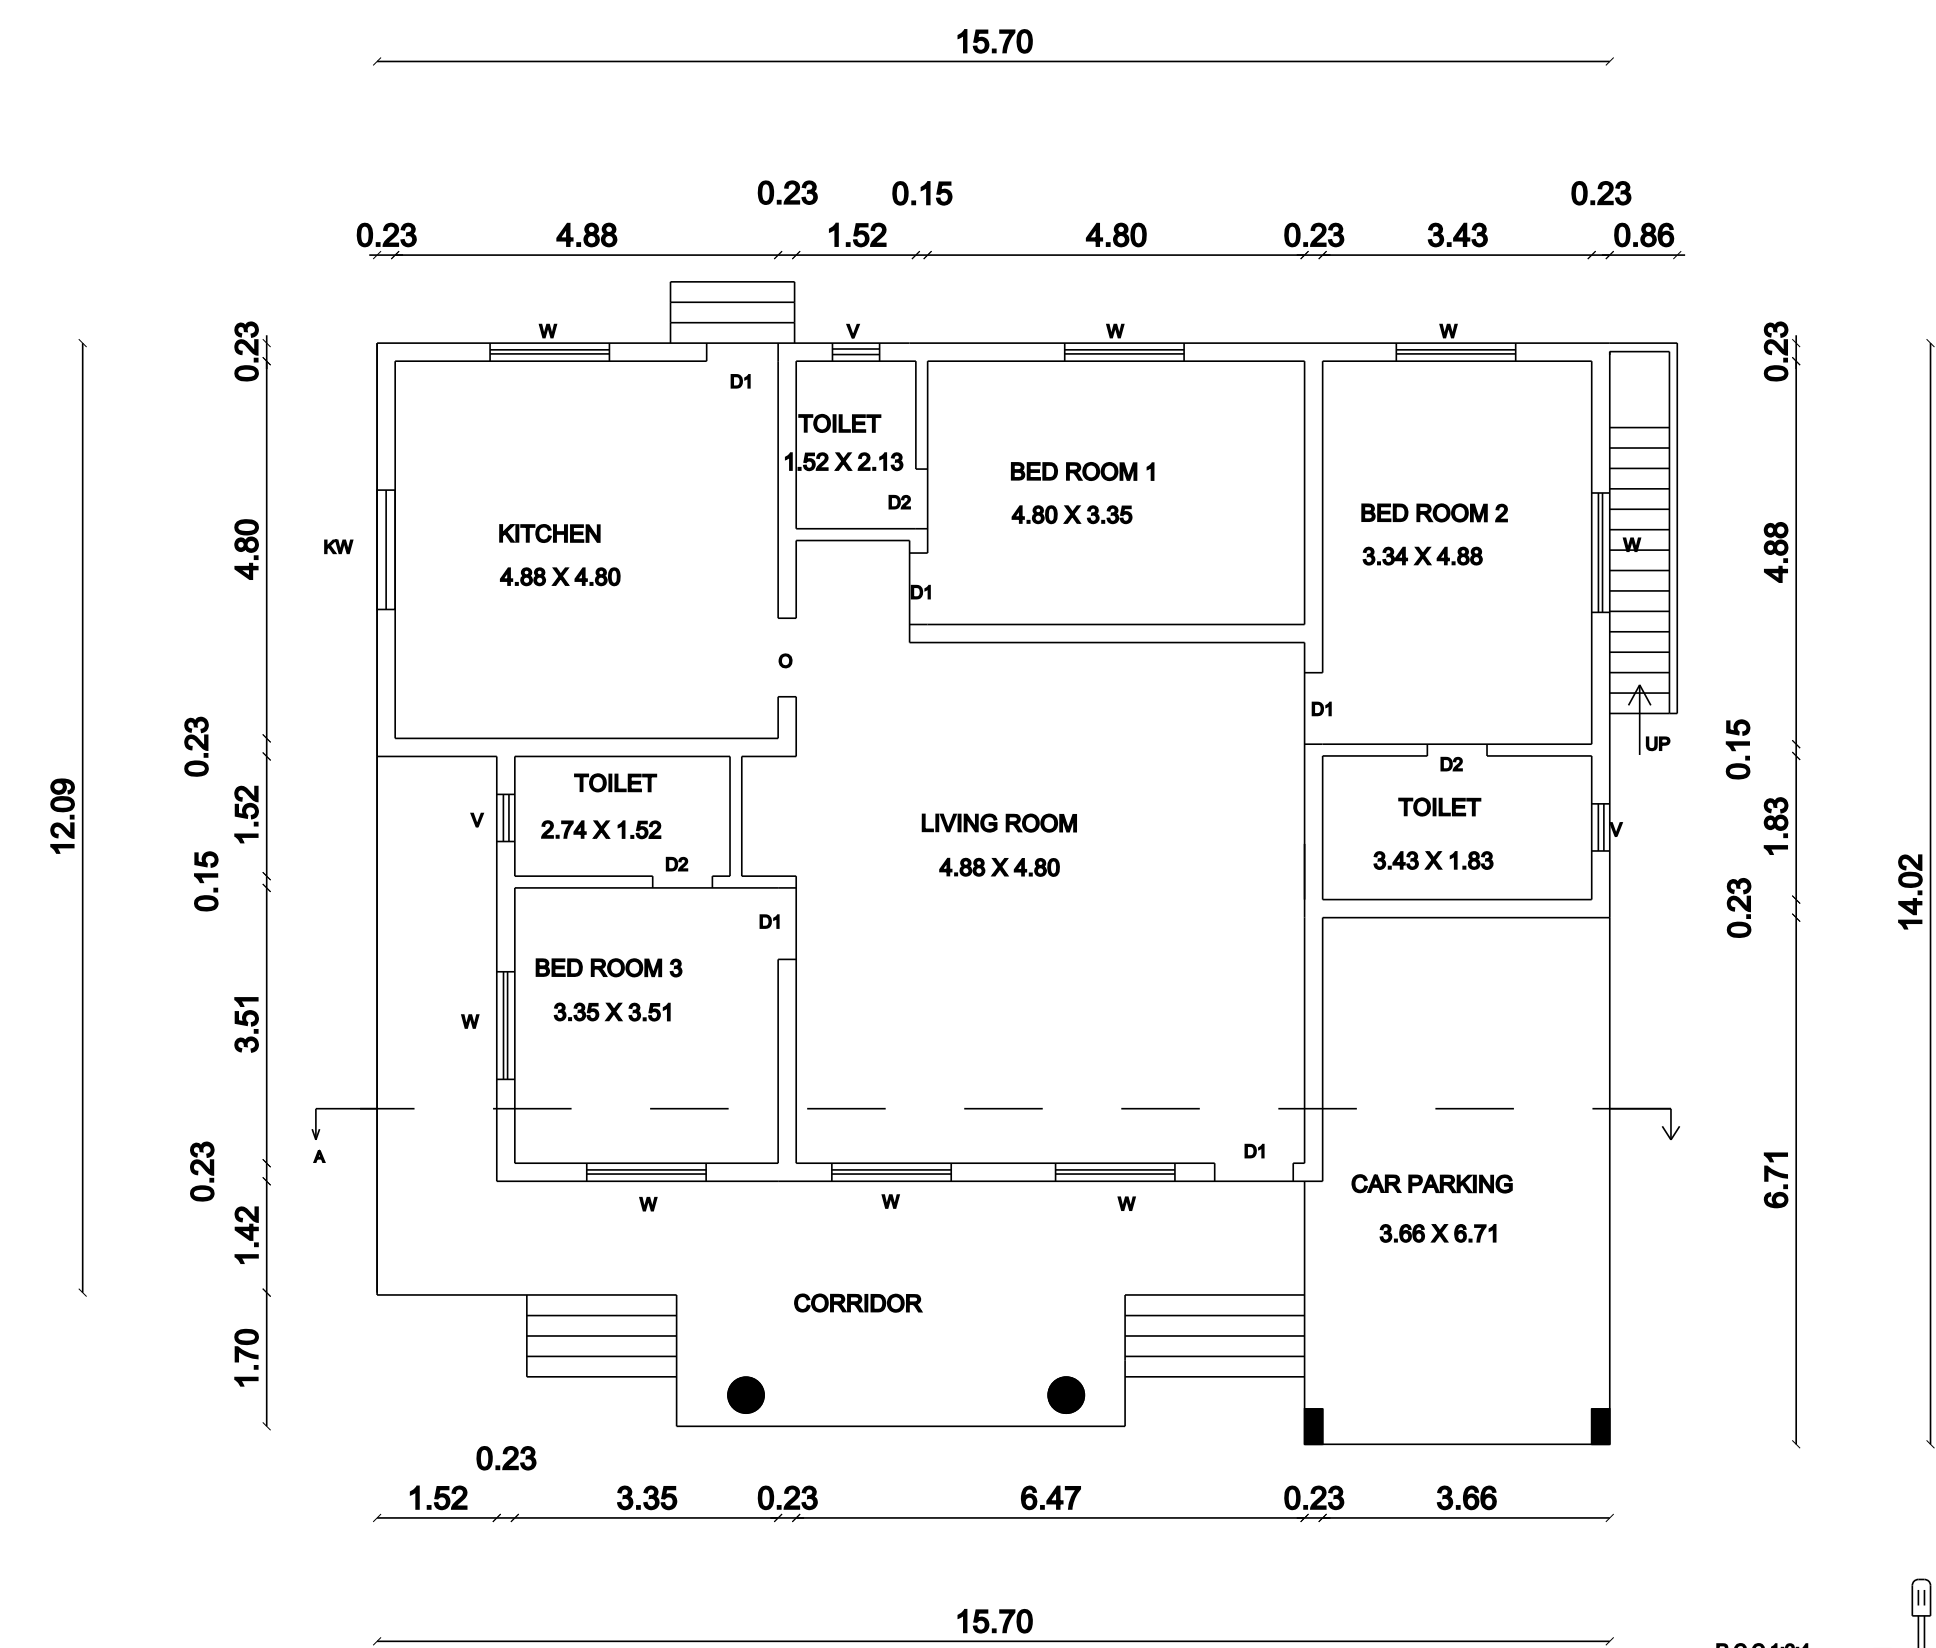


EXISTING GROUND FLOOR PLAN

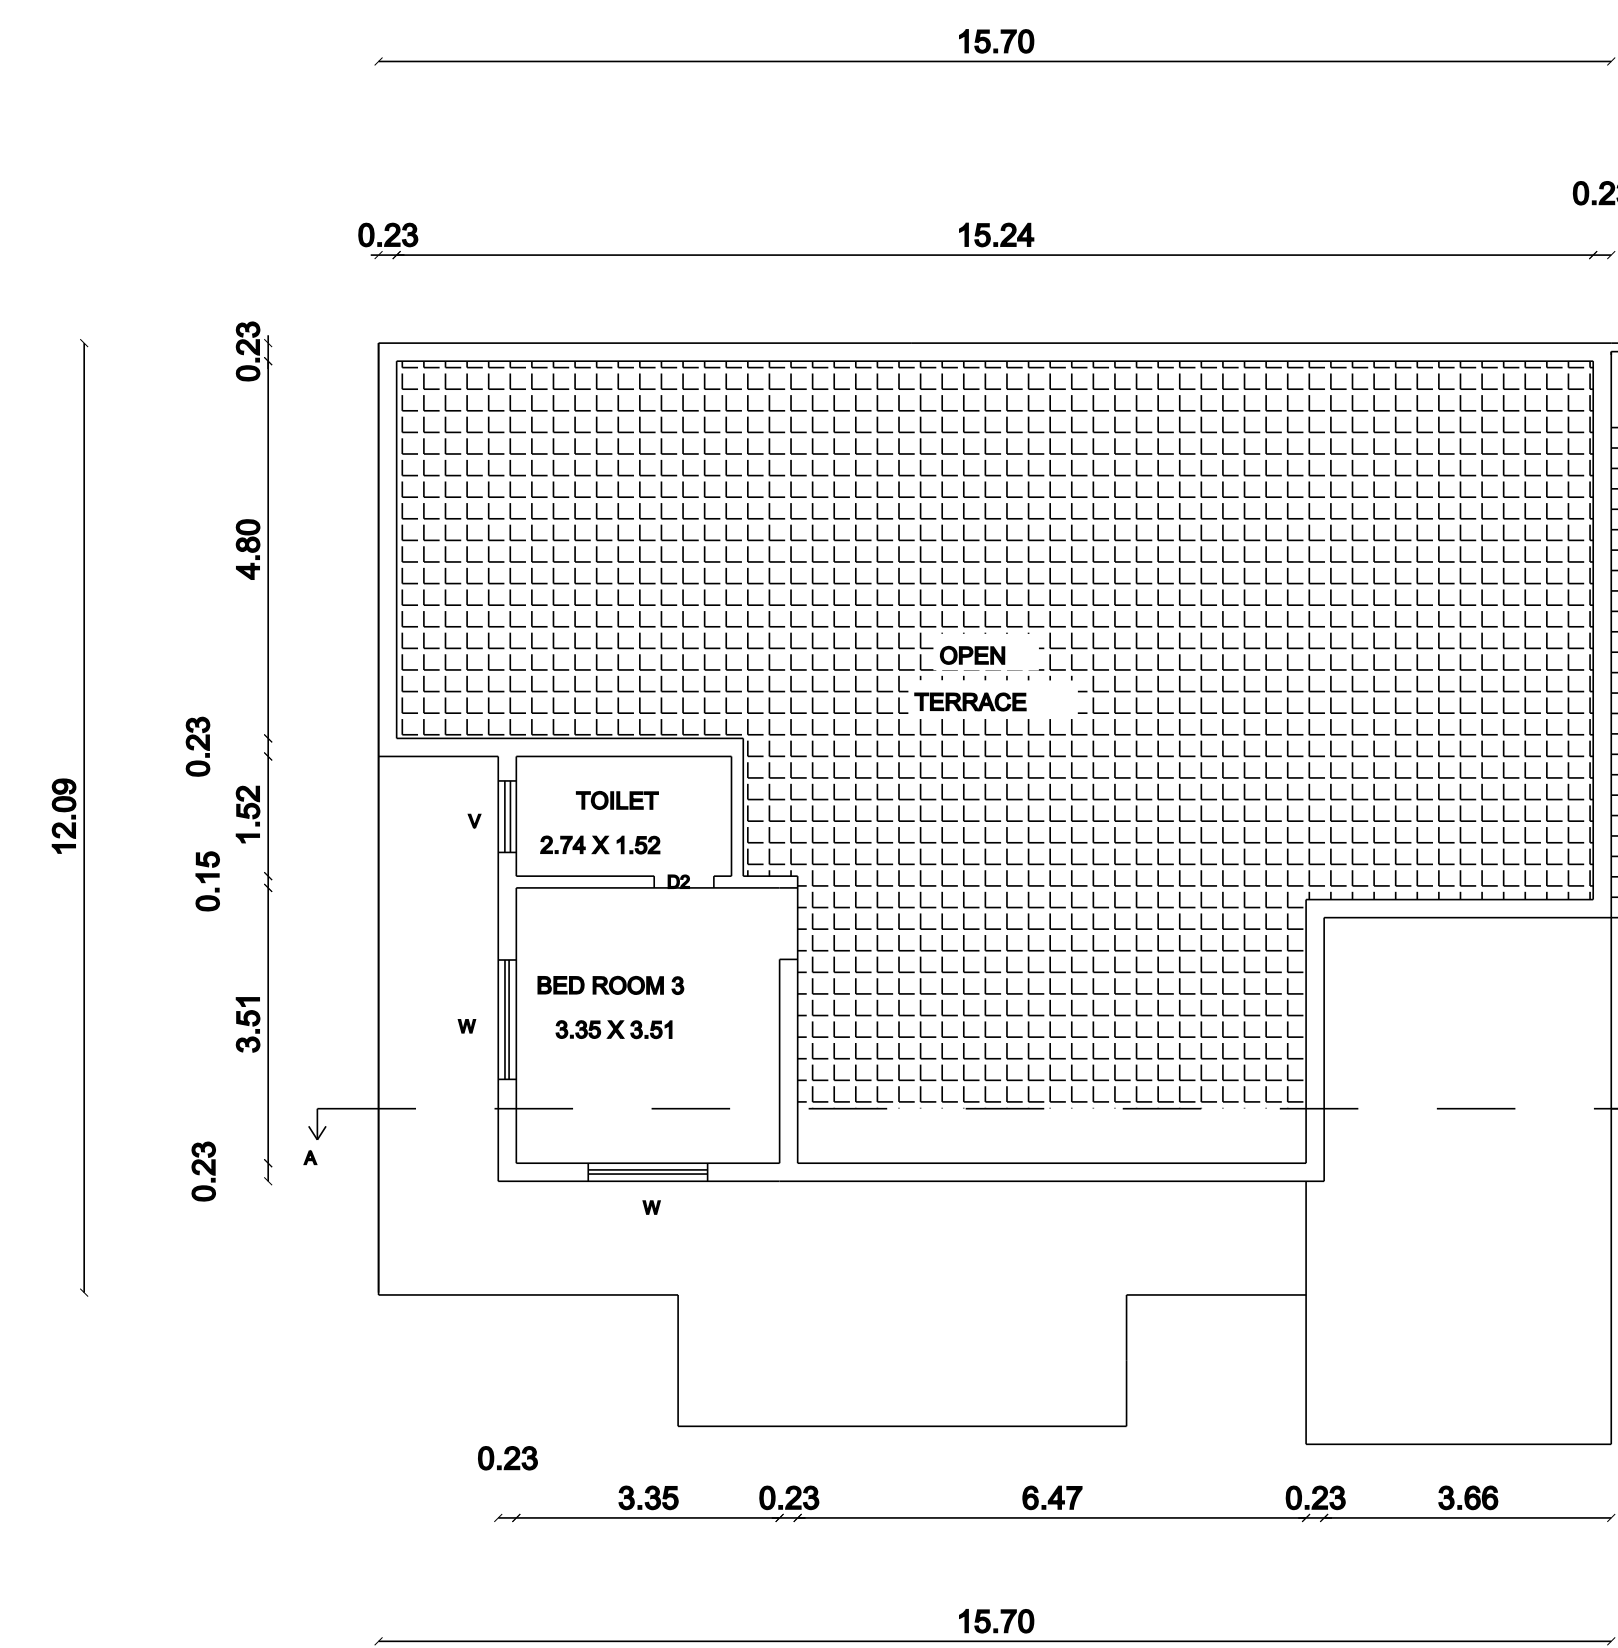


PRO. FIRST FLOOR PLAN

MR.ANTHONY DASONS LAND

22.44

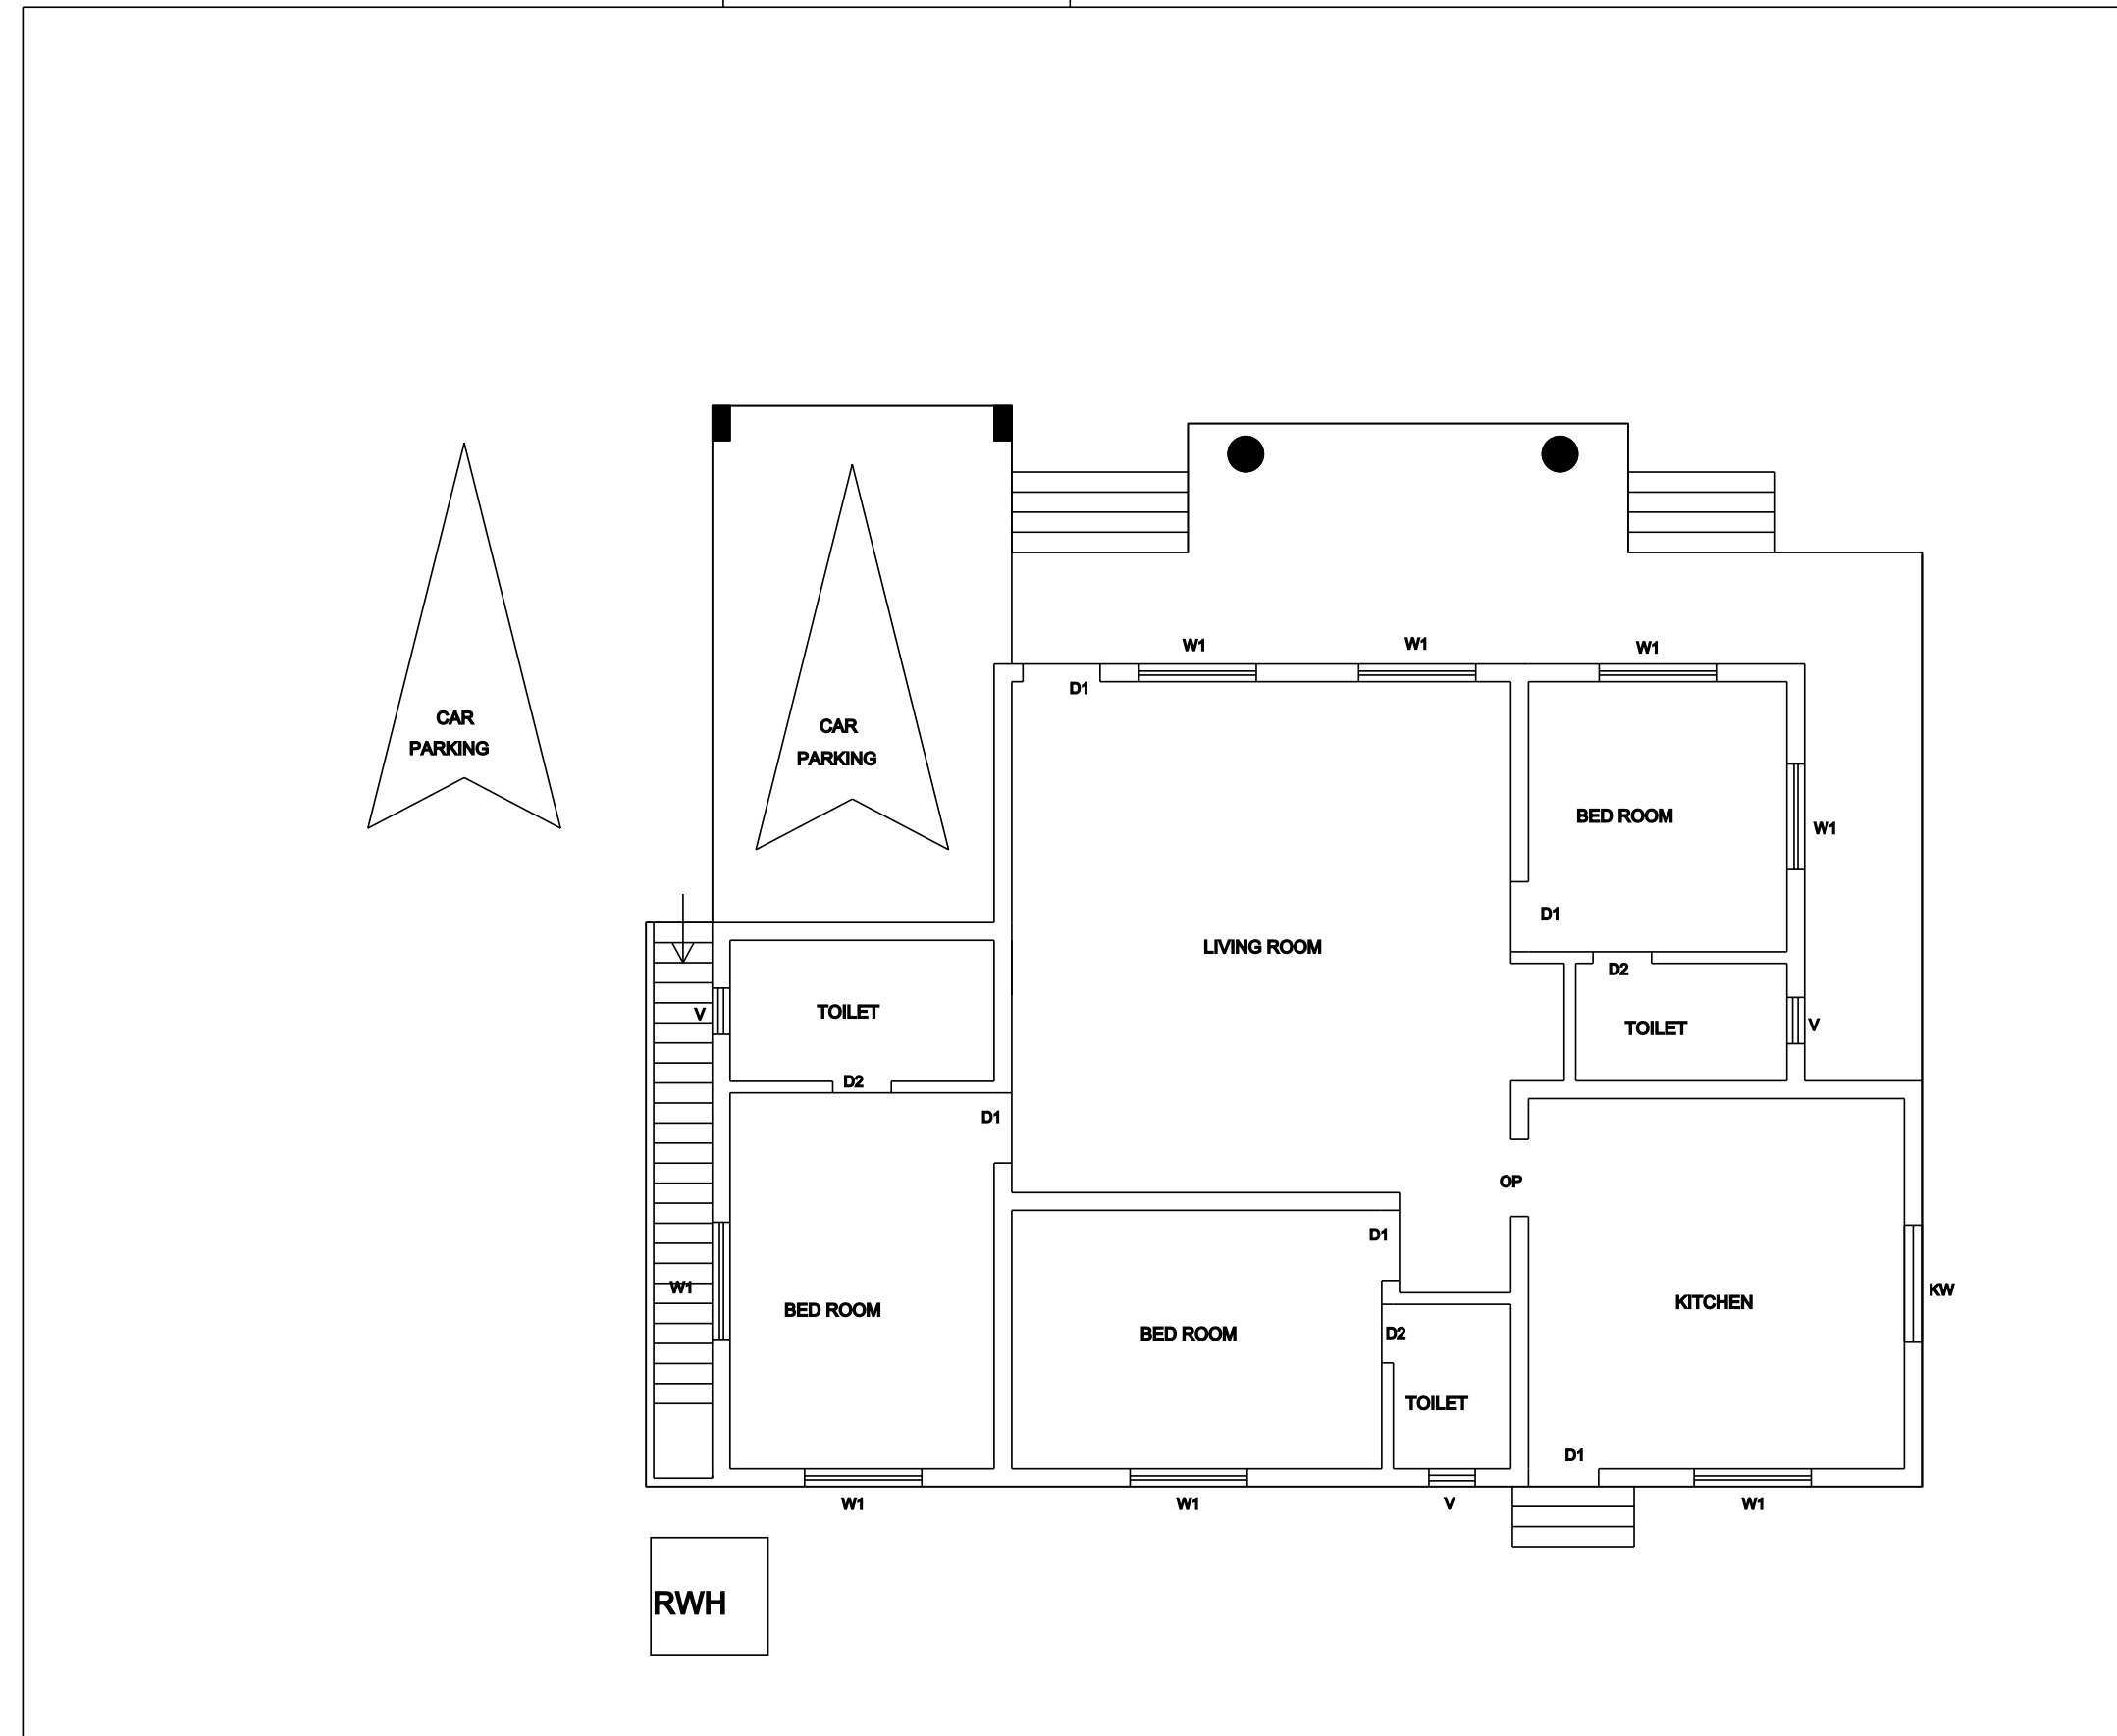

27.22

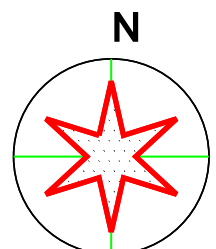

S.NO:305/4

22.44

TOTAL PROPOSED AREA	=	231.53	Sqm
TOTAL REQUIRED CAR	=	2 NO	
PROVIDED CAR	=	2 NO	
TOTAL REQUIRED TWO WHEELER	=	0	
PROVIDED TWO WHEELER	=	0	

FLOOR SPACE INDEX

SUM OF ALL FLOOR AREA	233.77	Sqm
SITE AREA		Sqm
FLOOR SPACE INDEX =	SUM OF ALL FLOOR AREA / PLOT AREA	
	(231.53/10.70)	
	0.38 < 2.00	

ALL DIMENSION IN METER

COLOR INDEX & AREA DETAILS

AREA STATEMENT	SQ.M	SQ.FT
APPLICANT SITE (DOC)	610.70	6,573.52
AS PER SITE	610.70	6,573.52
EXG. GROUND FLOOR	211.24	2,273.77
PRO. FIRST FLOOR	20.29	218.40
TOTAL PROPOSAL AREA	20.29	218.40
OPEN SPACE	398.46	4,299.75
ROAD OR STREET		

JOINERY DETAILS

D-DOOR	1.00	x	2.13
D1-DOOR	0.91	x	2.13
D2-DOOR	0.76	x	2.13
W - WINDOW	1.52	x	1.37
W1 - WINDOW	1.22	x	1.37
KW - WINDOW	1.37	x	0.80
V-VENTILATOR	0.91	x	0.80
OP1-OPEN PASSAGE	1.00	x	2.13
OP2-OPEN PASSAGE	1.70	x	2.13

SURESH K

[Signature]






LAND AND BUILDING OWNER

[Signature]

J.JOHN SARGENT RAJ
REGISTERED ENGINEER
REG. NO: 1961-S2022004027
CORNERSTONE CONSTRUCTIONS
3103, PALAI MAIN ROAD
PUDUKOTTAI
THOOTHURUDI - 628103, CELL : 77087 32816


REGISTERED ENGINEER

OFFICE USE

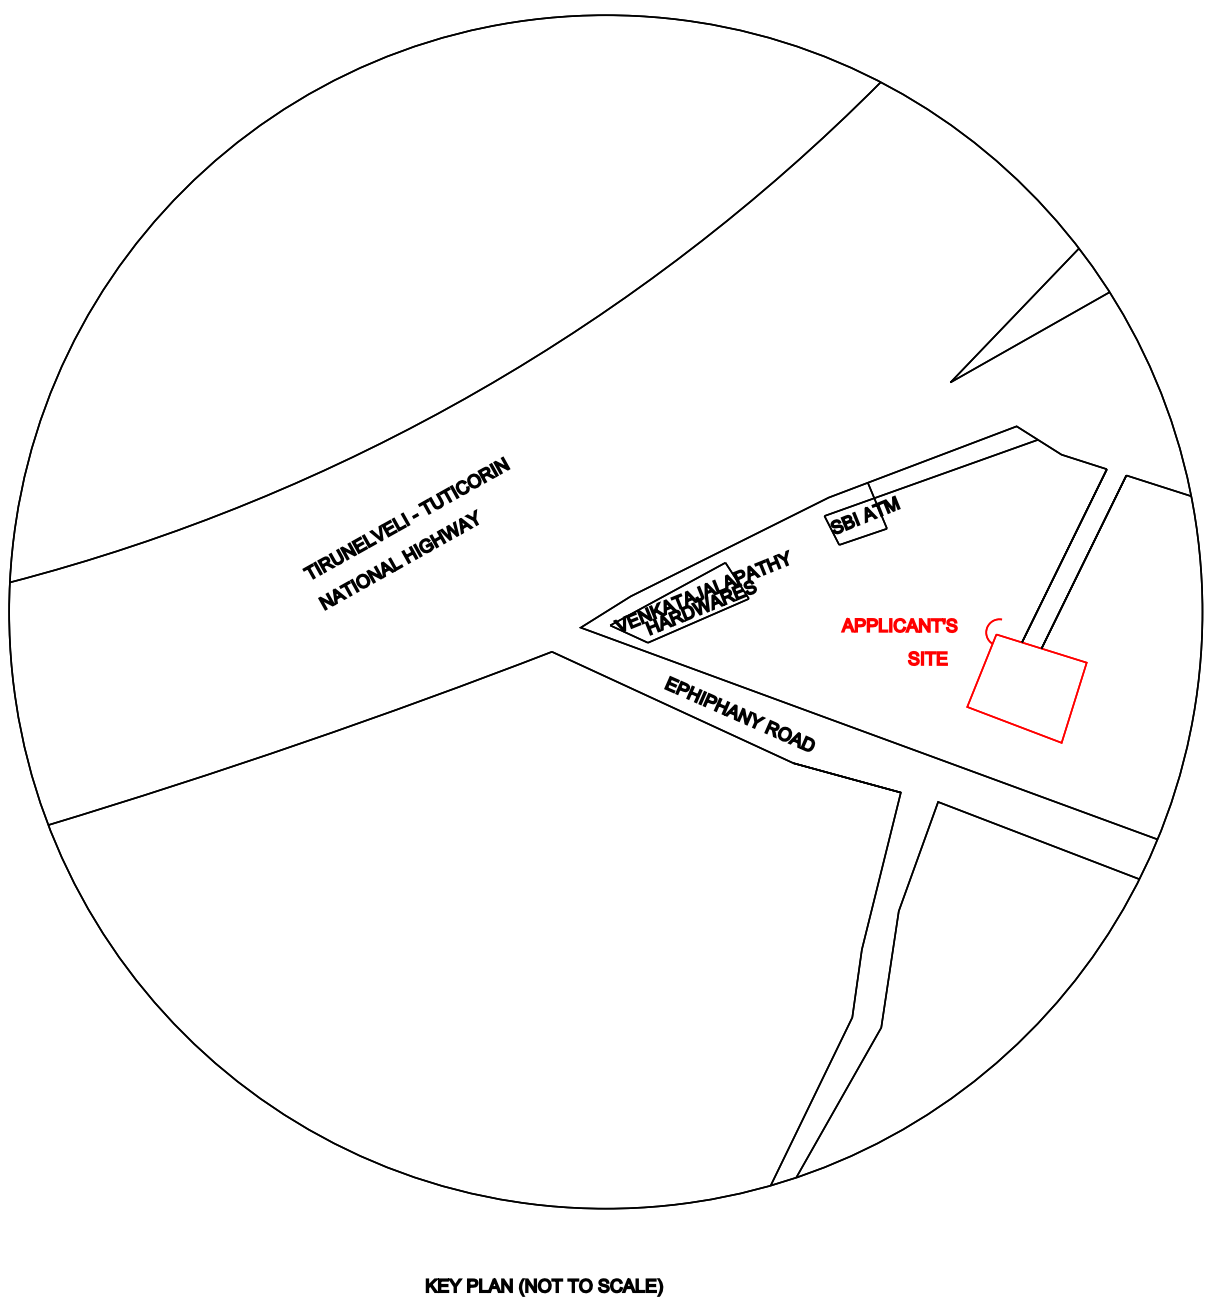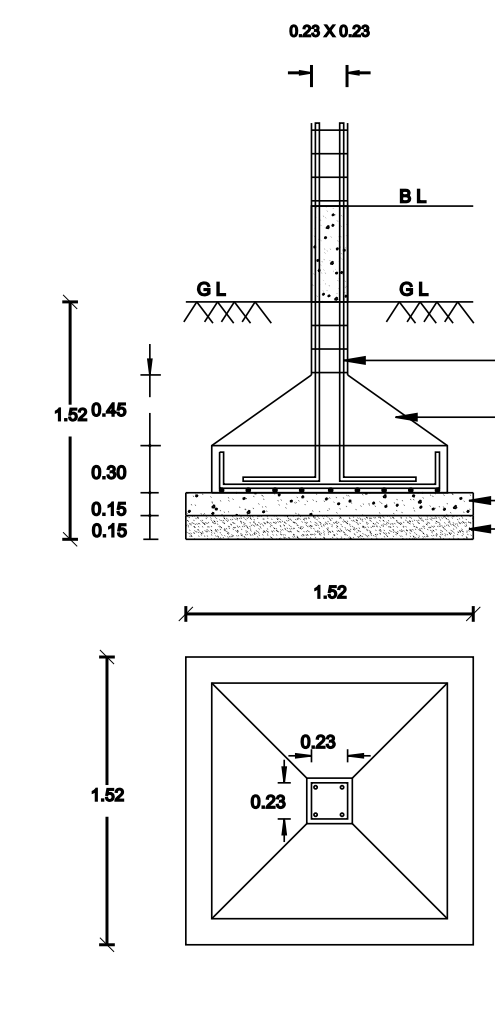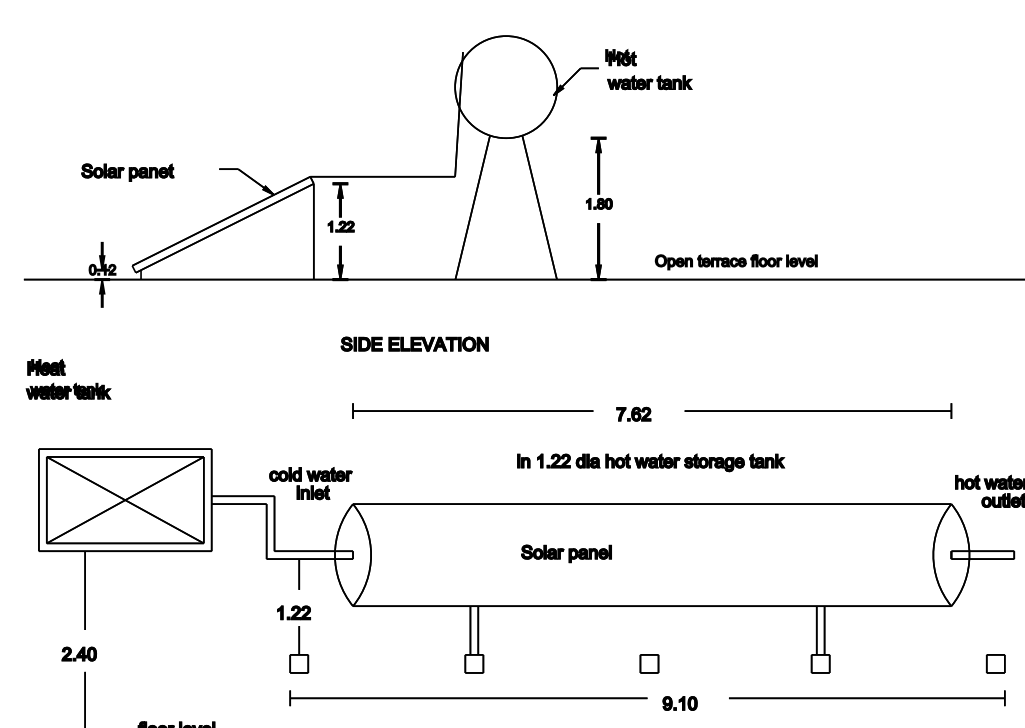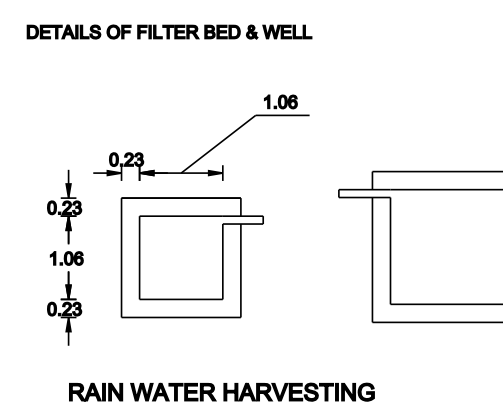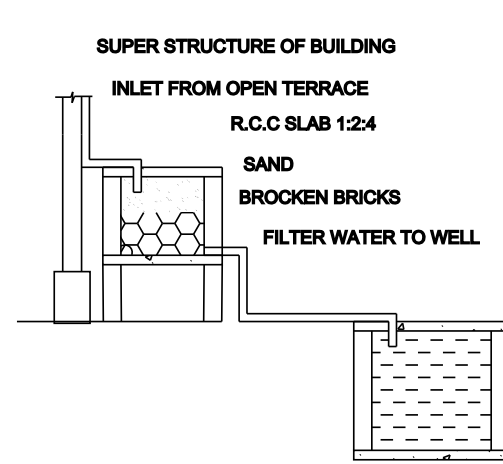

KEY PLAN (NOT TO SCALE)

S.NO :305/5

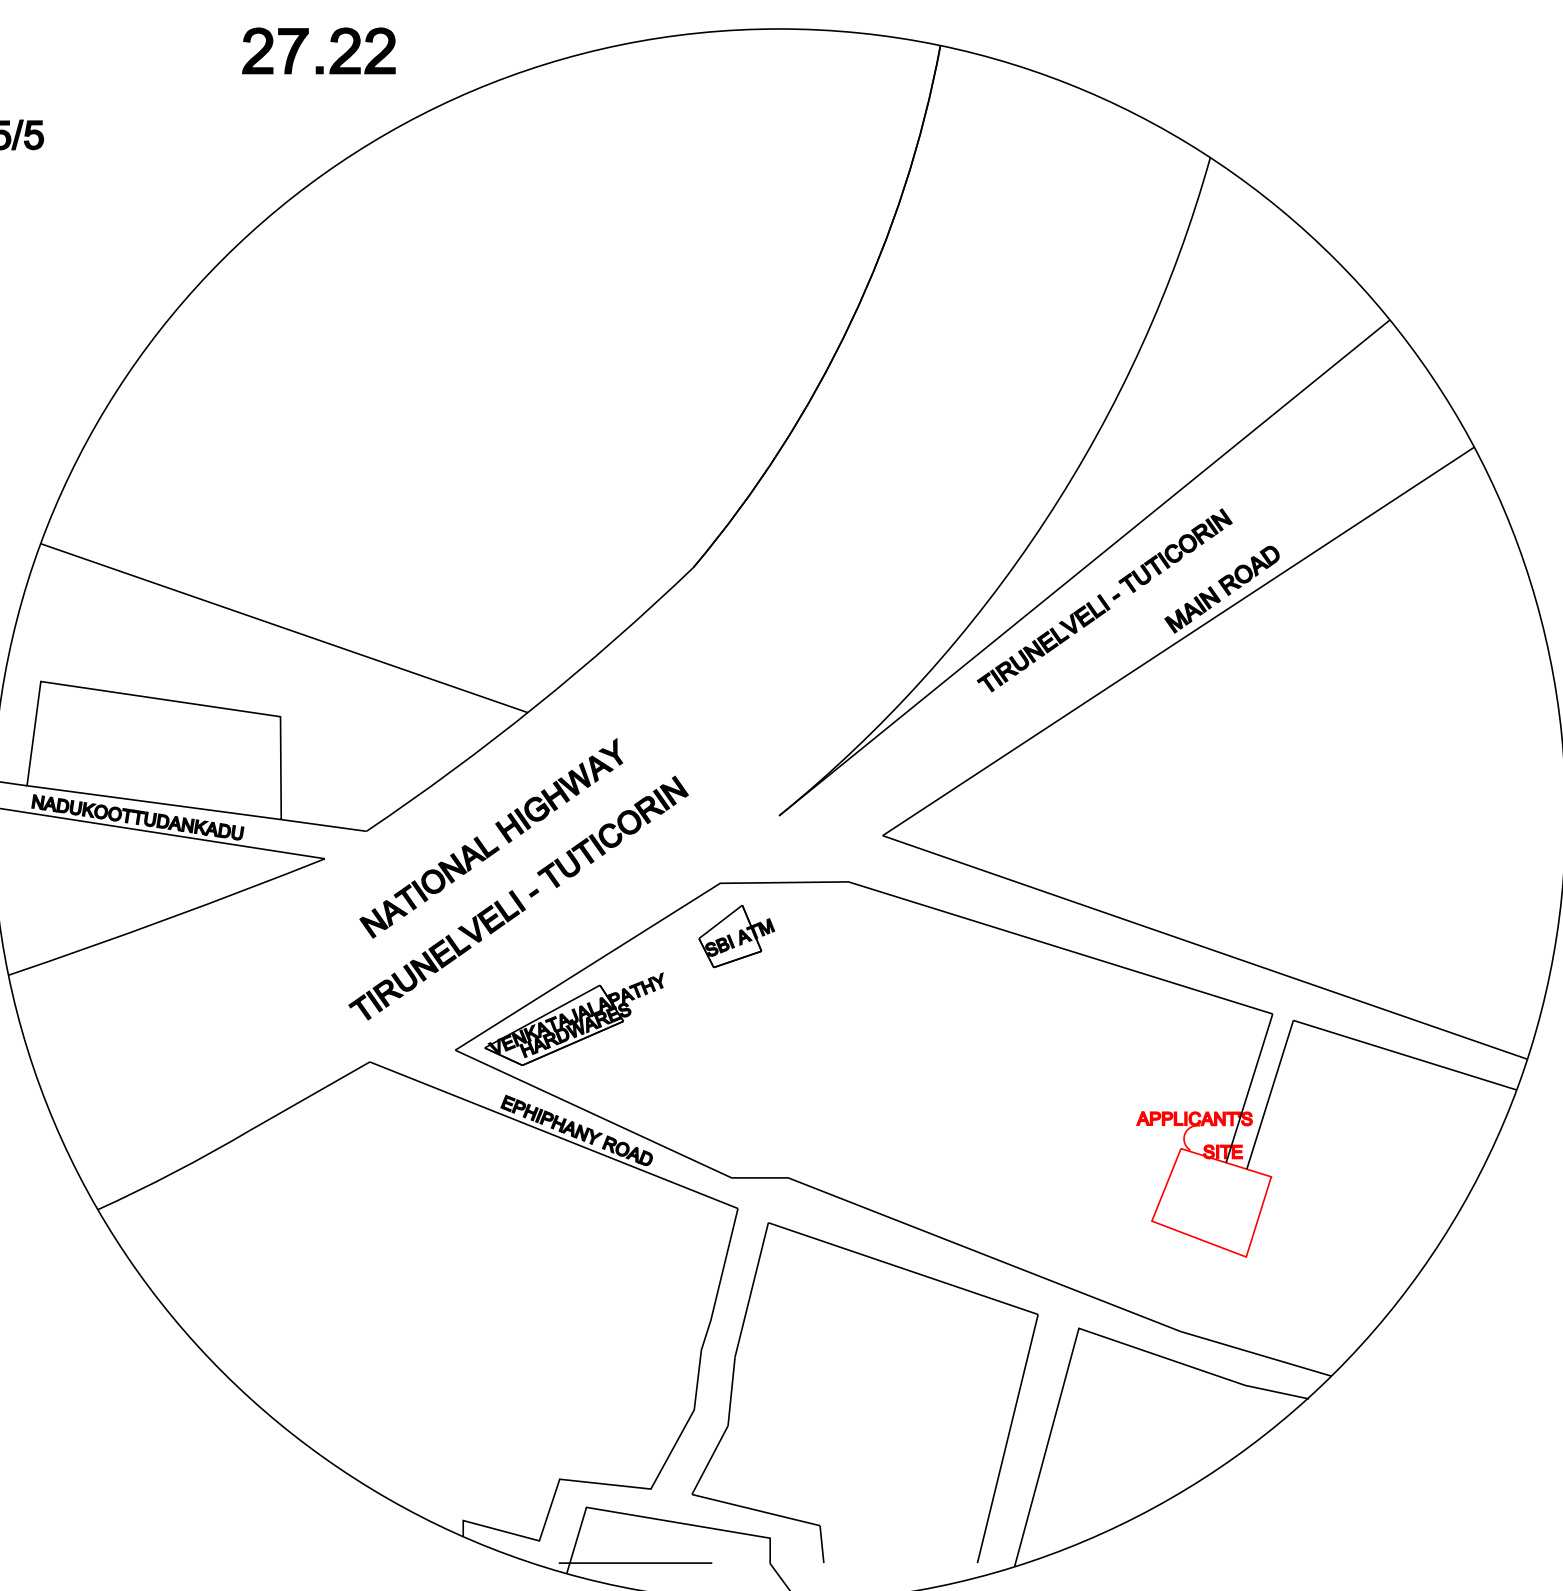

TOPO PLAN