
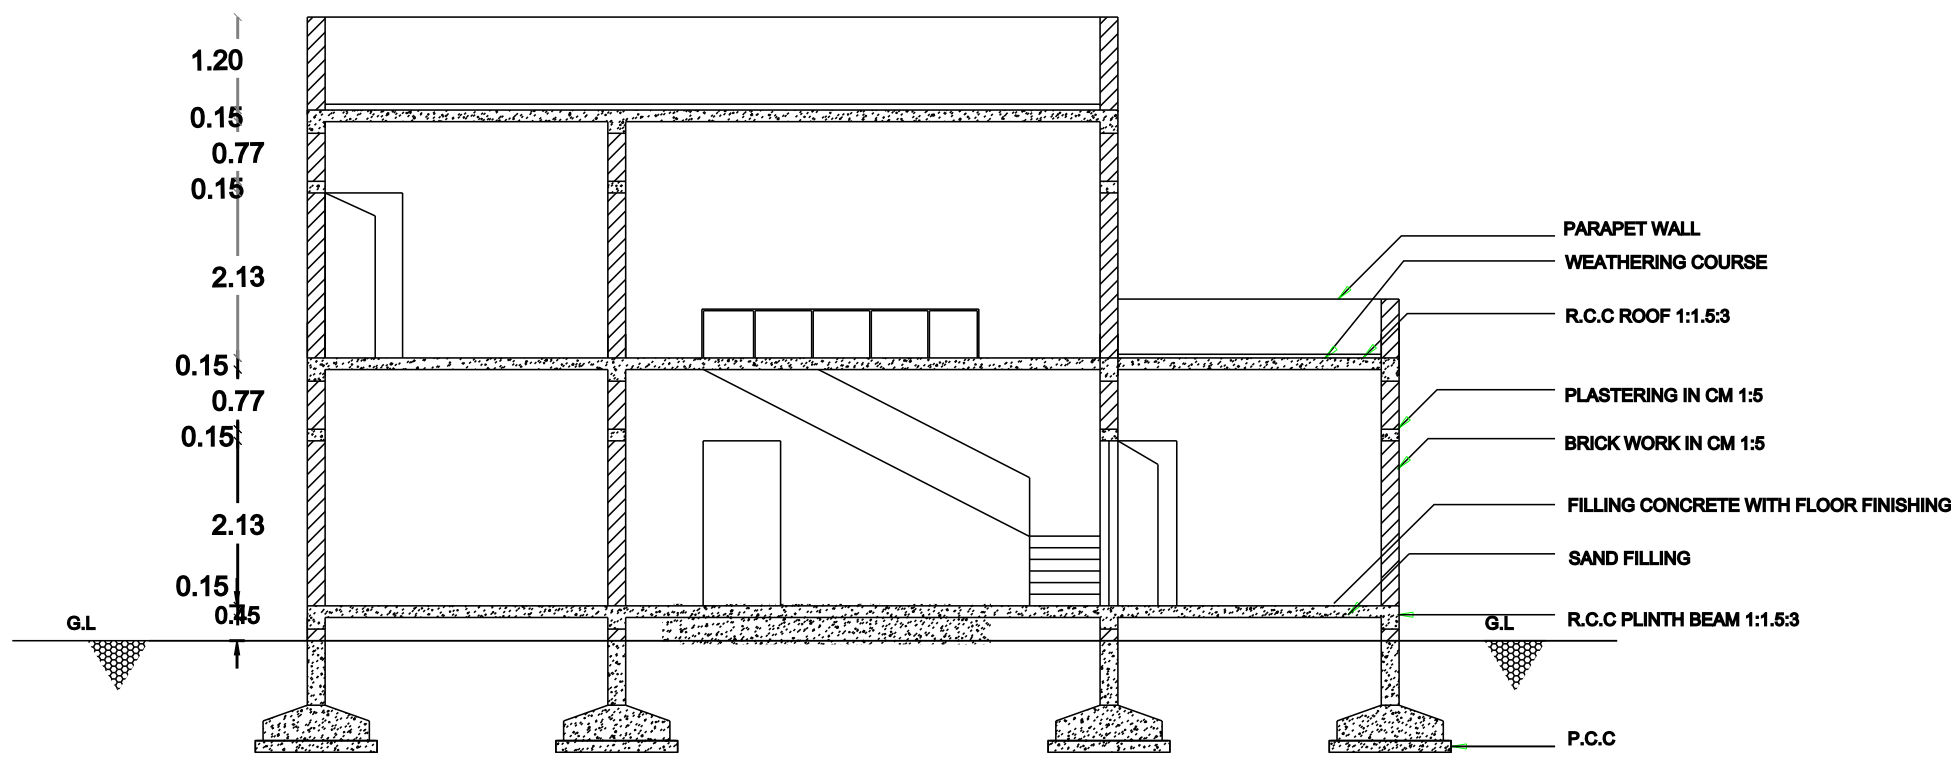


PLAN SHOWING THE PROPOSED CONSTRUCTION OF A DWELLING HOUSE BUILDING IN SURVEY NO: 305/2


AT KUMARAGIRI PUDUKOTTAI VILLAGE AND PANCHAYAT, TUTICORIN DIST.

OWNER NAME :- Mr. K.YOGESON


(SCALE 1 : 100)

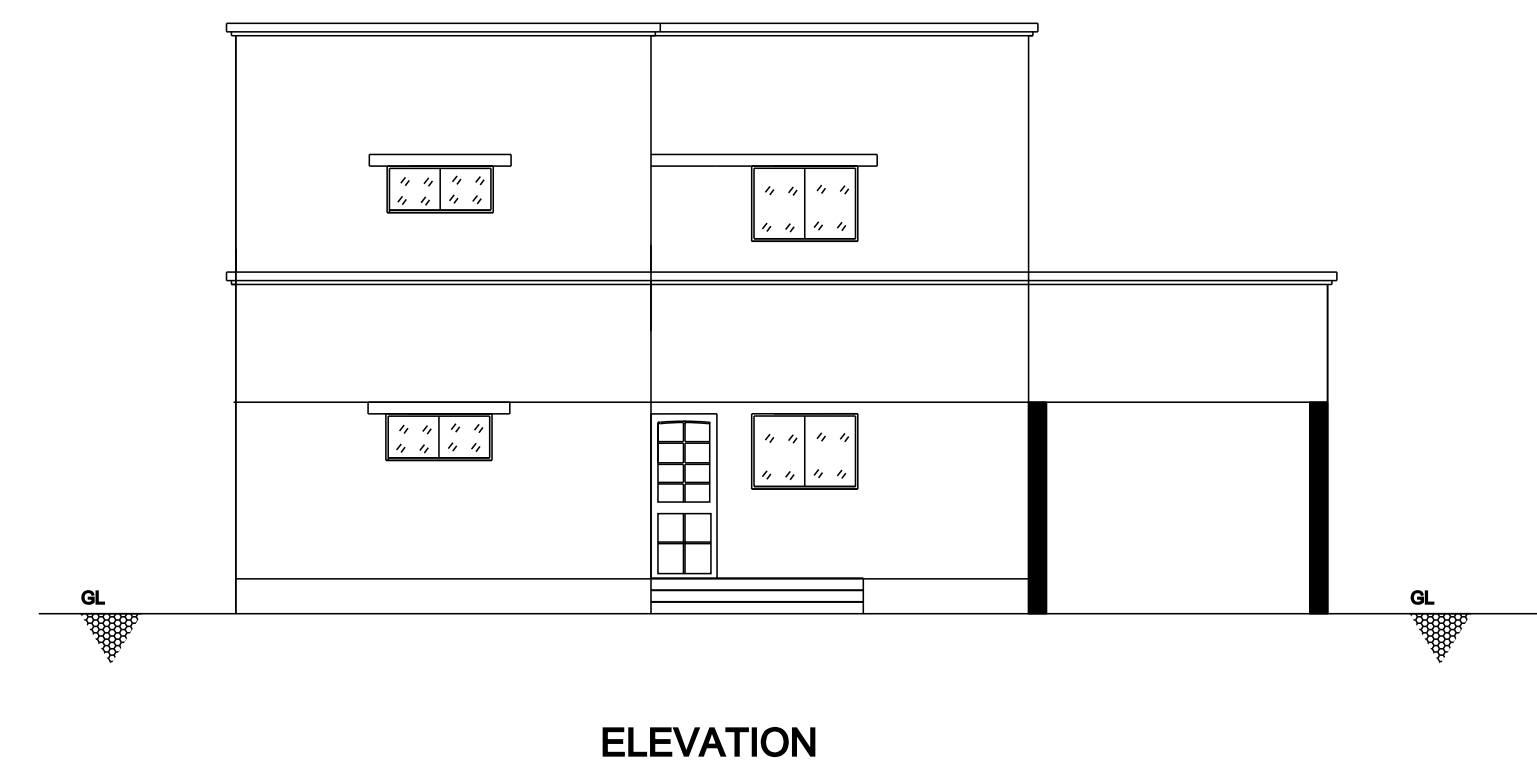





SECTION ON AA

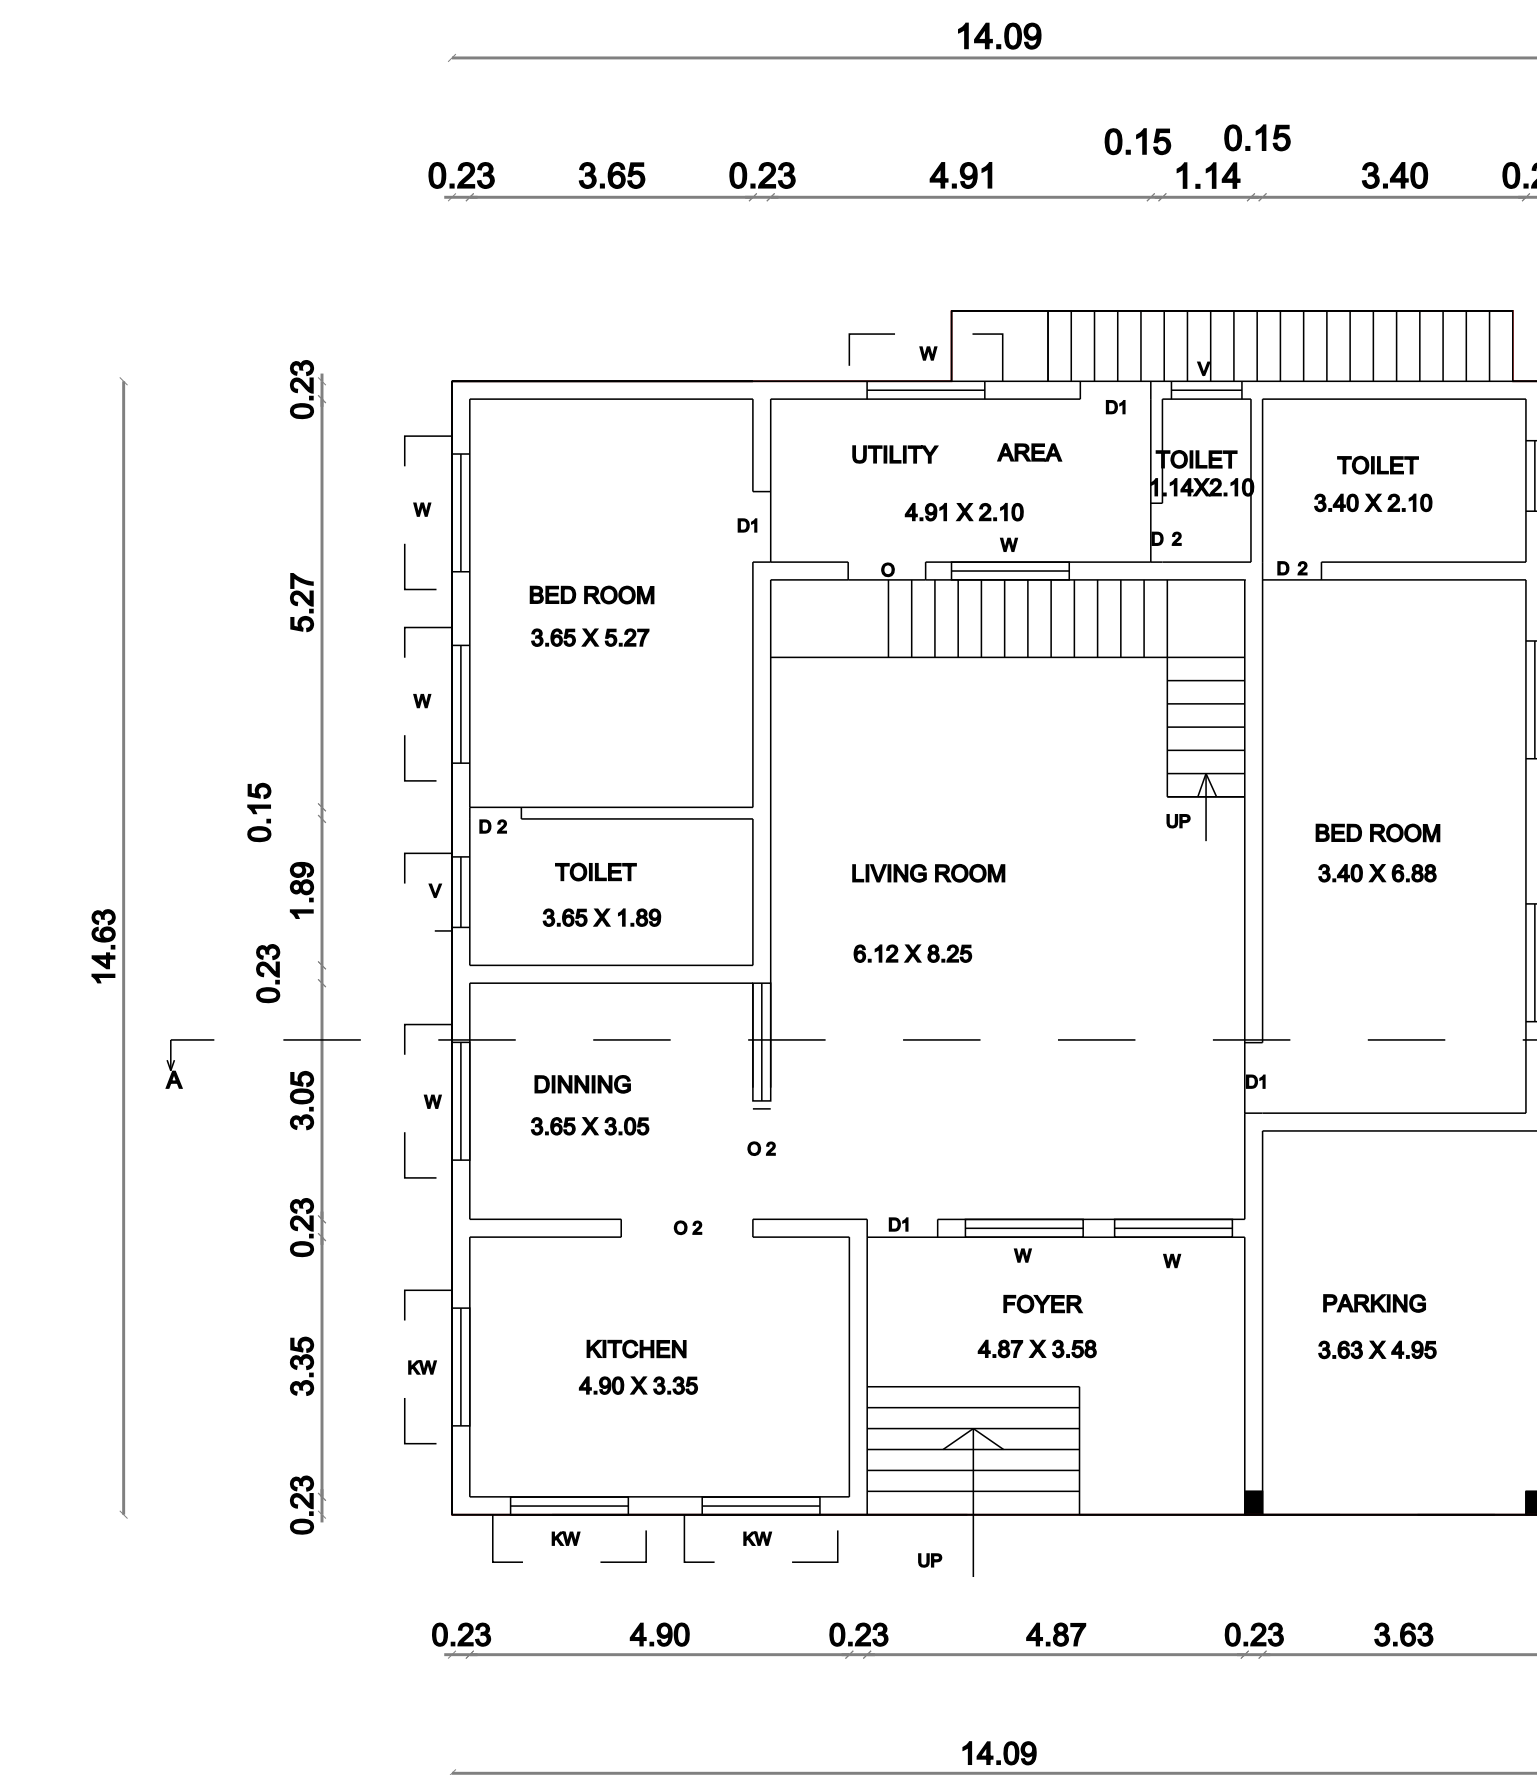


GROUND FLOOR PLAN

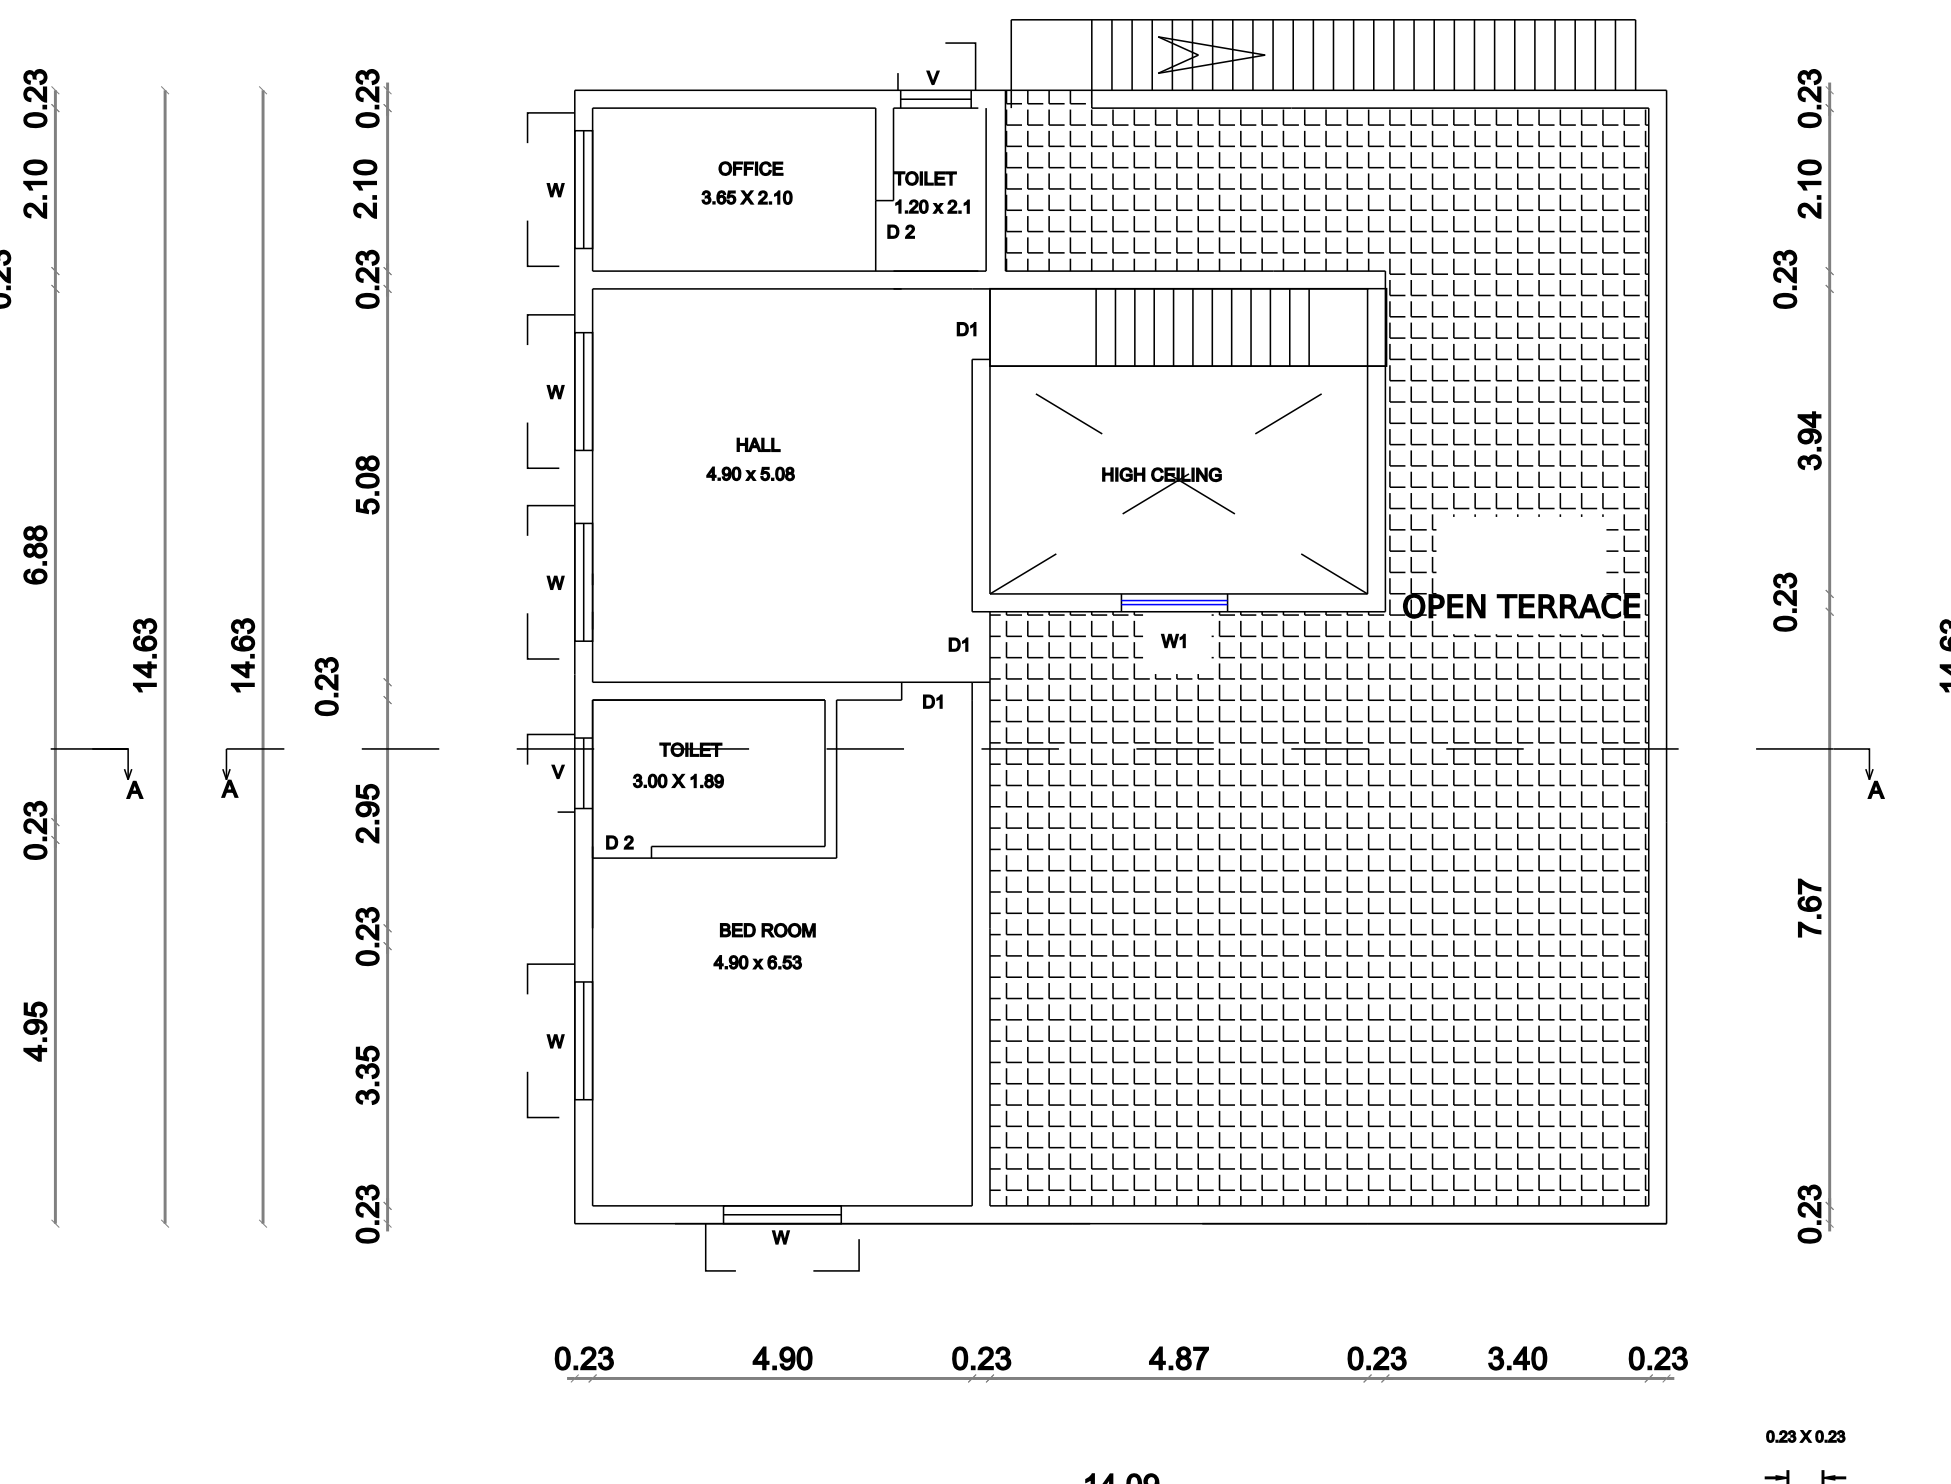


FIRST FLOOR PLAN

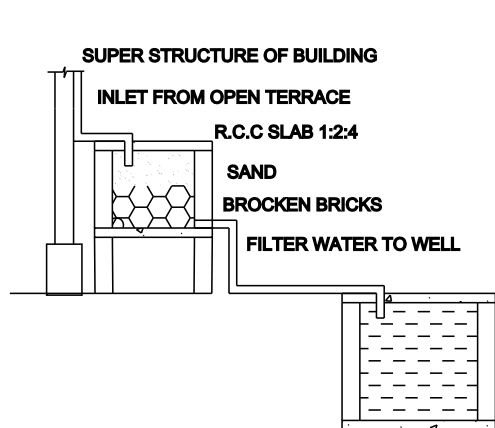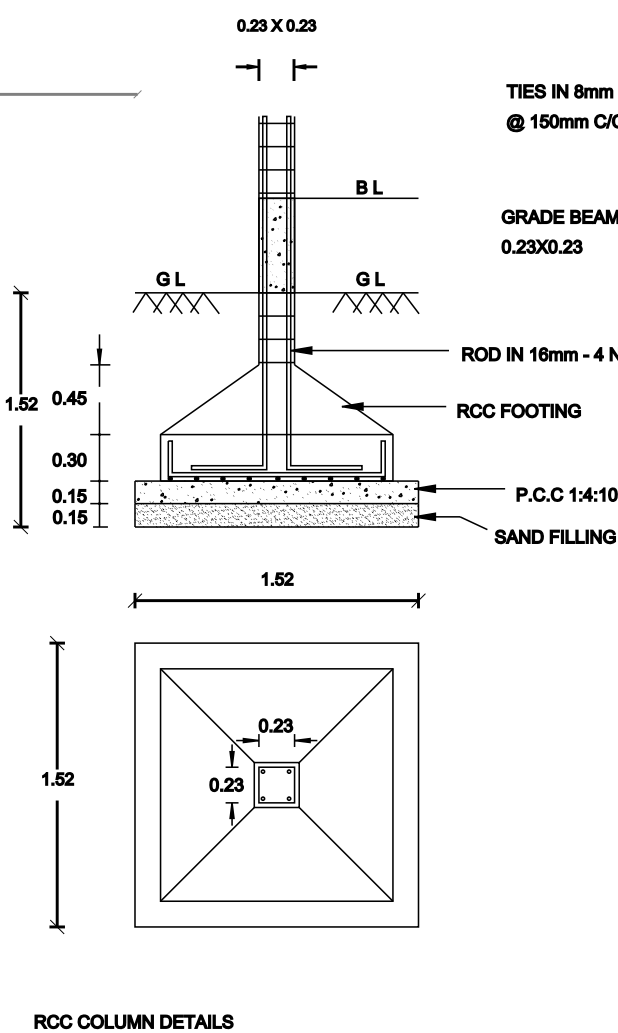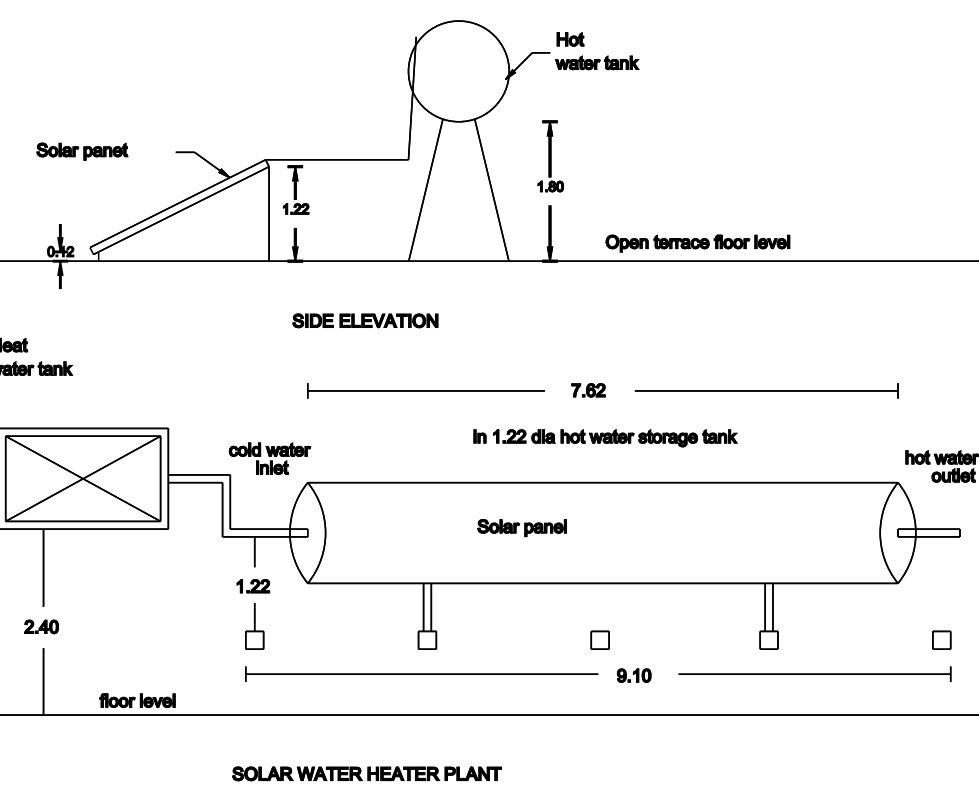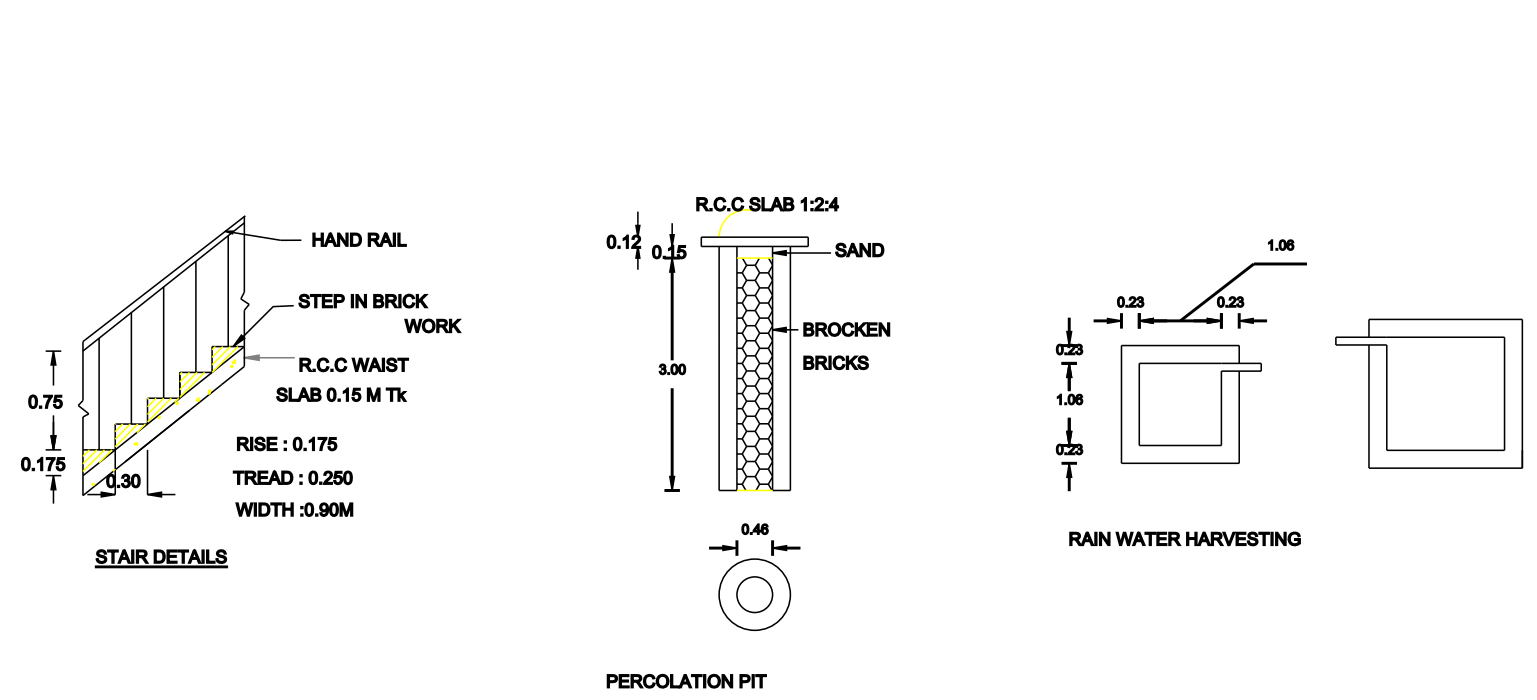

KEY PLAN (NOT TO SCALE)


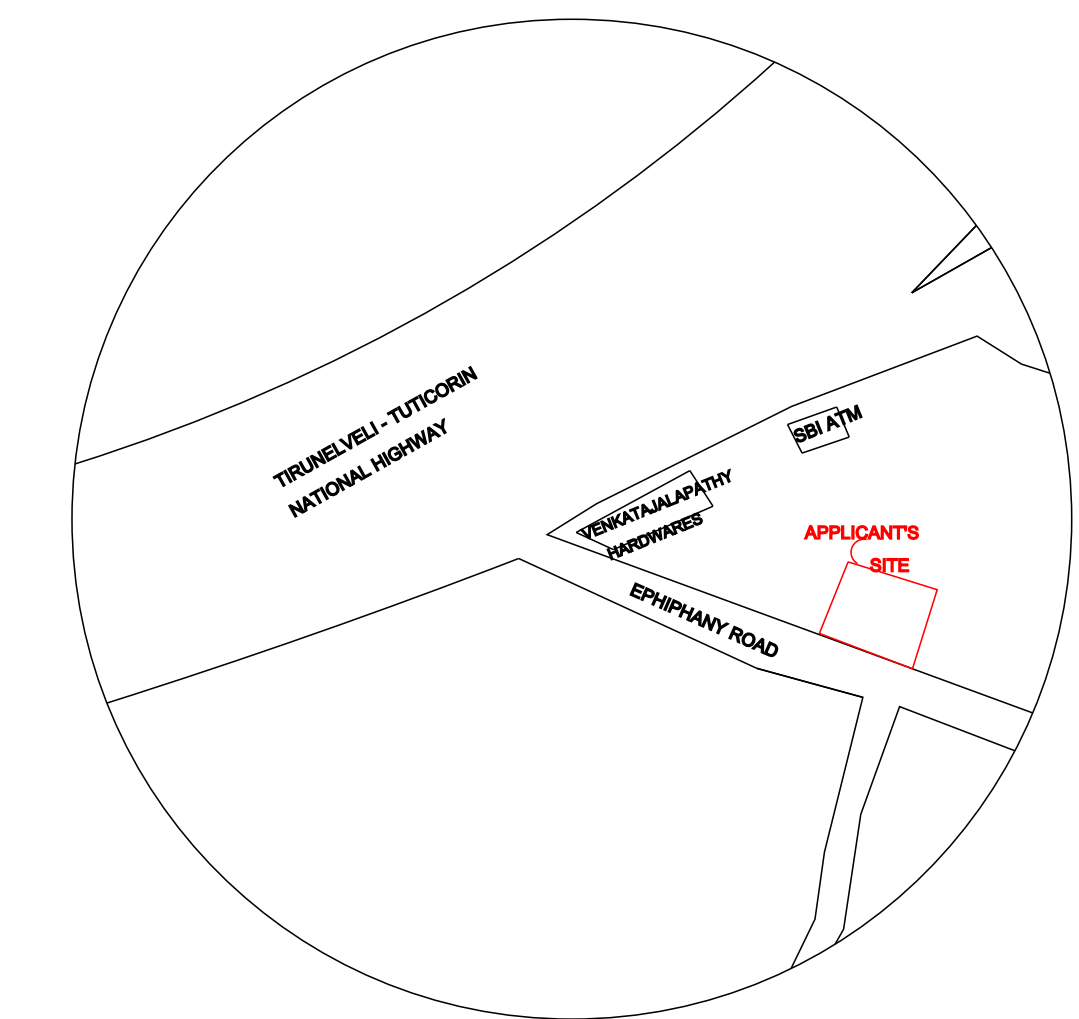


7.02 m (23'-0")
EPHIPHANY ROAD

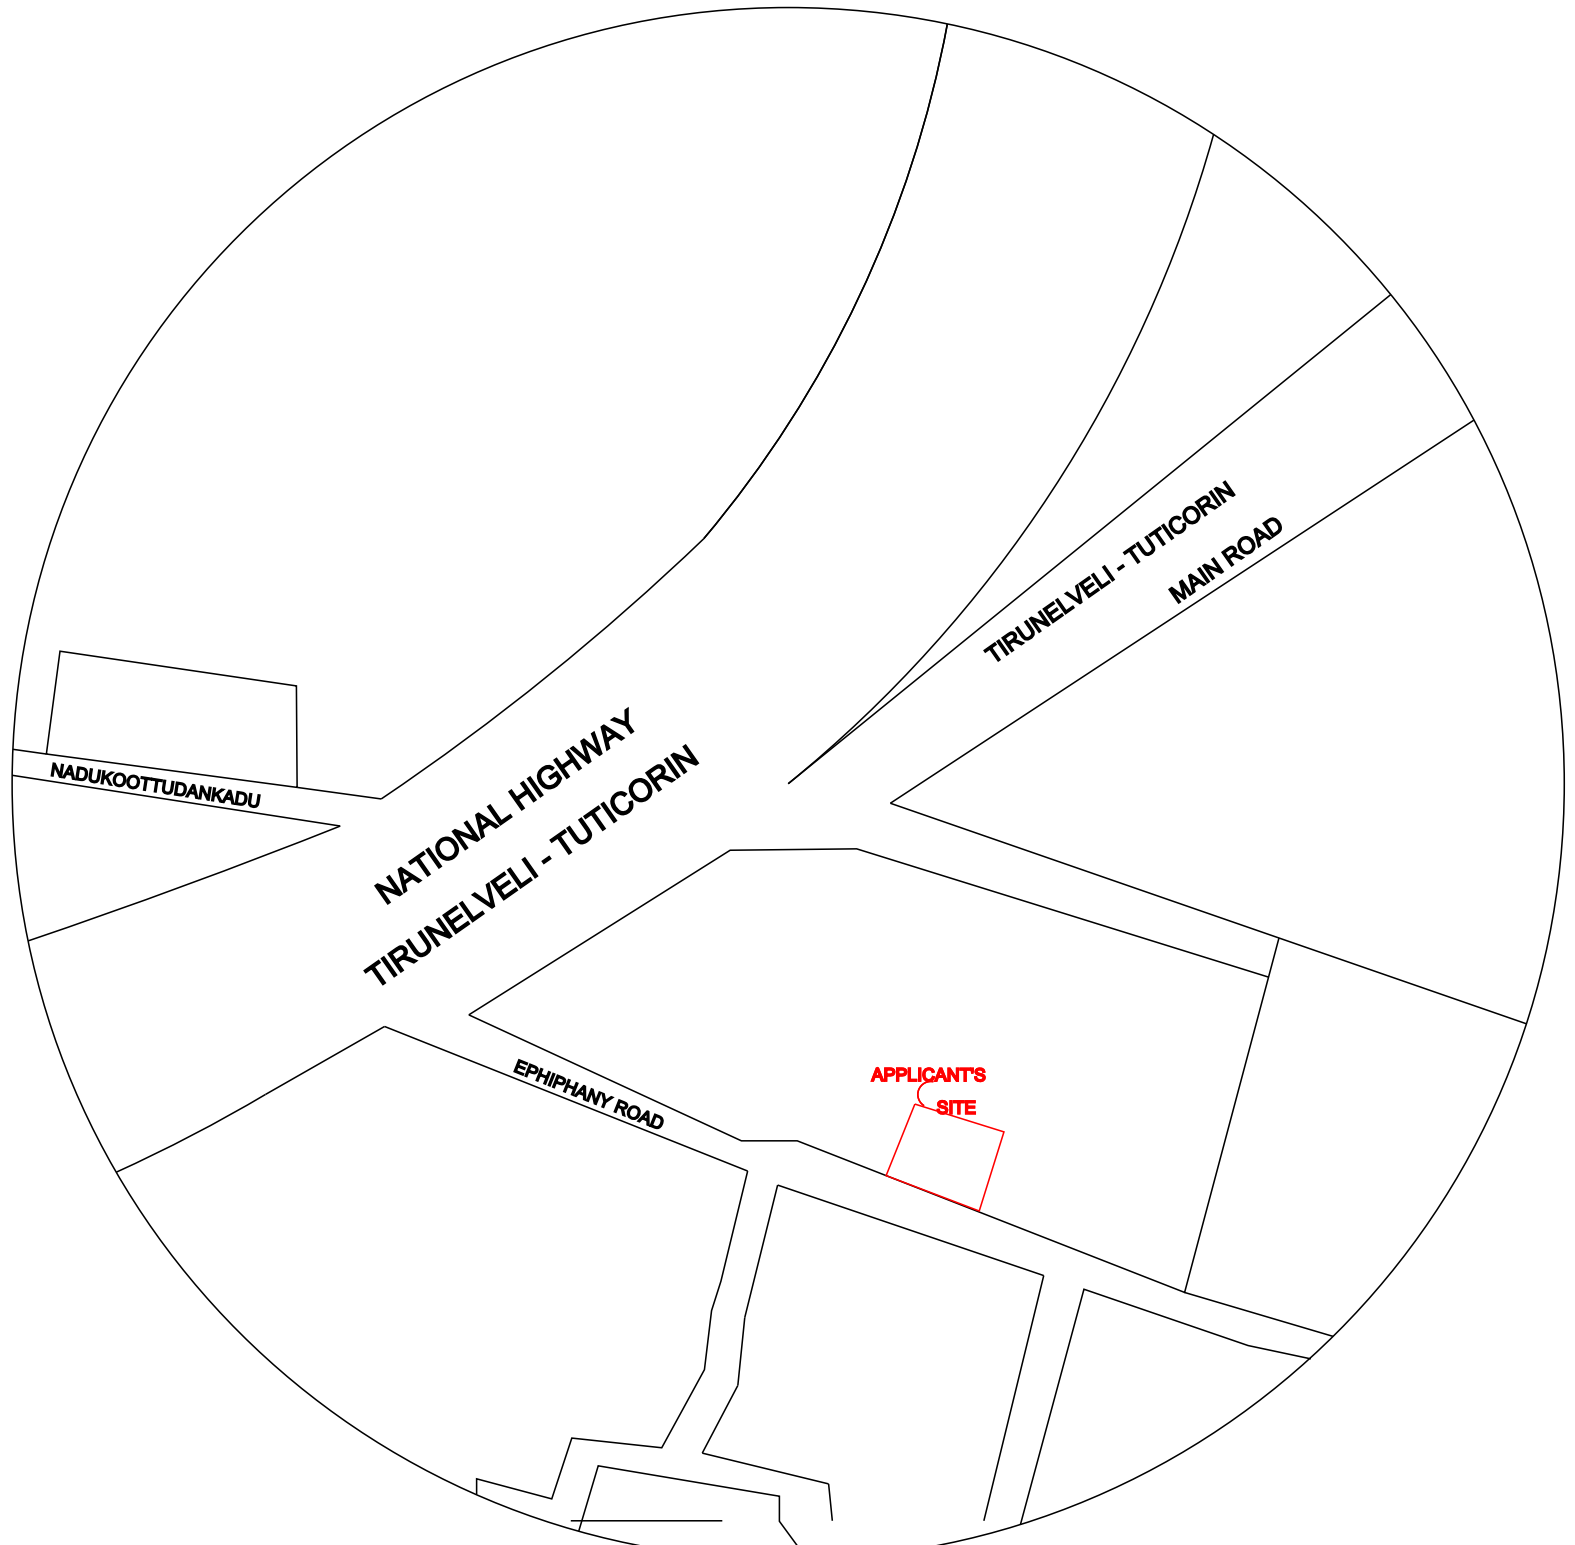

TOPO PLAN

PARTY '6' AS PER THE DOCUMENT
LAND

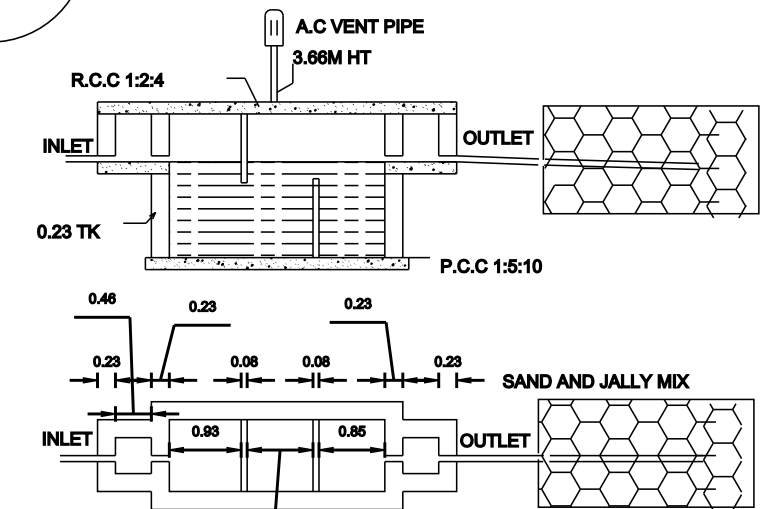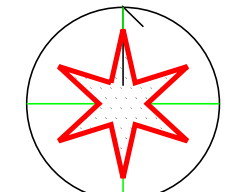

PARKING DETAILS		
TOTAL PROPOSED AREA	314.13	Sqm
TOTAL REQUIRED CAR	2 NO	
PROVIDED CAR	2 NO	
TOTAL REQUIRED TWO WHEELER	0	
PROVIDED TWO WHEELER	0	

FLOOR SPACE INDEX		
SUM OF ALL FLOOR AREA	=	314.13 Sqm
SITE AREA	=	698.80 Sqm
FLOOR SPACE INDEX =	SUM OF ALL FLOOR AREA	PLLOT AREA
	=	(314.13 / 698.80)
	=	0.448 < 2.00

ALL DIMENSION IN METER		
COLOR INDEX & AREA DETAILS		
AREA STATEMENT	sq.m	sq.ft
APPLICANT SITE (DOC)	698.80	7,518.89
SUPER IMPOSED AREA	670.96	7,218.82
PRO. GROUND FLOOR	212.80	2,290.96
PRO. FIRST FLOOR	101.33	1,090.71
TOTAL PROPOSAL AREA	314.13	3,381.27
OPEN SPACE	457.86	4,928.38
ROAD OR STREET		

JONERY DETAILS		
D-DOOR	1.00	x 2.13
D1-DOOR	0.91	x 2.13
D2-DOOR	0.76	x 2.13
W- WINDOW	1.52	x 1.37
W1- WINDOW	1.22	x 1.37
W2- WINDOW	1.52	x 0.61
V-VENTILATOR	0.91	x 0.61
OP-OPEN PASSAGE	1.00	x 2.13
OP2-OPEN PASSAGE	1.70	x 2.13

Signature of J. Jagan Sargent Raju

LAND AND BUILDING OWNER

J. Jagan Sargent Raju
REGISTERED ENGINEER
REG. NO: 198/AS/2009/0007
3103, PALAI MAIN ROAD
FLOORCOTTAI
THOOTHAKUDI - 626003, CELL : 77067 528118

REGISTER ENGINEER

OFFICE USE