



PLAN SHOWING THE PROPOSED CONSTRUCTION OF DWELLING HOUSE BUILDING IN SY.NO:655/3, PATTA NO:4554, AT PARAMANKURICHI VILLAGE AND PANCHAYATH OF UDANGUDI PANCHAYAT UNION, TIRUCHENDUR TALUK, THOOTHUKUDI DISTRICT

APPLICANT NAME: Mr ALEXANDER A S/O.ARULAIYA


- NOTE:
- * ALL DIMENSIONS ARE IN METER SCALE 1:100
 - * RAIN WATER HARVESTING TO BE PROVIDED
 - * PERCOLATION PIT TO BE PROVIDED

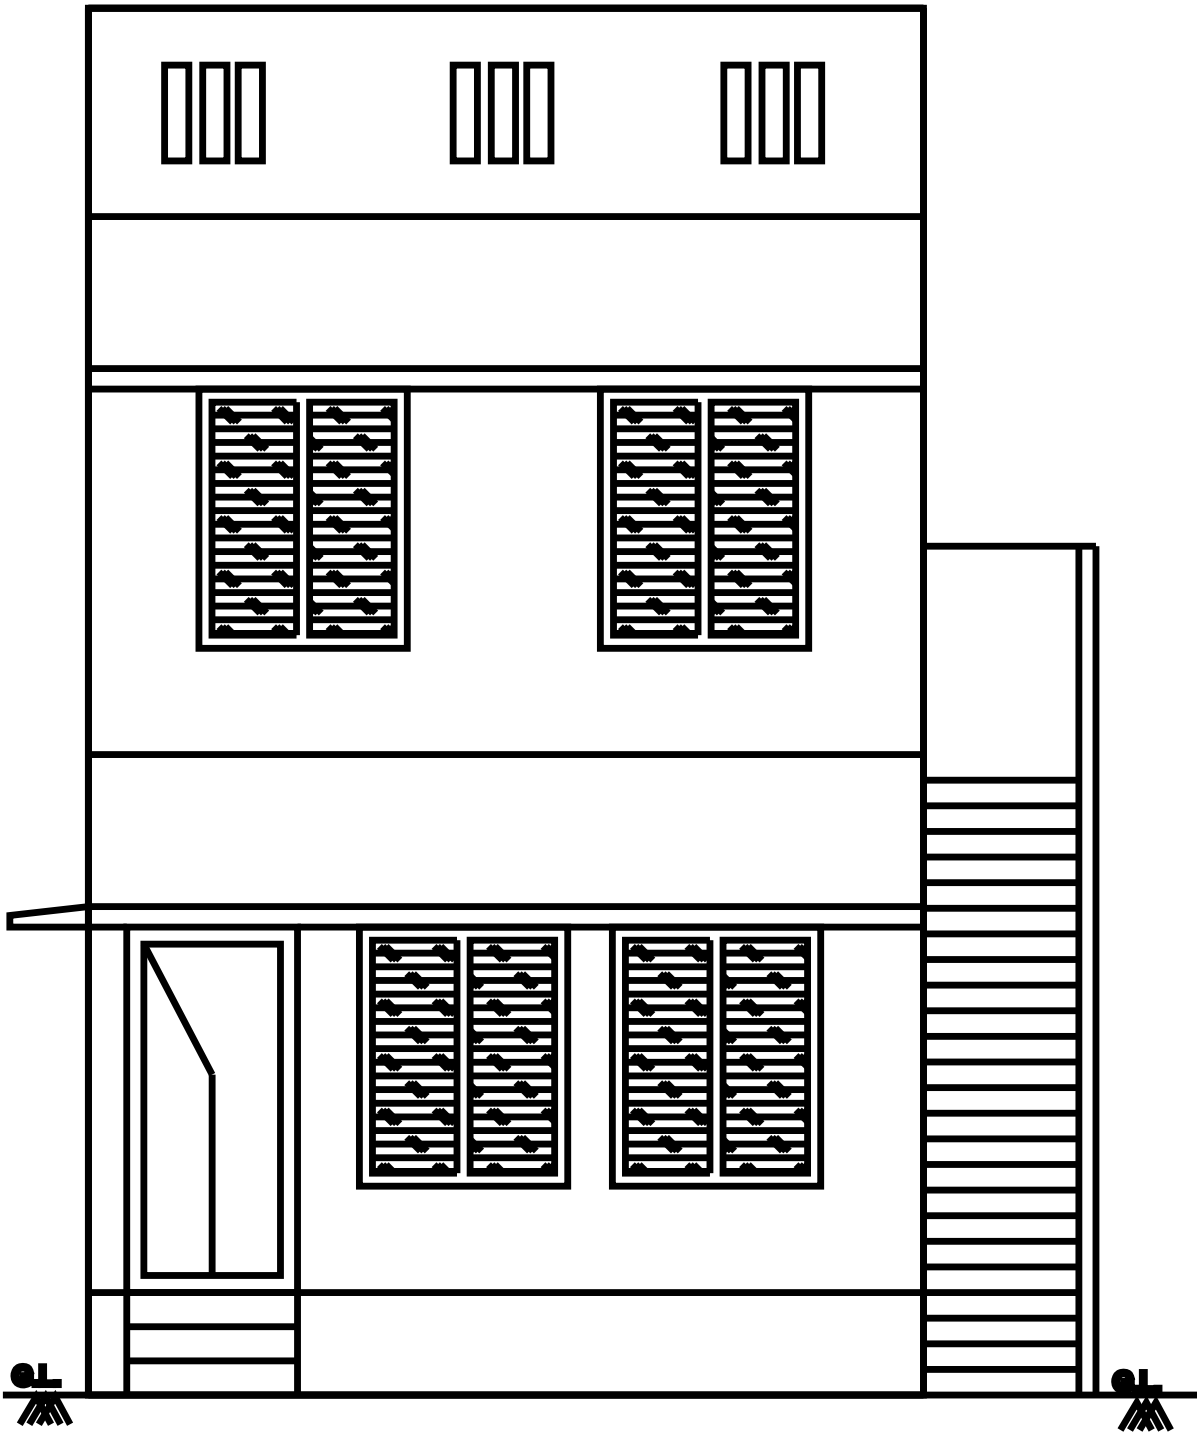


ELEVATION

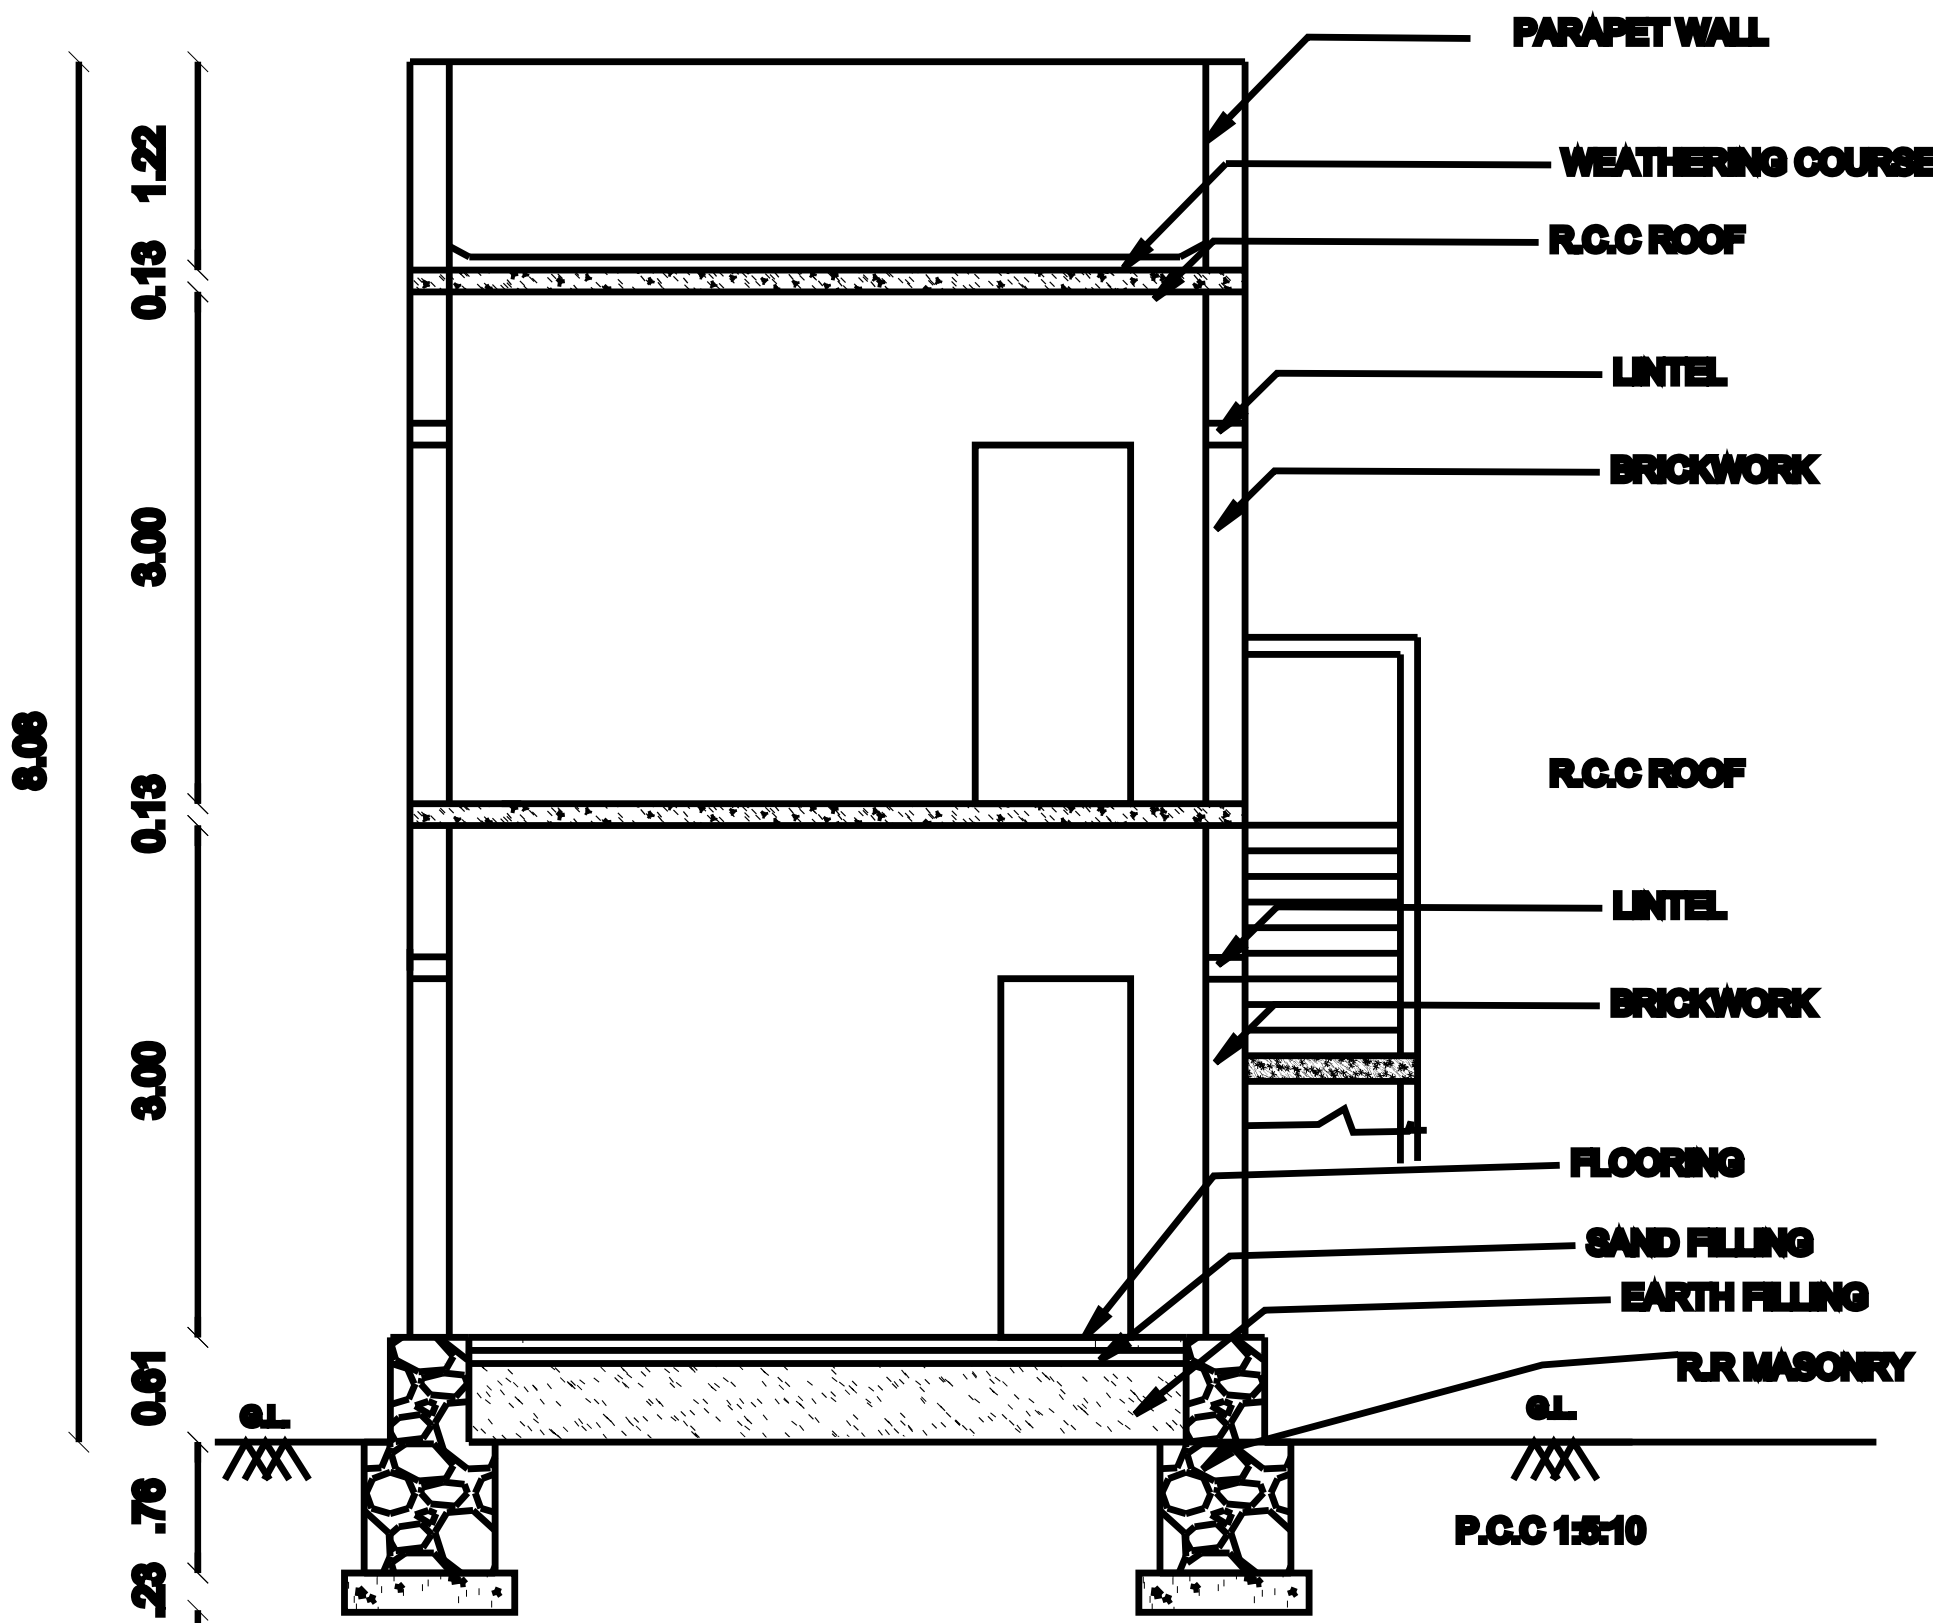


SECTION ON AB

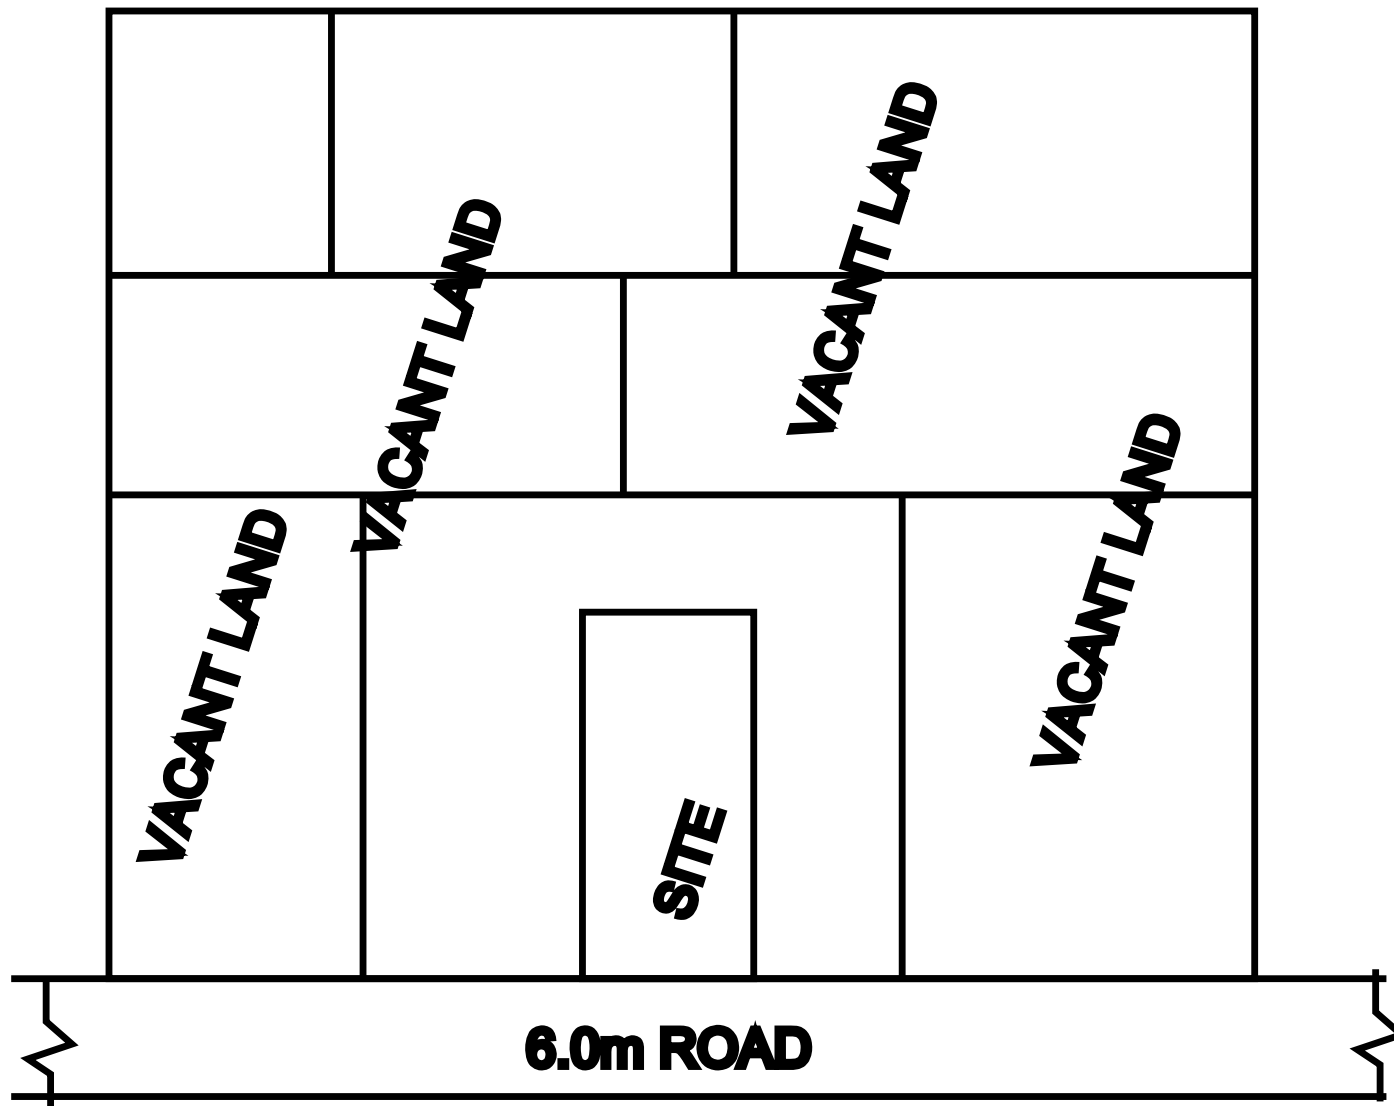

KEY PLAN (NOT TO SCALE)
VACNT LAND

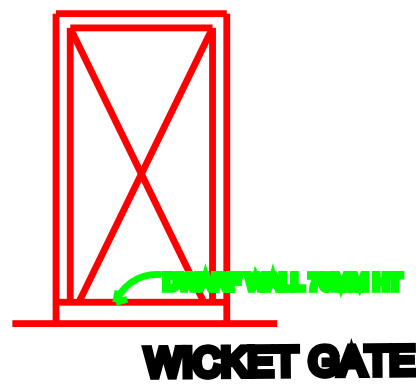

WICKET GATE

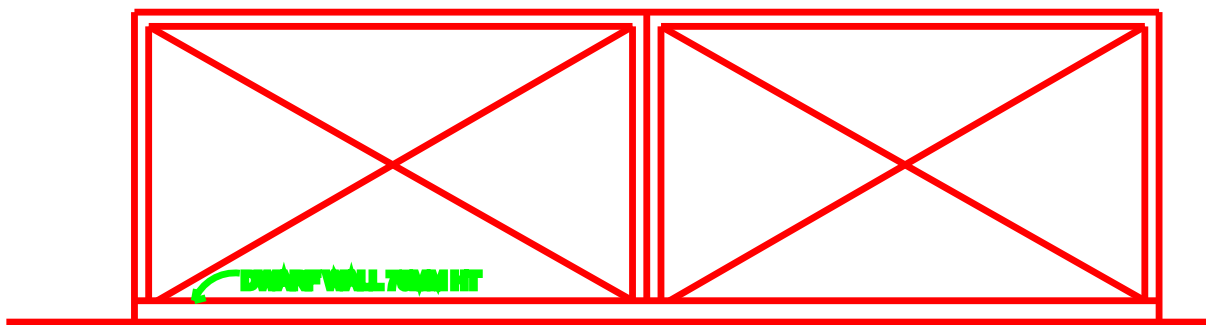

MAIN GATE

F.S.I CALCULATION :

= SUM OF FLOOR AREA = 68.22
SITE AREA = 91.13
= 0.007 < 2.00


PARKING CALCULATION :

Required parking


Total Plinth area (GF) 68.22 Sq.mt

Required Two Wheeler Parking = 1 No.

Available Wheeler Parking = 1 No.

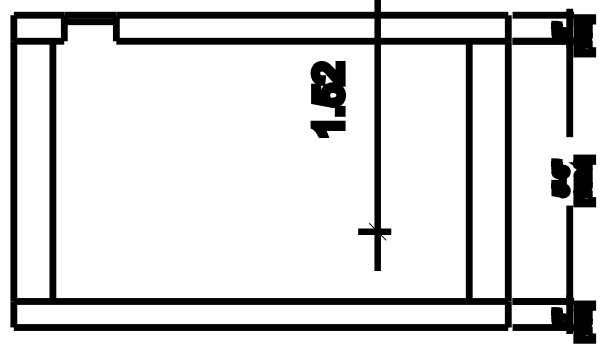


SECTION

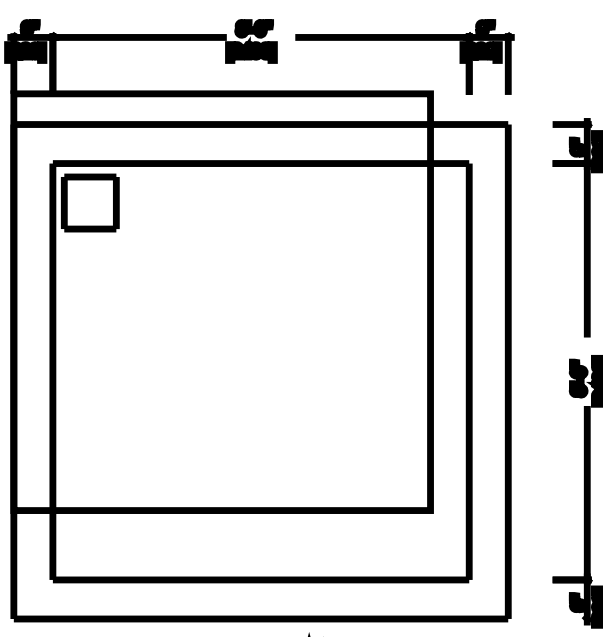


PLAN


DETAILS OF COLLECTION SUMP FOR RAIN
WATER HARVESTING OF ROOF TOP RAIN WATER

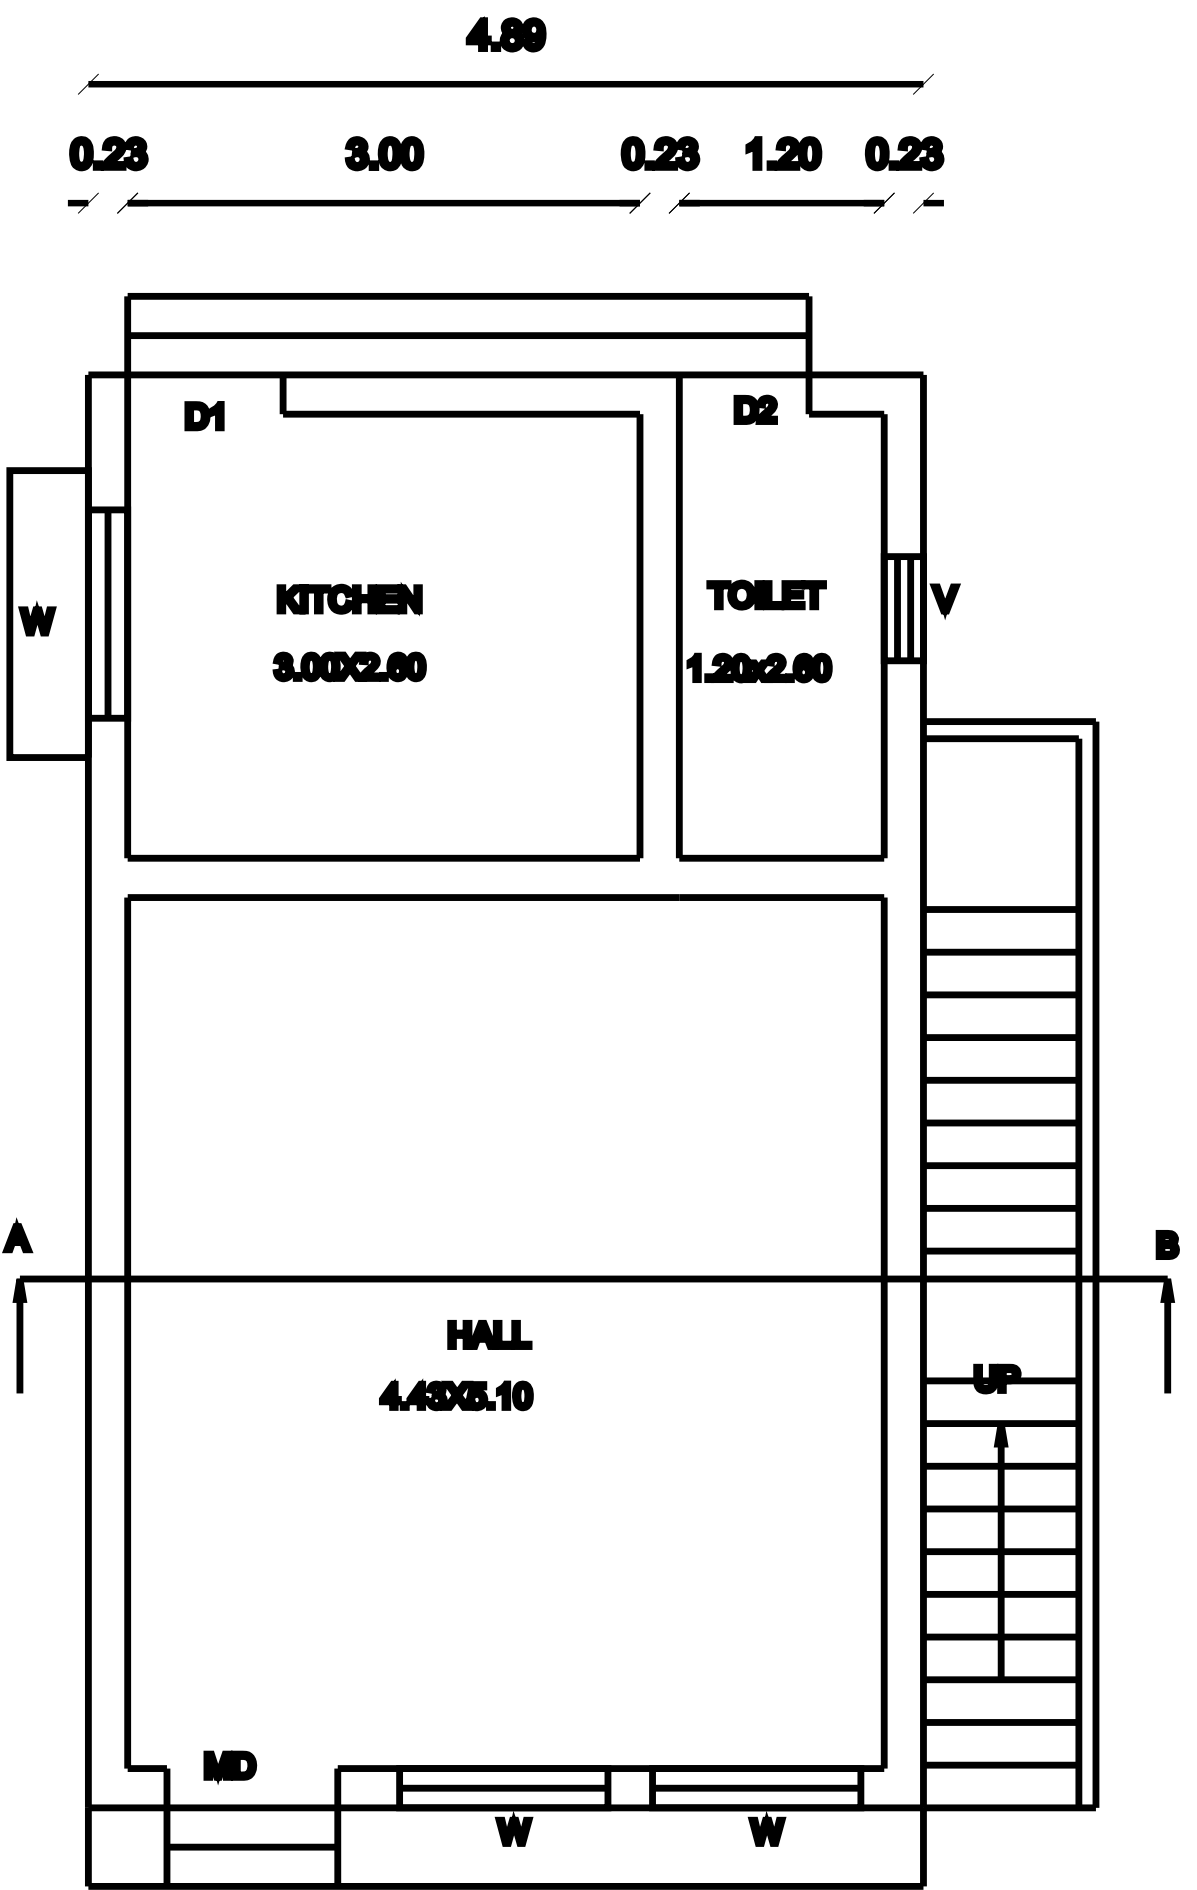

GROUND FLOOR PLAN


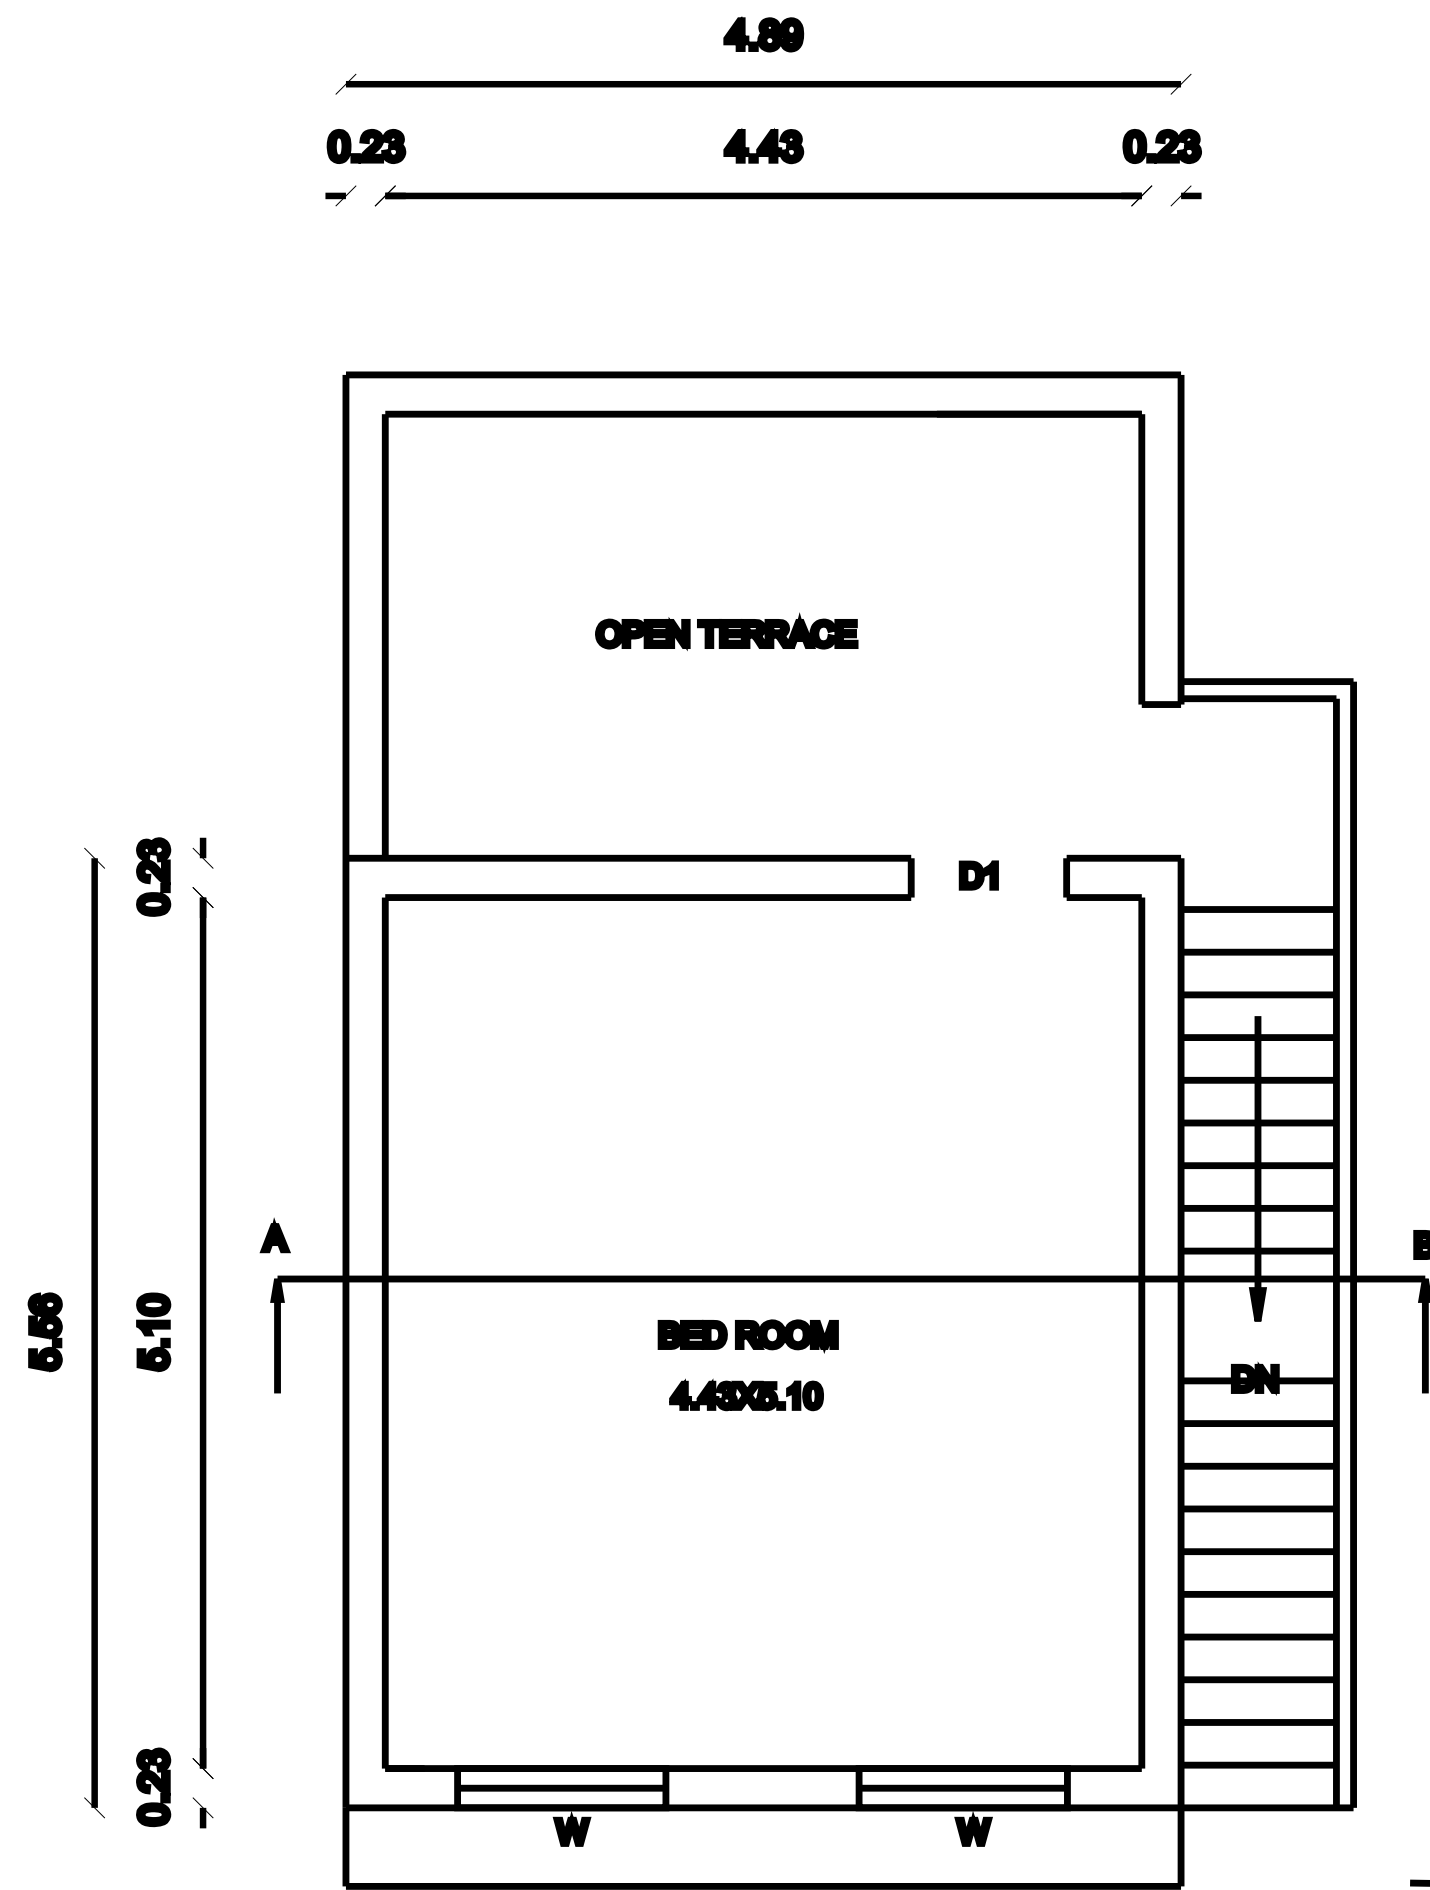


FIRST FLOOR PLAN

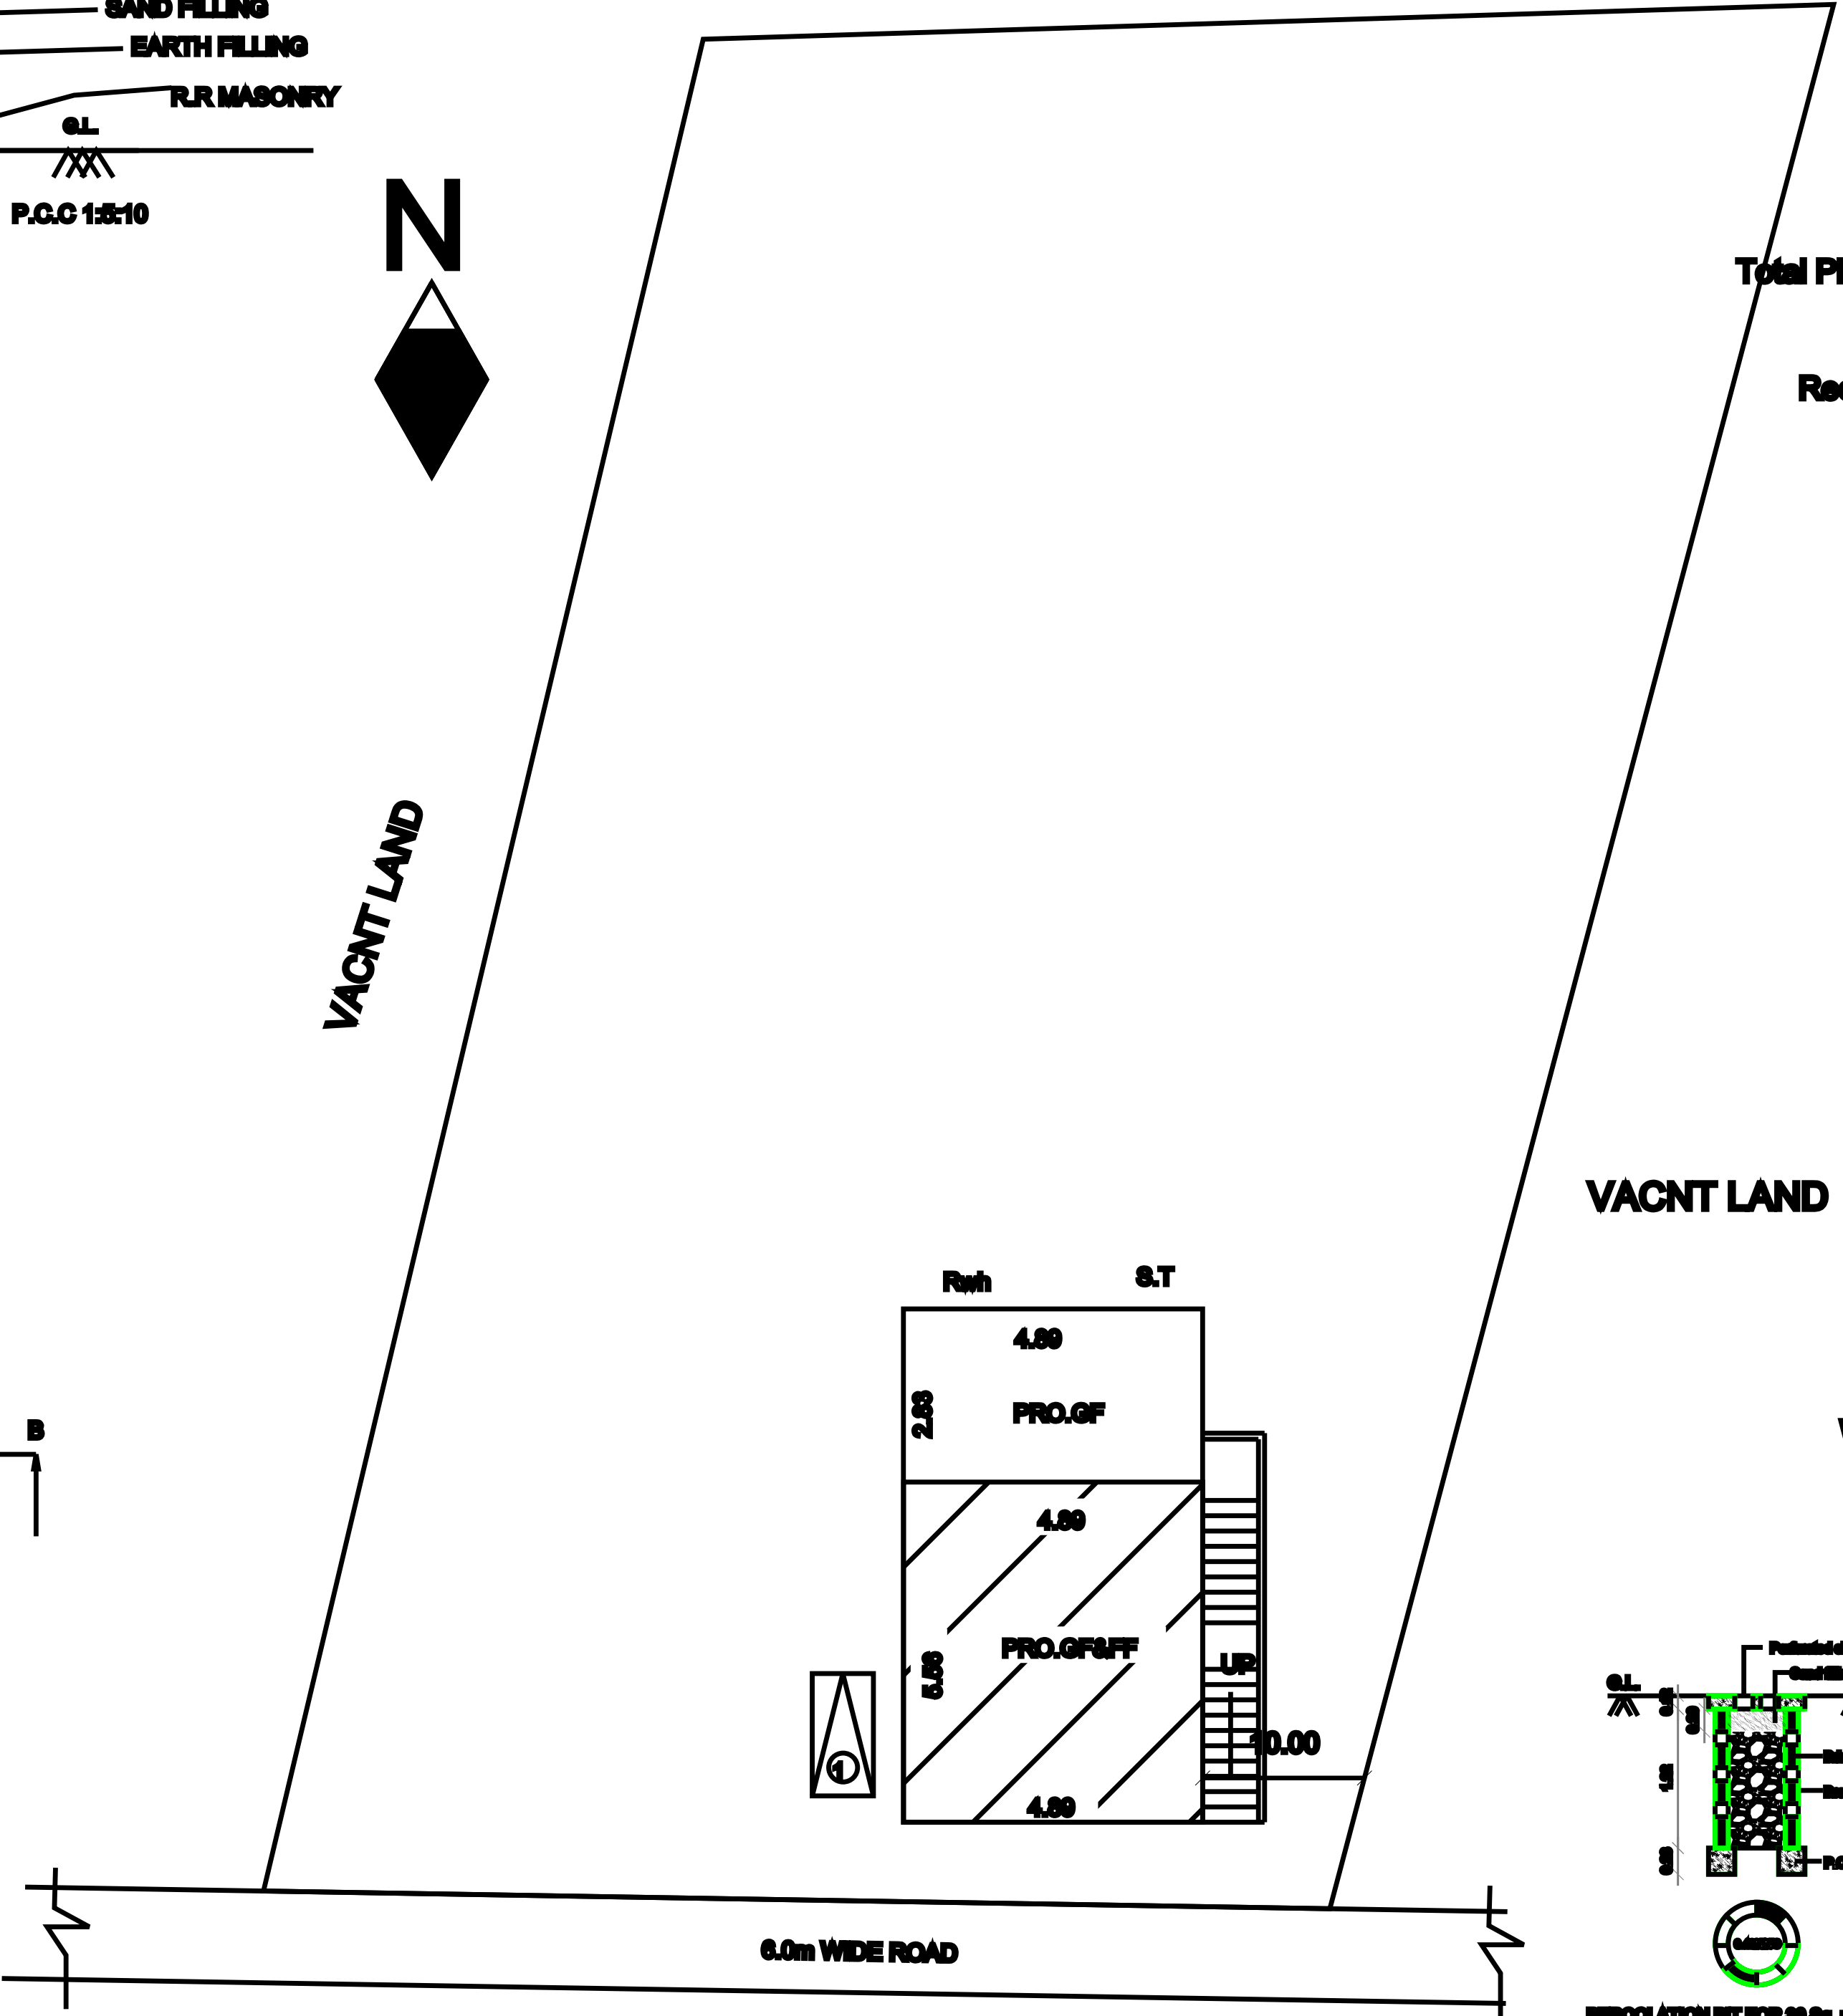

SCALE 1:800


SITE PLAN

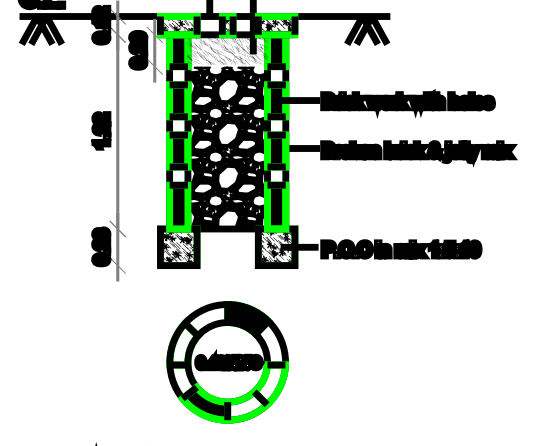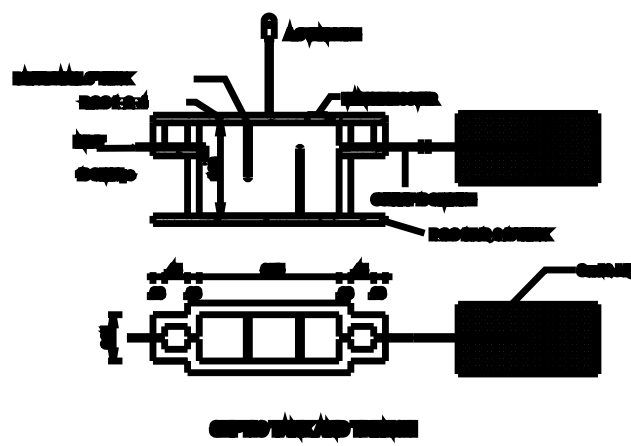

PERCOLATION PIT FOR 80 Sq. m.
(Scale: 1:50)

SCHEDULE OF JOINERIES:

MD	MAIN DOOR	1.00x2.10m
D1	DOOR	0.91x2.10m
D2	DOOR	0.76x2.10m
W	WINDOW	1.22x1.52m
V	VENTILATOR	0.61x0.61m

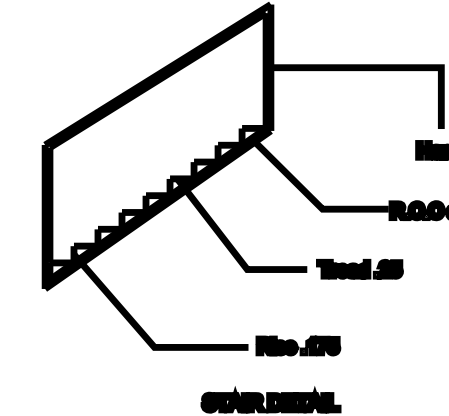

COLOR CODE	AREA DETAILS:	Sq.ft	Sq.m
	SITE AREA	94722.42	8800.00
	PLINTH AREA		
	PRO.GROUND FLOOR	441.64	41.03
	PRO.FIRST FLOOR	292.67	27.19
	TOTAL PLINTH AREA	734.31	68.22
ROAD&STREET	OPEN SPACE	93968.11	8731.78

OFFICE USE

APPLICANT

R. Mohamed Irath

Er.R.MOHAMED IRSATH
Register Engineer in DRDA-UDY/2022/05
Register Engineer -139/LS/2022/00002058
Licensed Surveyor & Consulting Engineer
Build-Up Construction,
18, Periya Street, Udangudi-628203
Cell:9750953055, 9629271761
LICENSED SURVEYOR