



SHEET NO : 01/06

PLAN SHOWING THE PROPOSED CONSTRUCTION OF INDUSTRIAL MANUFACTURING UNIT OF M/S VINFAST AUTO INDIA PRIVATE LIMITED AT PLOT NO. 8-11, SRP-COT ALLOCATED LAND IN SURVEY NUMBERS 214/2B/pt, 214/3pt, 214/4pt, 215/2A/pt, 215/2B/pt, 215/2C/pt, 215/2D/pt, 215/1/pt, 216/2A/pt, 216/2B/pt, 217/4A/pt, 218/1/pt, 218/3A/pt, 218/3B, 219/2/pt, 219/3, 219/4/pt, 220/1/pt, 220/2/pt, 221/2/pt, 222/1/pt, 222/2/pt, 223/1A, 223/1B, 223/2, 224/1, 224/2, 224/3, 224/4, 225/1/pt, 225/2/pt, 227/2/pt, 232/pt, 233/1/pt, 233/3A/pt, 233/3B/pt, 235/pt, 257/1/pt, 259/5A/pt, 262/1/pt, 262/2/pt, 262/3, 262/7/pt, 263/1/pt, 263/3/pt, 264/1B/pt, 264/2A/pt, 269/1, 269/2A, 269/2B, 269/2C/pt & 270/1, 270/3, 270/5, 270/6, 270/7 AT SILLANATHAM VILLAGE, OTTAPIDARAM TALUK, THOOTHUKUDI DISTRICT, TAMILNADU.

TITLE: BLOCK-2
FACTORY MAIN BUILDING GROUND
FLOOR PLAN, SECTION & ELEVATION

SCALE: SITE PLAN: 1:2000, FLOOR PLAN 1: 400

JOINERY DETAILS

TYPES	DESCRIPTION	SIZE
RS	ROLLING SHUTTER	4.00X4.00
DD	DOUBLE DOOR	1.80 X2.13
SD	SLIDING DOOR	1.90 X2.13
D1	DOOR	0.90 X2.13
W	WINDOW	1.80 X1.50
W	WINDOW	1.50 X1.50
V	VENTILATOR	0.60X0.60

MECHANICAL VENTILATOR PROVIDED FOR ALL BLOCKS.

S.NO	MACHINERY ABSTRACT	NOS.	EACH H.P	TOTAL H.P
1.	TRIM LINE	1	517.635	517.635
2.	CHASSIS LINE	1	717.088	717.088
3.	FINAL LINE	1	344.643	344.643
4.	EOL LINE	1	496.178	496.178
5.	WATER TEST	1	127.397	127.397
6.	CAL LINE	1	120.692	120.692
7.	REPAIR	1	156.90	156.90
8.	BOOTH AND TOPCOAT OVEN	1	10064.37	10064.37
9.	SANDING AND SEALING	1	697.331	697.331
10.	PTED & ED OVEN EXPANSION: 20PH	1	FUTURE	FUTURE
11.	PTED & ED OVEN (PHASE1): 10PH	1	3674.201	3674.201
12.	FINAL INSPECTION & REPAIR	1	611.506	611.506
13.	REAR FLOOR LINE	1	402.307	402.307
14.	ENGINE BAY LINE	1	1072.82	1072.82
15.	UNDERBODY LINE	1	402.307	402.307
16.	FRONT LINE	1	268.204	268.204
17.	UNDER BODY LINE	1	268.204	268.204
18.	SIDE INNER LEFT LINE	1	402.307	402.307
19.	SIDE OUTER LEFT LINE	1	670.511	670.511
20.	MAIN BODY LINE	1	2145.635	2145.635
21.	SIDE INNER RIGHT LINE	1	402.307	402.307
22.	SIDE OUTER RIGHT LINE	1	670.511	670.511
23.	FRONT DOOR RIGHT - REAR DOOR RIGHT LINE	1	536.409	536.409
24.	FRONT DOOR LEFT - REAR DOOR LEFT LINE	1	536.409	536.409
25.	HOOD TAILGATE	1	402.307	402.307
26.	FINISH LINE	1	536.409	536.409
TOTAL H.P				26244.588

PLANNING PERMISSION

ROC NO. SWP/BPA/0190089/2024
SITE BOUNDARY SHOWN AS "1 TO 75"
PLANNING PERMISSION NO.90/2024(SWP/TUTY)

COLOUR REFERENCE

ROAD

PROPOSED BUILDING

BOUNDARY

EXISTING BUILDING


OWNER / OCCUPIER

D. Shanmugasunbaram
R.E (CIVIL), M.TECH (STRUCT.), MIE.,
REGISTERED STRUCTURAL ENGINEER, GR-1,
CCL/REG/SE-1/78/19/10/45, Dt. 17-10-18
Jwal Towers, Block - C20, 1st Street,
Navaneetham Nagar Extension, Sembakkam,
Chennai - 600 073, Mob. No. 9791058524

STRUCTURAL ENGINEER GR-1

ARCHITECT SIGNATURE

S.M. GOMATHY, B.Tech. (Civl),
Registered Engineer Grade -1, (RE-Gr1)
Reg.No. CO/ENR/RE-54/0000000001
C1 Plot No. 39 & 40, Lakshmi Farm, Balaji Nagar,
1st Street, Nagalur, Chennai - 600 061.

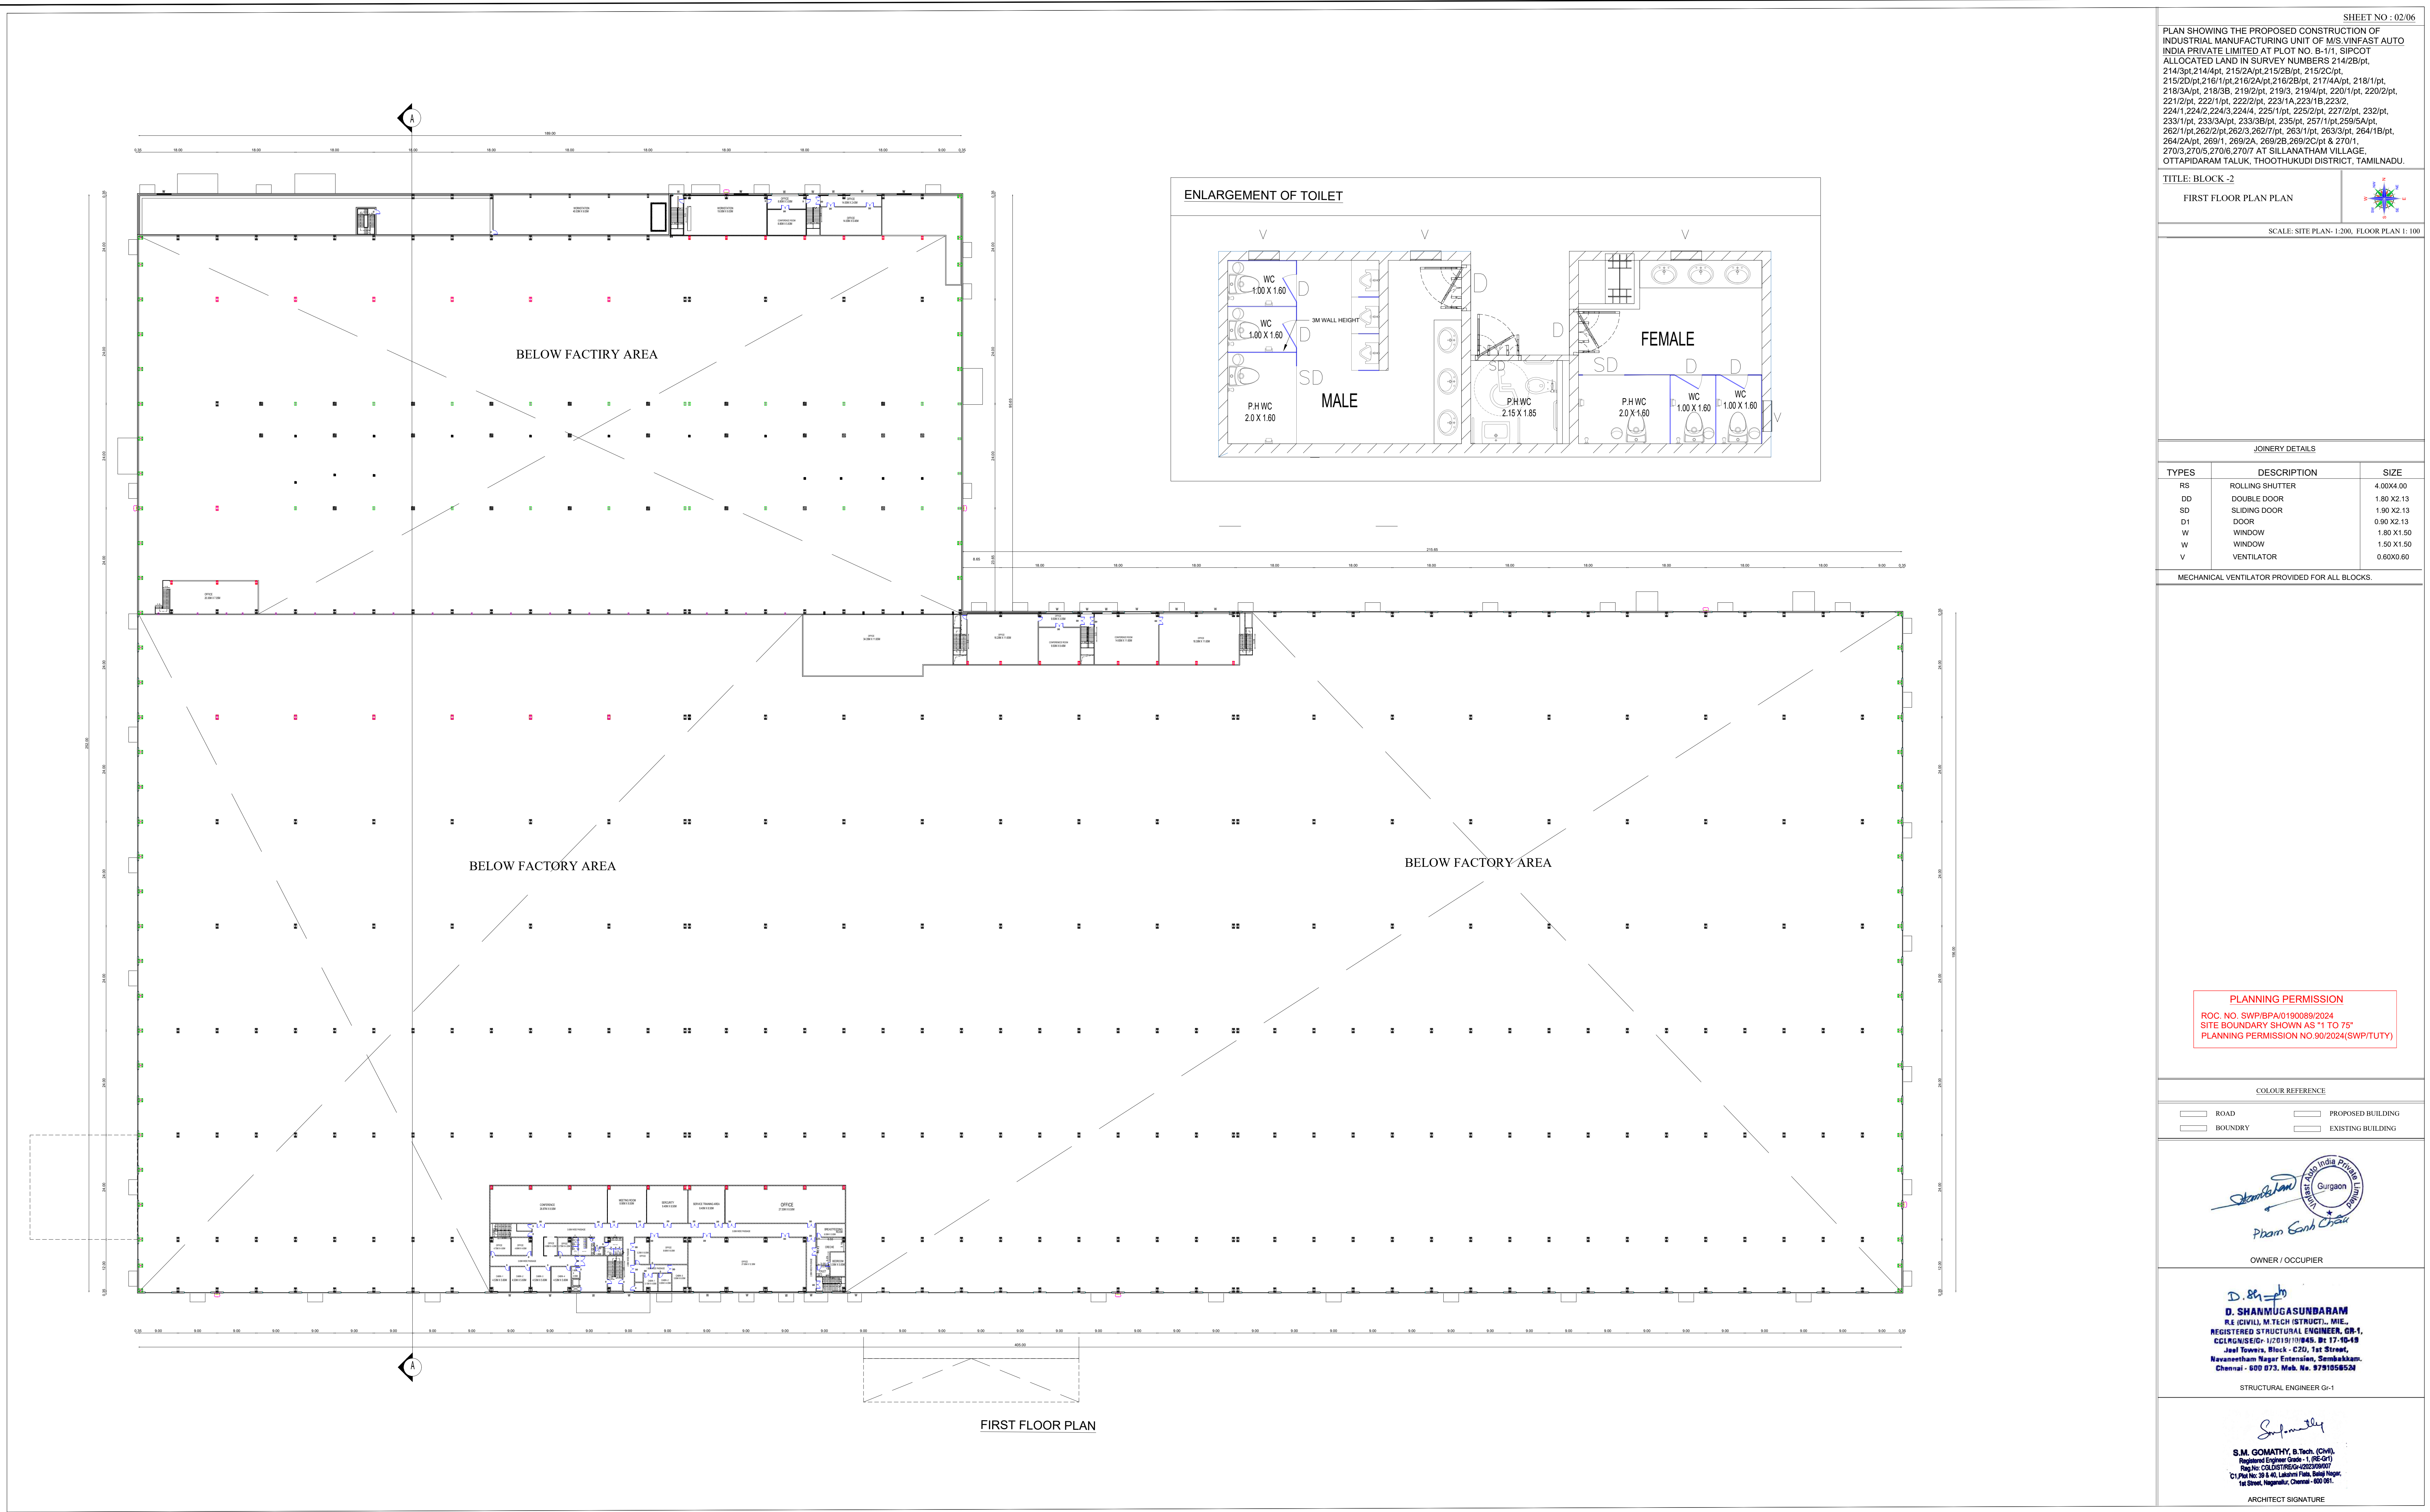


FIRST FLOOR PLAN

SHEET NO : 02/06

PLAN SHOWING THE PROPOSED CONSTRUCTION OF
INDUSTRIAL MANUFACTURING UNIT OF MIS VINFAST AUTO
INDIA PRIVATE LIMITED AT PLOT NO. B-1/1, SIPCOT
ALLOCATED LAND IN SURVEY NUMBERS 214/2B/pt.
214/3pt,214/4pt, 215/2A/pt,215/2B/pt, 215/2C/pt,
215/2D/pt,216/1/pt,216/2A/pt,216/2B/pt, 217/4A/pt, 218/1/pt,
218/3A/pt, 218/3B, 219/2/pt, 219/3, 219/4/pt, 220/1/pt, 220/2/pt,
221/2/pt, 222/1/pt, 222/2/pt, 223/1A,223/1B,223/2,
224/1,224/2,224/3,224/4, 225/1/pt, 225/2/pt, 227/2/pt, 232/pt,
233/1/pt, 233/3A/pt, 233/3B/pt, 235/pt, 257/1/pt,259/5A/pt,
262/1/pt,262/2/pt,262/3,262/7/pt, 263/1/pt, 263/3/pt, 264/1B/pt,
264/2A/pt, 269/1, 269/2A, 269/2B,269/2C/pt & 270/1,
270/3,270/5,270/6,270/7 AT SILLANATHAM VILLAGE,
OTTAPIDARAM TALUK, THOOTHUKUDI DISTRICT, TAMILNADU.

TITLE: BLOCK -2

FIRST FLOOR PLAN PLAN

 

SCALE: SITE PLAN: 1:200, FLOOR PLAN 1: 100

JOINERY DETAILS

TYPES	DESCRIPTION	SIZE
RS	ROLLING SHUTTER	4.00X4.00
DD	DOUBLE DOOR	1.80 X2.13
SD	SLIDING DOOR	1.90 X2.13
D1	DOOR	0.90 X2.13
W	WINDOW	1.80 X1.50
W	WINDOW	1.50 X1.50
V	VENTILATOR	0.60X0.60

MECHANICAL VENTILATOR PROVIDED FOR ALL BLOCKS.

PLANNING PERMISSION
ROC NO. SWP/BPA/0190089/2024
SITE BOUNDARY SHOWN AS "1 TO 75"
PLANNING PERMISSION NO 90/2024(SWP/TUTY)

COLOUR REFERENCE

	ROAD		PROPOSED BUILDING
	BOUNDARY		EXISTING BUILDING

Pham Thanh Chien
Gurgaon

OWNER / OCCUPIER

D. SHANMUGASUNDARAM
RE (CIVIL), M.TECH (STRUCT.), MIE.,
REGISTERED STRUCTURAL ENGINEER, GR-1,
COLRANUSIGN-1/2019/101845, Bc-17-16-19
Jest Towers, Block - C20, 1st Street,
Navanetham Nagar Extension, Sembakkam,
Chennai - 600 073, Mob. No. 9791858524

STRUCTURAL ENGINEER GR-1

S.M. GOMATHY, S.Tech. (CIVIL),
Registered Engineer Grade - I (SE-GR1)
Reg. No. CELEST/REG-04-2022/39607
C/Plot No. 38 & 40, Lakshmi Park, Bopal Nagar,
1st Street, Nagpur, Chennai - 600 061.

ARCHITECT SIGNATURE

PLAN SHOWING THE PROPOSED CONSTRUCTION OF INDUSTRIAL MANUFACTURING UNIT OF MS.VINFAST AUTO INDIA PRIVATE LIMITED AT PLOT NO. B-1/1, SIPCOT ALLOCATED LAND IN SURVEY NUMBERS 214/2B/pt. 214/3B/pt.214/4A/pt. 215/2A/pt.215/2B/pt. 215/2C/pt. 215/2D/pt.216/1/pt.216/2A/pt.216/2B/pt. 217/4A/pt. 218/1/pt. 218/3A/pt. 218/3B. 219/2/pt. 219/3. 219/4/pt. 220/1/pt. 220/2/pt. 221/2/pt. 222/1/pt. 222/2/pt. 223/1A.223/1B.223/2. 224/1. 224/2.224/3.224/4. 225/1/pt. 225/2/pt. 227/2/pt. 232/pt. 233/1/pt. 233/3A/pt. 233/3B/pt. 235/pt. 257/1/pt.259/5A/pt. 262/1/pt.262/2/pt.262/3.262/7/pt. 263/1/pt. 263/3/pt. 264/1B/pt. 264/2A/pt. 269/1. 269/2A. 269/2B.269/2C/pt & 270/1. 270/3.270/5.270/6.270/7 AT SILLANTHAM VILLAGE, OTTAPIDARAM TALUK, THOOTHUKUDI DISTRICT, TAMILNADU.

TITLE:
FACTORY ROOF PLAN, GUARD HOUSE, OFFICE TO ROAD TEST, CAR WASH STATION

SCALE: SITE PLAN- 1:200, FLOOR PLAN 1: 100

JOINERY DETAILS

TYPES	DESCRIPTION	SIZE
RS	ROLLING SHUTTER	4.00X4.00
DD	DOUBLE DOOR	1.80 X2.13
SD	SLIDING DOOR	1.90 X2.13
D1	DOOR	0.90 X2.13
W	WINDOW	1.80 X1.50
W	WINDOW	1.50 X1.50
V	VENTILATOR	0.60X0.60

MECHANICAL VENTILATOR PROVIDED FOR ALL BLOCKS.

PLANNING PERMISSION

ROC. NO. SWP/PAID/90089/2024
SITE BOUNDARY SHOWN AS "1 TO 75"
PLANNING PERMISSION NO.90/2024(SWP/TUTY)

COLOUR REFERENCE

	ROAD		PROPOSED BUILDING
	BOUNDRY		EXISTING BUILDING




OWNER / OCCUPIER

D. Shanmugasunbaram
R.E (CIVIL), M.TECH (STRUCT.), MIE.,
REGISTERED STRUCTURAL ENGINEER, GR-1,
CCL/IN/SE/GR-1/2019/101845, Dt: 17-10-19
Jeevi Towers, Block - C25, 1st Street,
Navanetham Nagar Extension, Sembakkam,
Chennai - 600 073, Mob. No. 9791058524


STRUCTURAL ENGINEER GR-1

S.M. GOMATHY
B.Tech (CIVIL),
Registered Engineer Grade -1, (RE-Gr1)
Reg.No: CCL/DISTREG-4/2023/091007
C1 Plot No: 29 & 40, Lakshmi Park, Sankar Nagar,
1st Street, Neelambur, Chennai - 600 061.


ARCHITECT SIGNATURE

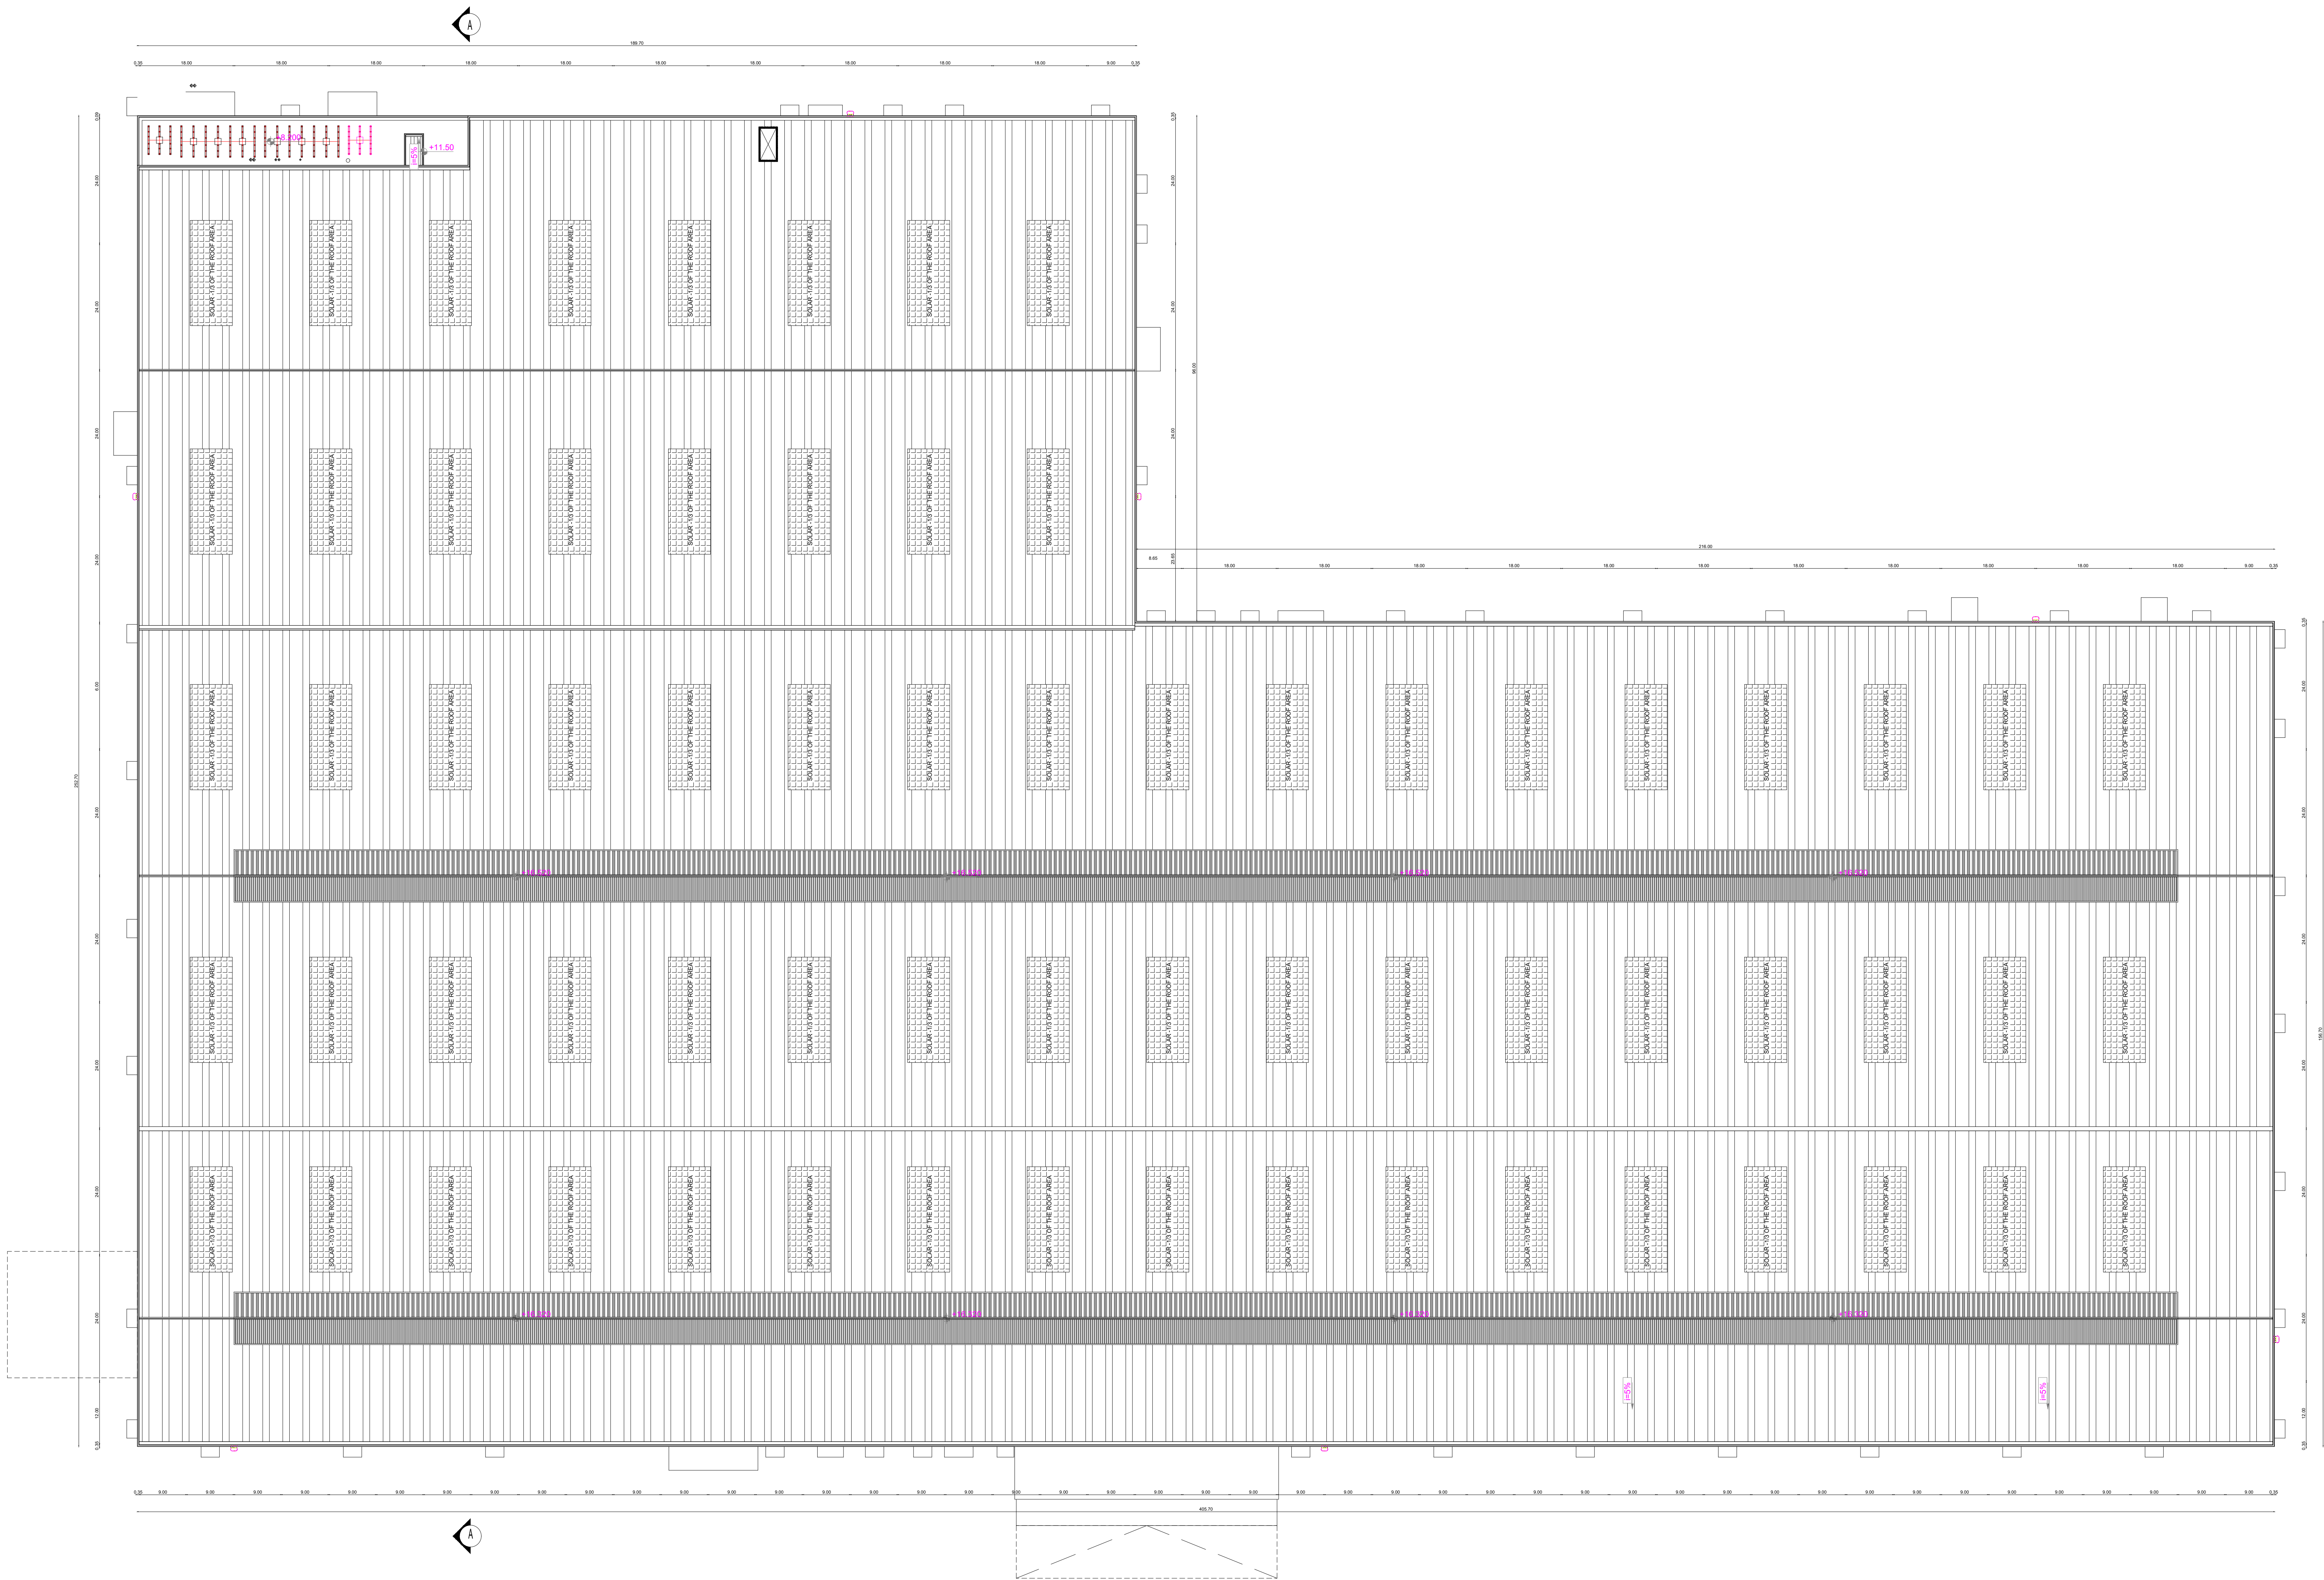


BLOCK - 1 : GUARD HOUSE

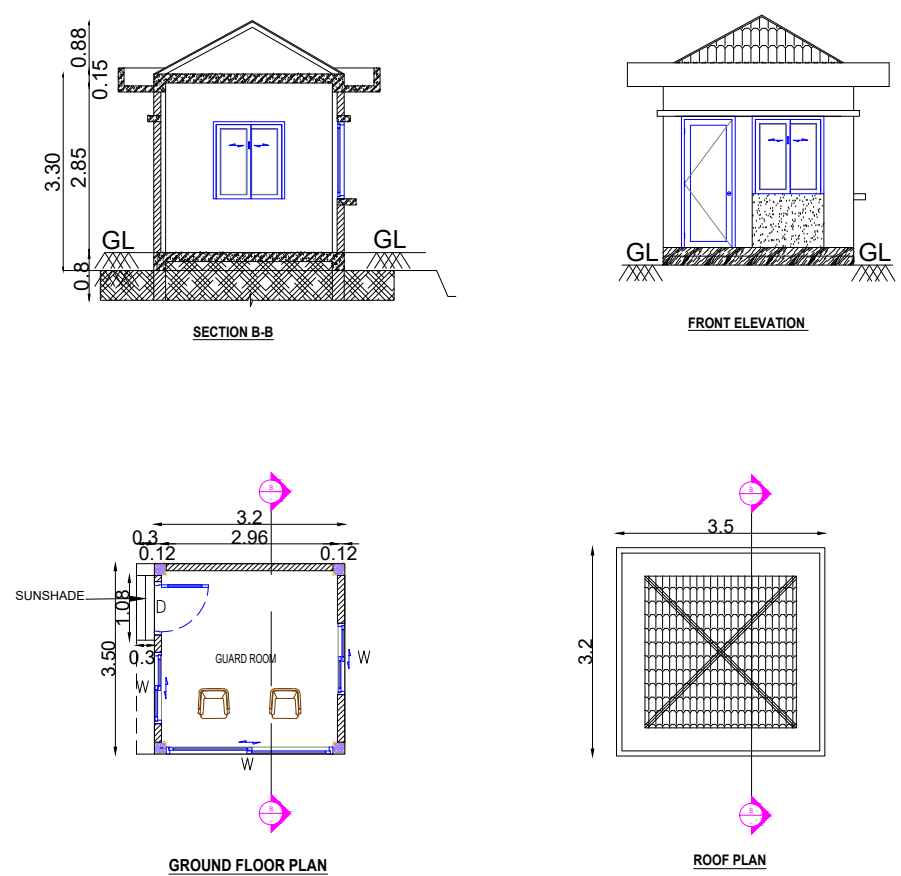


BLOCK - 6 : OFFICE TO ROAD TEST

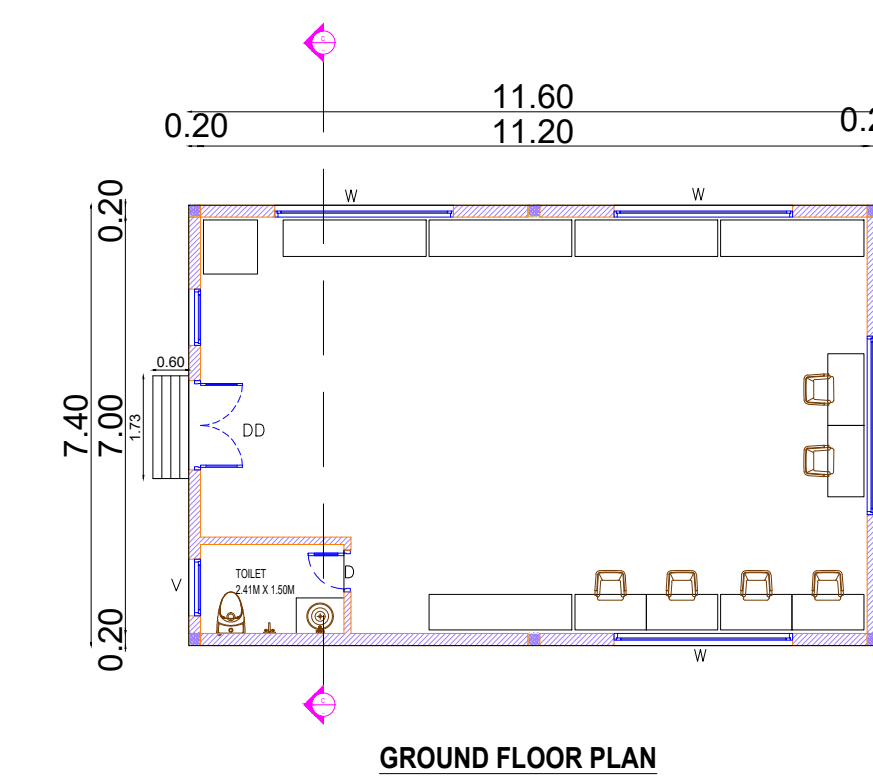


ATTIC FLOOR PLAN

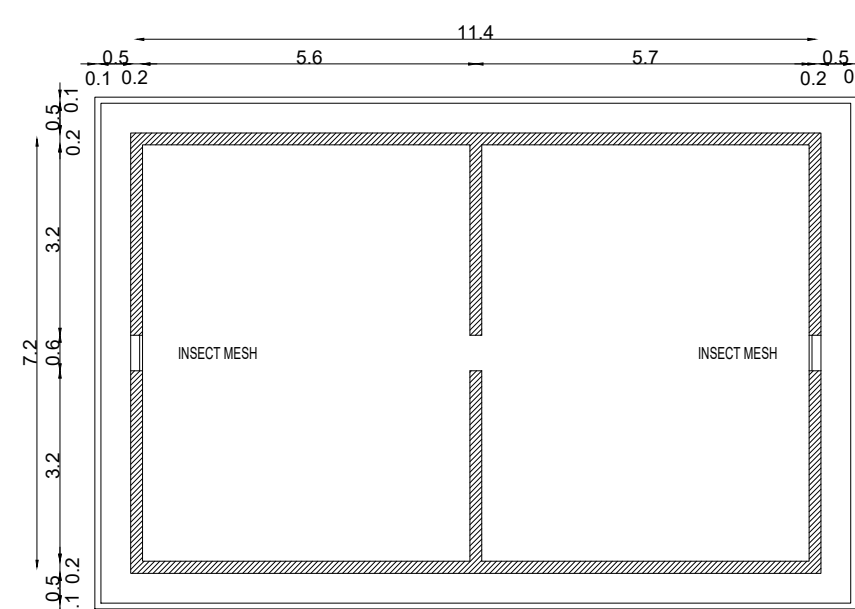


ROOF PLAN

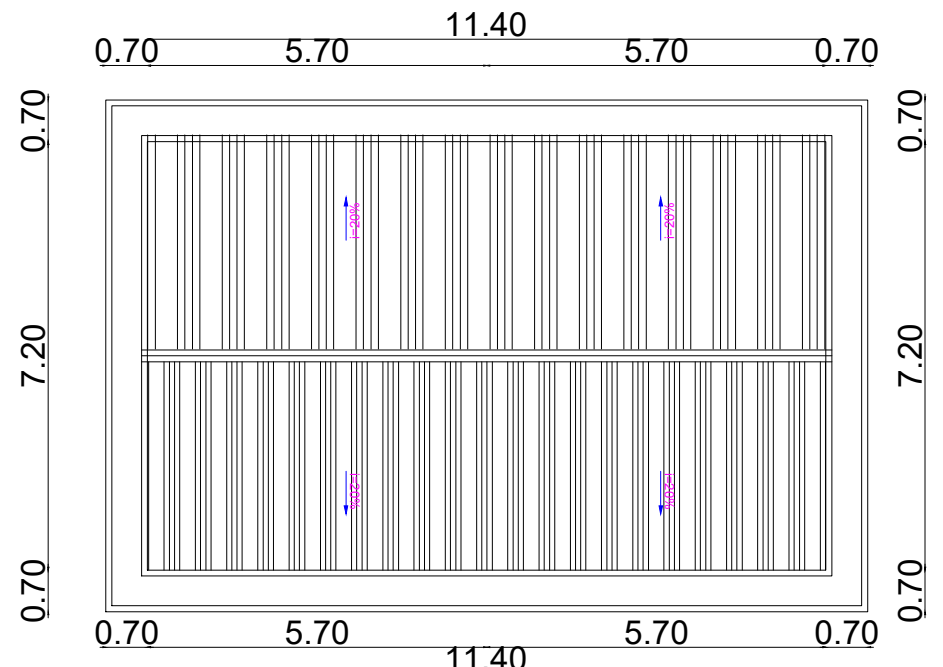


FRONT ELEVATION

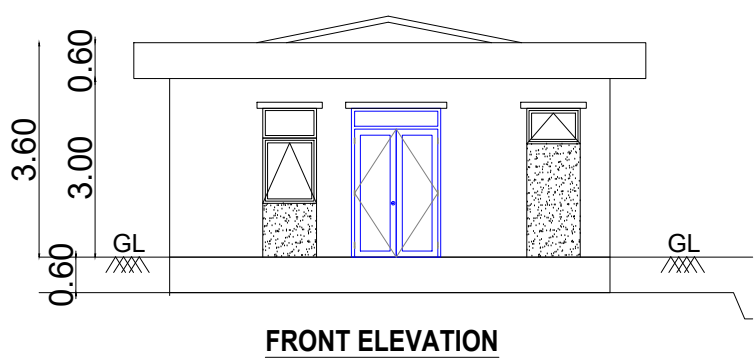


SECTION C-C

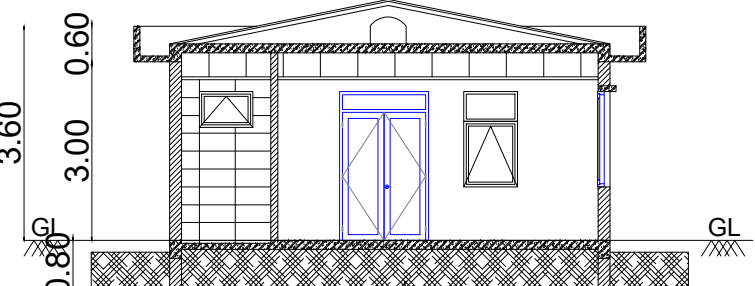


BLOCK - 7 : CAR WASH STATION(ONLY COVERED ROOF)

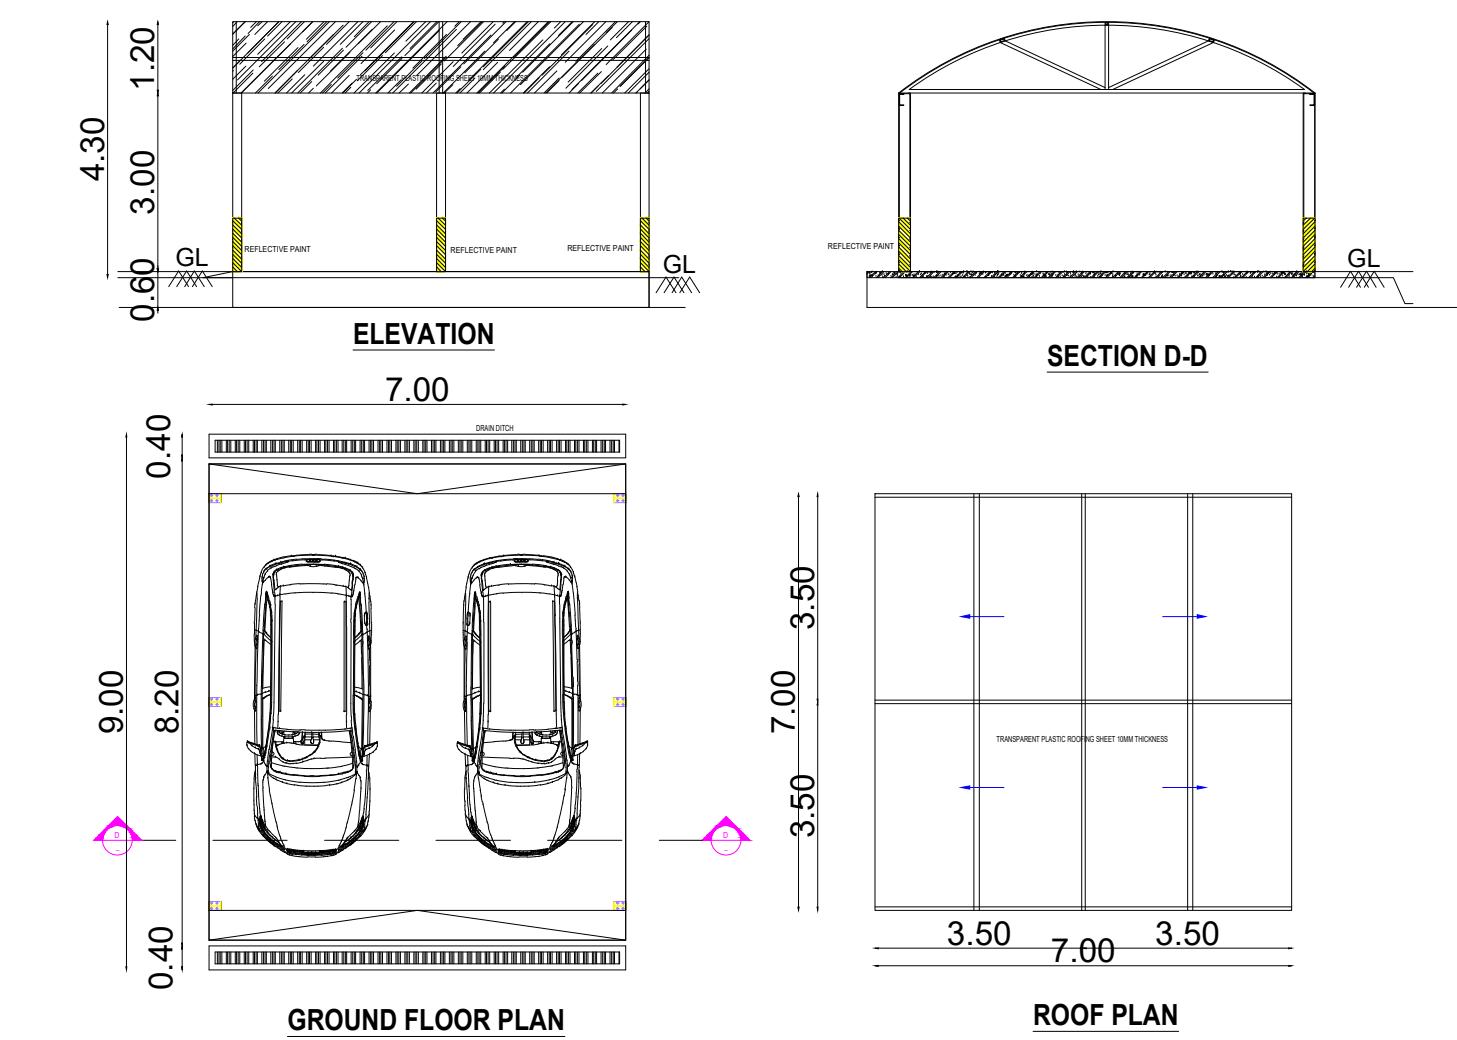


BLOCK -3 : SCRAP WAREHOUSE

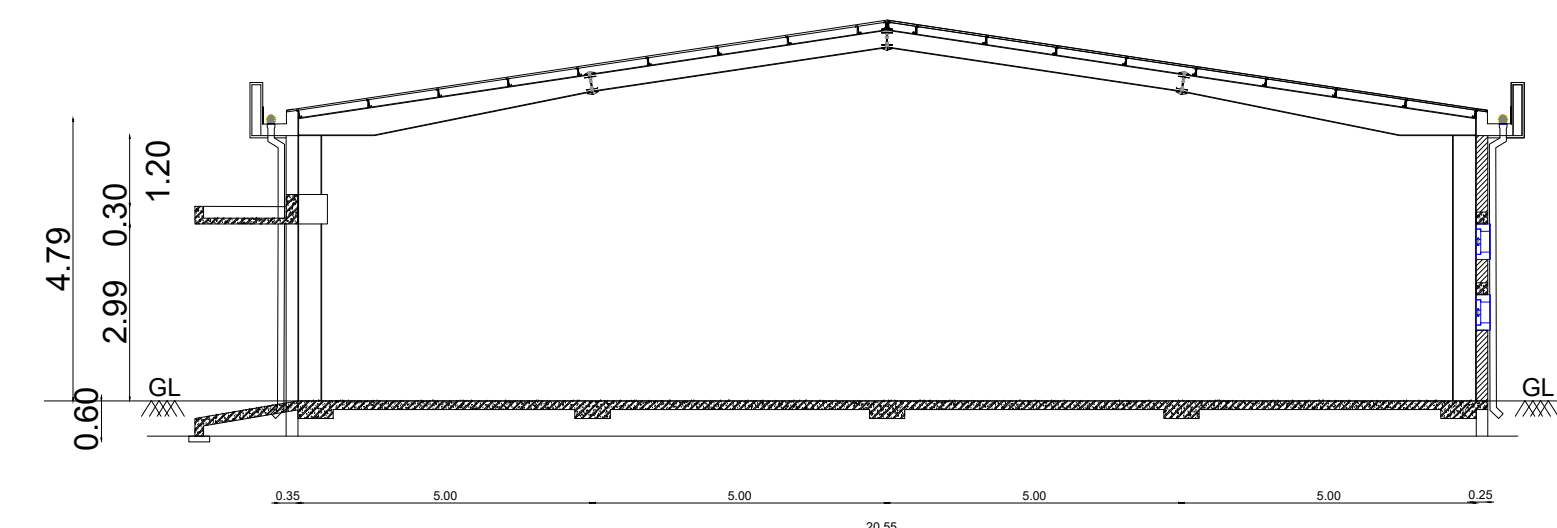


(SECTION E-E)

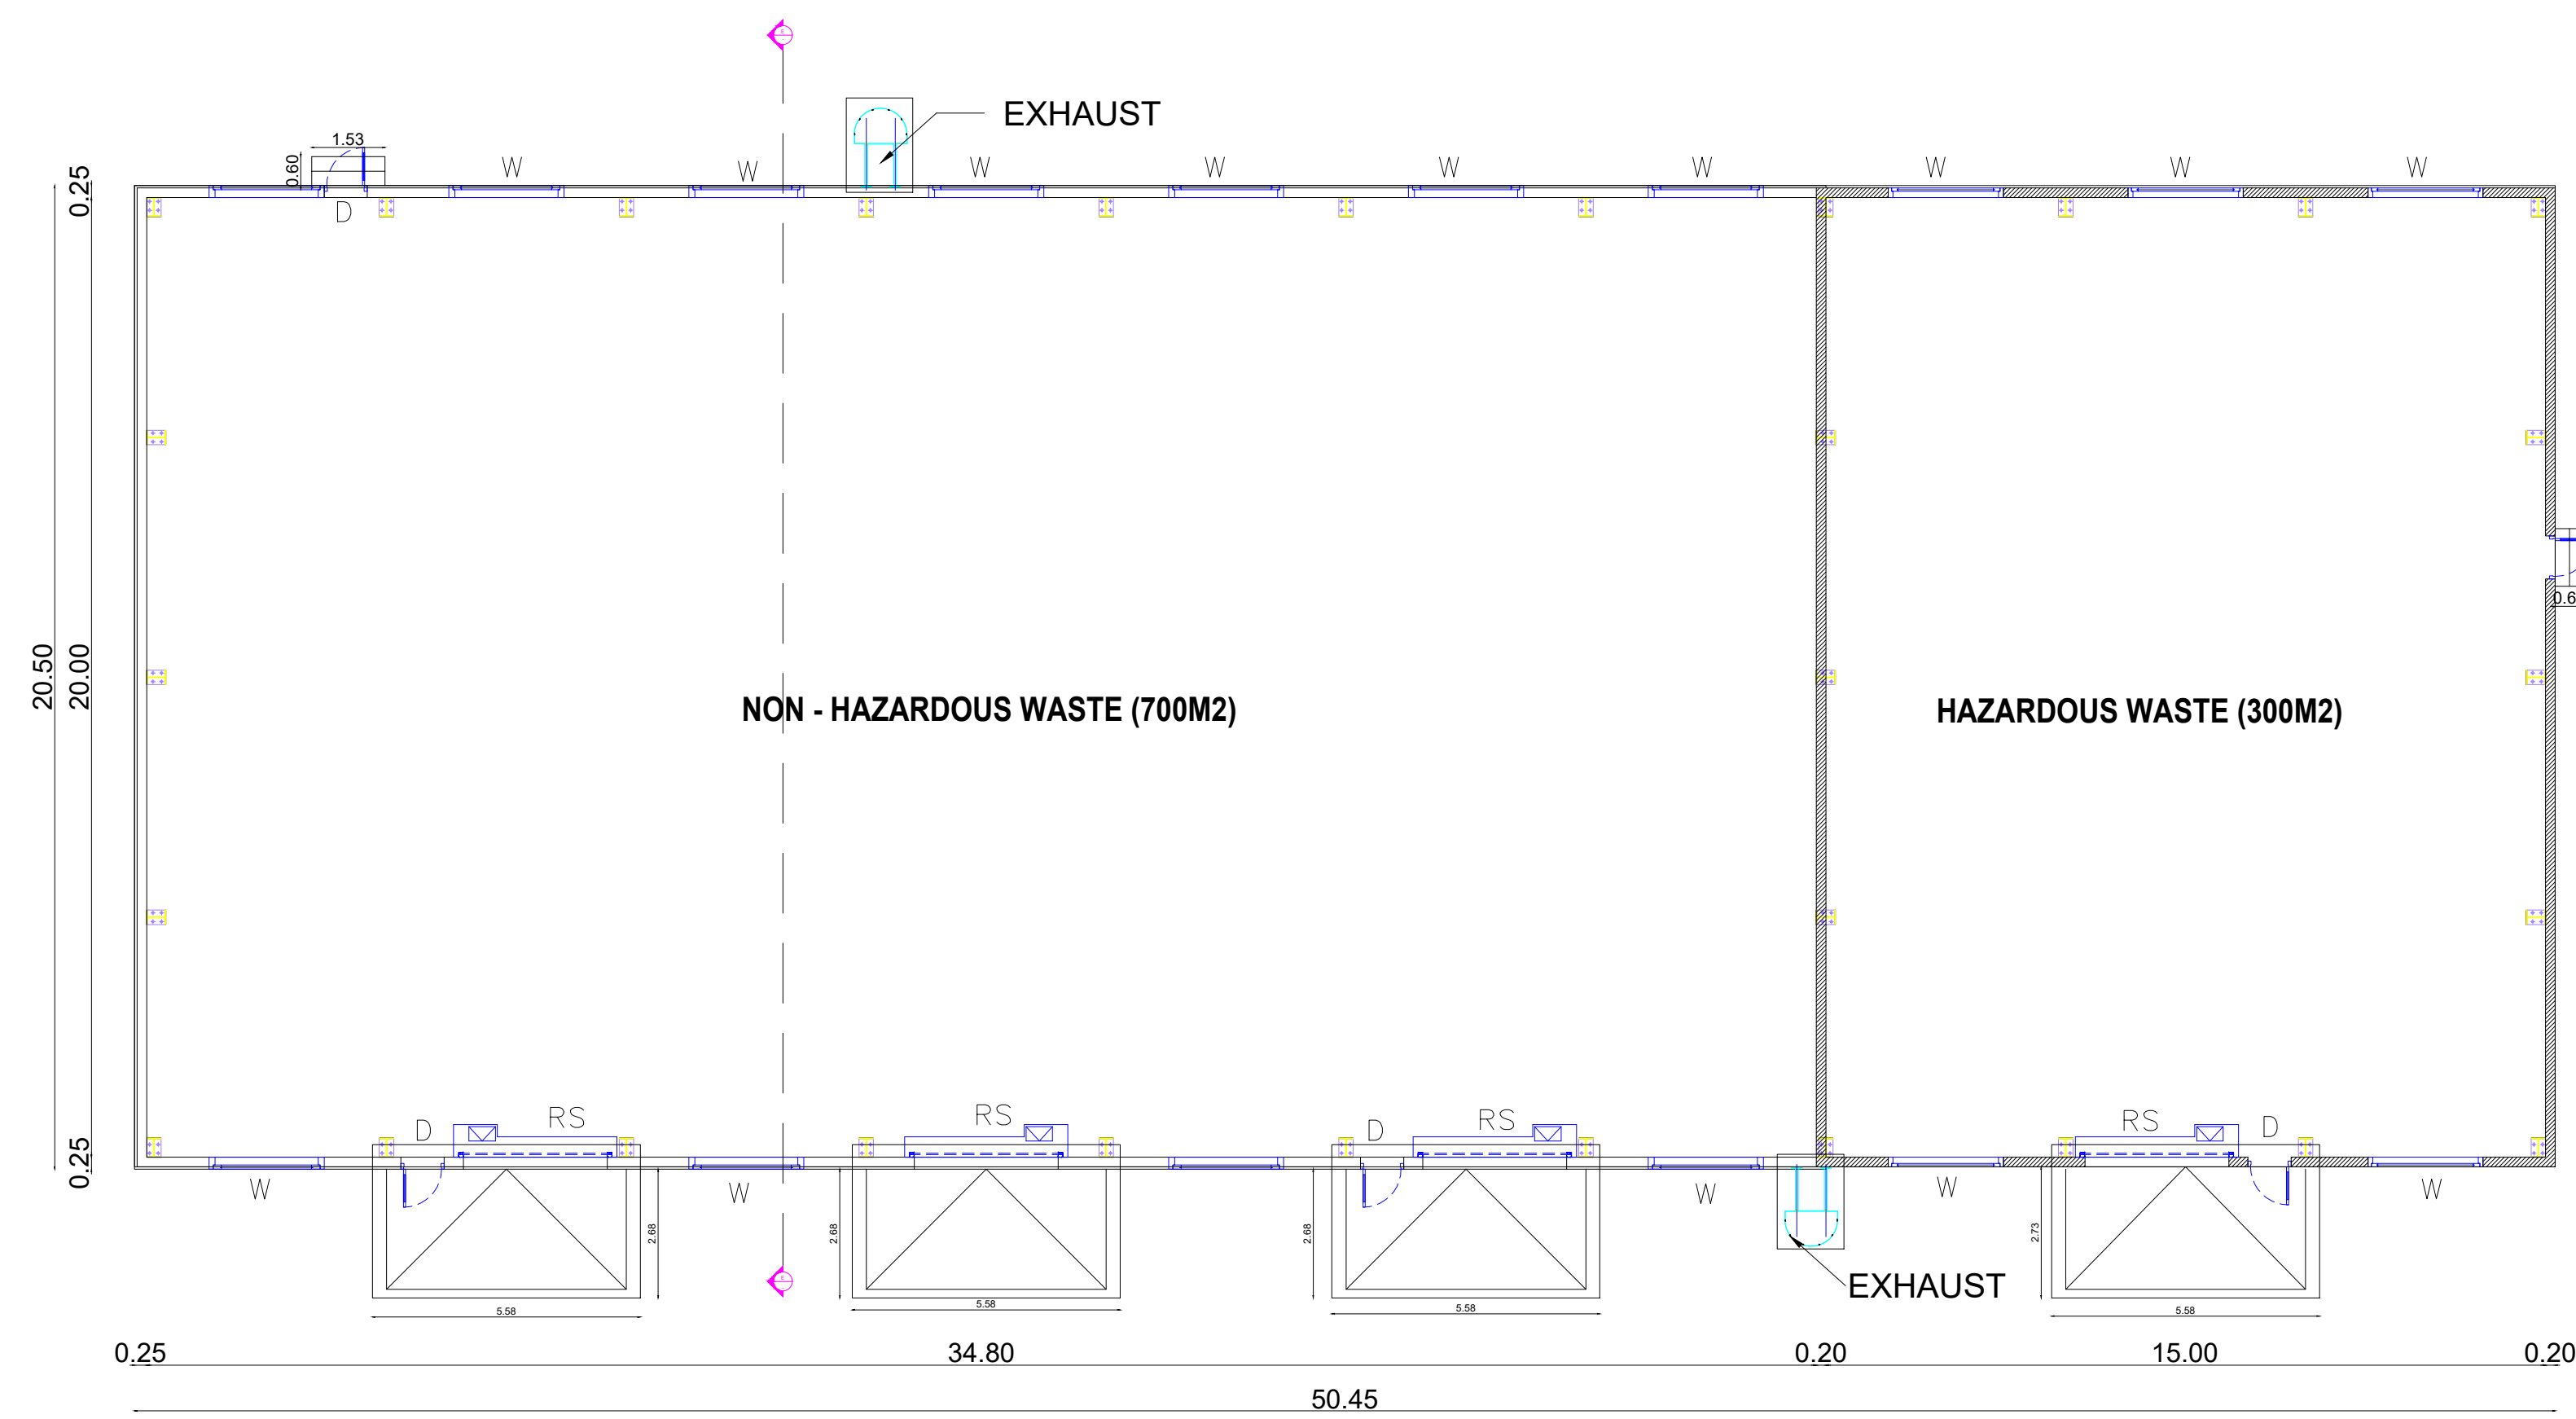

WALL GROUND FLOOR PLAN


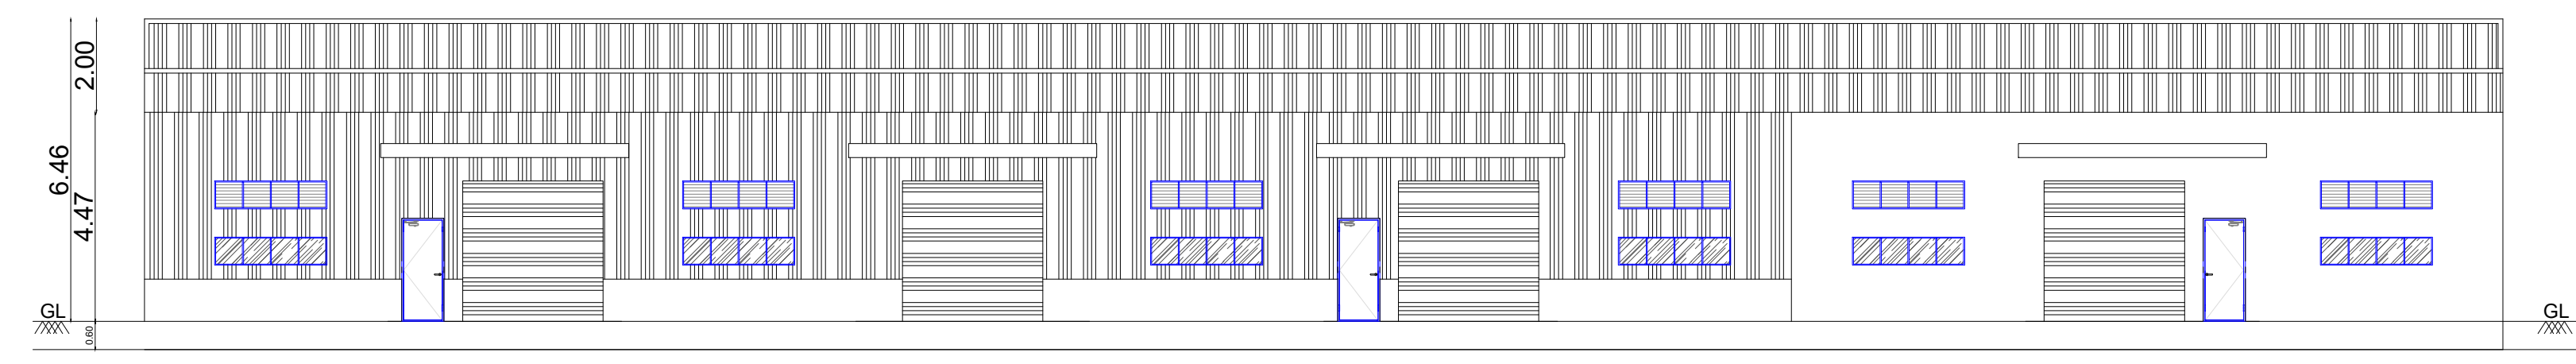


FRONT ELEVATION

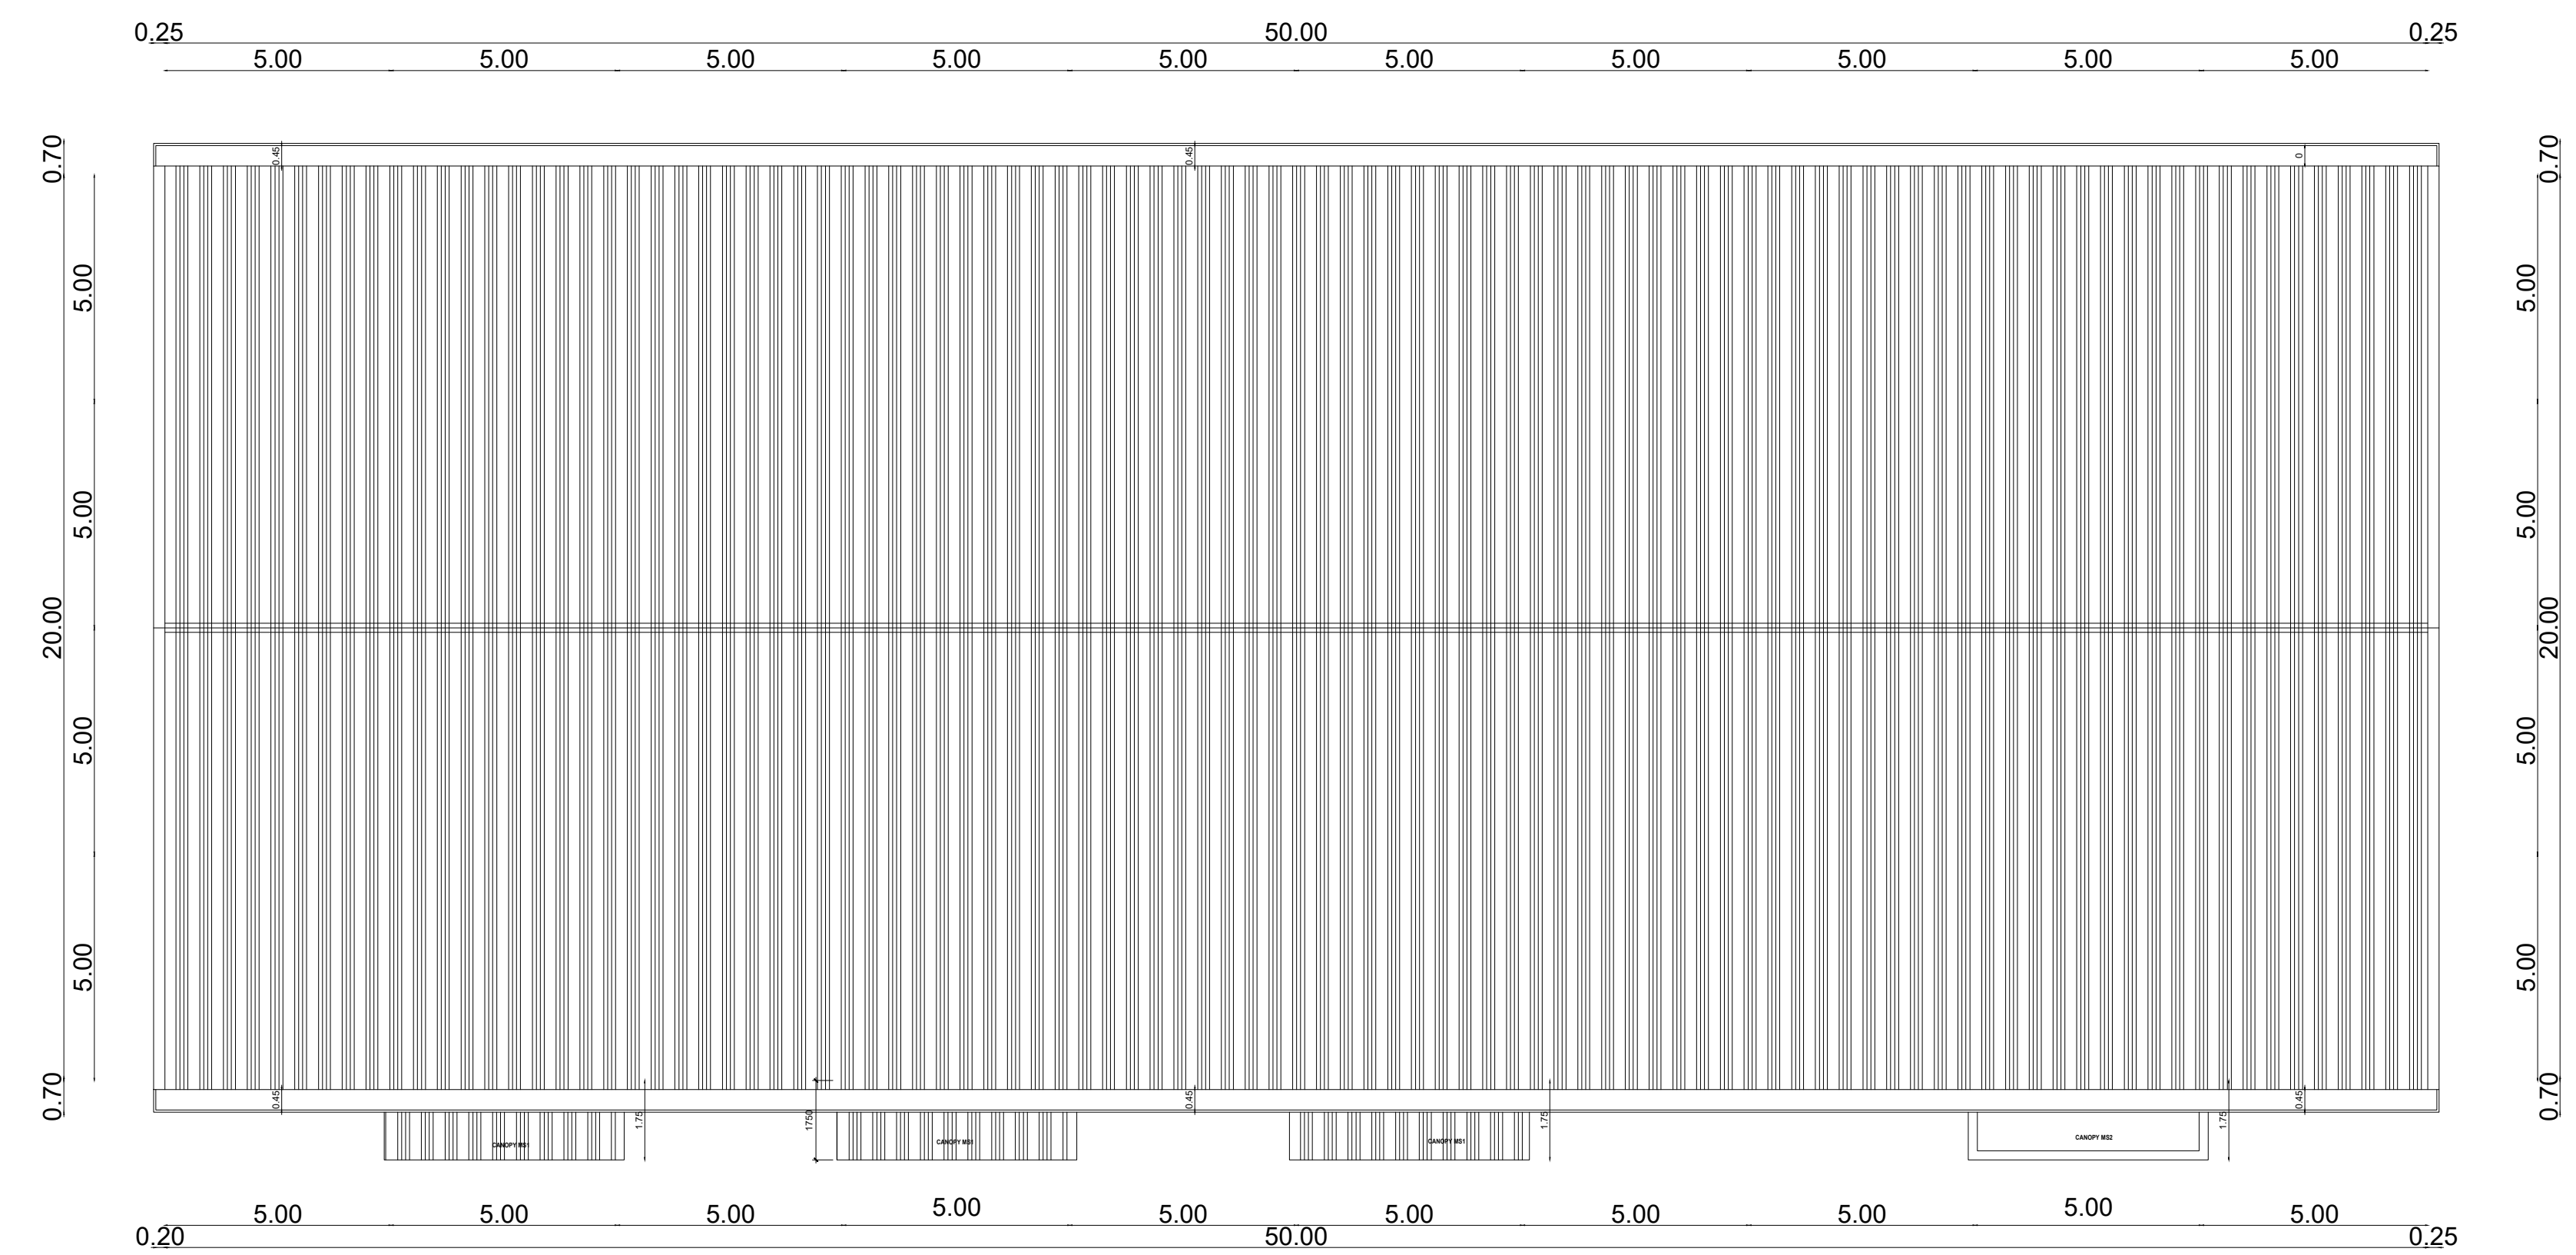


ROOF PLAN


BLOCK - 5 : WATER SUPPLY PUMPING STATION

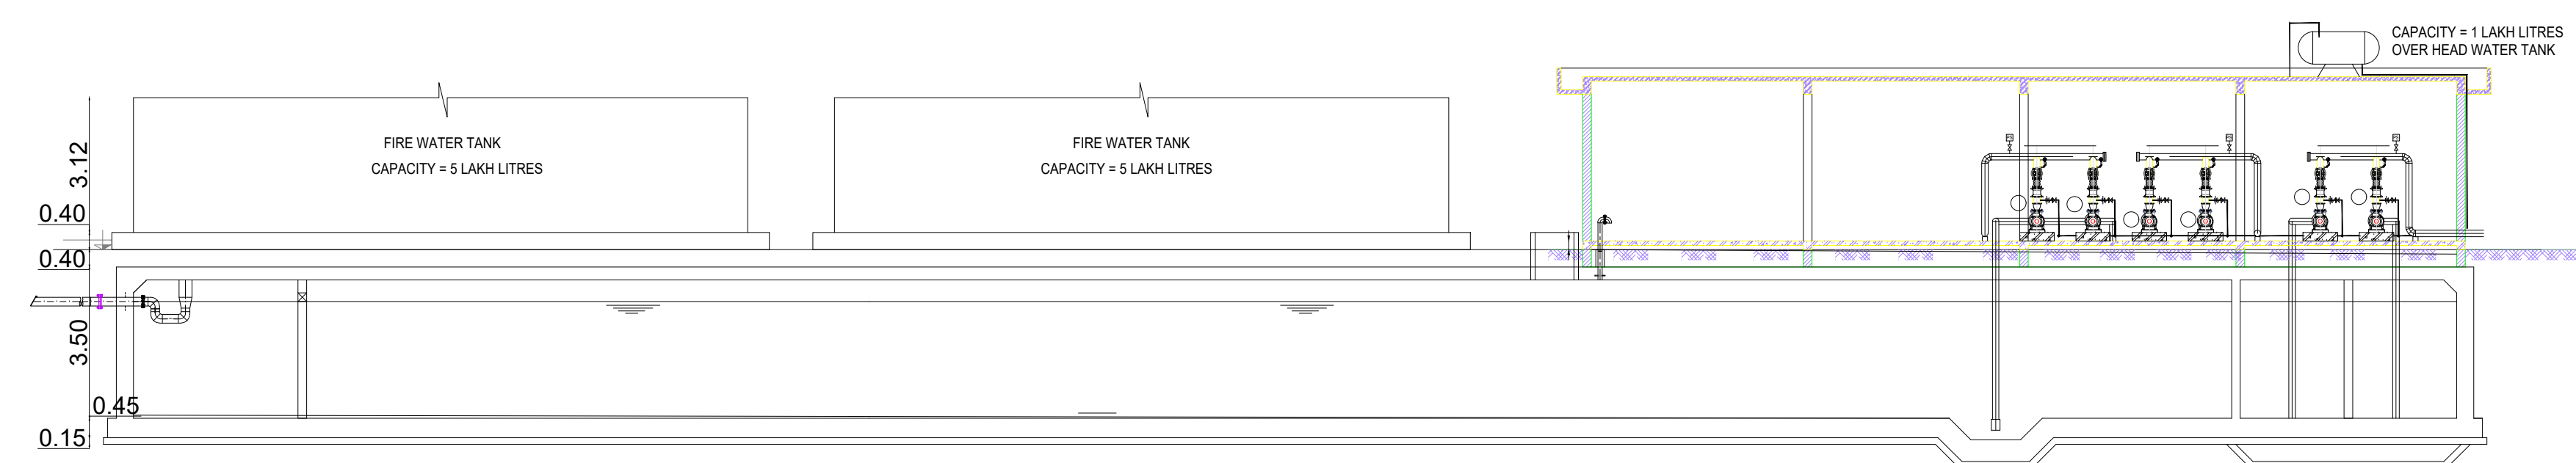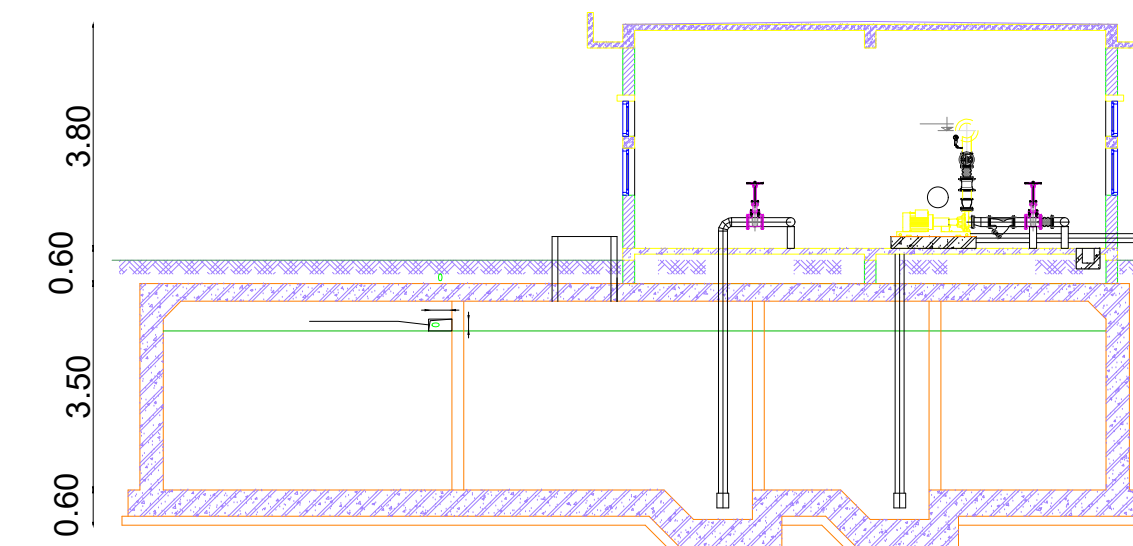ELEVATION


SECTION F - F

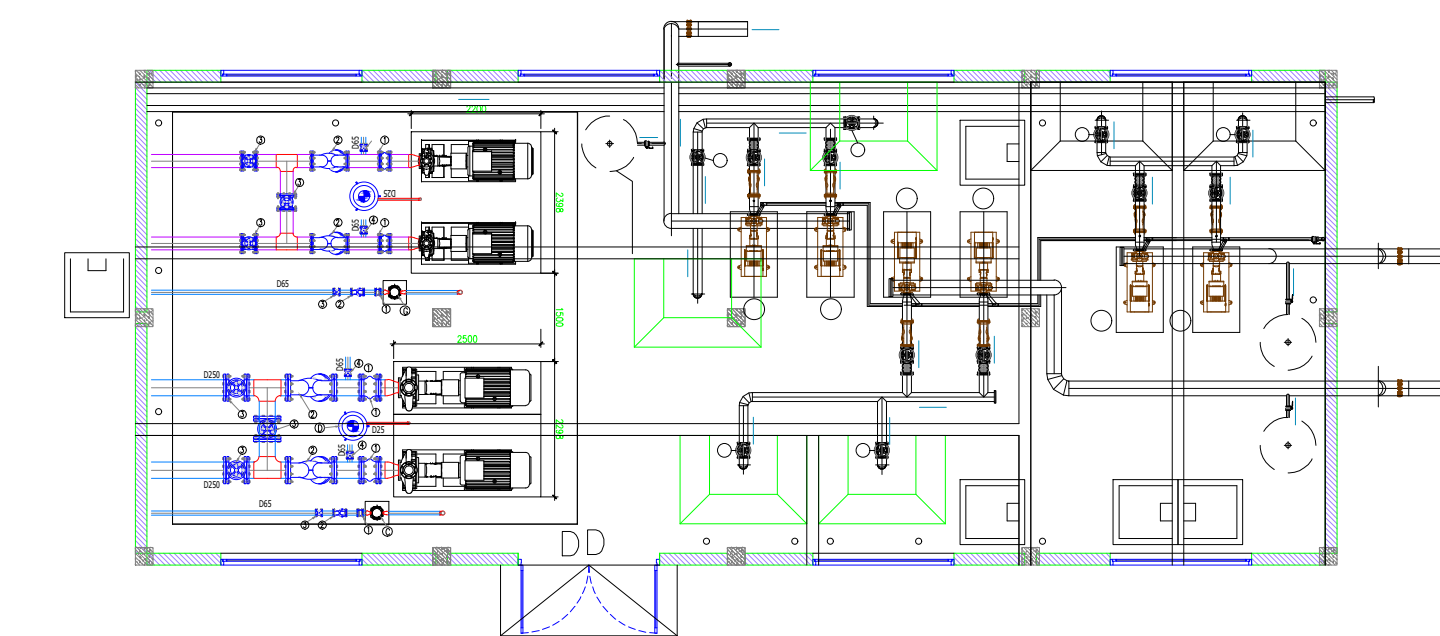

PUMPING STATION OF DOMESTIC PRODUCTION

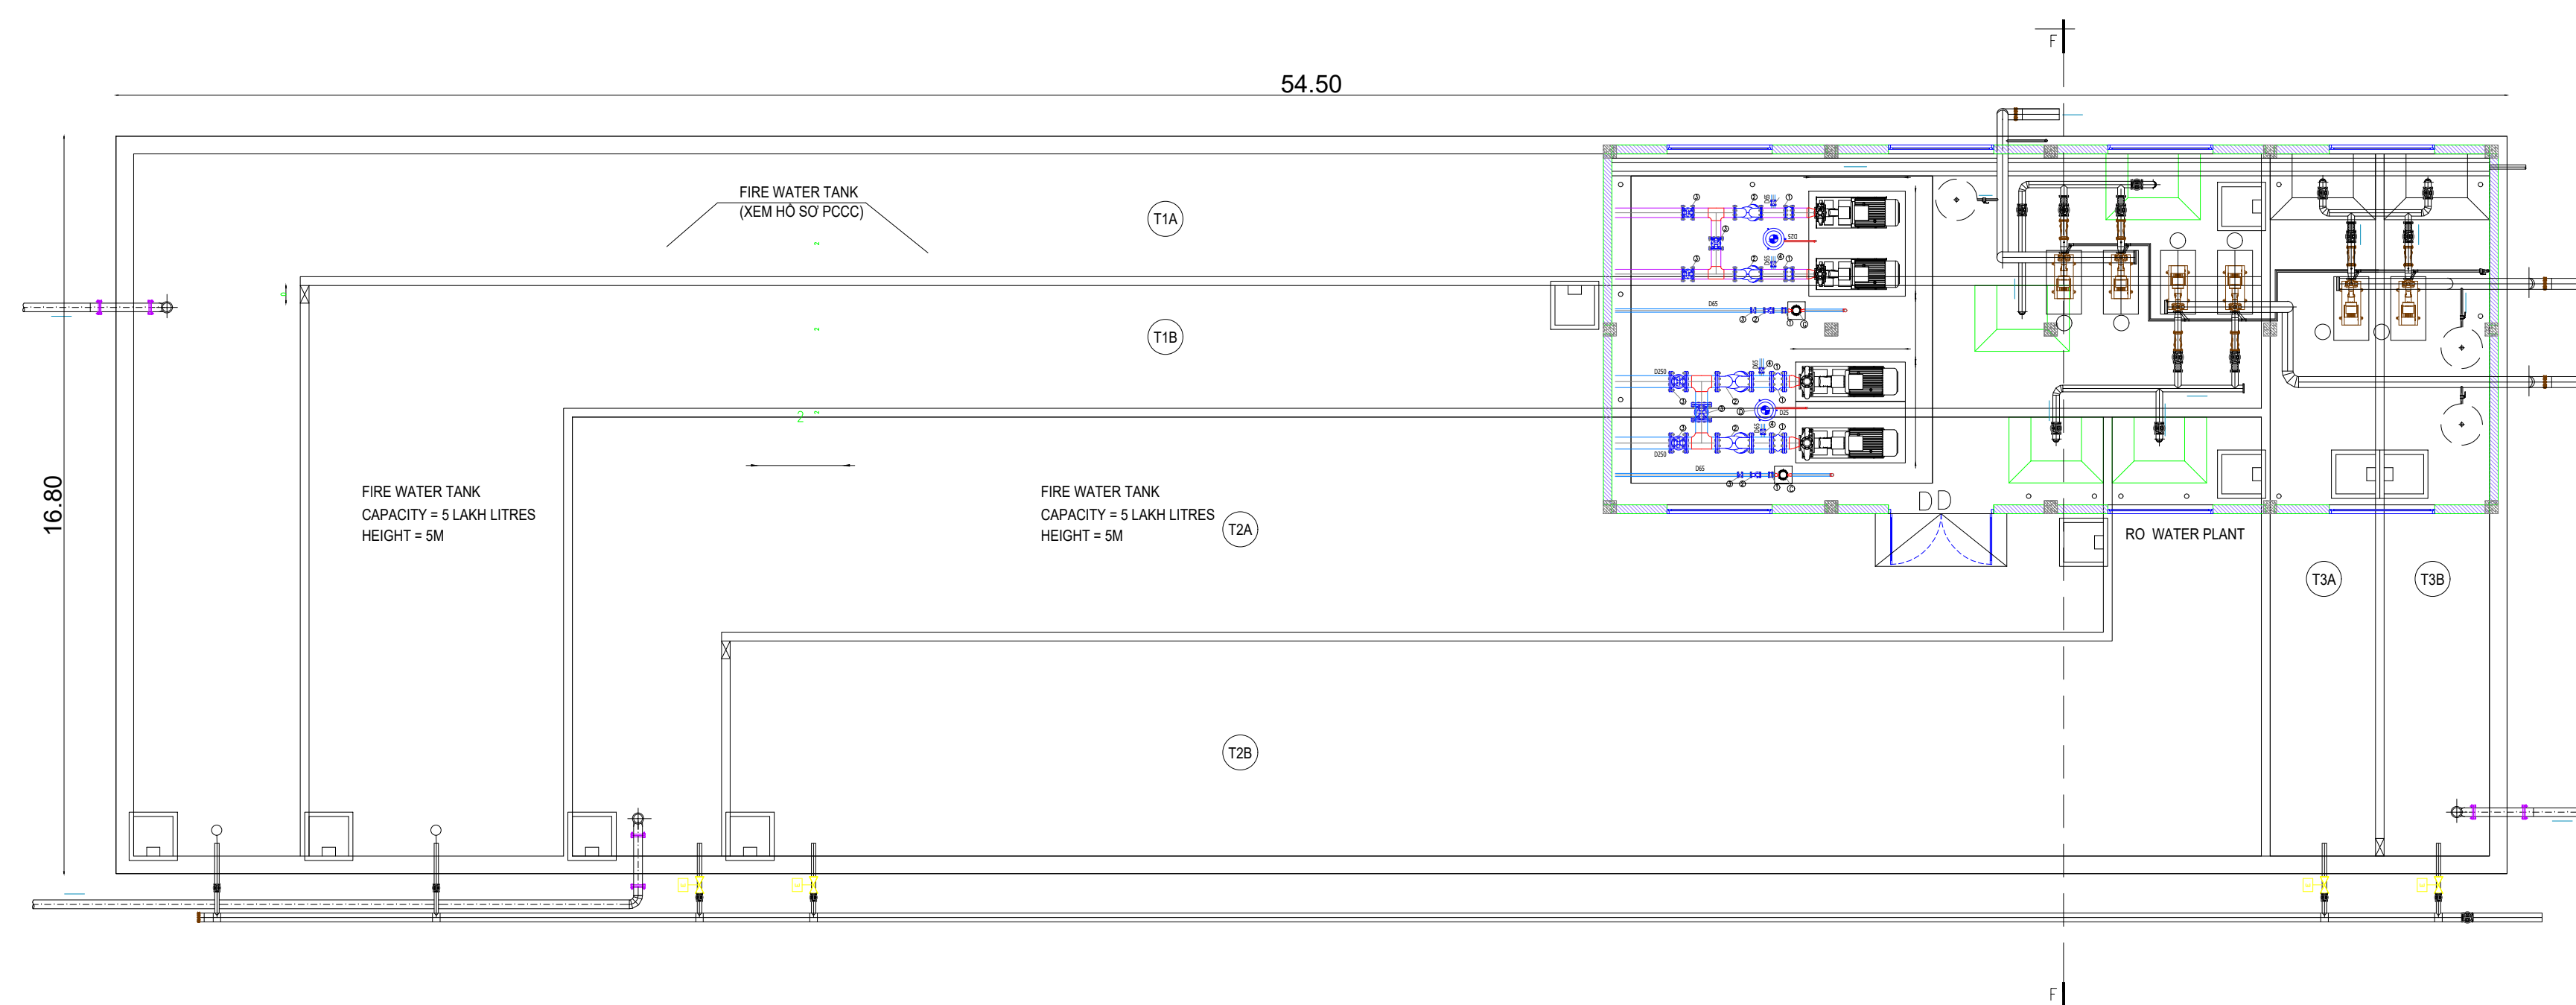

GROUND FLOOR PLAN

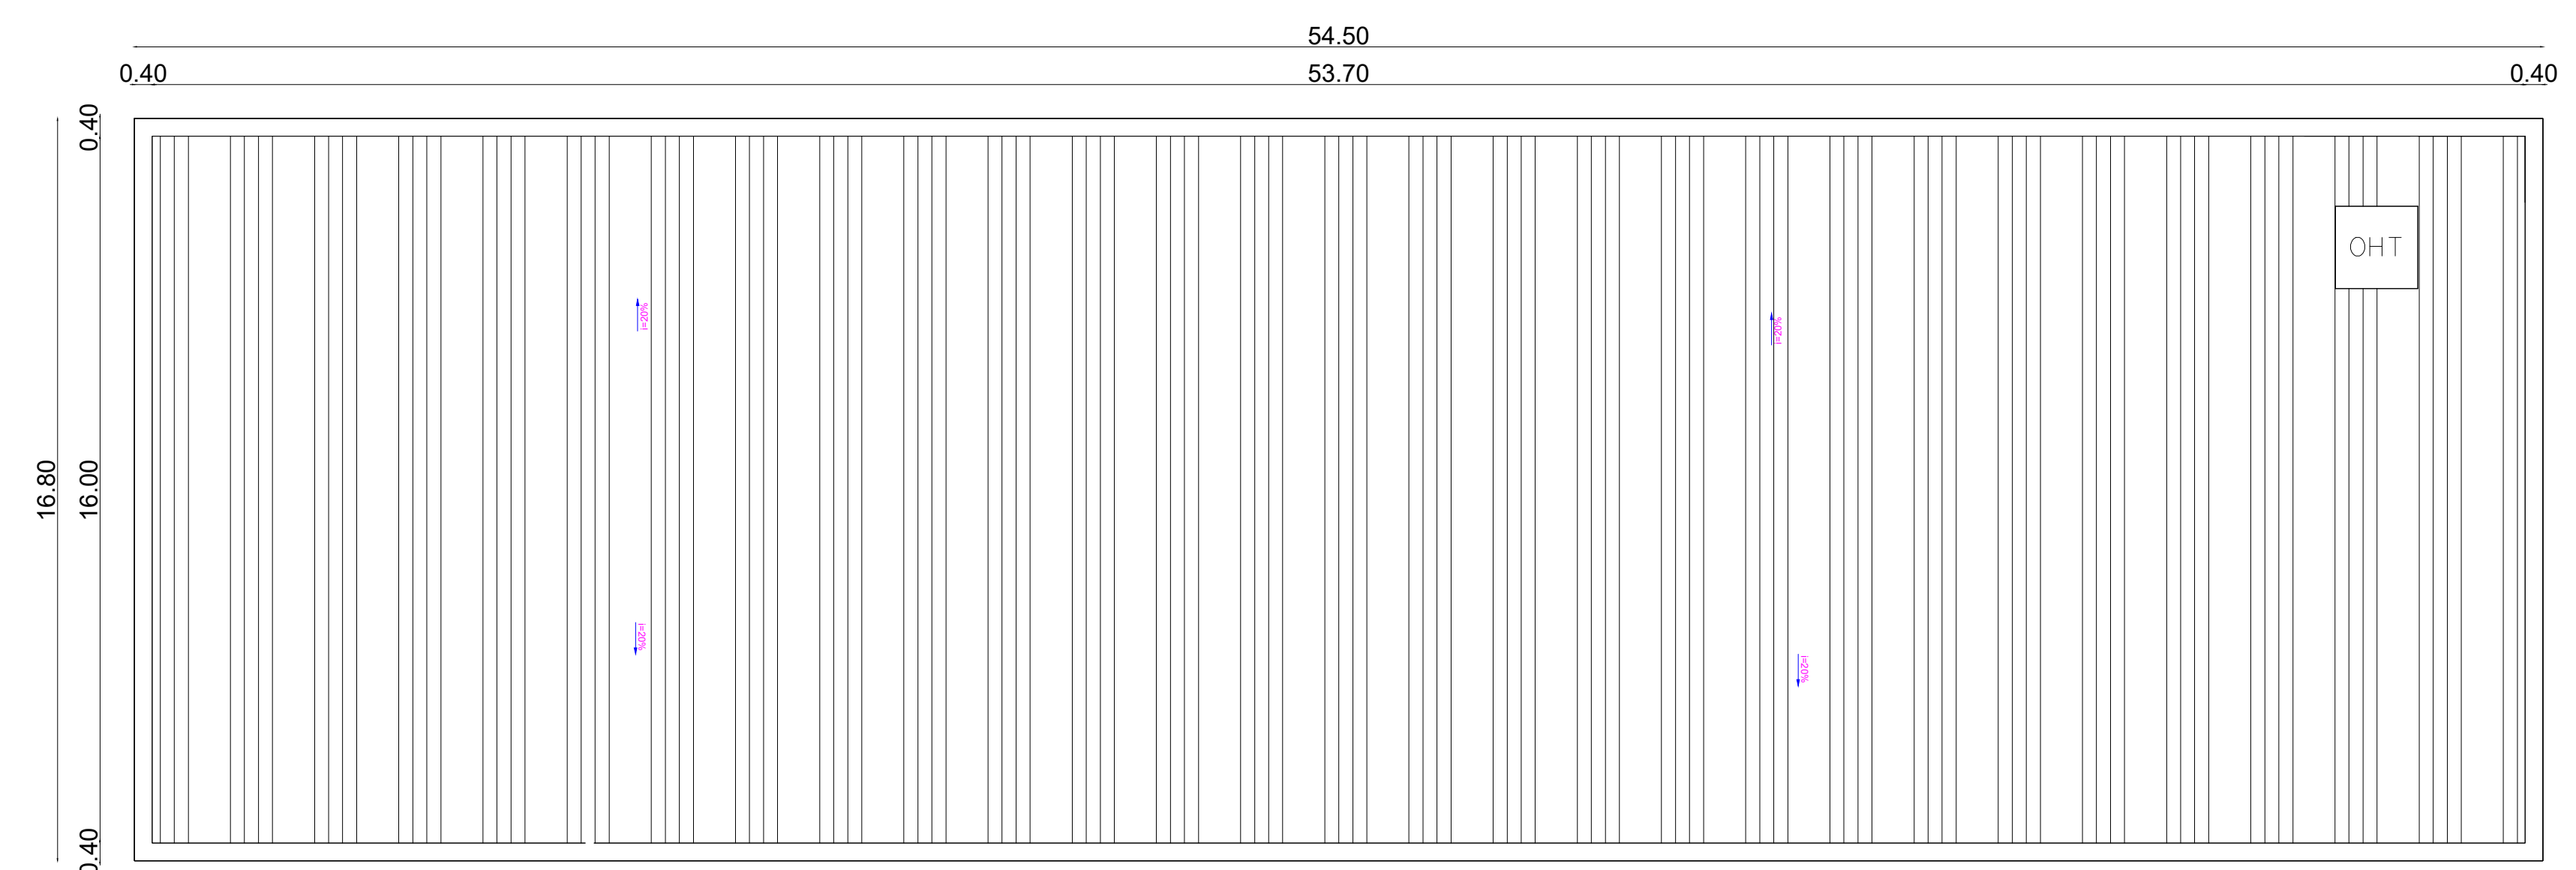


ROOF PLAN

HEET NO : 04/06

PLAN SHOWING THE PROPOSED CONSTRUCTION OF INDUSTRIAL MANUFACTURING UNIT OF M/S VINFAST AUTO INDIA PRIVATE LIMITED AT PLOT NO. B-1/1, SIPCOT ALLOCATED LAND IN SURVEY NUMBERS 214/2BPT, 214/3/PT, 214/4/PT, 215/2/PT, 215/3/PT, 215/4/PT, 215/99/PT, 216/1/PT, 216/2/PT, 216/3/PT, 218/99/PT, 219/1/PT, 219/2/PT, 219/3/PT, 219/4/PT, 219/5/PT, 219/6/PT, 219/7/PT, 219/8/PT, 219/9/PT, 219/10/PT, 219/11/PT,

TITLE:

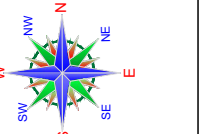SCRAP WAREHOUSE & WATER
SUPPLY PUMPING STATION

SCALE: SITE PLAN- 1:200, FLOOR PLAN 1: 100

JOINERY DETAILS

TYPES	DESCRIPTION	SIZE
RS	ROLLING SHUTTER	4.00X4.00
DD	DOUBLE DOOR	1.80 X2.13
SD	SLIDING DOOR	1.90 X2.13
D1	DOOR	0.90 X2.13
W	WINDOW	1.80 X1.50
W	WINDOW	1.50 X1.50
V	VENTILATOR	0.60X0.60

[illegible]

PLANNING PERMISSION

ROC. NO. SWP/BPA/0190089/2024
SITE BOUNDARY SHOWN AS "1 TO 75"
PLANNING PERMISSION NO.90/2024(SWP/TUTY)

COLOUR REFERENCE

☐	ROAD	☐	PROPOSED BUILDING
☐	BOUNDARY	☐	EXISTING BUILDING

OWNER / OCCUPIER

D. SHANMUGASUNDARAM
R.E (CIVIL), M.TECH (STRUCT.), MIE.,
REGISTERED STRUCTURAL ENGINEER, GR-1,
CLRG/SE/Gr-1/2019/10/045. Dt 17-10-19
Juel Towers, Block - C2U, 1st Street,
Vandhantham Nagar Extension, Sembakkam.
Chennai - 600 073. Mob. No. 9791050524

STRUCTURAL ENGINEER Gr-1

S.M. Gomathy
S.M. GOMATHY, B.Tech. (Civil),
Registered Engineer Grade - 1, (RE-G1)
Reg.No: CGLDIST/RE/gr-42023/09/007
C1, Plot No: 39 & 40, Lakshmi Flats, Balaji Nagar,
1st Street, Nanganallur, Chennai - 600 061.

ARCHITECT SIGNATURE

[illegible][illegible]

The image contains two architectural drawings of a building. The top drawing is a cross-section labeled 'SECTION 3 - 3'. It shows a symmetrical structure with a central gabled roof. The roof has a height of 6.94 and a slope of 0.02. The total width of the building is 36.69, with a central section of 36.23. The drawing shows two main rooms with a central corridor. The bottom drawing is a ground floor plan. It shows a long, narrow building with a central corridor. The total width is 36.69, with a central section of 36.23. The drawing shows two main rooms with a central corridor. The drawing includes dimensions for the rooms, corridors, and overall building footprint. The drawing is labeled 'GROUND FLOOR PLAN' at the bottom.

Diagram illustrating various parking slot dimensions:

- LORRY/TRUCK PARKING SLOT:** Dimensions 10.00m (length) and 3.50m (width).
- CAR PARKING SLOT FOR DA:** Dimensions 5.0m (length) and 3.60m (width).
- CAR PARKING SLOT:** Dimensions 5.0m (length) and 2.50m (width).
- TWO WHEELER PARKING SLOT:** Dimensions 1.80m (length) and 1.00m (width).
- CYCLE PARKING SLOT:** Dimensions 1.80m (length) and 0.56m (width).
- TEST CAR PARKING:** Dimensions 5.00m (length) and 3.00m (width).

JOINERY DETAILS		
TYPES	DESCRIPTION	SIZE
R5	ROLLING SHUTTER	4.00X4.00
DD	DOUBLE DOOR	1.80 X2.13
SD	SLIDING DOOR	1.90 X2.13
D1	DOOR	0.90 X2.13
W	WINDOW	1.80 X1.50
W	WINDOW	1.50 X1.50
V	VENTILATOR	0.60X0.60
MECHANICAL VENTILATOR PROVIDED FOR ALL BLOCKS.		

PLANNING PERMISSION
ROC. NO. SWP/BPA/0190089/2024
SITE BOUNDARY SHOWN AS "1 TO 75"
PLANNING PERMISSION NO.90/2024(SWP/TUTY)

COLOUR REFERENCE	
	ROAD
	BOUNDARY
	PROPOSED BUILDING
	EXISTING BUILDING

OWNER / OCCUPIER

D. SHANMUGASUNDARAM
R.E. (CIVIL), M.TECH (STRUCT.), MIE.,
REGISTERED STRUCTURAL ENGINEER, GR-1,
CCLRGN/SE/Gr-1/2019/10/045. Dt 17-10-19
Jael Towers, Block - C20, 1st Street,
Navaneetham Nagar Extension, Sembakkam,
Chennai - 600 073. Mob. No. 9791058524

STRUCTURAL ENGINEER Qr-1

S. Gomathy

S.M. GOMATHY, B.Tech. (CIVIL),
Registered Engineer Grade - 1, (RE-Qr1)
Reg.No: CO.LDISTR/REG-4-2023/00001
C1 Plot No: 39 & 40, Lalithara Flats, Sreej Nagar,
1st Street, Nagarajakkal, Chennai - 600 061.

ARCHITECT SIGNATURE

ARCHITECT SIGNATURE