

PLAN SHOWING THE PROPOSED CONSTRUCTION OF SRI VENKATESWARAA UNIVERSITY BUILDINGS IN S.NO. 682/1A2B, 683/4B, 8, 9B OF ETTAYAPURAM VILLAGE, ETTAYAPURAM TALUK, TUTICORIN DISTRICT FOR M/S. ARR CHARITABLE TRUST

JOINERIES:-		
MD	MANDOOR	2,00 X 3,00
D	DOOR	2,00 X 2,10
D1	DOOR	1,50 X 2,10
D2	DOOR	1,20 X 2,10
D3	DOOR	1,00 X 2,10
D4	DOOR	0,85 X 2,10
W	WINDOW	1,80 X 1,50
W1	WINDOW	1,00 X 1,00
V	VENTILATOR	1,80 X 0,60

SPECIFICATION:-	
FOUNDATION	: COLUMN FOOTING
BRICK WORK	: CM 1:6 FOR SUPER STRUCTURE
PLASTERING	: CM 1:5 FOR WALLS & 1:3 FOR CEILING
CEMENT PAINT	: 2 COATS FOR WALLS & 1 EXTRA COAT FOR CEILING
R.C.C	: 1:2:4 FOR SLABS & LINTELS
WOOD WORK	: ALL WOOD WORKS IN BEST QUALITY TIMBER
WEATHERING COURSE	: BUJELLY LIME MORTAR OVER ROOF SLAB
	ONE LAYER OF COUNTRY TILES

COLOUR REFERENCE	
PROPOSED	
ROAD	
BOUNDARY	

SCALE-1:100

NOTE: ALL MEASUREMENT ARE IN METER

B.P/DTCP NO: 616/2024

For Sri Venkateswaraa University
R. Mani
Authorised Signatory


OWNER / DEVELOPER

R. Mani
R. MANIKANDAN, I.Tech. Registered
Registered Structural Engineer Grade 1
CCL/AN/SE/G-1/2019/09/03610TCP
SL/GR/21/IN/01/14 (INDIA) REG. 2006/0303 (IAC)
AURA ENGINEERING CONSULTANTS
8, 50th Street, 7th Avenue
Ashok Nagar, Chennai - 600 083.
Ph: 044-48597100 Cell: 9790751378


STRUCTURAL ENGINEER

N. Gopalakrishnan
N. GOPALAKRISHNAN
CA / 93 / 16102
TECHNICALIYA CONSULTANTS PVT. LTD.
Old No. 25, New No. 41, Vasantha Avenue
MPC Nagar, R.A. Puram, Chennai - 600 028


ARCHITECT / LICENSED SURVEYOR

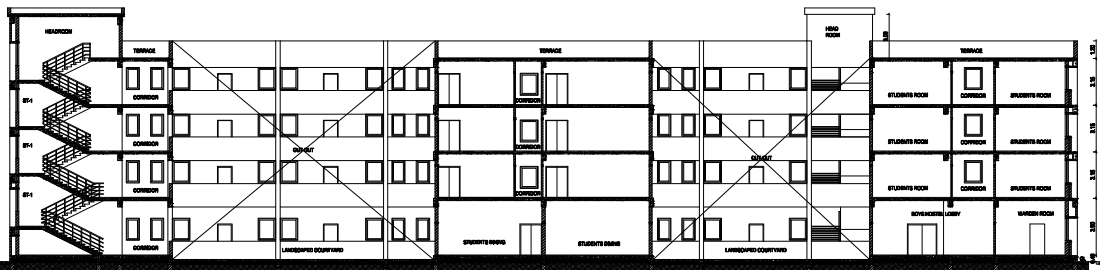

SECTION - YY
HOSTEL BLOCK

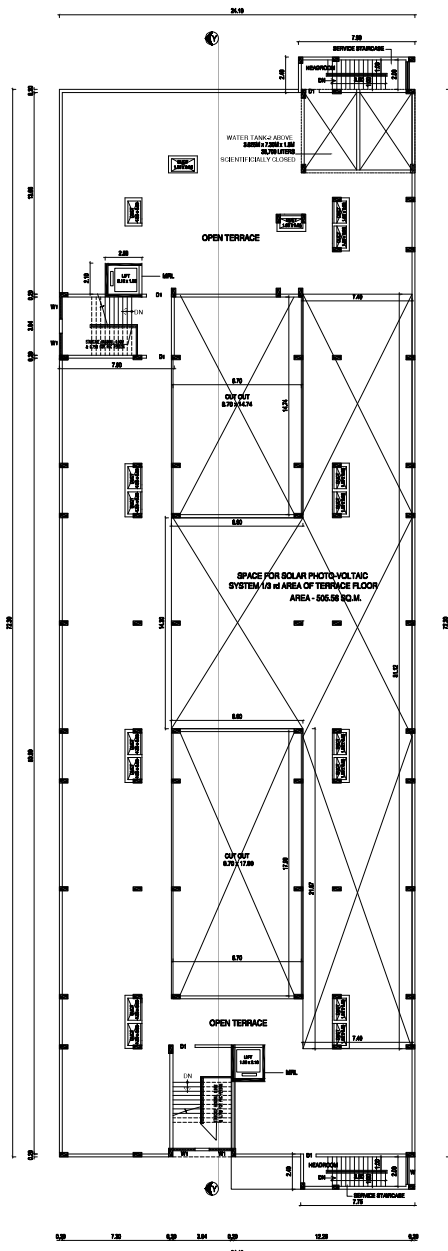

G/F FLOOR PLAN
HOSTEL BLOCK

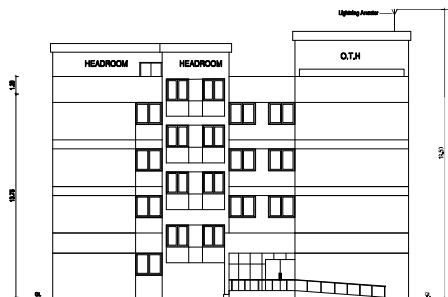

ELEVATION - A
HOSTEL BLOCK



PLAN SHOWING THE PROPOSED CONSTRUCTION OF SRI VENKATESWARAA UNIVERSITY BUILDINGS IN S.NO. 882/1A2B, 883/4B, 8. 9B OF ETAYAPURAM VILLAGE, ETAYAPURAM TALUK, TUTICORIN DISTRICT FOR M/S. ARR CHARITABLE TRUST

JOINERIES:-

MD	MAIN DOOR	2.00 X 3.00
D	DOOR	2.00 X 2.10
D1	DOOR	1.00 X 2.10
D2	DOOR	1.00 X 2.10
D3	DOOR	1.00 X 2.10
D4	DOOR	0.85 X 2.10
W	WINDOW	1.80 X 1.50
W1	WINDOW	1.80 X 1.50
V	VENTILATOR	1.50 X 0.60

SPECIFICATION:-

FOUNDATION	: COLUMN FOOTING
BRICK WORK	: CM 1:6 FOR SUPER STRUCTURE
PLASTERING	: CM 1:6 FOR WALLS & 1:3 FOR CEILING
CEMENT PAINT	: 2 COATS FOR WALLS & 1 EXTRA COAT FOR CEILING
R.C.C	: 1:2:4 FOR SLABS & UNITS
WOOD WORK	: ALL WOOD WORKS IN BEST QUALITY TIMBER
WEATHERING COURSE	: BLUE LIME MORTAR OVER ROOF SLAB
	ONE LAYER OF COUNTRY TILES

COLOUR REFERENCE

PROPOSED	☐	SCALE-1:100
ROAD	☐	
BOUNDARY	☐	

NOTE: ALL MEASUREMENT ARE IN METER

B.P/DTCP NO: 616/2024

For Sri Venkateswara University

 Authorised Signatory



OWNER / DEVELOPER



R. MANIKANDAN, M.Tech, (Structural)
 Registered Structural Engineer Grade I
 (COLLING/SE/16-17/2019/506/REGDCTOP)
 SE/01-17/2019/154 (MDA), RSE 100892019 (GOC)
 AURA ENGINEERING CONSULTANTS
 # 8, 50th Street, 7th Avenue,
 Ashok Nagar, Chennai - 600 083.
 Ph: 044-48597100 Cell: 9790753378

STRUCTURAL ENGINEER


N. GOPALAKRISHNAN
 CA / 93 / 16102
 TECHNICALIYA CONSULTANTS PVT. LTD.
 Old No. 25, New No. 41, Vasanthi Avenue
 APC Nagar, R.A. Puram, Chennai - 600 028

ARCHITECT / LICENSED SURVEYOR

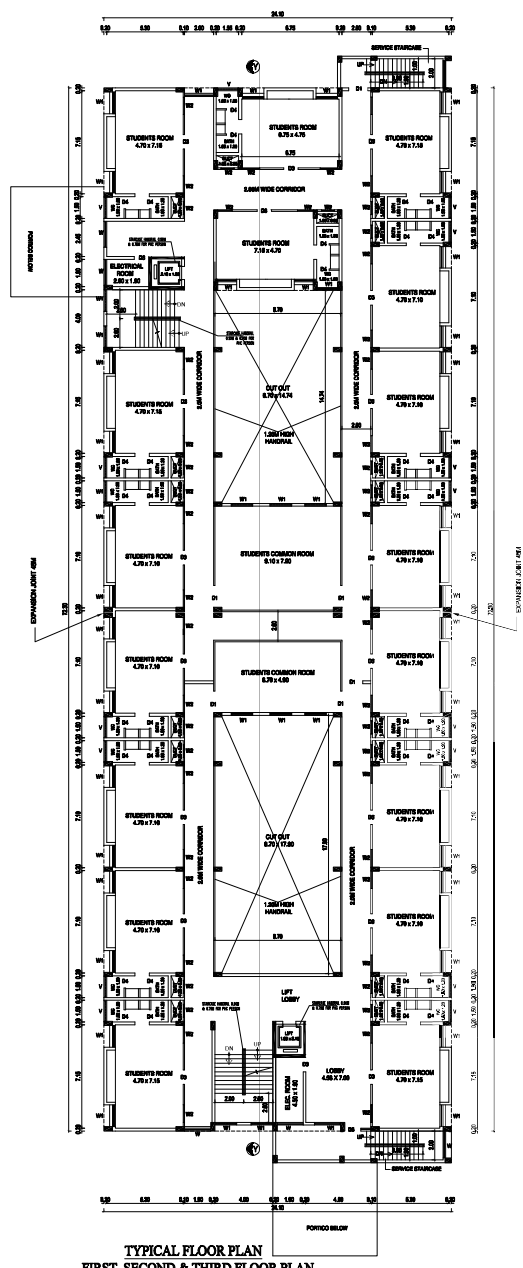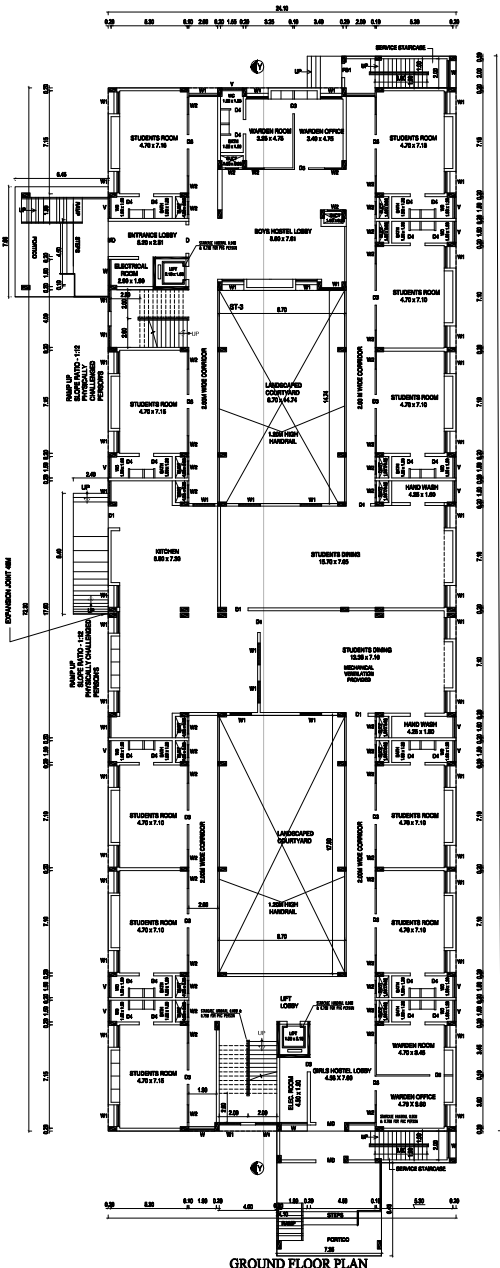

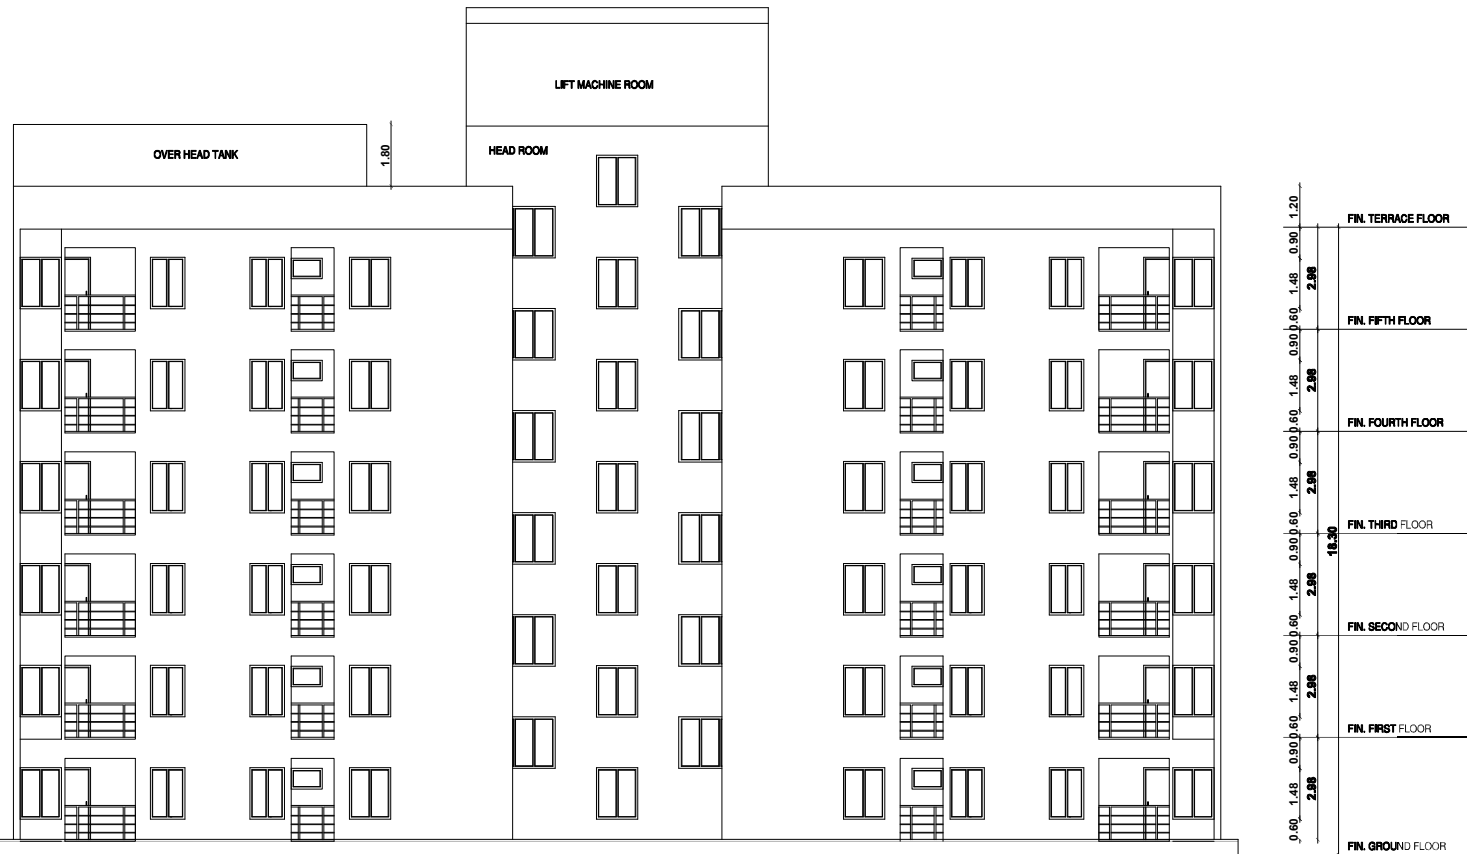

ELEVATION - A

STAFF HOUSING

SHEET NO, 19/21

PLAN SHOWING THE PROPOSED CONSTRUCTION OF
SRI VENKATESWARAA UNIVERSITY BUILDINGS IN
S.NO. 692/1A2B, 693/4B, 8, 9B OF ETTAYAPURAM VILLAGE,
ETTAYAPURAM TALUK, THOOTHUKUDI DISTRICT
FOR M/S. ARR CHARITABLE TRUST

SCHEDULE OF JOINERY

SL.NO	TYPE	SIZE	DESCRIPTION
1	MD	2.0M X 2.1M	MAIN DOOR
2	D	1.5M X 2.1M	DOOR
3	D1	1.2M X 2.1M	DOOR
4	D2	1.0M X 2.1M	DOOR
5	D3	0.85M X 2.1M	DOOR
6	D4	0.75M X 2.1M	DOOR
7	TD	1.5M X 2.1M	TERRACE DOOR
8	W1	2.3M X 1.5M	WINDOW
9	W2	1.8M X 1.5M	WINDOW
10	W3	1.5M X 1.5M	WINDOW
11	W4	1.2M X 1.5M	WINDOW
12	W5	1.2M X 1.5M	WINDOW
13	V	0.9M X 0.6M	VENTILATOR

SPECIFICATION:-

- R.C.C footing over a p.c.c. of 1:4:8
- R.C.C framed structure with brick masonry in c.m 1:5
- Lintel, sunshade, floor & roof in r.c.c.1:2:4
- Flooring in vetrified tiles
- Doors in teak wood and aluminum windows
- FINISHES:- Exterior - cement points
interior - distemper paints
- For weathering course, brick bats and two course of flat tiles, 10:1 to slope.

COLOUR REFERENCE

PROPOSED	
BOUNDARY	
ROAD	

SCALE: 1:100

PROJECT NAME:

STAFF HOUSING
ETTAYAPURAM, TAMIL
NADU

B.P/DTCP NO: 616/2024

For Sri Venkateswaraa University



Authorised Signatory

OWNER / DEVELOPER



R. MANIKANDAN, M.Tech (Structural)
Registered Structural Engineer Grade I
COUNCIL REG/RS-1/2019/09/056(DTCP)
SE/20-1/19/06/154 (EMDA), RSE 10092019 (GCC)
AURA ENGINEERING CONSULTANTS
8, 50th Street, 7th Avenue,
Ashok Nagar, Chennai - 600 083.
Ph: 044-48597100 Cell: 9790751378

STRUCTURAL ENGINEER




N. GOPALAKRISHNAN
CA / 53 / 16102
TECHNICALIYA CONSULTANTS PVT. LTD:
Old No. 25, New No. 41, Vasantha Avenue
MRC Nagar, R.A. Puram, Chennai - 600 028

ARCHITECT / LICENSED SURVEYOR




STAFF HOUSING			SHEET NO. 18/21
PLAN SHOWING THE PROPOSED CONSTRUCTION OF SRI VENKATESWARAA UNIVERSITY BUILDINGS IN S.NO. 662/1A2B, 663/4B, 8, 98 OF ETTAYAPURAM VILLAGE, ETTAYAPURAM TALUK, THOOTHUKUDI DISTRICT FOR M/S. ARR CHARITABLE TRUST			
SCHEDULE OF JOINERY			
SL.NO	TYPE	SIZE	DESCRIPTION
1	MD	2.0M X 2.1M	MAIN DOOR
2	D	1.5M X 2.1M	DOOR
3	D1	1.2M X 2.1M	DOOR
4	D2	1.0M X 2.1M	DOOR
5	D3	0.85M X 2.1M	DOOR
6	D4	0.75M X 2.1M	DOOR
7	TD	1.5M X 2.1M	TERRACE DOOR
8	W1	2.3M X 1.5M	WINDOW
9	W2	1.8M X 1.5M	WINDOW
10	W3	1.5M X 1.5M	WINDOW
11	W4	1.2M X 1.5M	WINDOW
12	W5	1.2M X 1.5M	WINDOW
13	V	0.9M X 0.6M	VENTILATOR
SPECIFICATION:-			
1. R.C.C footing over a p.c.c. of 1:4:8			
2. R.C.C framed structure with brick masonry in c.m 1:5			
3. Lintel, sunshade, floor & roof in r.c.c.1:2:4			
4. Flooring in vitrified tiles			
5. Doors in teak wood and aluminium windows			
6. FINISHES: Exterior - cement paints			
Interior - distemper paints			
7. For weathering course, brick bats and two course of flat tiles, laid to slope.			
COLOUR REFERENCE			
PROPOSED			
BOUNDARY			
ROAD			
SCALE: 1:100			
PROJECT NAME:			N
STAFF HOUSING ETTAYAPURAM, TAMIL NADU			
B.P/DTCP NO: 616/2024			
For Sri Venkateswaraa University			
Authorised Signatory			
OWNER / DEVELOPER			
R. Manikandan R. MANIKANDAN, M.Tech. (Structural) Registered Structural Engineer Grade I COUNCIL REG-66-1/2015/09/0316(DTCP) SEAL-1/13/06/154 (EMDA), REG 10092019 (GDC) # 8, 50th Street, 7th Avenue, Ashok Nagar, Chennai - 600 083, Ph: 044-48597100 Cell: 9790751378			
STRUCTURAL ENGINEER			
N. GOPALAKRISHNAN CA / 93 / 16162 TECHNICIYA CONSULTANTS PVT. LTD. Old No. 25, New No. 41, Vasantha Avenue MRC Nagar, R.A. Puram, Chennai - 600 028			
ARCHITECT/ LICENSED SURVEYOR			

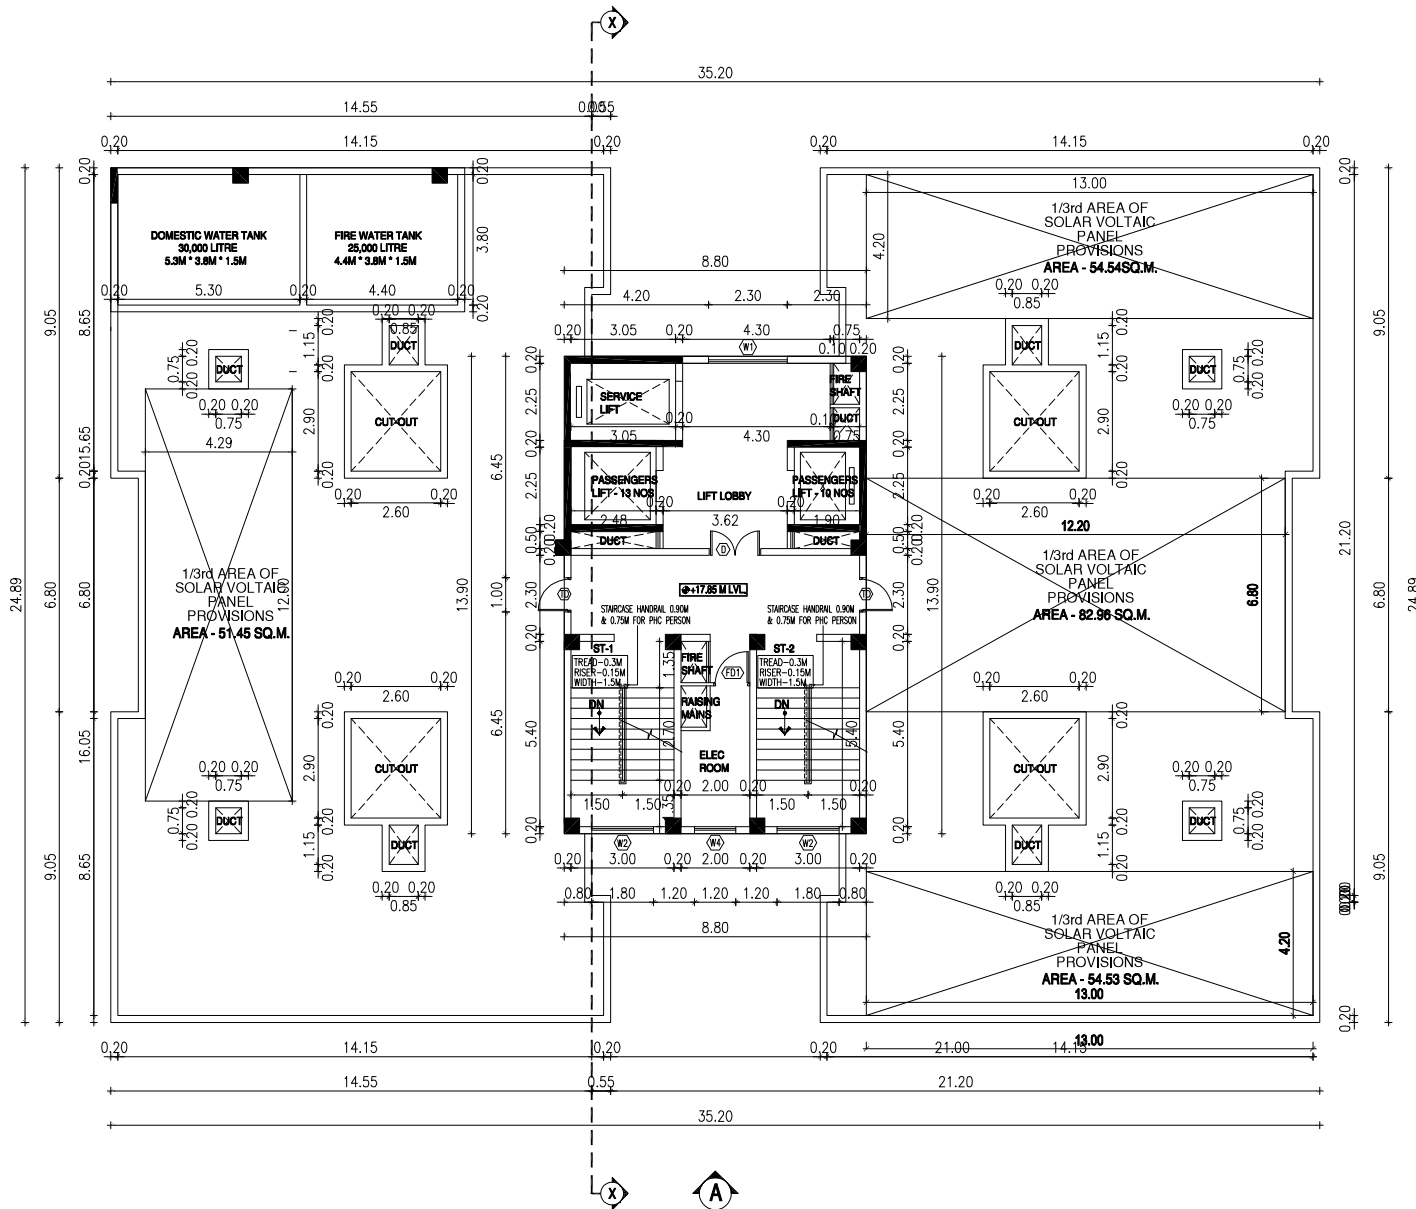

TERRACE FLOOR PLAN

STAFF HOUSING		SHEET NO. 17/21	
PLAN SHOWING THE PROPOSED CONSTRUCTION OF SRI VENKATESWARA UNIVERSITY BUILDINGS IN S.NO. 692/1A2B, 693/4B, 8, 9B OF ETAYAPURAM VILLAGE, ETAYAPURAM TALUK, THOOTHUKUDI DISTRICT FOR MRS. ARR CHARITABLE TRUST			
SCHEDULE OF JOINERY			
SL.NO	TYPE	SIZE	DESCRIPTION
1	MD	2.0M X 2.1M	MAIN DOOR
2	D	1.5M X 2.1M	DOOR
3	D1	1.2M X 2.1M	DOOR
4	D2	1.0M X 2.1M	DOOR
5	D3	0.85M X 2.1M	DOOR
6	D4	0.75M X 2.1M	DOOR
7	TD	1.5M X 2.1M	TERRACE DOOR
8	W1	2.3M X 1.5M	WINDOW
9	W2	1.8M X 1.5M	WINDOW
10	W3	1.5M X 1.5M	WINDOW
11	W4	1.2M X 1.5M	WINDOW
12	W5	1.2M X 1.5M	WINDOW
13	V	0.9M X 0.6M	VENTILATOR
SPECIFICATION:-			
1. R.C.C footing over a p.c.c. of 1:4:8			
2. R.C.C framed structure with brick masonry in c.m 1:5			
3. Lintel, sunshade, floor & roof in r.c.c.1:2:4			
4. Flooring in verified tiles			
5. Doors in teak wood and aluminium windows			
6. FINISHES: Exterior – cement points			
Interior – Gypsum points			
7. For weathering course, brick bats and two			
course of flat tiles, laid to slope.			
COLOUR REFERENCE			
PROPOSED			
BOUNDARY			
ROAD			
SCALE: 1:100			
PROJECT NAME:			N
STAFF HOUSING ETAYAPURAM, TAMIL NADU			
B.P/DTCP NO: 616/2024			
For Sri Venkateswara University			
Authorised Signatory			
OWNER / DEVELOPER			
R. Manikandan			
R. MANIKANDAN, Technical Engineer			
Registered Structural Engineer Grade I			
REGISTRATION NO: 172019/09/096107CP			
5/20-12/2019/09/096107CP (GEC)			
AURA ENGINEERING CONSULTANTS			
# 8, 50th Street, 4th Avenue,			
Ashok Nagar, Chennai - 600 083.			
Ph: 044-48597100 Cell: 9790751378			
STRUCTURAL ENGINEER			
N. GOPALAKRISHNAN			
CA 153 / 16102			
TECHNICALIYA CONSULTANTS PVT. LTD.			
Old No. 25, New No. 41, Vasantha Avenue			
#RC Nagar, R.A. Puram, Chennai - 600 028			
ARCHITECT / LICENSED SURVEYOR			

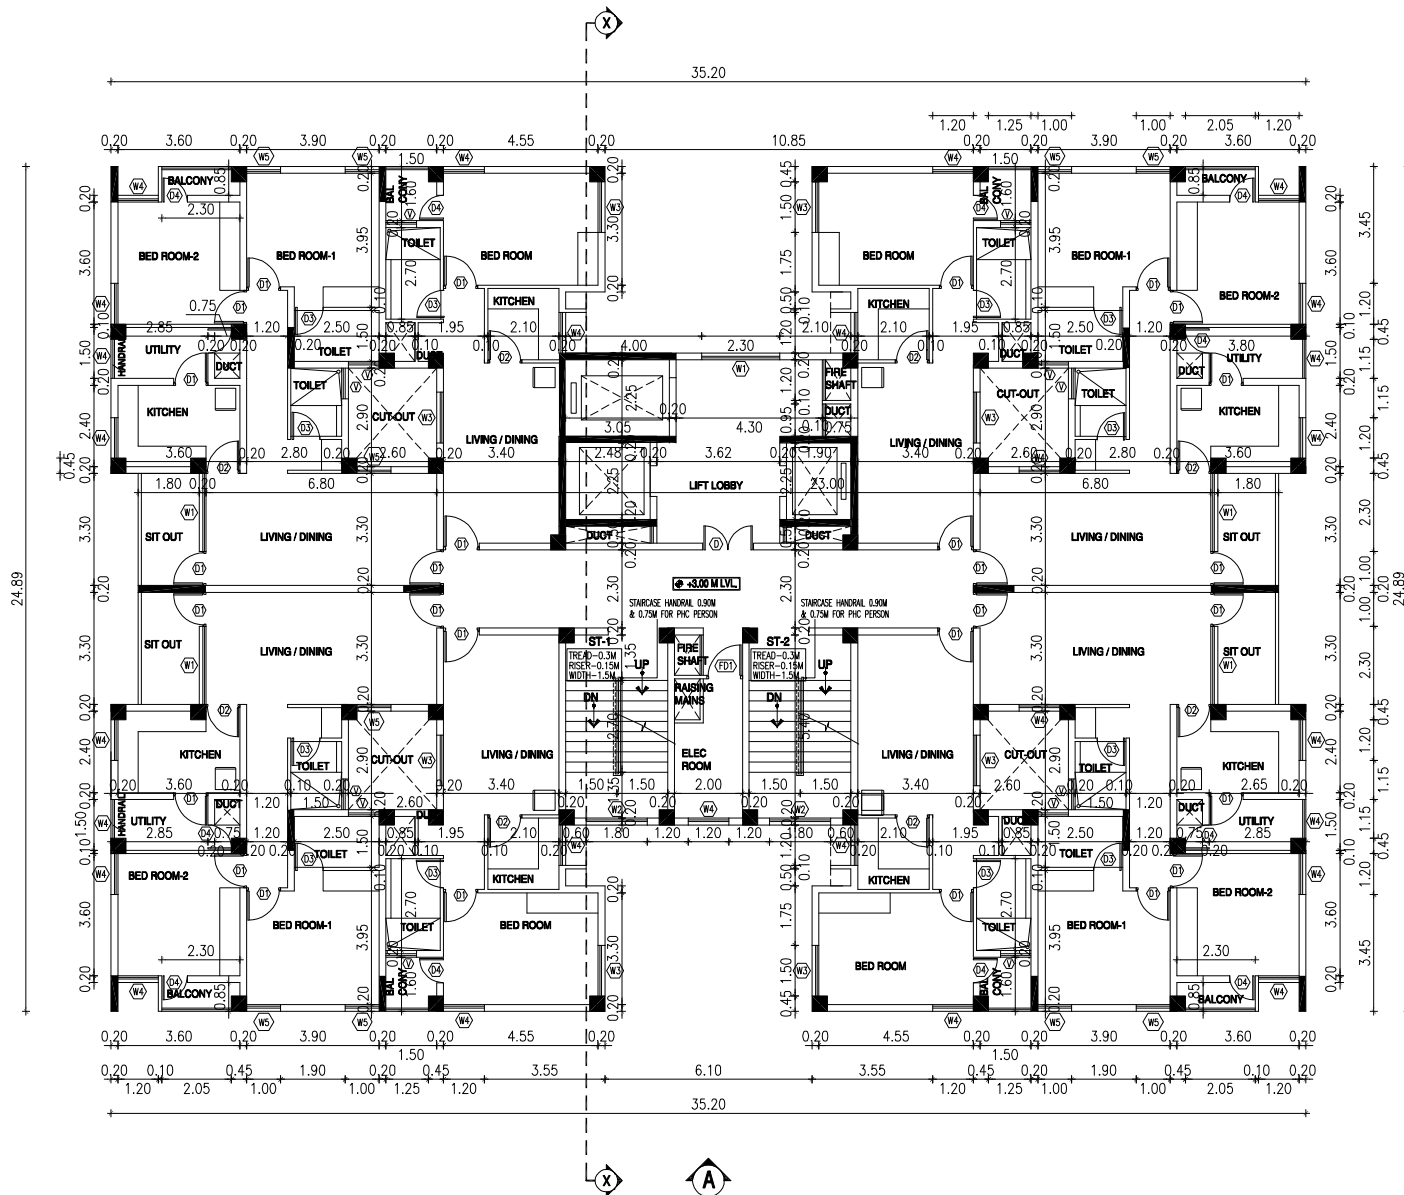

TYPICAL (1ST - 5TH) FLOOR PLAN

STAFF HOUSING SHEET NO. 16/21

PLAN SHOWING THE PROPOSED CONSTRUCTION OF
SRI VENKATESWARA UNIVERSITY BUILDINGS IN
S.NO. 602/1/23, 603/4B, & 98 OF ETTAYAPURAM VILLAGE,
ETTAYAPURAM TALUK, THOOTHUKUDI DISTRICT
FOR M.S. ARR CHARTABLE TRUST

SCHEDULE OF JOINERY

SL.NO	TYPE	SIZE	DESCRIPTION
1	MD	2.0M X 2.1M	MAIN DOOR
2	D	1.5M X 2.1M	DOOR
3	D1	1.2M X 2.1M	DOOR
4	D2	1.0M X 2.1M	DOOR
5	D3	0.85M X 2.1M	DOOR
6	D4	0.75M X 2.1M	DOOR
7	TD	1.5M X 2.1M	TERRACE DOOR
8	W1	2.3M X 1.5M	WINDOW
9	W2	1.8M X 1.5M	WINDOW
10	W3	1.5M X 1.5M	WINDOW
11	W4	1.2M X 1.5M	WINDOW
12	W5	1.2M X 1.5M	WINDOW
13	V	0.9M X 0.6M	VENTILATOR

SPECIFICATION:-

1. R.C.C footing over a p.c.c. of 1:4:8
2. R.C.C framed structure with brick masonry in c.m 1:5
3. Lintel, sunshade, floor & roof in r.c.c.1:2:4
4. Flooring in verified tiles
5. Doors in teak wood and aluminium windows
6. FINISHES: Exterior - cement points
Interior - distemper points
7. For weathering course, brick bats and two course of flat tiles, laid to slope.

COLOUR REFERENCE

PROPOSED	
BOUNDARY	
ROAD	

SCALE: 1:100

PROJECT NAME:
STAFF HOUSING
ETTAYAPURAM, TAMIL
NADU

B.P/DTCP NO: 616/2024

For Sri Venkateswarra University

R. Mani
Authorised Signatory


OWNER / DEVELOPER

R. Mani
R. MANIKANDAN, M.Tech. (Structural)
Registered Structural Engineer Grade I
COL/REG/SE/Gr-1/2019/09/036(DTCP)
S/E/Gr-1/2019/01/14 (INDIA), 85/100/02/019 (K&C)
AURA ENGINEERING CONSULTANTS
5, 5th Street, 7th Avenue,
Ashok Nagar, Chennai - 600 085.
Ph: 044-48597100 Cell: 9790751378


STRUCTURAL ENGINEER


N. GOPALAKRISHNAN
CA / 53 / 16102
TECHNICALITY CONSULTANTS PVT. LTD.
Old No. 25, New No. 41, Vasantha Avenue
MRC Nagar, R.A. Puram, Chennai - 600 028

ARCHITECT / LICENSED SURVEYOR

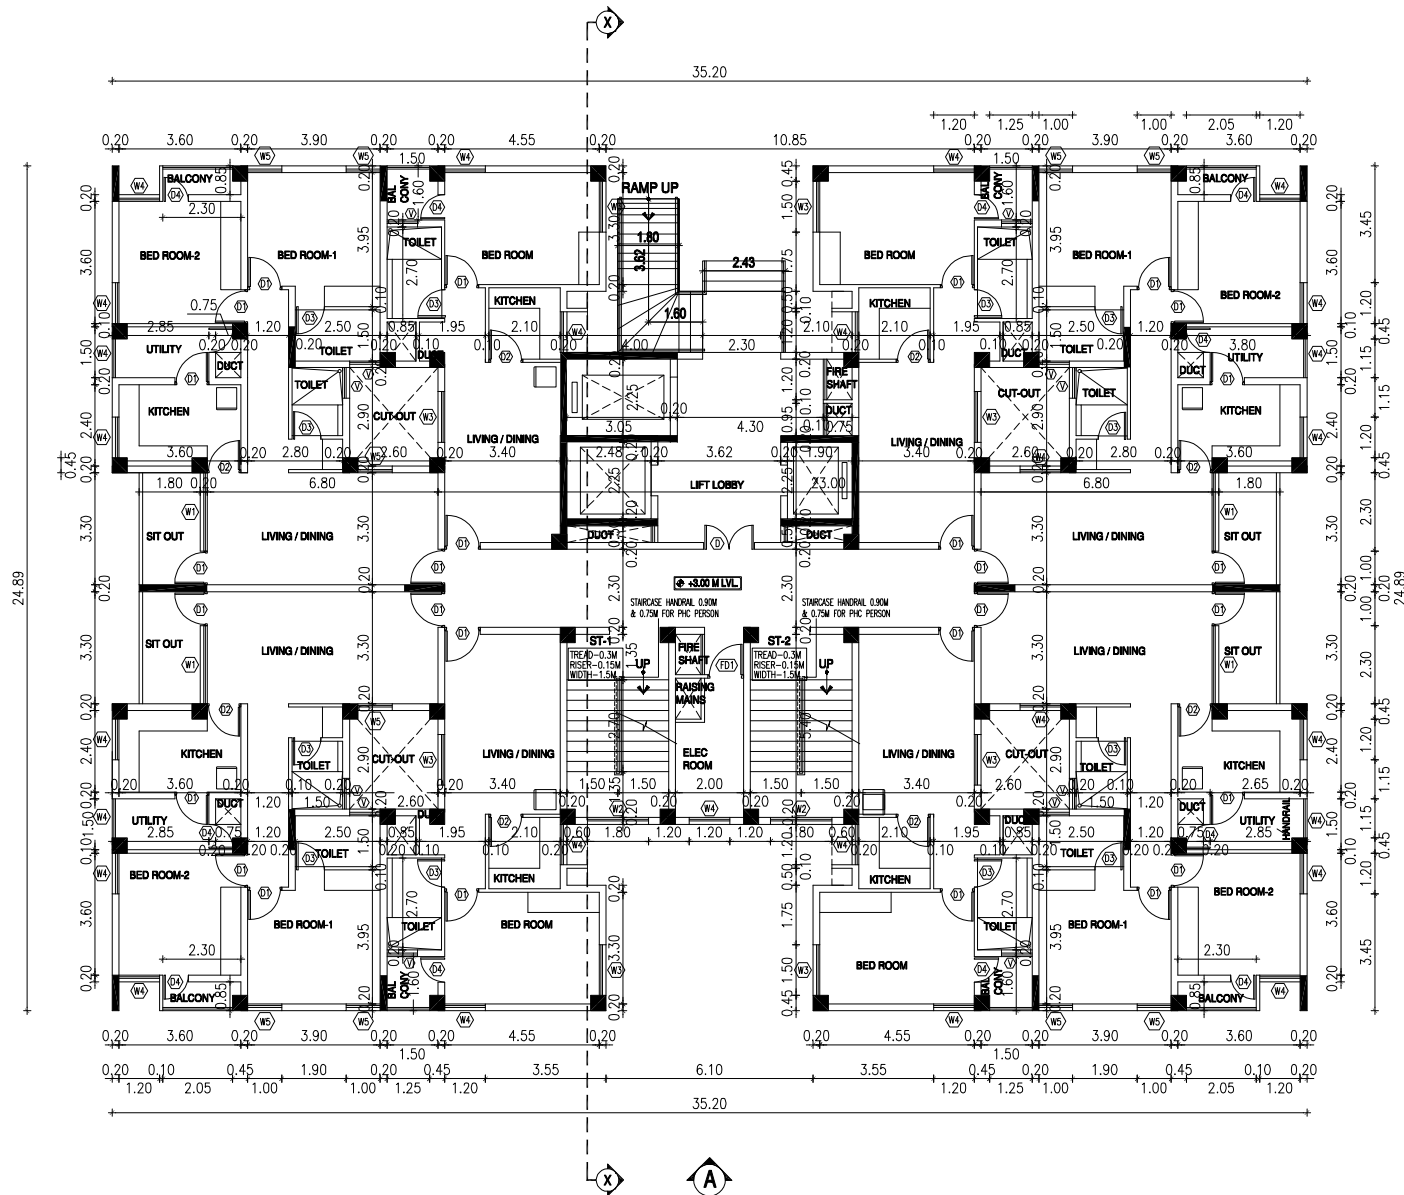


GROUND FLOOR PLAN

 STAFF HOUSING		SHEET NO. 15/21	
PLAN SHOWING THE PROPOSED CONSTRUCTION OF SRI VENKATESWARA UNIVERSITY BUILDINGS IN S.NO. 692/1A2B, 693/4B, & 99 OF ETTAYAPURAM VILLAGE, ETTAYAPURAM TALUK, THOOTHUKUDI DISTRICT FOR MS. ARR CHARITABLE TRUST			
SCHEDULE OF JOINERY			
SL.NO	TYPE	SIZE	DESCRIPTION
1	MD	2.0M X 2.1M	MAIN DOOR
2	D	1.5M X 2.1M	DOOR
3	D1	1.2M X 2.1M	DOOR
4	D2	1.0M X 2.1M	DOOR
5	D3	0.85M X 2.1M	DOOR
6	D4	0.75M X 2.1M	DOOR
7	TD	1.5M X 2.1M	TERRACE DOOR
8	W1	2.3M X 1.5M	WINDOW
9	W2	1.8M X 1.5M	WINDOW
10	W3	1.5M X 1.5M	WINDOW
11	W4	1.2M X 1.5M	WINDOW
12	W5	1.2M X 1.5M	WINDOW
13	V	0.9M X 0.6M	VENTILATOR
SPECIFICATION:-			
1. R.C.C footing over a p.c.c. of 1:4:8 2. R.C.C framed structure with brick masonry in c.m 1:5 3. Lintel, sunshade, floor & roof in r.c.c.1:2:4 4. Flooring in vitrified tiles 5. Doors in teak wood and aluminium windows 6. FINISHES: Exterior - cement points Interior - oiler paint 7. For weathering course, brick bats and two course of floor tiles, laid to slope.			
COLOUR REFERENCE			
PROPOSED			
BOUNDARY			
ROAD			
SCALE: 1:100			
PROJECT NAME:			
STAFF HOUSING ETTAYAPURAM, TAMIL NADU			
B.P/DTCP NO: 616/2024			
For Sri Venkateswara University  Authorised Signatory OWNER / DEVELOPER			
R. Mani R. MANIKANDAN, M.Tech (Structural) Registered Structural Engineer Grade I COUNCIL NO: 12013/06/03/0107 SE/03-1/19/06/154 (CMA), REG 10080319 (GEO) AURA ENGINEERING CONSULTANTS # 8, 5001 Street, 7th Avenue, Ashok Nagar, Chennai - 600 083. Ph: 044-48597100 Cell: 9790751378			
STRUCTURAL ENGINEER			
 N. GOPALAKRISHNAN CA / 93 / 16102 TECHNICALIA CONSULTANTS PVT. LTD. Old No 25, New No. 41, Vasanthi Avenue MMC Nagar, R.A. Puram, Chennai - 600 028			
ARCHITECT / LICENSED SURVEYOR			


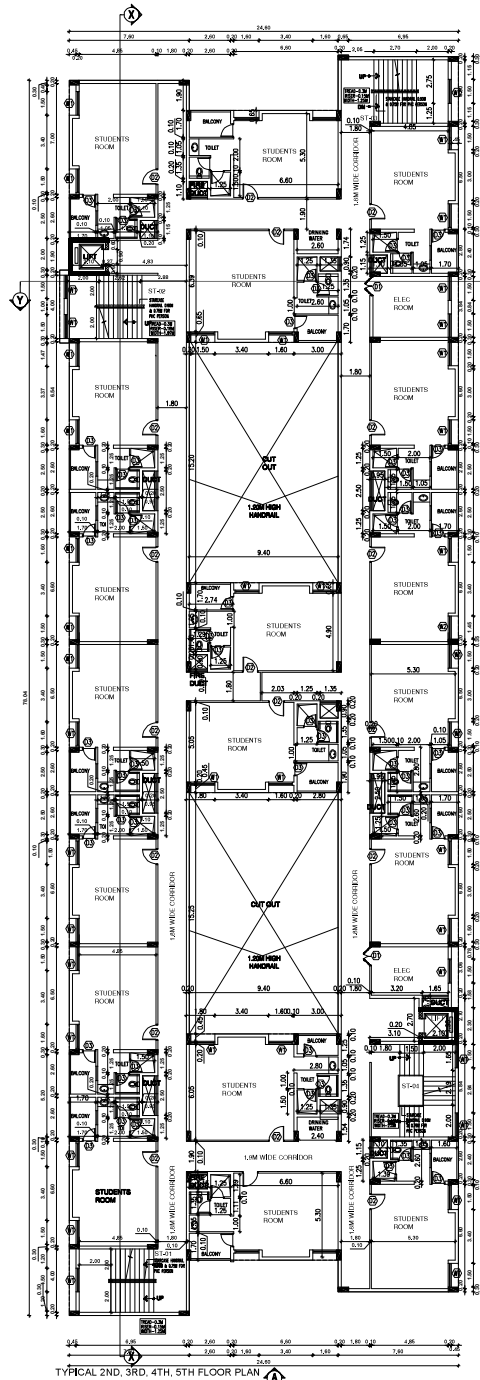


TYPICAL 2ND, 3RD, 4TH, 5TH FLOOR PLAN

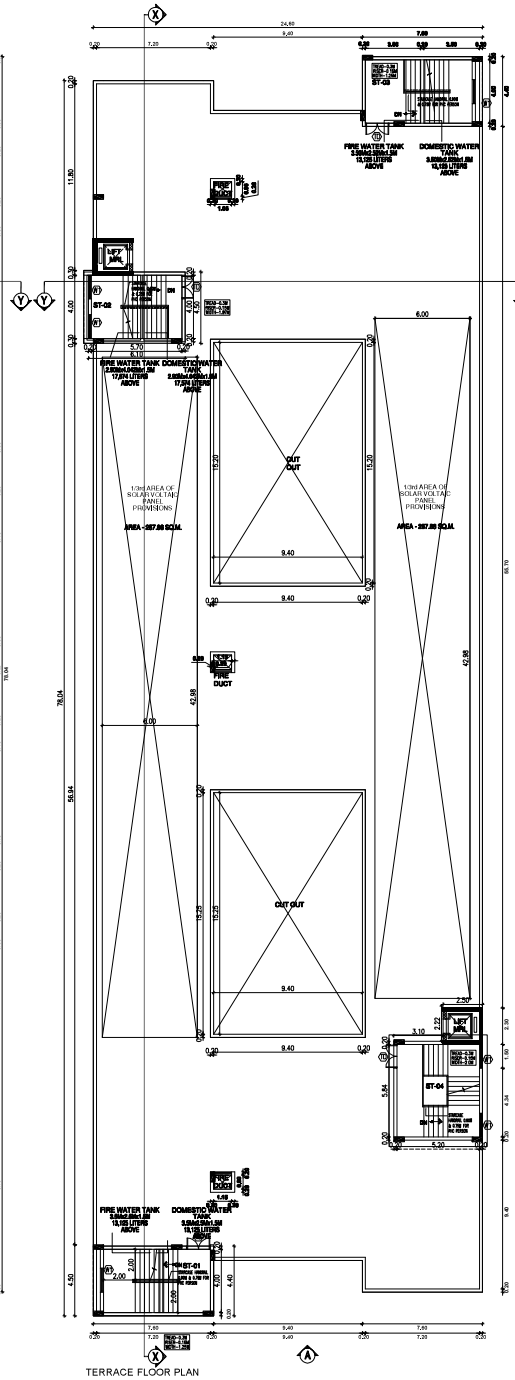

TERRACE FLOOR PLAN

HOSTEL BLOCK 2		SHEET NO. 13/21	
PLAN SHOWING THE PROPOSED CONSTRUCTION OF SRI VENKATESWARA UNIVERSITY BUILDINGS IN S.NO. 682/1A2B, 682H6, 5, 10 OF ETAYAPURAM VILLAGE, ETAYAPURAM TALUK, TIRUCHIRAPPALLI DISTRICT FOR MRS. ARR CHARITABLE TRUST			
SCHEDULE OF JOINTERY			
SL.NO	TYPE	SIZE	DESCRIPTION
1	MD	2.0M X 2.1M	WINDOW
2	D1	1.2M X 2.1M	DOOR
3	D2	1.0M X 2.1M	DOOR
4	D3	0.85M X 2.1M	DOOR
5	TD	1.5M X 2.1M	TERRACE DOOR
6	W1	1.9M X 1.9M	WINDOW
7	W2	1.45M X 1.5M	WINDOW
8	V	1.20M X 0.6M	VENTILATOR
9	V1	0.6M X 0.6M	VENTILATOR
SPECIFICATION:-			
1. R.C.C footing over a p.c.c. of 1:4:8			
2. R.C.C framed structure with brick masonry in c.m 1:5			
3. Lintel, window, floor & roof in r.c.c.1:2:4			
4. Flooring in vitrified tiles			
5. Doors in teak wood and aluminium windows			
6. FINISHES: Exterior - cement points			
Interior - distemper points			
7. For weathering course, brick bats and two course of flat tiles, laid to slope.			
COLOUR REFERENCE			
PROPOSED			
BOUNDARY			
ROAD			
SCALE: 1:100			
PROJECT NAME:		N	
HOSTEL BLOCK 2 AT ETAYAPURAM, TAMILNADU			
B.P/DTCP NO: 616/2024			
For Sri Venkateswara University			
Authorized Signatory			
OWNER / DEVELOPER			
R. MANIKANDAN, M.Tech Registered Structural Engineer Grade I C.S.No.104/2017 (Tamil Nadu Government) S.O.1/1/2018/154 (MCA) No. 10000379 (GEC) A.O.1/2018/154 (MCA) No. 10000379 (GEC) # 8, 50th Street, 7th Avenue, Adina Nagar, Chennai - 600 083. Ph: 044-48597130 Cell: 9790751378			
STRUCTURAL ENGINEER			
N. GOPALAKRISHNAN CA / 93 / 16102 TECHNICALIA CONSULTANTS PVT. LTD. Old No. 25, New No. 41, Vasantha Avenue MRC Nagar, R.A. Puram, Chennai - 600 028			
ARCHITECT / LICENSED SURVEYOR			

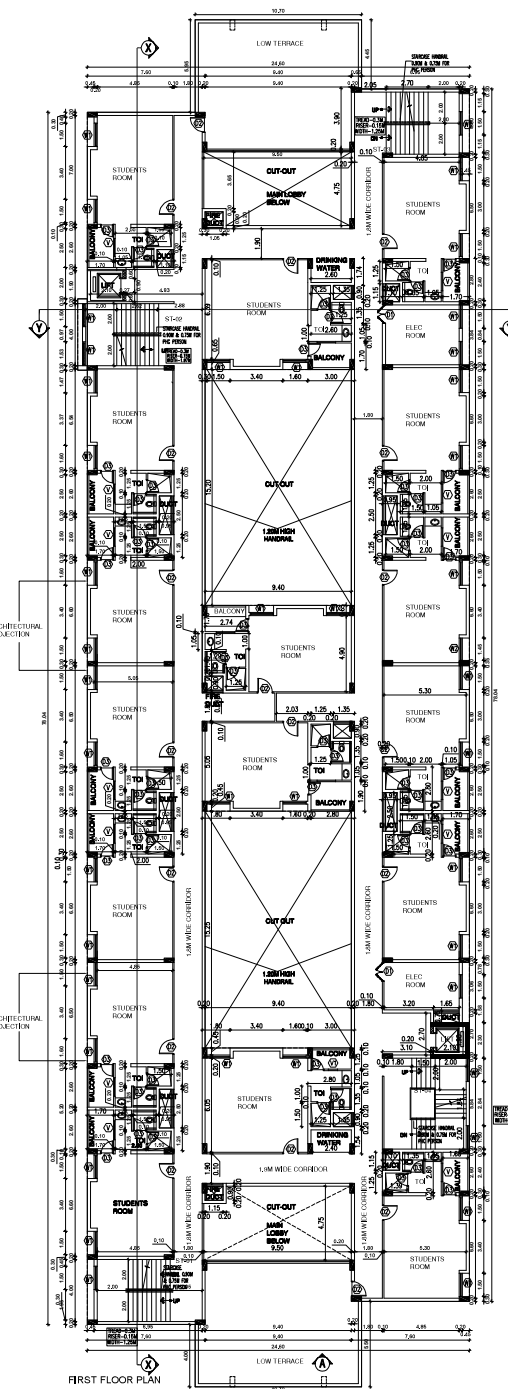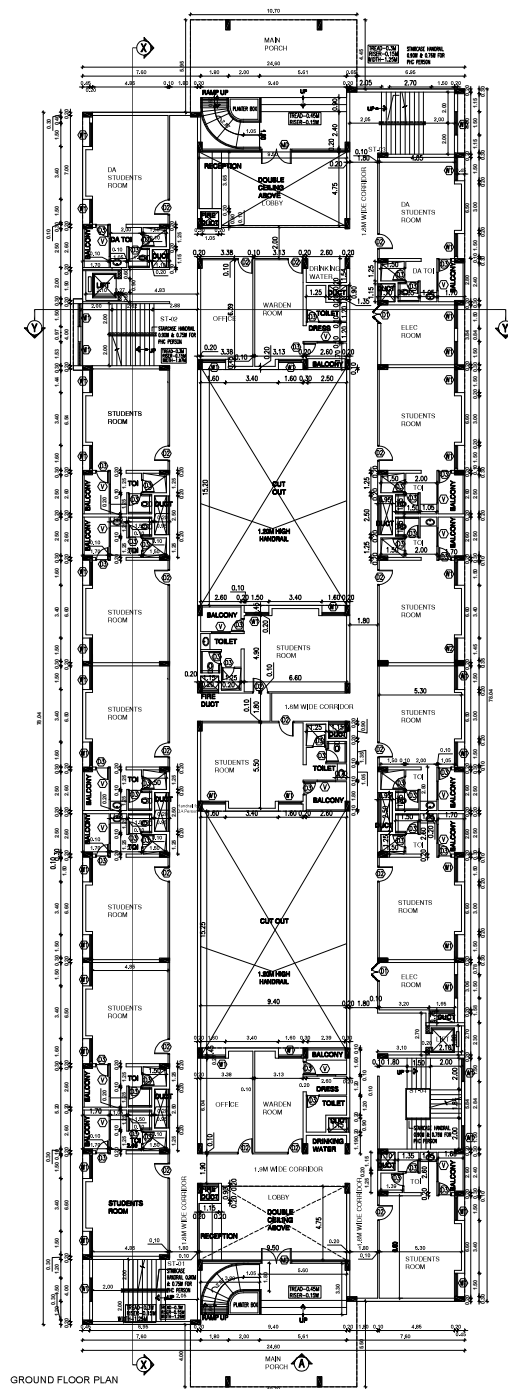

HOSTEL BLOCK 2

SHEET NO. 1201

PLAN SHOWING THE PROPOSED CONSTRUCTION OF SRI VENKATESWARA UNIVERSITY BUILDINGS IN S.NO. 8021A2B, 8044B, & 80 OF ETAYAPURAM VILLAGE, ETAYAPURAM TALUK, TIRUCHI-KULDI DISTRICT FOR MRS. APP CHARITABLE TRUST

SCHEDULE OF JOINERY

SLNO	TYPE	SIZE	DESCRIPTION
1	WD	2.0M X 2.1M	MANDOOR
2	D1	1.2M X 2.1M	DOOR
3	D2	1.0M X 2.1M	DOOR
4	D3	0.85M X 2.1M	DOOR
5	TD	1.5M X 2.1M	TERRACE DOOR
6	W1	1.9M X 1.9M	WINDOW
7	W2	1.45M X 1.5M	WINDOW
8	V	1.20M X 0.6M	VENTILATOR
9	V1	0.6M X 0.6M	VENTILATOR

SPECIFICATION:

- R.C.C. footing over a p.c.c. of 1:4:8
- R.C.C. framed structure with brick masonry in c.m 1:5
- Lintel, sunshade, floor & roof in r.c.c.1:2:4
- Flooring in verified tile
- Doors in teak wood and aluminium windows
- FINISHES: Exterior - cement plaster, interior - distemper paint
- For weathering course, brick bats and two course of 100 tiles, 10% to slope.

COLOR REFERENCE

PROPOSED

BOUNDARY

ROAD

SCALE: 1:100

PROJECT NAME:

HOSTEL BLOCK 2 AT ETAYAPURAM, TAMILNADU

N

B.P/DTCP NO: 616/2024

For Sri Venkateswara University

[Signature]
Authorised Signatory

OWNER / DEVELOPER

[Signature]
R. Mani Kanth


R. MANIKANTH, Chennai
Registered Structural Engineer Grade I
COUNCIL REG NO: 42701/2019/REGISTERED
SRI VENKATESWARA UNIVERSITY
ALPHA ENGINEERING CONSULTANTS
B. 501, Street, 7th Avenue,
Adina Nagar, Chennai-600 085.
Ph: 044-48597100 Cell: 9790751378

STRUCTURAL ENGINEER

[Signature]
N. GOPALAKRISHNAN



CA / 93 / 16102
TECHNICALIA CONSULTANTS PVT. LTD.
Old No. 25, New No. 41, Vasanthi Avenue
MRC Nagar, R.A. Puram, Chennai - 600 028

ARCHITECT / LICENSED SURVEYOR

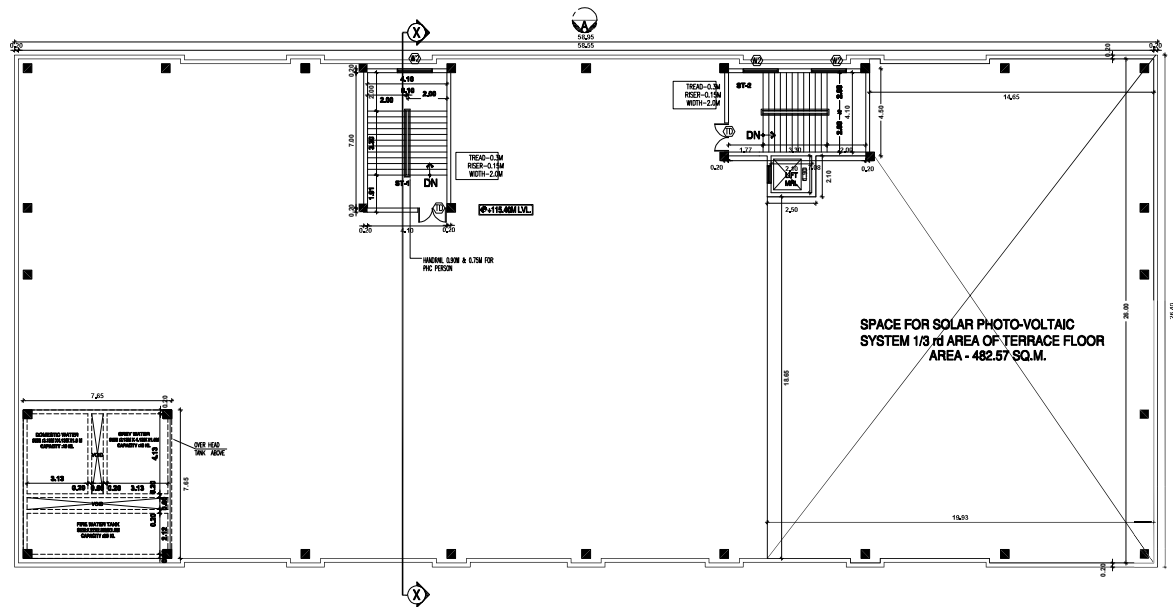


TERRACE FLOOR PLAN


PHARMACY COLLEGE			SHEET NO. 10/21
PLAN SHOWING THE PROPOSED CONSTRUCTION OF SRI VENKATESWARA UNIVERSITY BUILDINGS IN S.NO. 85/1A/2, 85/1A/3, 85/1A/4, 85/1A/5 OF ETAYAPURAM VILLAGE, ETAYAPURAM TALUK, THOOTHUKUDI DISTRICT FOR MRS. ARR CHARITABLE TRUST			
SCHEDULE OF JOINERY			
SL.NO	TYPE	SIZE	DESCRIPTION
1	MD	2.0M X 2.4M	MAIN DOOR
2	D1	1.5M X 2.1M	DOOR
3	D2	1.2M X 2.1M	DOOR
4	D3	1M X 2.1M	DOOR
5	D4	0.85M X 2.1M	DOOR
6	SD	1.0M X 2.1M	SLIDING DOOR
7	TD	1.5M X 2.1M	TERRACE DOOR
8	FD	1.0M X 2.4M	TERRACE DOOR
9	WT	1.9M X 2.1M	WINDOW
10	V	1.8M X 1.0M	VENTILATOR
SPECIFICATION:-			
1. R.C.C. footing over a p.c.c. of 1:4:8			
2. R.C.C. framed structure with brick masonry in c.m 1:5			
3. Linole, sunshade, floor & roof in r.c.c.1:2:4			
4. Flooring in vitrified tiles			
5. Doors in teak wood and aluminium windows			
6. FINISHES: Exterior - cement points			

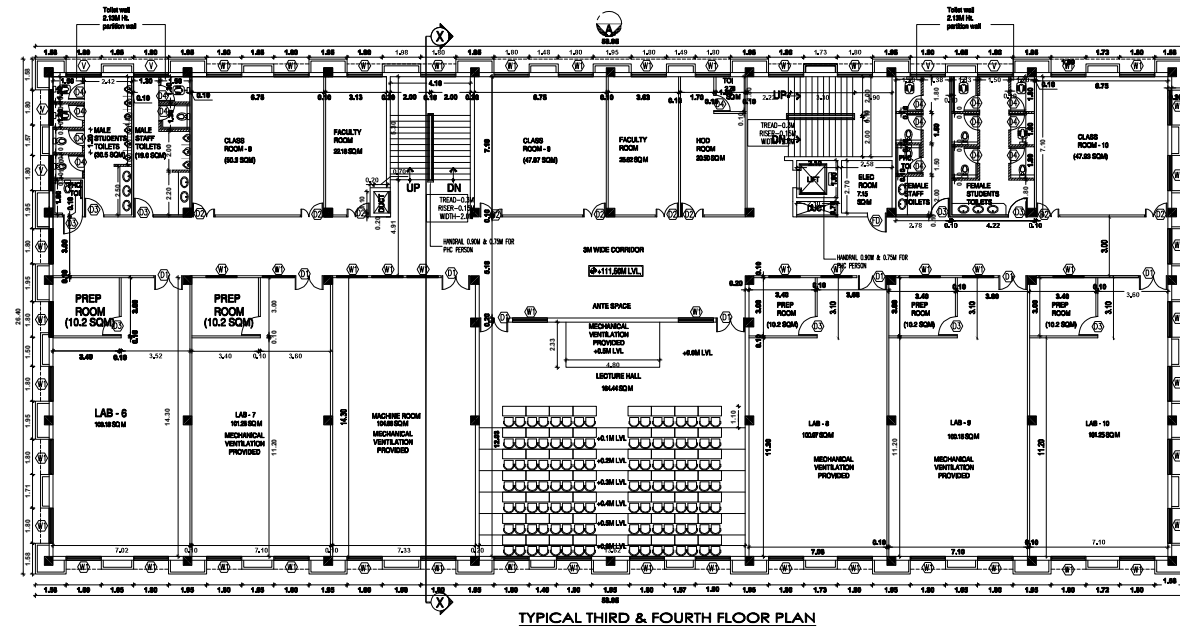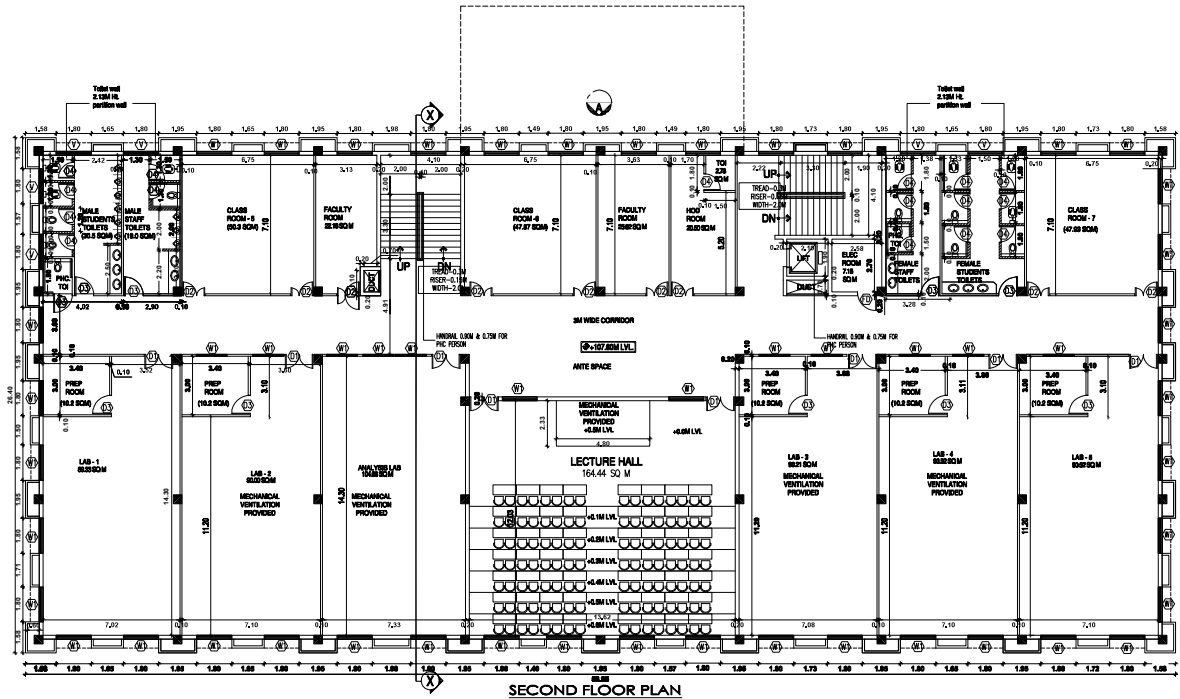

PHARMACY COLLEGE	SHEET NO. 09/21		
PLAN SHOWING THE PROPOSED CONSTRUCTION OF SRI VENKATESWARA UNIVERSITY BUILDING IN S.NO. 857/1/28, 858/1 & 94 OF ETAYAPURAM VILLAGE, ETAYAPURAM TALUK, THOOTHUKUDI DISTRICT FOR MRS. ARR CHARITABLE TRUST			
SCHEDULE OF JOINERY			
SL.NO	TYPE	SIZE	DESCRIPTION
1	MD	2.0M X 2.4M	MANDOOR
2	D1	1.5M X 2.1M	DOOR
3	D2	1.2M X 2.1M	DOOR
4	D3	1M X 2.1M	DOOR
5	D4	0.8M X 2.1M	DOOR
6	SD	1.0M X 2.1M	SLIDING DOOR
7	TD	1.5M X 2.1M	TERRACE DOOR
8	FD	1.0M X 2.4M	TERRACE DOOR
9	W1	1.9M X 2.1M	WINDOW
10	V	1.8M X 1.0M	VENTILATOR
SPECIFICATION:- 1. R.C.C. footing over a p.c.c. of 1:4:8 2. R.C.C. framed structure with brick masonry in c.m. 1:5 3. Lime, sunshade, floor & roof in r.c.c. 1:2:4 4. Flooring in verified tiles 5. Doors in teak wood and aluminium windows 6. FINISHES: Exterior - cement paint Interior - distemper paint 7. For weathering course, brick bats and two courses of flat tiles laid to slope.			
COLOUR REFERENCE			
PROPOSED			
BOUNDARY			
ROAD			
SCALE: 1:100			
PROJECT NAME: ARR PHARMACY COLLEGE ETAYAPURAM, TAMILNADU			
B.P/DTCP NO: 616/2024 For Sri Venkateswara University Authorised Signatory OWNER / DEVELOPER			
 R. MANIKANDAN is a two-time Registered Structural Engineer Grade I COL/NO/26/2017-2019/99/036007079 SSOA/17/2016/24 (CONSIL) REG. 100003019 (SCS) AURA ENGINEERING CONSULTANTS # 8, 50th Street, 7th Avenue, Ashok Nagar, Chennai - 600 083. Ph: 044-48597100 Cell: 9990571378			
STRUCTURAL ENGINEER			
 N. GOPALAKRISHNAN CA 7 93116162 TECHNICALIYA CONSULTANTS PVT. LTD. Old No. 25, New No. 41, Vasantha Avenue MRC Nagar, R.A. Puram, Chennai - 600 028			
ARCHITECT/ LICENSED SURVEYOR			

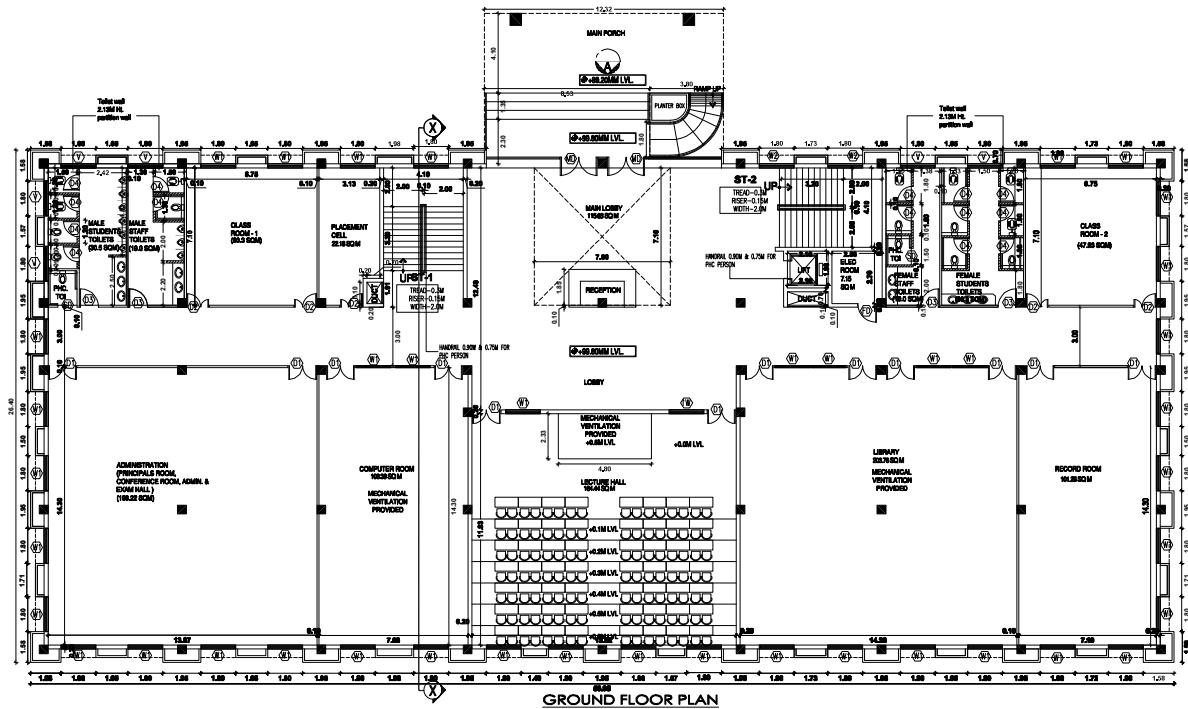

GROUND FLOOR PLAN

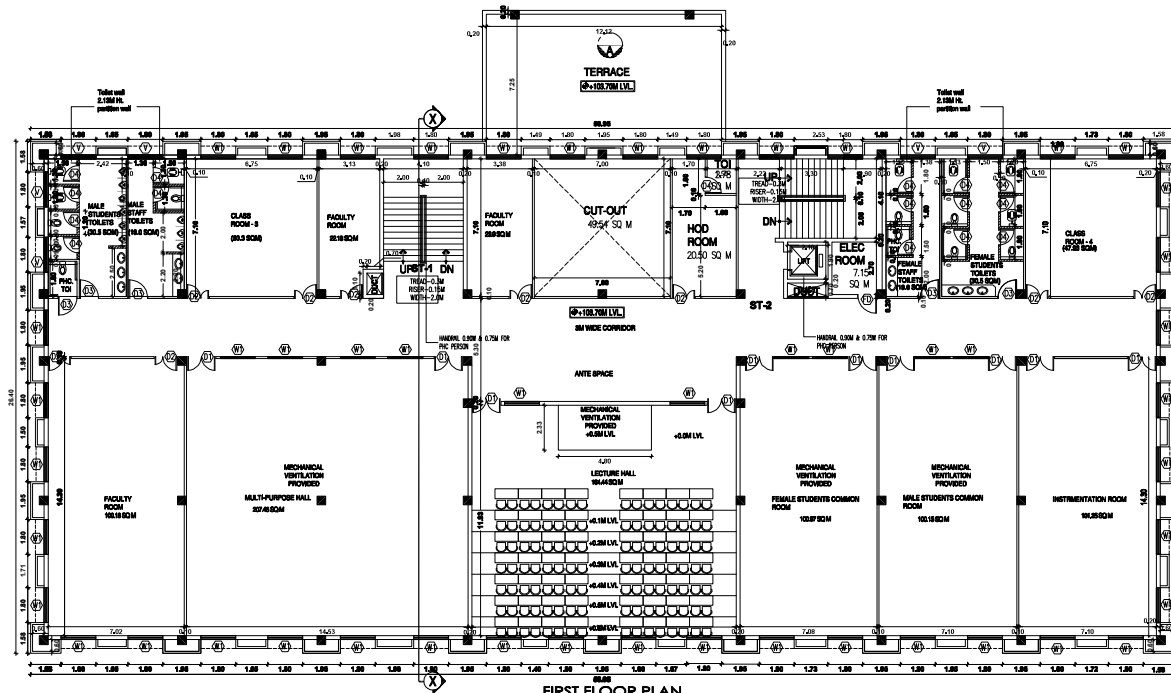

FIRST FLOOR PLAN

PHARMACY COLLEGE SHEET NO. 08/21

PLAN SHOWING THE PROPOSED CONSTRUCTION OF SRI VENKATESWARA UNIVERSITY BUILDINGS IN S.NO. 80/1A/3, 80/1A/4, 80/1A/5, 80/1A/6 OF ETAYAPURAM VILLAGE, ETAYAPURAM TALUK, THOOTHUKUDI DISTRICT FOR MRS. ARR CHARTABLE TRUST

SCHEDULE OF JOINERY

SLNO	TYPE	SIZE	DESCRIPTION
1	MD	2.0M X 2.4M	MAIN DOOR
2	D1	1.5M X 2.1M	DOOR
3	D2	1.2M X 2.1M	DOOR
4	D3	1M X 2.1M	DOOR
5	D4	0.85M X 2.1M	DOOR
6	SD	1.0M X 2.1M	SLIDING DOOR
7	TD	1.5M X 2.1M	TERRACE DOOR
8	FD	1.0M X 2.4M	TERRACE DOOR
9	W1	1.9M X 2.1M	WINDOW
10	V	1.6M X 1.0M	VENTILATOR

SPECIFICATION:-

- R.C.C. footing over a p.c.c. of 1:4:8
- R.C.C. framed structure with brick masonry in c.m 1:5
- Lintel, sunshade, floor & roof in r.c.c.1:2:4
- Flooring in verified tile
- Doors in teak wood and aluminium windows
- FINISHES:- Exterior - cement points
Interior - damp proofing
- For weathering course, brick bats and two courses of flat tiles, laid to slope.

COLOUR REFERENCE

PROPOSED	
BOUNDARY	
ROAD	

SCALE: 1:100

PROJECT NAME:
ARR PHARMACY
COLLEGE ETAYAPURAM,
TAMILNADU



B.P/DTCP NO: 616/2024

For Sri Venkateswara University

[Signature]
Authorised Signatory


OWNER / DEVELOPER

[Signature]
R. MANIKANDAN, B.Tech. (Structural)
Registered Structural Engineer Grade I
COUNCIL NO. 12780/2014 (CMB), REG. NO. 1000000000000000
ALPHA ENGINEERING CONSULTANTS
8, 5th Street, 7th Avenue,
APC Nagar, Chennai - 600 083.
Ph: 044-48597100 Cell: 9790751378


STRUCTURAL ENGINEER

[Signature]
N. GOPALAKRISHNAN
CA 193 / 16162
TECHNICALIA CONSULTANTS PVT. LTD.
Old No. 25, New No. 41, Vasantha Avenue
APC Nagar, R.A. Puram, Chennai - 600 028

ARCHITECT / LICENSED SURVEYOR

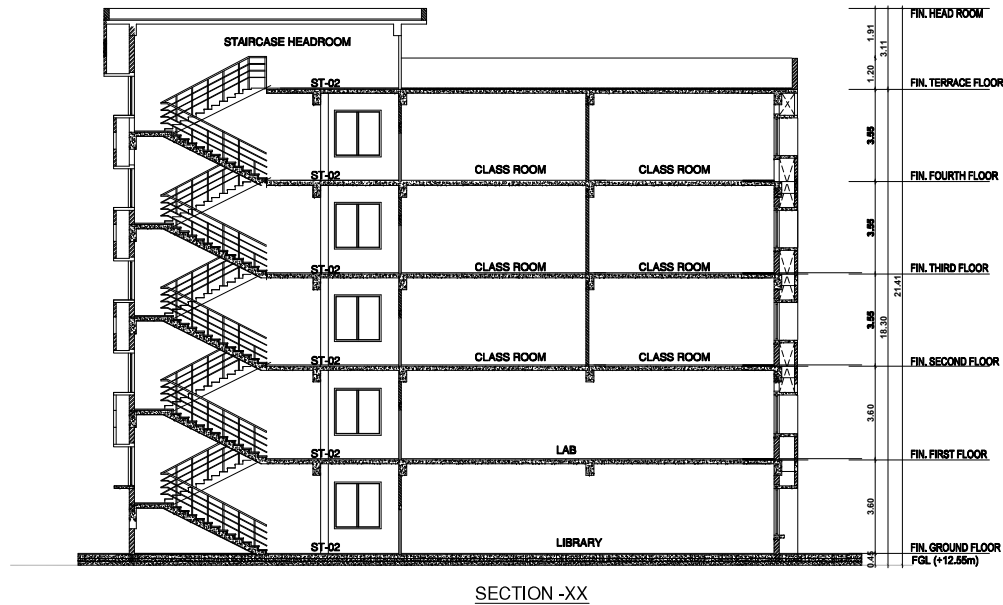

ELEVATION-A

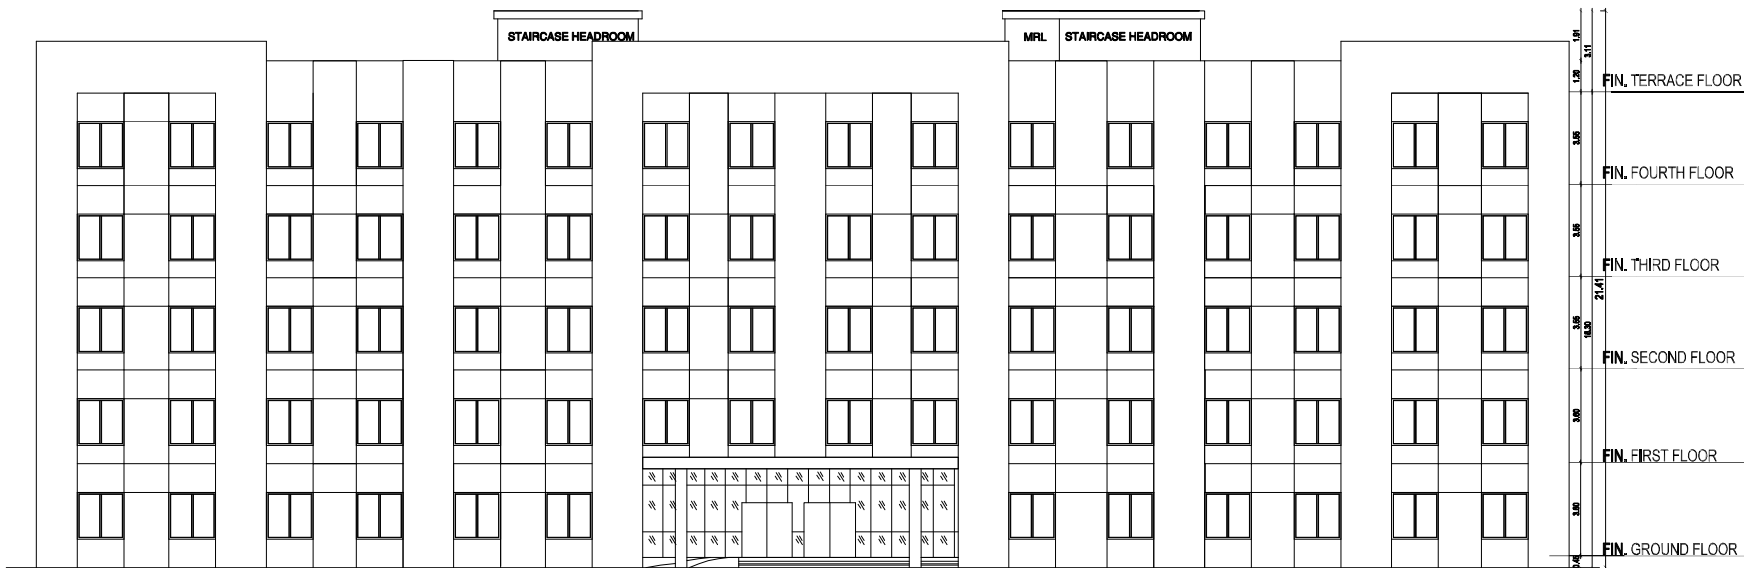

A H S COLLEGE

SHEET NO. 07/21

PLAN SHOWING THE PROPOSED CONSTRUCTION OF SRI VENKATESWARAA UNIVERSITY BUILDINGS IN S.NO. 692/1A2B, 693/4B, 8, 9B OF ETAYAPURAM VILLAGE, ETAYAPURAM TALUK, THOOTHUKUDI DISTRICT FOR MRS. ARR CHARITABLE TRUST

SCHEDULE OF JOINERY

SL.NO	TYPE	SIZE	DESCRIPTION
1	M0	1.5M X 2.1M	MAIN DOOR
2	D1	1.5M X 2.1M	DOOR
3	D2	1.2M X 2.1M	FIRE DOOR
4	D3	1.2M X 2.1M	DOOR
5	D4	1.0M X 2.1M	DOOR
6	D5	0.85M X 2.1M	DOOR
7	SD	1.0M X 2.1M	SLIDING DOOR
8	TD	1.5M X 2.1M	TERRACE DOOR
9	W1	1.9M X 2.1M	WINDOW
10	W2	1.8M X 1.5M	FIXED GLASS
11	V	1.8M X 1.0M	VENTILATOR

COLOUR REFERENCE

PROPOSED

BOUNDARY

ROAD

SCALE: 1:100

PROJECT NAME:

ALLIED HEALTH SCIENCES COLLEGE ETAYAPURAM, TAMILNADU

N

B.P/DTCP NO: 616/2024

For Sri Venkateswaraa University



Authorised Signatory


OWNER / DEVELOPER


R. MANIKANDAN, (in the presence of)
Registered Structural Engineer Grade 1
COL/IN/52/06-1/2019/09/03/06/07/CP
S.No-213/09/124 (CIVIL) RSE 10093019 (GEC)
AURA ENGINEERING CONSULTANTS
8, 50th Street, 7th Avenue,
Ashok Nagar, Chennai - 600 083.
Ph:- 044-48597100 Cell: 9790751378

STRUCTURAL ENGINEER


N. GOPALAKRISHNAN
CA / 93 / 16102
TECHNICALIYA CONSULTANTS PVT. LTD.
Old No. 25, New No. 41, Vasantha Avenue
MRC Nagar, R.A. Puram, Chennai - 600 028

ARCHITECT / LICENSED SURVEYOR

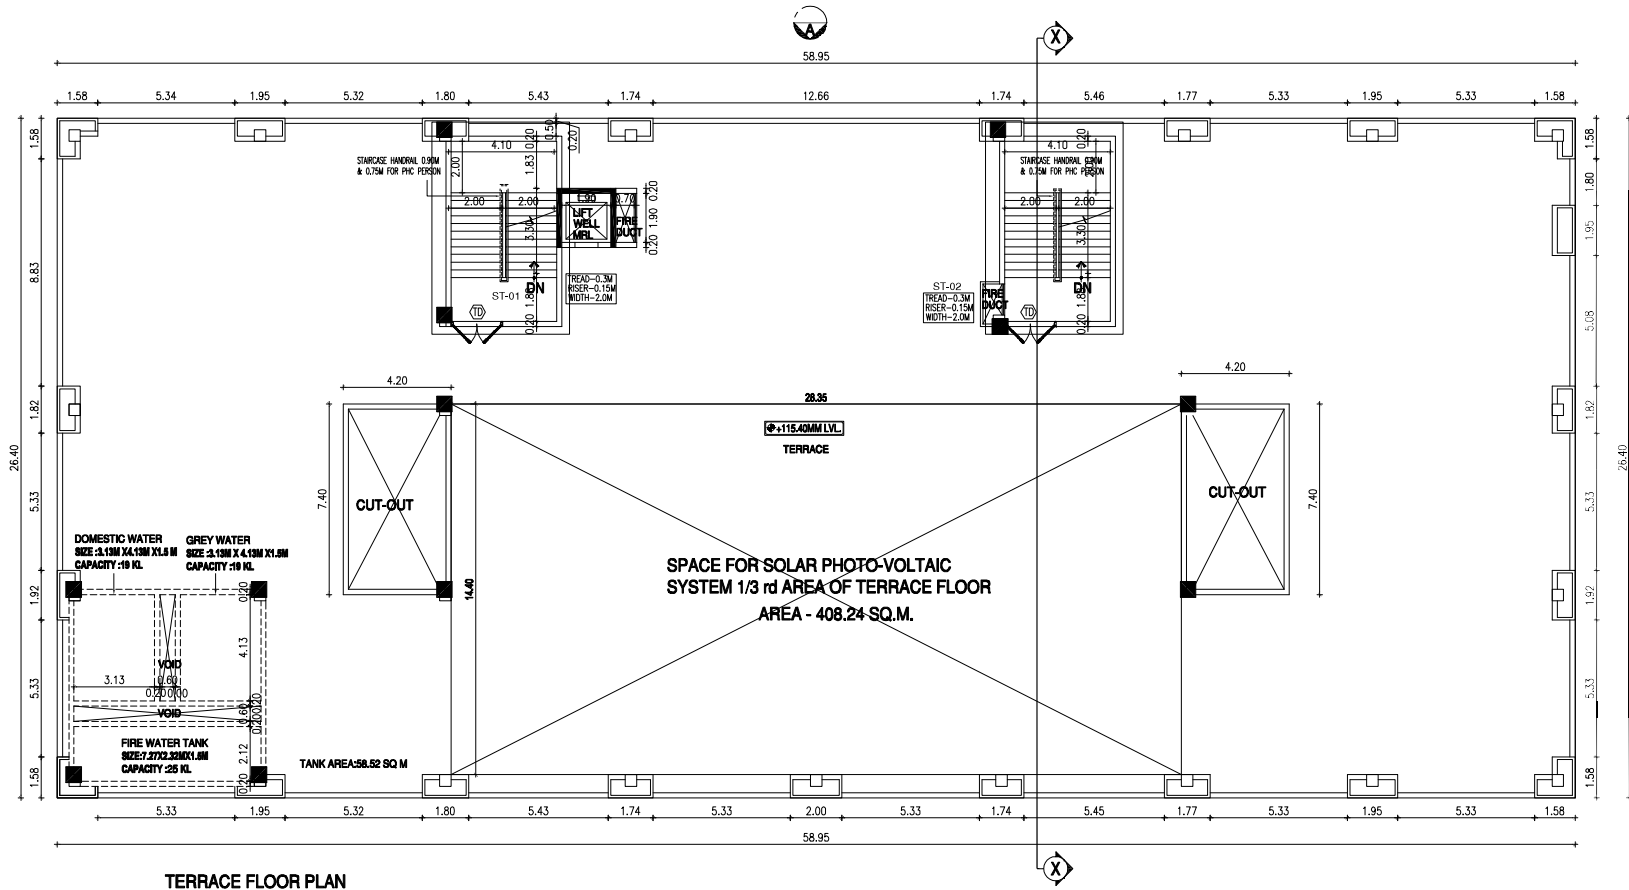

A H S COLLEGE SHEET NO. 06/21

PLAN SHOWING THE PROPOSED CONSTRUCTION OF
SRI VENKATESWARAA UNIVERSITY BUILDINGS IN
S.NO. 862/1A2B, 863/4B, 8, 9B OF ETTAYAPURAM VILLAGE,
ETTAYAPURAM TALUK, THOOTHUKUDI DISTRICT
FOR MRS. ARR CHARITABLE TRUST

SCHEDULE OF JOINERY

SL.NO	TYPE	SIZE	DESCRIPTION
1	MD	1.5M X 2.1M	MAIN DOOR
2	D1	1.5M X 2.1M	DOOR
3	D2	1.2M X 2.1M	FIRE DOOR
4	D3	1.2M X 2.1M	DOOR
5	D4	1.0M X 2.1M	DOOR
6	D5	0.85M X 2.1M	DOOR
7	SD	1.0M X 2.1M	SLIDING DOOR
8	TD	1.5M X 2.1M	TERRACE DOOR
9	W1	1.9M X 2.1M	WINDOW
10	W2	1.8M X 1.5M	FIXED GLASS
11	V	1.8M X 1.0M	VENTILATOR

COLOUR REFERENCE

PROPOSED	
BOUNDARY	
ROAD	

SCALE: 1:100

PROJECT NAME:

ALLIED HEALTH SCIENCES
COLLEGE ETTAYAPURAM,
TAMILNADU



B.P/DTCP NO: 616/2024

For Sri Venkateswaraa University

[Signature]
Authorised Signatory

OWNER / DEVELOPER

[Signature]
R. MANIKANDAN, M. Tech. (Structural)
Registered Structural Engineer Grade I
COL/REG/SE/04-1/2019/09/03/DTCP
S.No-3133/PW/15th (CNDP), RSE 10093019 (GEC)
AURA ENGINEERING CONSULTANTS
A-8, 50th Street, 7th Avenue,
Ashok Nagar, Chennai - 600 083.
Ph: 044-48597100 Cell: 9790751378

STRUCTURAL ENGINEER



N. GOPALAKRISHNAN
CA / 93 / 16102

TECHNICALIYA CONSULTANTS PVT. LTD.
Old No. 25, New No. 41, Vasantha Avenue
MRC Nagar, R.A. Puram, Chennai - 600 028

ARCHITECT / LICENSED SURVEYOR

PLAN SHOWING THE PROPOSED CONSTRUCTION OF
SRI VENKATESWARAA UNIVERSITY BUILDINGS IN
S.NO. 8821/428, 8834/8, 88 OF ETAYAPURAM VILLAGE,
ETAYAPURAM TALUK, THOOTHUKUDI DISTRICT
FOR MRS. ARR CHARITABLE TRUST

SCHEDULE OF JOINERY

SL.NO	TYPE	SIZE	DESCRIPTION
1	MD	1.5M X 2.1M	MAINDOOR
2	D1	1.5M X 2.1M	DOOR
3	D2	1.2M X 2.1M	FIRE DOOR
4	D3	1.2M X 2.1M	DOOR
5	D4	1.0M X 2.1M	DOOR
6	D5	0.85M X2.1M	DOOR
7	SD	1.0M X 2.1M	SLIDING DOOR
8	TD	1.5M X 2.1M	TERRACE DOOR
9	W1	1.9M X 2.1M	WINDOW
10	W2	1.8M X 1.5M	FIXED GLASS
11	V	1.8M X 1.0M	VENTILATOR

COLOUR REFERENCE

PROPOSED	
BOUNDARY	
ROAD	

SCALE: 1:100

PROJECT NAME:

ALLIED HEALTH SCIENCES
COLLEGE ETAYAPURAM,
TAMILNADU

B.P/DTCP NO: 616/2024

For Sri Venkateswaraa University

[Signature]
Authorised Signatory

OWNER / DEVELOPER


[Signature]
R. MANIKANDAN, M.Tech. (Structural)
Registered Structural Engineer Grade I
COL/REG/52/En-1/2019/09/03/07/CP
50-51, SUBBARESH (CHOLAR) ROAD, 10693029 (600)
AURA ENGINEERING CONSULTANTS
A-8, 50th Street, 7th Avenue,
Ashok Nagar, Chennai - 600 083.
Ph: 044-48597100 Cell: 9790751378

STRUCTURAL ENGINEER

N. GOPALAKRISHNAN

CA / 93 / 16102
TECHNICALIYA CONSULTANTS PVT. LTD.
Old No. 25, New No. 41, Vasantha Avenue
MRC Nagar, R.A. Puram, Chennai - 600 028

ARCHITECT / LICENSED SURVEYOR

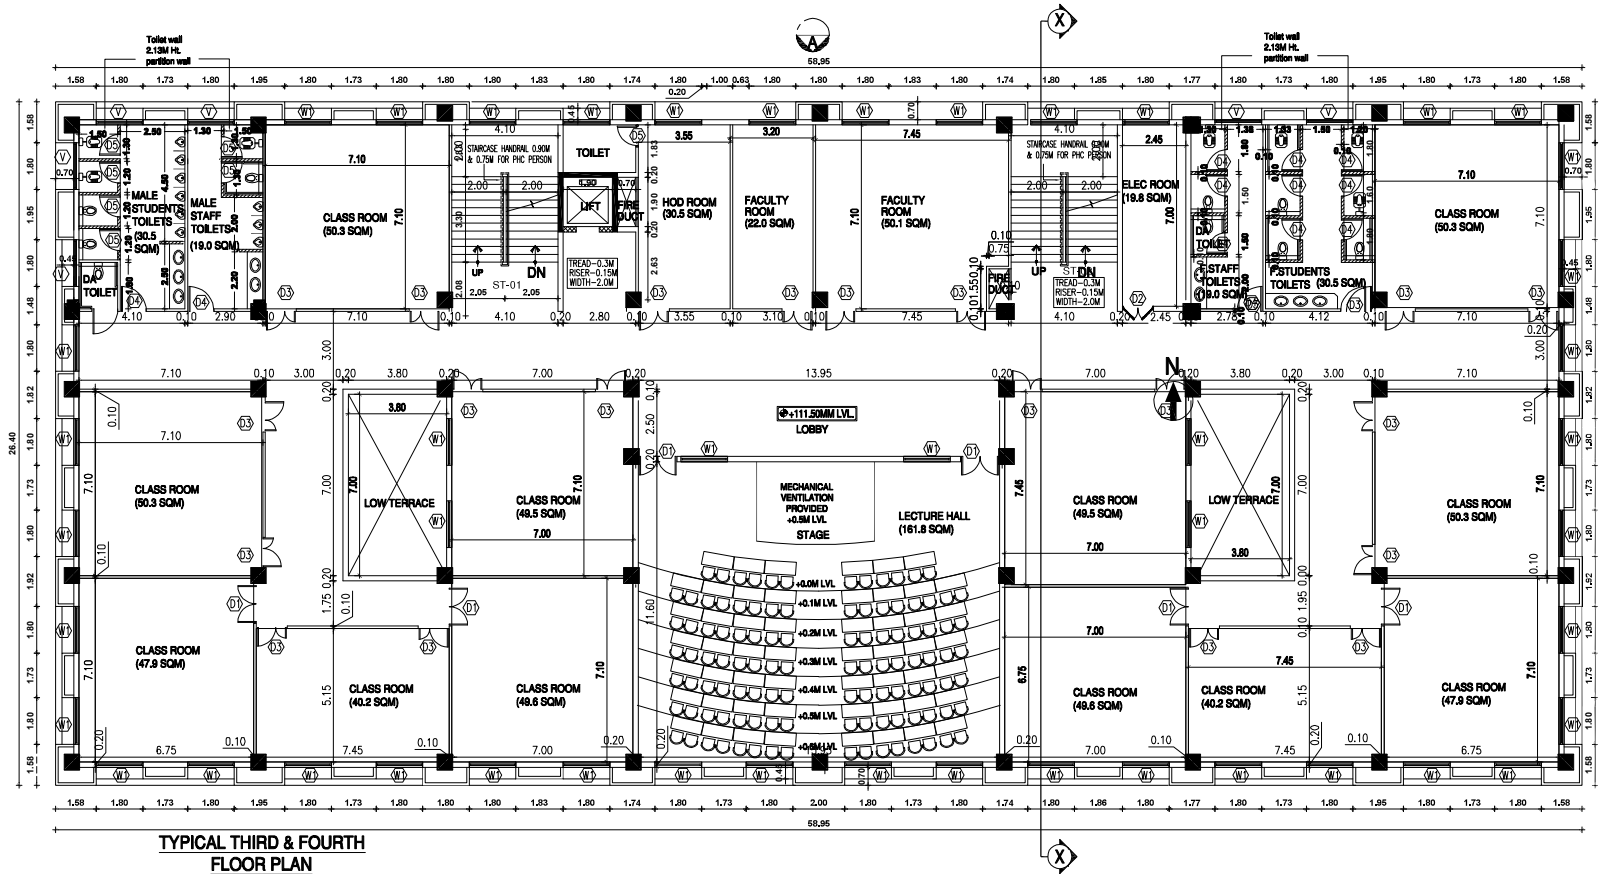

PLAN SHOWING THE PROPOSED CONSTRUCTION OF
SRI VENKATESWARAA UNIVERSITY BUILDINGS IN
S.NO. 662/1A2B, 663/4B, 8, 8B OF ETAYAPURAM VILLAGE,
ETAYAPURAM TALUK, THOOTHUKUDI DISTRICT
FOR MRS. APPA CHANTABLE TRUST

SCHEDULE OF JOINERY

SL.NO	TYPE	SIZE	DESCRIPTION
1	MD	1.5M X 2.1M	MAIN DOOR
2	D1	1.5M X 2.1M	DOOR
3	D2	1.2M X 2.1M	FIRE DOOR
4	D3	1.2M X 2.1M	DOOR
5	D4	1.0M X 2.1M	DOOR
6	D5	0.85M X 2.1M	DOOR
7	SD	1.0M X 2.1M	SLIDING DOOR
8	TD	1.5M X 2.1M	TERRACE DOOR
9	W1	1.9M X 2.1M	WINDOW
10	W2	1.8M X 1.5M	FIXED GLASS
11	V	1.8M X 1.0M	VENTILATOR

COLOUR REFERENCE

PROPOSED	
BOUNDARY	
ROAD	

SCALE: 1:100

PROJECT NAME:

ALLIED HEALTH SCIENCES
COLLEGE ETAYAPURAM,
TAMILNADU

B.P/DTCP NO: 616/2024

For Sri Venkateswaraa University
[Signature]
Authorised Signatory


OWNER / DEVELOPER


[Signature]
R. MANIKANDAN, (in India, Registered)
Registered Structural Engineer Grade I
COL/IN/52/Gr-I/2019/09/03/07CPC
5/04-12/2019/09/03/07CPC
AURA ENGINEERING CONSULTANTS
A-8, 50th Street, 7th Avenue,
Ashok Nagar, Chennai - 600 083.
Ph: 044-48597100 Cell: 9790751378

STRUCTURAL ENGINEER

[Signature]
N. GOPALAKRISHNAN
CA / 93 / 16102
TECHNICALIYA CONSULTANTS PVT. LTD.
Old No. 25, New No. 41, Vasantha Avenue
MRC Nagar, R.A. Puram, Chennai - 600 028

ARCHITECT / LICENSED SURVEYOR

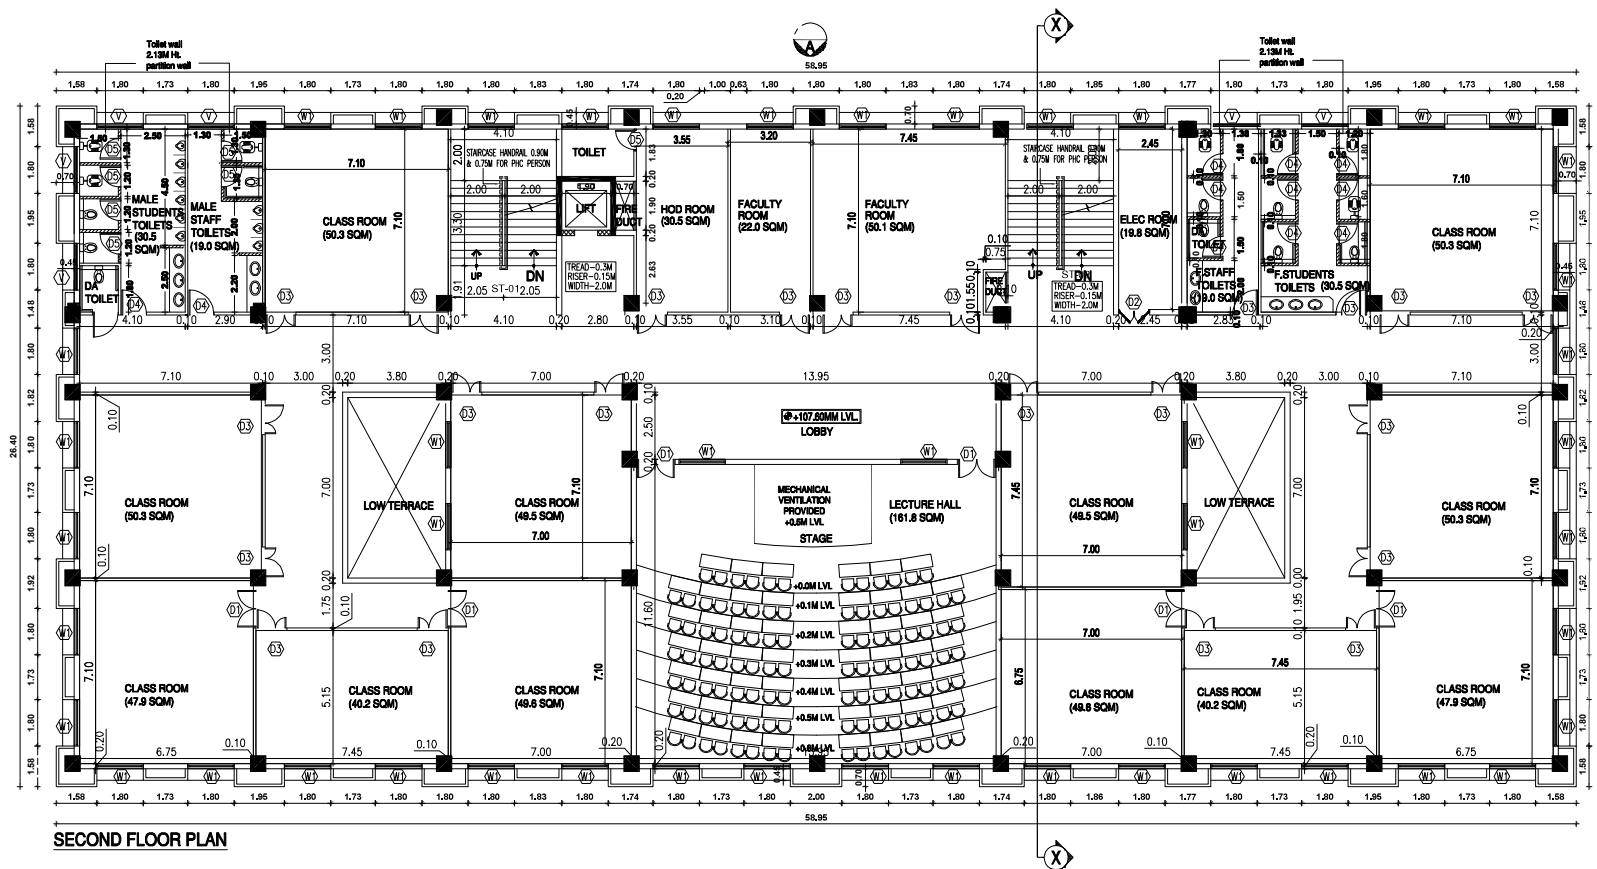

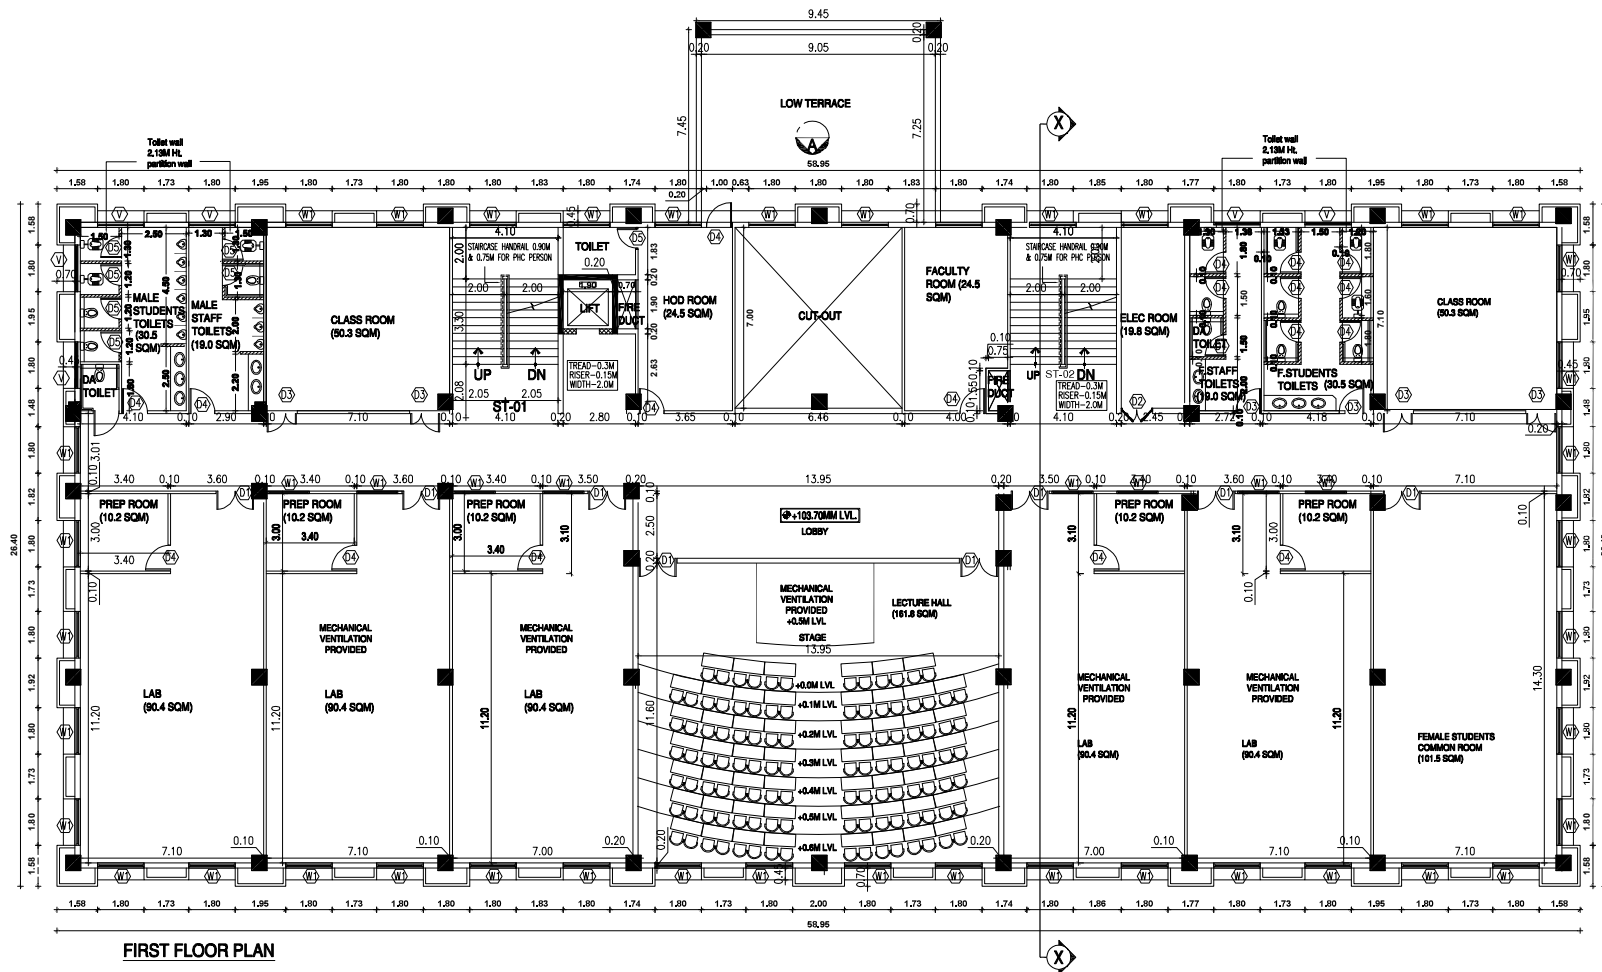

PLAN SHOWING THE PROPOSED CONSTRUCTION OF SRI VENKATESWARAA UNIVERSITY BUILDINGS IN S.NO. 662/1A2B, 663/4B, 8, 8B OF ETAYAPURAM VILLAGE, ETAYAPURAM TALUK, THOOTHUKUDI DISTRICT FOR MRS. APR CHARITABLE TRUST

SCHEDULE OF JOINERY

SL.NO	TYPE	SIZE	DESCRIPTION
1	MD	1.5M X 2.1M	MAIN DOOR
2	D1	1.5M X 2.1M	DOOR
3	D2	1.2M X 2.1M	FIRE DOOR
4	D3	1.2M X 2.1M	DOOR
5	D4	1.0M X 2.1M	DOOR
6	D5	0.85M X 2.1M	DOOR
7	SD	1.0M X 2.1M	SLIDING DOOR
8	TD	1.5M X 2.1M	TERRACE DOOR
9	W1	1.9M X 2.1M	WINDOW
10	W2	1.8M X 1.5M	FIXED GLASS
11	V	1.8M X 1.0M	VENTILATOR

COLOUR REFERENCE

PROPOSED	
BOUNDARY	
ROAD	

SCALE: 1:100

PROJECT NAME:

ALLIED HEALTH SCIENCES COLLEGE ETAYAPURAM, TAMILNADU

B.P/DTCP NO: 616/2024

For Sri Venkateswaraa University
Authorised Signatory

OWNER / DEVELOPER

R. Manikandan
Registered Structural Engineer Grade I
COL/IN/52/04-17/2019/09/03/07/CP
50-51, 52, 53,1000

STRUCTURAL ENGINEER

N. GOPALAKRISHNAN
CA / 93 / 16102
TECHNICALIYA CONSULTANTS PVT. LTD.
Old No. 25, New No. 41, Vasantha Avenue
MRC Nagar, R.A. Puram, Chennai - 600 028

ARCHITECT / LICENSED SURVEYOR

A H S COLLEGE		SHEET NO, 02/21	
PLAN SHOWING THE PROPOSED CONSTRUCTION OF SRI VENKATESWARAA UNIVERSITY BUILDINGS IN S.NO. 692/1A2B, 693/4B, 8, 9B OF ETTAYAPURAM VILLAGE, ETTAYAPURAM TALUK, THOOTHUKUDI DISTRICT FOR MRS. ARR CHARITABLE TRUST			
SCHEDULE OF JOINERY			
SL.NO	TYPE	SIZE	DESCRIPTION
1	MD	1.5M X 2.1M	MAINDOOR
2	D1	1.5M X 2.1M	DOOR
3	D2	1.2M X 2.1M	FIRE DOOR
4	D3	1.2M X 2.1M	DOOR
5	D4	1.0M X 2.1M	DOOR
6	D5	0.85M X2.1M	DOOR
7	SD	1.0M X 2.1M	SLIDING DOOR
8	TD	1.5M X 2.1M	TERRACE DOOR
9	W1	1.9M X 2.1M	WINDOW
10	W2	1.8M X 1.5M	FIXED GLASS
11	V	1.8M X 1.0M	VENTILATOR


COLOUR REFERENCE	
PROPOSED	
BOUNDARY	
ROAD	



SCALE: 1:100	
PROJECT NAME:	

ALLIED HEALTH SCIENCES COLLEGE ETTAYAPURAM, TAMILNADU	
B.P/DTCP NO: 616/2024	
For Sri Venkateswaraa University	
	
Authorised Signatory	
OWNER / DEVELOPER	

 R. MANIKANDAN , M.Tech, M.S. (Structural) Registered Structural Engineer Grade I COL/REG/SE/Gr-I/2019/09/030407CP SLOK-SUBRAMANIAM (CONSULTANT) REG 100930103 (60C) AURA ENGINEERING CONSULTANTS # 8, 56th Street, 7th Avenue, Ashok Nagar, Chennai - 600 083. Ph: 044-48597100 Cell: 9790751378	
STRUCTURAL ENGINEER	

 N. GOPALAKRISHNAN CA / 93 / 16102 TECHNICALIYA CONSULTANTS PVT. LTD. Old No. 25, New No. 41, Vasantha Avenue MRC Nagar, R.A. Puram, Chennai - 600 028	
ARCHITECT / LICENSED SURVEYOR	

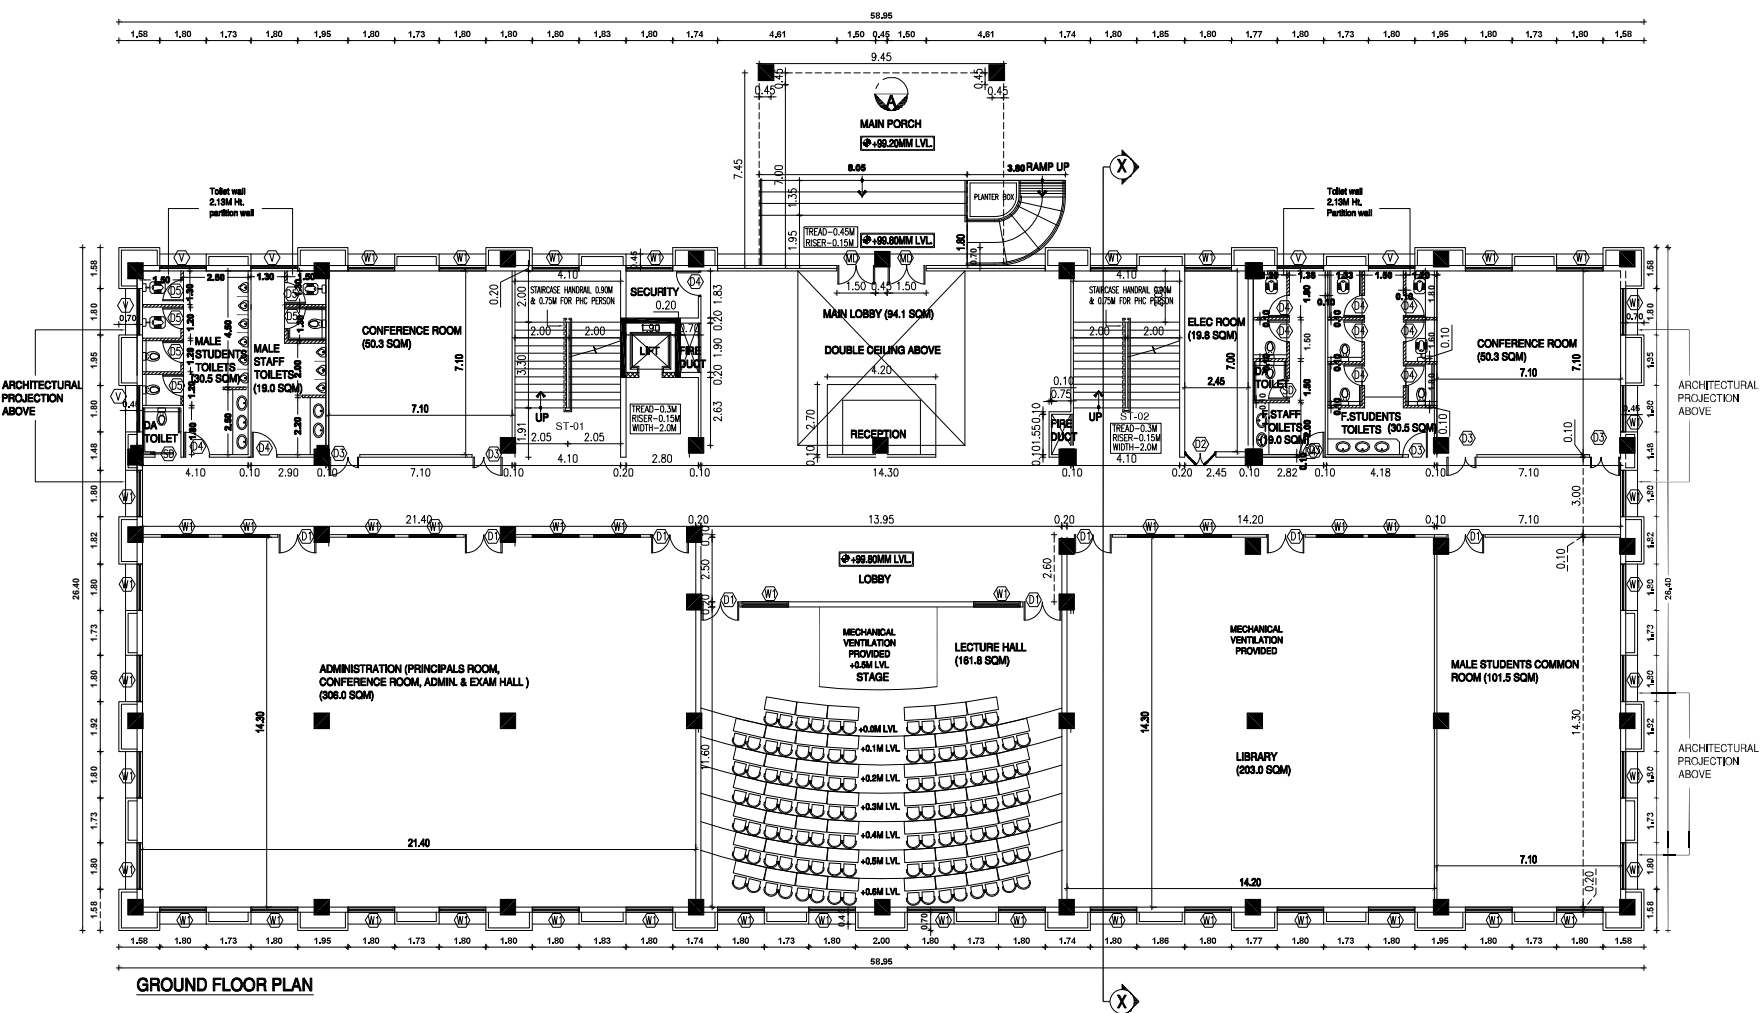

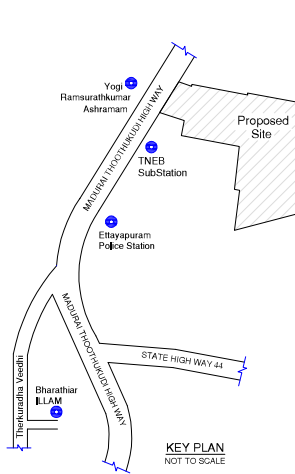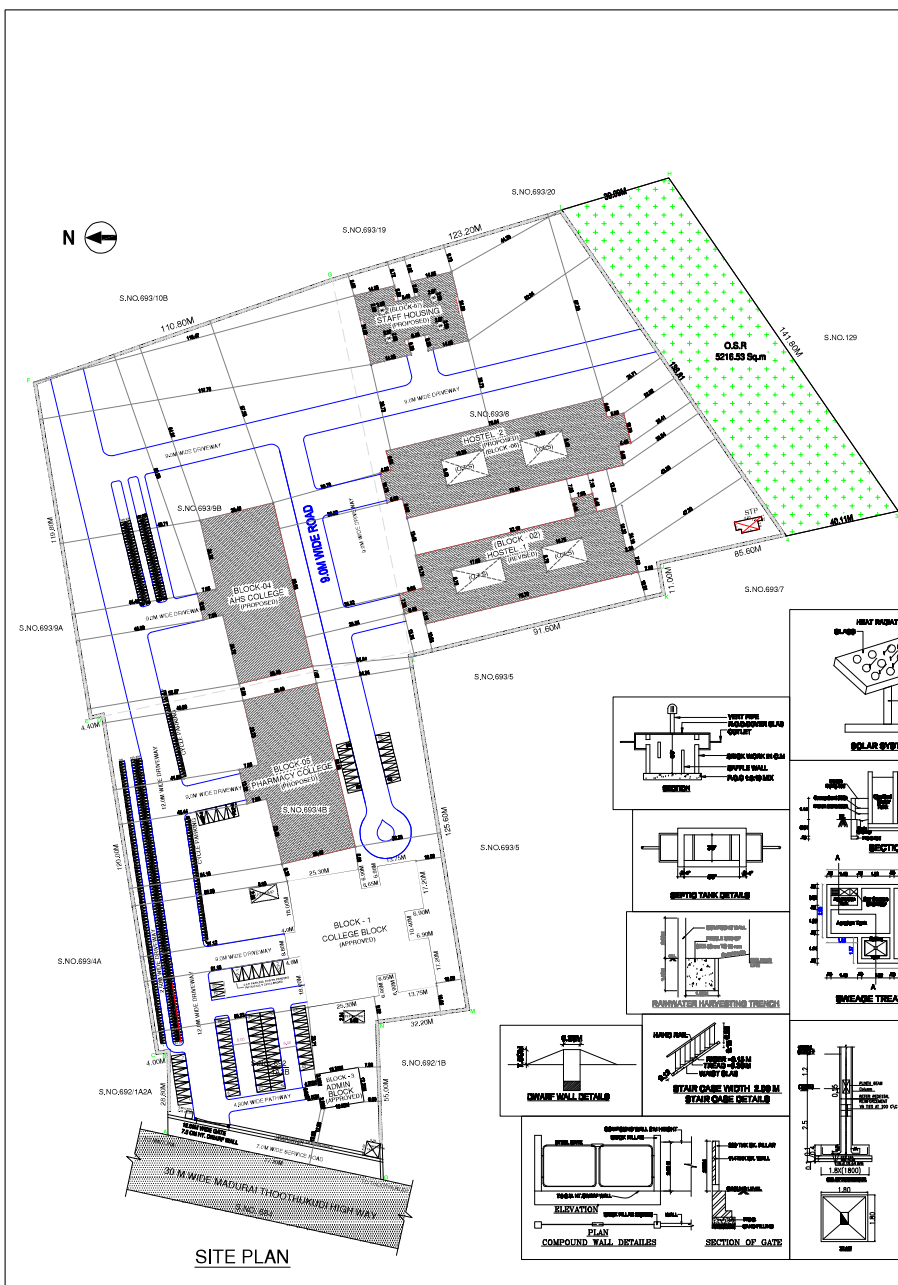

EXISTING PARKING DETAILS :	
DESCRIPTION	PROVIDED
CAR PARKING (32+5 PCP)	37 NOS
TWO WHEELER PARKING	300 NOS
CYCLE PARKING	65 NOS

REVISED & PROPOSED PARKING CALCULATION :	
BLOCK - 02 (HOSTEL - 1) - REVISED	HOSTEL ROOMS - 61 NOS
BLOCK - 06 (HOSTEL - 2) - PROPOSED	HOSTEL ROOMS - 105 NOS
TOTAL HOSTEL ROOMS - 166 NOS	
1 TWO WHEELER SPACE FOR EVERY 10 ROOMS	
1 TWO WHEELER PARKING REQUIRED = 17 NOS	

BLOCK - 04 (AHS COLLEGE) - PROPOSED	
CLASS ROOM AREA = 1817.13 SQ.M	
BLOCK - 05 (PHARMACY COLLEGE) - PROPOSED	CLASS ROOM AREA = 479.28 SQ.M
TOTAL CLASS ROOM AREA = 2296.41 SQ.M	
1 CAR SPACE FOR EVERY 100.00 SQ.M	
1 TWO WHEELER SPACE FOR EVERY 50.00 SQ.M	
1 CAR PARKING REQUIRED = 23 NOS	
1 TWO WHEELER PARKING REQUIRED = 46 NOS	

BLOCK-07(STAFF HOUSING)			
FLOOR NAME	DWELLING UNITS	DWELLING UNIT NAME	DWELLING UNIT AREA
BLOCK-07	TYPICAL FLOOR	UNIT - 1	98.79 SQ.M
BLOCK-07	TYPICAL FLOOR	UNIT - 2	55.13 SQ.M
BLOCK-07	TYPICAL FLOOR	UNIT - 3	55.22 SQ.M
BLOCK-07	TYPICAL FLOOR	UNIT - 4	98.79 SQ.M
BLOCK-07	TYPICAL FLOOR	UNIT - 5	98.99 SQ.M
BLOCK-07	TYPICAL FLOOR	UNIT - 6	55.13 SQ.M
BLOCK-07	TYPICAL FLOOR	UNIT - 7	55.13 SQ.M
BLOCK-07	TYPICAL FLOOR	UNIT - 8	98.88 SQ.M
TOTAL	UNIT	48 NOS	

BLOCK - 7 - PARKING DETAILS :			
PARKING CATEGORY	DWELLING UNITS	CAR REQUIRED	TWO WHEELER REQUIRED
RESIDENTIAL FROM 50 TO 75	24 NOS	-	24 NOS
RESIDENTIAL FROM 75 TO 100	24 NOS	12 NOS	24 NOS
VISITORS PARKING OF 10%	-	02 NOS	05 NOS
TOTAL	48 NOS	14 NOS	53 NOS

PROPOSED CAR PARKING REQUIRED (33 + 04 PCP)	= 37 NOS
PROPOSED TWO WHEELER PARKING REQUIRED	= 116 NOS
PROPOSED CAR PARKING PROVIDED (33 + 04 PCP)	= 37 NOS
PROPOSED TWO WHEELER PARKING PROVIDED	= 116 NOS
TOTAL : NO. OF EXISTING & PROPOSED CAR PARKING PROVIDED (65+06PCP)	= 74 NOS
TOTAL : NO. OF EXISTING & PROPOSED TWO WHEELER PARKING PROVIDED	= 416 NOS

PARKING DIMENSIONS :	
75 CAR PARKING SLOT DIMENSION 2.50 x 5.00M	
04 PCP CAR PARKING SLOT DIMENSION 3.00 x 5.00M	
4% TWO WHEELER PARKING SLOT DIMENSION 1.00 x 1.00M	
CAR PROVIDED	= 5215.00 SQ.M
CAR PROVIDED	= 5216.23 SQ.M

COLOUR INDEX :	
PROPOSED	SCALE : 1:500
BOUNDARY	DATE : 25-SEP-2024
ROAD	
DRIVEWAY	

MECHANICAL VENTILATION AND FIRE PROTECTION SYSTEM PROVIDED FOR ENTIRE BUILDING

APPLICANT :

B.P/DTCP NO: 616/2024

For Sri Venkateswara University
Authorised Signatory

SITE PLAN SHEET NO: 01 / 21

SITE PLAN SHOWING THE REVISED AND PROPOSED CONSTRUCTION OF INSTITUTIONAL BUILDING OF SRI VENKATESWARAA UNIVERSITY FOR M/s, ARR CHARITABLE TRUST IN S.F.NO. 6921A2B, 6934B, 8, 9B OF ETAYAPURAM VILLAGE, ETAYAPURAM TALUK, THOOTHUKUDI DISTRICT.

NOTE : ALL DIMENSIONS AREA IN METRE

APPROVED DETAILS:
DISTRICT OFFICE APPROVAL NO : 791/2022
APPROVAL DATE : 21.11.2022

AREA STATEMENT DETAILS

SITE AREA AS PER PATTI : 82190.00 SQ.M

SITE AREA AS PER DOCUMENT : 82123.51 SQ.M

SUPERIMPOSED SITE AREA : 51349.55 SQ.M

APPROVED EXISTING BUILDING AREA DETAILS:

01	SECOND FLOOR	1739.02	-	1739.02	
	THIRD FLOOR	1739.02	-	1739.02	
	SUB TOTAL	7030.26	-	7030.26	
	BLOCK-02 (HOSTEL-1)				
	GROUND FLOOR	1458.48	-	1458.48	
02	FIRST FLOOR	1458.48	-	1458.48	
	SECOND FLOOR	1458.48	-	1458.48	
	THIRD FLOOR	1458.48	-	1458.48	
	SUB TOTAL	5833.92	-	5833.92	
	BLOCK-03 (ADMIN BLOCK)				
03	GROUND FLOOR	208.08	-	208.08	
	WATCHMAN ROOM	6.25	-	6.25	
04	FORMING APPROVED TOTAL		13077.08	-	13077.08