

PP

APPROVAL RECORD

Planning Permission

Thoothukkudi district, Tamil Nadu

APPROVAL TYPE

Building Plan

ISSUING AUTHORITY

Rural Panchayat

The approval as the planning authority issued it, reproduced in full behind this page.

An approval speaks to what was sanctioned, not to what was built. Completion is a separate record.















PLANNING PEI

ROC. NO. SWP/BPA/207968/20

SITE BOUNDARY SHOWN AS "A TO H"

PLANNING PERMISSION NO. 45/2024 (SWP/TUTY)

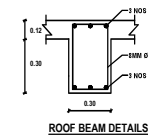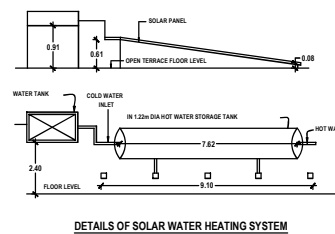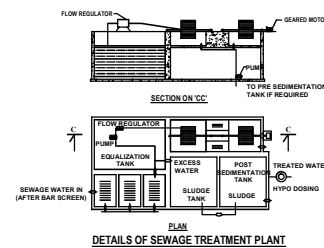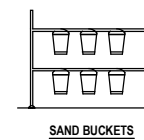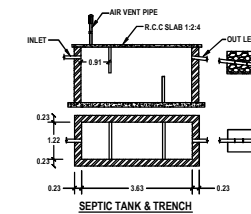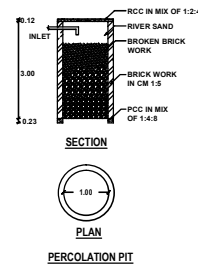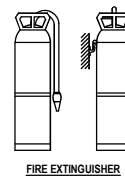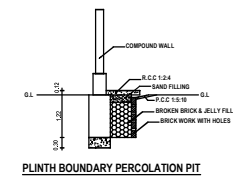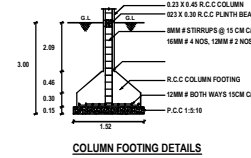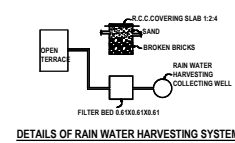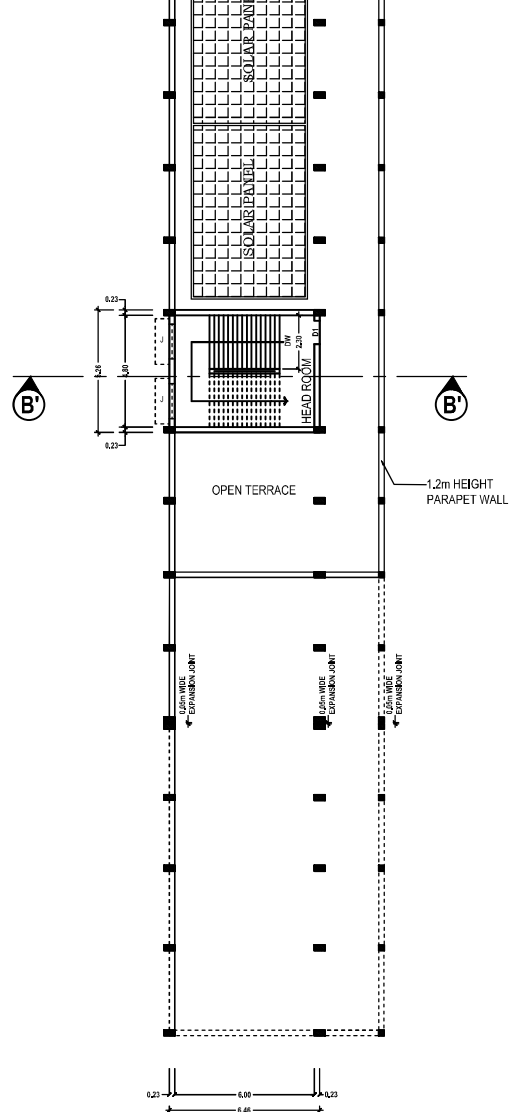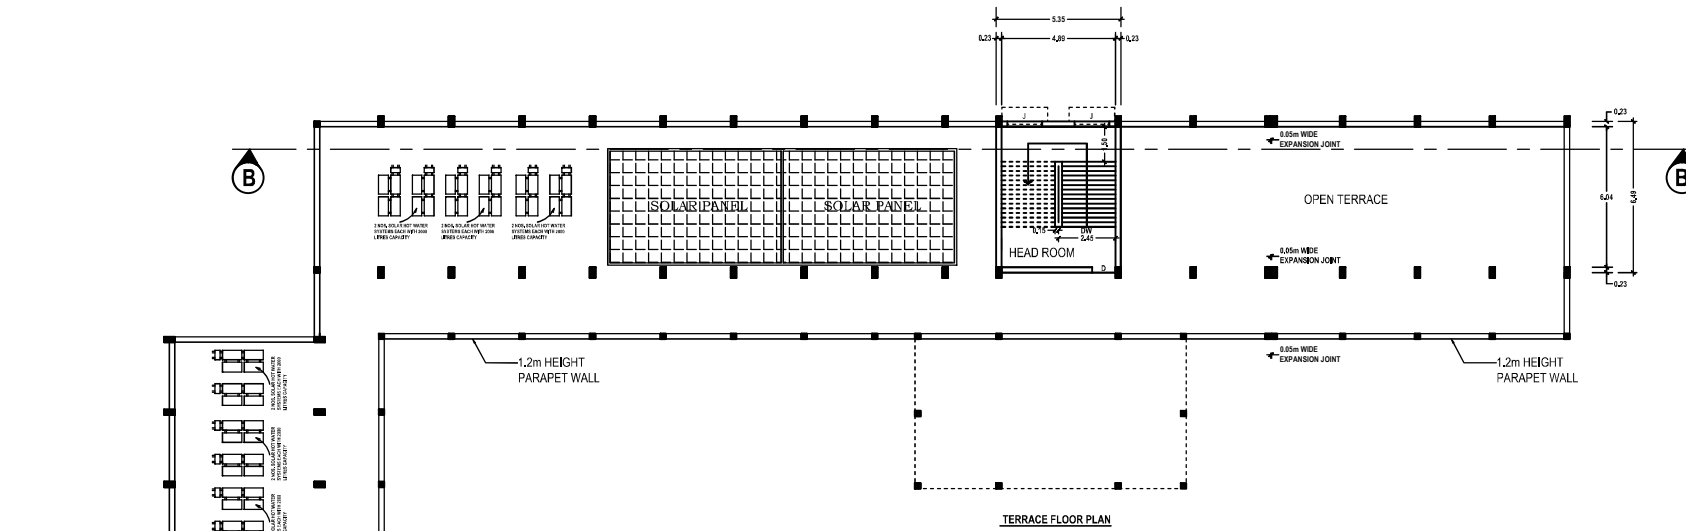

**PLAN SHOWING THE PROPOSED CONSTRUCTION OF REVISED AND
ADDITIONAL SCHOOL BUILDING OF M/s. KAMARAJ MATRICULATION
SCHOOL IN(OLD DOOR NO. 1/1-18) DOOR NO. 1/121/1, S.NOS. 119/1A9B1 &
119/3A AT MAPPILLAIURANI MAIN ROAD, MAPPILLAIURANI VILLAGE AND
PANCHAYAT, THOOTHUKUDI LOCAL PLANNING AREA, THOOTHUKUDI
TALUK, THOOTHUKUDI DISTRICT.**

APPLICANT NAME:

SECRETARY, M/s. SIVAKASI NADAR'S URAVINMURAI, THOOTHUKUDI

OWNER

REGISTERED GEO-TECH ENGINEER

A.GETHS M.E.,
Registered Structural Engineer
Reg No:RSE-II/TKDTCP/SEP/03/2021
6B/A, 6th Street East,
Briyant Nagar Thoothukudi-628 008

REGISTERED STRUCTURAL ENGINEER

Er.S.PONMANICKAN M.E.,LL.B,AIE
Licensed Surveyor / Registered Engineer
Approved Valuer/Chartered Engineer
149/8, Palepettai West 1st Street,
Tuticorin - 628 008
Mob: 8056700160.

REGISTERED ENGINEER



PLANNING PERMISSION

ROC. NO. SWP/BPA/207968/2024

SITE BOUNDARY SHOWN AS "A TO H"

PLANNING PERMISSION NO. 45/2024 (SWP/TUTY)

**PLAN SHOWING THE PROPOSED CONSTRUCTION OF REVISED AND
ADDITIONAL SCHOOL BUILDING OF M/s. KAMARAJ MATRICULATION
SCHOOL IN(OLD DOOR NO. 1/1-18) DOOR NO. 1/121/1, S.NOS. 119/1A9B1 &
119/3A AT MAPPILLAIURANI MAIN ROAD, MAPPILLAIURANI VILLAGE AND
PANCHAYAT, THOOTHUKUDI LOCAL PLANNING AREA, THOOTHUKUDI
TALUK, THOOTHUKUDI DISTRICT.**

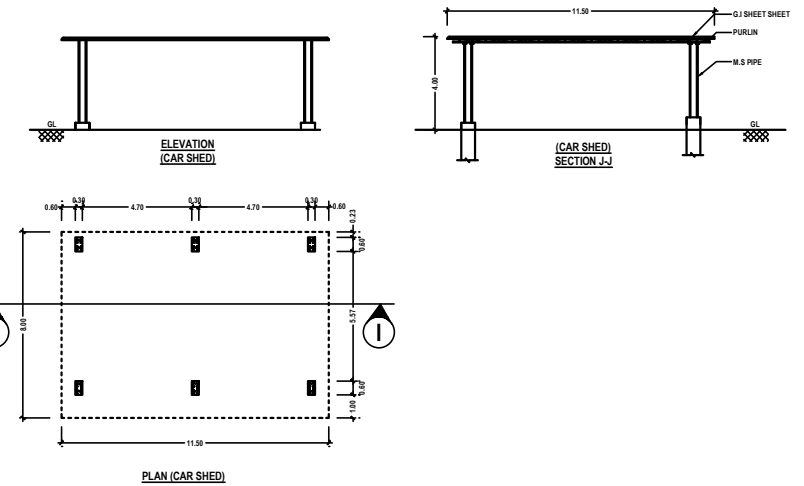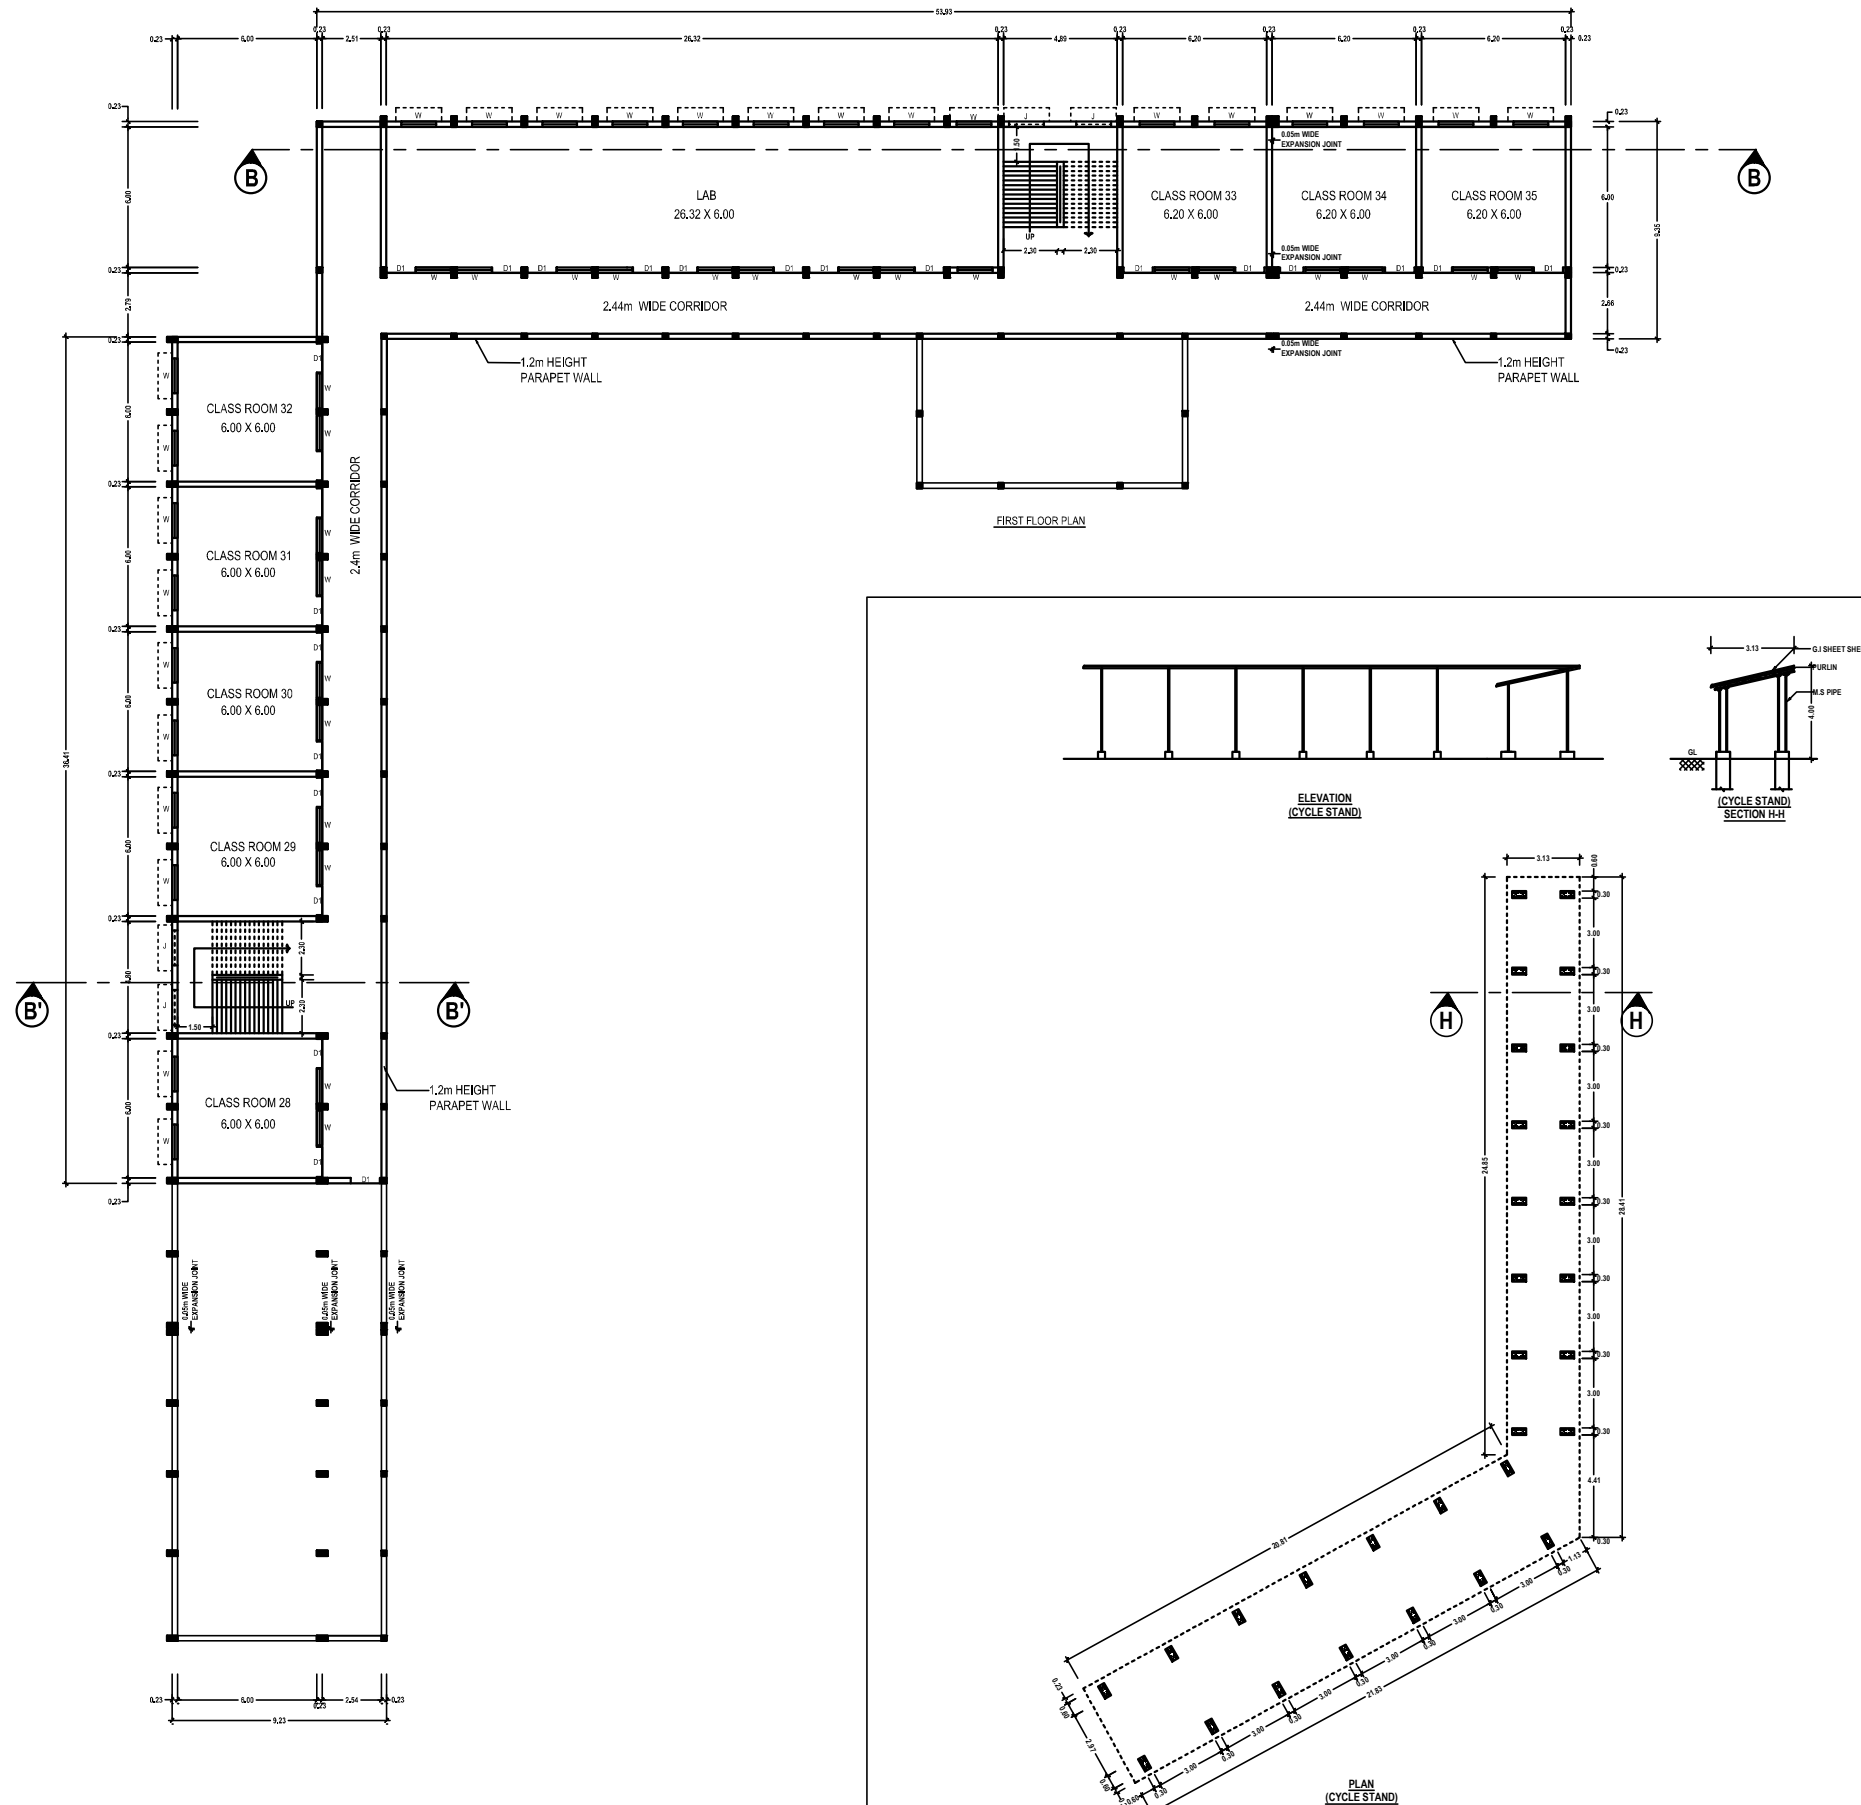APPLICANT NAME:**SECRETARY, M/s. SIVAKASI NADAR'S URAVINMURAI, THOOTHUKUDI**

(Signature)
SECRETARY
SIVAKASI NADAR URAVINMURAI
MAPPILLAIURANI

(Signature)
Er.K.SHANKAR NARAYANAN, B.E., M.TECH.,
Registered Geotech Engineer
RGTE 001/2022
VARSHA GEOTECHNICAL WORKS
RAJAPALAYAM-626 117

OWNER

REGISTERED GEO-TECH ENGINEER

(Signature)
A.GETHS M.E.,
Registered Structural Engineer
Reg No:RSE-II/TKDTCP/SEP/03/2021
6B/A, 6th Street East ,
Briyart Nagar Thoothukudi-628 008

REGISTERED STRUCTURAL ENGINEER

(Signature)
Er.S.PONMANNANDAN, M.E., LL.B., AIE
Licensed Surveyor / Registered Engineer
Approved Valuer/Chartered Engineer
149/8, Polepetal West 1st Street,
Tuticorin - 628 008
Mob: 8056700160.

REGISTERED ENGINEER

PLANNING PERMISSION

ROC. NO. SWP/BPA/207968/2024


SITE BOUNDARY SHOWN AS "A TO H"

PLANNING PERMISSION NO. 45/2024 (SWP/TUTY)

**PLAN SHOWING THE PROPOSED CONSTRUCTION OF REVISED AND
ADDITIONAL SCHOOL BUILDING OF M/s. KAMARAJ MATRICULATION
SCHOOL IN(OLD DOOR NO. 1/1-18) DOOR NO. 1/121/1, S.NOS. 119/1A9B1 &
119/3A AT MAPPILLAIURANI MAIN ROAD, MAPPILLAIURANI VILLAGE AND
PANCHAYAT, THOOTHUKUDI LOCAL PLANNING AREA, THOOTHUKUDI
TALUK, THOOTHUKUDI DISTRICT.**

APPLICANT NAME:

SECRETARY, M/s. SIVAKASI NADAR'S URAVINMURAI, THOOTHUKUDI

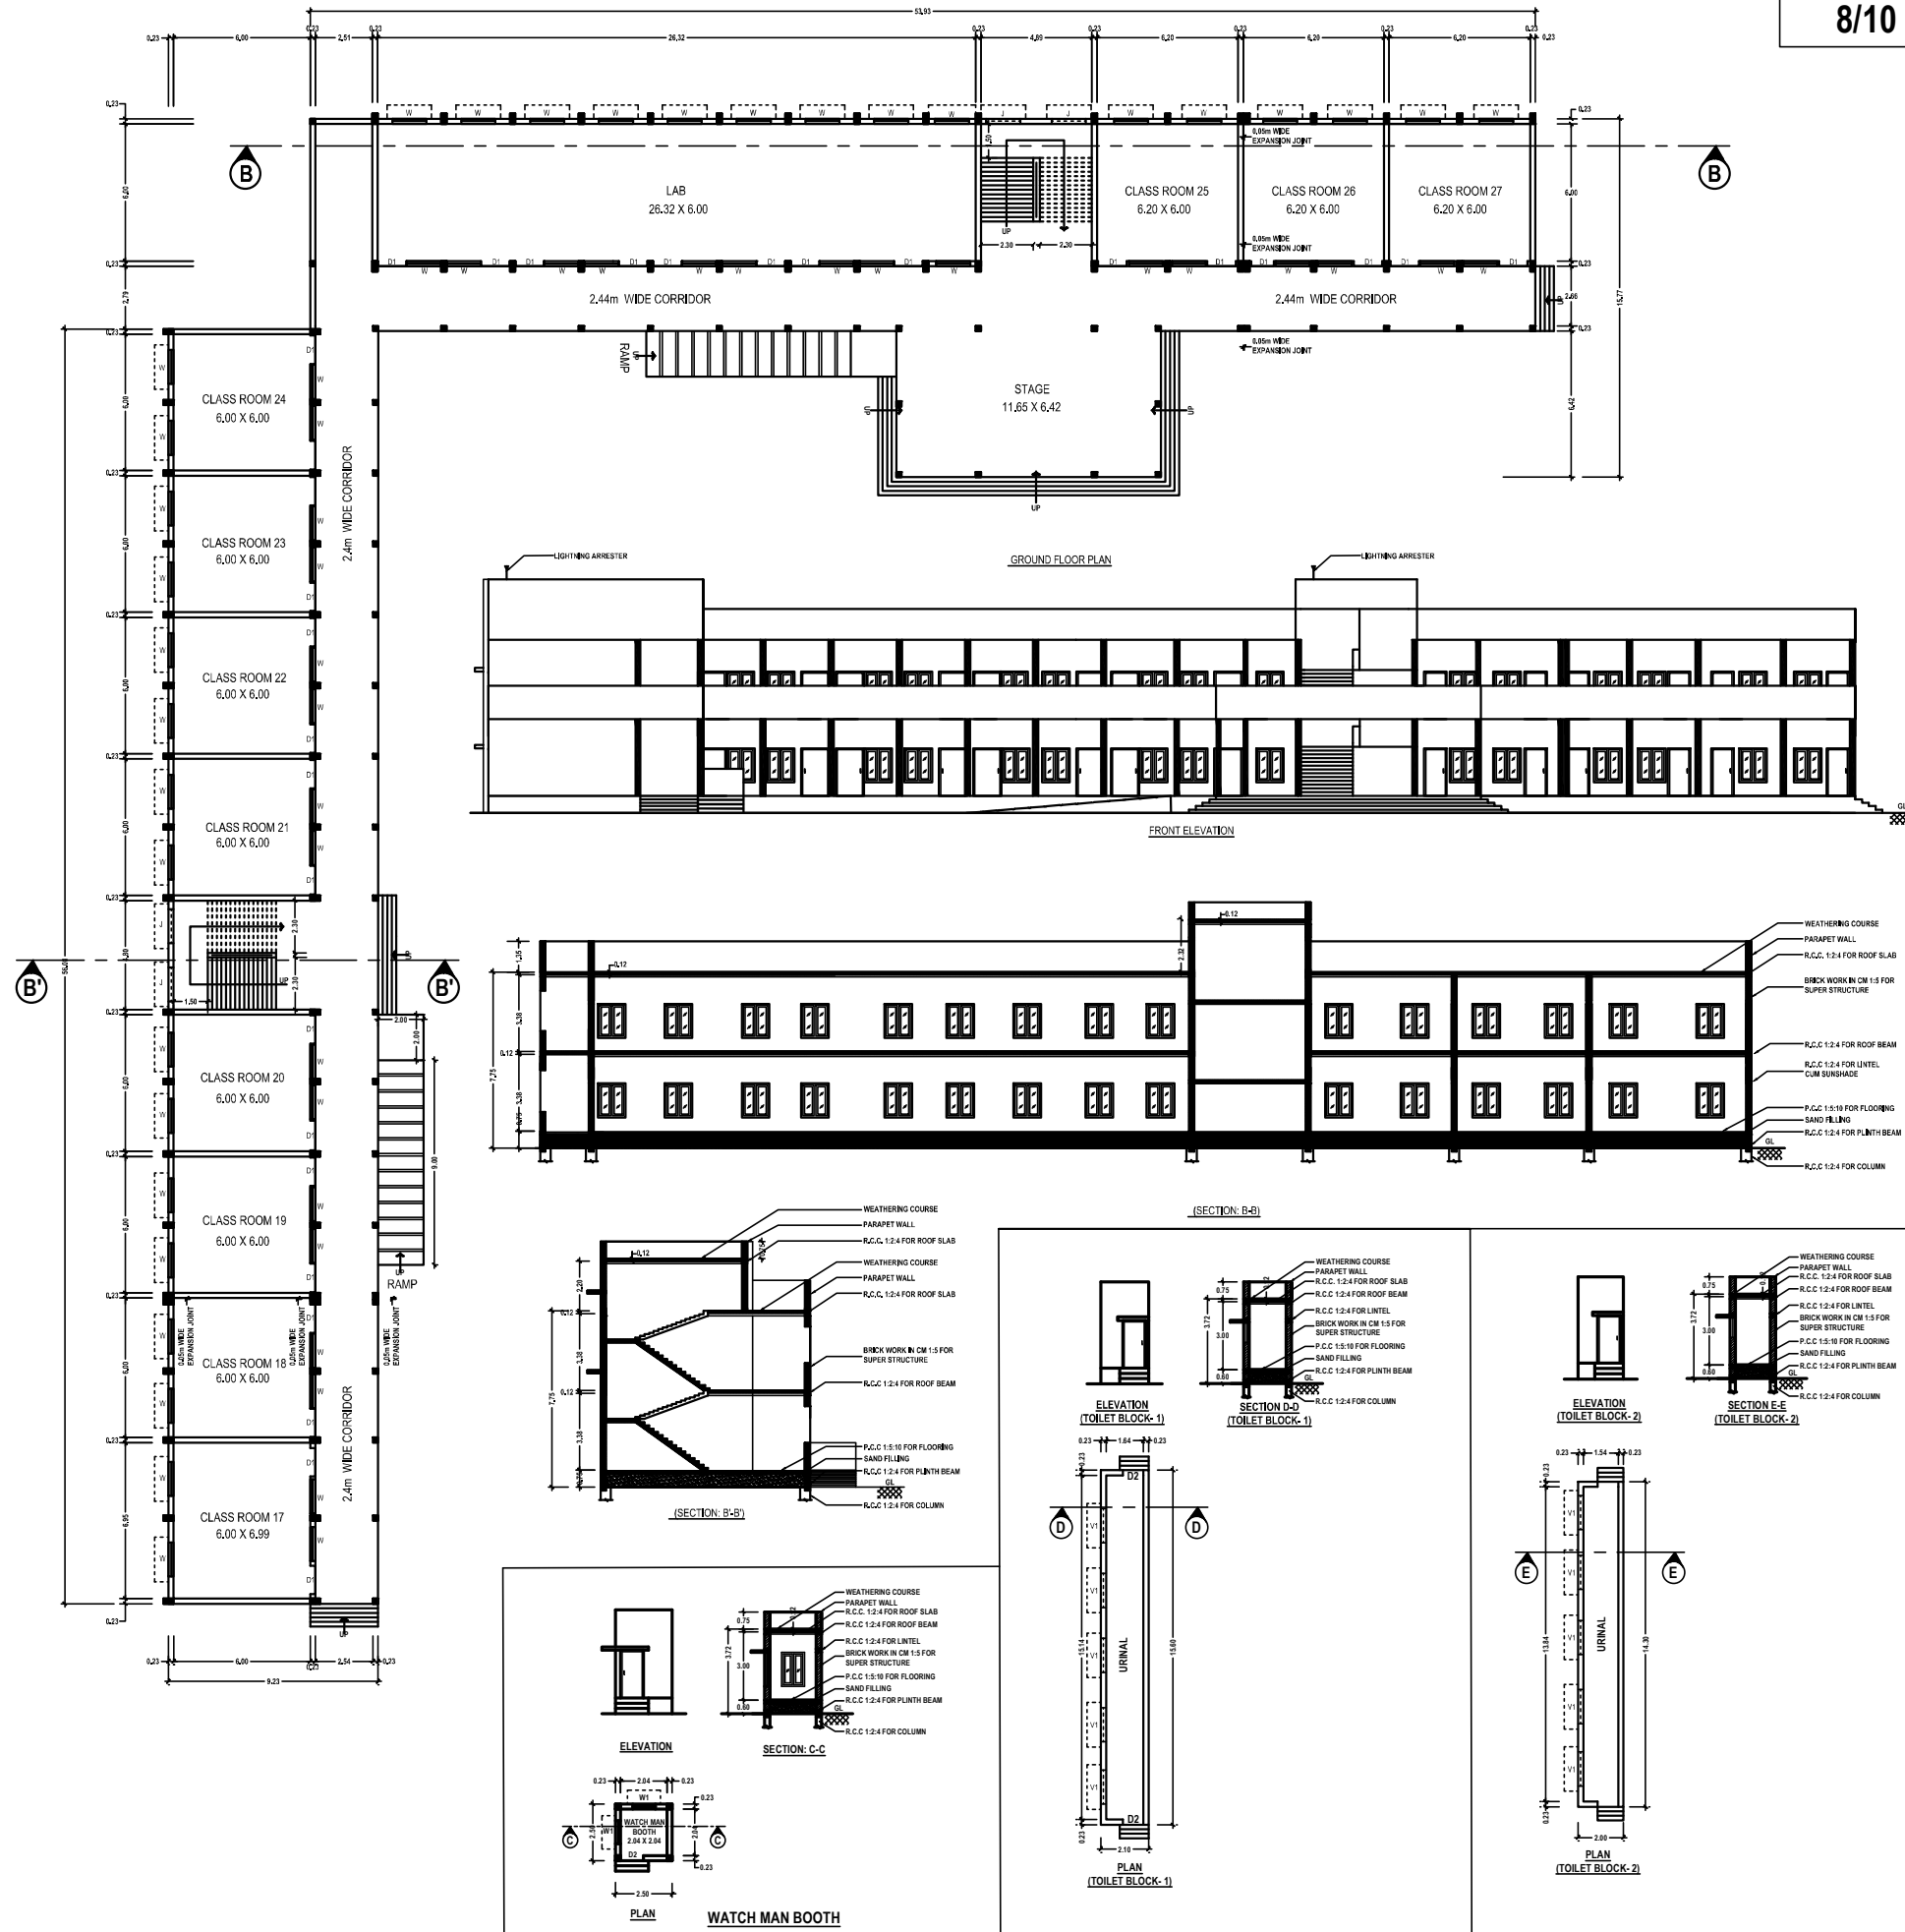

[Signature]
SECRETARY
SIVAKASI NADAR URAVINMURAI
MAPPILLAIURANI

[Signature]
Er.K.SHANKAR NARAYANAN, B.E., M.TECH.,
Registered Geotech Engineer
RCITE 001/2022
VARSHA GEOTECHNICAL WORKS
RAJAPALAYAM-626 117

OWNER

REGISTERED GEO-TECH ENGINEER

[Signature]
A.GETHS M.E.,
Registered Structural Engineer
Reg No:RSE-II/TKDTC/SEP/03/2021
6B/A, 6th Street East,
Briyart Nagar Thoothukudi-628 008

REGISTERED STRUCTURAL ENGINEER

[Signature]
Er.S.PONMANNAN, M.E.,
Licensed Surveyor / Registered Engineer
Approved Valuer/Chartered Engineer
149/8, Polepettai West 1st Street,
Tuticorin - 628 008
Mob: 9056780160.

REGISTERED ENGINEER

PLAN SHOWING THE PROPOSED CONSTRUCTION OF REVISED AND ADDITIONAL SCHOOL BUILDING OF M/s. KAMARAJ MATRICULATION
SCHOOL IN(OLD DOOR NO. 1/1-18) DOOR NO. 1/121/1, S.NOS. 119/1A9B1 & 119/3A AT MAPPILLAIURANI MAIN ROAD,
MAPPILLAIURANI VILLAGE AND PANCHAYAT, THOOTHUKUDI LOCAL PLANNING AREA, THOOTHUKUDI TALUK, THOOTHUKUDI DISTRICT.

APPLICANT NAME:
SECRETARY, M/s. SIVAKASI NADAR'S URAVINMURAI, THOOTHUKUDI

SHEET NO
7/10

OFFICE USE:


PLANNING PERMISSION

ROC. NO. SWP/BPA/207968/2024

SITE BOUNDARY SHOWN AS "A TO H"

PLANNING PERMISSION NO. 45/2024 (SWP/TUTY)

ACADEMIC BLOCK - 1

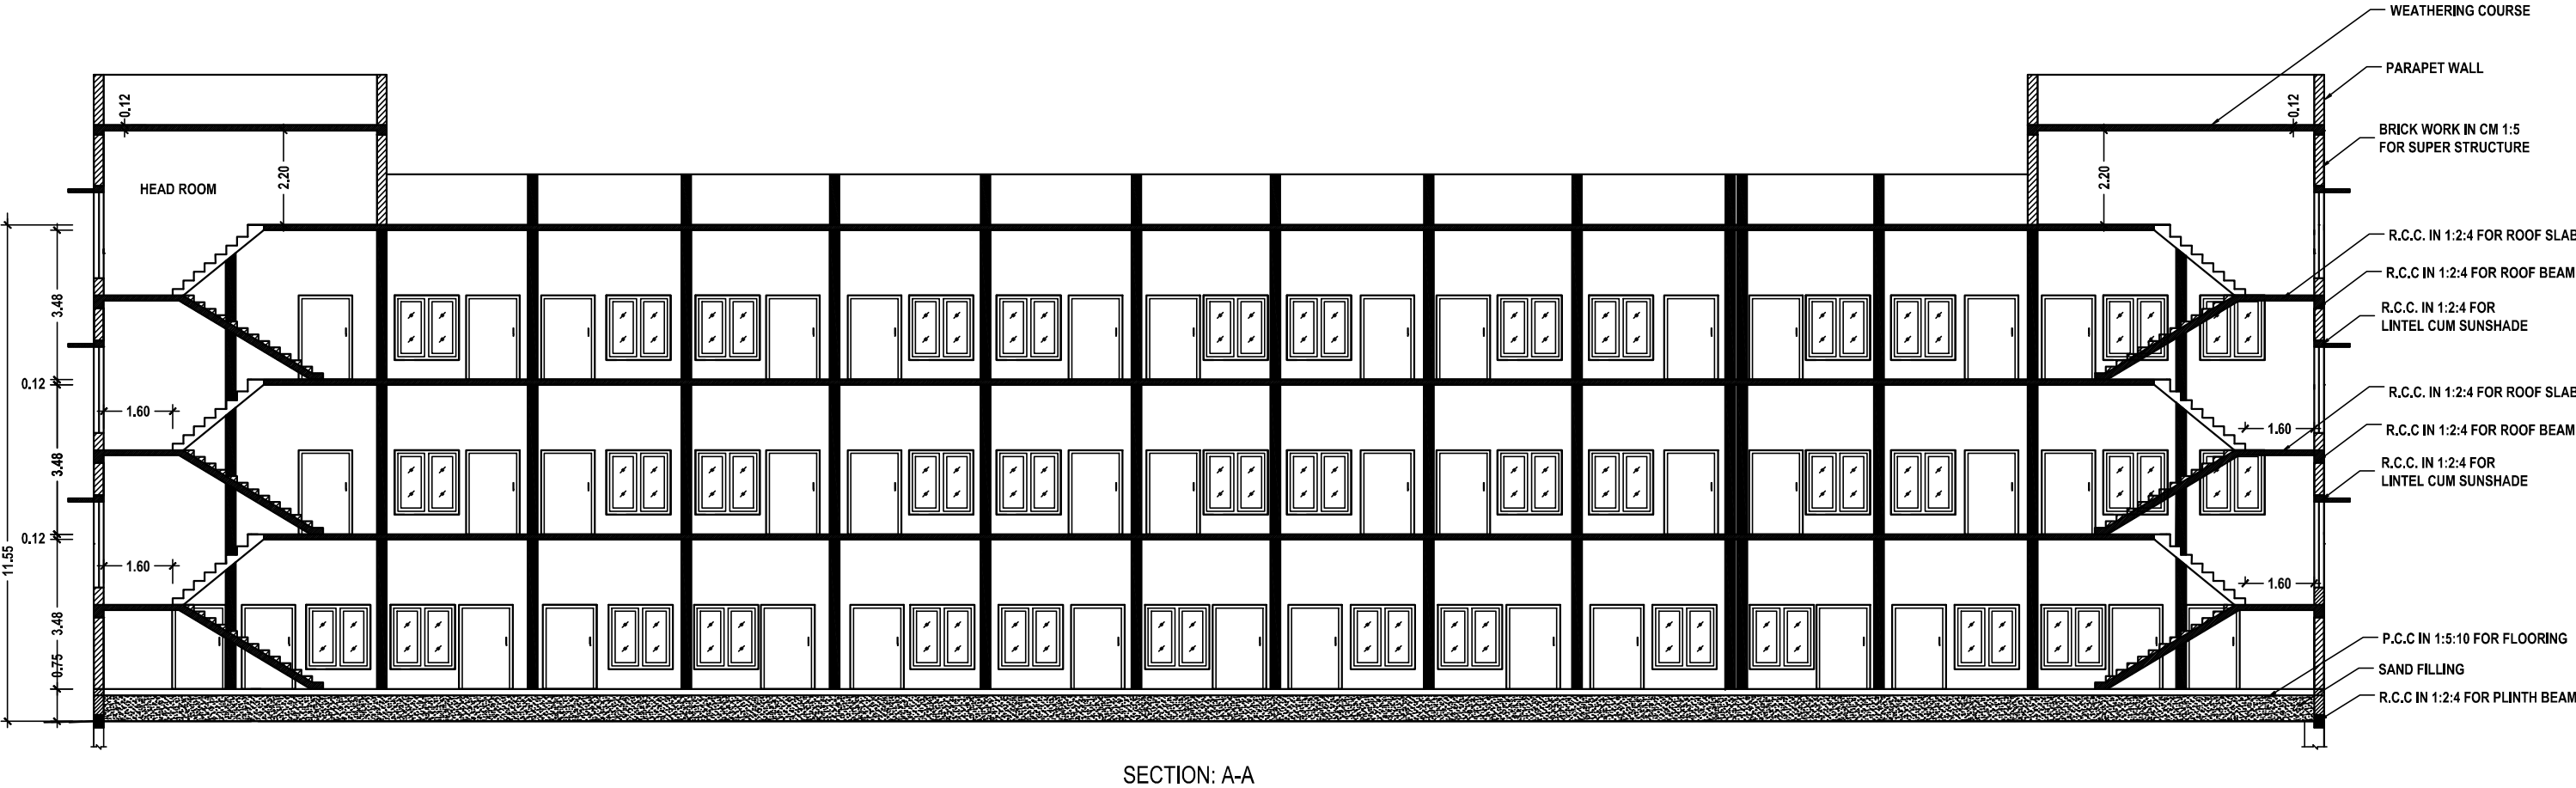

 SECRETARY SIVAKASI NADAR URAVINMURAI MAPPILLAIURANI	 Er.K.SHANKAR NARAYANAN, B.E., M.TECH., Registered Geotech Engineer RGTE 001/2022 VARSHA GEOTECHNICAL WORKS RAJAPALAYAM-626 117	 A.GETHSY M.E., Registered Structural Engineer Reg No:RSE-II/TKDTCP/SEP/03/2021 6B/A, 6th Street East , Briyant Nagar Thoothukudi-628 008	 Er.S.PONMANNANDAN, A.E., LL.BAIV, AIE Licensed Surveyor / Registered Engineer Approved Valuer/Chartered Engineer 149/8, Polepettai West 1st Street, Tuticorin - 628 008 Mob: 9056700160.
OWNER	REGISTERED GEO-TECH ENGINEER	REGISTERED STRUCTURAL ENGINEER	REGISTERED ENGINEER

PLAN SHOWING THE PROPOSED CONSTRUCTION OF REVISED AND ADDITIONAL SCHOOL BUILDING OF M/s. KAMARAJ MATRICULATION
SCHOOL IN(OLD DOOR NO. 1/1-18) DOOR NO. 1/121/1, S.NOS. 119/1A9B1 & 119/3A AT MAPPILLAIURANI MAIN ROAD,
MAPPILLAIURANI VILLAGE AND PANCHAYAT, THOOTHUKUDI LOCAL PLANNING AREA, THOOTHUKUDI TALUK, THOOTHUKUDI DISTRICT.

APPLICANT NAME:

SECRETARY, M/s. SIVAKASI NADAR'S URAVINMURAI, THOOTHUKUDI


SHEET NO
6/10

OFFICE USE:

PLANNING PERMISSION

ROC. NO. SWP/BPA/207968/2024
SITE BOUNDARY SHOWN AS "A TO H"
PLANNING PERMISSION NO. 45/2024 (SWP/TUTY)

ACADEMIC BLOCK - 1

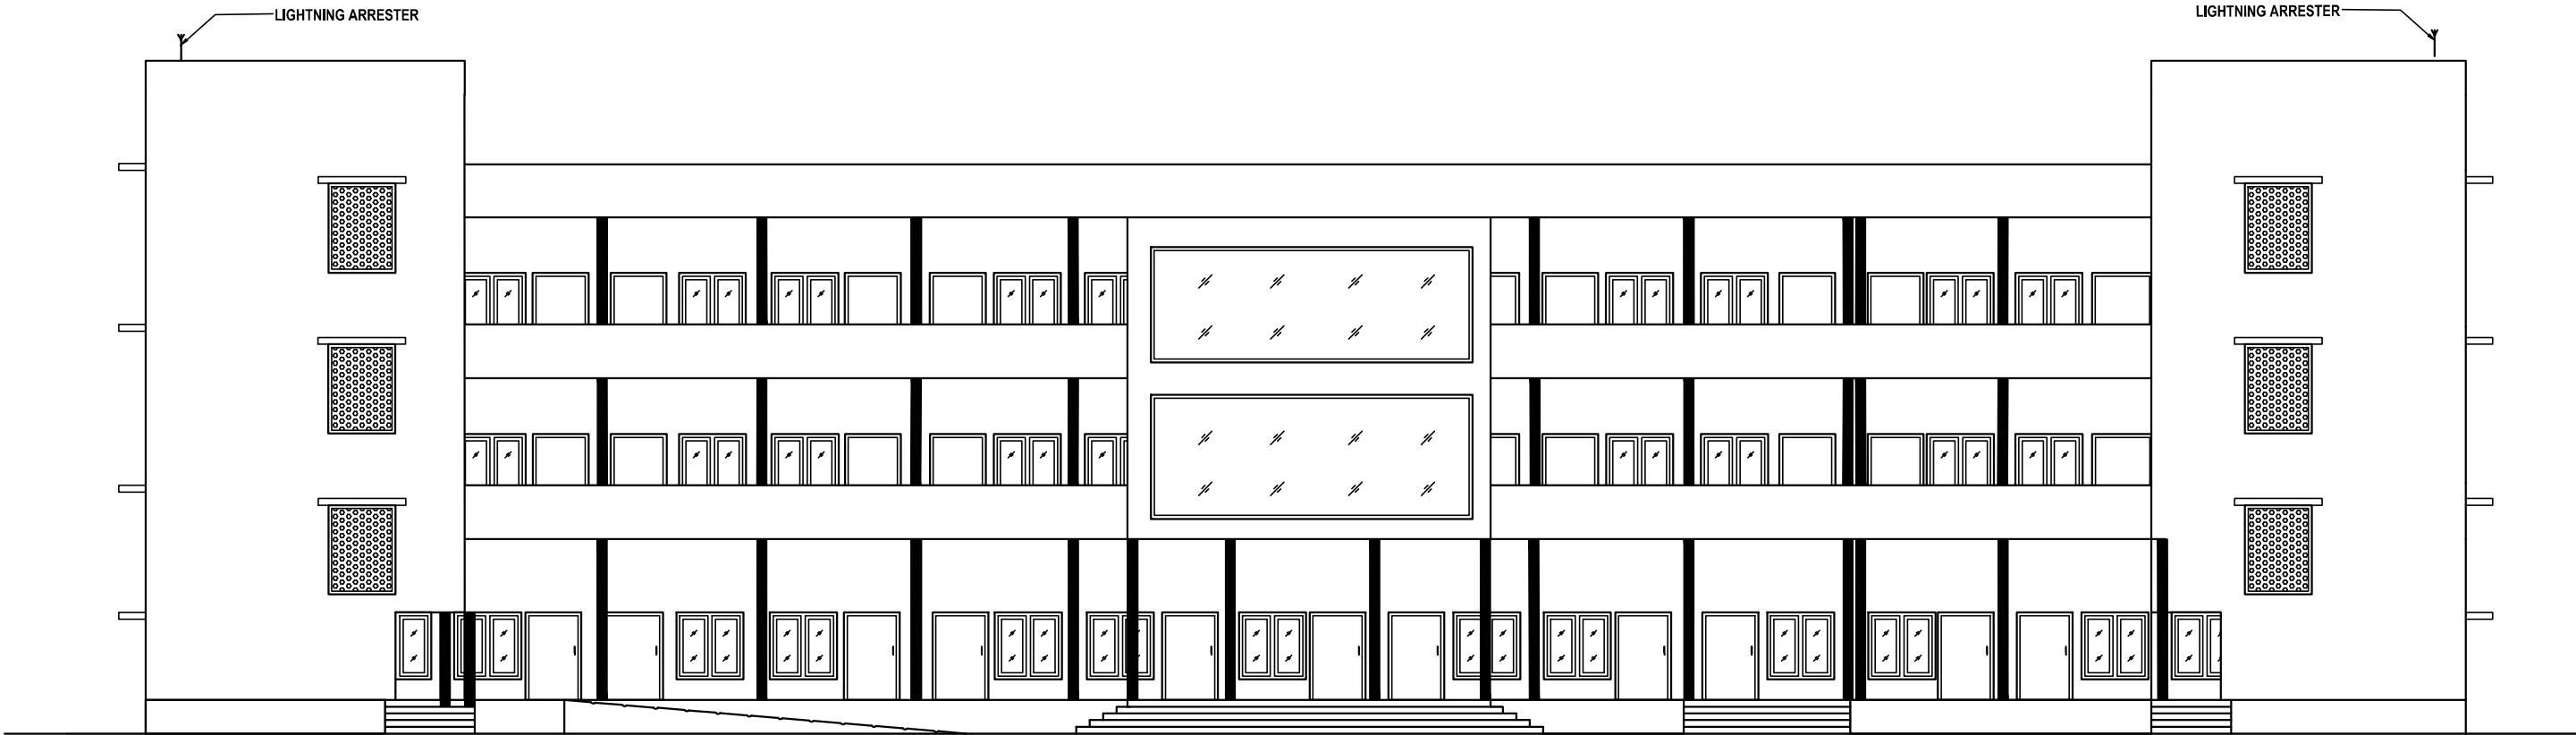

FRONT ELEVATION

SCHEDULE OF JOINERIES

REF	DESCRIPTION	SIZE (in meter)
D1	DOOR	1.00 X 2.10
D2	DOOR	0.75 X 2.10
W	WINDOW	1.50 X 1.50
W1	WINDOW	1.00 X 1.50
V	VENTILATOR	2.00 X 1.00
V1	VENTILATOR	1.00 X 0.90
V1	JOLLY	1.50 X 2.00

 SECRETARY SIVAKASI NADAR URAVINMURAI MAPPILLAIURANI	 Er.K.SHANKAR NARAYANAN, B.E., M.TECH., Registered Geotech Engineer RGTE 001/2022 VARSHA GEOTECHNICAL WORKS RAJAPALAYAM-626 117	 A.GETHSAY M.E., Registered Structural Engineer Reg No:RSE-II/TKDTCP/SEP/03/2021 6B/A, 6th Street East , Briyant Nagar Thoothukudi-628 008	 Er.S.PONMANICKANDAN,M.E.,LL.B,AIV,AIE Licensed Surveyor / Registered Engineer Approved Valuer/Chartered Engineer 149/8, Polepettai West 1st Street, Tuticorin - 628 008 Mob: 8056700160.
OWNER	REGISTERED GEO-TECH ENGINEER	REGISTERED STRUCTURAL ENGINEER	REGISTERED ENGINEER

PLAN SHOWING THE PROPOSED CONSTRUCTION OF REVISED AND ADDITIONAL SCHOOL BUILDING OF M/s. KAMARAJ MATRICULATION
SCHOOL IN(OLD DOOR NO. 1/1-18) DOOR NO. 1/121/1, S.NOS. 119/1A9B1 & 119/3A AT MAPPILLAIURANI MAIN ROAD,
MAPPILLAIURANI VILLAGE AND PANCHAYAT, THOOTHUKUDI LOCAL PLANNING AREA, THOOTHUKUDI TALUK, THOOTHUKUDI DISTRICT.

SHEET NO
5/10

OFFICE USE:


PLANNING PERMISSION

ROC. NO. SWP/BPA/207968/2024
SITE BOUNDARY SHOWN AS "A TO H"
PLANNING PERMISSION NO. 45/2024 (SWP/TUTY)

APPLICANT NAME:

SECRETARY, M/s. SIVAKASI NADAR'S URAVINMURAI, THOOTHUKUDI

ACADEMIC BLOCK - 1

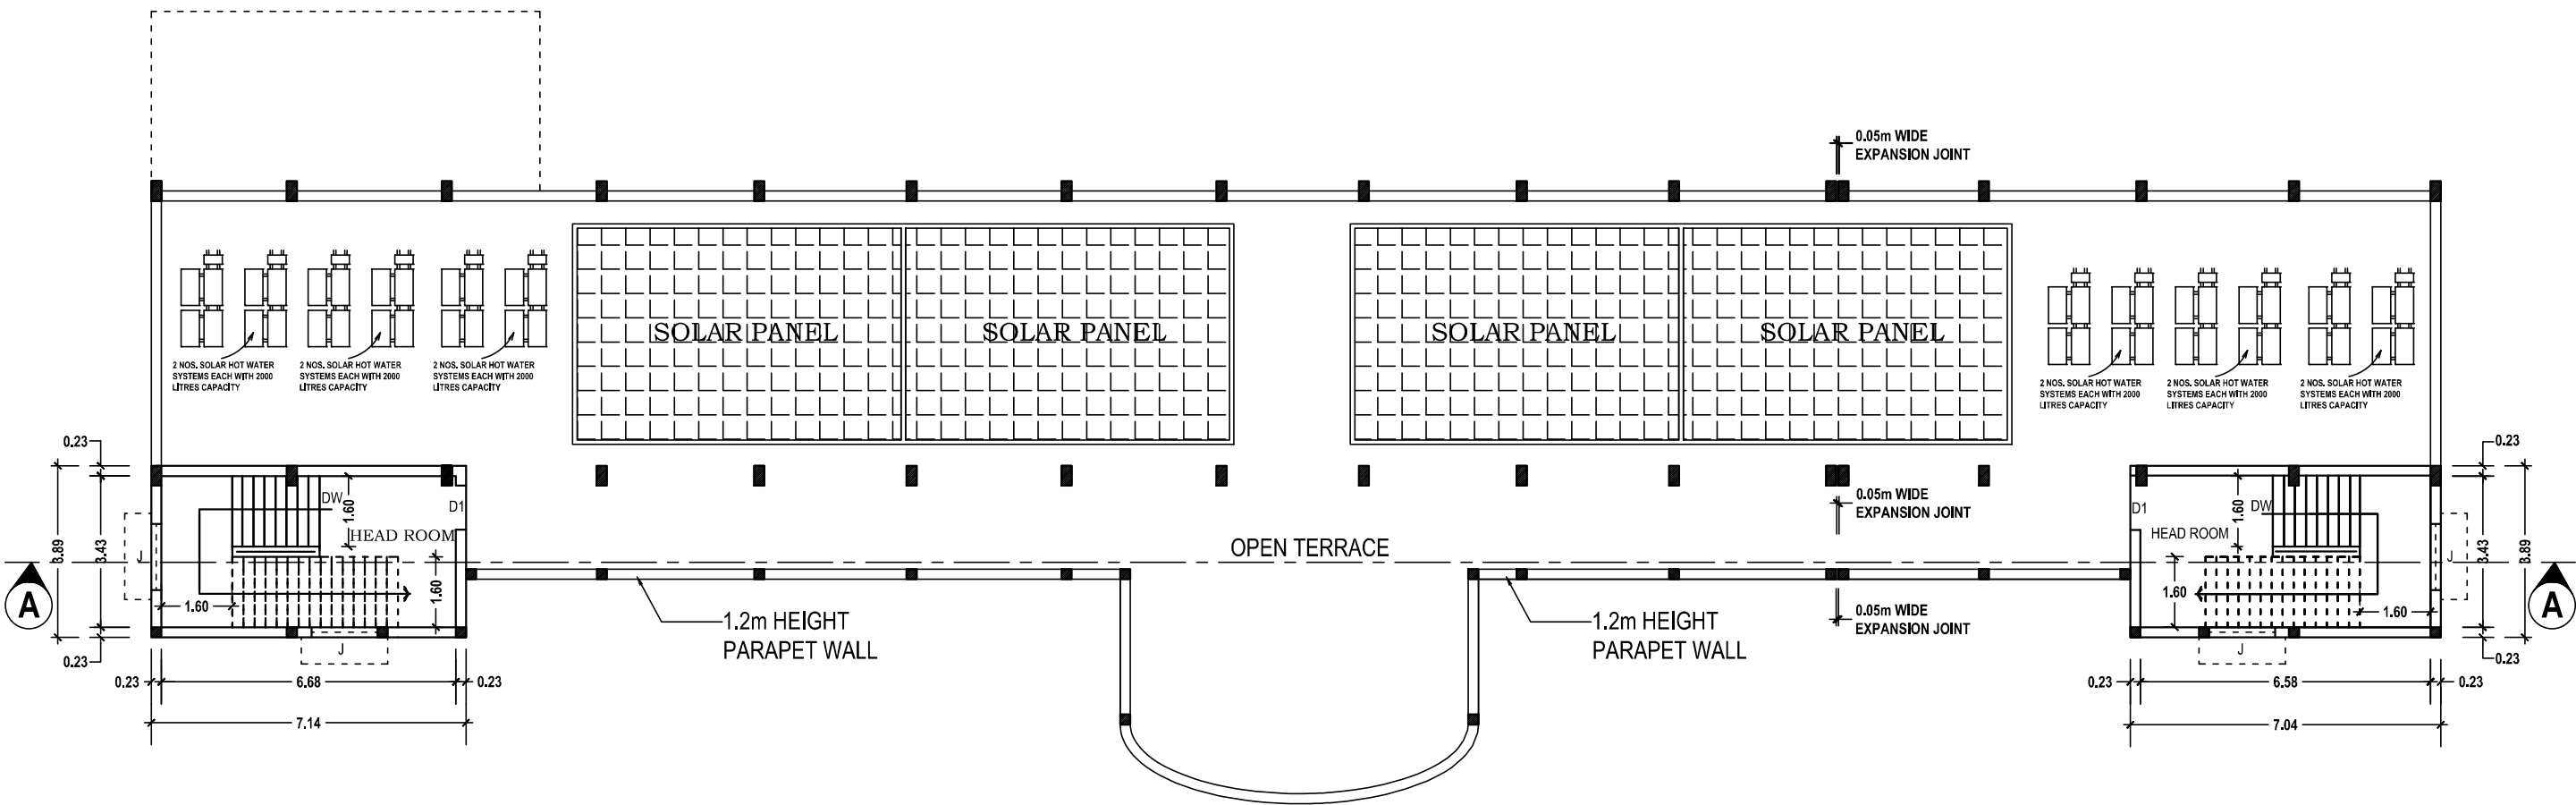

TERRACE FLOOR PLAN

 SECRETARY SIVAKASI NADAR URAVINMURAI MAPPILLAIURANI	 Er.K.SHANKAR NARAYANAN, B.E., M.TECH., Registered Geotech Engineer RGTE. 001/2022 VARSHA GEOTECHNICAL WORKS RAJAPALAYAM-626 117	 A. GETHS, M.E., Registered Structural Engineer Reg No:RSE-II/TKDTCP/SEP/03/2021 6B/A, 6th Street East, Briyant Nagar Thoothukudi-628 008	 Er.S.PONMANNANDAN, M.E., LL.B., AIE Licensed Surveyor / Registered Engineer Approved Valuer / Chartered Engineer 149/8, Polepettai West 1st Street, Tuticorin - 628 008 Mob: 8056700160.
OWNER	REGISTERED GEO-TECH ENGINEER	REGISTERED STRUCTURAL ENGINEER	REGISTERED ENGINEER

PLAN SHOWING THE PROPOSED CONSTRUCTION OF REVISED AND ADDITIONAL SCHOOL BUILDING OF M/s. KAMARAJ MATRICULATION
SCHOOL IN(OLD DOOR NO. 1/1-18) DOOR NO. 1/121/1, S.NOS. 119/1A9B1 & 119/3A AT MAPPILLAIURANI MAIN ROAD,
MAPPILLAIURANI VILLAGE AND PANCHAYAT, THOOTHUKUDI LOCAL PLANNING AREA, THOOTHUKUDI TALUK, THOOTHUKUDI DISTRICT.

APPLICANT NAME:
SECRETARY, M/s. SIVAKASI NADAR'S URAVINMURAI, THOOTHUKUDI

SHEET NO
4/10

OFFICE USE:


PLANNING PERMISSION

ROC. NO. SWP/BPA/207968/2024

SITE BOUNDARY SHOWN AS "A TO H"

PLANNING PERMISSION NO. 45/2024 (SWP/TUTY)

ACADEMIC BLOCK - 1

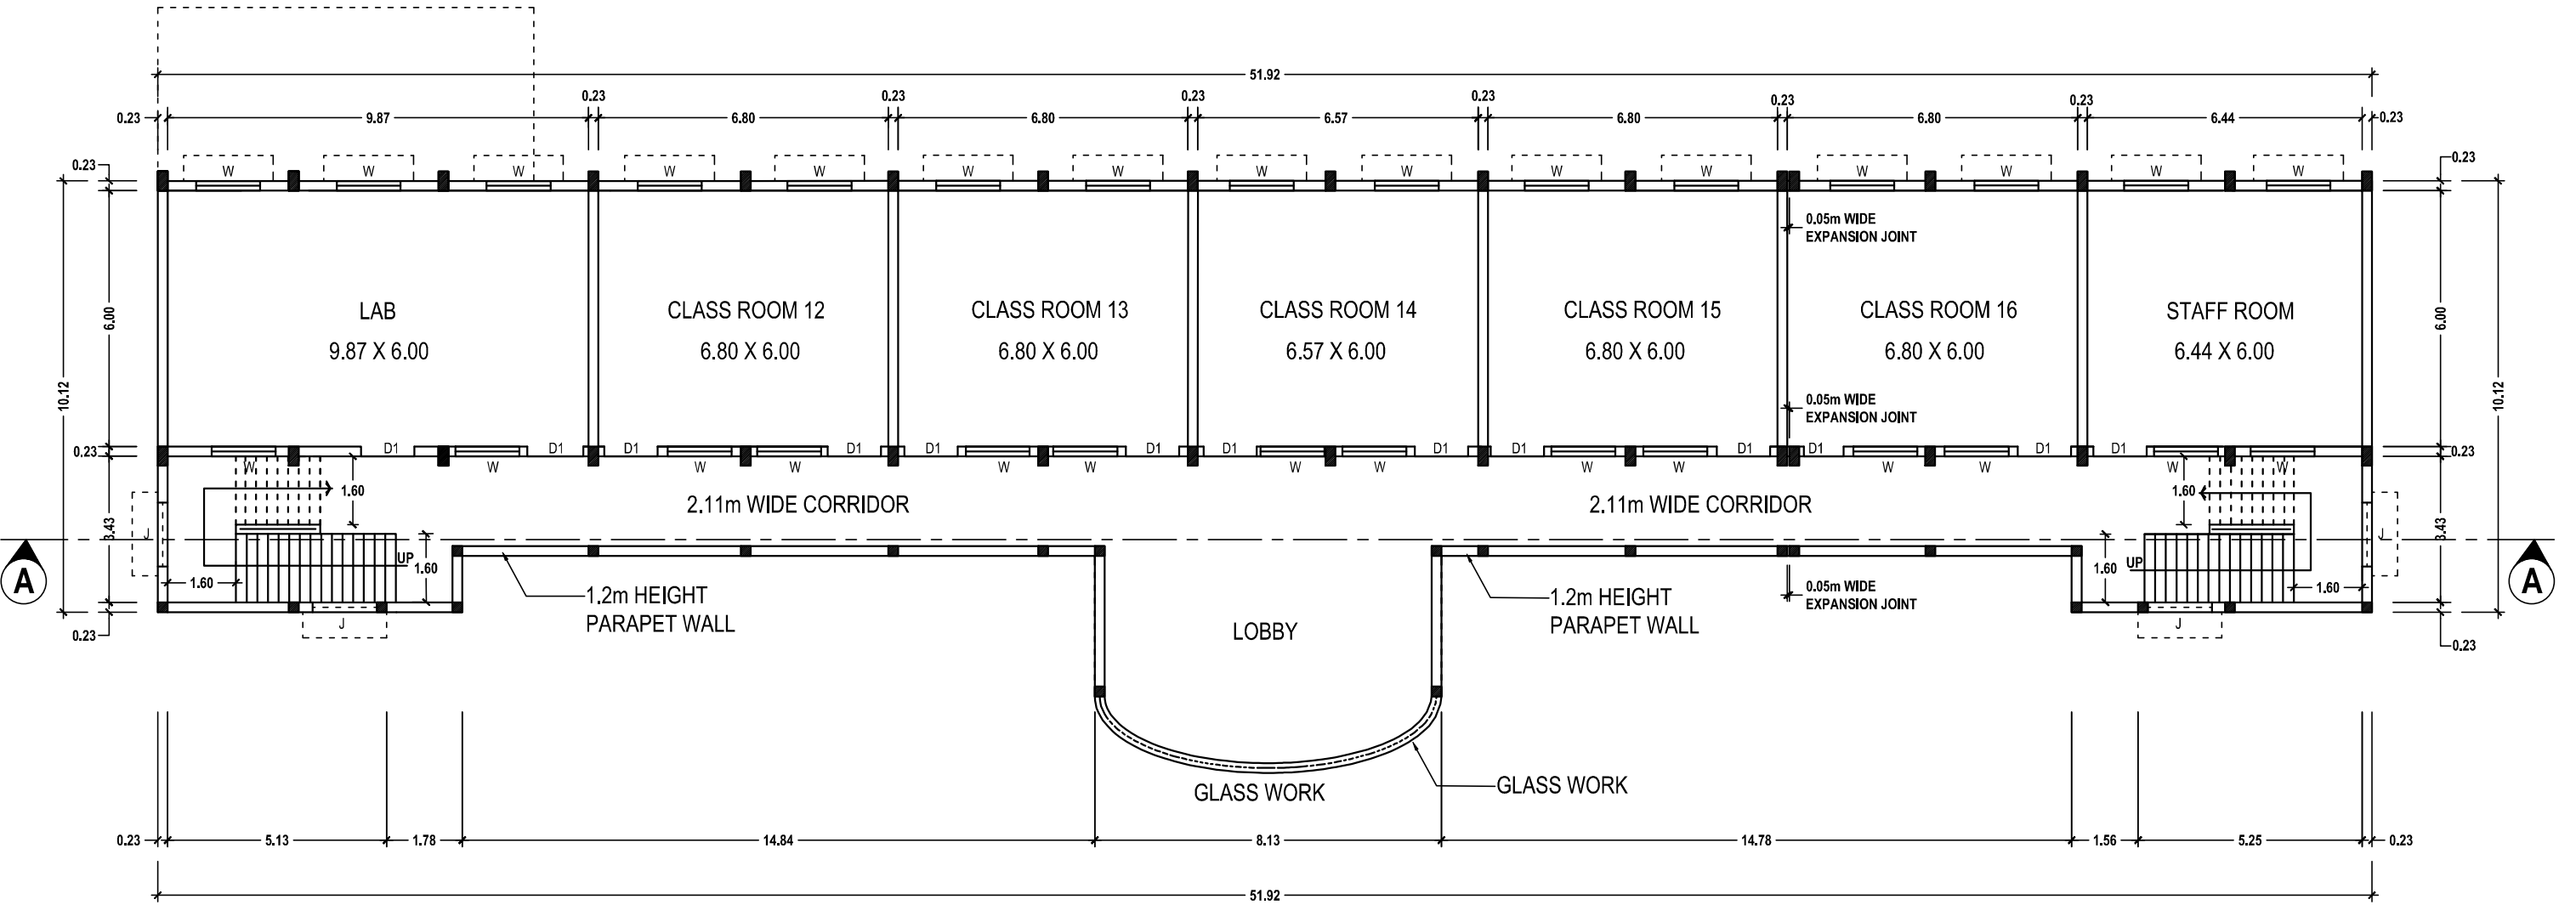

SECOND FLOOR

 SECRETARY SIVAKASI NADAR URAVINMURAI MAPPILLAIURANI	 Er.K.SHANKAR NARAYANAN, B.E., M.TECH., Registered Geotech Engineer RGTE 001/2022 VARSHA GEOTECHNICAL WORKS RAJAPALAYAM-626 117	 A.GETHSAY M.B., Registered Structural Engineer Reg No:RSE-II/TKDTCP/SEP/03/2021 6B/A, 6th Street East Briyant Nagar Thoothukudi-628 008	 Er.S.PONMANNAN, M.E., LL.B., AIE Licensed Surveyor / Registered Engineer Approved Valuer/Chartered Engineer 149/8, Polepettal West 1st Street, Tuticorin - 628 008 Mob: 9056700160.
OWNER	REGISTERED GEO-TECH ENGINEER	REGISTERED STRUCTURAL ENGINEER	REGISTERED ENGINEER

PLAN SHOWING THE PROPOSED CONSTRUCTION OF REVISED AND ADDITIONAL SCHOOL BUILDING OF M/s. KAMARAJ MATRICULATION
SCHOOL IN(OLD DOOR NO. 1/1-18) DOOR NO. 1/121/1, S.NOS. 119/1A9B1 & 119/3A AT MAPPILLAIURANI MAIN ROAD,
MAPPILLAIURANI VILLAGE AND PANCHAYAT, THOOTHUKUDI LOCAL PLANNING AREA, THOOTHUKUDI TALUK, THOOTHUKUDI DISTRICT.

APPLICANT NAME:
SECRETARY, M/s. SIVAKASI NADAR'S URAVINMURAI, THOOTHUKUDI


SHEET NO
3/10

OFFICE USE:

PLANNING PERMISSION

ROC. NO. SWP/BPA/207968/2024
SITE BOUNDARY SHOWN AS "A TO H"
PLANNING PERMISSION NO. 45/2024 (SWP/TUTY)

ACADEMIC BLOCK - 1

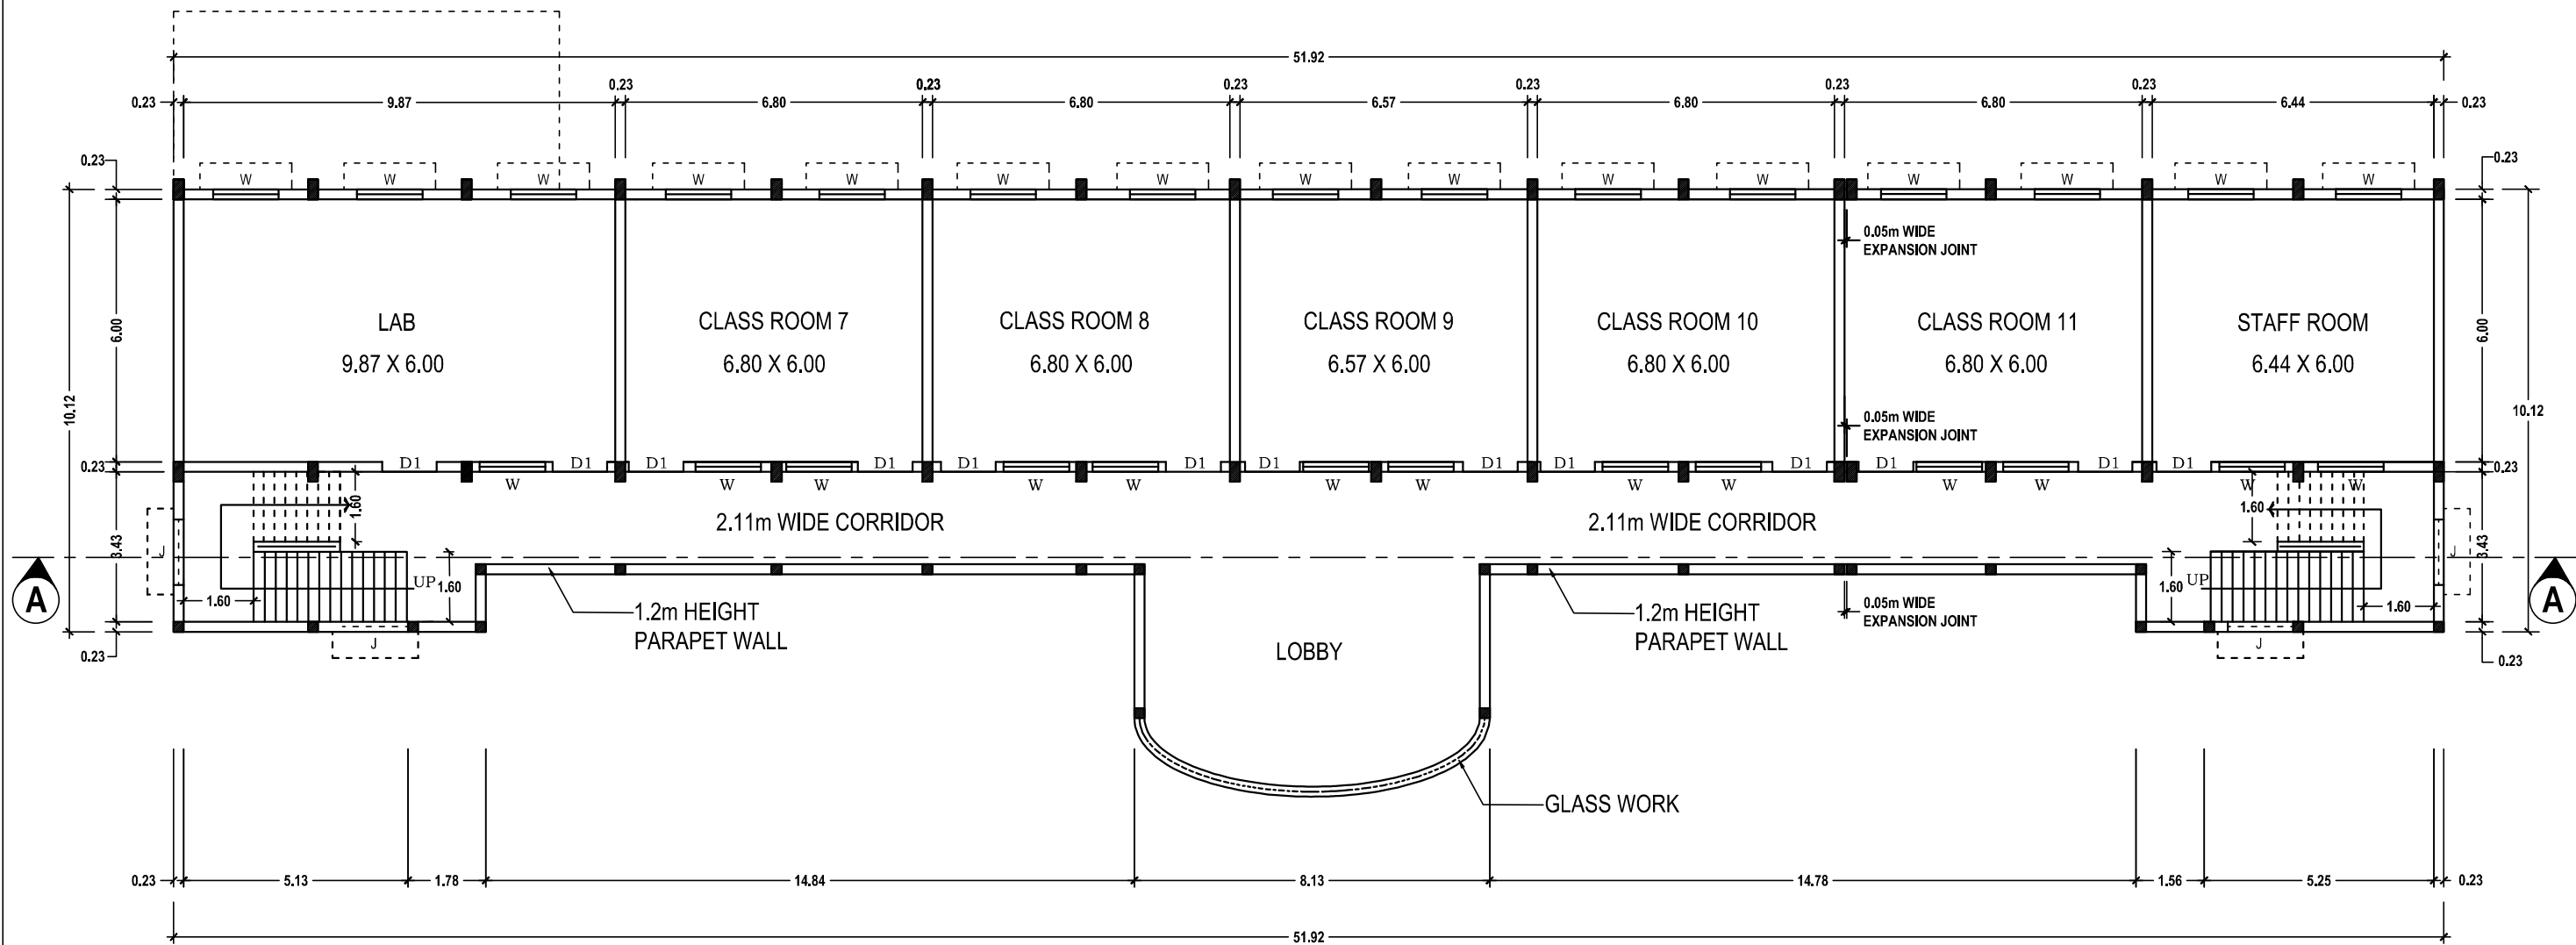

FIRST FLOOR PLAN

 SECRETARY SIVAKASI NADAR URAVINMURAI MAPPILLAIURANI	 Er.K.SHANKAR NARAYANAN, B.E., M.TECH., Registered Geotech Engineer RGTE 001/2022 VARSHA GEOTECHNICAL WORKS RAJAPALAYAM-626 117	 A.GETHS, M.E., Registered Structural Engineer Reg No:RSE-II/TKDTCP/SEP/03/2021 6B/A, 6th Street East, Briyart Nagar Thoothukudi-628 008	 Er.S.PONMANNENDAN, M.E., LL.B(AI), AIE Licensed Surveyor / Registered Engineer Approved Valuer / Chartered Engineer 149/8, Palepettai West 1st Street, Tuticorin - 628 008 Mob: 8056700160.
OWNER	REGISTERED GEO-TECH ENGINEER	REGISTERED STRUCTURAL ENGINEER	REGISTERED ENGINEER

PLAN SHOWING THE PROPOSED CONSTRUCTION OF REVISED AND ADDITIONAL SCHOOL BUILDING OF M/s. KAMARAJ MATRICULATION
SCHOOL IN(OLD DOOR NO. 1/1-18) DOOR NO. 1/121/1, S.NOS. 119/1A9B1 & 119/3A AT MAPPILLAIURANI MAIN ROAD,
MAPPILLAIURANI VILLAGE AND PANCHAYAT, THOOTHUKUDI LOCAL PLANNING AREA, THOOTHUKUDI TALUK, THOOTHUKUDI DISTRICT.

APPLICANT NAME:
SECRETARY, M/s. SIVAKASI NADAR'S URAVINMURAI, THOOTHUKUDI

SHEET NO
2/10

OFFICE USE:


PLANNING PERMISSION

ROC. NO. SWP/BPA/207968/2024

SITE BOUNDARY SHOWN AS "A TO H"

PLANNING PERMISSION NO. 45/2024 (SWP/TUTY)

ACADEMIC BLOCK - 1

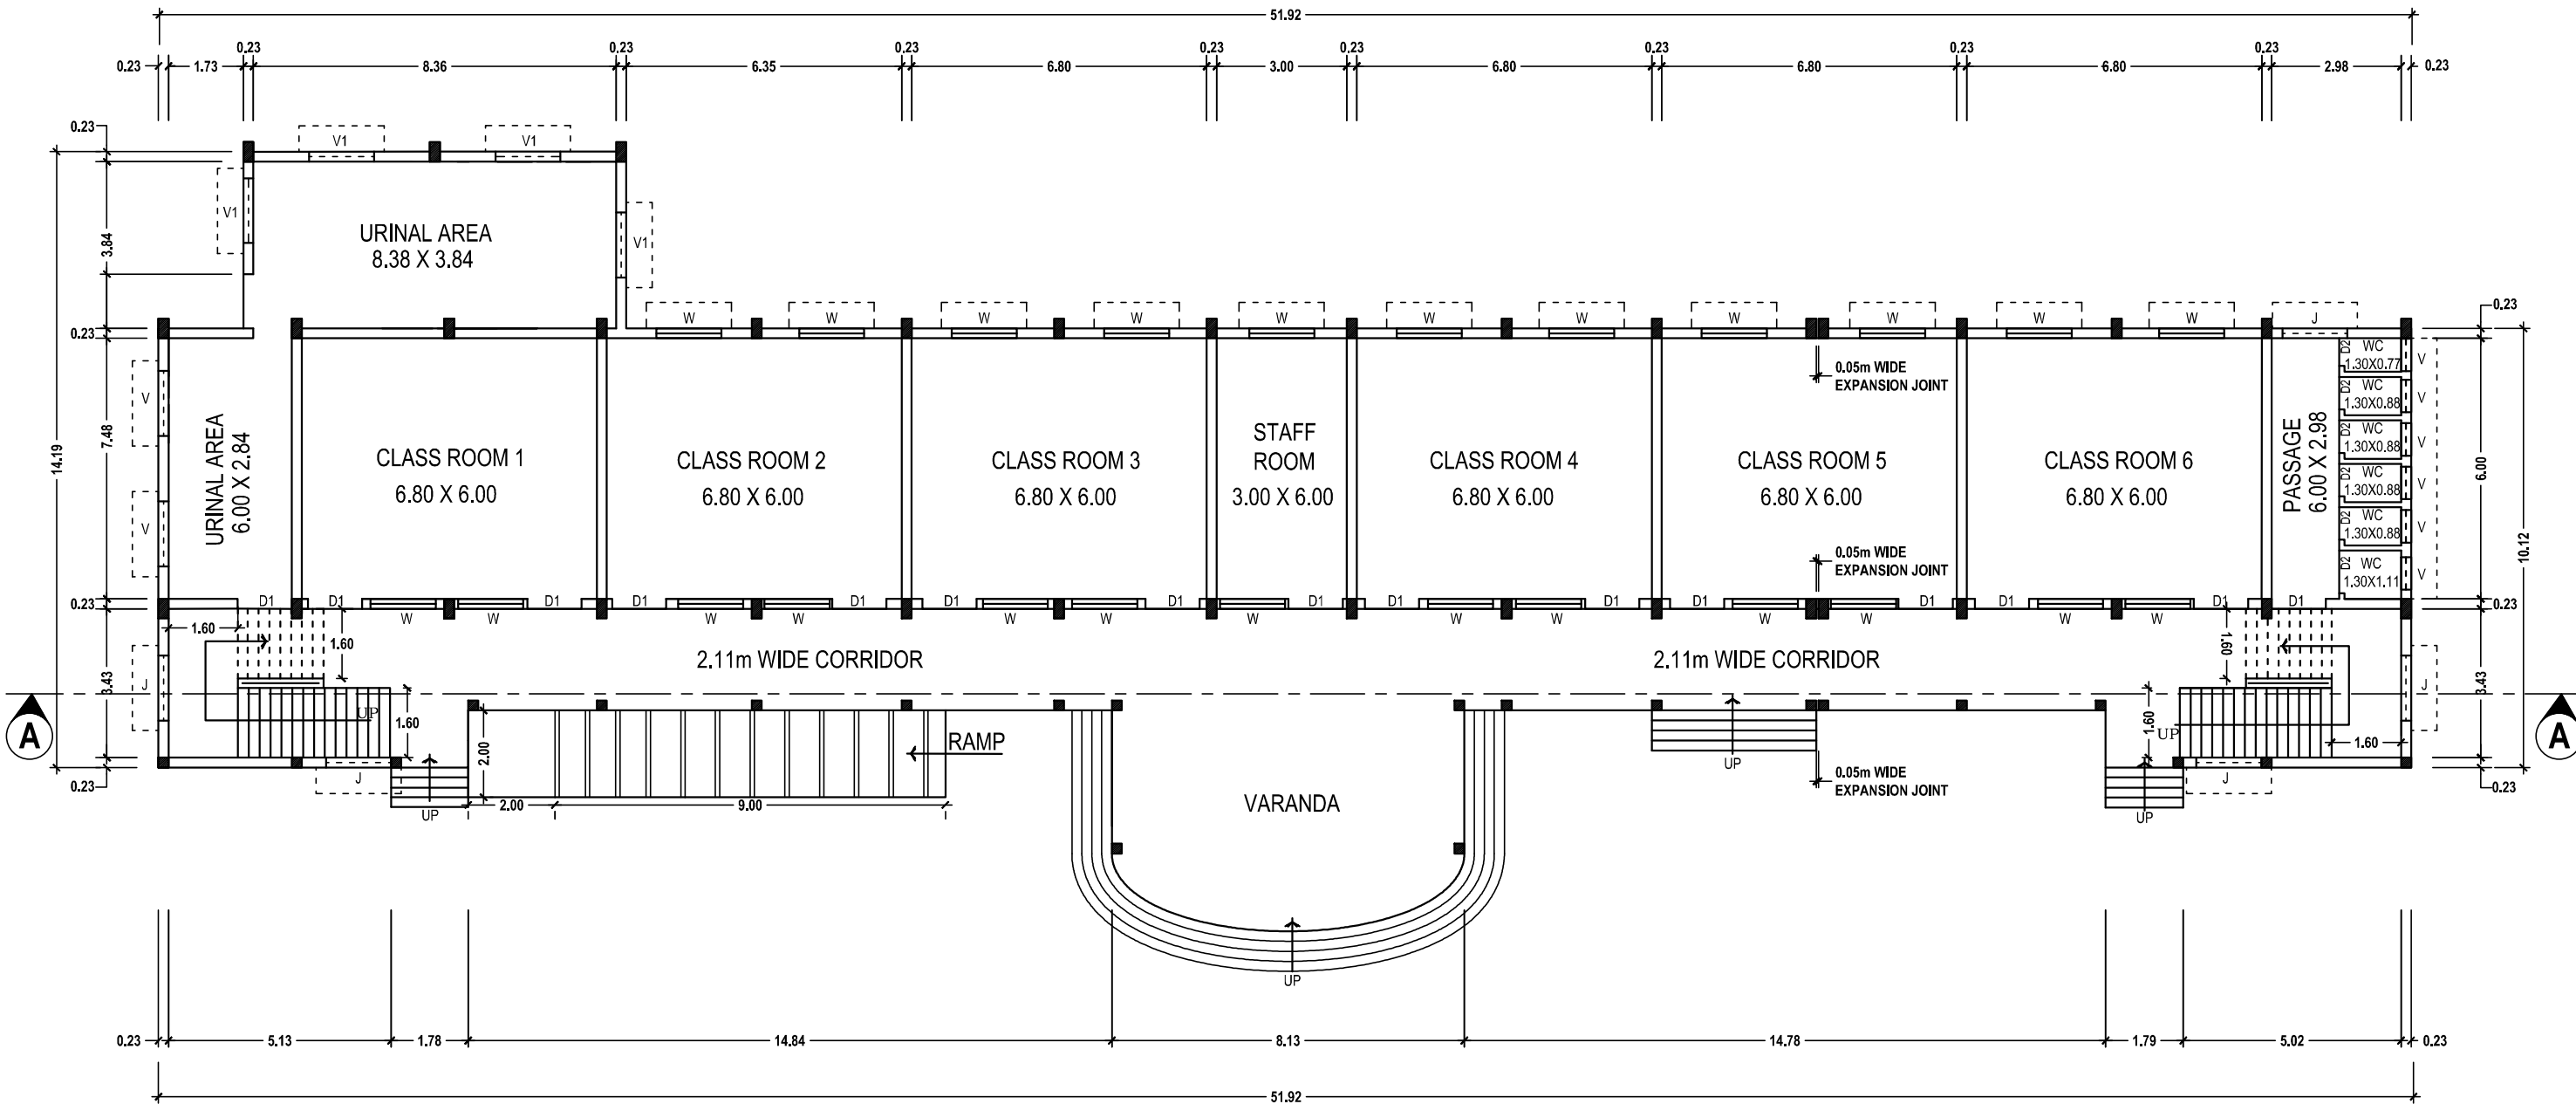

GROUND FLOOR

 SECRETARY SIVAKASI NADAR URAVINMURAI MAPPILLAIURANI	 Er.K.SHANKAR NARAYANAN, B.E., M.TECH., Registered Geotech Engineer RGTE 001/2022 VARSHA GEOTECHNICAL WORKS RAJAPALAYAM-626 117	 A.GETHSY, M.E., Registered Structural Engineer Reg No:RSE-II/TKDTCP/SEP/03/2021 6B/A, 6th Street East, Briyant Nagar Thoothukudi-628 008	 E.S.PONMANNANDAN, M.E., LL.B., AIE Licensed Surveyor / Registered Engineer Approved Valuer/Chartered Engineer 149/8, Polepettai West 1st Street, Tuticorin - 628 008 Mob: 8056700160.
OWNER	REGISTERED GEO-TECH ENGINEER	REGISTERED STRUCTURAL ENGINEER	REGISTERED ENGINEER

Eight ways to know a piece of land before you pay for it.

This report covers one part of the picture. These cover the rest, drawn from the same government records, for any property in Tamil Nadu.

LandLens One

Ask anything about a property and get an answer grounded in live government records, with the sources shown.

[/landlens/one](#)



Verify My Land

Every record check run on one property and returned as a single report.

[/landlens/verify-my-land](#)



Legal Opinion

An advocate's written opinion on the title, built on the records we pull for it.

[/landlens](#)



One Map

Every layer on one map: the parcel, its boundary, zoning, water bodies and what sits around it.

[/landlens/one/map](#)



PriceMap

What land actually changed hands for around this plot, taken from the registered deeds.

[/landlens/pricemap](#)



Build Scope

What you are allowed to build here: floor space, height, coverage and setbacks.

[/landlens/build-scope](#)



Property Tracker

Watch a property and hear about it when something new is registered against it.

[/landlens/property-tracker](#)



Deal Room

Run the transaction in one place: documents, stamping, signatures and the parties.

[/landlens/deal-room](#)



Twenty-four checks you can run yourself, at no cost.

Records and verification

The registers themselves, read for you.

Encumbrance Certificate

Patta and Chitta

Field Measurement Sketch

EC Analyzer

Bank charge check

Court case search

Seller background check

Approval check by survey

Value and duty

What it is worth and what it costs to register.

Guideline value by street

Guideline value by survey

Stamp duty and registration fees

Capital gains

Floor space index

Area unit converter

Zoning and land use

What the plan says can happen on this land.

Land use zone finder

CMDA land use check

Coastal regulation zone

Master plan check

Water bodies finder

Airport height clearance

Registers and directories

Who holds it, and which office keeps the record.

Find your registering office

Temple property check

Waqf property check

RERA register



Every free tool
/tools



Services we run
for you
/services



The LandLens
suite
/landlens/one



Every claim in this document traces back to a government record.

Legal opinions, due diligence and title verification

Building plan, layout and sub-division approvals

Completion and occupancy certificates, regularisation

Escrow, negotiation and NRI property management

Land survey, soil testing, architecture and construction

Verified RealEstate
3/350/2 Mettukuppam,
OMR Thoraipakkam,
Chennai 600 097, India
hello@verified.realestate
+91 9996 12 9996

Prepared from the registers named on the page each finding sits on. Where a register could not be read, this document says so in its place rather than leaving the gap to be read as a clean result.

