

PP

APPROVAL RECORD

Planning Permission

Karungadal
Thoothukkudi district, Tamil Nadu



APPROVAL TYPE
Building Plan

ISSUING AUTHORITY
Rural Panchayat

PURPOSE
Layout

The approval as the planning authority issued it, reproduced in full behind this page.

An approval speaks to what was sanctioned, not to what was built. Completion is a separate record.

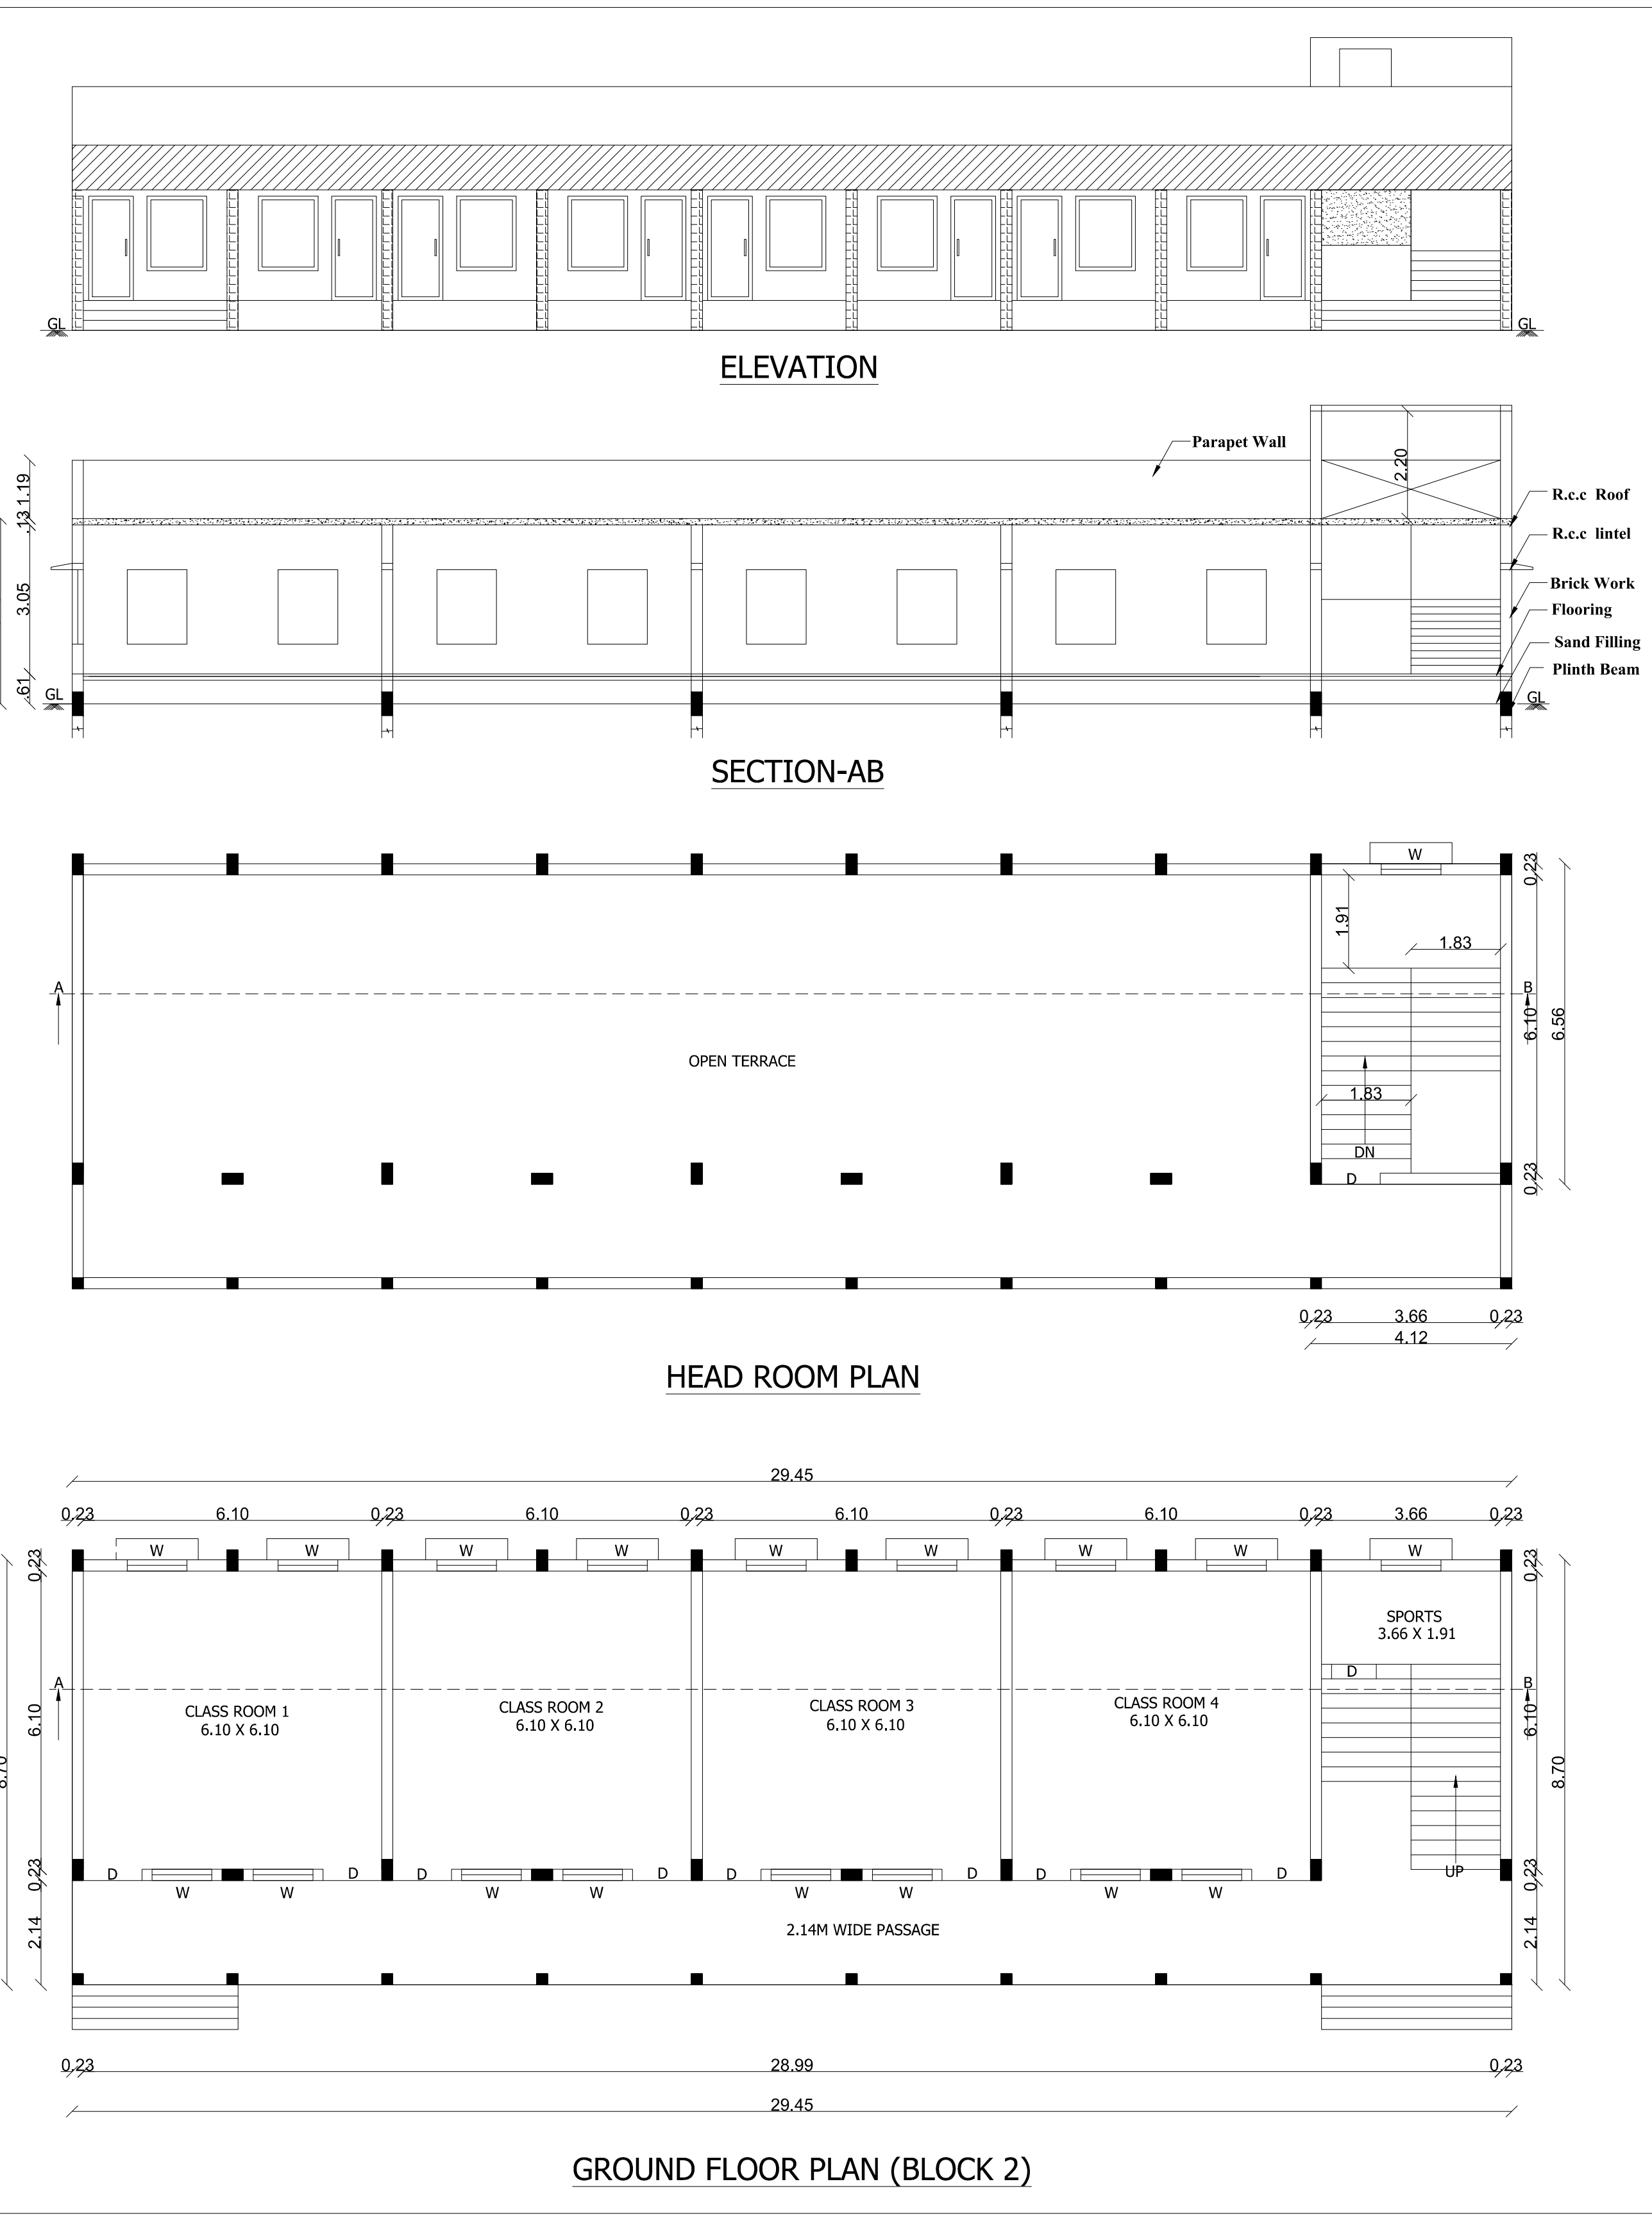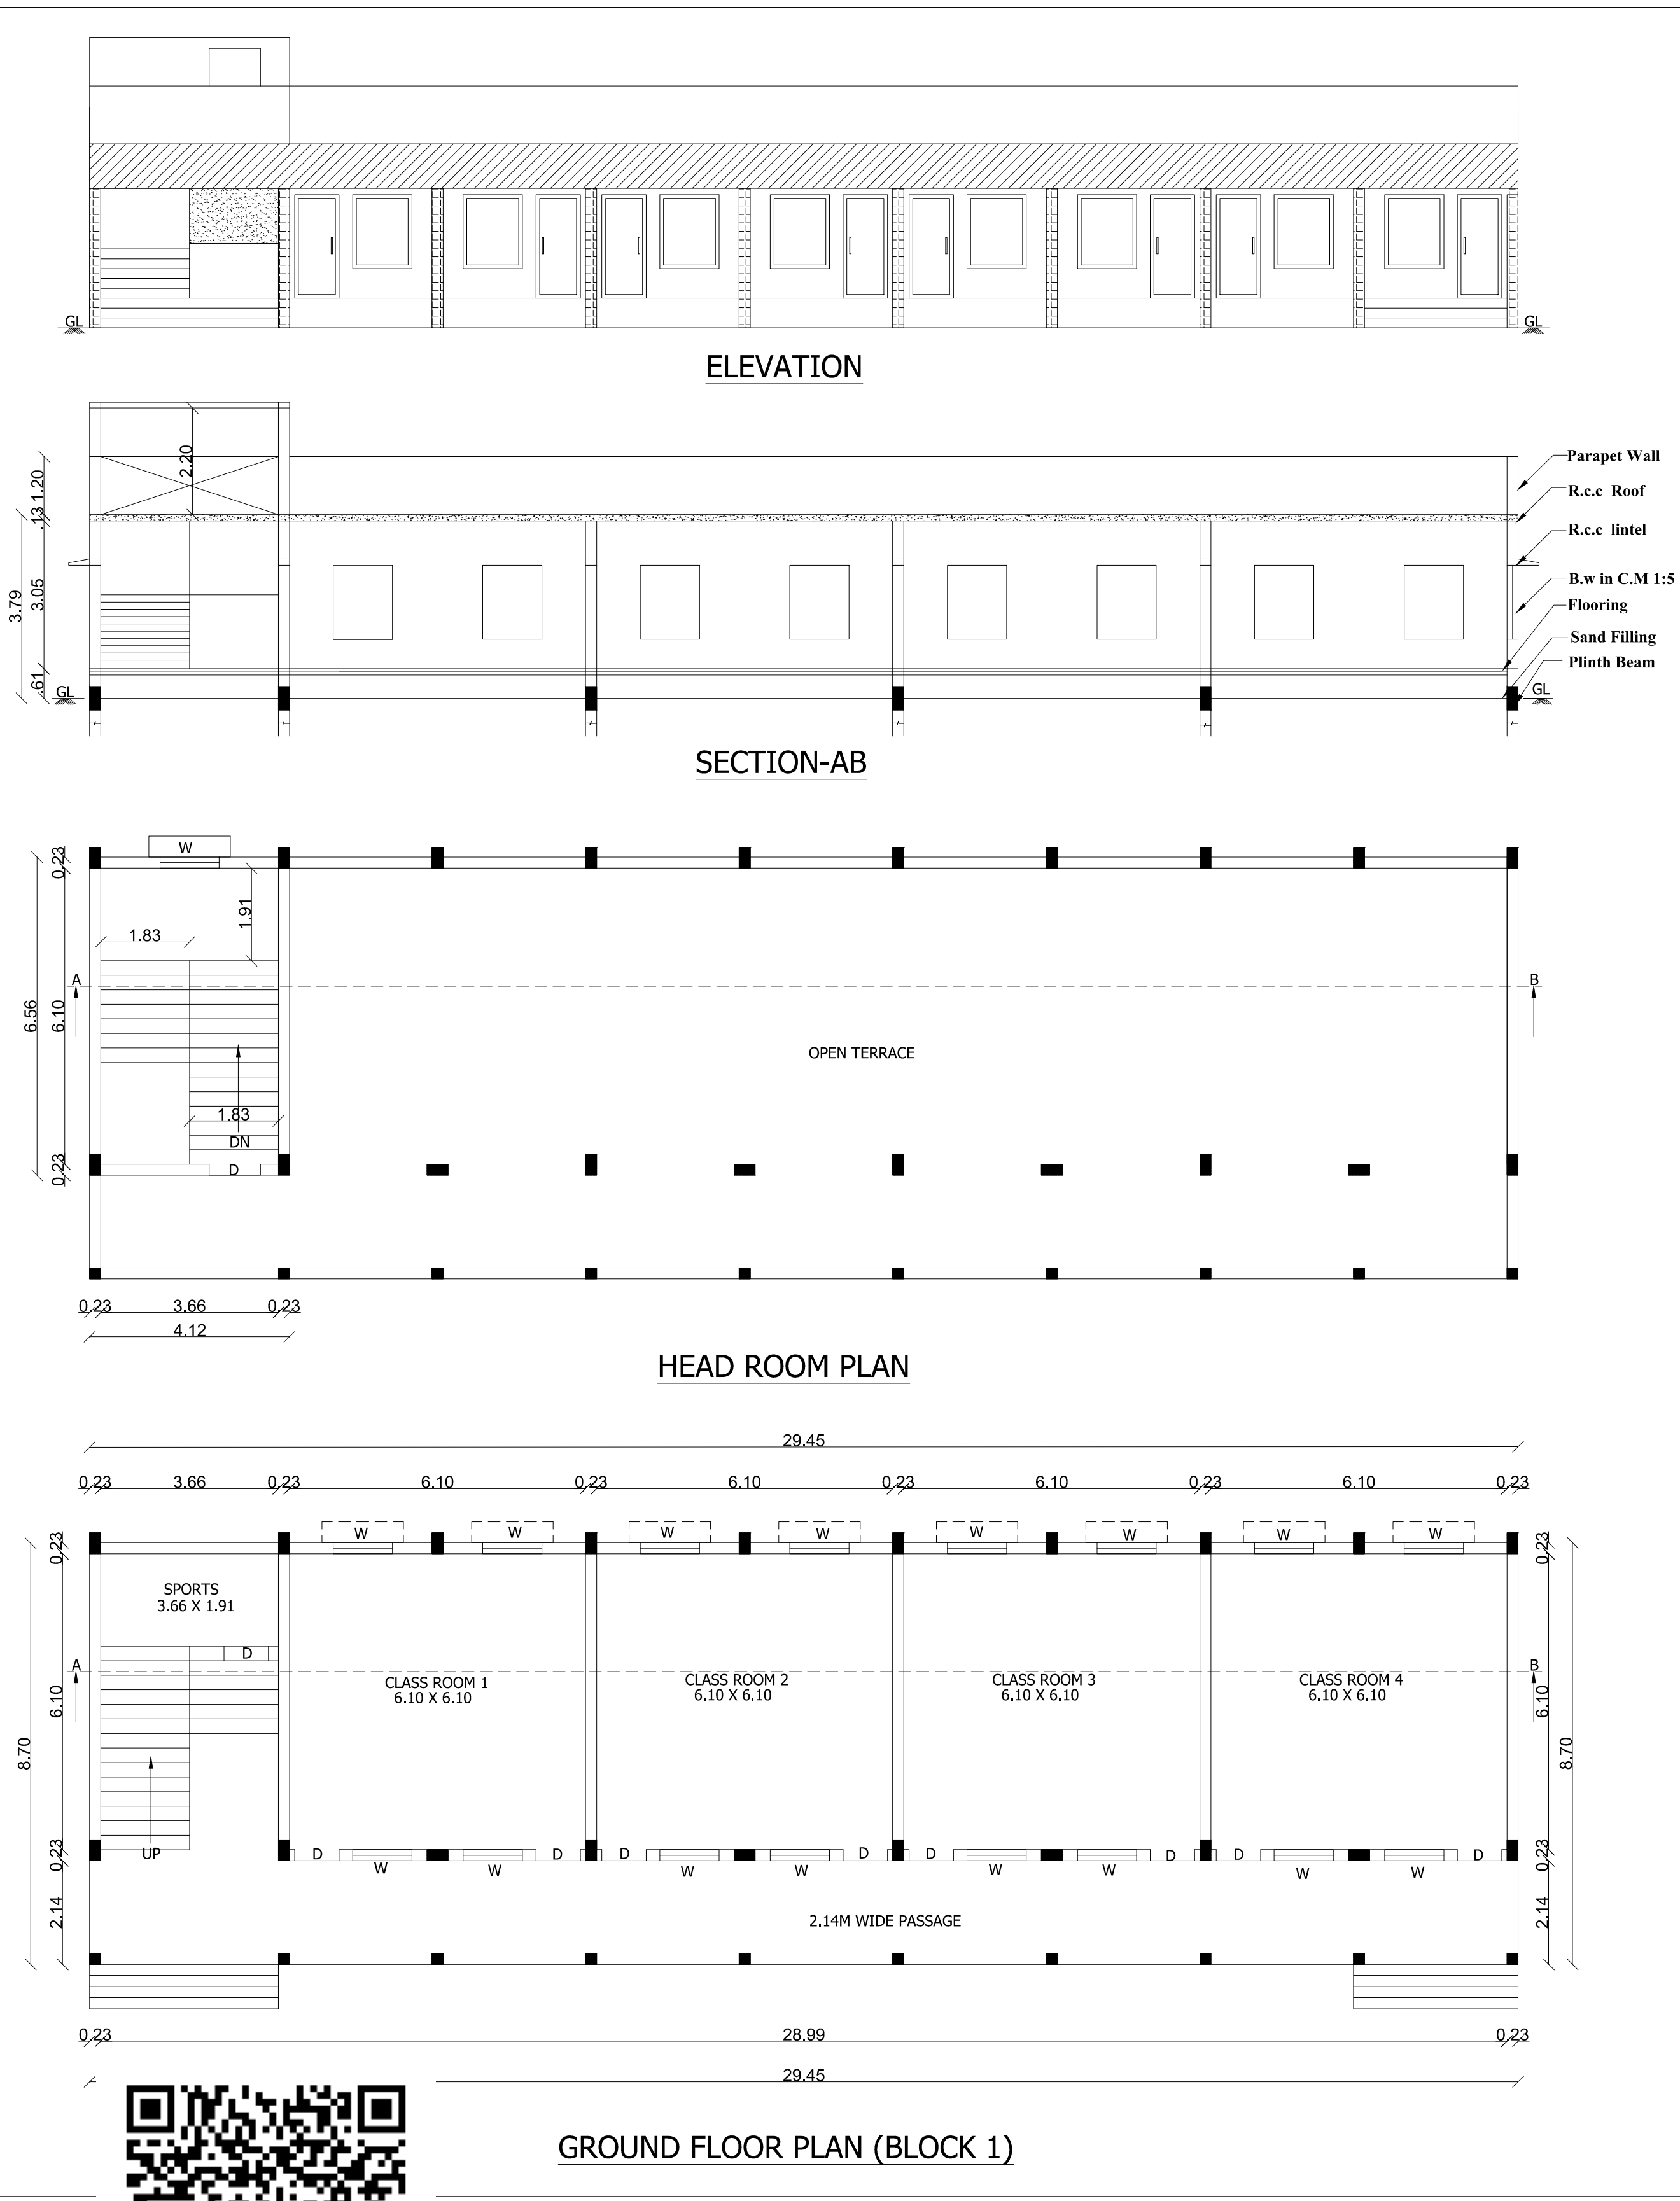

PLAN SHOWING THE PROPOSED CONSTRUCTION OF SCHOOL BUILDING FOR "SEVENTH DAY ADVENTISTS NURSERY AND PRIMARY SCHOOL" IN S.NO:548/2C, 552/2A OF KARUNGADAL VILLAGE, "PALANIYAPPAPURAM" KARUNKADAL PANCHAYAT, ALWARTHIRUNAGARI UNION, SATHANKULAM TALUK THOOTHUKUDI DISTRICT.

SHEET NO:1

BLOCK DETAILS	FLOOR DETAILS	AREA IN SQ.MT		TOTAL SQ.MT	TOTAL SQ.FT
		F.S.I	Non-F.S.I		
BLOCK - 1	GROUND FLOOR	256.22	-----	256.22	2757.95
	HEAD ROOM	-----	27.03	27.03	290.95
BLOCK - 2	GROUND FLOOR	256.22	-----	256.22	2757.95
	HEAD ROOM	-----	27.03	27.03	290.95

SCHEDULE OF JOINERIES

D	DOOR	1.20m x 2.10m
W	WINDOW	1.22m x 1.20m

TECHNICAL APPROVAL

ROC.NO: SWP/BPA/0389232/2024

SWP/THOOTHUKUDI/BPA/AD/DTCP NO.38/2025

OFFICE USE:

[Signature]
G. THIRUKUNDRAN
RS CONSTRUCTION
Constr. Eng. KKOTCH/012/2022
40G, Selvin Street
Pallivilai, Vetturimadam
Nagercoil-3
Ph: +91 9124822425


[Stamp]
Er. M. ANANATHAN, M.E. (Structural)
Reg.No: RSE / Ge-11 /TVL / March / 2019 / 003
AVM Builders
V.M. Chatterjee, Palayamkottai
Cell: 95005 93812, 94431 94872.

[Signature]
PRINCIPAL
SDA Nursery & Primary School
Palaniyappapuram
Tuticorin-628613


Er. P. K. FIHAHEEMUL ANSARI B.E.
Reg. No.: RE/Gr II/TVL/March/2019/006
35 / 13-2, Firthous Complex, Ambai Road,
Melapalayam, (Sub-Registrar Office Building)
Tirunelveli - 627 005. Cell: 9488237454.

APPLICANT :


ENGINEER :

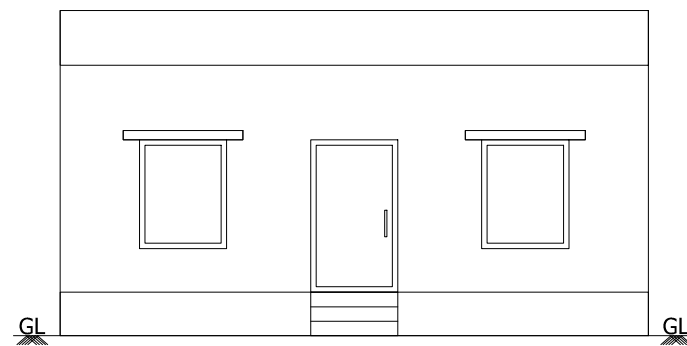


ELEVATION

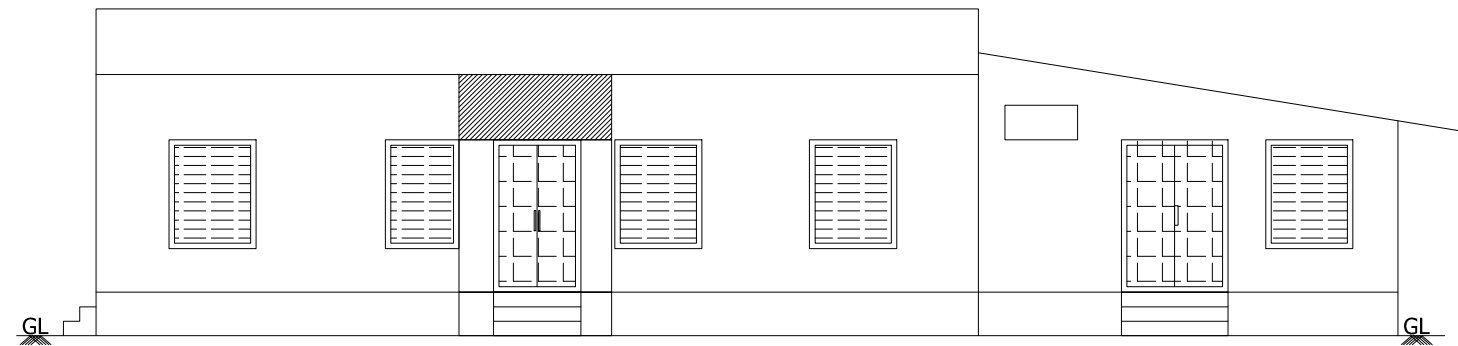


ELEVATION

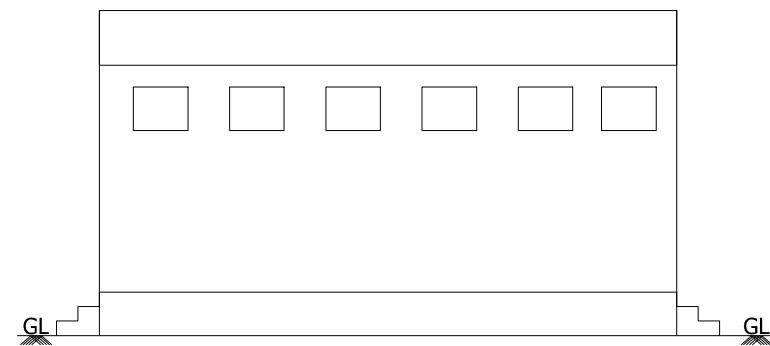


ELEVATION

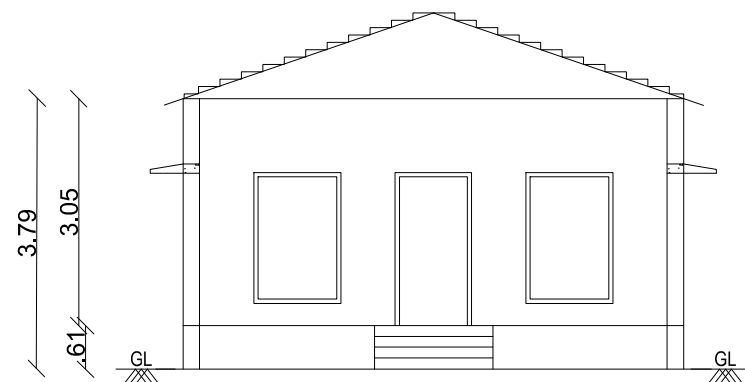


ELEVATION

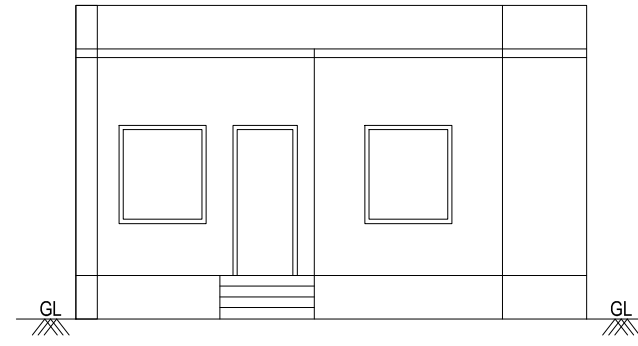


ELEVATION

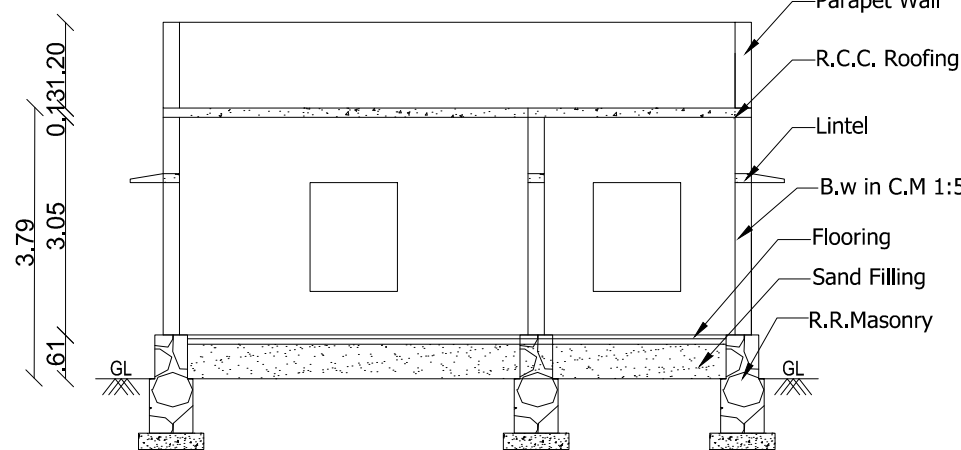


SECTION ON A-B

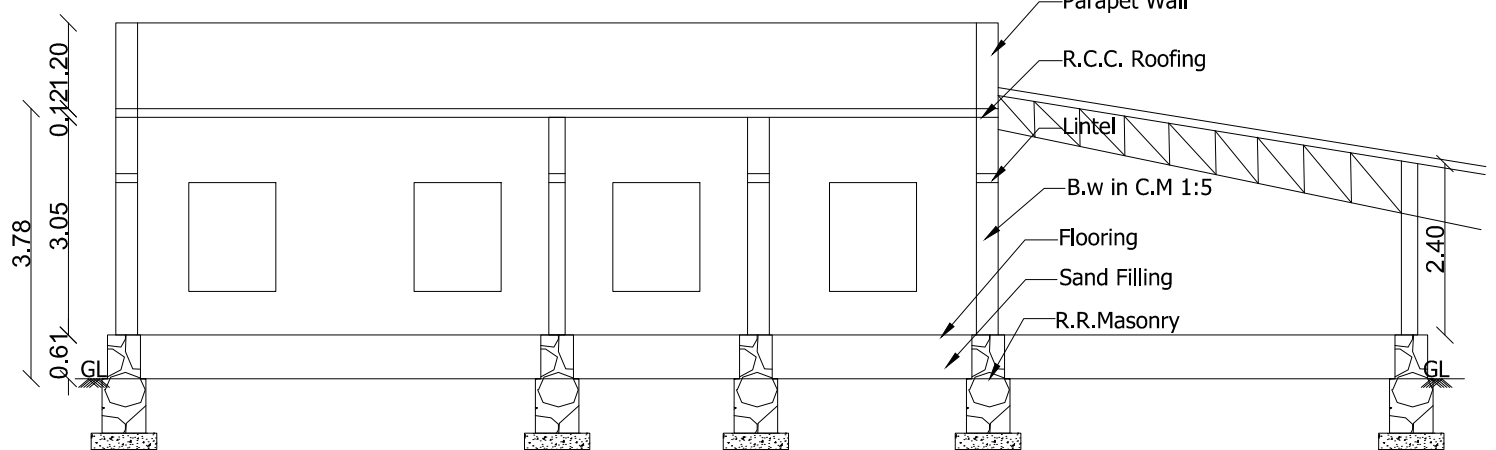


SECTION ON A-B

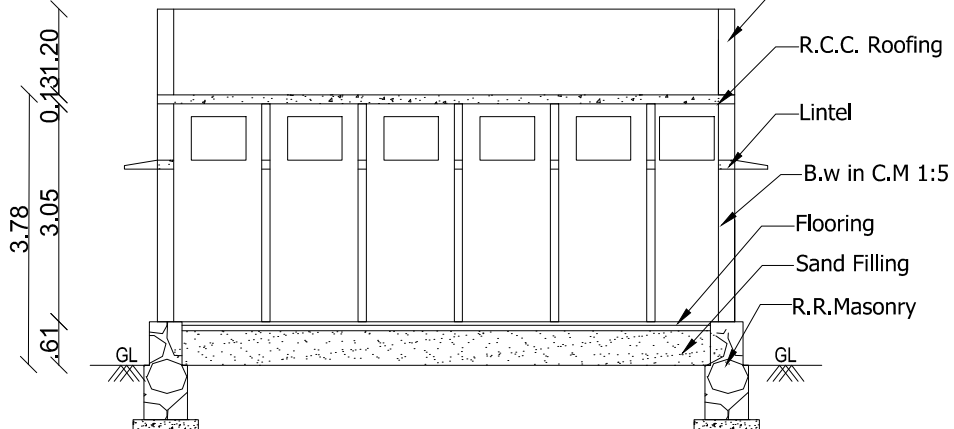


SECTION ON A-B

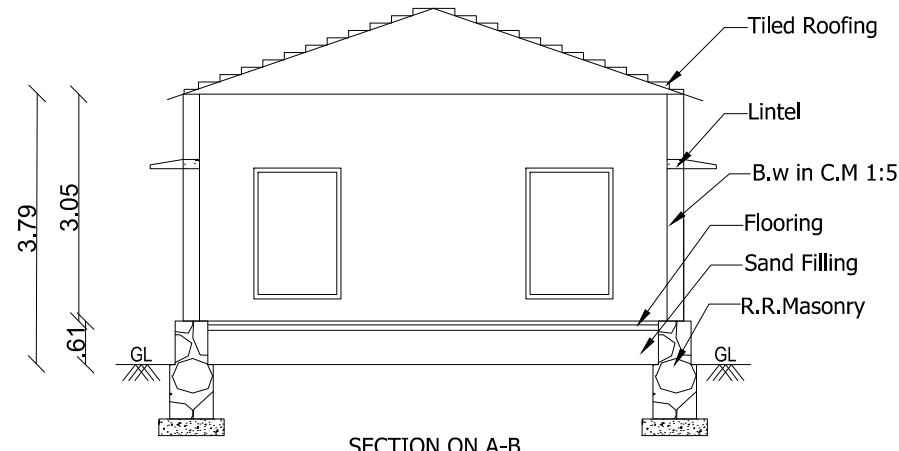


SECTION ON A-B

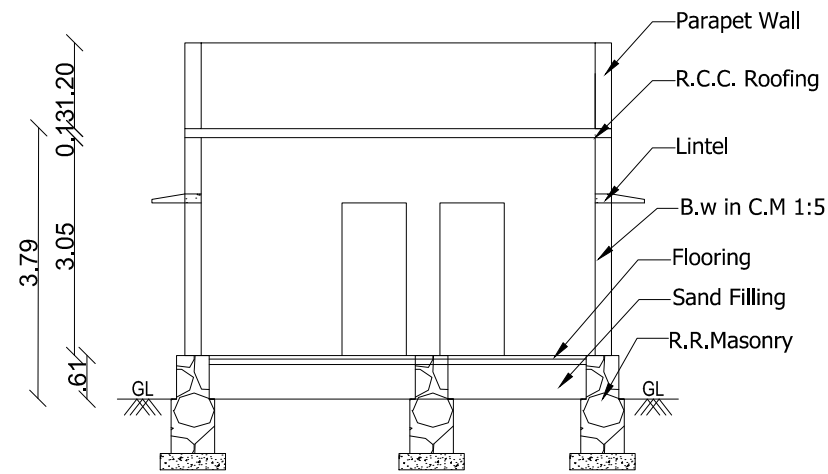


SECTION ON A-B

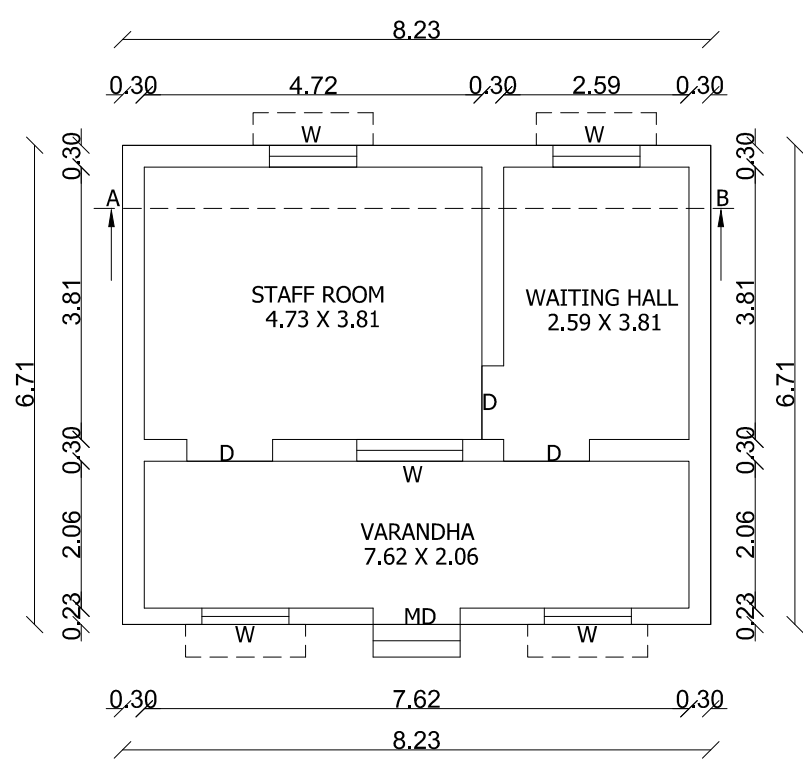


STAFF ROOM
BLOCK - 3

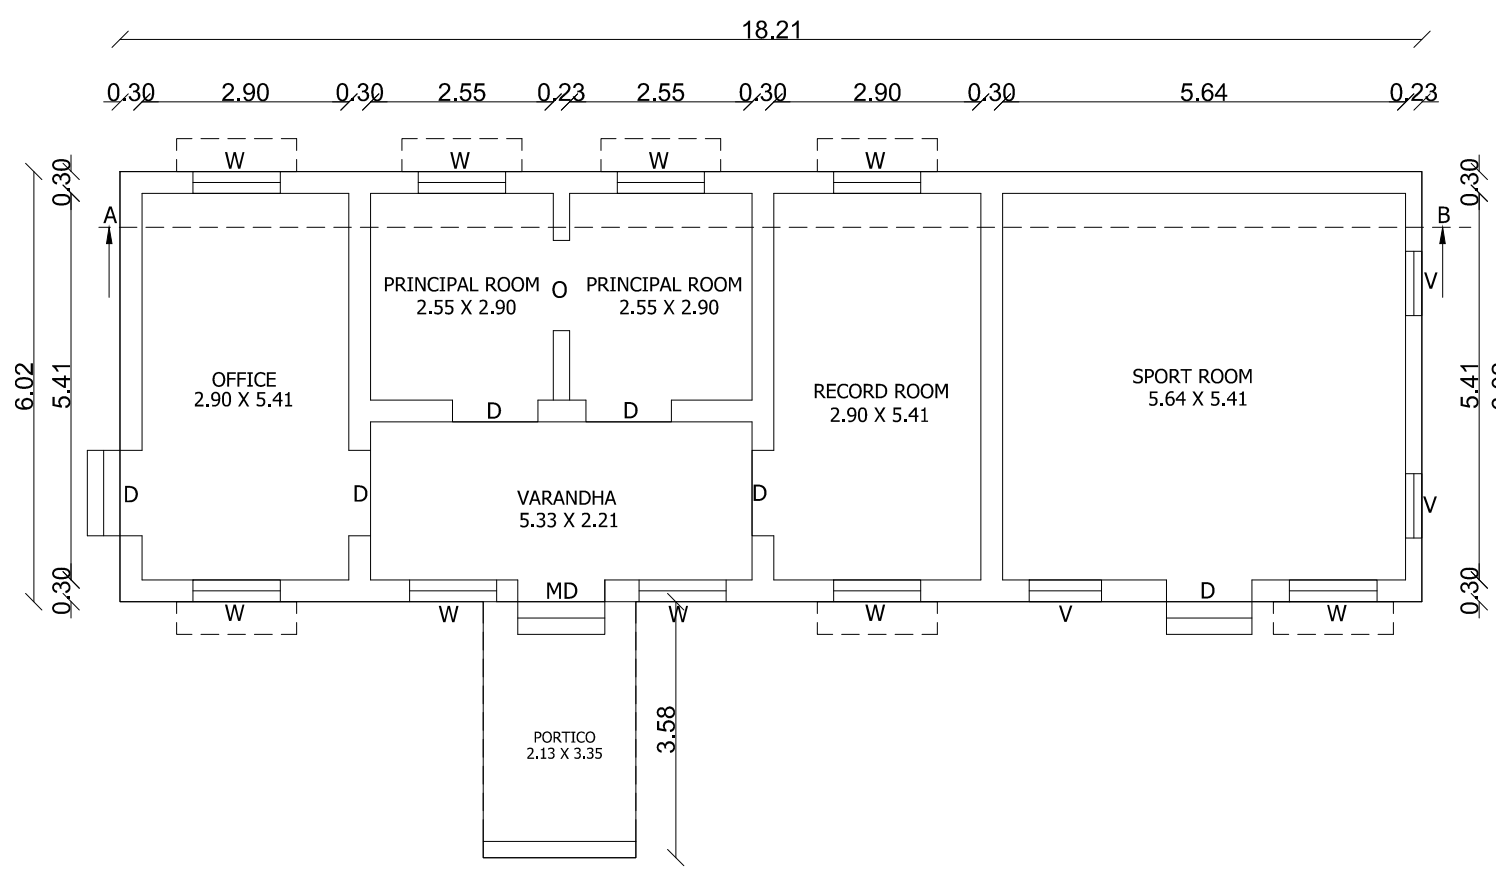


GROUND FLOOR PLAN
BLOCK - 4

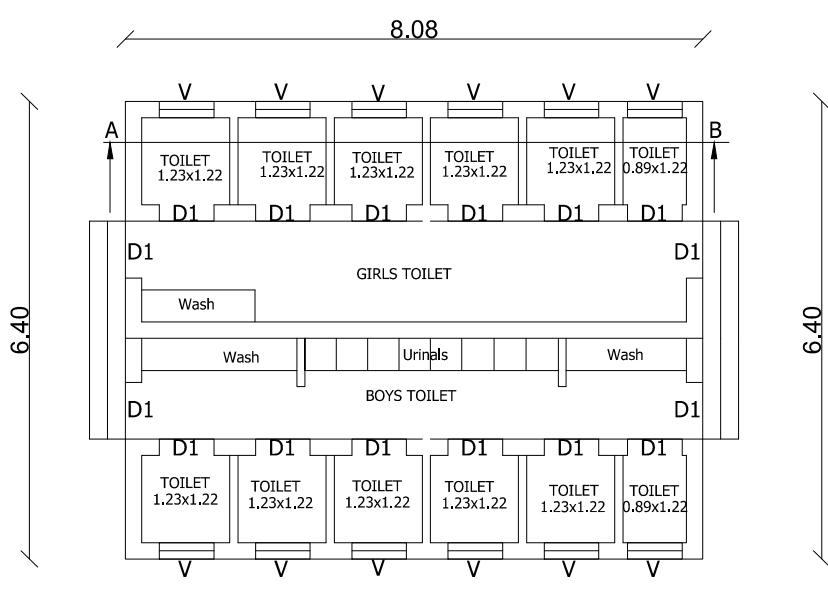

TOILET BLOCK
BLOCK - 5

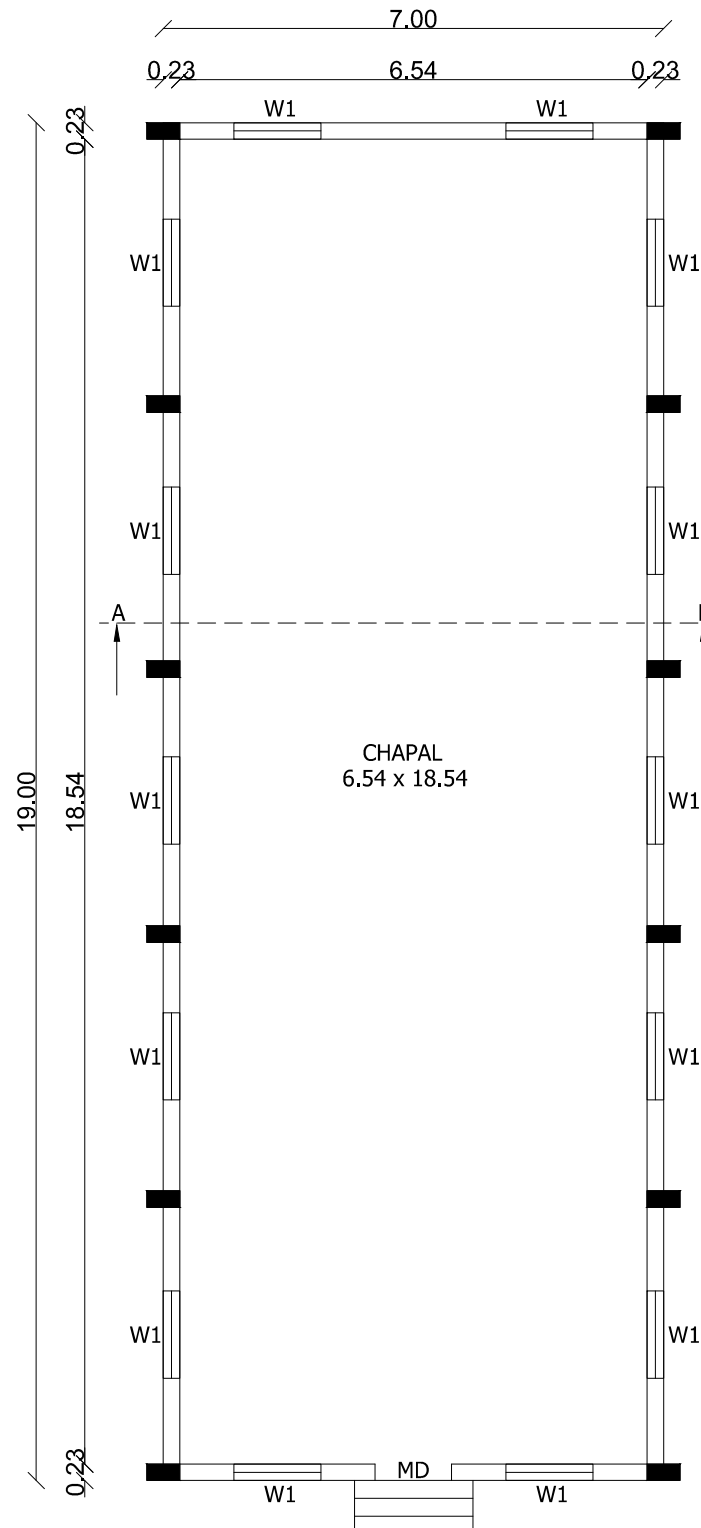

EXG.GROUND FLOOR PLAN
BLOCK - 6

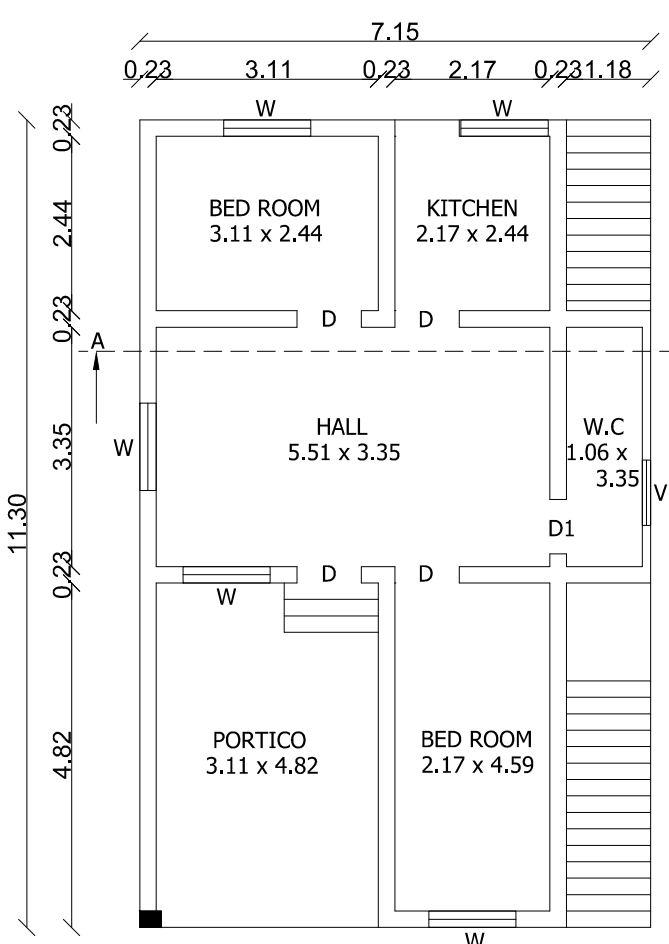

EXG.GROUND FLOOR PLAN
BLOCK - 7

PLAN SHOWING THE PROPOSED CONSTRUCTION OF SCHOOL BUILDING FOR "SEVENTH DAY ADVENTISTS NURSERY AND PRIMARY SCHOOL" IN S.NO:548/2C, 552/2A OF KARUNGADAL VILLAGE, "PALANIYAPPAPURAM" KARUNKADAL PANCHAYAT, ALWARTHIRUNAGARI UNION, SATHANKULAM TALUK THOOTHUKUDI DISTRICT.

SHEET NO:2

BUILDING AREA DETAILS					
BLOCK DETAILS	FLOOR DETAILS	AREA IN SQ.MT F.S.I	Non-F.S.I	TOTAL SQ.MT	TOTAL SQ.FT
BLOCK - 3	GROUND FLOOR	55.22	-----	55.20	594.39
BLOCK - 4	GROUND FLOOR	117.25	-----	117.31	1262.08
BLOCK - 5	TOILET BLOCK	51.72	-----	51.72	556.71

EXG.BUILDING AREA DETAILS					
BLOCK DETAILS	FLOOR DETAILS	AREA IN SQ.MT F.S.I	Non-F.S.I	TOTAL SQ.MT	TOTAL SQ.FT
BLOCK - 6	GROUND FLOOR	133.00	-----	133.00	1431.61
BLOCK - 7	GROUND FLOOR	80.79	-----	80.79	869.62

SCHEDULE OF JOINERIES			
MD	MAIN DOOR	1.22m x 2.10m	
D	DOOR	1.20m x 2.10m	
D1	DOOR	0.76m x 1.50m	
W	WINDOW	1.22m x 1.20m	
W1	WINDOW	1.22m x 1.83m	
V	VENTILATOR	0.91m x 0.60m	

TECHNICAL APPROVAL
ROC.NO: SWP/BPA/0389232/2024
SWP/THOOTHUKUDI/BPA/AD/DTCP NO.38/2025

OFFICE USE:

RS CONSTRUCTION
Contr. Eng: KOTUPPILAI/2022
6001, Selva Street
Pallivilal, Vettummadam
Nagercoil-3
Ph: +91 8124822425

Ex. M. ANAMUTHU, M.E. (Structural)
Reg. No: RE/Gr II/TVL/March/2019/006
AVM Builders
V.M. Chellam, Palaniyappapuram
Cell: 98005 83812, 94431 94572

PRINCIPAL
S.D.A. Nursery & Primary School
Palaniyappapuram
Tuticorin-628513

APPLICANT:

Er. P. K. AHAMEEMUL ANSARI B.E.
Reg. No.: RE/Gr II/TVL/March/2019/006
35 / 13-2, Firrthous Complex, Ambai Road,
Melsapalayam, (Sub-Registrar Office Building)
Tirunelveli - 627 005. Cell: 9488237454.

ENGINEER:

Eight ways to know a piece of land before you pay for it.

This report covers one part of the picture. These cover the rest, drawn from the same government records, for any property in Tamil Nadu.

LandLens One

Ask anything about a property and get an answer grounded in live government records, with the sources shown.

[/landlens/one](#)



Verify My Land

Every record check run on one property and returned as a single report.

[/landlens/verify-my-land](#)



Legal Opinion

An advocate's written opinion on the title, built on the records we pull for it.

[/landlens](#)



One Map

Every layer on one map: the parcel, its boundary, zoning, water bodies and what sits around it.

[/landlens/one/map](#)



PriceMap

What land actually changed hands for around this plot, taken from the registered deeds.

[/landlens/pricemap](#)



Build Scope

What you are allowed to build here: floor space, height, coverage and setbacks.

[/landlens/build-scope](#)



Property Tracker

Watch a property and hear about it when something new is registered against it.

[/landlens/property-tracker](#)



Deal Room

Run the transaction in one place: documents, stamping, signatures and the parties.

[/landlens/deal-room](#)



Twenty-four checks you can run yourself, at no cost.

Records and verification

The registers themselves, read for you.

Encumbrance Certificate

Patta and Chitta

Field Measurement Sketch

EC Analyzer

Bank charge check

Court case search

Seller background check

Approval check by survey

Value and duty

What it is worth and what it costs to register.

Guideline value by street

Guideline value by survey

Stamp duty and registration fees

Capital gains

Floor space index

Area unit converter

Zoning and land use

What the plan says can happen on this land.

Land use zone finder

CMDA land use check

Coastal regulation zone

Master plan check

Water bodies finder

Airport height clearance

Registers and directories

Who holds it, and which office keeps the record.

Find your registering office

Temple property check

Waqf property check

RERA register



Every free tool
/tools



Services we run
for you
/services



The LandLens
suite
/landlens/one



Every claim in this document traces back to a government record.

Legal opinions, due diligence and title verification

Building plan, layout and sub-division approvals

Completion and occupancy certificates, regularisation

Escrow, negotiation and NRI property management

Land survey, soil testing, architecture and construction

Verified RealEstate
3/350/2 Mettukuppam,
OMR Thoraipakkam,
Chennai 600 097, India
hello@verified.realestate
+91 9996 12 9996

Prepared from the registers named on the page each finding sits on. Where a register could not be read, this document says so in its place rather than leaving the gap to be read as a clean result.

