

PP

APPROVAL RECORD

Planning Permission

Thoothukkudi
Thoothukkudi district, Tamil Nadu


APPROVAL TYPE
Building Plan

ISSUING AUTHORITY
DTCP

The approval as the planning authority issued it, reproduced in full behind this page.

An approval speaks to what was sanctioned, not to what was built. Completion is a separate record.



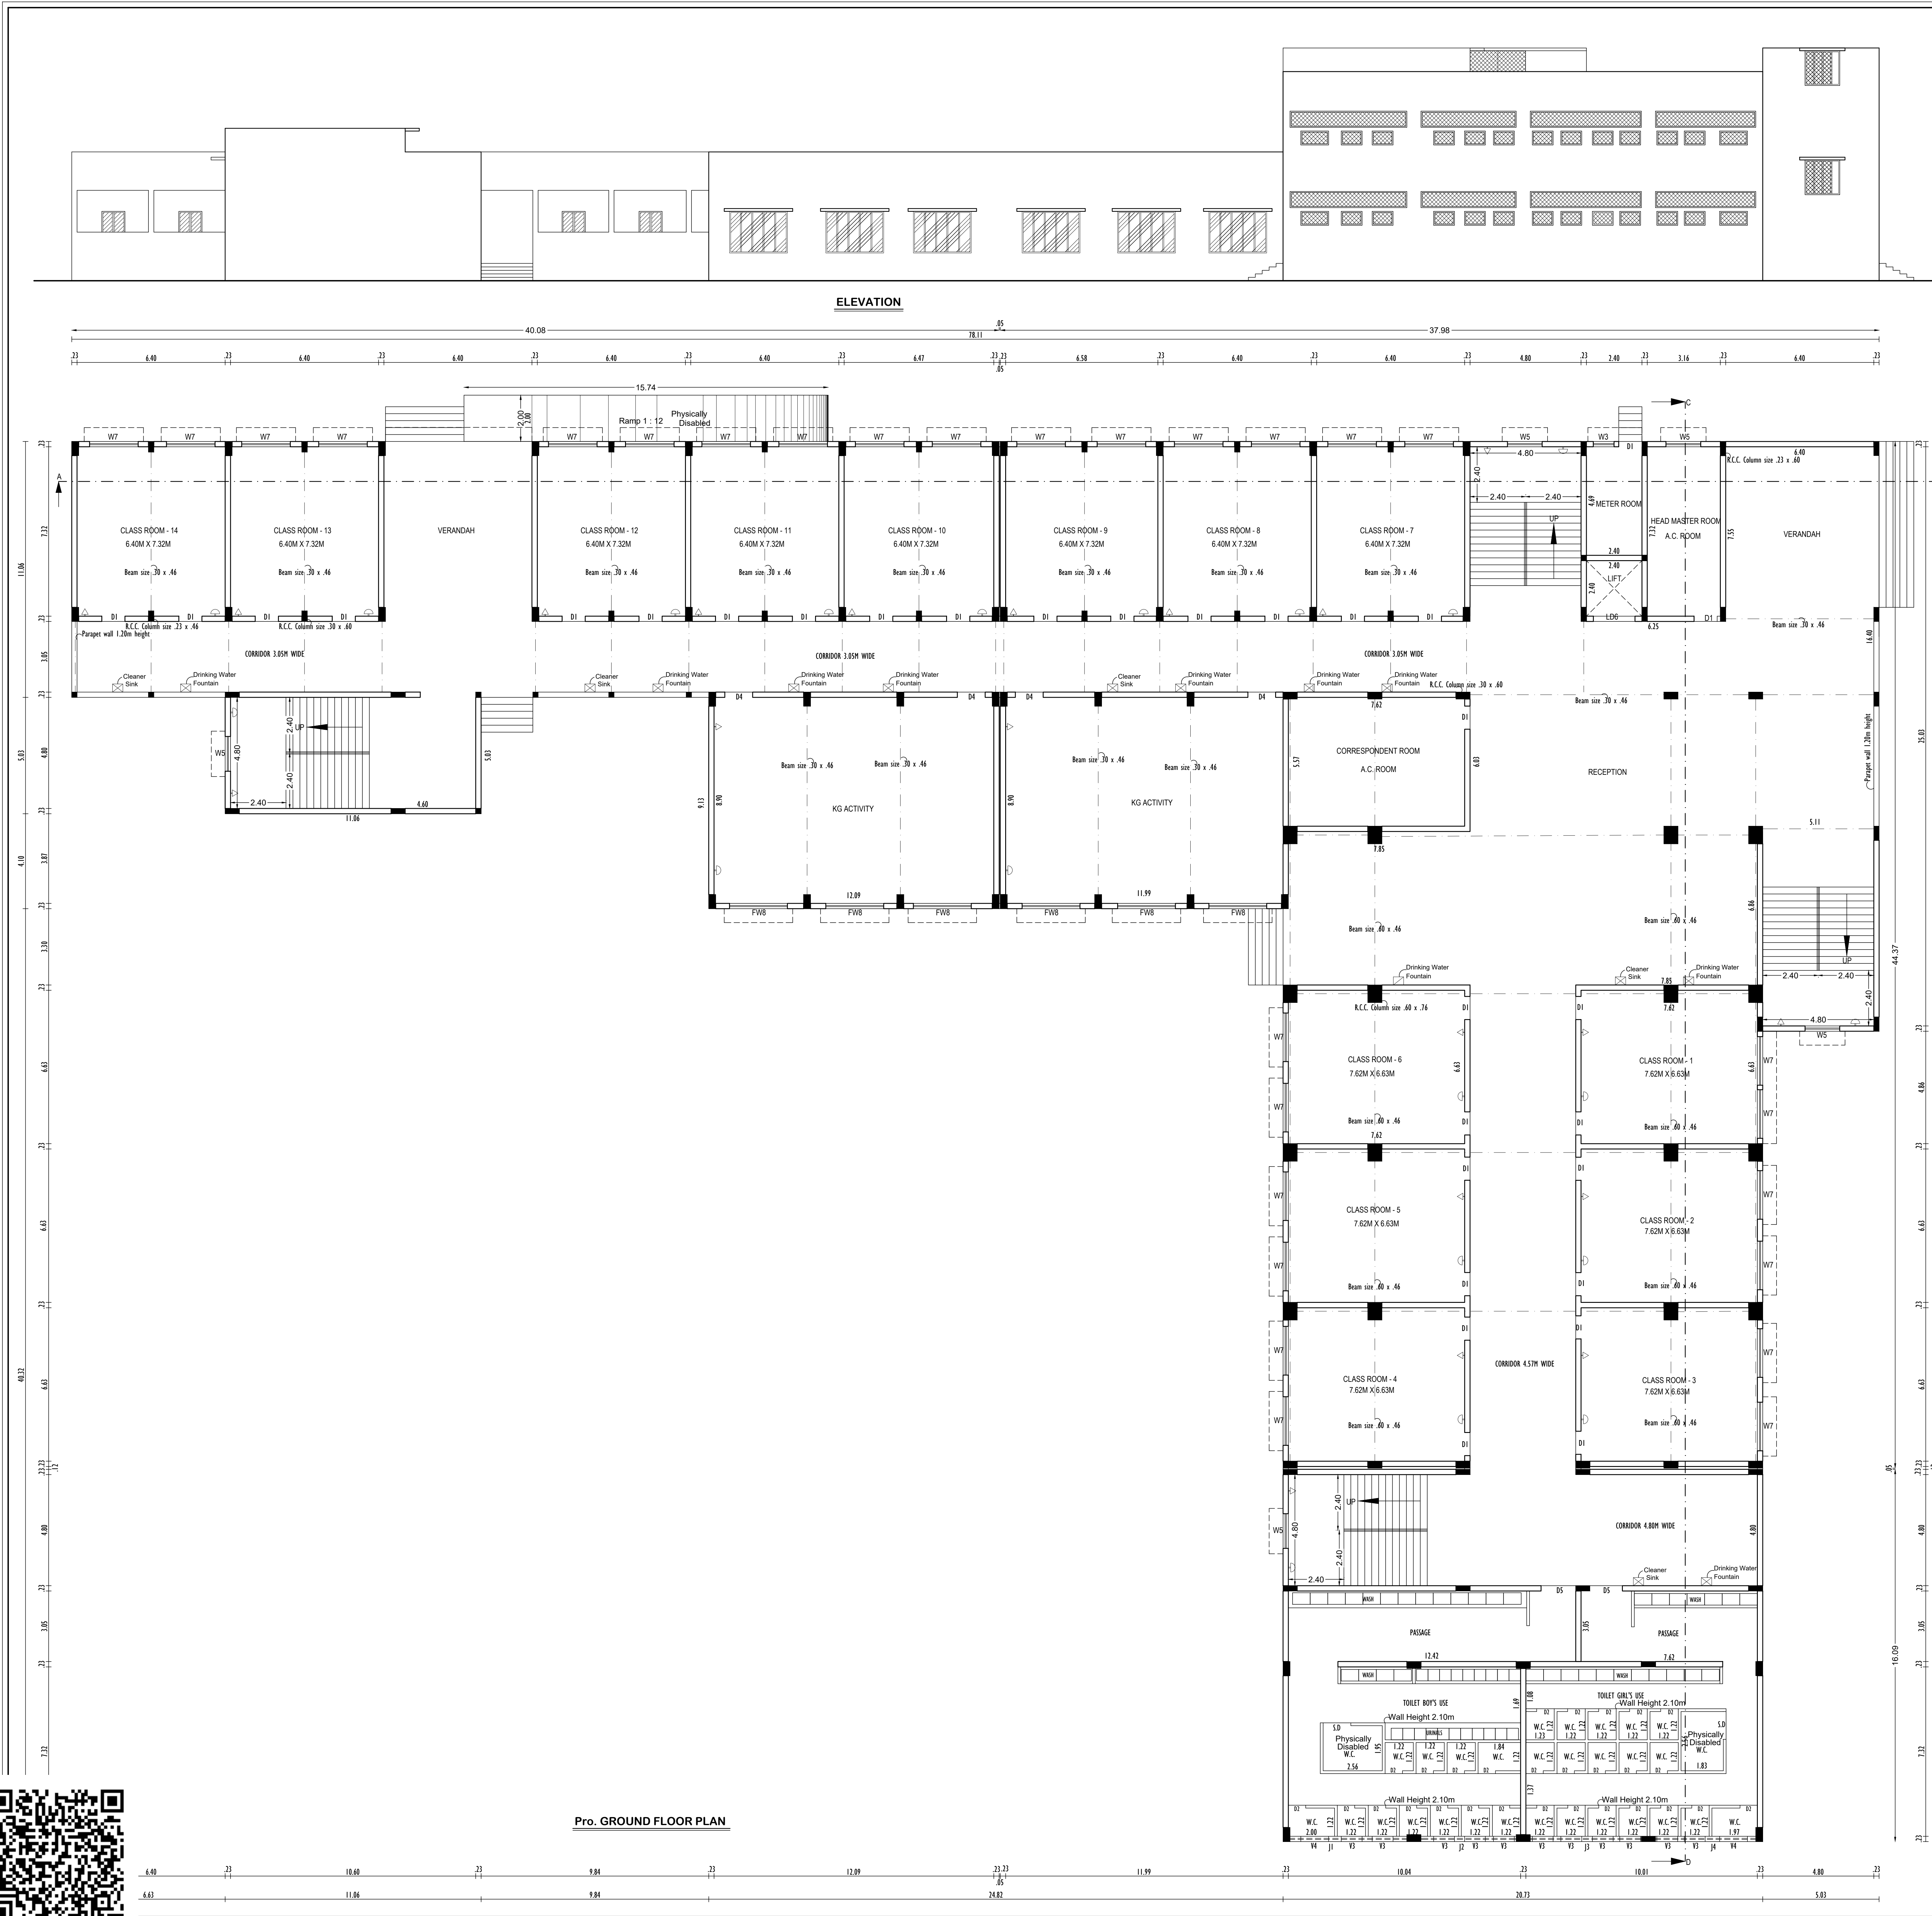

PLAN SHOWING THE PROPOSED CONSTRUCTION OF "HIGHER SECONDARY SCHOOL" BUILDING AT SURVEY NOS. 199/5C & 202/1A4A2 AT AYYANADAIPPU VILLAGE, AYYANADAIPPU PANCHAYAT, THOOTHUKUDI TALUK, THOOTHUKUDI DISTRICT.

ALL DIMENSIONS ARE IN METRE, SCALE 1:100

AREA DETAILS

DESCRIPTION	Sq.mt	Sq.ft
Building Area G.F. (SI Area)	2243.73	
PRO.GROUND FLOOR AREA	2243.73	24143

Legends :

Pro. Building

JOINERY DETAILS

D1	Door	1.00 x 2.10
D2	Door	0.75 x 2.10
D4	Door	1.20 x 2.10
D5	Door	1.50 x 2.10
S.D	Sliding Door	1.20 x 2.10
L.D	Lift Door	1.80 x 2.10
W6	Window	1.80 x 1.50
W7	Window	2.10 x 1.50
W8	Window	2.40 x 1.50
FW8	French Window	2.50 x 1.80
V3	Ventilator	0.90 x 0.60
V5	Ventilator	1.50 x 0.60
JW1	Jolly Work	5.05 x 0.70
JW2	Jolly Work	4.11 x 0.70
JW3	Jolly Work	4.80 x 0.70
JW4	Jolly Work	4.33 x 0.70

Note:

Waste Water Used for Garden
Rain Water harvesting Details Provided
Solar System Water tank provided
Fire Resistance to be provided
Emergency alarm to be provided
Drinking water to be provided as per corporation norms
Rain water harvesting tank to be provided
Waste water from recycled water tank & Trench connected to sewage disposal tank
Solid waste tub to be provided
Sewage provided in septic tank to prevent curb breeding of mosquitoes
P65 per G.O(M.S) No : 341 - dated 03.11.2004
P66 per G.O(M.S) No : 341 - dated 03.11.2004
P67 per G.O(M.S) No : 341 - dated 03.11.2004
Drinking Water Foundation, Cleaners Sinks To Be Provided

SWP/THOOTHUKUDI/BPA/708281/2025
AD/BP/DCP No: 117/2025.

Office Use

Structural Engineer


Applicant

MR. M. RAMKUMAR M.E.
Registered Structural Engineer Grade-I
Regn No. RSE-UTKDCP/DEO/03/2022
MR Engineering Construction
103, Dinakardisapuram Street,
KOVELPATI - 628 501.
Cell : 89493 33103.


A. SIVAKUMAR
DCE, S.E. (SRA), M.E. (Structure)
Registered Construction Engineer
Reg No. RCE/TN/MAY2018/004
S. ANNAL INDRAN NAGAR
& Properties Promoters (P) Ltd.
SIR, Art of Arts, First Cross Street,
Maharajanager, Tirunelveli-627011.

Construction Engineer


Registered Engineer

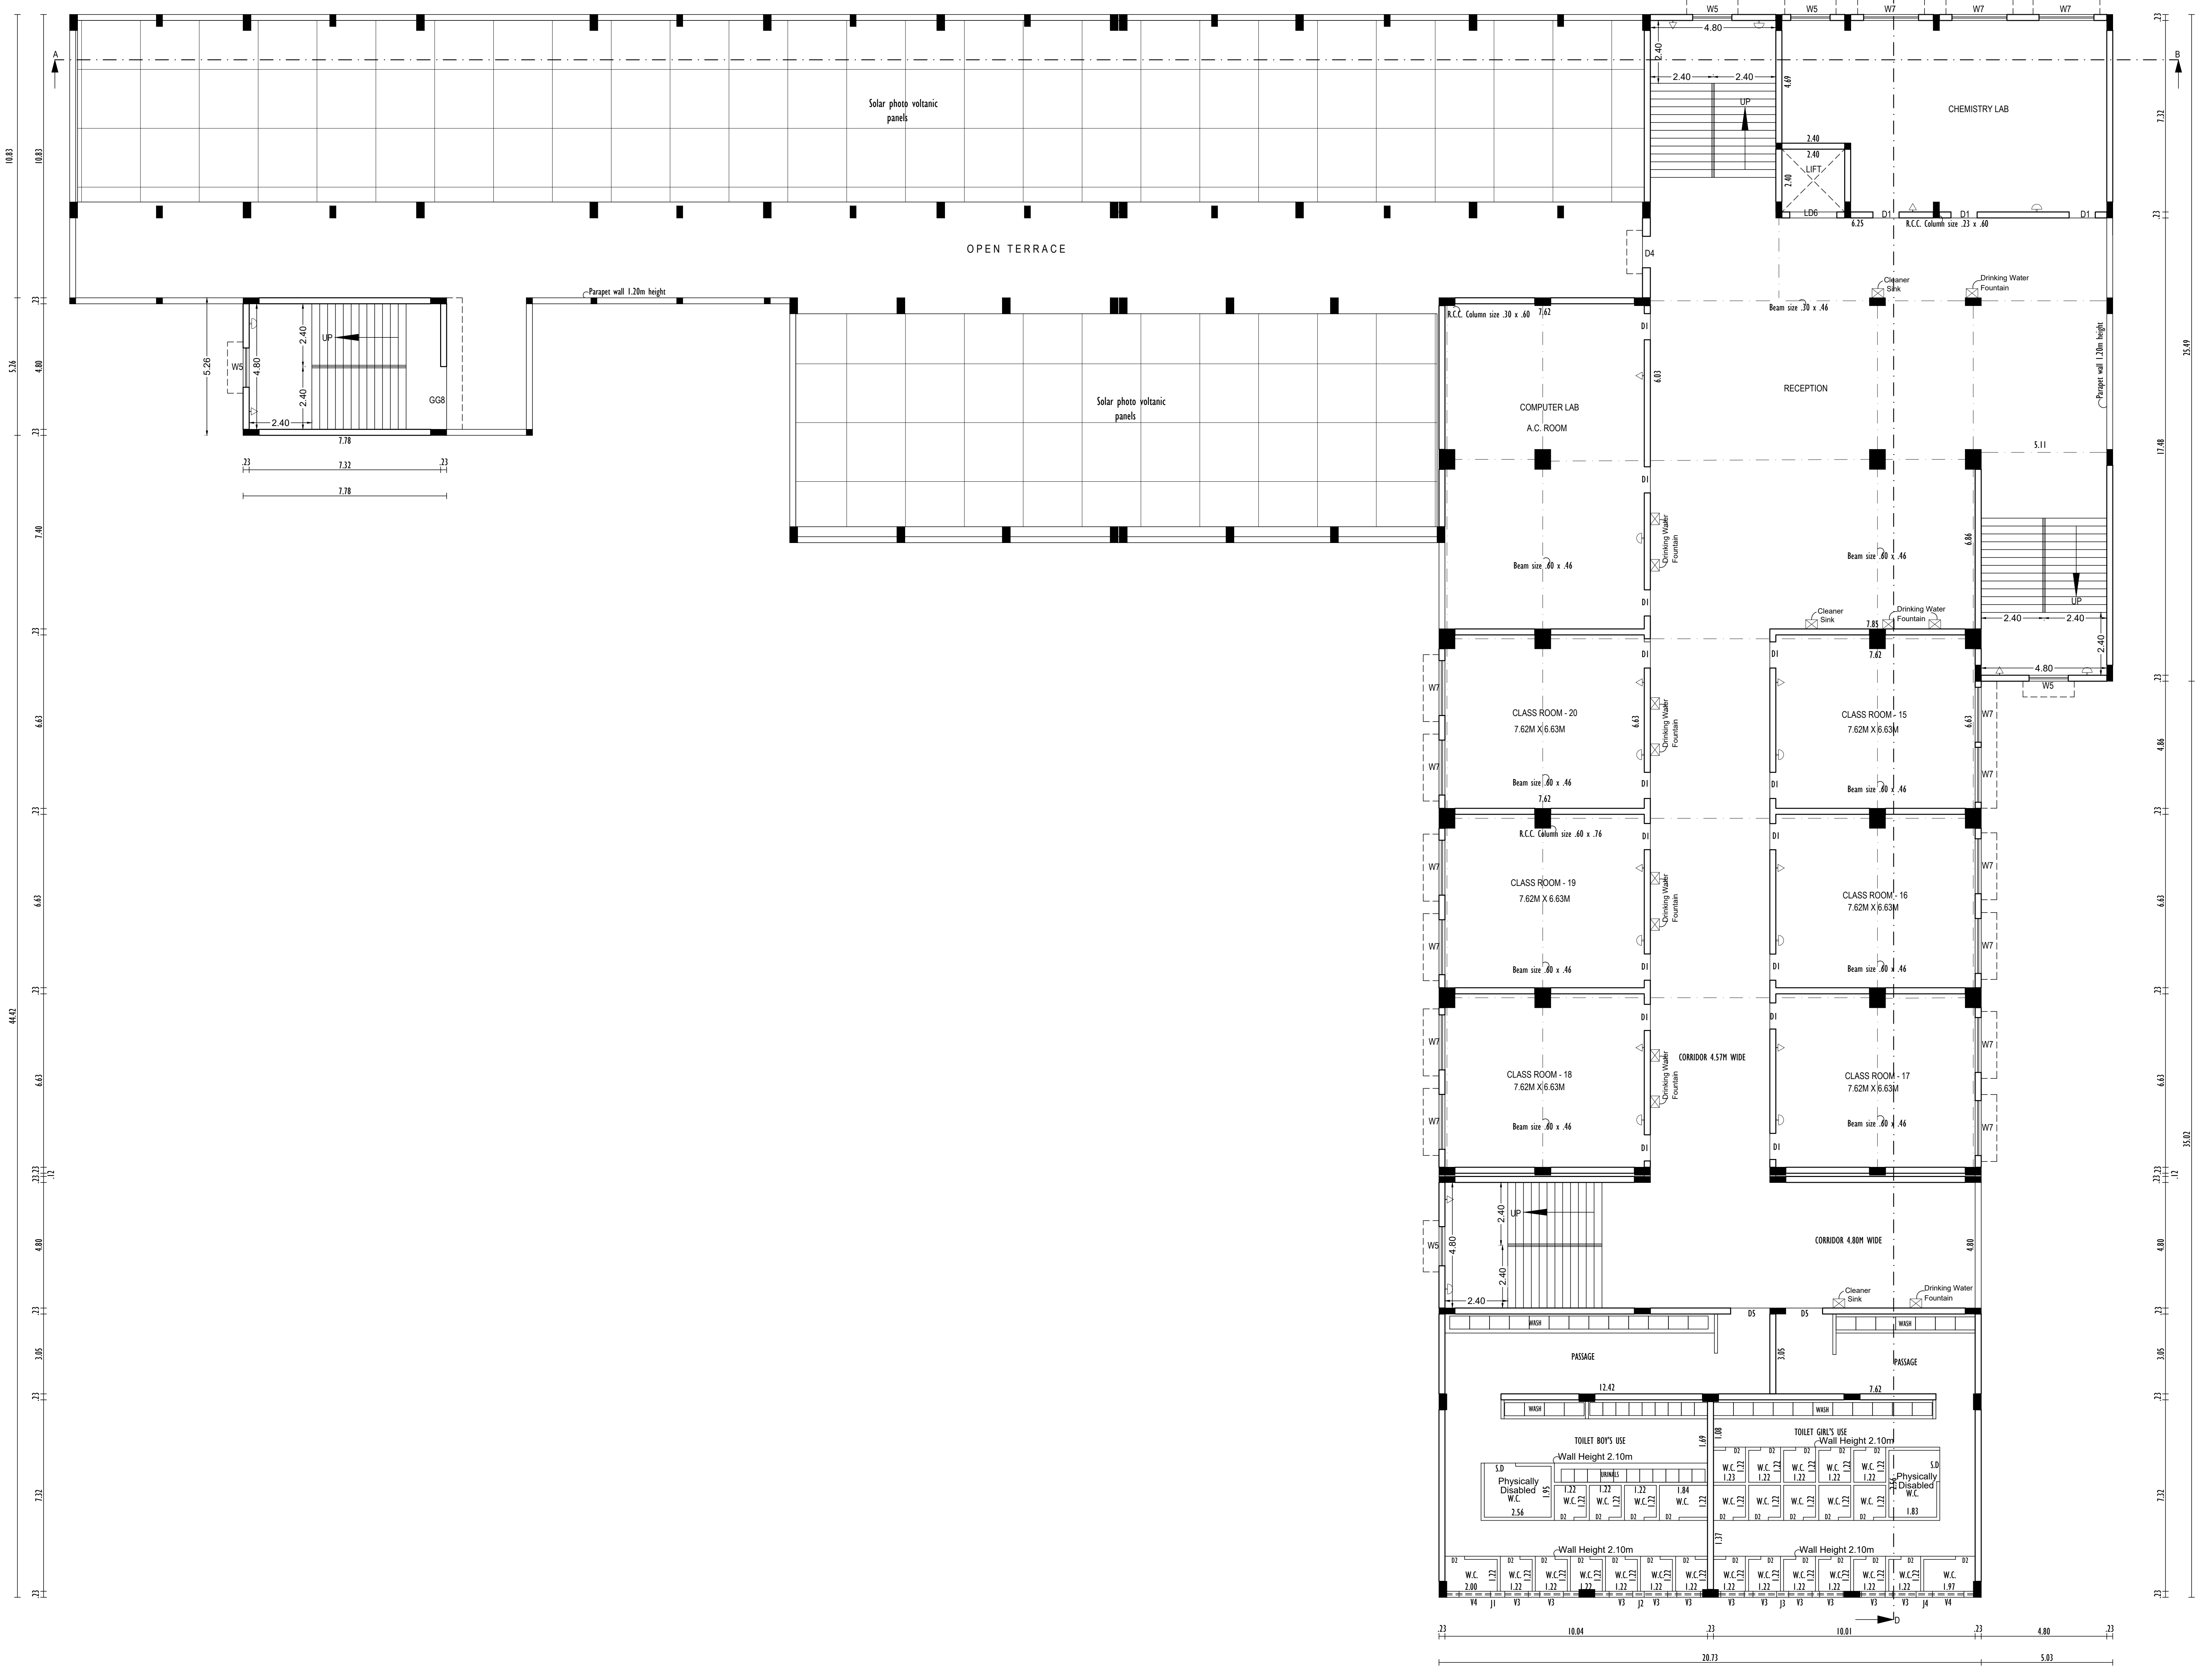

Registered Engineer

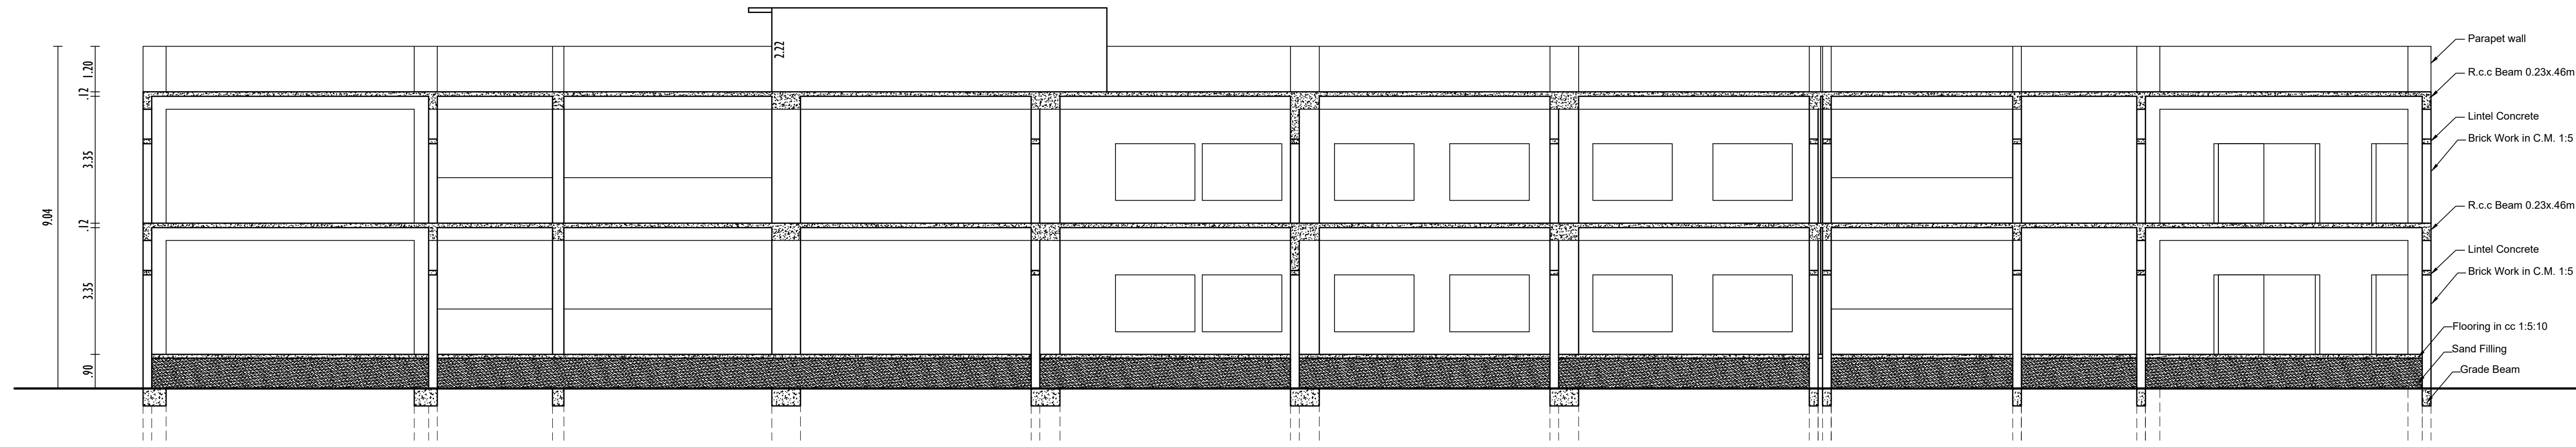

SECTION ON 'C' 'D'

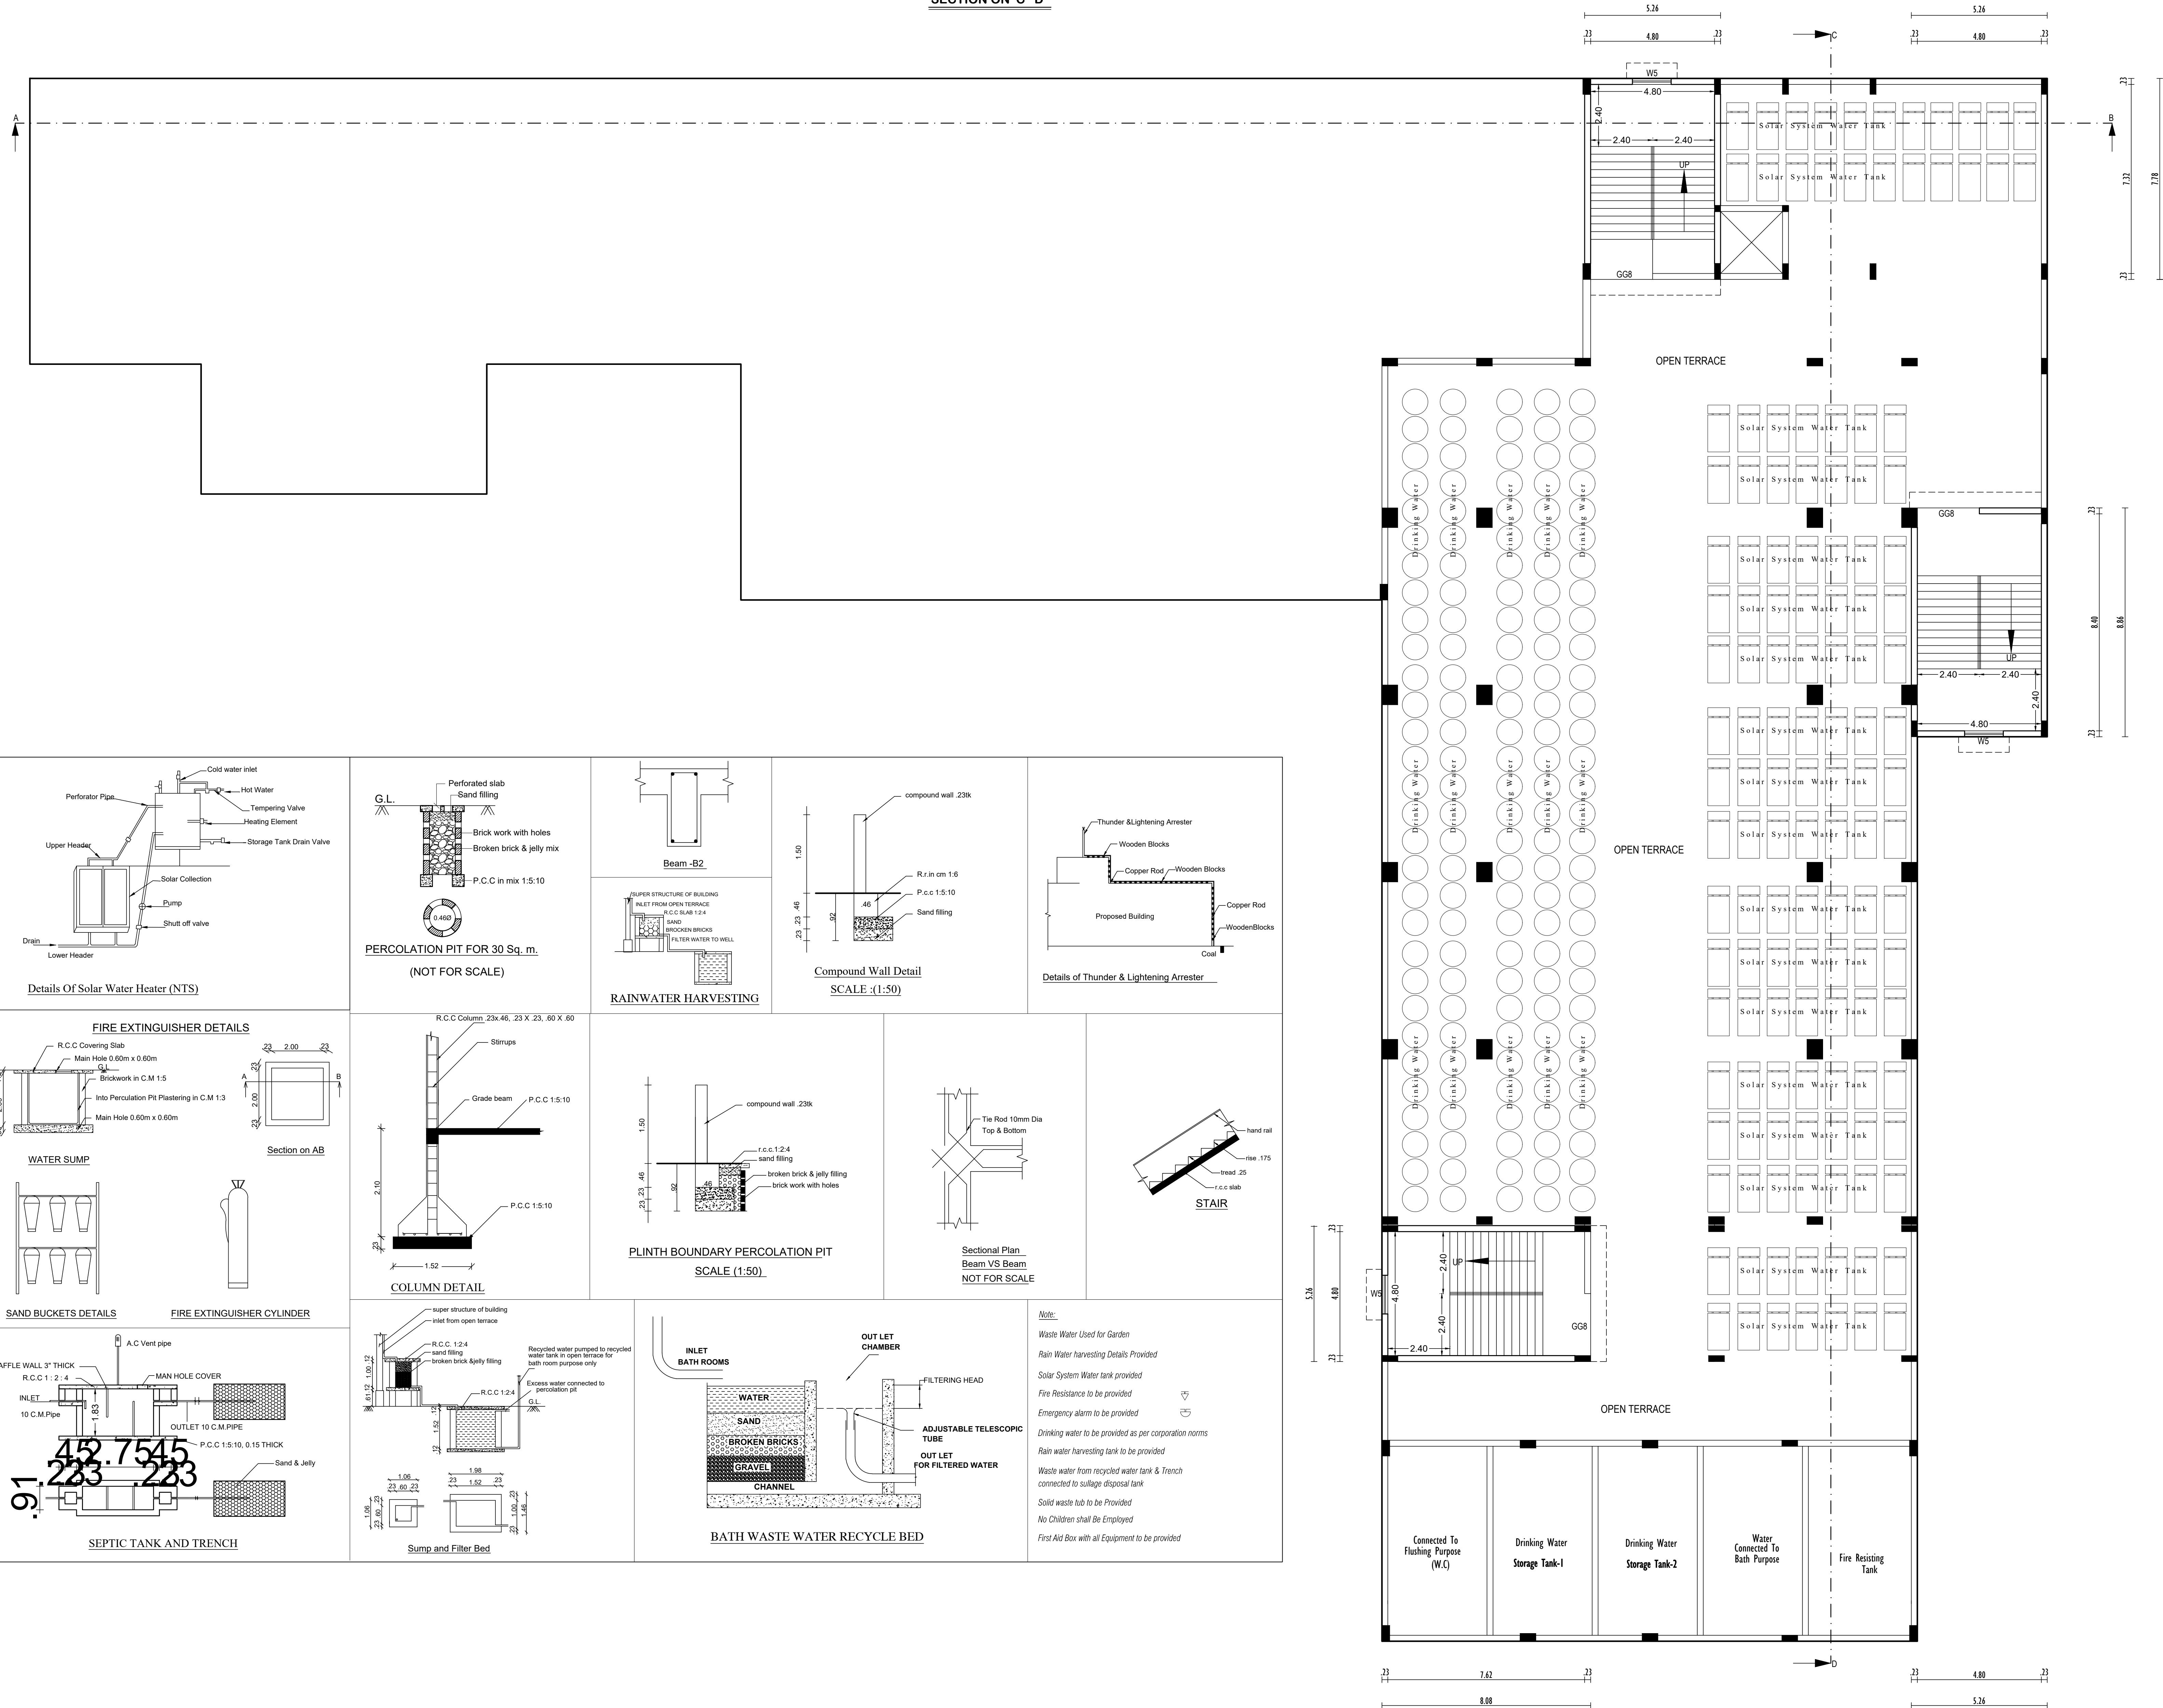

Pro. TERRACE FLOOR PLAN

PLAN SHOWING THE PROPOSED CONSTRUCTION OF "HIGHER SECONDARY SCHOOL" BUILDING AT SURVEY NOS. 199/5C & 202/1A4A2 AT AYYANADAIPPU VILLAGE, AYYANADAIPPU PANCHAYAT, THOOTHUKUDI TALUK, THOOTHUKUDI DISTRICT.

ALL DIMENSIONS ARE IN METRE, SCALE 1:100

AREA DETAILS		Legends :	
DESCRIPTION	Sq.mt	Sq.ft	
Building Area (Non FSI Area)	130.03		
PRO.TERRACE FLOOR AREA (Head Room)	130.03	1399	

JOINERY DETAILS

D1	Door	1.00 x 2.10
D2	Door	0.75 x 2.10
D4	Door	1.20 x 2.10
D5	Door	1.50 x 2.10
S.D	Sliding Door	1.20 x 2.10
L.D	Lift Door	1.80 x 2.10
G.GB	Grill Gate	2.40 x 2.10
W6	Window	1.80 x 1.50
W7	Window	2.10 x 1.50
W8	Window	2.40 x 1.50
FW8	French Window	2.50 x 1.80
V3	Ventilator	0.90 x 0.60
V5	Ventilator	1.50 x 0.60
JW1	Jolly Work	5.05 x 0.70
JW2	Jolly Work	4.11 x 0.70
JW3	Jolly Work	4.80 x 0.70
JW4	Jolly Work	4.33 x 0.70

Note:

Waste Water Used for Garden
Rain Water harvesting Details Provided
Solar System Water tank provided
Fire Resistance to be provided
Emergency alarm to be provided
Drinking water to be provided as per corporation norms
Rain water harvesting tank to be provided
Waste water from recycled water tank & Trench connected to sewage disposal tank
Solid waste tub to be Provided
1/2 traps provided in septic tank to prevent curb breeding of mosquitoes
(As per G.O(M.S) No : 341 - dated 03.11.2004)
Water Closet, Ablution Tank, Urinals, Wash Basin,
Drinking Water Foundation, Cleaners Sinks To Be Provided

SWP/THOOTHUKUDI/RPA/708281/2025
AD/PP/OTCP No: 117/2025.

Office Use

Structural Engineer

Applicant

A. SIVAKUMAR
DCE, S.E. (M.A., M.E. (Structural))
Registered Construction Engineer
Reg No: RCE/PULMAY/2019004
A.S.E. Builders
& Properties Promoters (P) Ltd.
5/9, Art of Arts, First Cross Street,
Maharajanagar, Trineelveli-627011

P. NAGARAJAN D.C.E., B.E.
REGISTERED ENGINEER GRADE - II (RE)
REG. NO. RE-11/7/10/1/01/2021
9, ANNAL INDIRA NAGAR
MAHARAJANAGAR (PO)
PALAYAMKOTTAI, TRINEELVELI - 627 011
Mob: 9894023628

Eight ways to know a piece of land before you pay for it.

This report covers one part of the picture. These cover the rest, drawn from the same government records, for any property in Tamil Nadu.

LandLens One

Ask anything about a property and get an answer grounded in live government records, with the sources shown.

[/landlens/one](#)



Verify My Land

Every record check run on one property and returned as a single report.

[/landlens/verify-my-land](#)



Legal Opinion

An advocate's written opinion on the title, built on the records we pull for it.

[/landlens](#)



One Map

Every layer on one map: the parcel, its boundary, zoning, water bodies and what sits around it.

[/landlens/one/map](#)



PriceMap

What land actually changed hands for around this plot, taken from the registered deeds.

[/landlens/pricemap](#)



Build Scope

What you are allowed to build here: floor space, height, coverage and setbacks.

[/landlens/build-scope](#)



Property Tracker

Watch a property and hear about it when something new is registered against it.

[/landlens/property-tracker](#)



Deal Room

Run the transaction in one place: documents, stamping, signatures and the parties.

[/landlens/deal-room](#)



Twenty-four checks you can run yourself, at no cost.

Records and verification

The registers themselves, read for you.

Encumbrance Certificate

Patta and Chitta

Field Measurement Sketch

EC Analyzer

Bank charge check

Court case search

Seller background check

Approval check by survey

Value and duty

What it is worth and what it costs to register.

Guideline value by street

Guideline value by survey

Stamp duty and registration fees

Capital gains

Floor space index

Area unit converter

Zoning and land use

What the plan says can happen on this land.

Land use zone finder

CMDA land use check

Coastal regulation zone

Master plan check

Water bodies finder

Airport height clearance

Registers and directories

Who holds it, and which office keeps the record.

Find your registering office

Temple property check

Waqf property check

RERA register



Every free tool
/tools



Services we run
for you
/services



The LandLens
suite
/landlens/one



Every claim in this document traces back to a government record.

Legal opinions, due diligence and title verification

Building plan, layout and sub-division approvals

Completion and occupancy certificates, regularisation

Escrow, negotiation and NRI property management

Land survey, soil testing, architecture and construction

Verified RealEstate
3/350/2 Mettukuppam,
OMR Thoraipakkam,
Chennai 600 097, India
hello@verified.realestate
+91 9996 12 9996

Prepared from the registers named on the page each finding sits on. Where a register could not be read, this document says so in its place rather than leaving the gap to be read as a clean result.

