


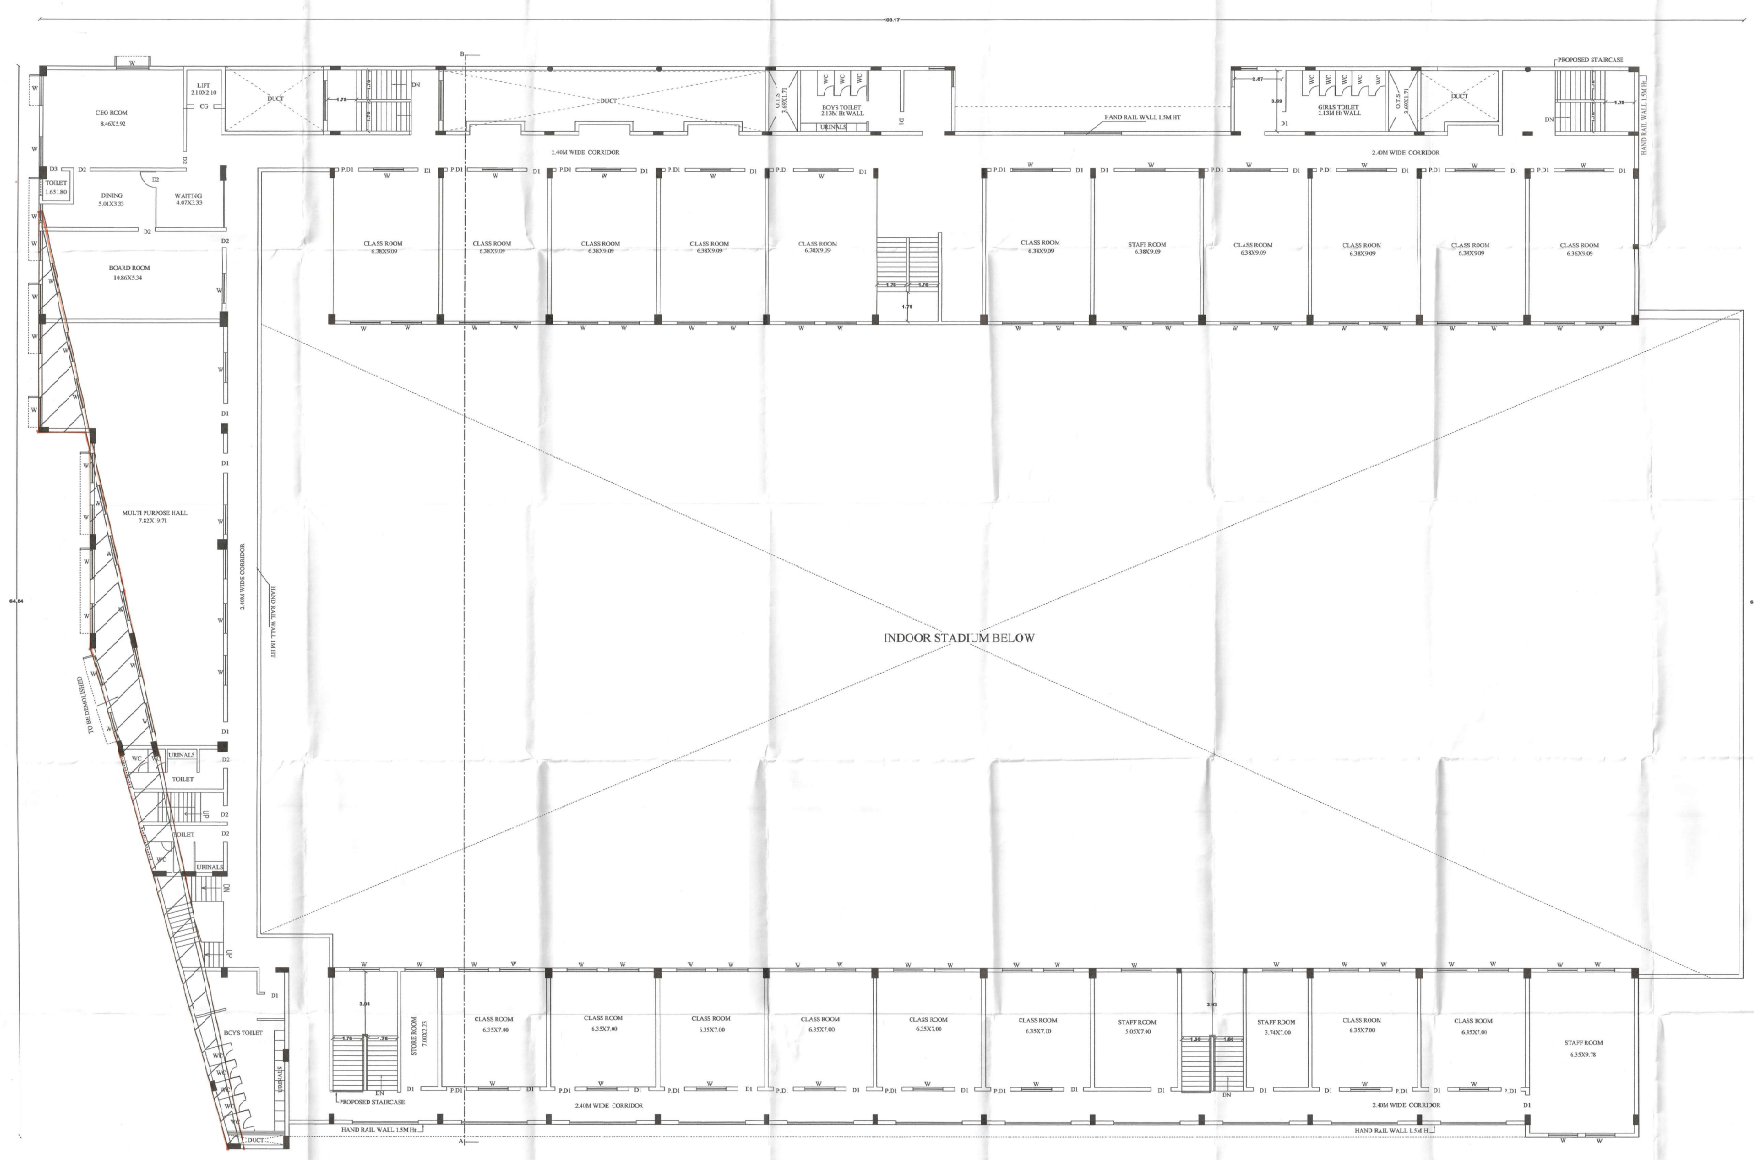


SECOND FLOOR PLAN
(EXISTING)

SCHEDULE OF JOINERIES:			
REFERENCE	DESCRIPTION	QUANTITY	UNIT
P.D.O.	FLUSH DOOR	1.20	X 2.45
D1	FLUSH DOOR	1.20	X 2.45
D2	FLUSH DOOR	0.90	X 2.13
D3	FLUSH DOOR	1.00	X 2.13
W	BLAZED WINDOW	1.80	X 1.27
V	VENTILATOR	6.00	X 1.00
V1	VENTILATOR	3.27	X 1.00
V2	VENTILATOR	2.80	X 1.00
V3	VENTILATOR	1.00	X 1.00
J	JALLY	1.80	X 1.20
J1	JALLY	3.50	X 1.20

EXISTING BUILDUP AREA			
DESCRIPTION	F.S.I. AREA (SQ.M)	AGRI. F.S.I. AREA (SQ.M)	TOTAL AREA (SQ.M)
1) SECOND FLOOR AREA	280.40		280.40
APPLICANT	ENGINEER		

GNARAYANAN EDUCATIONAL TRUST	THAYANOR
For GNARAYANAN EDUCATIONAL TRUST	THAYANOR

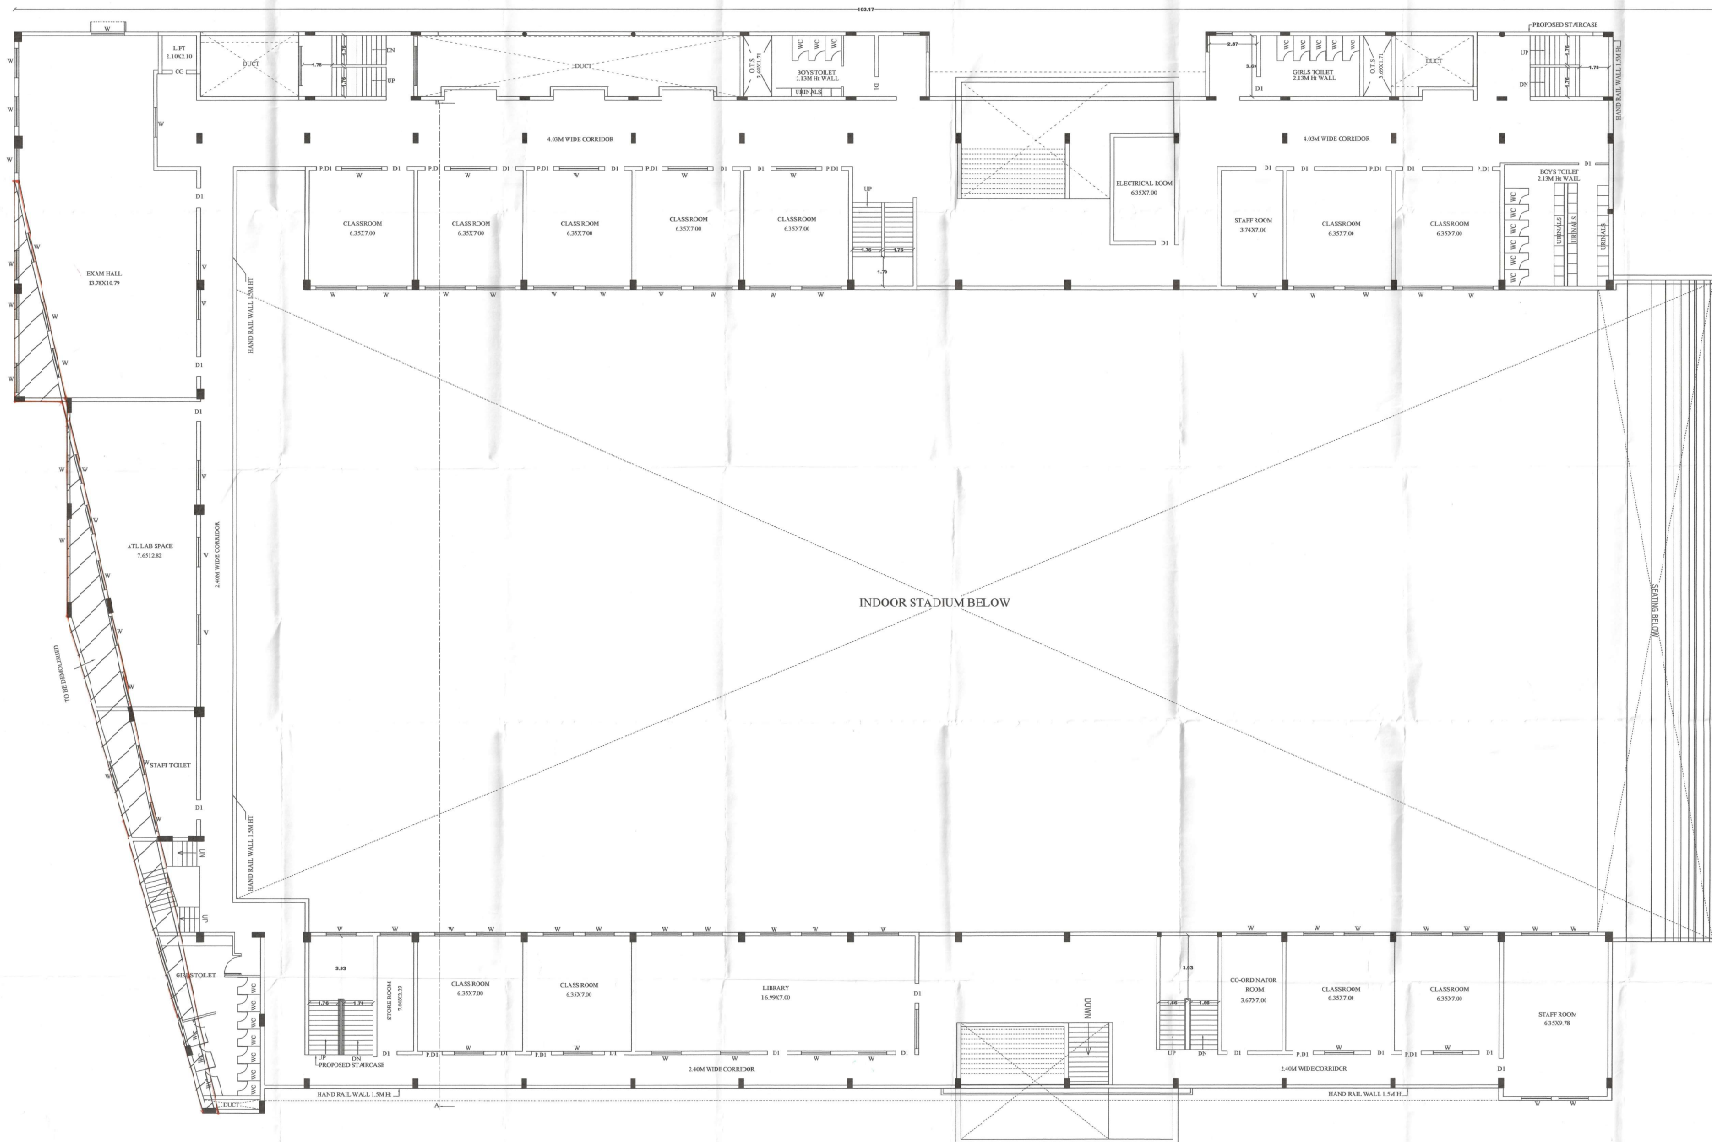

FIRST FLOOR PLAN
(EXISTING)

SCHEDULE OF JOINERIES:

ITEM NO.	DESCRIPTION	QTY	UNIT
1	FLUSH DOOR	1.20	SQ. FT.
2	FLUSH DOOR	1.20	SQ. FT.
3	FLUSH DOOR	0.90	SQ. FT.
4	GLAZED WINDOW	1.00	SQ. FT.
5	GLAZED WINDOW	1.80	SQ. FT.
6	GLAZED WINDOW	1.80	SQ. FT.
EXISTING BUILDUP AREA

SL. NO.	DESCRIPTION	F.S.I. AREA	CON. F.S.I.	TOTAL
1	FIRST FLOOR AREA	2407.51	-	2407.51

APP. / CART

ENGINEER

FOR G. NARAYANAN EDUCATIONAL TRUST

FOR G. NARAYANAN EDUCATIONAL TRUST

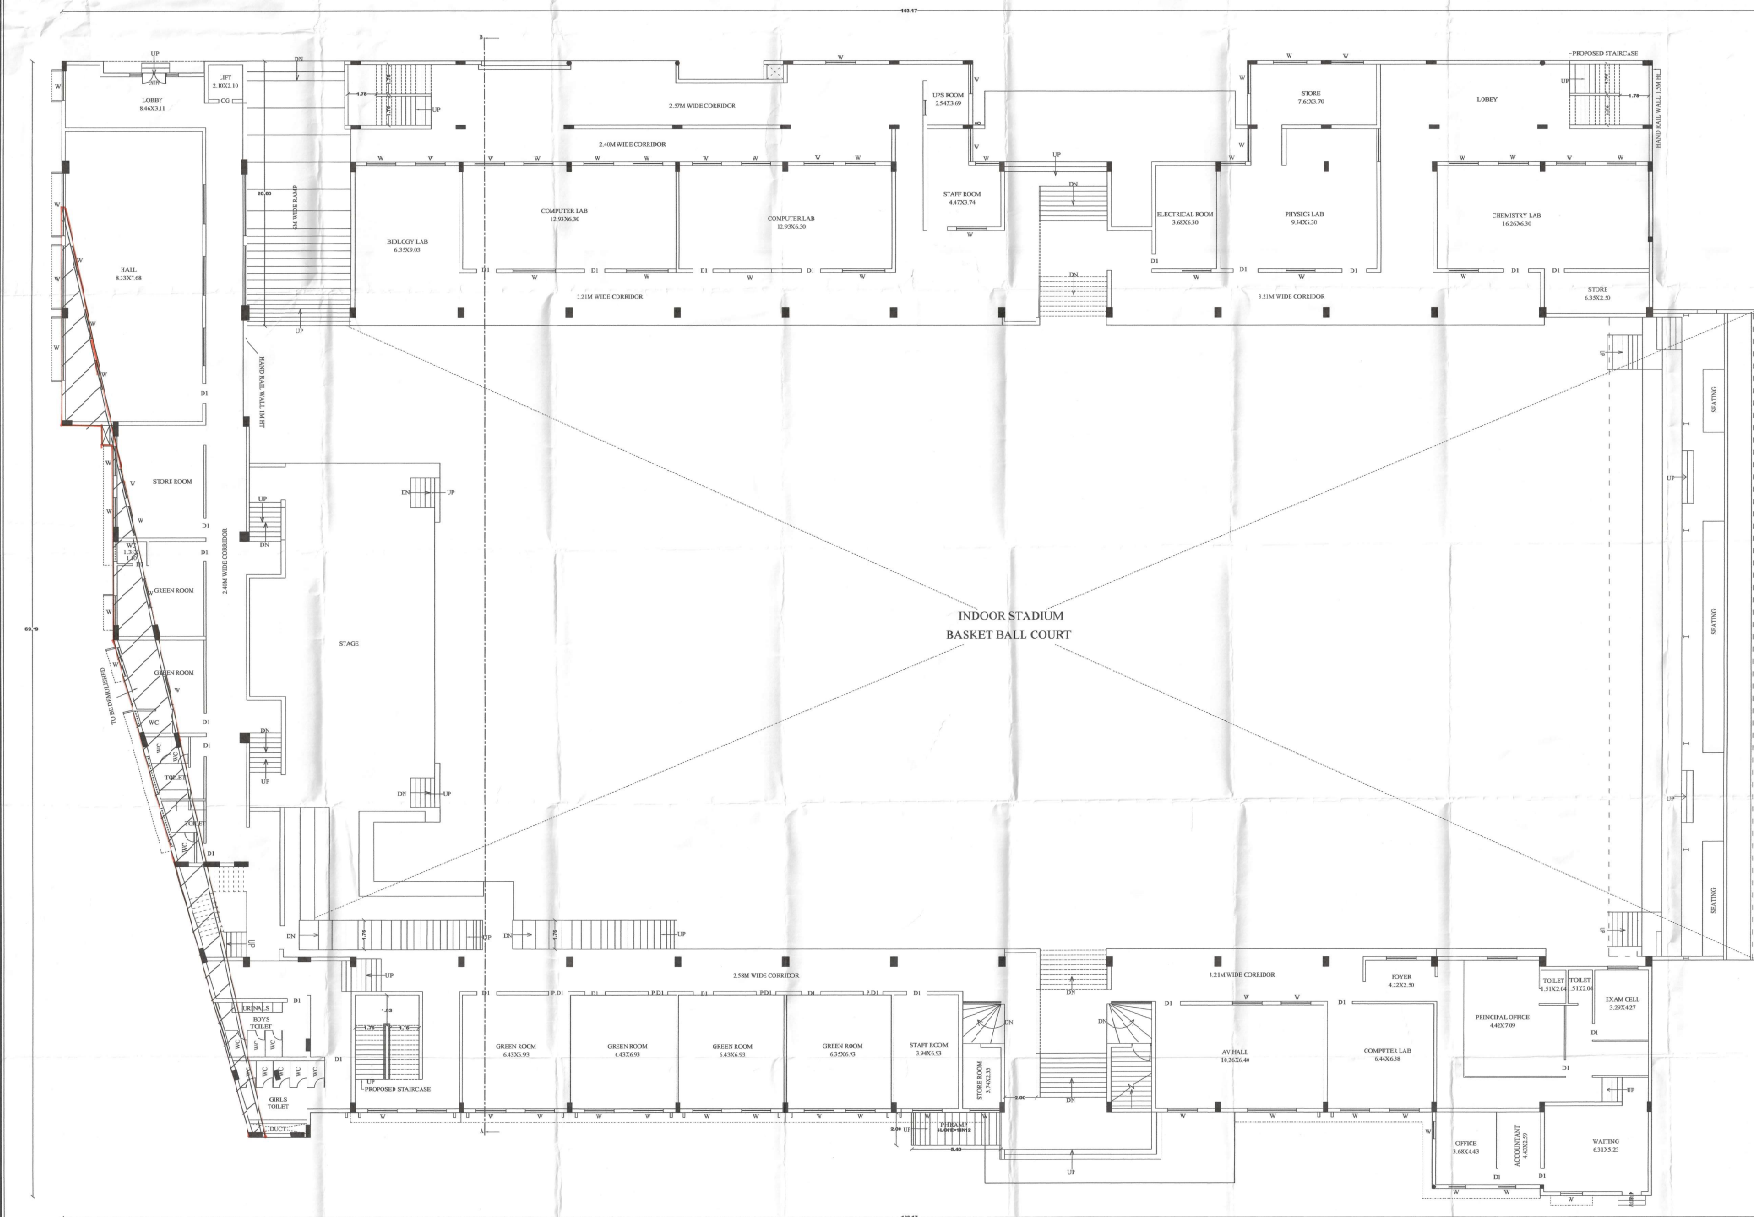

GROUND FLOOR PLAN
(EXISTING)

SCHEDULE OF JOINTURES:

REFERENCE	METER
F-2 - PROPOSED	1.20 x 2.42
F-3 - FLUSH DOOR	1.20 x 2.42
F-4 - FLUSH DOOR	1.81 x 2.12
F-5 - GLASS DOOR	1.80 x 1.83
F-6 - GLAZED WINDOW	1.80 x 1.83
F-7 - VENTILATOR	1.80 x 1.80
F-8 - VENTILATOR	1.80 x 1.80
EXISTING BUILDUP AREA







S. NO.	DESCRIPTION	F.L. AREA (SQ. FT.)	F.L. AREA (SQ. M.)	TOTAL AREA (SQ. M.)
1	GROUND FLOOR AREA	6193.82	-	6193.82

APPLICANT: G.NARAYAN EDUCATIONAL TRUST

ENGINEER: [Signature]

[Signature]

PLAN SHOWING THE EXISTING SCHOOL BUILDING (CARE INTERNATIONAL SCHOOL) AT S.I.NO:82A/G1, 82A/H1, 9/8/5/9 & 9/10, THAYANOR VILLAGE & PANCHAYAT, MANIKANDAM PANCHAYAT UNION, SRIRANGAM TALUK, TRICHY DISTRICT.
 RUN BY: GNARAYAN EDUCATIONAL TRUST.

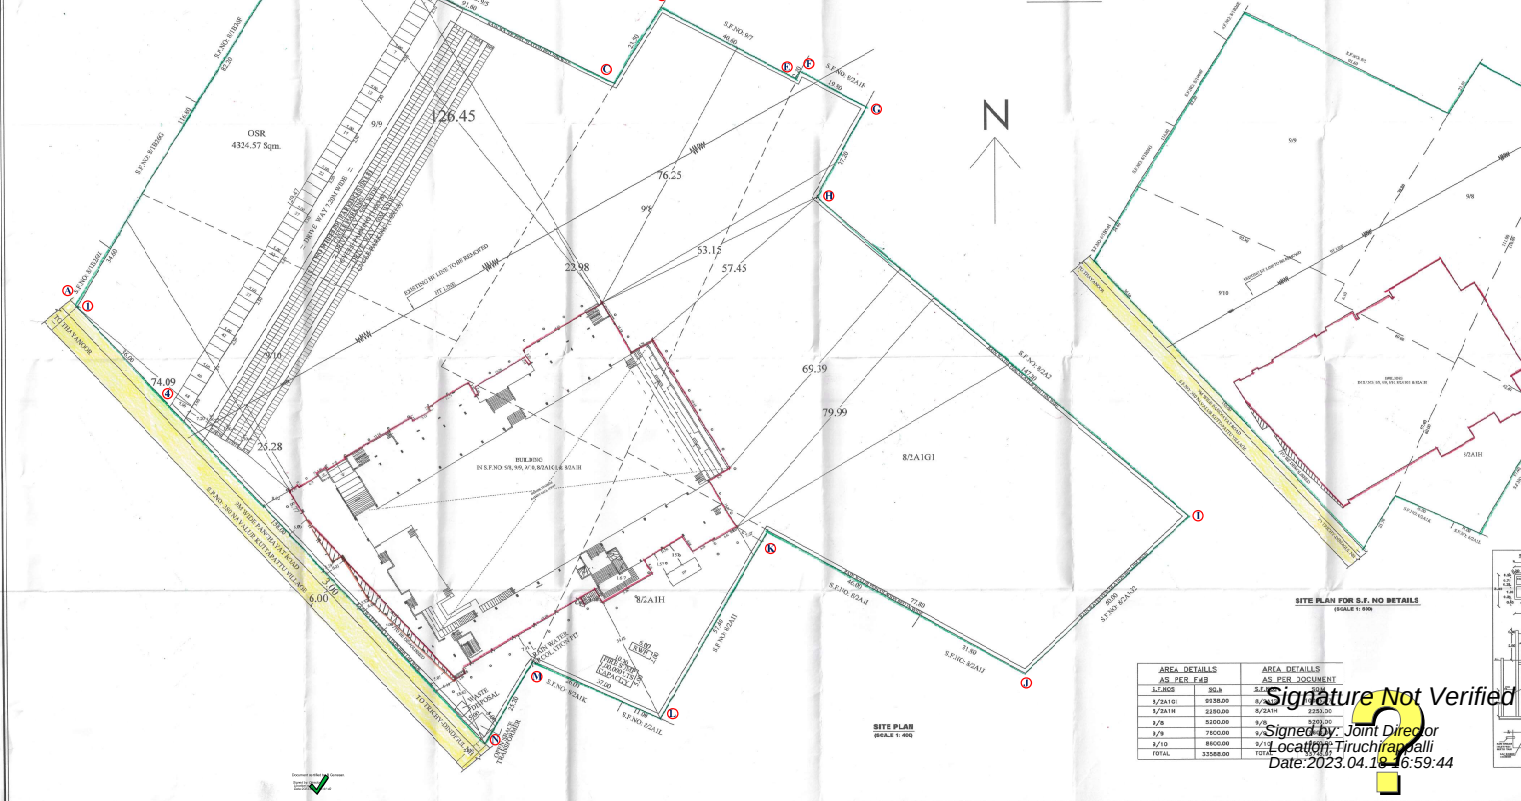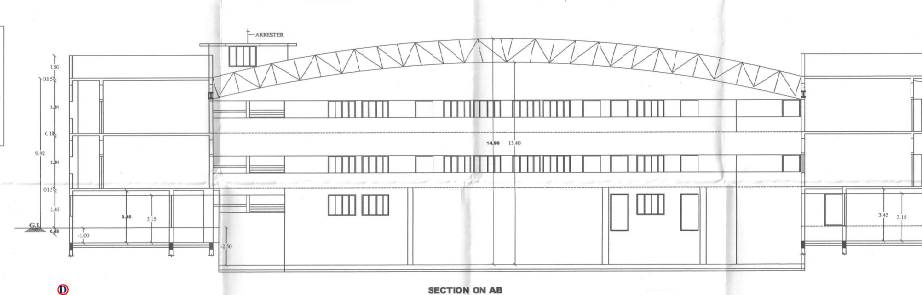 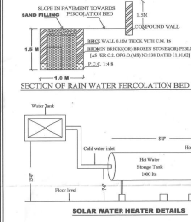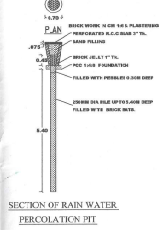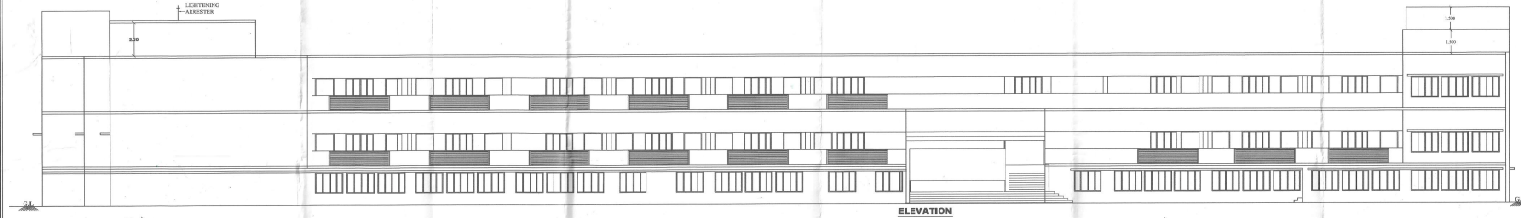

AREA DETAILS AS PER F&B	AREA DETAILS AS PER DOCUMENT
S/LRGS	SLA
1/2A/10	218000
1/2A/11	218000
Signature Not Verified
 Signed by: Joint Director
 Location: Tiruchirappalli
 Date: 2023.04.18 16:59:44

SPACE FOR APPROVAL **SHEET NO. 3**

SCHEDULE OF JOINERIES

REFERENCE	DESCRIPTION	QUANTITY	UNIT
P-01	FLUSH DOOR	1.20	2.45
D-1	FLUSH DOOR	1.20	2.45
S-0	SLIDING DOOR	0.00	2.15
W	GLASS WINDOW	1.00	1.20
V	VENTILATOR	1.00	1.00
V1	VENTILATOR	1.00	1.00
V2	VENTILATOR	1.00	1.00
J	JALLY	0.00	0.20
J1	JALLY	1.00	1.20

AREA DETAILS

DESCRIPTION	AREA (SQ.M)
PLUT AREA AS PATTY	13568.08
PLUT AREA AS DOCUMENT	13745.87
SUPER IMPROVED AREA	24188.91
PLUT AREA	13568.08

BUILDUP AREA

NO.	DESCRIPTION	FULL AREA (SQ.M)	NET AREA (SQ.M)	TOTAL AREA (SQ.M)
1)	GROUND FLOOR AREA	8299.22	-	8299.22
2)	FIRST FLOOR AREA	2417.91	-	2417.91
3)	SECOND FLOOR AREA	2225.60	-	2225.60
4)	ROOF AREA	-	0.54	0.54
5)	TOTAL AREA	11281.03	0.54	11281.57
6)	NET AREA	-	-	11281.03

COLOUR INDEX

COLOUR	DESCRIPTION
RED	BOUNDARY
GREEN	ROAD
BLUE	PERCOLATION PIT
YELLOW	WELL
PINK	EXTINGUISHER

APPLICANT **ENGINEER**

Per. MANAN VEDANTH R. S.