



SPACE FOR APPROVAL

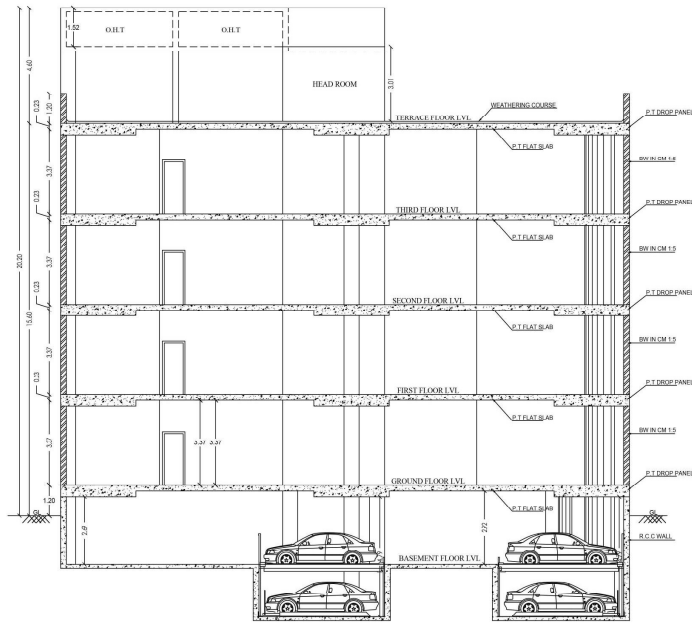


SECTION - A A

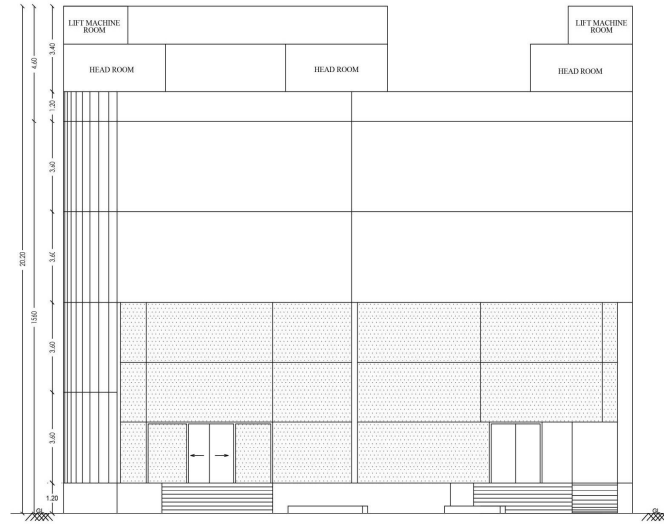

FRONT ELEVATION

B.P./DTCP No.308/2023

PP/JD DTCP No.168/2023

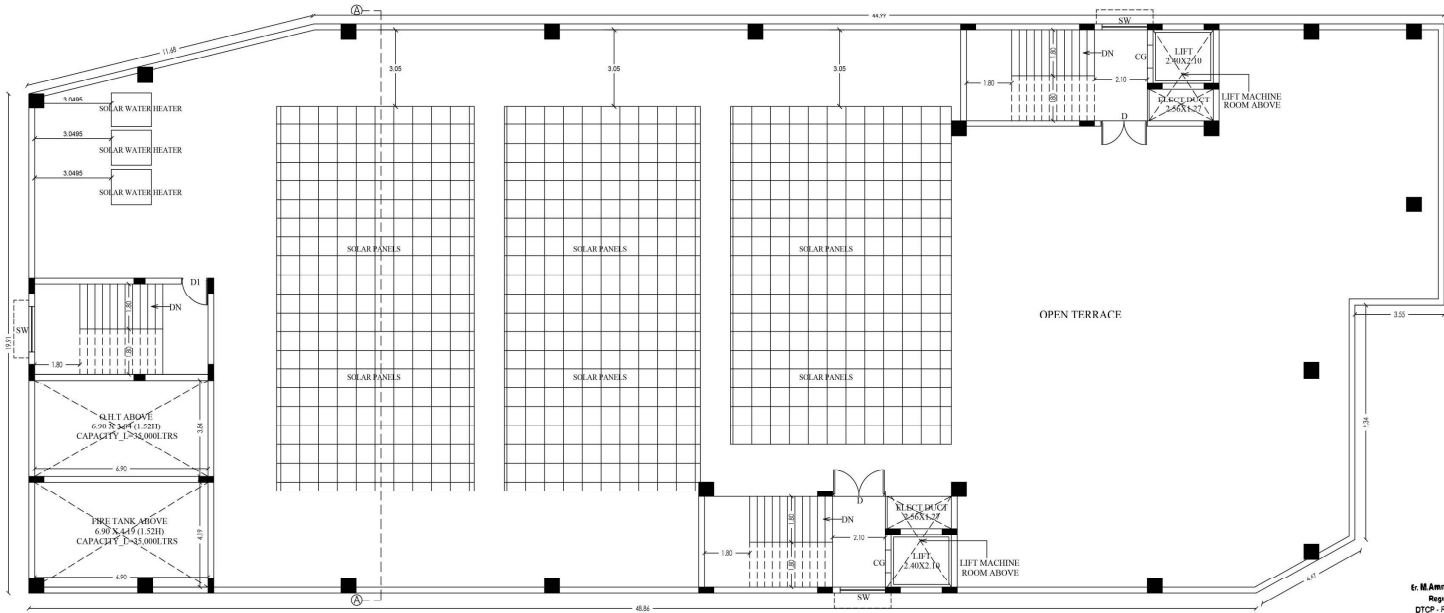

TERRACE FLOOR PLAN

Scale 1 : 100

T.S.R. Area	: 1951.00 Sqm
Document Area	: 1951.00 Sqm
Super Imposed Plot Area	: 1951.00 Sqm

PROPOSED BUILDUP AREA

Descriptions	Net FSI	Non FSI	Covered Parking	Deduction	Total Area
Area of the Head Room	113.44				113.44

PARKING REQUIREMENTS

NO OF CAR PARKING REQUIRED				-	40 NOS
NO OF CAR PARKING PROVIDED (STACK PARKING)					46 NOS
PHYSICALLY CHALLENGED PARKING					04 NOS
TOTAL NO OF CAR PARKING PROVIDED					50 NOS
NO OF TWO WHEELER PARKING REQUIRED					194 NOS
NO OF TWO WHEELER PARKING PROVIDED					194 NOS
BORDINARY SHOWN IN	☐	PERCOLATION PIT			☐
PROPOSED BUILDING	☐	BORE WELL			☐
RAIN WATER PERCOLATION	☐	ROAD			☐
DEP	☐	TRUCK EXTINGUISHER			☐

ALL DIMENSIONS ARE IN METRE.

APPLICANT

ARCHITECT/ REGISTER ENGINEER



A. GHANMUGAM
A. GHANMUGAM, (M)
 B-13, Second Cross, West Extension,
 Thattaimangal, Tiruchy - 620 018
 Reg.No:SA/CE/1794/JNG-2019/090

S. K. SURENTHIL KUMAR
S. K. SURENTHIL KUMAR, B.E.,
 Consulting Civil Engineer,
 25, Main Minnappan Street,
 Moyyur, Tiruchy - 620 003.
 CEP/DTCP/THIRUCHIRAPPALLI/2022/260
 C&E: 08424 76464

S. K. SURENTHIL KUMAR
S. K. SURENTHIL KUMAR, B.E.,
 Structural Engineer,
 Reg.No:SE/SA/DTCP/THIRUCHIRAPPALLI/2022/129
 No.47, 5th Cross, Bankers Colony,
 Kumbhar Nagar, Tiruchy - 620 017.


**CONSTRUCTION
ENGINEER**

**STRUCTURAL
ENGINEER**

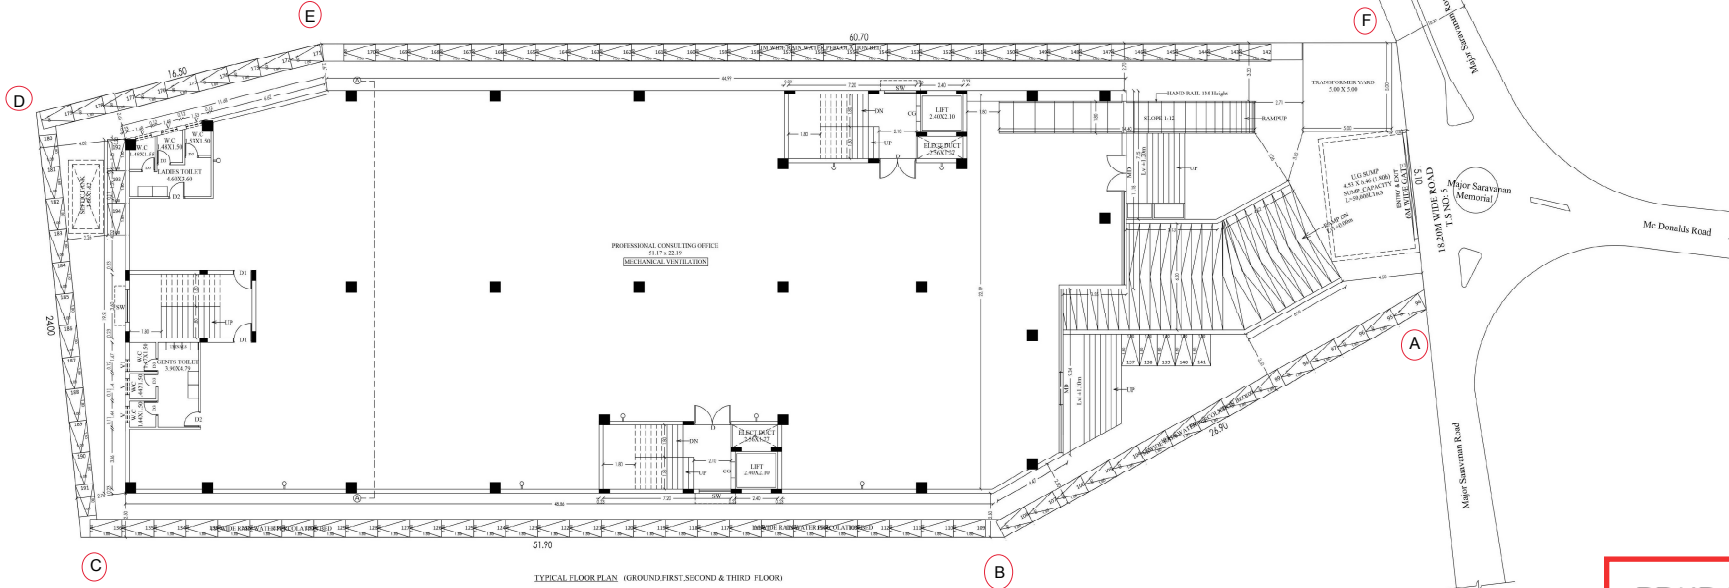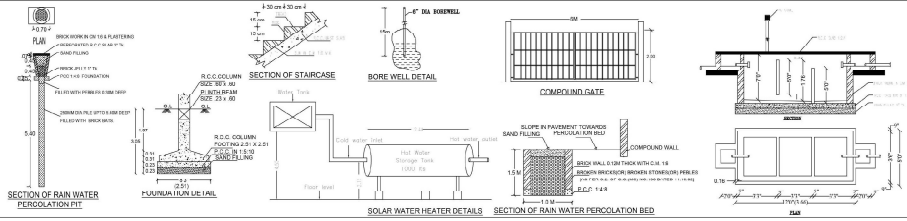

PP/JD DTCP No.168/2023

B.P/DTCP No.308/2023

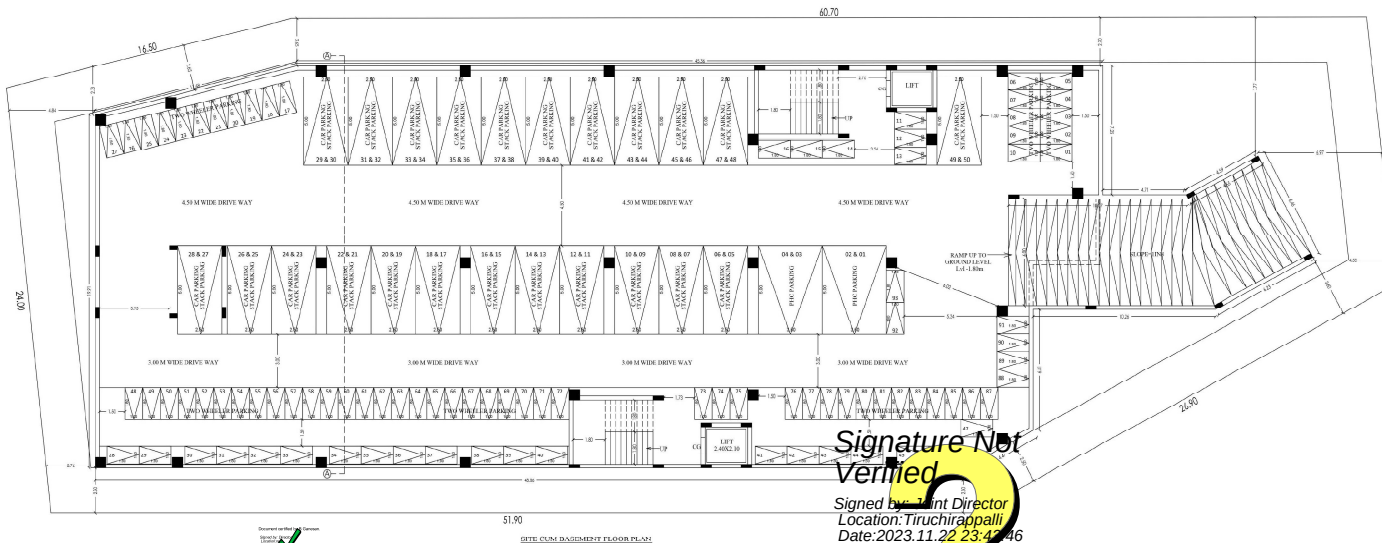

Signature Not Verified
Signed by Joint Director
Location: Tiruchirappalli
Date: 2023.11.22 23:47:46

SCHEDULE OF JOINT REE			
1	JOINT REE	1000.00	1000.00
2	JOINT REE	1000.00	1000.00
