

PP

APPROVAL RECORD

Planning Permission

Tiruchirappalli district, Tamil Nadu

APPROVAL TYPE

Building Plan


ISSUING AUTHORITY

Town Panchayat


The approval as the planning authority issued it, reproduced in full behind this page.

An approval speaks to what was sanctioned, not to what was built. Completion is a separate record.


SHEET NO:1

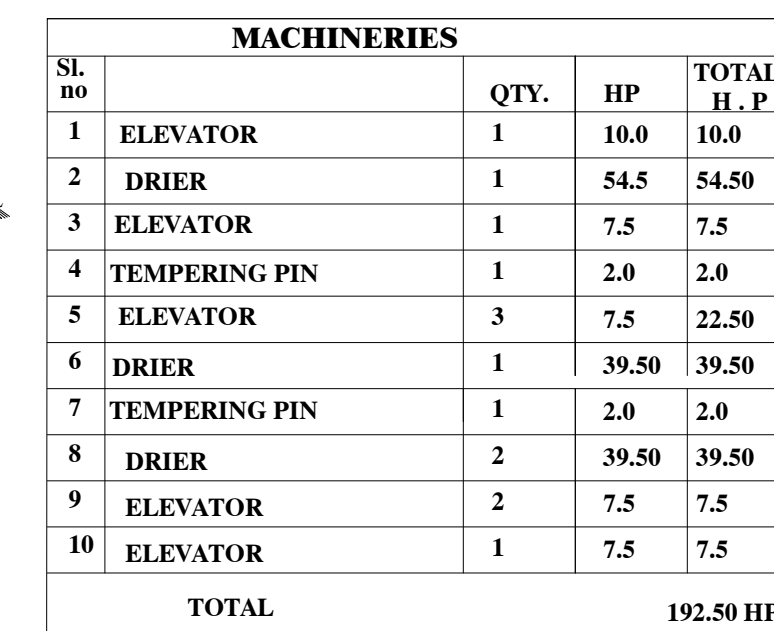


S/NO	S.F.NO	AREA IN Sqm
1	99/6	550.00
2	99/7	300.00
3	99/8	950.00
4	99/9	1000.00
5	99/10	350.00
6	219/6	63.00
7	219/7	59.00
8	219/8	73.00
9	220/1	284.00
10	220/2&3	454.00
11	220/4	255.00
12	220/6	239.00
13	220/7	294.00
14	220/8	155.00
TOTAL		5026.00

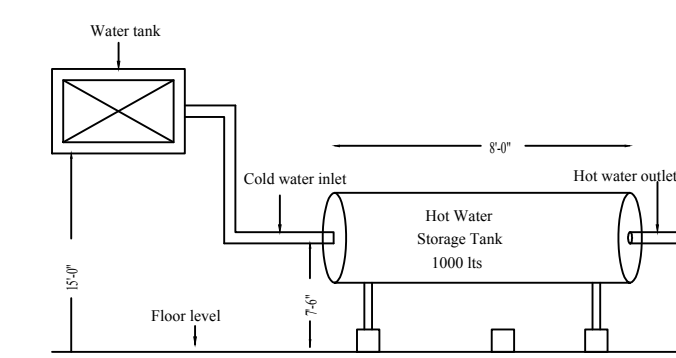


The diagram illustrates a cross-section of a retaining wall structure. On the left, a brick wall is shown with a height of 1.5 M. The wall is labeled 'BRICK WALL 0.12M THICK WITH C.M. 1:6 BROKEN BRICKS(OR) BROKEN STONES(OR) PEBLES [AS PER C.2. OF G.O. (MS) NO.138 DATED 11.10.02]'. To the right of the brick wall is a 'SAND FILLING' area, which is labeled 'SLOPE IN PAVEMENT TOWARDS PERCOLATION BED'. On the far right, a 'COMPOUND WALL' is shown. The entire structure is supported by a 'PERCOLATION BED' at the base.

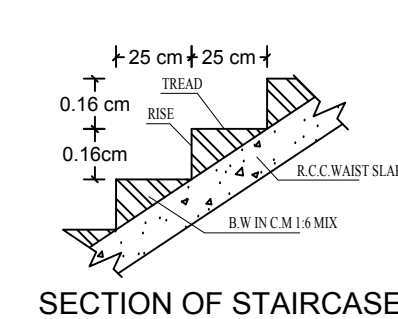



Foundation Detail-E shows a cross-section of a foundation. The total height is 1.97, and the total width is 8'0" (2.44). The foundation is composed of several layers: a top layer of 0.31, a middle layer of 0.31, a bottom layer of 0.23, and a base layer of 0.23. The foundation is supported by a footing. The material layers are labeled as R.C. (Reinforced Concrete), SANI (Sanitary), and P.C. (Pre-Cast).

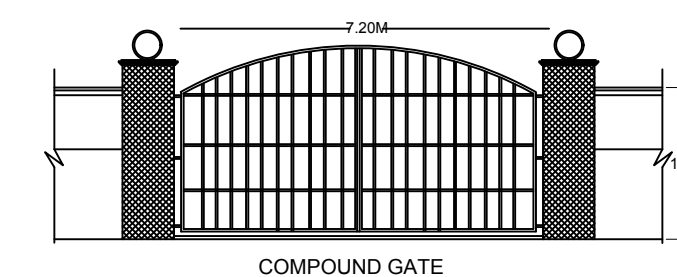


IN WATER
PIT

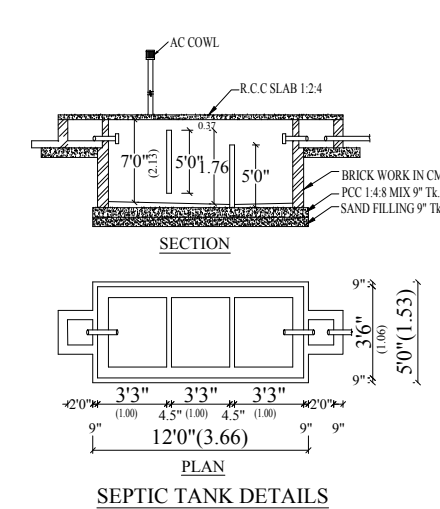


BORE WELL DETAIL

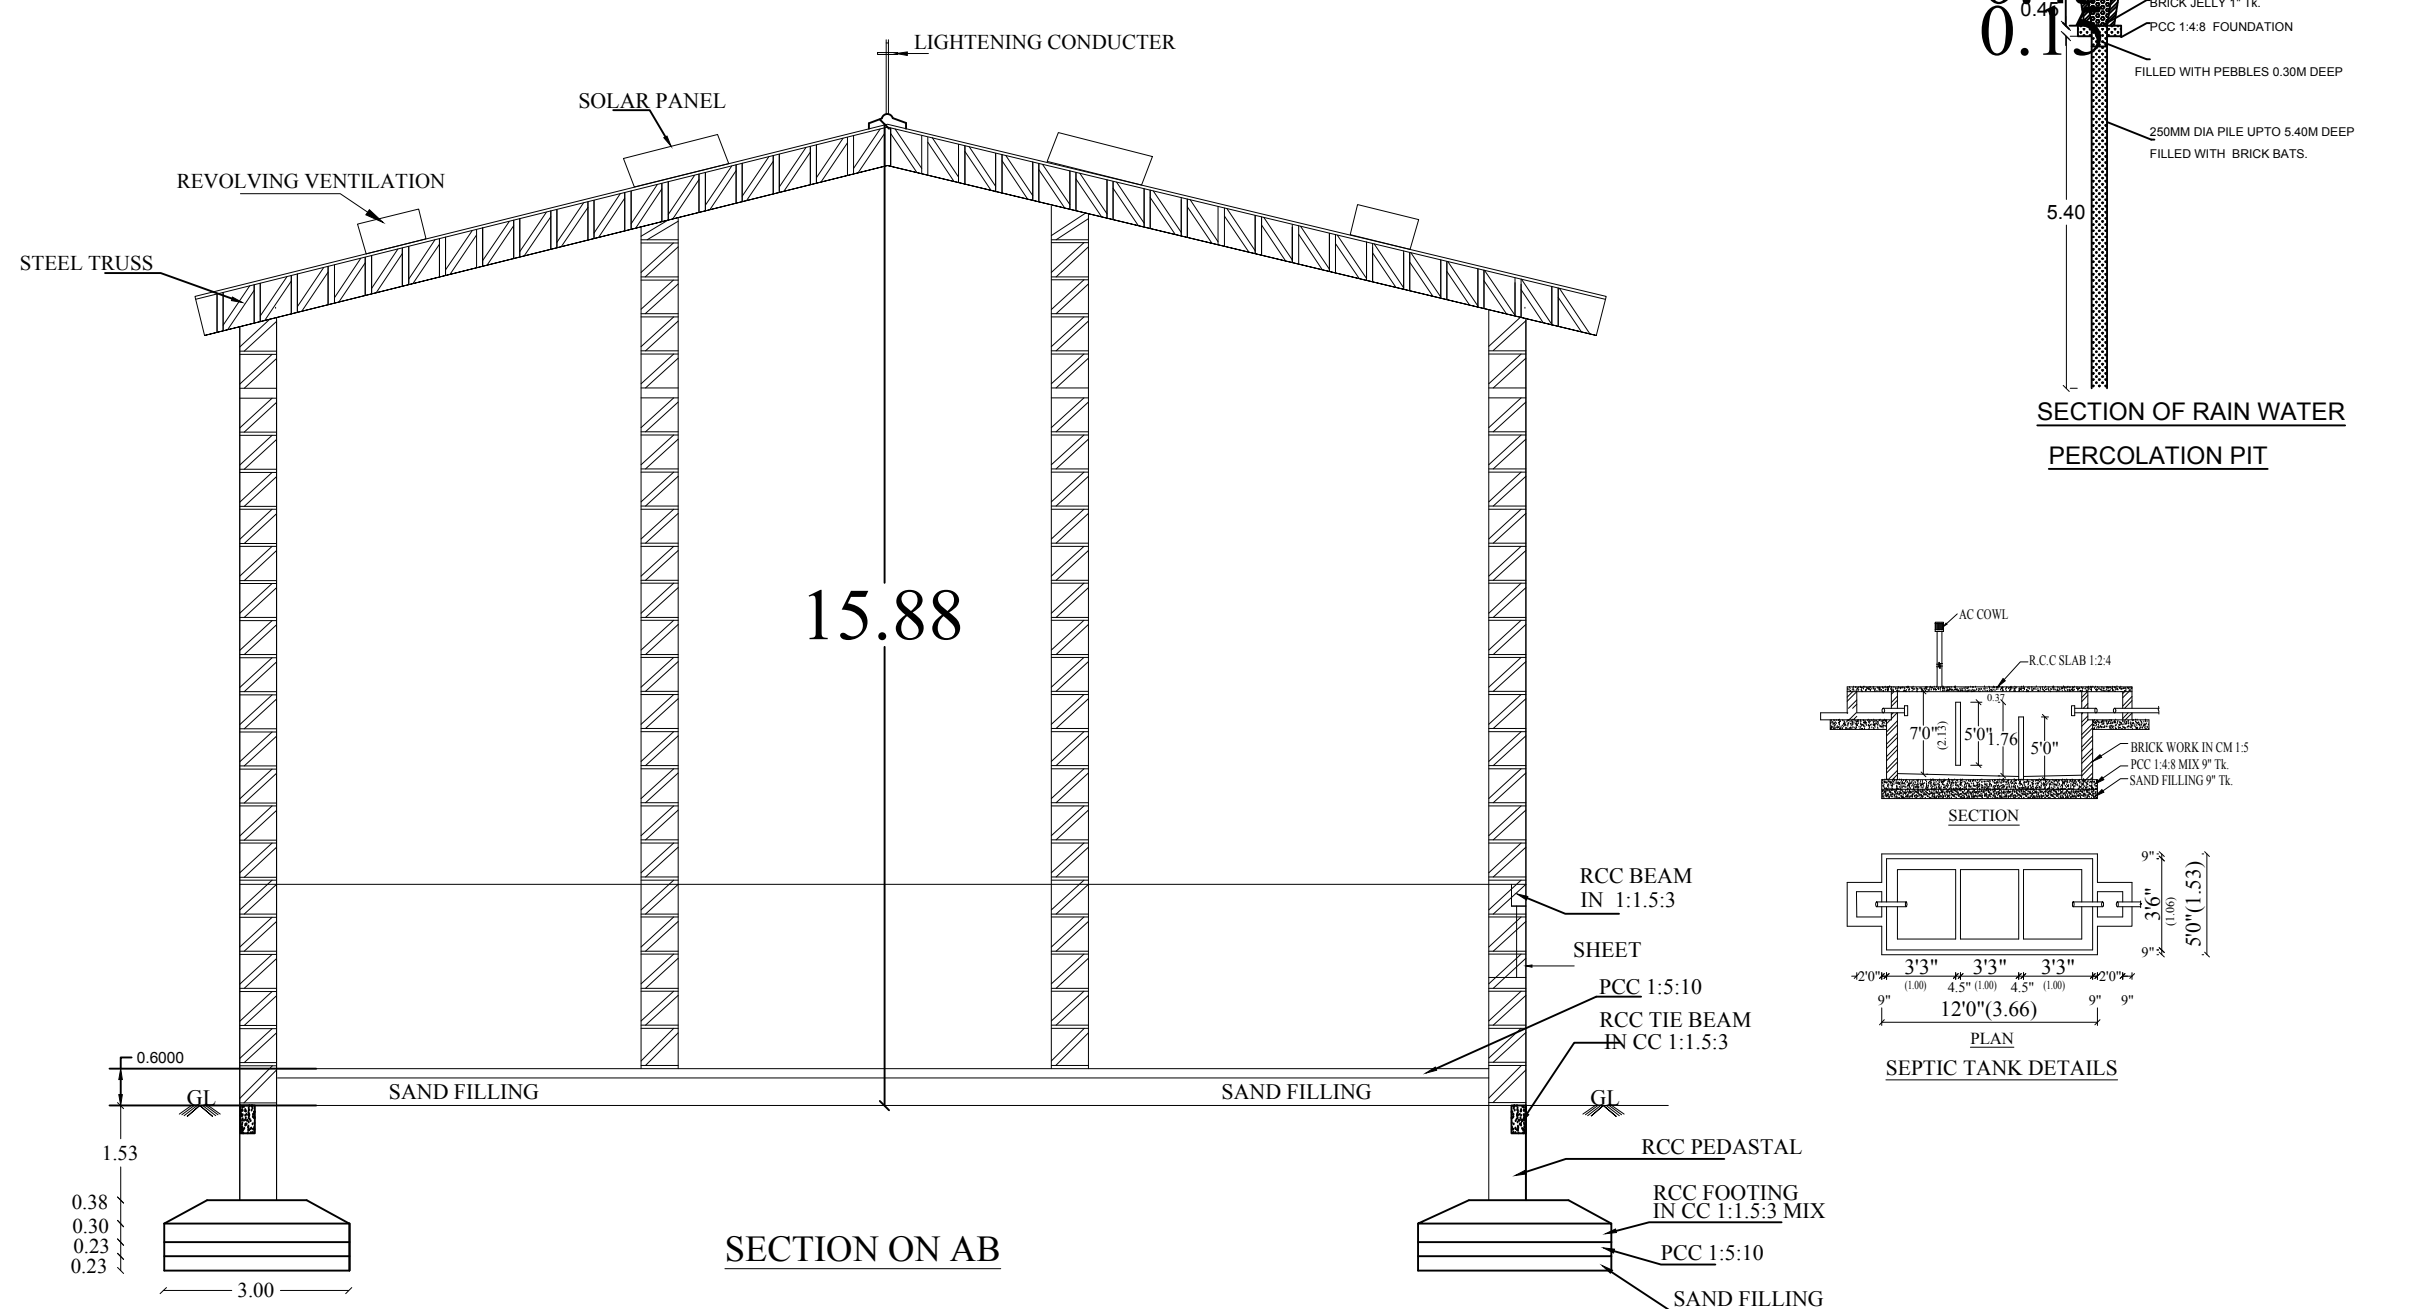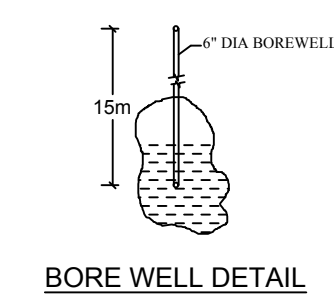

SECTION ON A

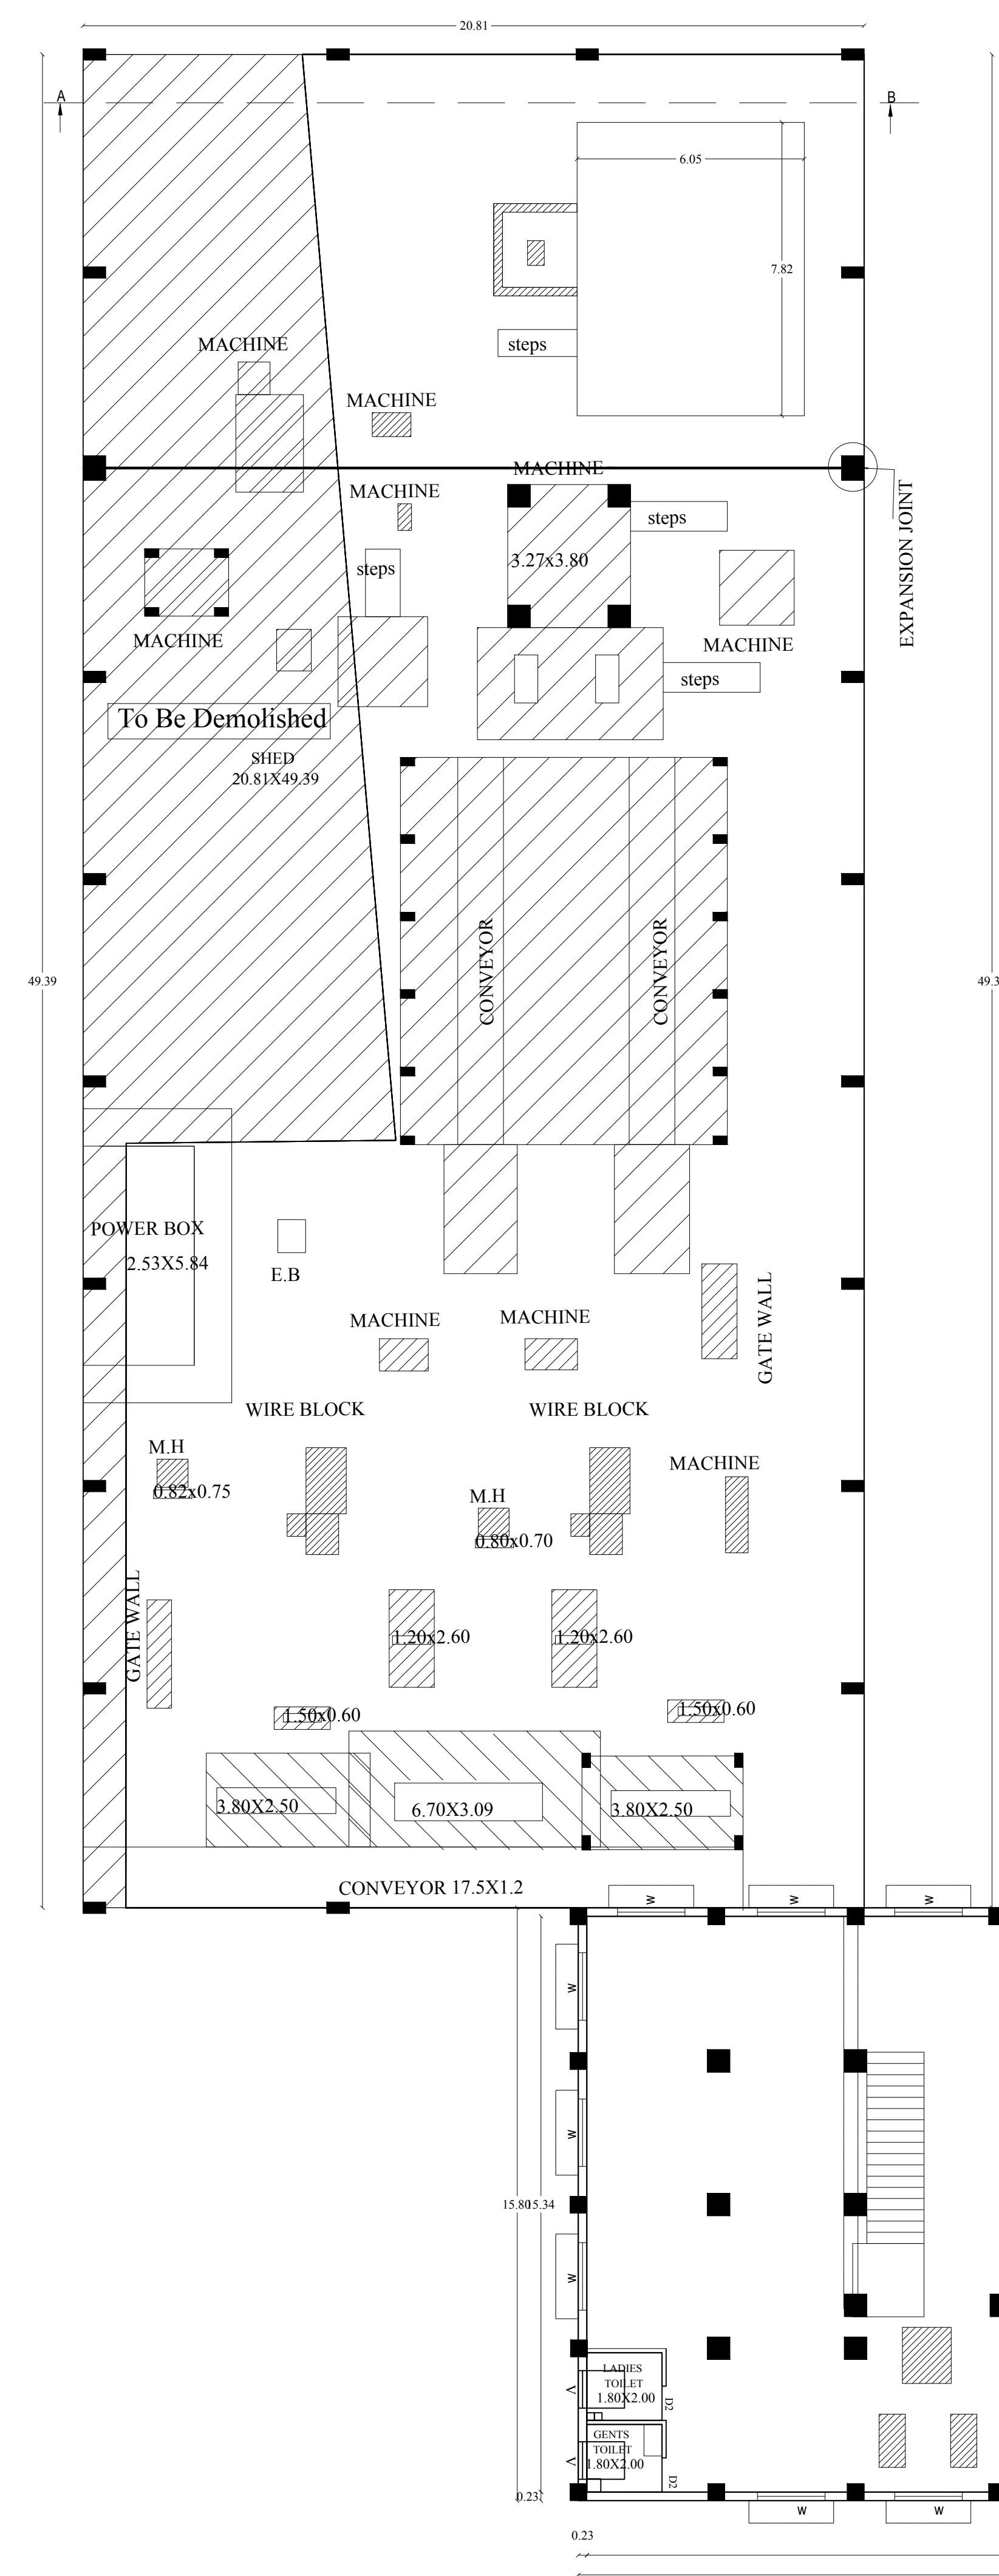

GROUND FLOOR PLAN

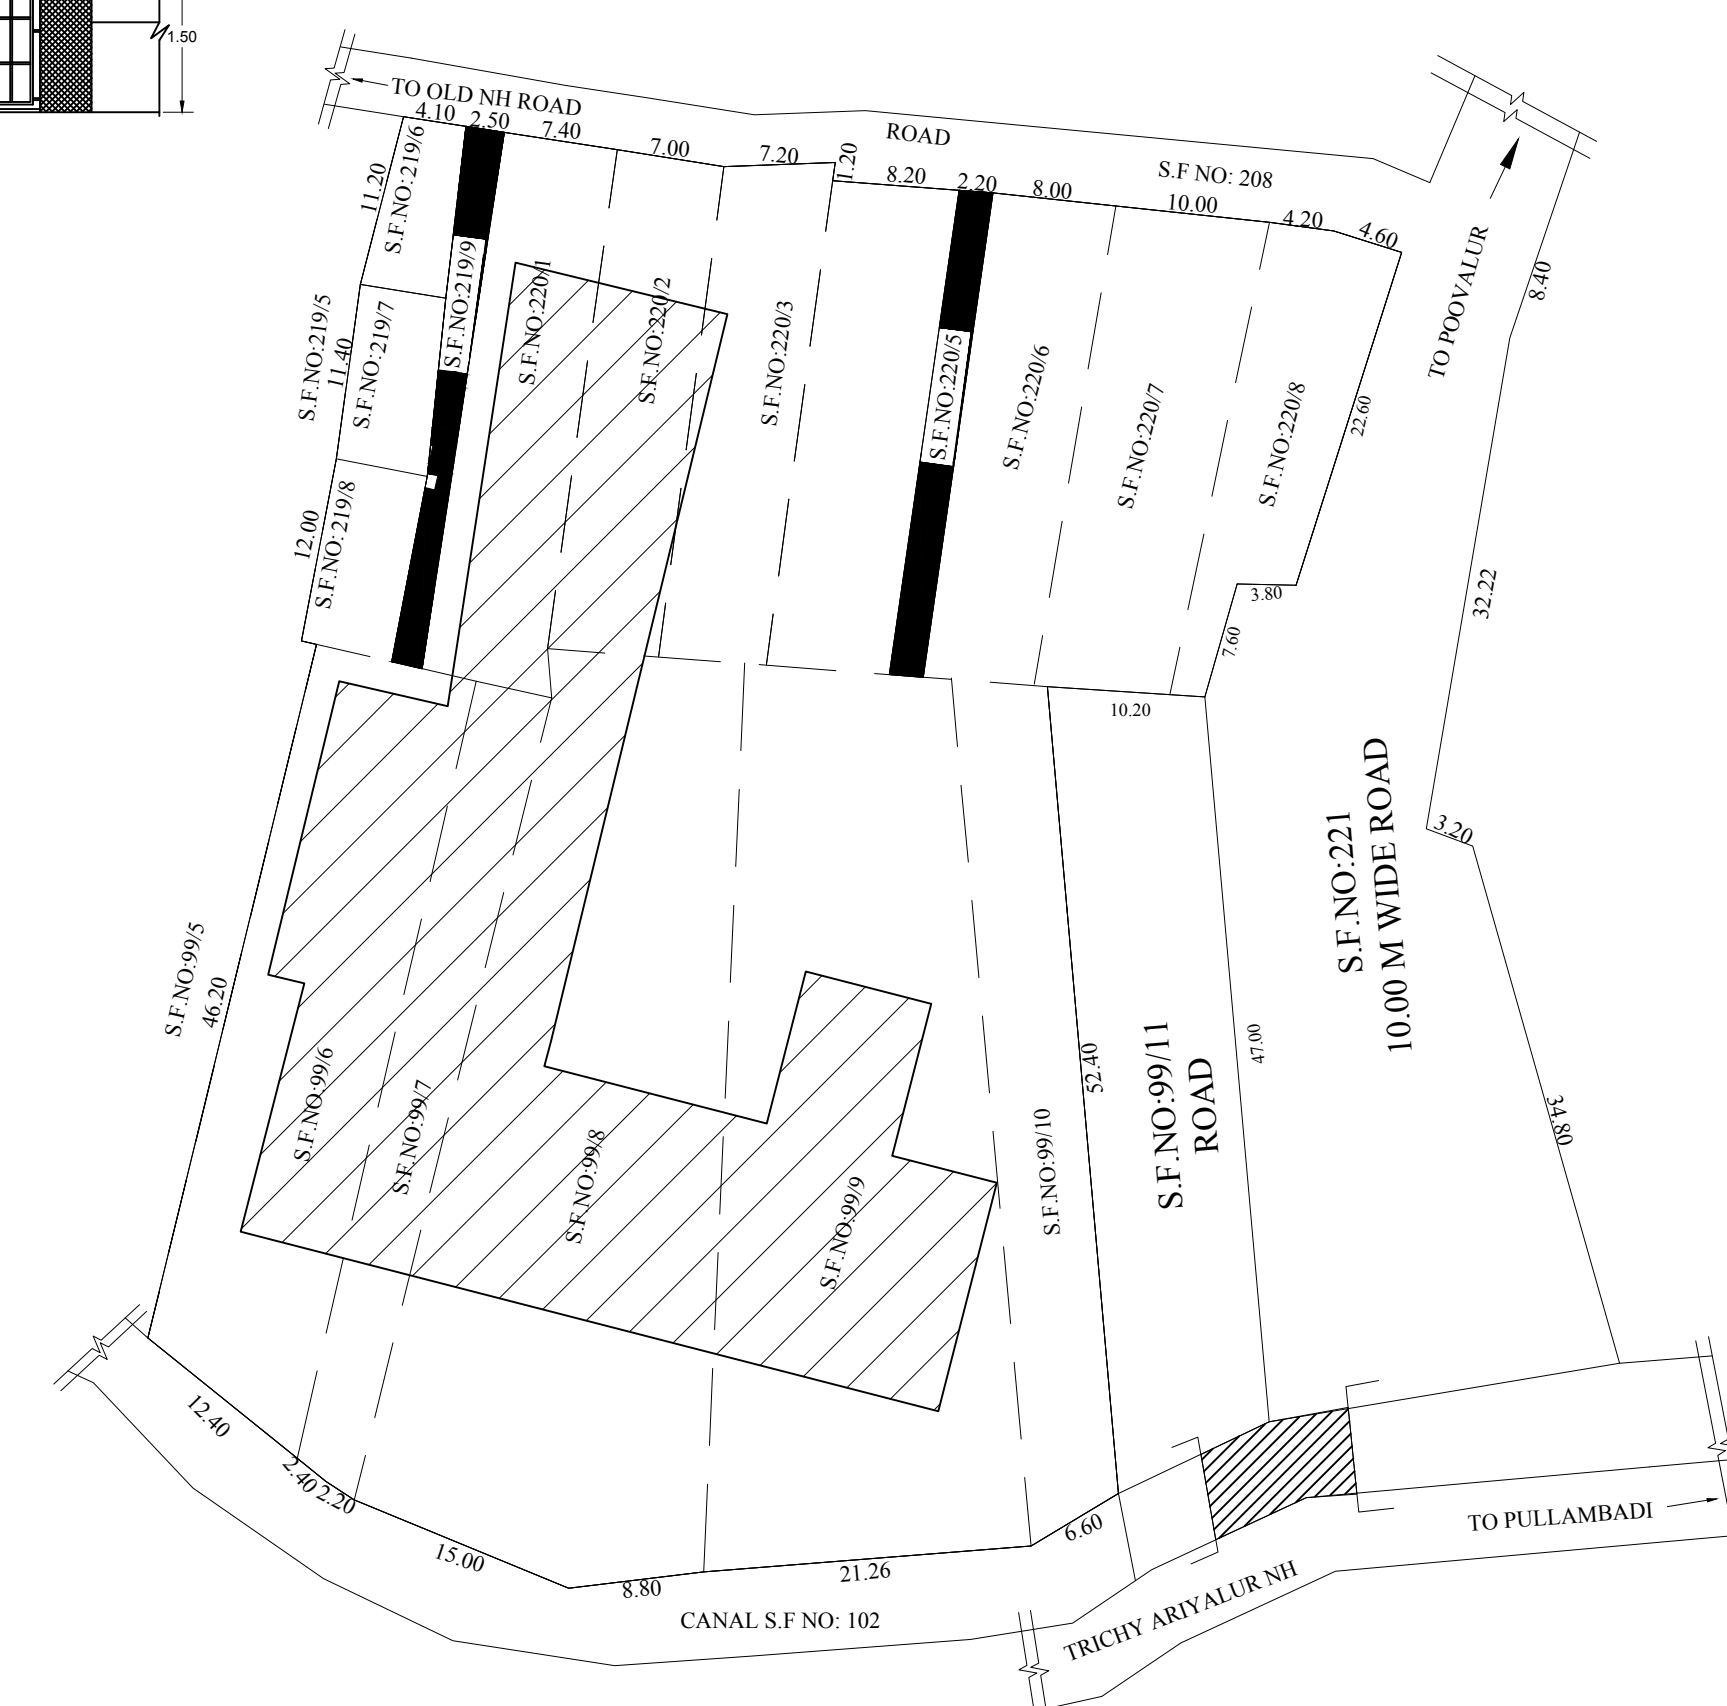

SITE PLAN FOR S.F.NOS DETAILS
(SCALE 1:400)



SITE PLAN
(SCALE 1:400)

SCHEDULE OF JOINERIES:	
REFERENCE	METRE
SD – SLIDING DOOR	1.00 x 2.44
W – WINDOW	1.80 x 2.13
O – OPEN	1.07 X 2.13
O1 – OPEN	1.80 X 2.13
D2 – DOOR	0.91 x 2.13

AREA DETAILS	
DESCRIPTION	SQ.M
PLOT AREA AS PER PATTI	5026.00
SUPER IMPOSED PLOT AREA	5106.55
MINIMUM AREA SHOULD BE TAKEN INTO ACCOUNT	

EXISTING BUILTUP AREA			
S/L NO.	DESCRIPTION	F.S.I AREA (SQM)	TOTAL AREA (SQM)
1)	GROUND FLOOR AREA	1620.58	1620.58
2)	VACANT AREA		5405.42

Sl. NO.	PARKING	REQUIRED	PROVIDED
1	CAR PARKING SPACE	-	19 NOS
2	TWO WHEELER PARKING SPACE	31 NOS	36 NOS
3	CYCLE PARKING SPACE	31 NOS	32 NOS
4	LORRY PARKING SPACE	4 NOS	4 NOS

EXISTING OLD BUILDING TO BE DEMOLISHED
AREA = 327.9150

ALL DIMENSIONS ARE IN METER.
SCALE = 1:100.

APPLICANT	ENGINEER
-----------	----------

APPLICANT	ENGINEER
-----------	----------

Eight ways to know a piece of land before you pay for it.

This report covers one part of the picture. These cover the rest, drawn from the same government records, for any property in Tamil Nadu.

LandLens One

Ask anything about a property and get an answer grounded in live government records, with the sources shown.

[/landlens/one](#)



Verify My Land

Every record check run on one property and returned as a single report.

[/landlens/verify-my-land](#)



Legal Opinion

An advocate's written opinion on the title, built on the records we pull for it.

[/landlens](#)



One Map

Every layer on one map: the parcel, its boundary, zoning, water bodies and what sits around it.

[/landlens/one/map](#)



PriceMap

What land actually changed hands for around this plot, taken from the registered deeds.

[/landlens/pricemap](#)



Build Scope

What you are allowed to build here: floor space, height, coverage and setbacks.

[/landlens/build-scope](#)



Property Tracker

Watch a property and hear about it when something new is registered against it.

[/landlens/property-tracker](#)



Deal Room

Run the transaction in one place: documents, stamping, signatures and the parties.

[/landlens/deal-room](#)



Twenty-four checks you can run yourself, at no cost.

Records and verification

The registers themselves, read for you.

Encumbrance Certificate

Patta and Chitta

Field Measurement Sketch

EC Analyzer

Bank charge check

Court case search

Seller background check

Approval check by survey

Value and duty

What it is worth and what it costs to register.

Guideline value by street

Guideline value by survey

Stamp duty and registration fees

Capital gains

Floor space index

Area unit converter

Zoning and land use

What the plan says can happen on this land.

Land use zone finder

CMDA land use check

Coastal regulation zone

Master plan check

Water bodies finder

Airport height clearance

Registers and directories

Who holds it, and which office keeps the record.

Find your registering office

Temple property check

Waqf property check

RERA register



Every free tool
/tools



Services we run
for you
/services



The LandLens
suite
/landlens/one



Every claim in this document traces back to a government record.

Legal opinions, due diligence and title verification

Building plan, layout and sub-division approvals

Completion and occupancy certificates, regularisation

Escrow, negotiation and NRI property management

Land survey, soil testing, architecture and construction

Verified RealEstate
3/350/2 Mettukuppam,
OMR Thoraipakkam,
Chennai 600 097, India
hello@verified.realestate
+91 9996 12 9996

Prepared from the registers named on the page each finding sits on. Where a register could not be read, this document says so in its place rather than leaving the gap to be read as a clean result.

