



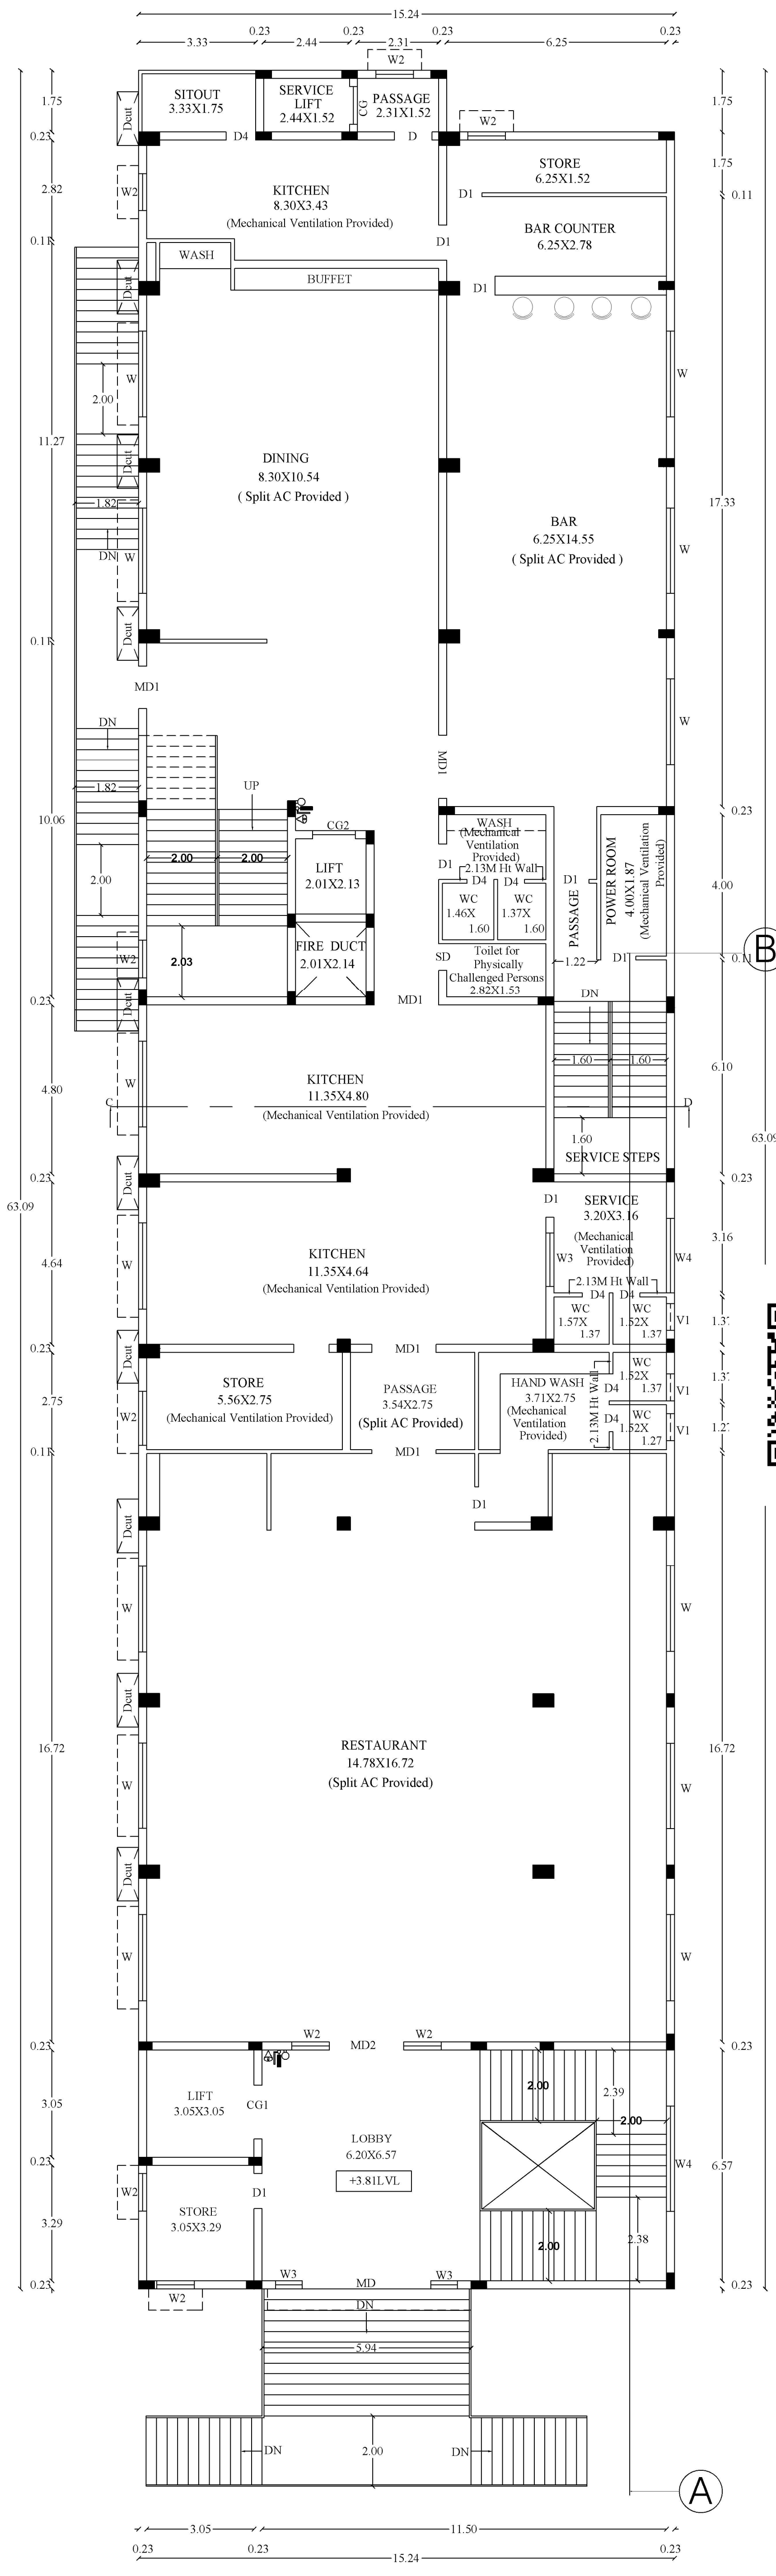

FIRST FLOOR PLAN

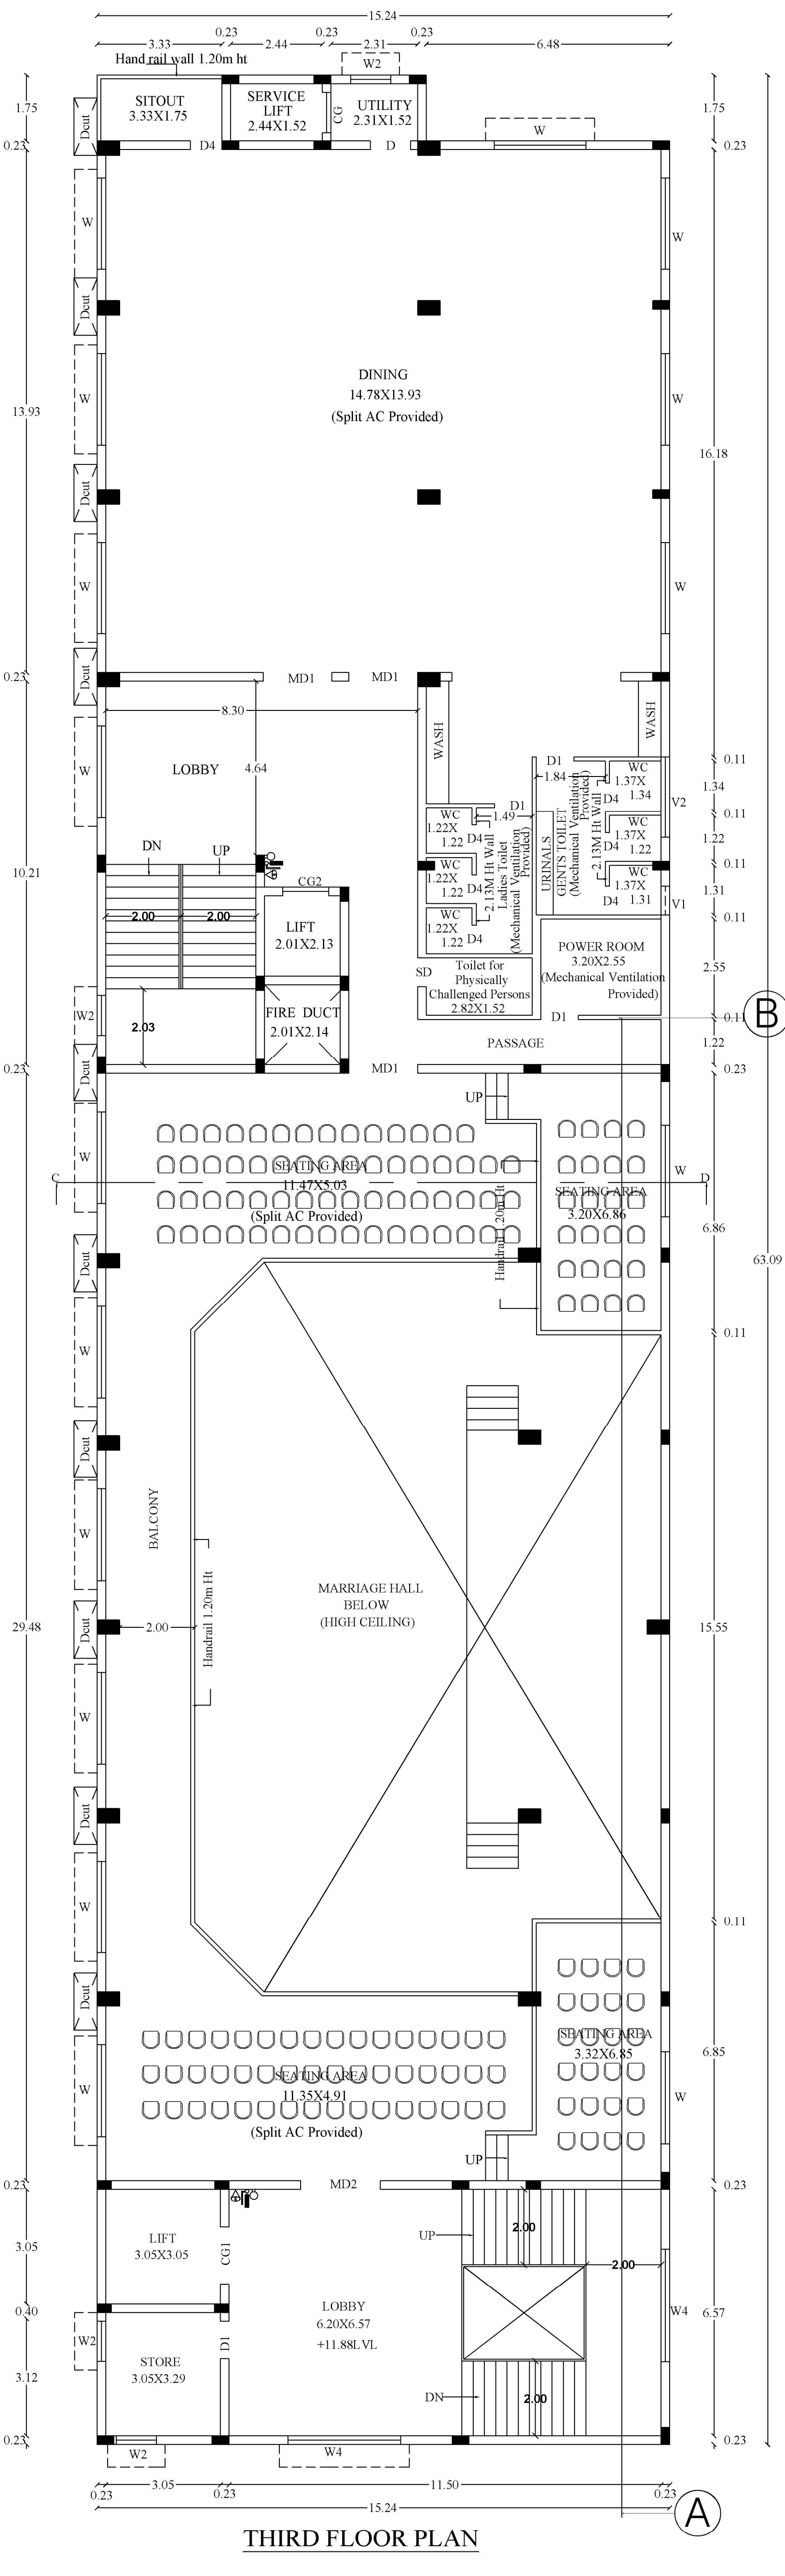

THIRD FLOOR PLAN

PROPOSED BUILTUP AREA				
SL NO.	DESCRIPTION	F.S.I. AREA (SQM)	NON F.S.I. AREA (SQM)	TOTAL AREA (SQM)
1)	STILT FLOOR AREA (Parking)	98.38	839.57	937.95
2)	FIRST FLOOR AREA	937.95	—	937.95
3)	SECOND FLOOR AREA	937.95	—	937.95
4)	THIRD FLOOR AREA	713.31	—	713.31

ALL DIMENSIONS ARE IN METER.
SCALE - 1:100.

FIRE EXTINGUISHER 

APPLICANT

K. Sachin Kumar
S. Latha

REGISTERED ENGINEER

D. Arundinis

D. Annamalai, B. Arch. A.I.I.A., D.T. Arch.,
Registered Architect
IIA Regd. No: A13240
"OA Regd. No: CA/99/25009
"LPA Regd. No: RA/TLPA/FEB2020/239

REGISTERED STRUCTURAL ENGINEER

CONSTRUCTION ENGINEER

[Signature]

GEO-TECHNICAL ENGINEER


1-1.

b. Amara

(DTCIP Regn No. DCLRN/ROTE/2019/08/612)

GEOMATRIX CONSULTANCY, (Regd.No.339242233482E)
No.22, Thomas Street, Narimeda,
Madurai - 625 002, Ph: 759031360, 7766758500
Email: geomatrixconsultancy@gmail.com

SPACE FOR APPROVAL

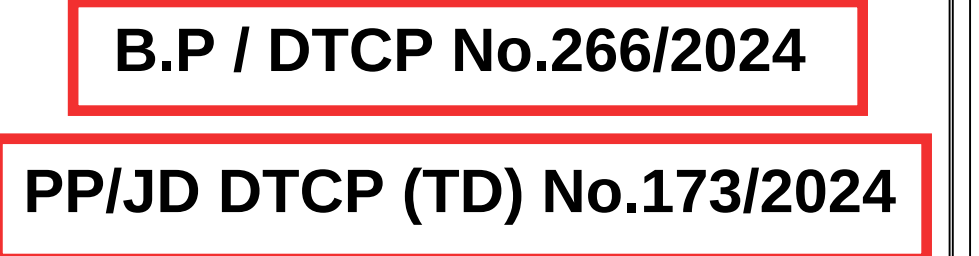

SCHEDULE OF JOINERIES:	
REFERENCE	METER
C6 - COLLAPSIBLE	1.57 x 2.13
C6B - COLLAPSIBLE	1.57 x 2.13
C62 - COLLAPSIBLE	1.22 x 2.13
M - MAIN DOOR	3.66 x 2.13
MD1 - MAIN DOOR	1.82 x 2.13
MD2 - MAIN DOOR	2.13 x 2.13
D - FLUSH DOOR	1.07 x 2.13
D1 - FLUSH DOOR	1.00 x 2.13
D2 - FLUSH DOOR	1.22 x 2.13
D3 - FLUSH DOOR	0.84 x 2.13
D4 - FLUSH DOOR	0.76 x 2.13
D5 - FLUSH DOOR	2.44 x 2.13
D6 - FLUSH DOOR	0.91 x 2.13
W - GLAZED WINDOW	2.44 x 1.82
W1 - GLAZED WINDOW	1.52 x 1.82
W2 - GLAZED WINDOW	1.00 x 1.82
W3 - GLAZED WINDOW	1.37 x 1.52
W4 - GLAZED WINDOW	3.00 x 1.52
V1 - VENTILATOR	0.76 x 0.91
V2 - VENTILATOR	2.10 x 0.91

<u>PROPOSED BUILTUP AREA</u>			
<u>Sl.No.</u>	<u>DESCRIPTION</u>	<u>F.S.I AREA (SQM)</u>	<u>TOTAL AREA (SQM)</u>
5)	FOURTH FLOOR AREA	937.95	937.95
6)	FIFTH FLOOR AREA	941.56	941.56
7)	SIXTH FLOOR AREA	949.28	949.28
8)	SEVENTH FLOOR AREA	706.81	721.67
9)	HEAD ROOM AREA	-	139.07

ALL DIMENSIONS ARE IN METER.
SCALE - 1:100.

FIRE EXTINGUISHER	

APPLICANT

10. 10. 10. 10. 10.

K_i = $\frac{K_{eq}}{[H^+]}$

S. Latha

REGISTERED ENGINEER

Figure 1

Annali di Matematica Pura ed Applicata

Registered Architect
IAA Regd. No. A13240
MOA Regd. No. CA/S9/25009

TLPA Regd.No:RA/TLPA/FEB2020/239

REGISTERED STRUCTURAL ENGINEER

CONSTRUCTION ENGINEER

10

J. MARIA GEORGE EIPSON
CONDOMINIO EL PARAISO C/EL PARAISO 115

RSE/GRJ/TUT/OCT 2019/001
15/10, NORTH COTTON ROAD

THOOTHUKUDI - 628 0001. CELL: 9842133288

[illegible]

	GEO-TECHNICAL ENGINEER

1

Mapa 5



Er.K.GANAPATHI, B.E. (See Mech) FIE, FIV, DLI, JUSA
REGISTERED Gen. Tech. Engineer, Chennai-16.

(DTCP Regn No. DGLRGN RGTE / 2019 / 08 / 012)
(MLPA Regn No. GTE 602 / 2019)


GEOMATRIX CONSULTANCY, (Regn.No.330242233462E)
No.22,Thomas Street, Narimedu,
Madurai - 625 002, Ph: 7588031360 7708748888

E-mail: geomatrixconsultancy@gmail.com


PLAN SHOWING THE PROPOSED CONSTRUCTION OF BLOCK-1 (RESTAURANT CUM MARRIAGE HALL HIGH RISE BUILDING), BLOCK-3 (MINI HALL NON HIGH RISE BUILDING) & ADDITIONAL CONSTRUCTION IN BLOCK-2 (EXISTING MARRIAGE HALL NONHIGH RISE BUILDING) INSF NO. 67/1B3B, 1C1, 1C2,1D1B, 1D2, 1E2B, 2A1A1, 2A1A2 OF PICHANDARKOIL VILLAGE & PANCHAYAT, MANNACHANALLUR TALUK, TRICHY DISTRICT.

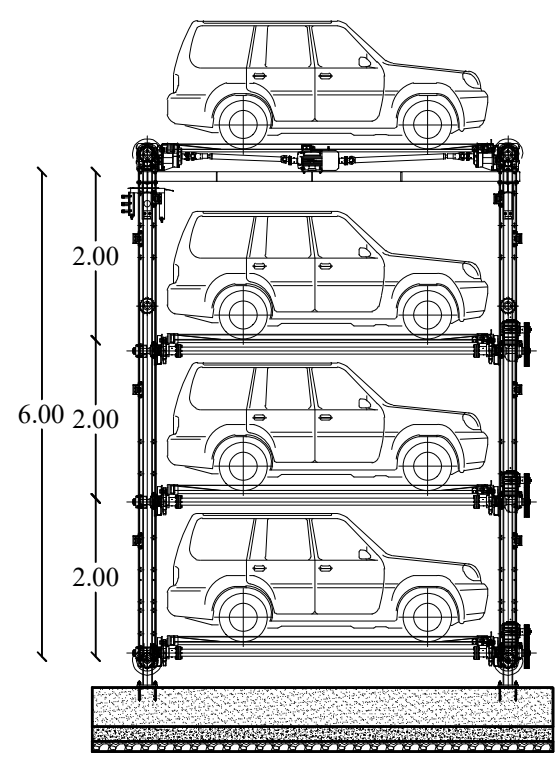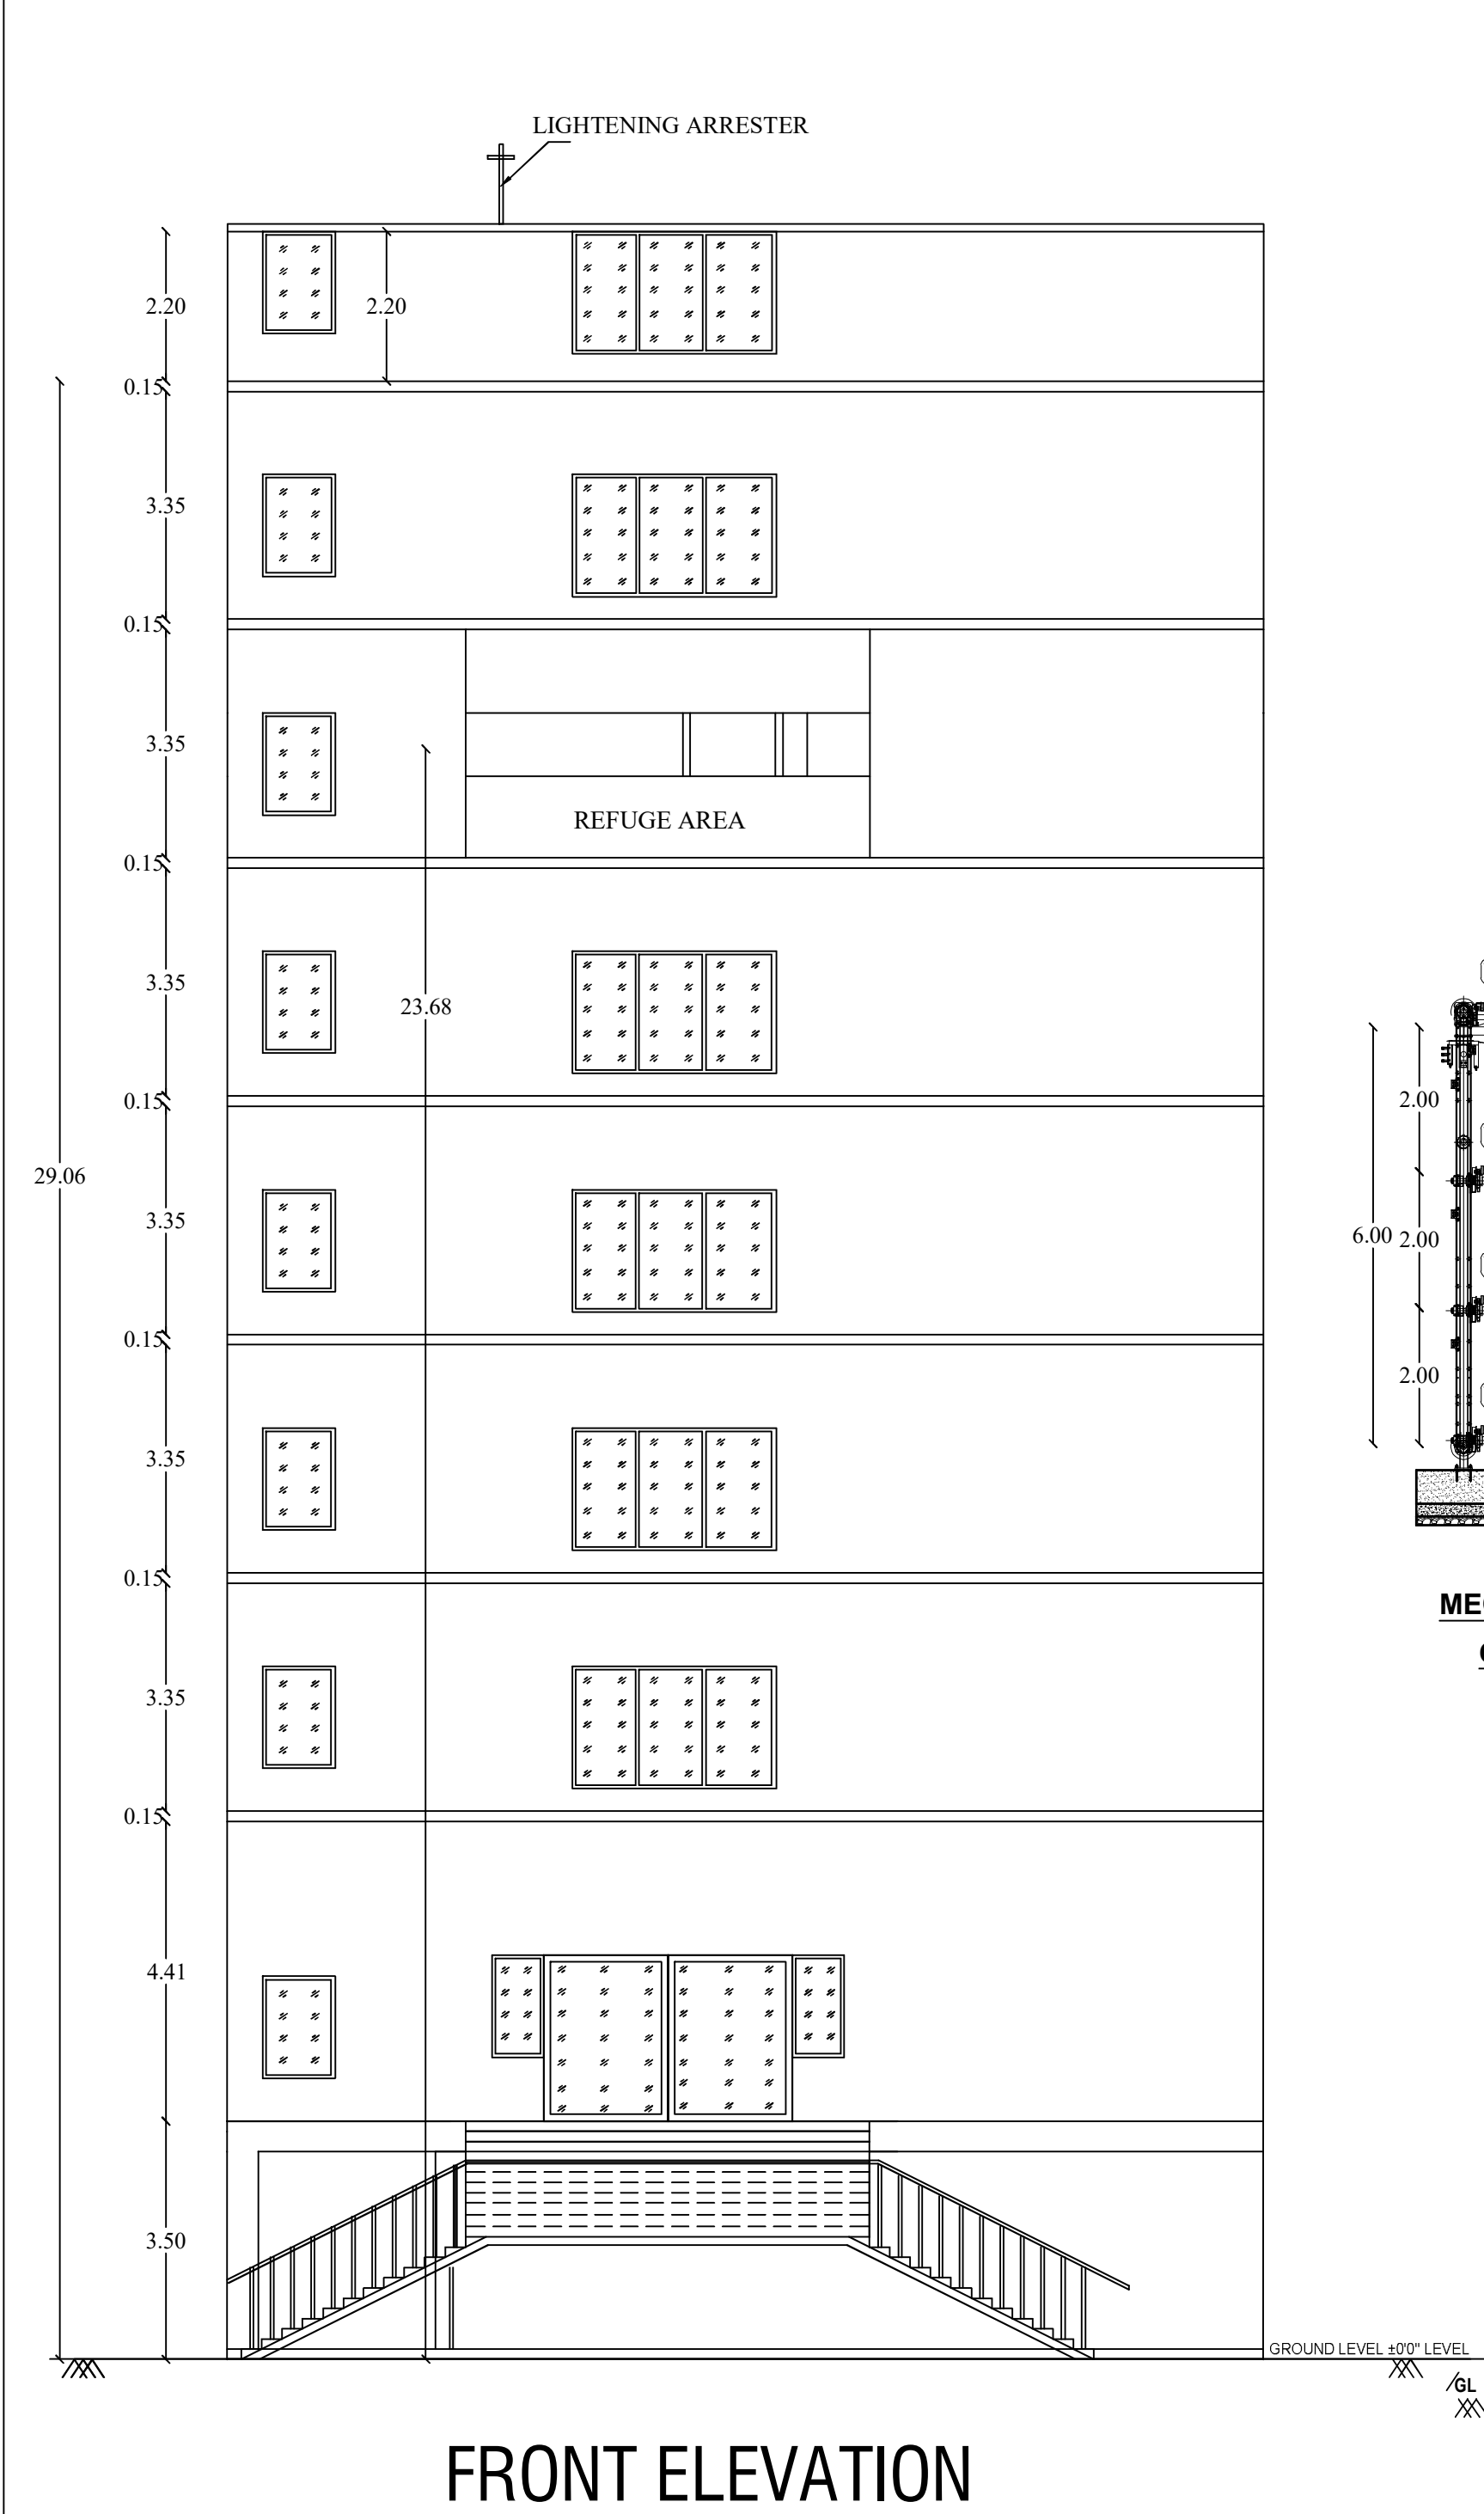

MECHANICAL CAR PARKING
CROSS SECTION

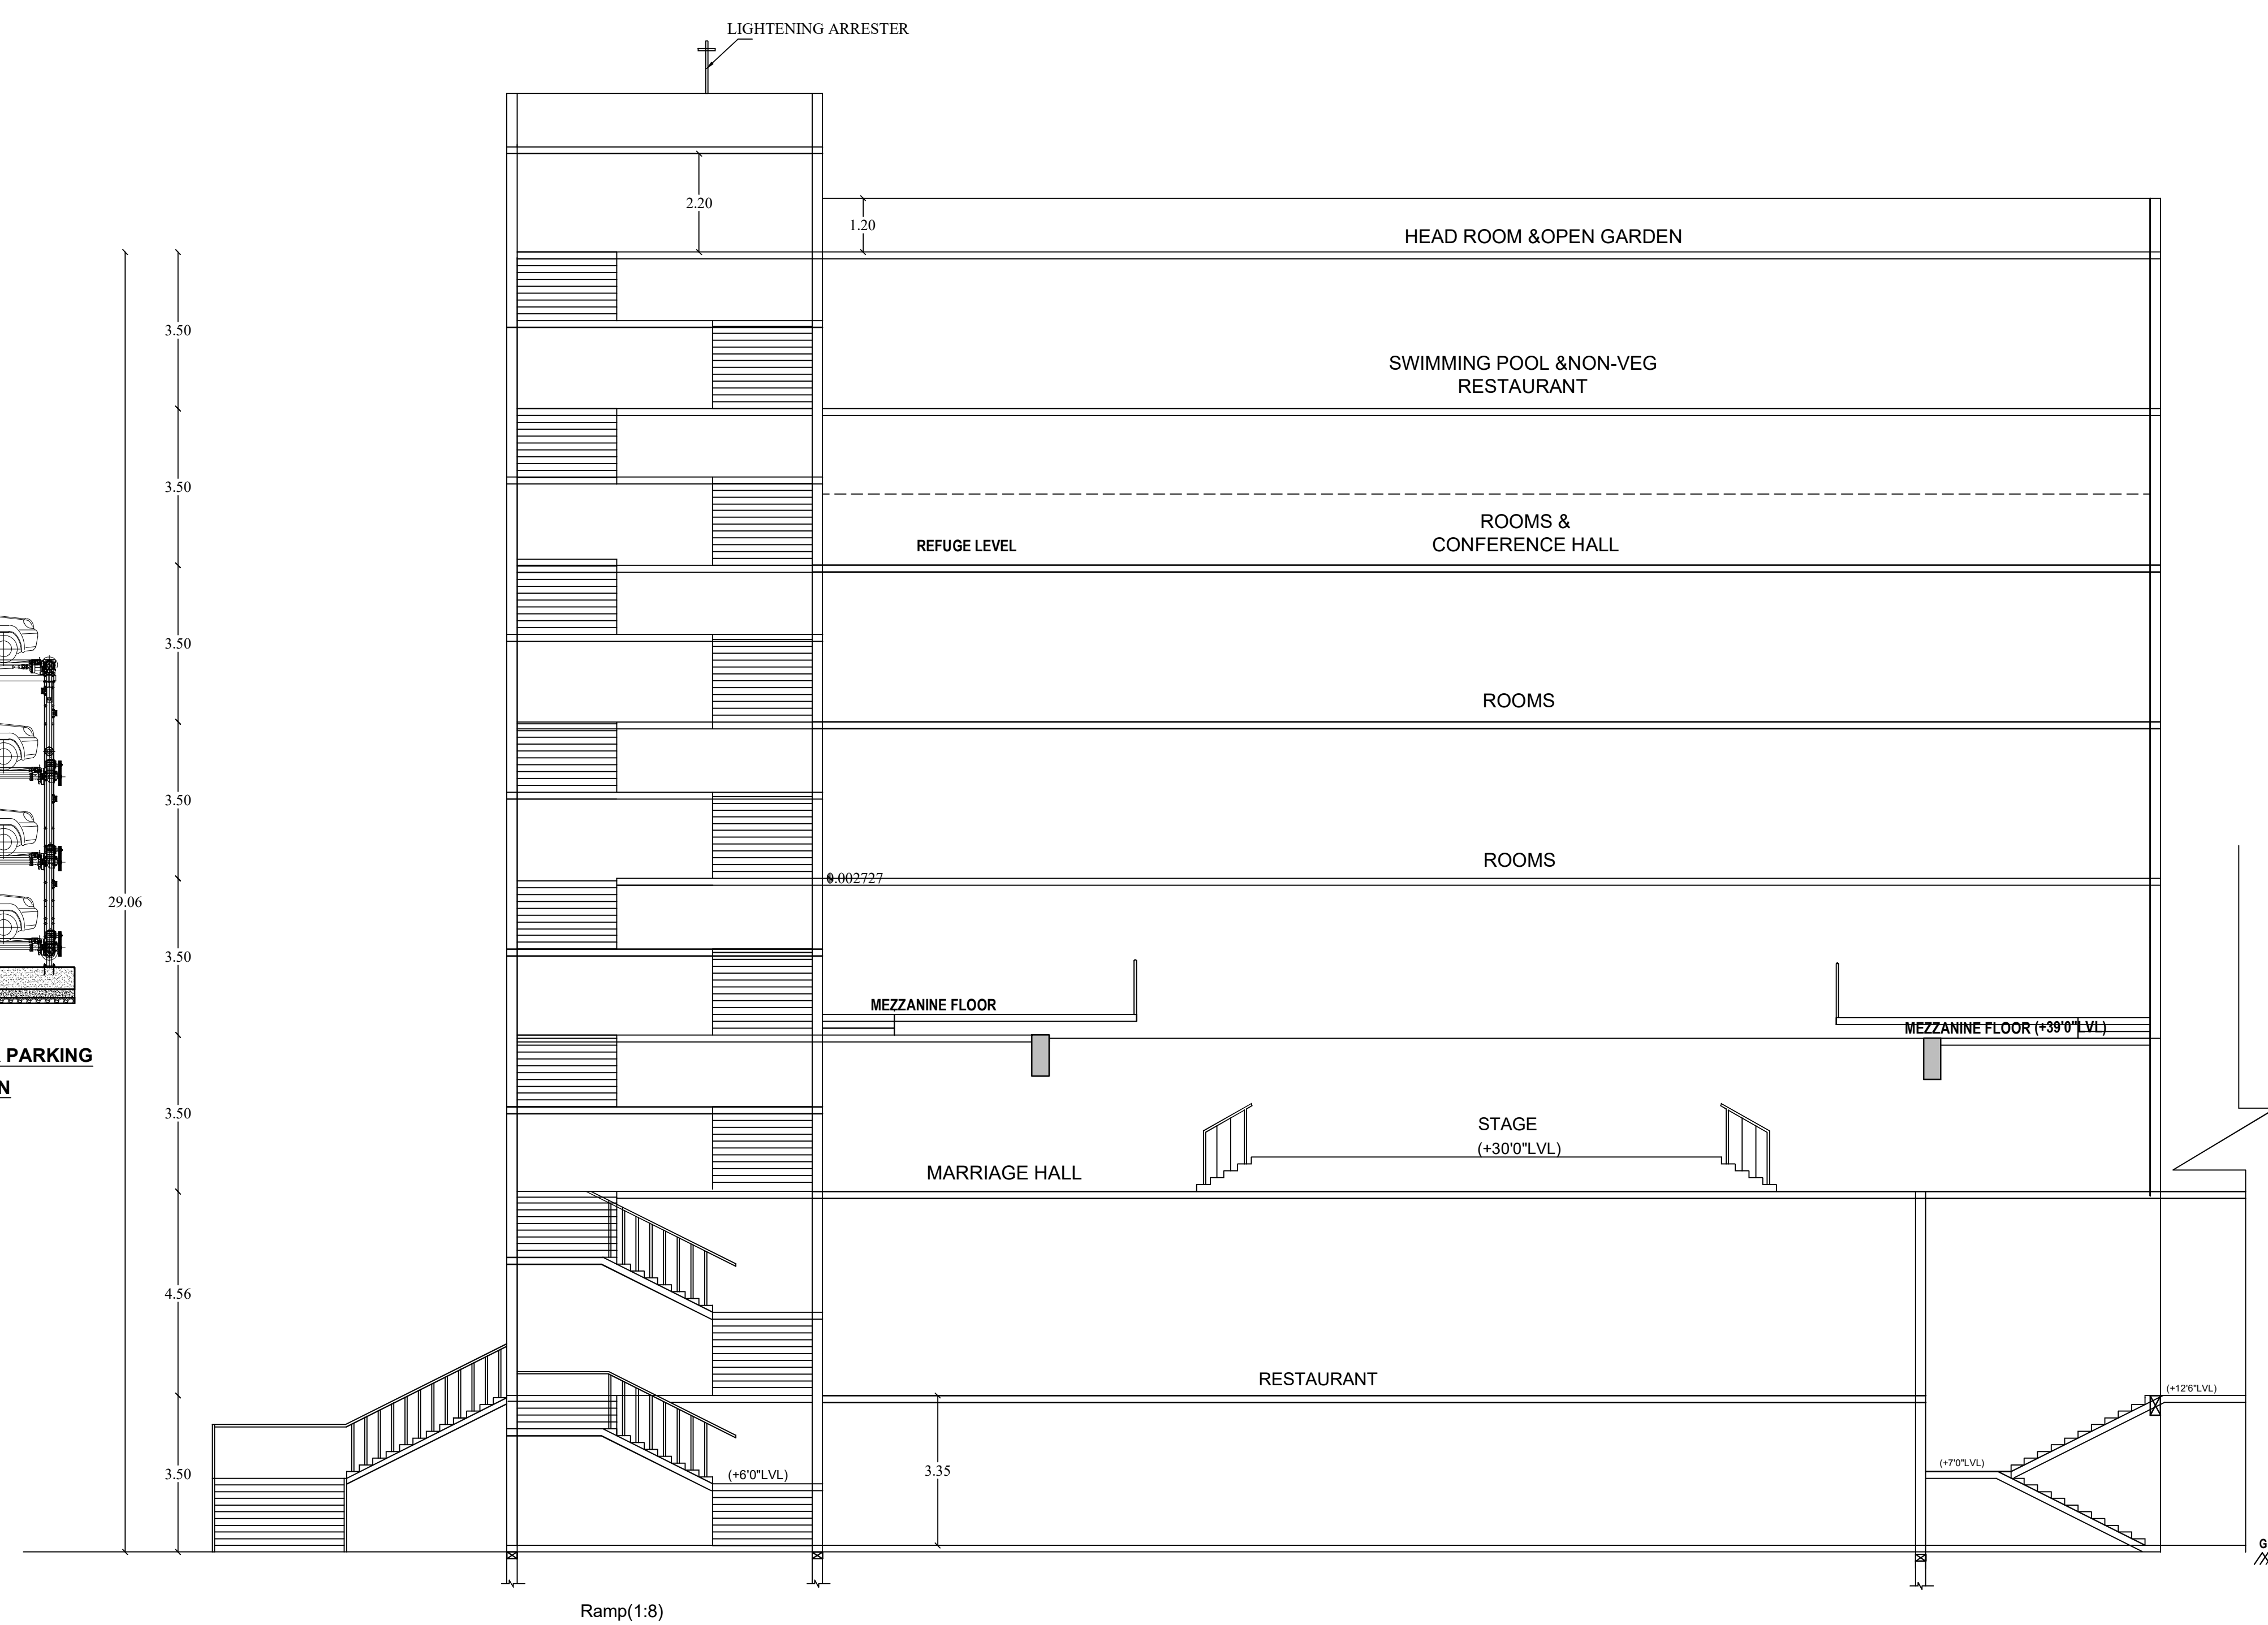

SECTION AT AB

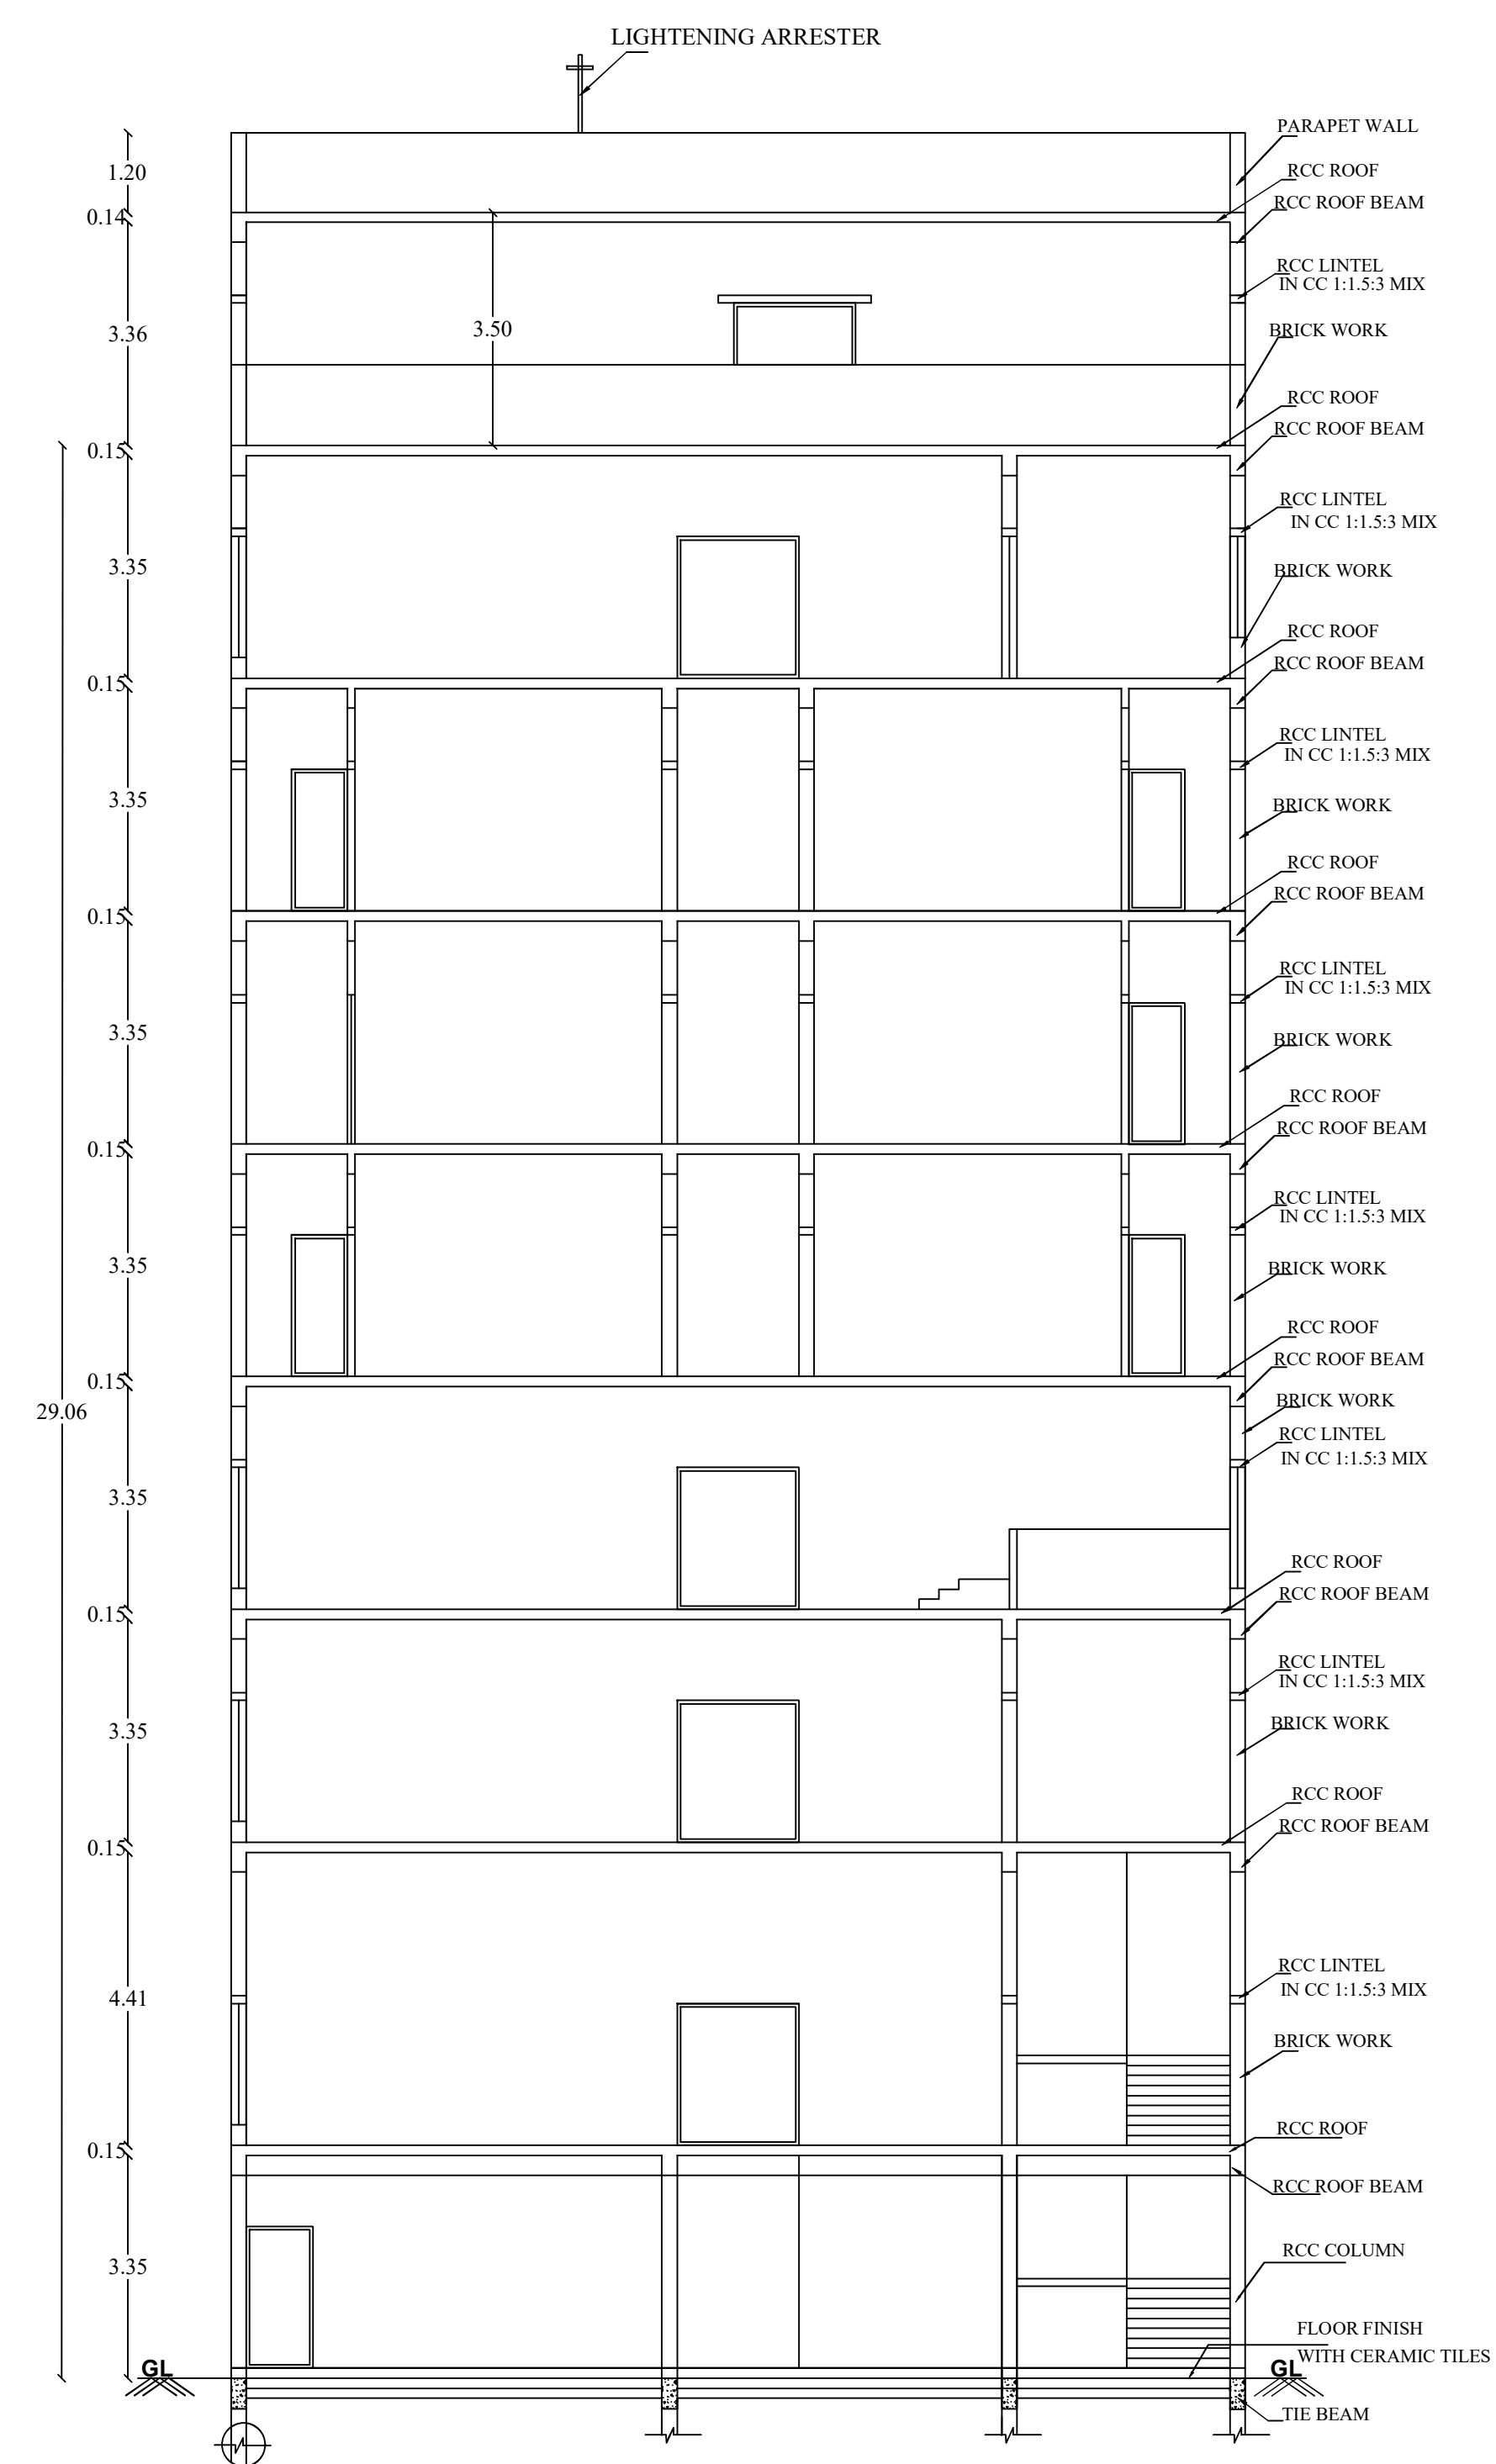

SECTION AT CD

SPACE FOR APPROVAL

SHEET NO:3

B.P / DTCP No.266/2024

PP/JD DTCP (TD) No.173/2024

ALL DIMENSIONS ARE IN METER.
SCALE - 1:100.

FIRE EXTINGUISHER 

APPLICANT

K. Ichihara
S. Latha

REGISTERED ENGINEER

D. Annamalai, B.Arch, A.I.T.A., D.T.Arch.,
Registered Architect
IA Regd. No: A13240
*OA Regd. No: CA/99/25009
*LPA Regd. No: RA/TLPA/FEB/2020/238

REGISTERED STRUCTURAL ENGINEER

A. Gupta, M.S.E., Ph.D.
Associate Professor
Mechanical Engineering
Cleveland State Univ.
No. 6800, Northmont Road,
Solon, OH 44139-0001
Email: agupta@csuohio.edu
Phone No.: 330.762.2140 ext. 223213

CONSTRUCTION ENGINEER


J. MARIA GEORGE EIPSON
REG. STRUCTURAL ENGINEER GRADE - II (RS
RSE/GN/TUT/OCT 2019/001
25/10, NORTH COTTON ROAD
THOOTHUKUDI - 628 001. CELL: 98421331

MECHANICAL ENGINEER


b. Anapali
 Dr. K. GANAPATHI, B.C.M. (Civil Works), I.T.E. (I.T.E. D)
 REGISTERED Geo-Tech Engineer / Chartered En
 (CMDA Regn No. GTE / 19 / 64 / 822)
 (DTP Regn No. - GURIN GTE / 2019 / 08 /
 (MPLA Regn No. GTE 832 / 2019)
 GEOMATRIX CONSULTANCY, (Regn. No. 3302422)
 No. 22, Thomas Street, Narindere,
 Madurai - 625 002, Ph: 7558931366, 7768785
 Email: geomatrixconsultancy@gmail.com

PLAN SHOWING THE PROPOSED CONSTRUCTION OF BLOCK-1 (RESTAURANT CUM MARRIAGE HALL HIGH RISE BUILDING), BLOCK-3 (MINI HALL NON HIGH RISE BUILDING) & ADDITIONAL CONSTRUCTION IN BLOCK-2 (EXISTING MARRIAGE HALL NON HIGH RISE BUILDING) IN

SF NO. 67/1B3B, 1C1, 1C2,1D1B, 1D2, 1E2B, 2A1A1, 2A1A2 OF PICHANDARKOIL VILLAGE & PANCHAYAT, MANNACHANALLUR TALUK, TRICHY DISTRICT.

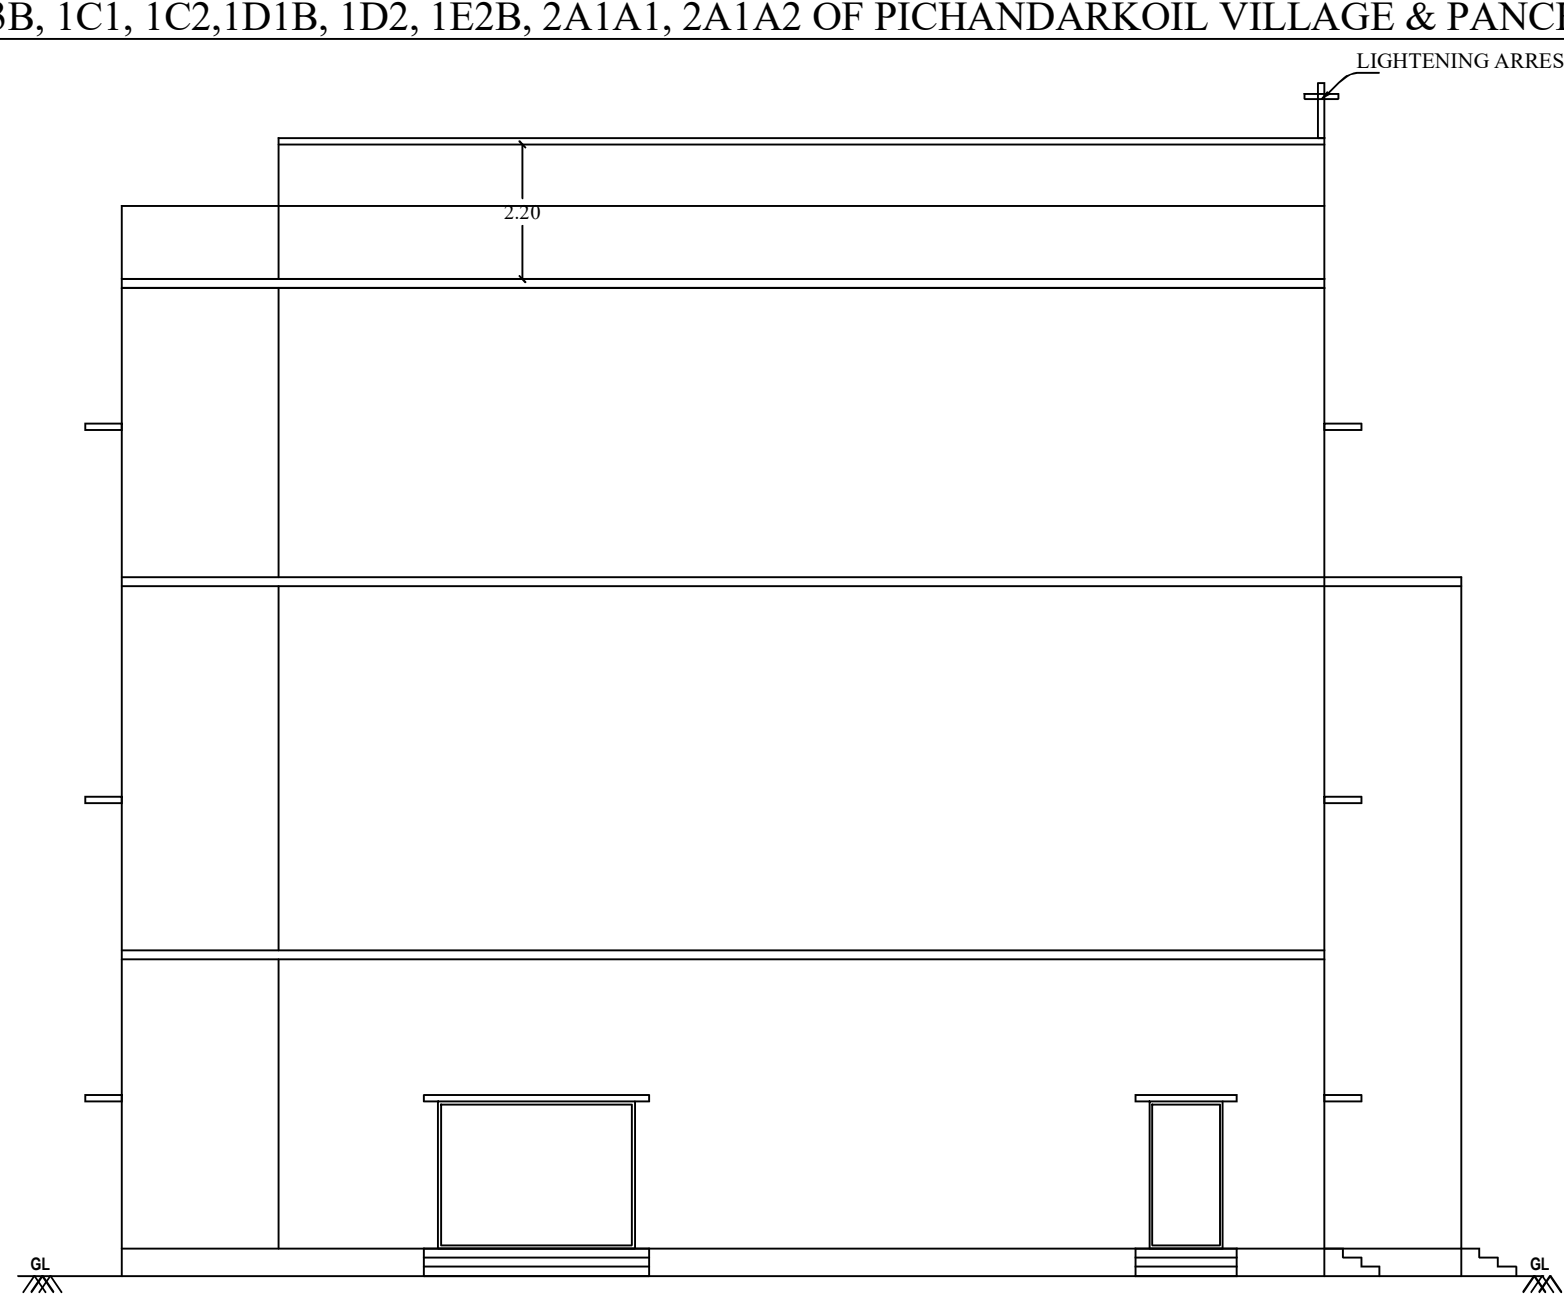


FRONT ELEVATION

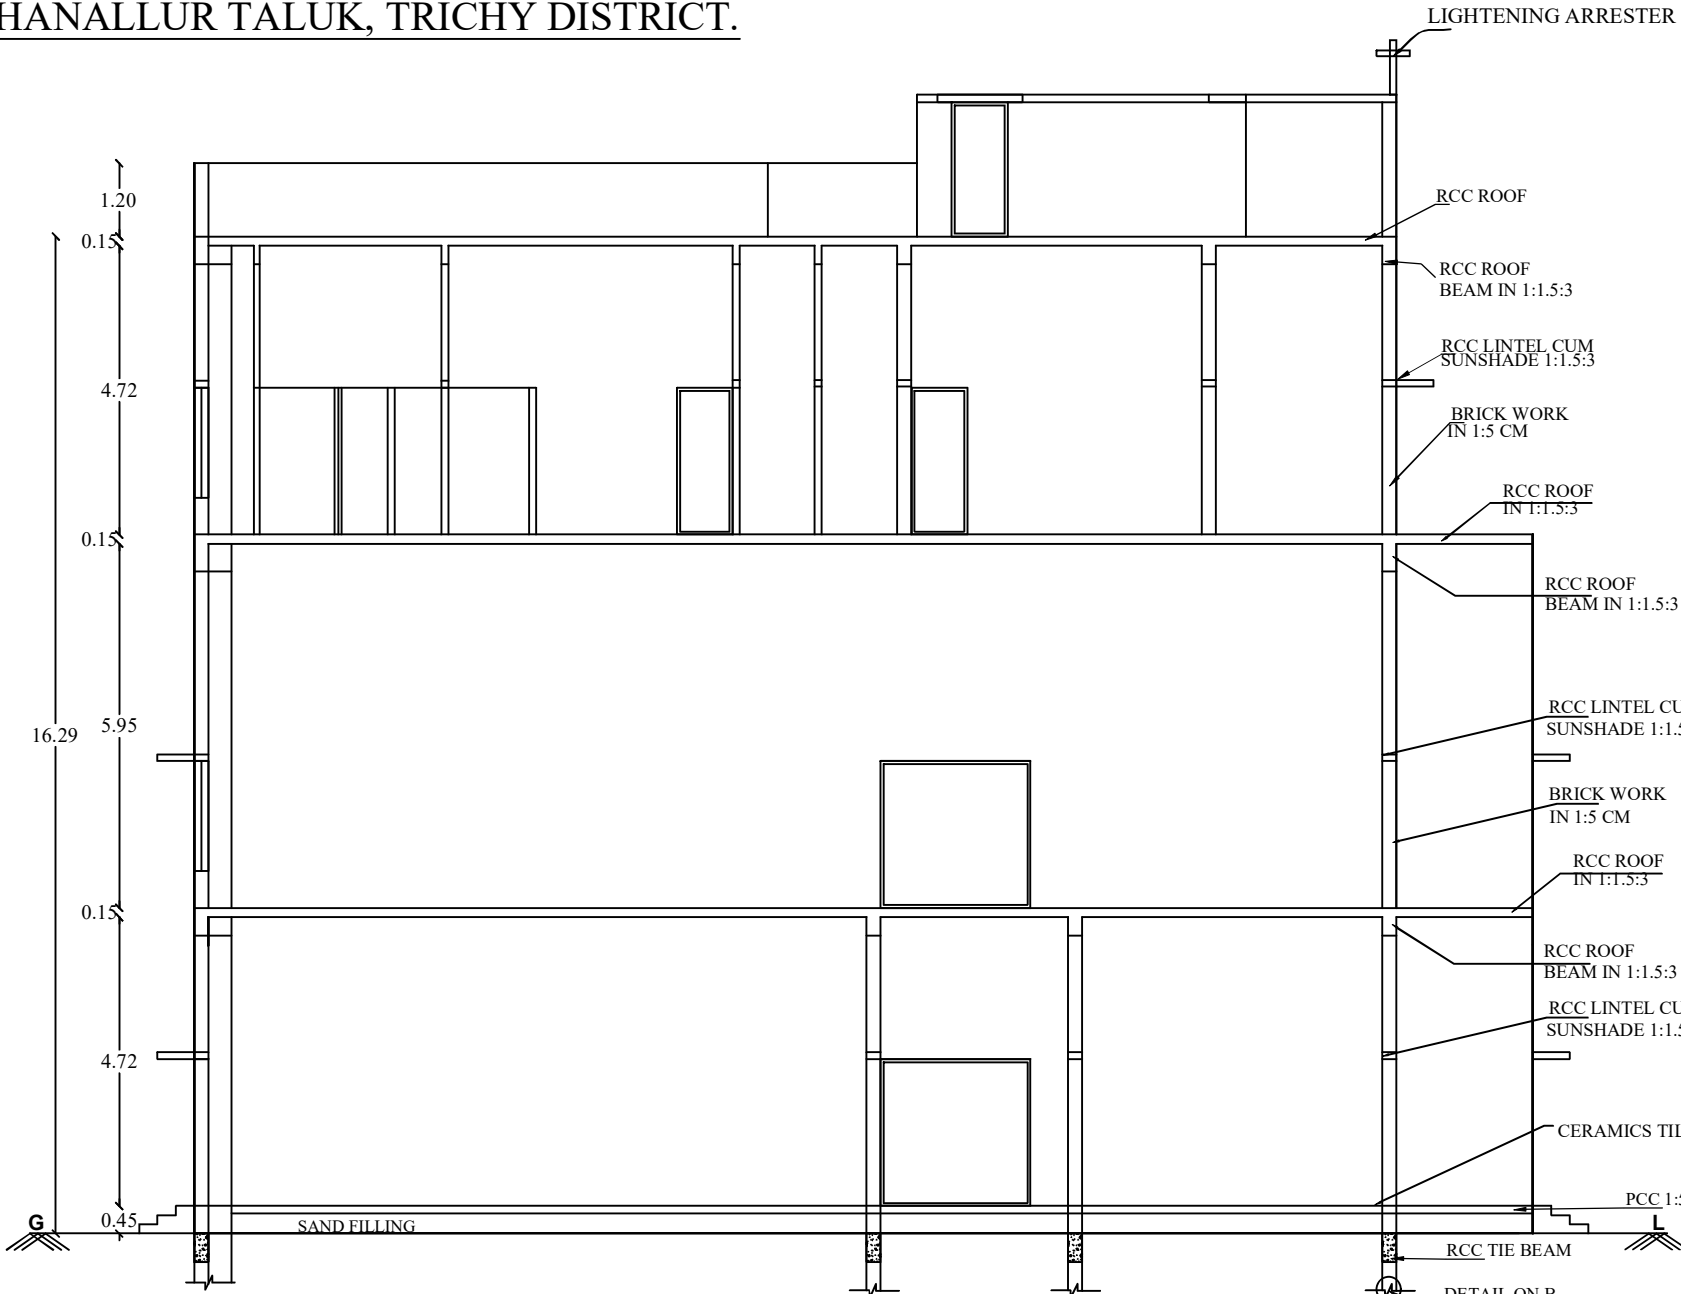


SECTION ON AA


SCHEDULE OF JOINERIES:		
	REFERENCE	METRE
CG	- COLLAPSE GATE	1.20 X 2.40
MD	- MAIN DOOR	2.00 X 2.40
D	- FLUSH DOOR	2.00 x 2.40
D1	- FLUSH DOOR	1.00 x 2.40
D2	- FLUSH DOOR	0.91 x 2.40
D3	- FLUSH DOOR	3.00 x 2.40
W	- GLAZED WINDOW	3.00 x 1.80
W1	- GLAZED WINDOW	1.50 x 1.50
KW	- KITCHEN WINDOW	3.00 x 1.50
V	- VENTILATOR	0.80 X 1.00

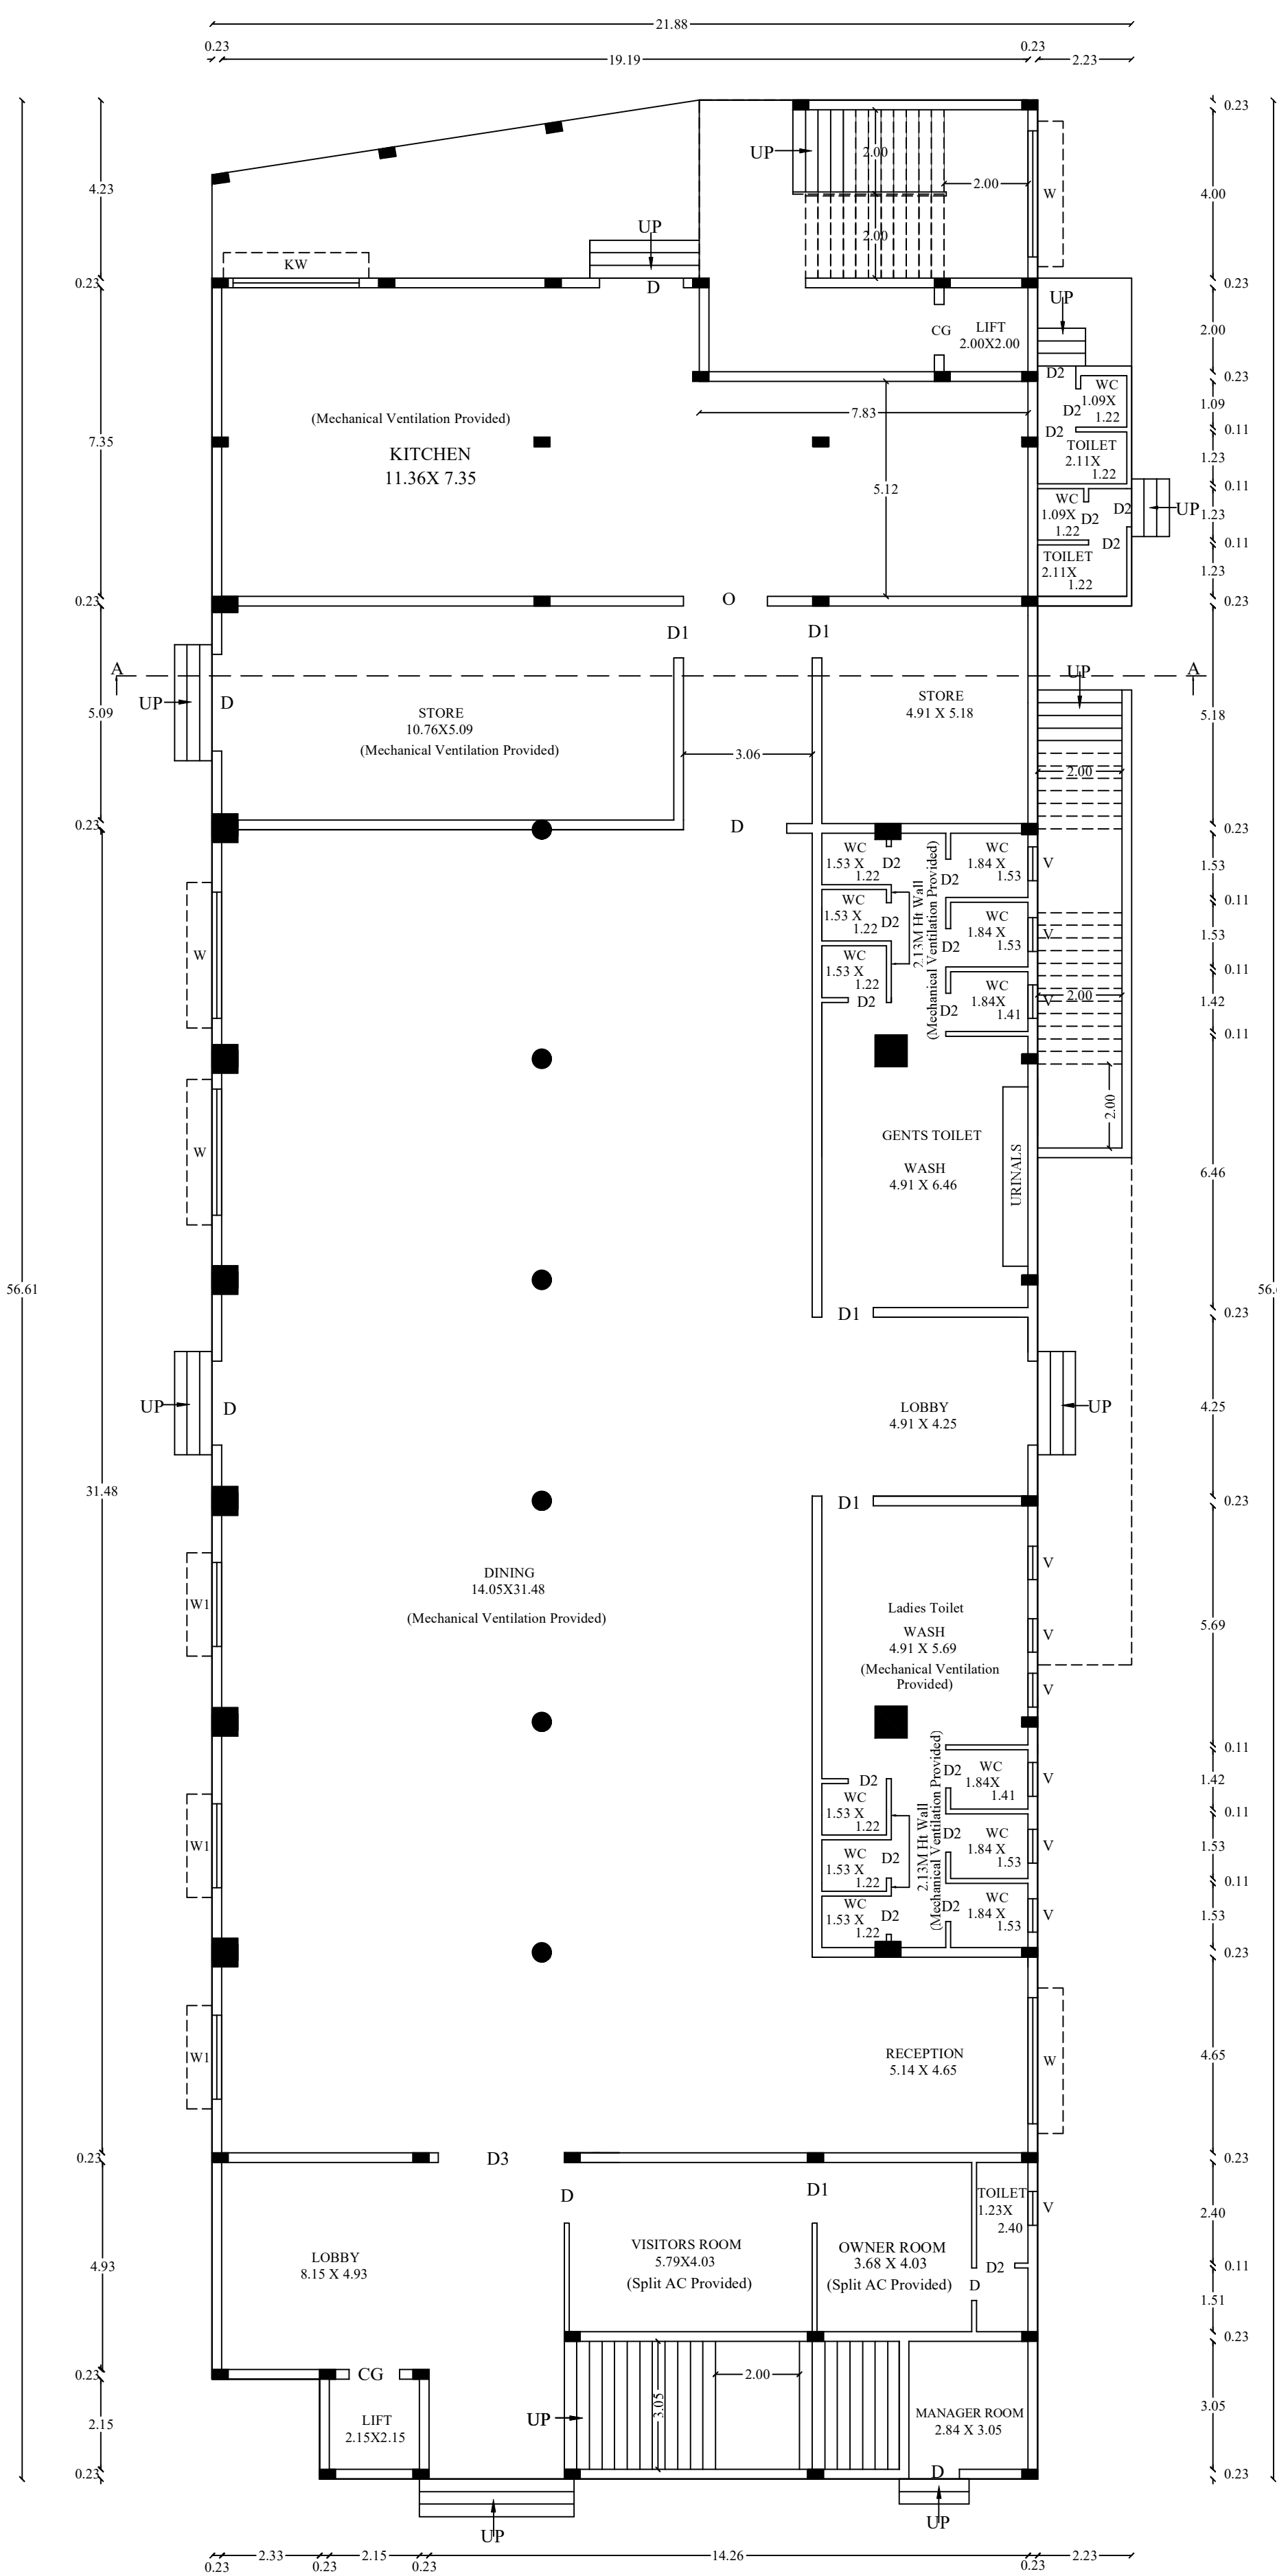


GROUND FLOOR PLAN

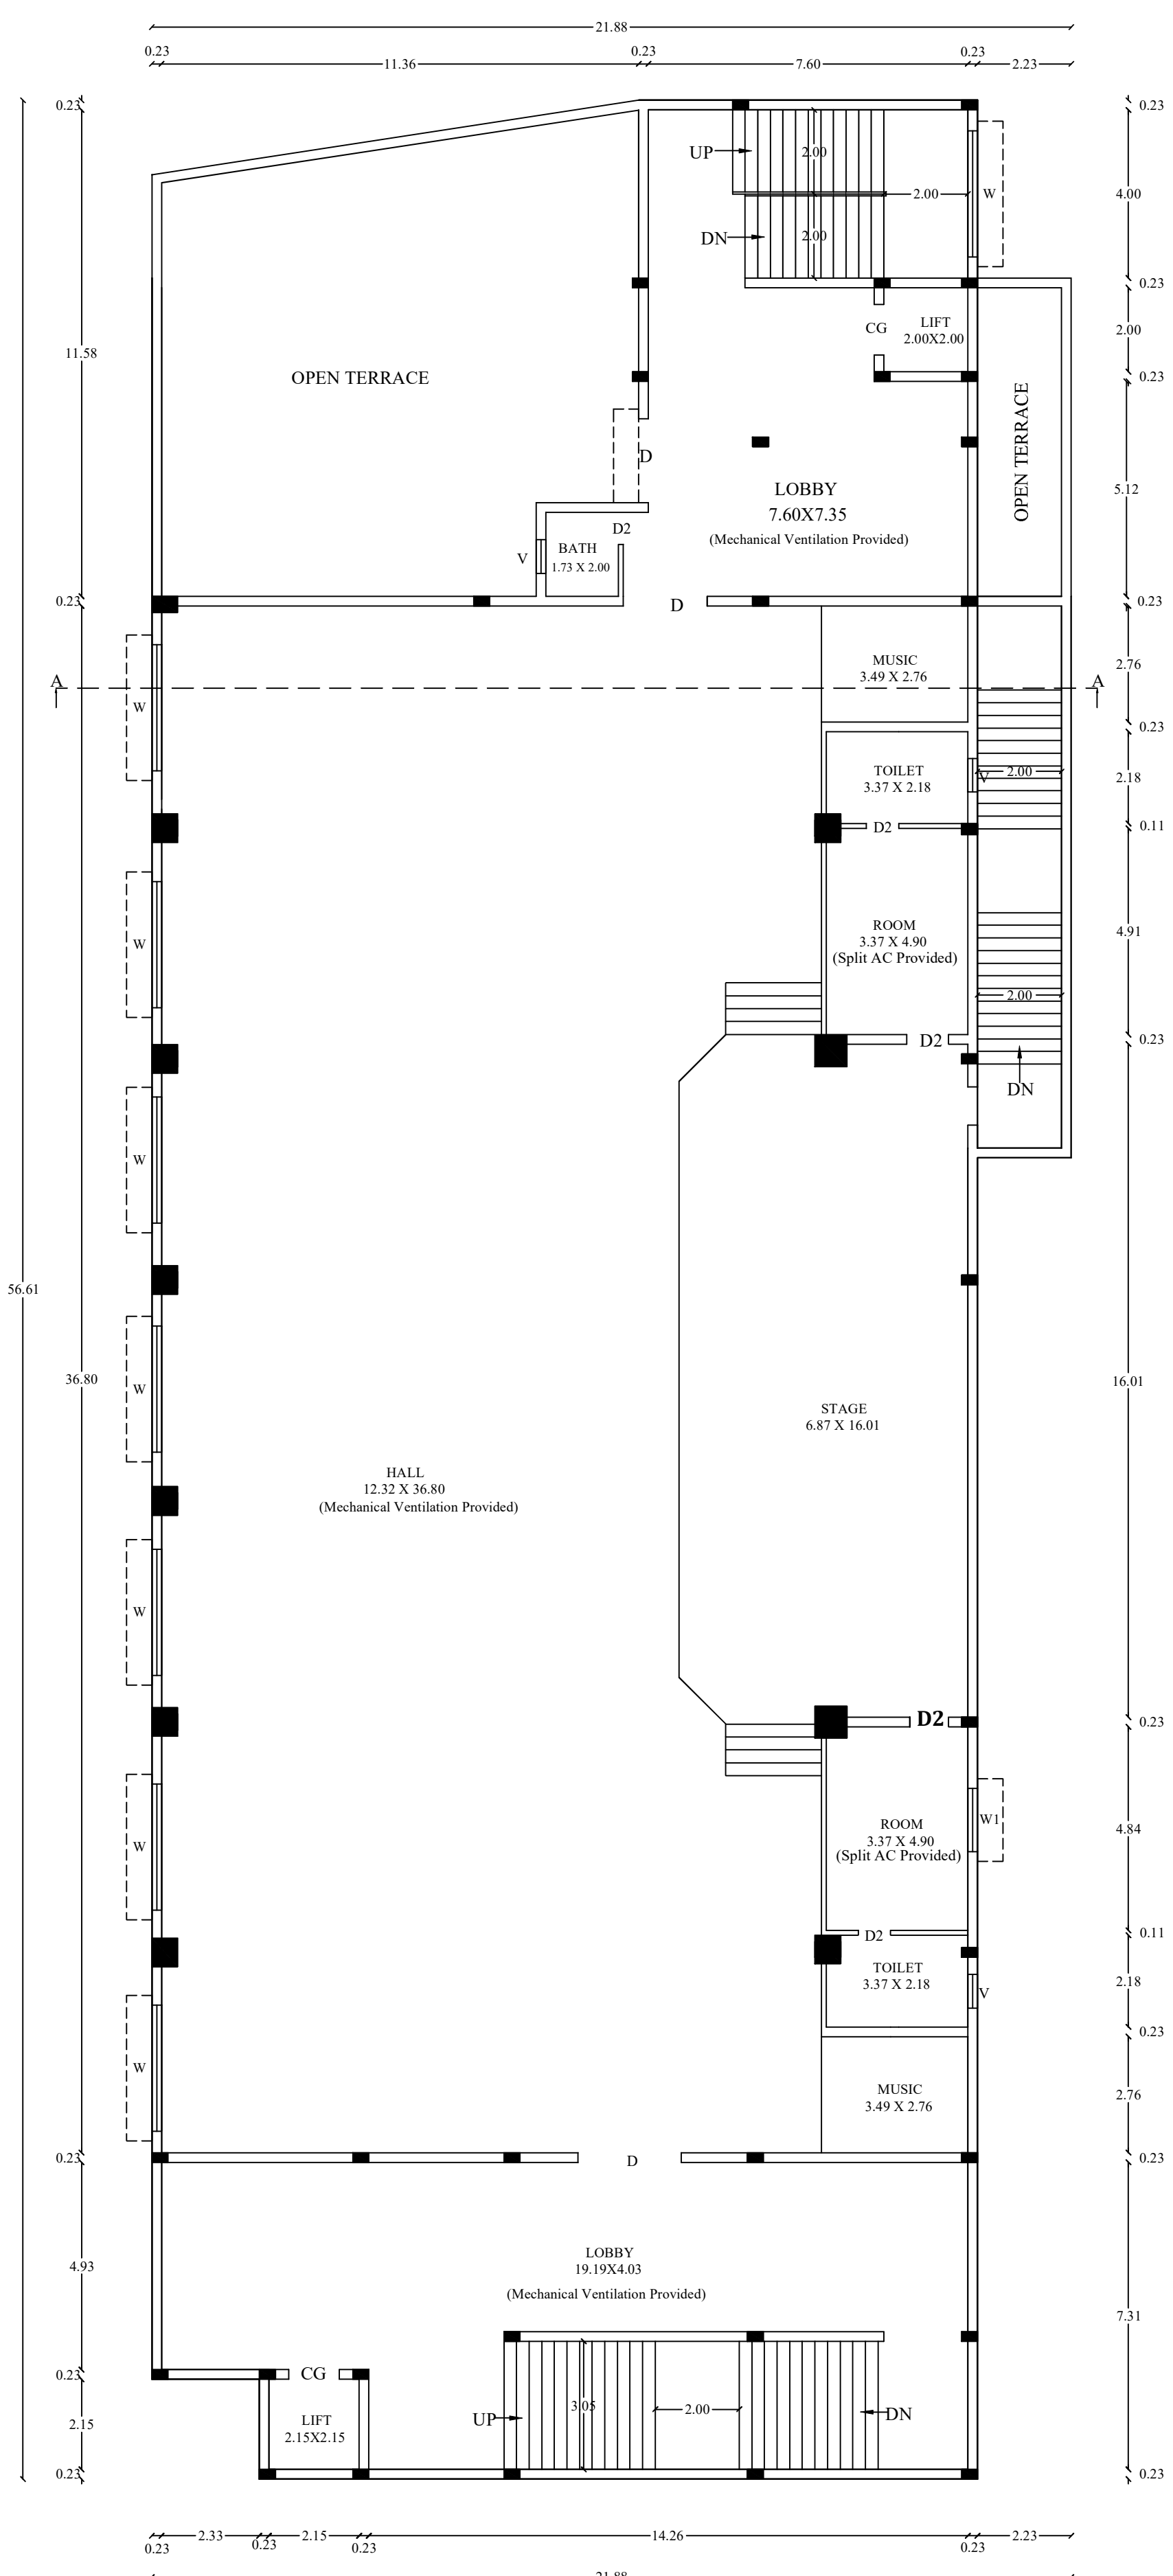

FIRST FLOOR PLAN

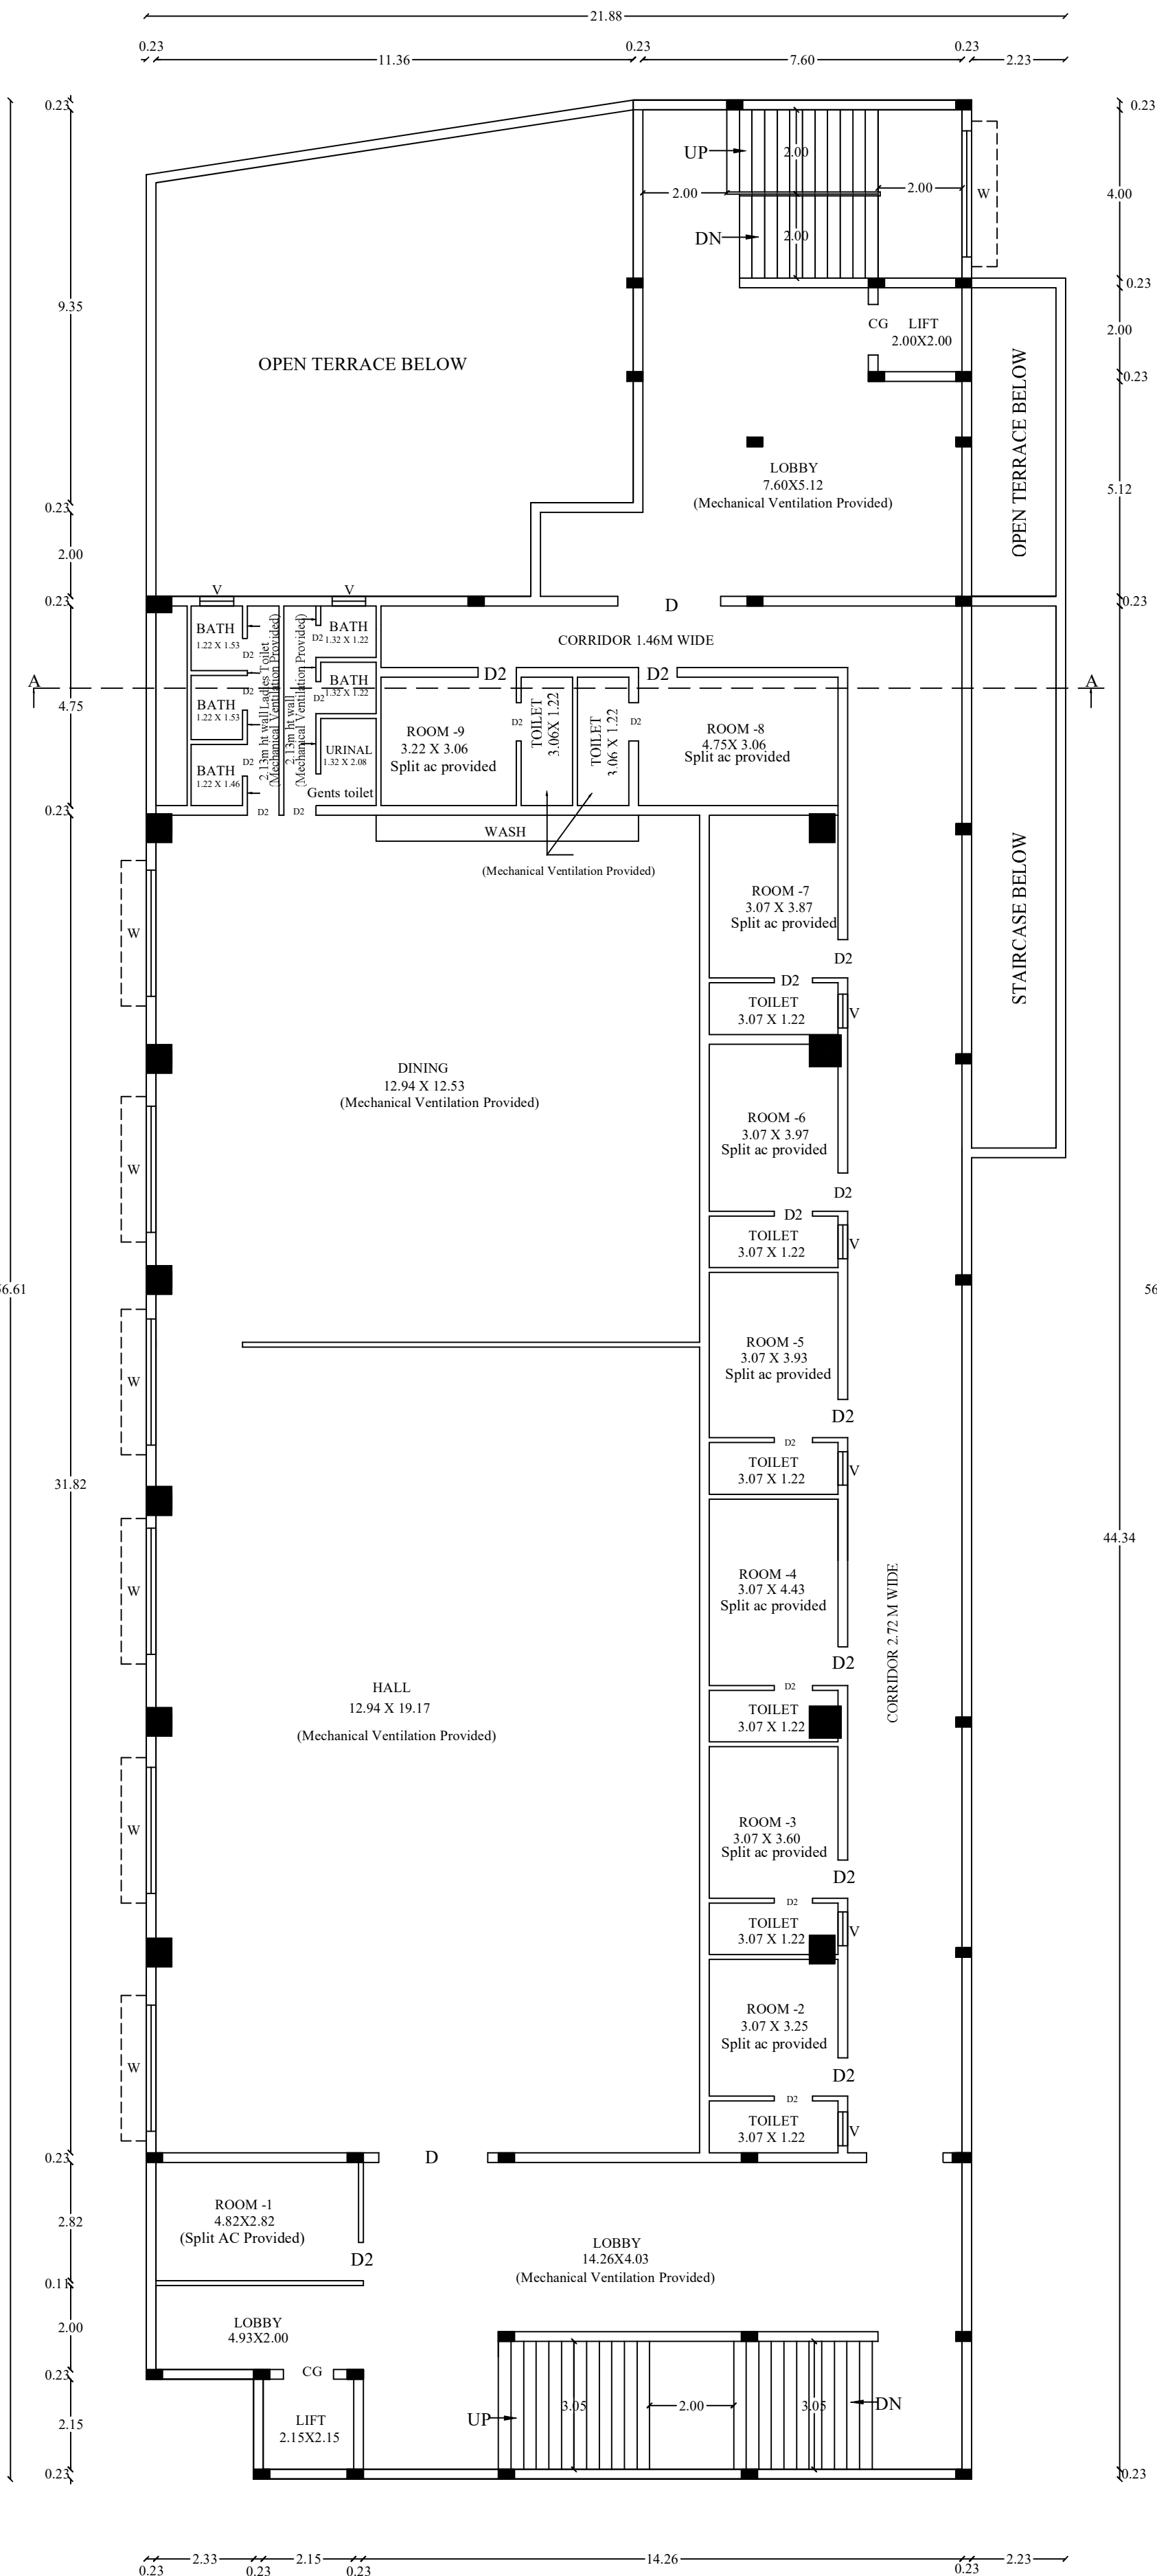

SECOND FLOOR PLAN

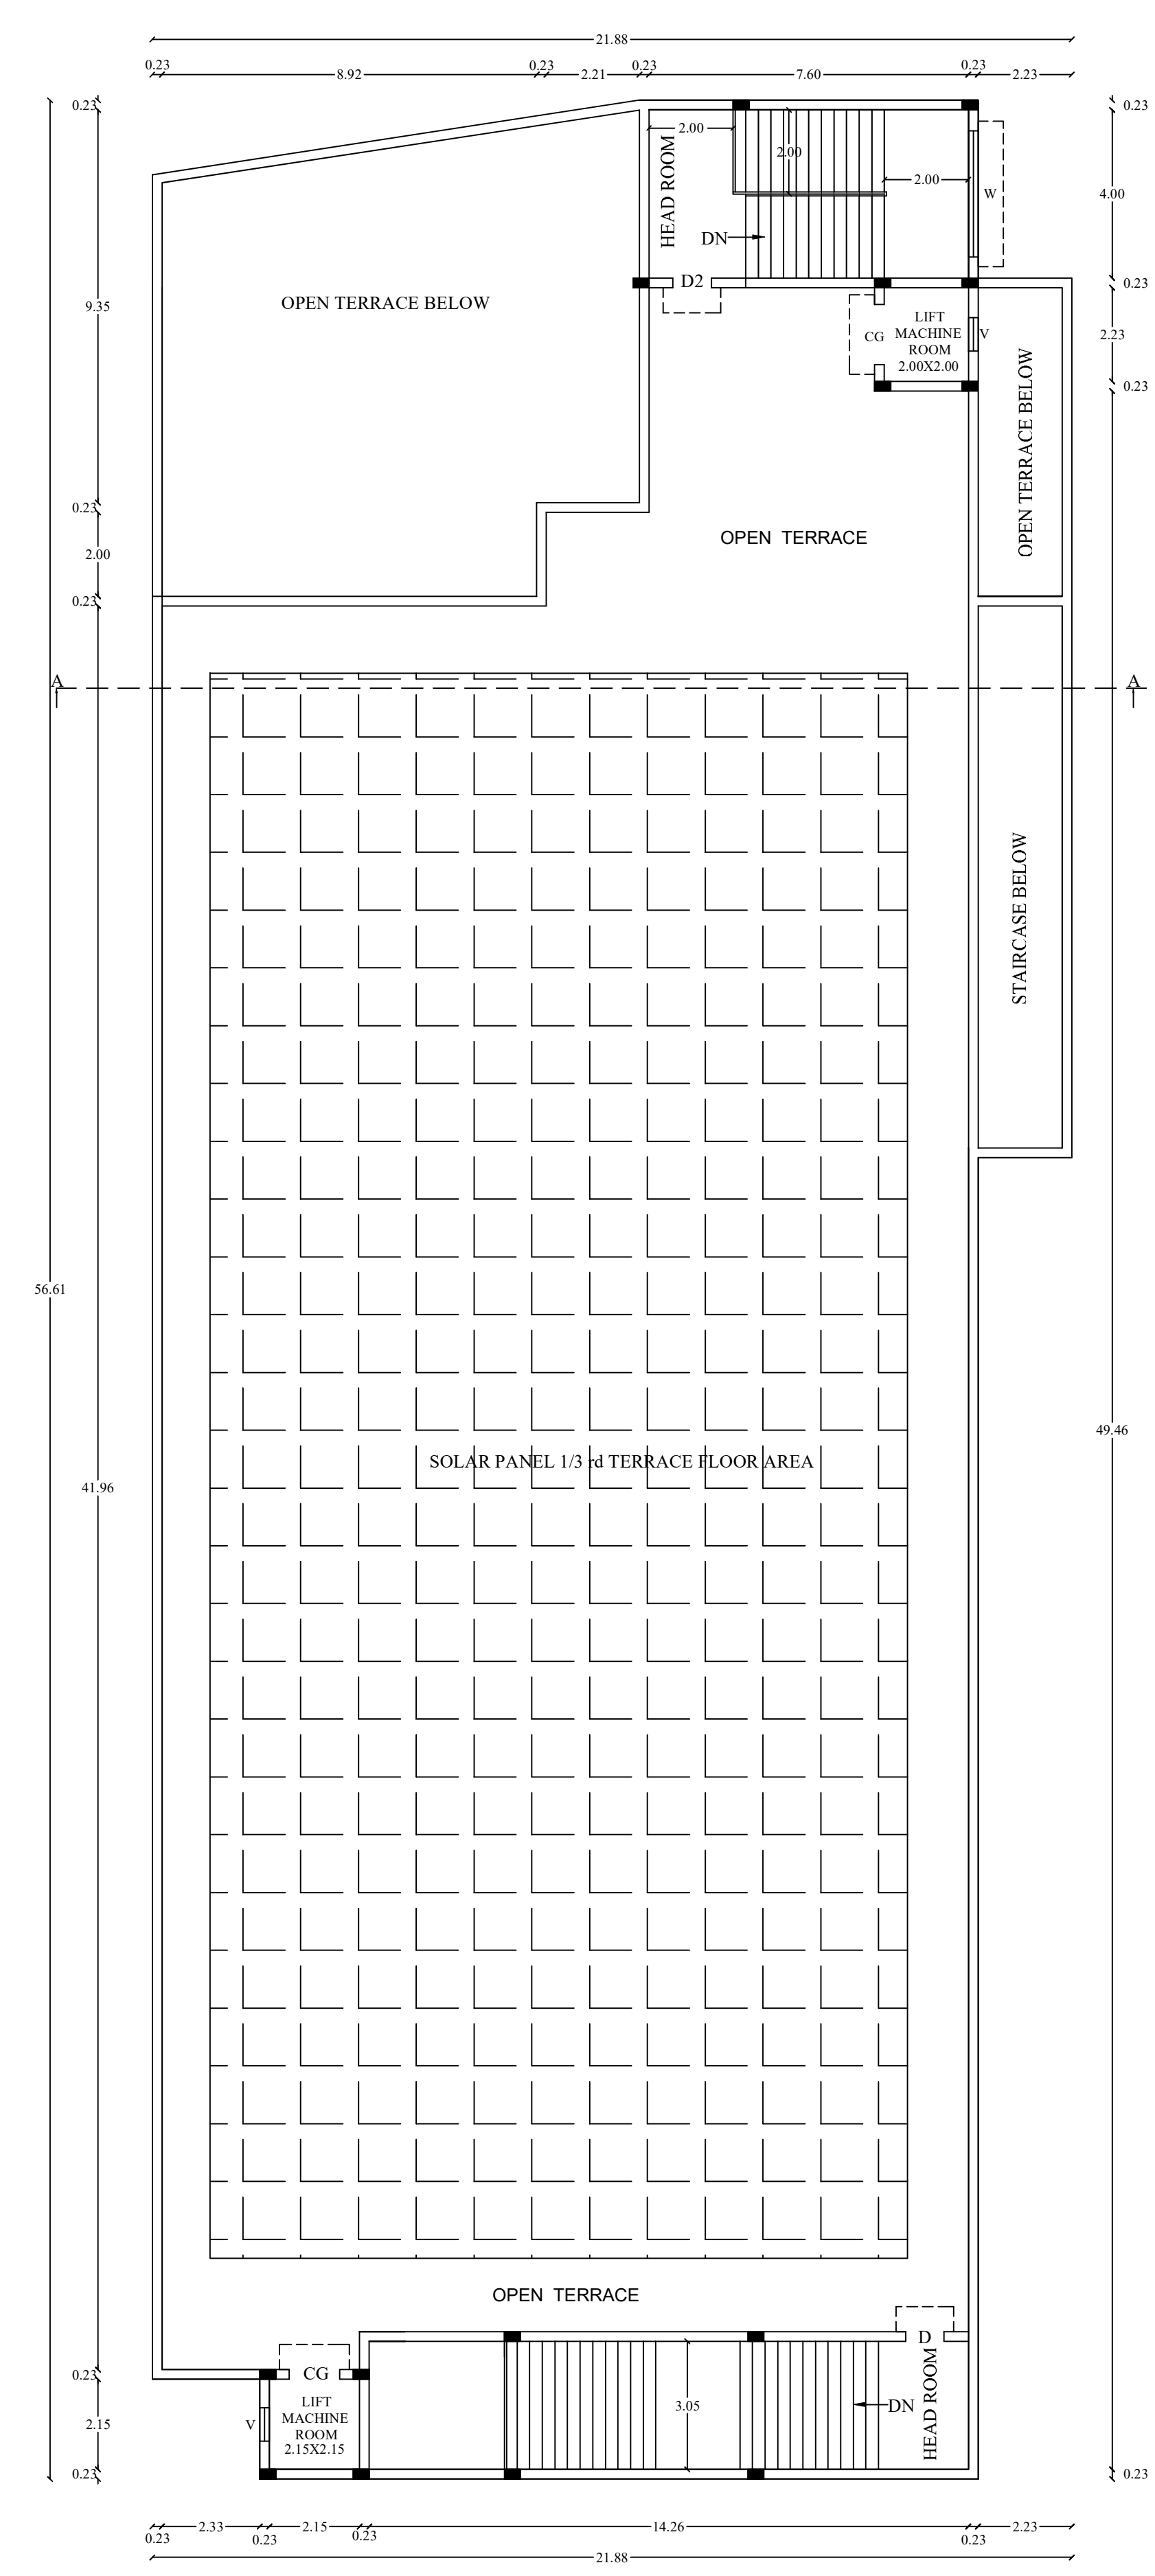

TERRACE FLOOR PLAN





SPACE FOR APPROVAL

SHEET NO:4




B.P / DTCP No.266/2024

PP/JD DTCP (TD) No.173/2024

PROPOSED BUILTUP AREA				
Sl. No.	DESCRIPTION	F.S.I. AREA (SQM)	NON F.S.I. AREA (SQM)	TOTAL AREA (SQM)
1)	GROUND FLOOR AREA	1113.39	-	1113.39
2)	FIRST FLOOR AREA	974.85	-	974.85
3)	SECOND FLOOR AREA	974.85	-	974.85
4)	HEAD ROOM AREA	-	99.85	99.85
5)	TOTAL AREA	3063.06	99.85	3162.91
ALL DIMENSIONS ARE IN METER. SCALE - 1:100.				
FIRE EXTINGUISHER - 100				
APPLICANT				
K. Sathya S. Latha				
REGISTERED ENGINEER				
D. Sathya S. Latha				
REGISTERED STRUCTURAL ENGINEER				
CONSTRUCTION ENGINEER				
GEO-TECHNICAL ENGINEER				

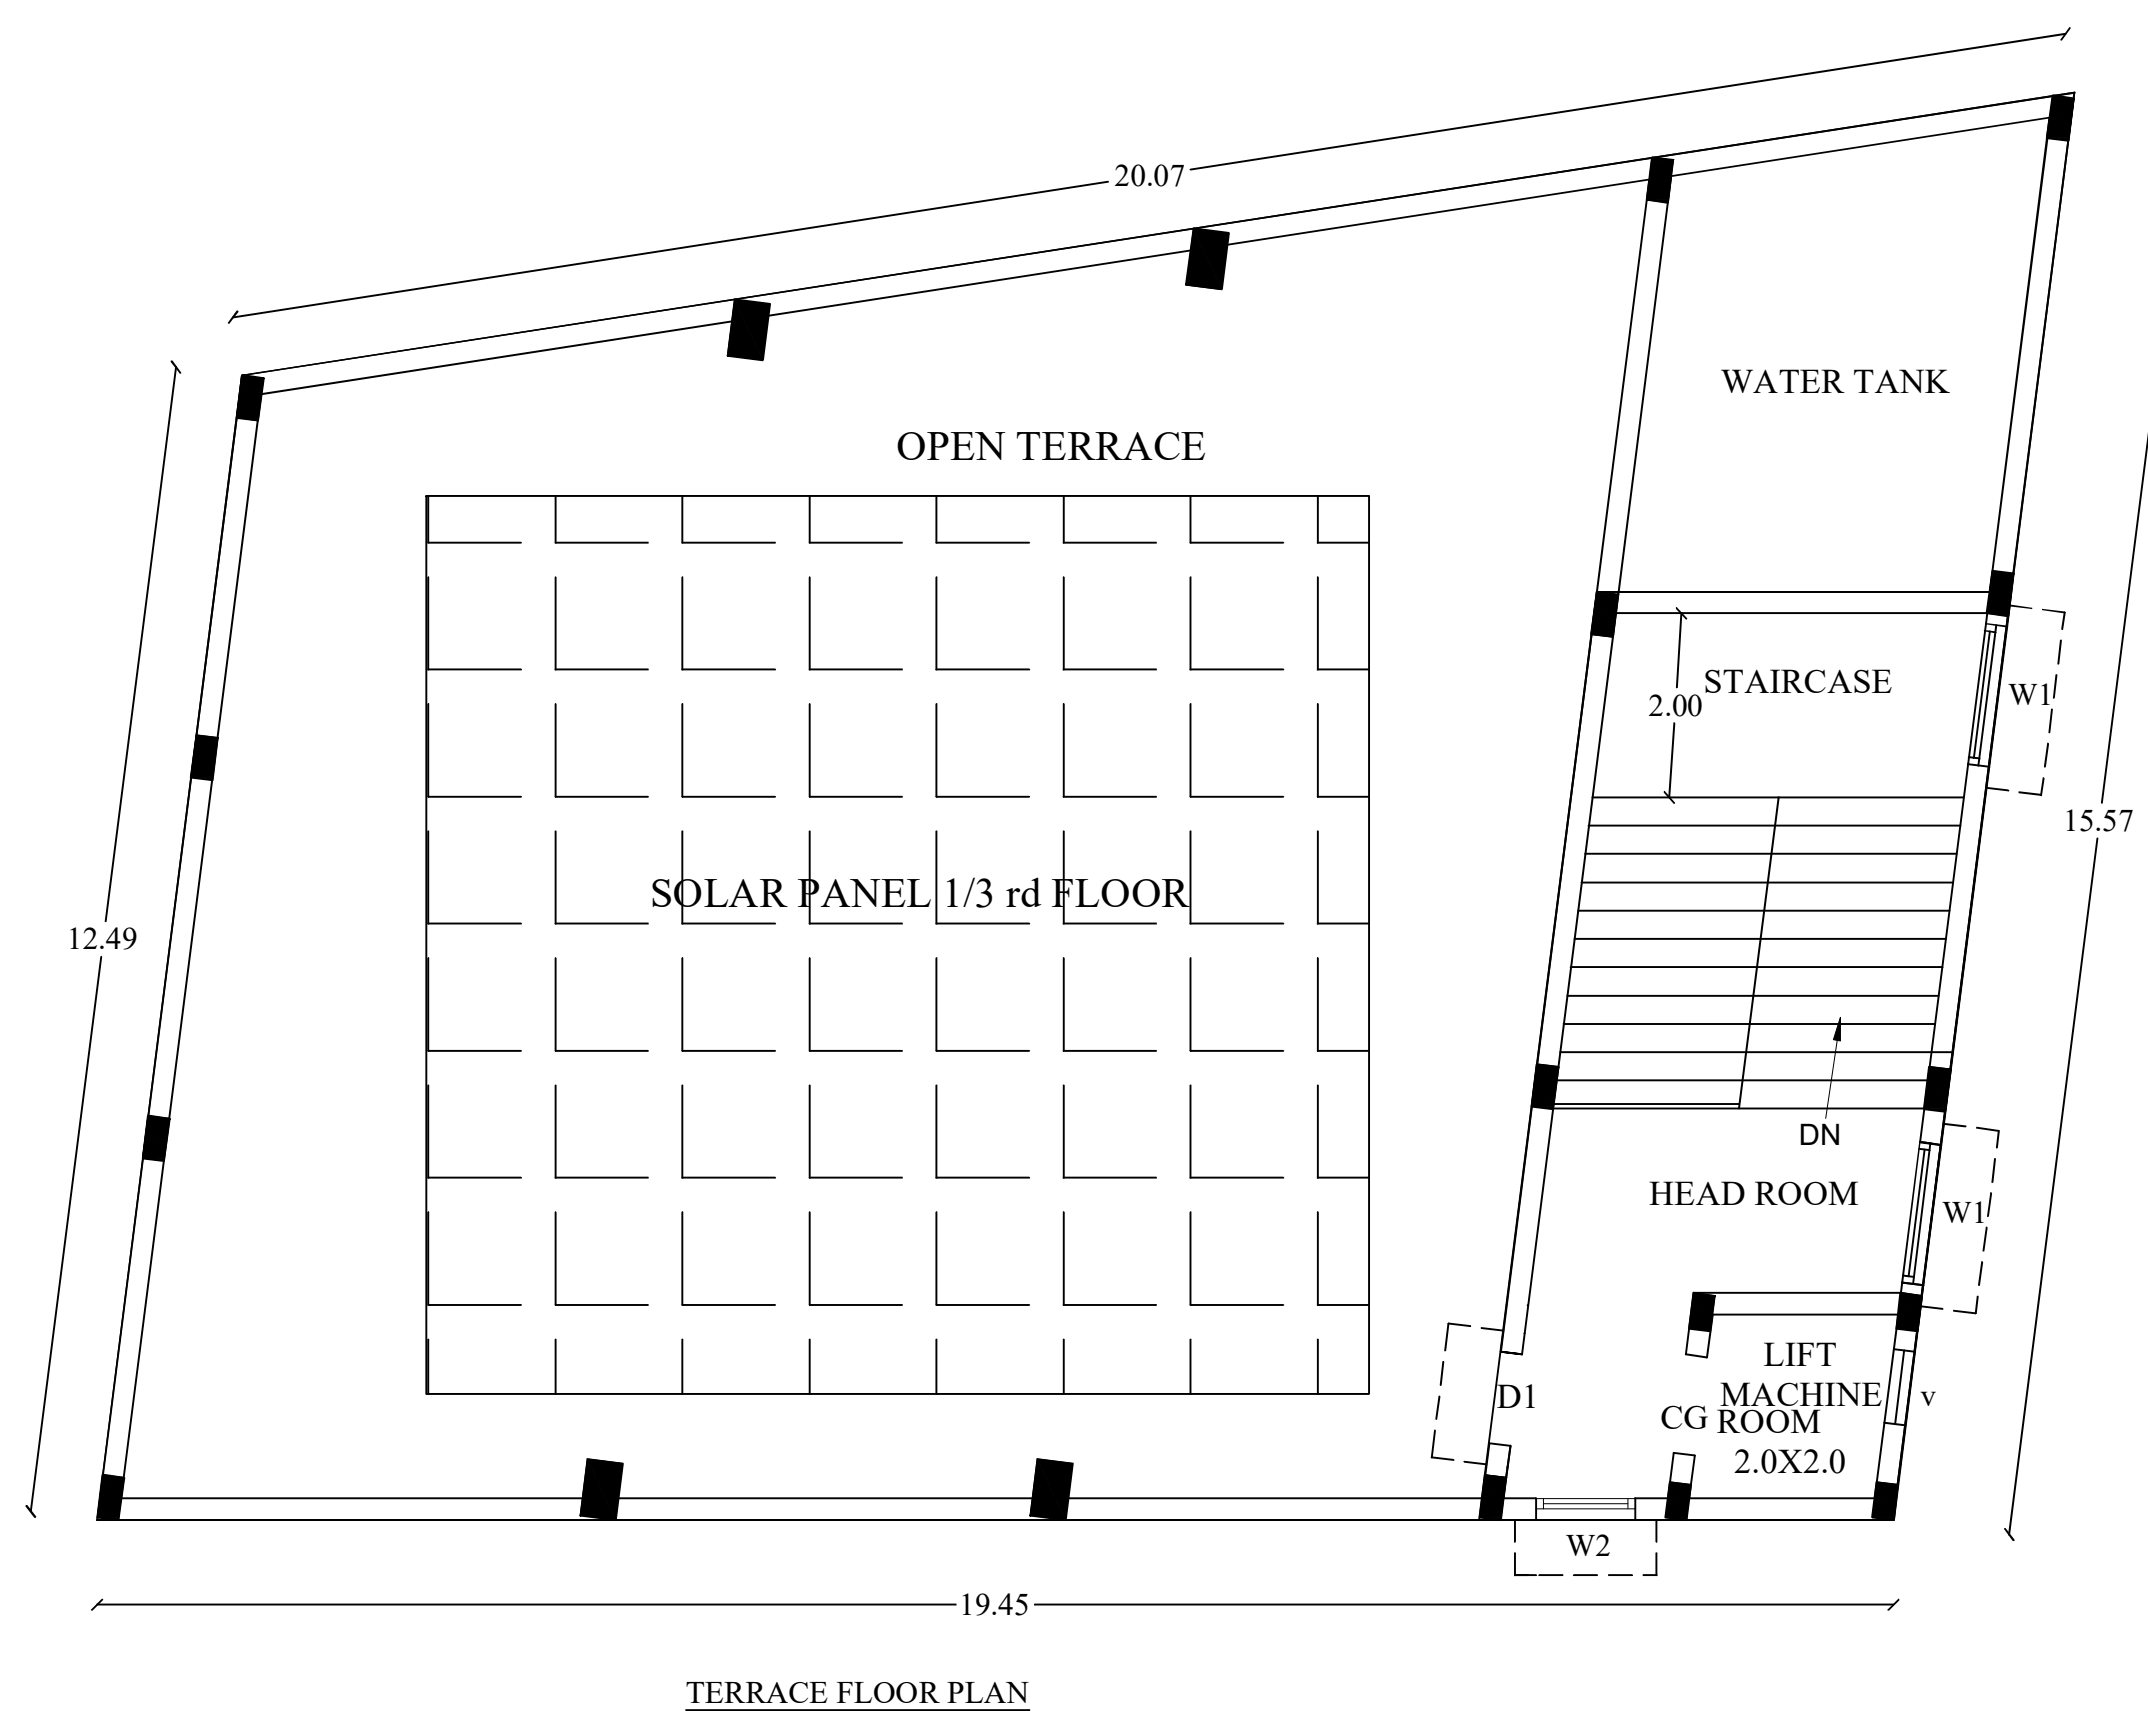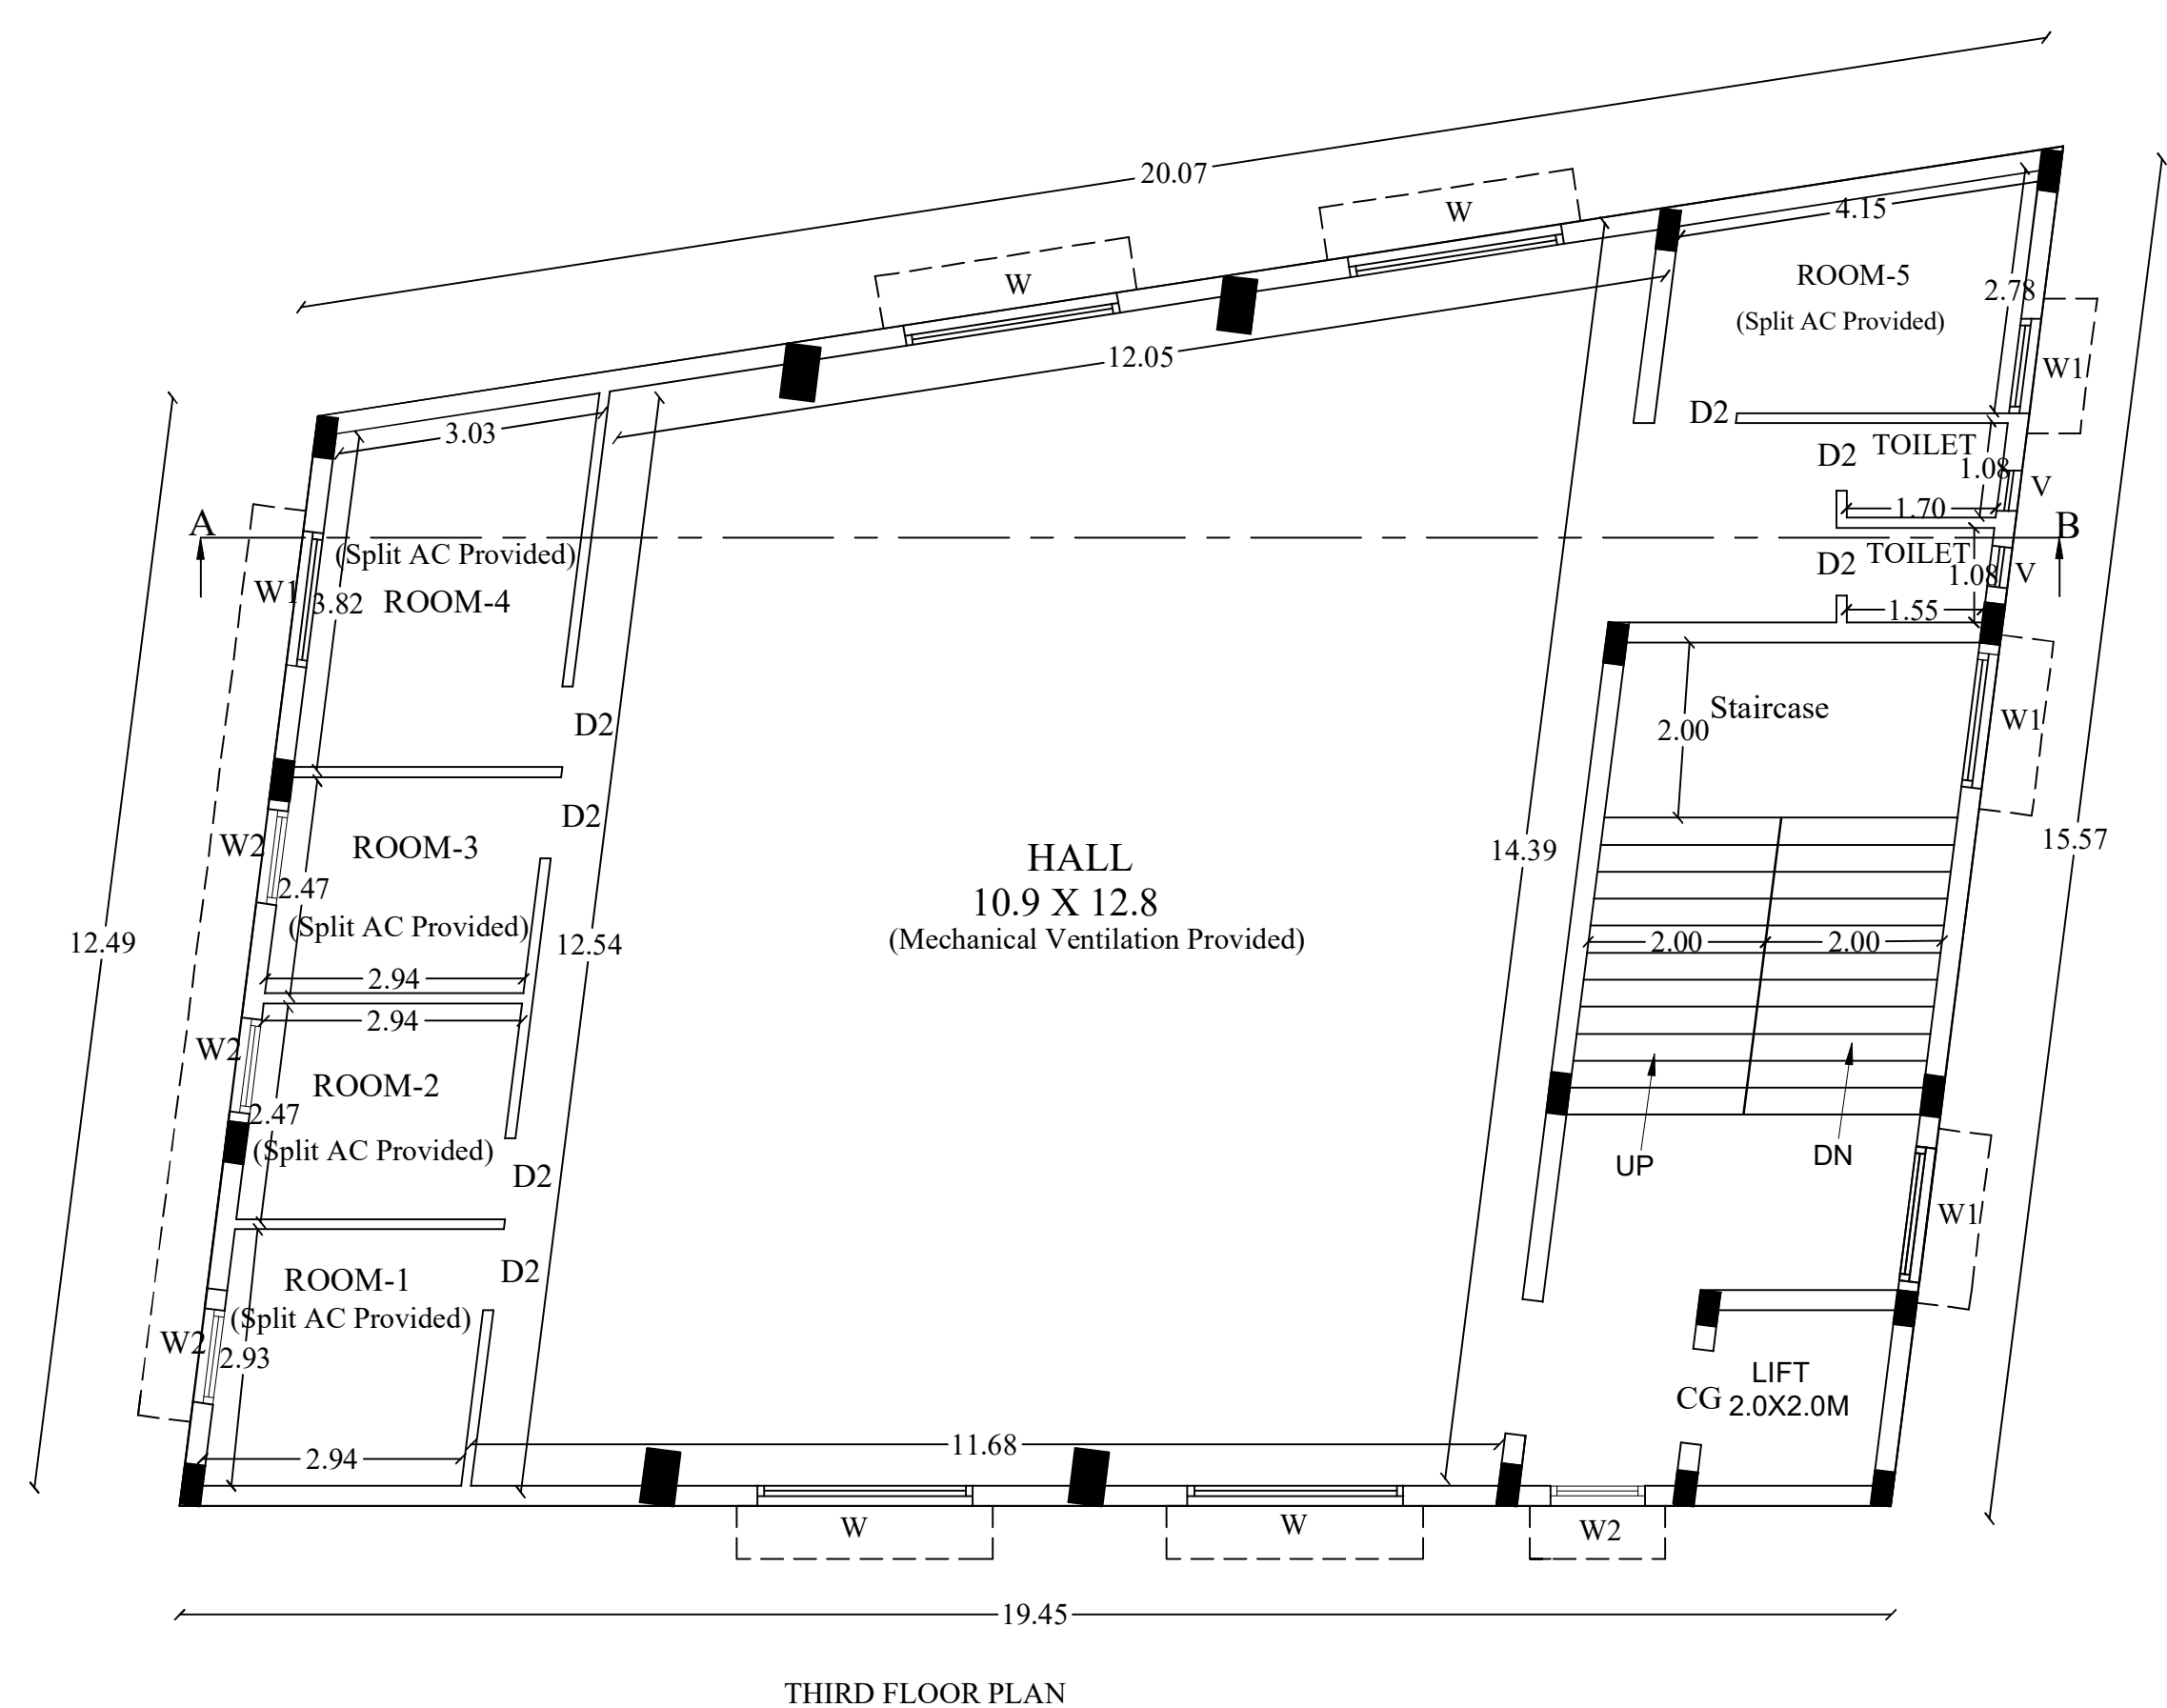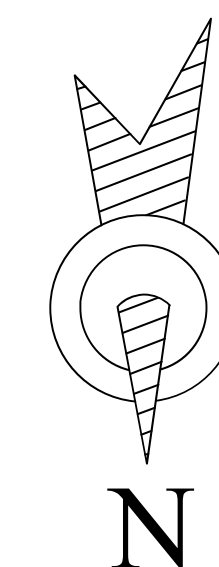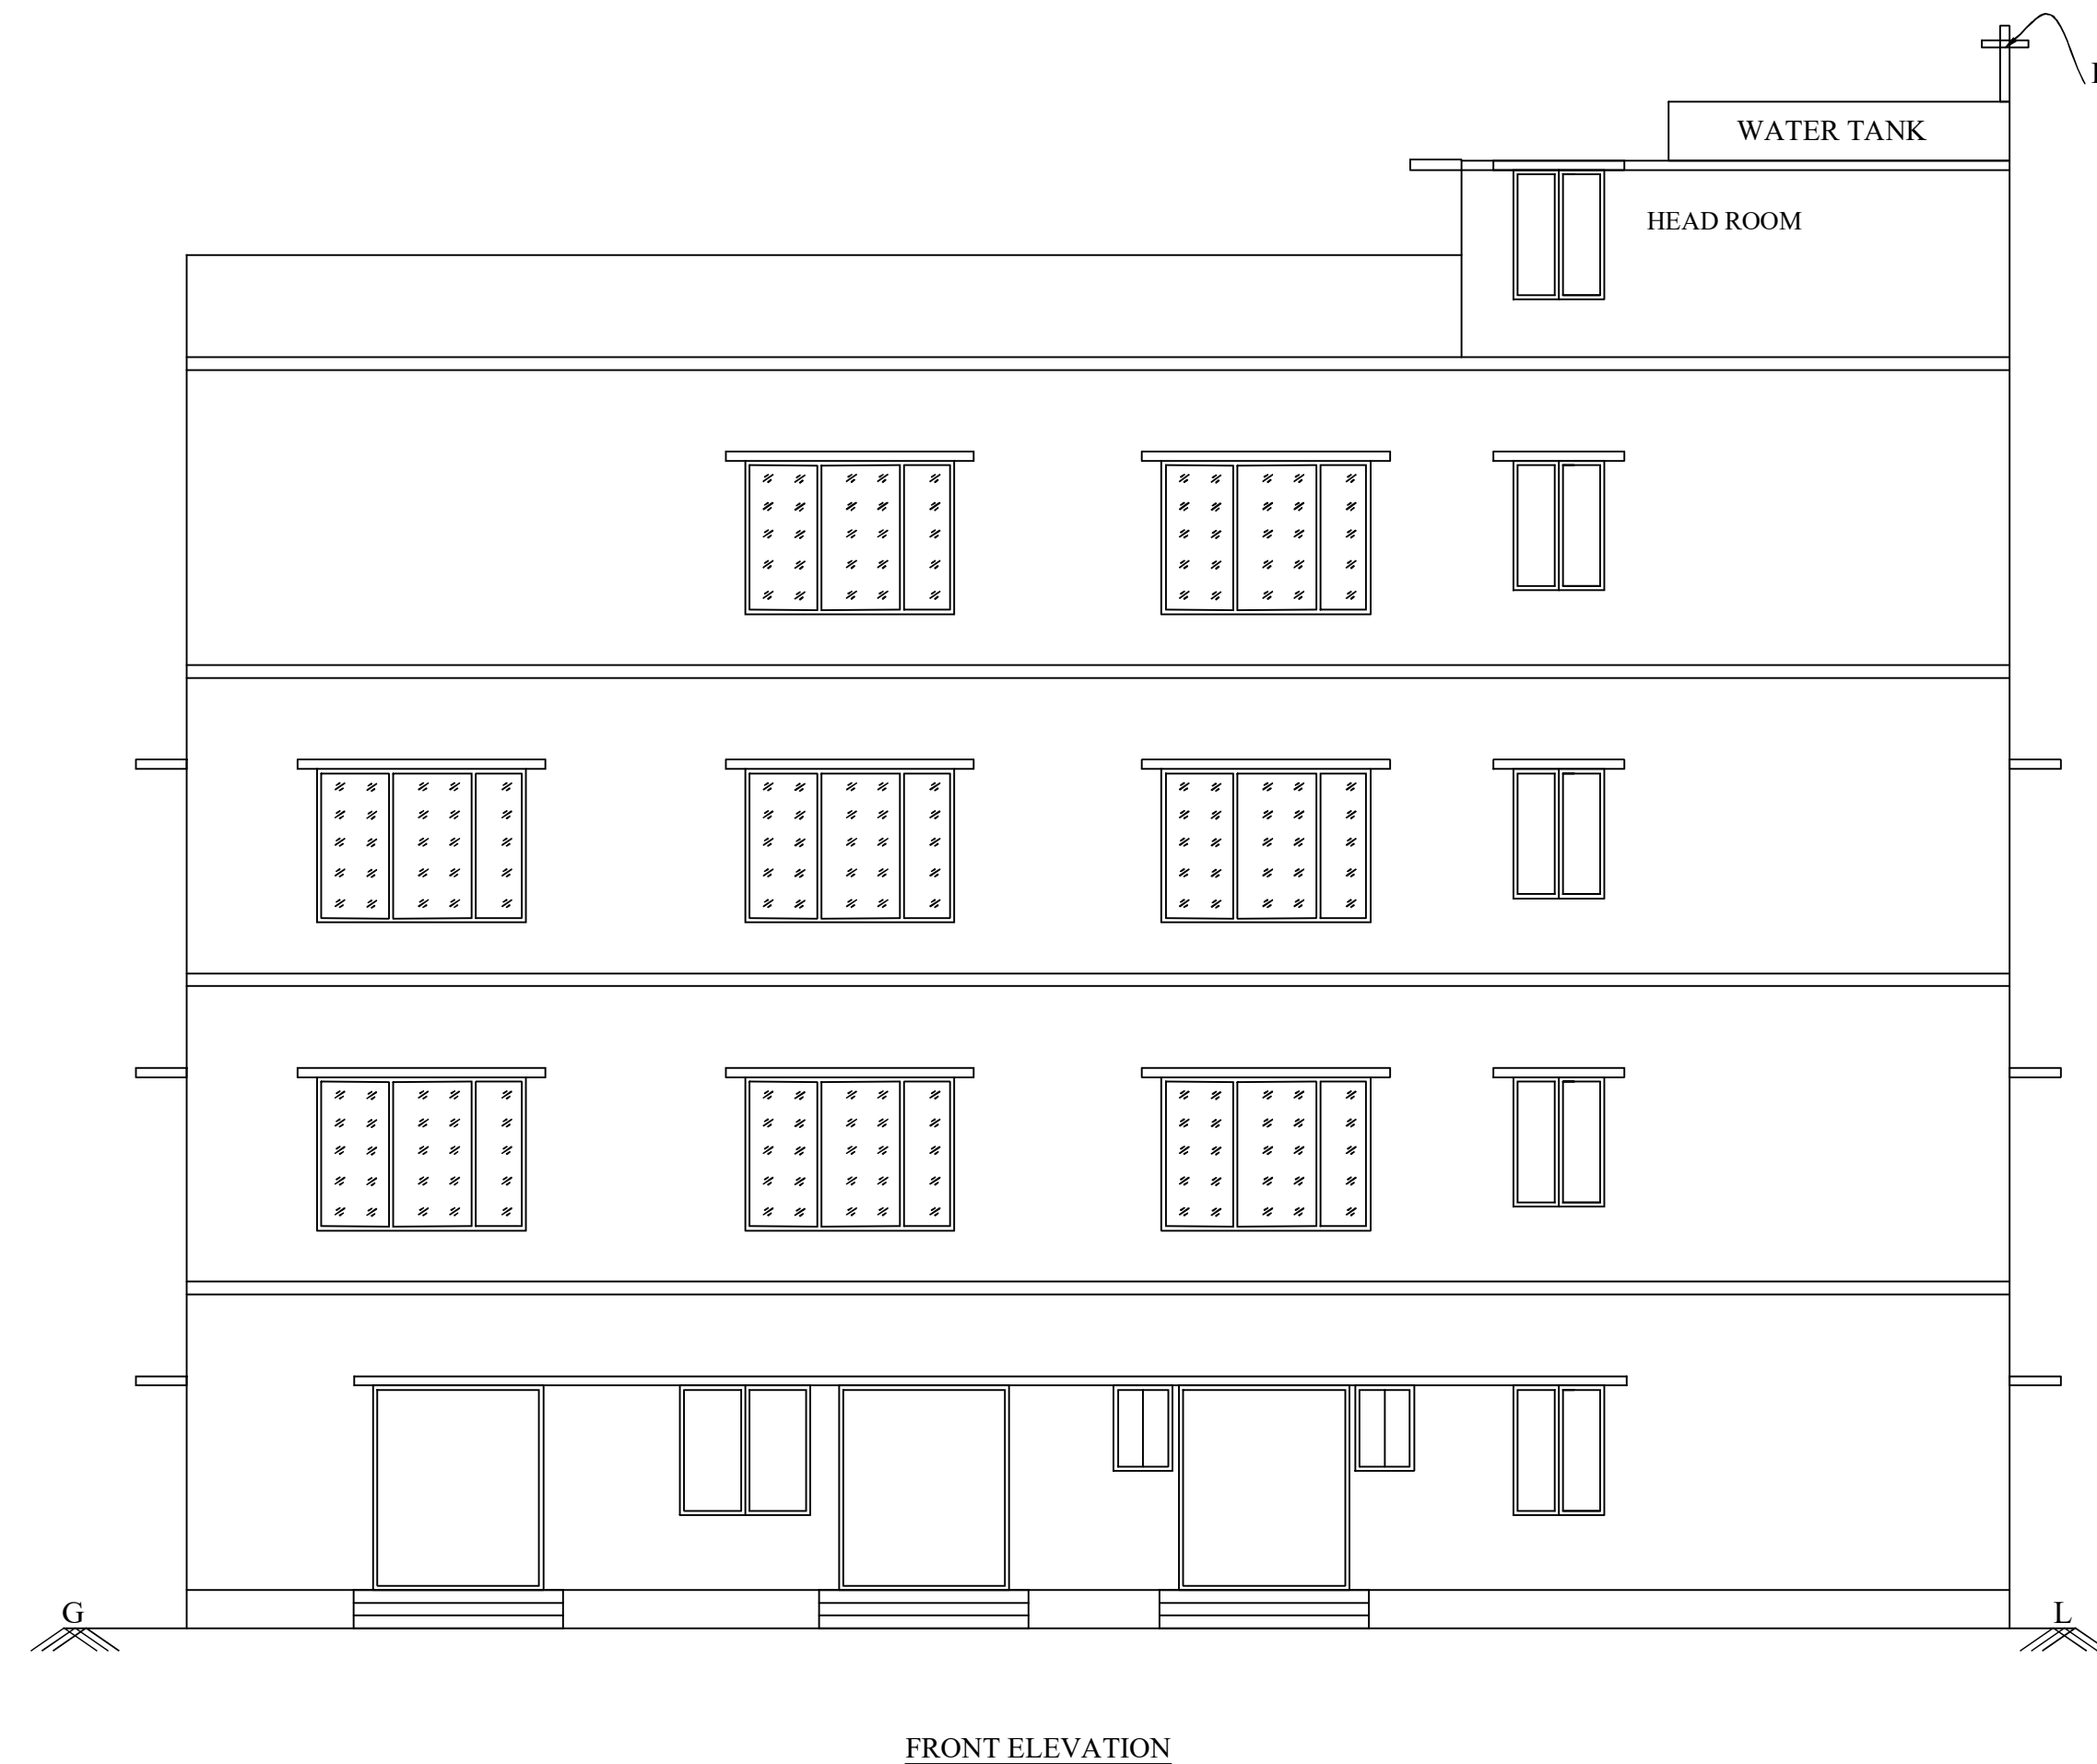

<u>SCHEDULE OF JOINERIES:</u>		
	REFERENCE	METRE
CG	- COLLAPSE GATE	1.20 X 2.40
D	- FLUSH DOOR	2.00 x 2.40
D1	- FLUSH DOOR	1.00 x 2.40
D2	- FLUSH DOOR	0.91 x 2.40
W	- GLAZED WINDOW	3.00 x 1.80
W1	- GLAZED WINDOW	1.50 x 1.50
KW	- KITCHEN WINDOW	3.00 x 1.50
V	- VENTILATOR	0.80 X 1.00

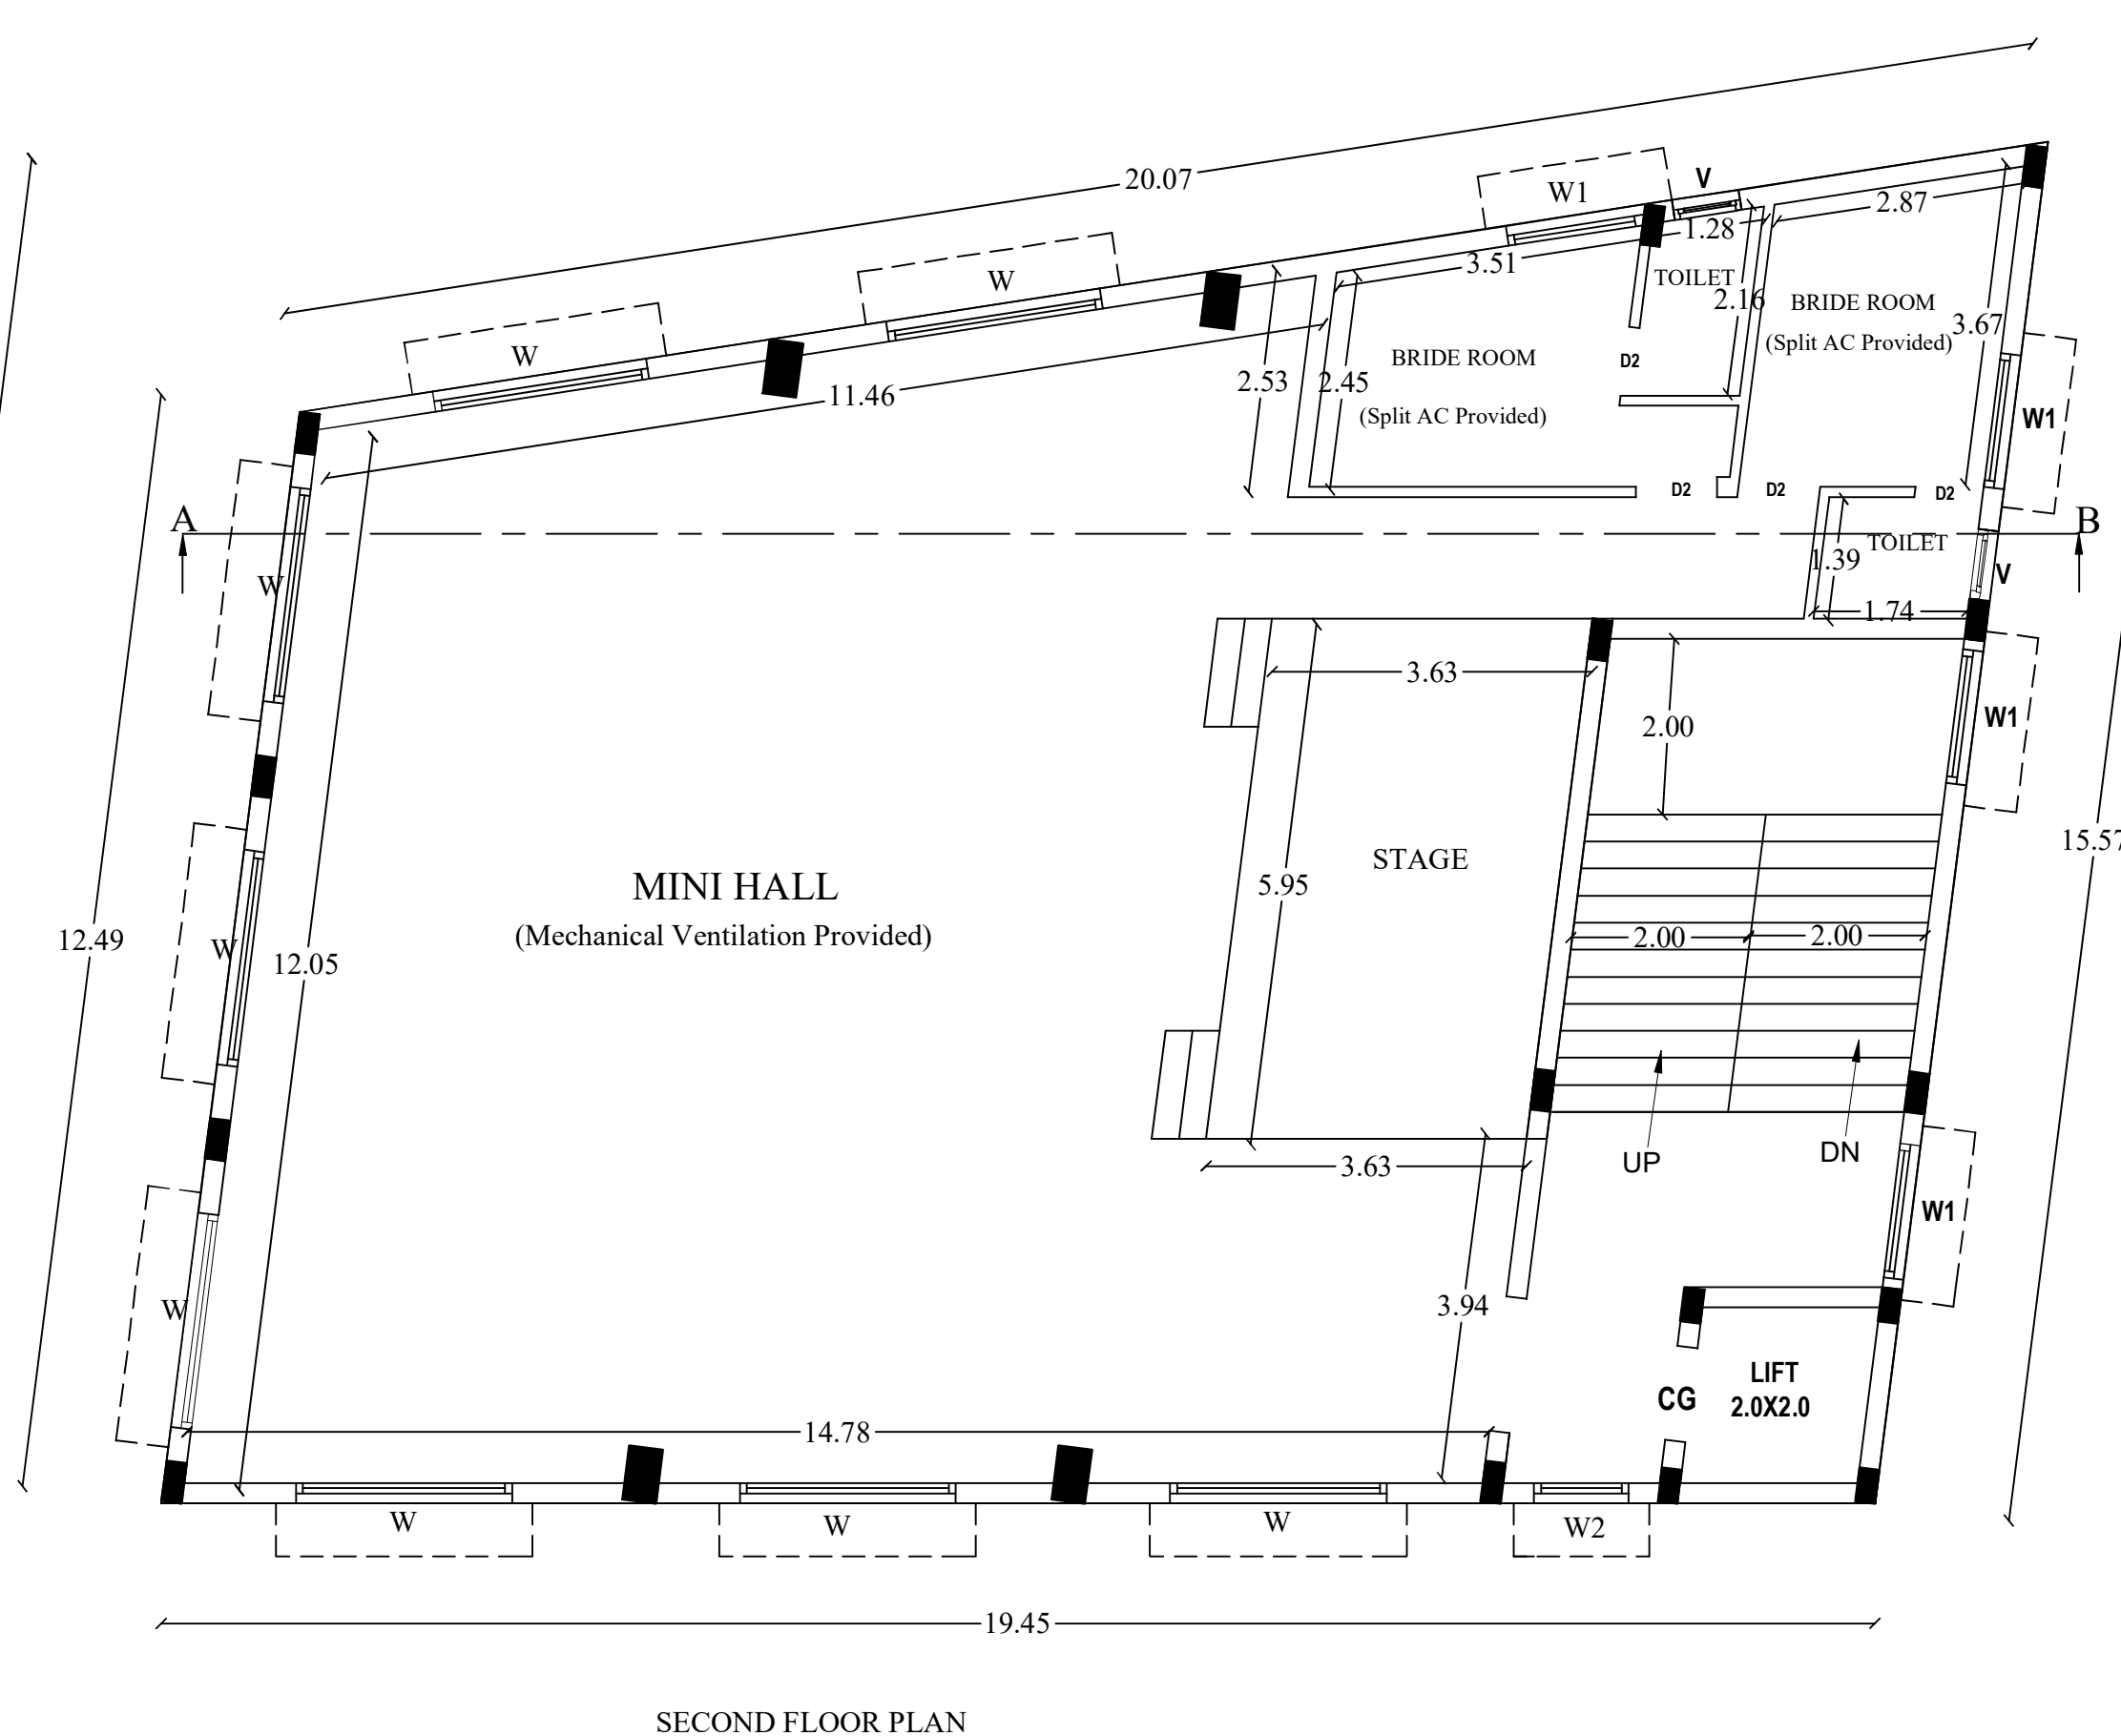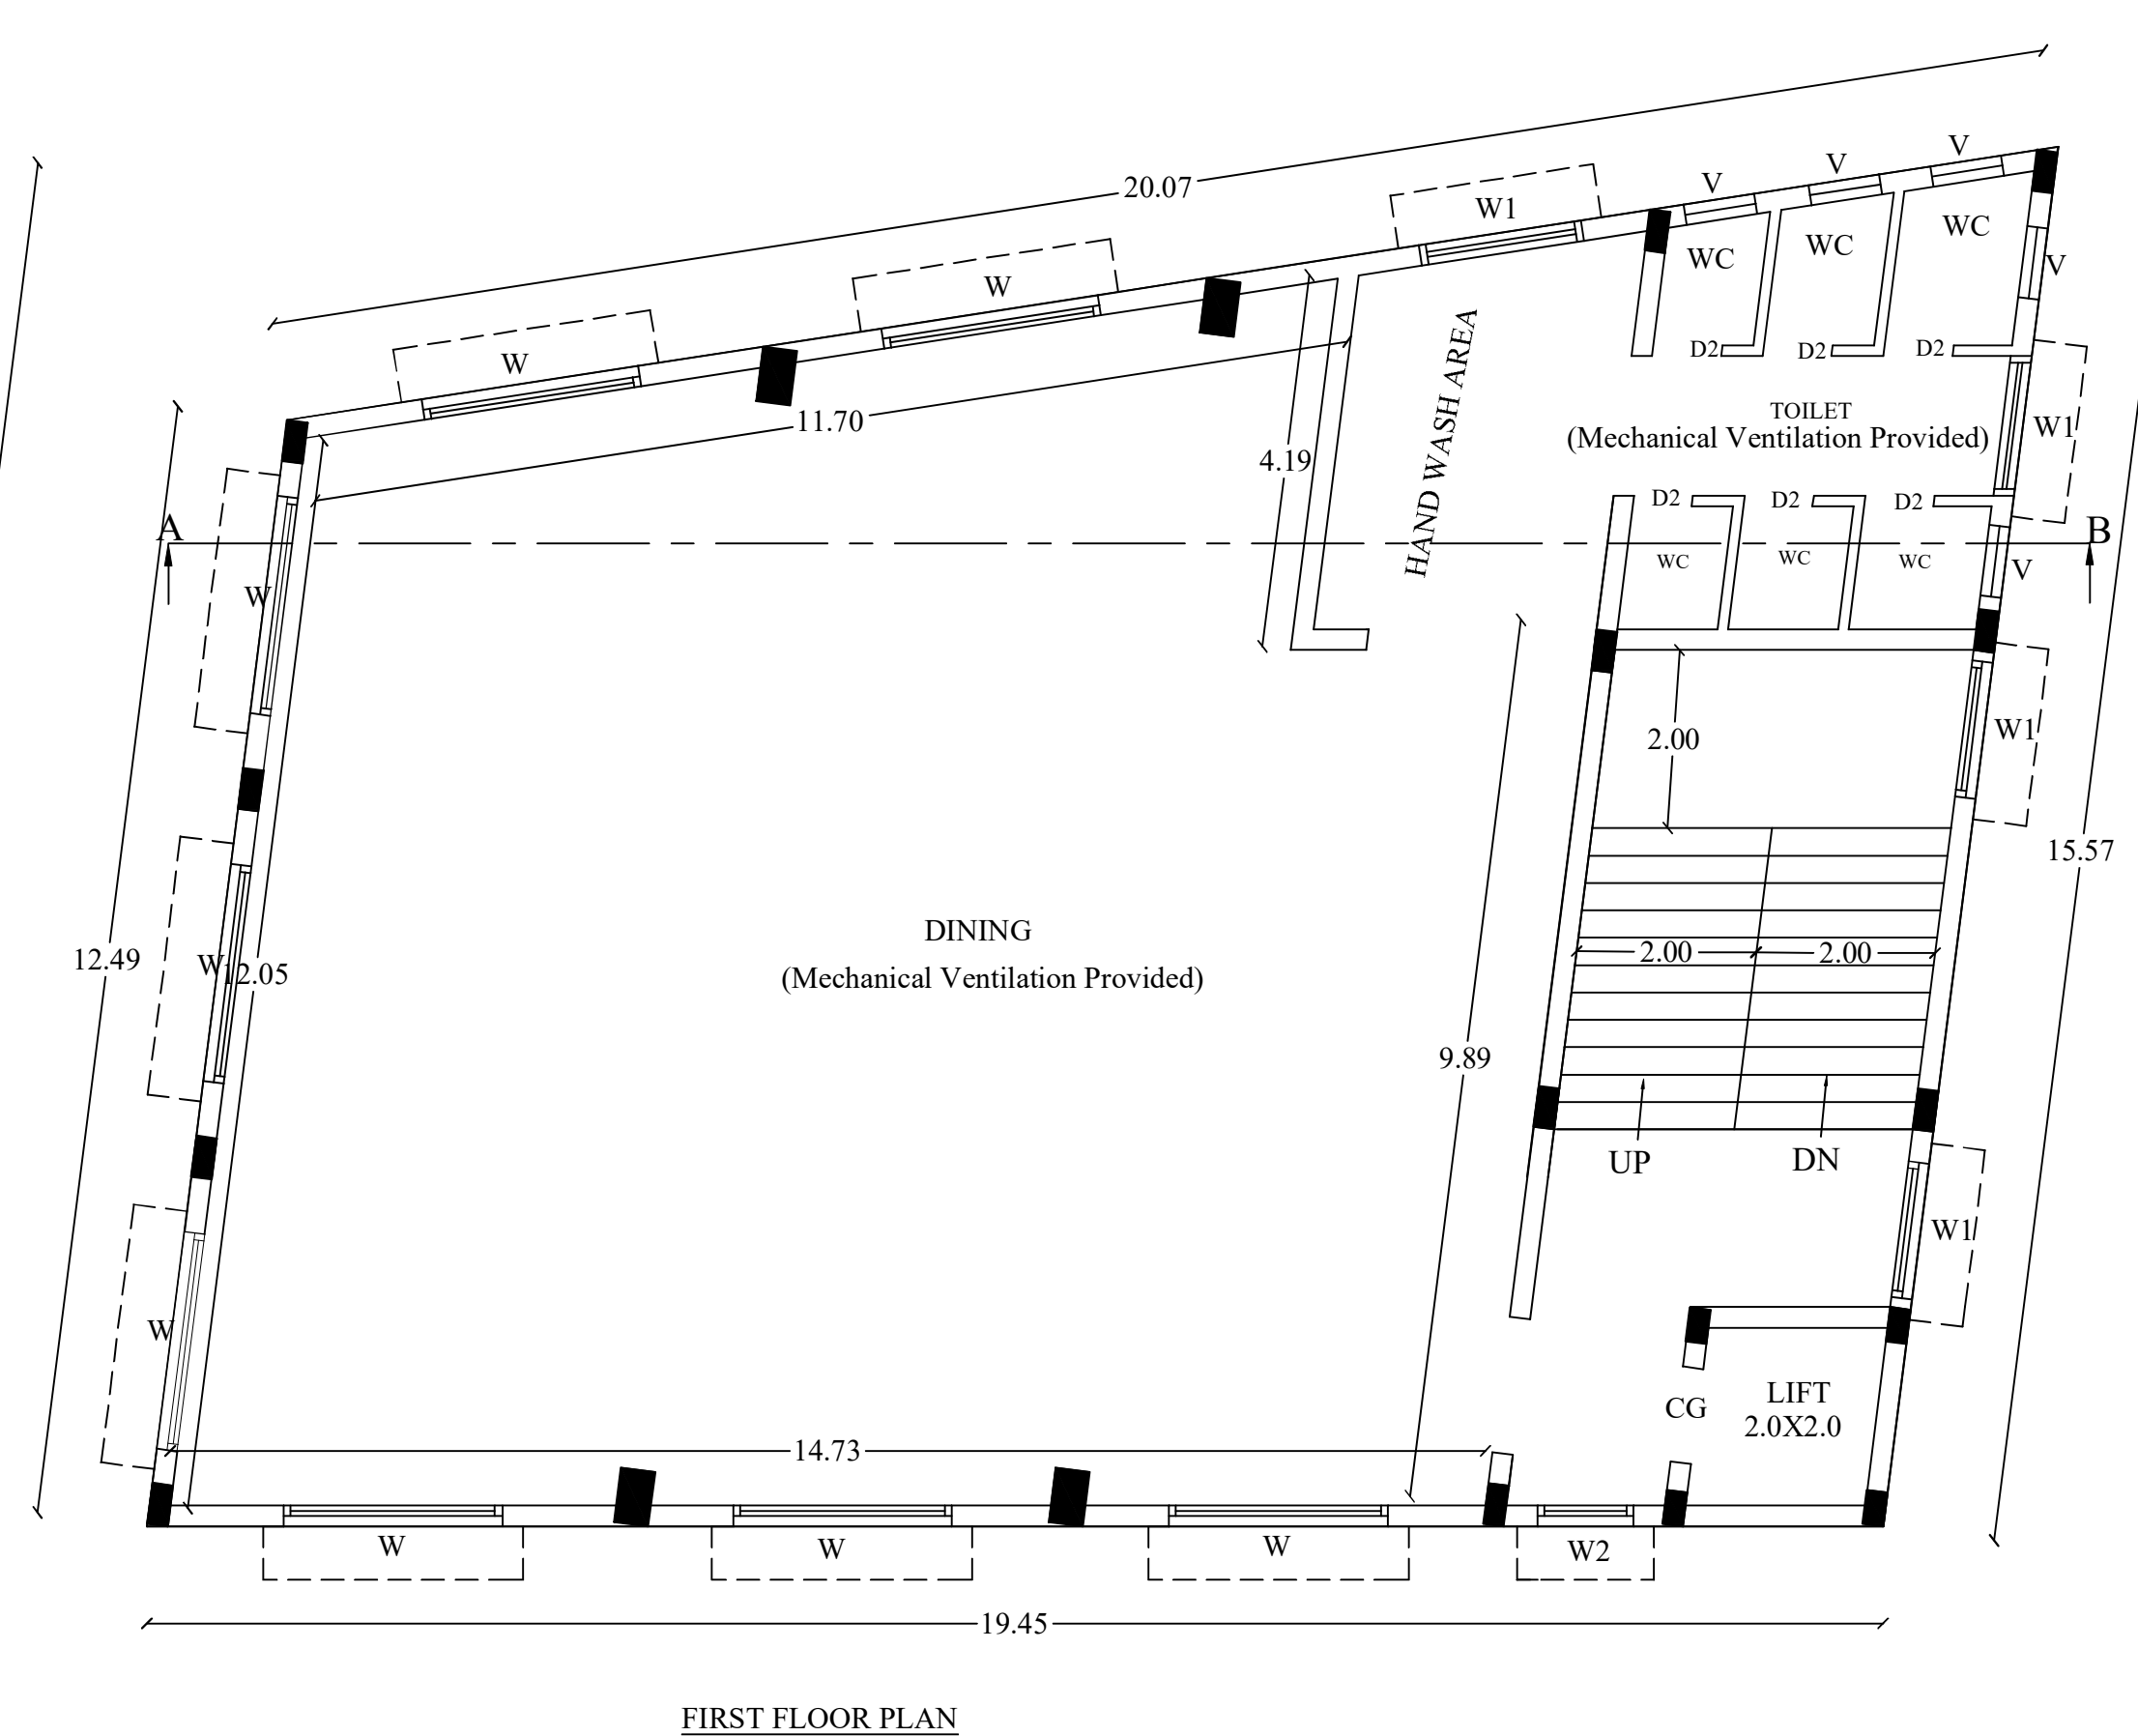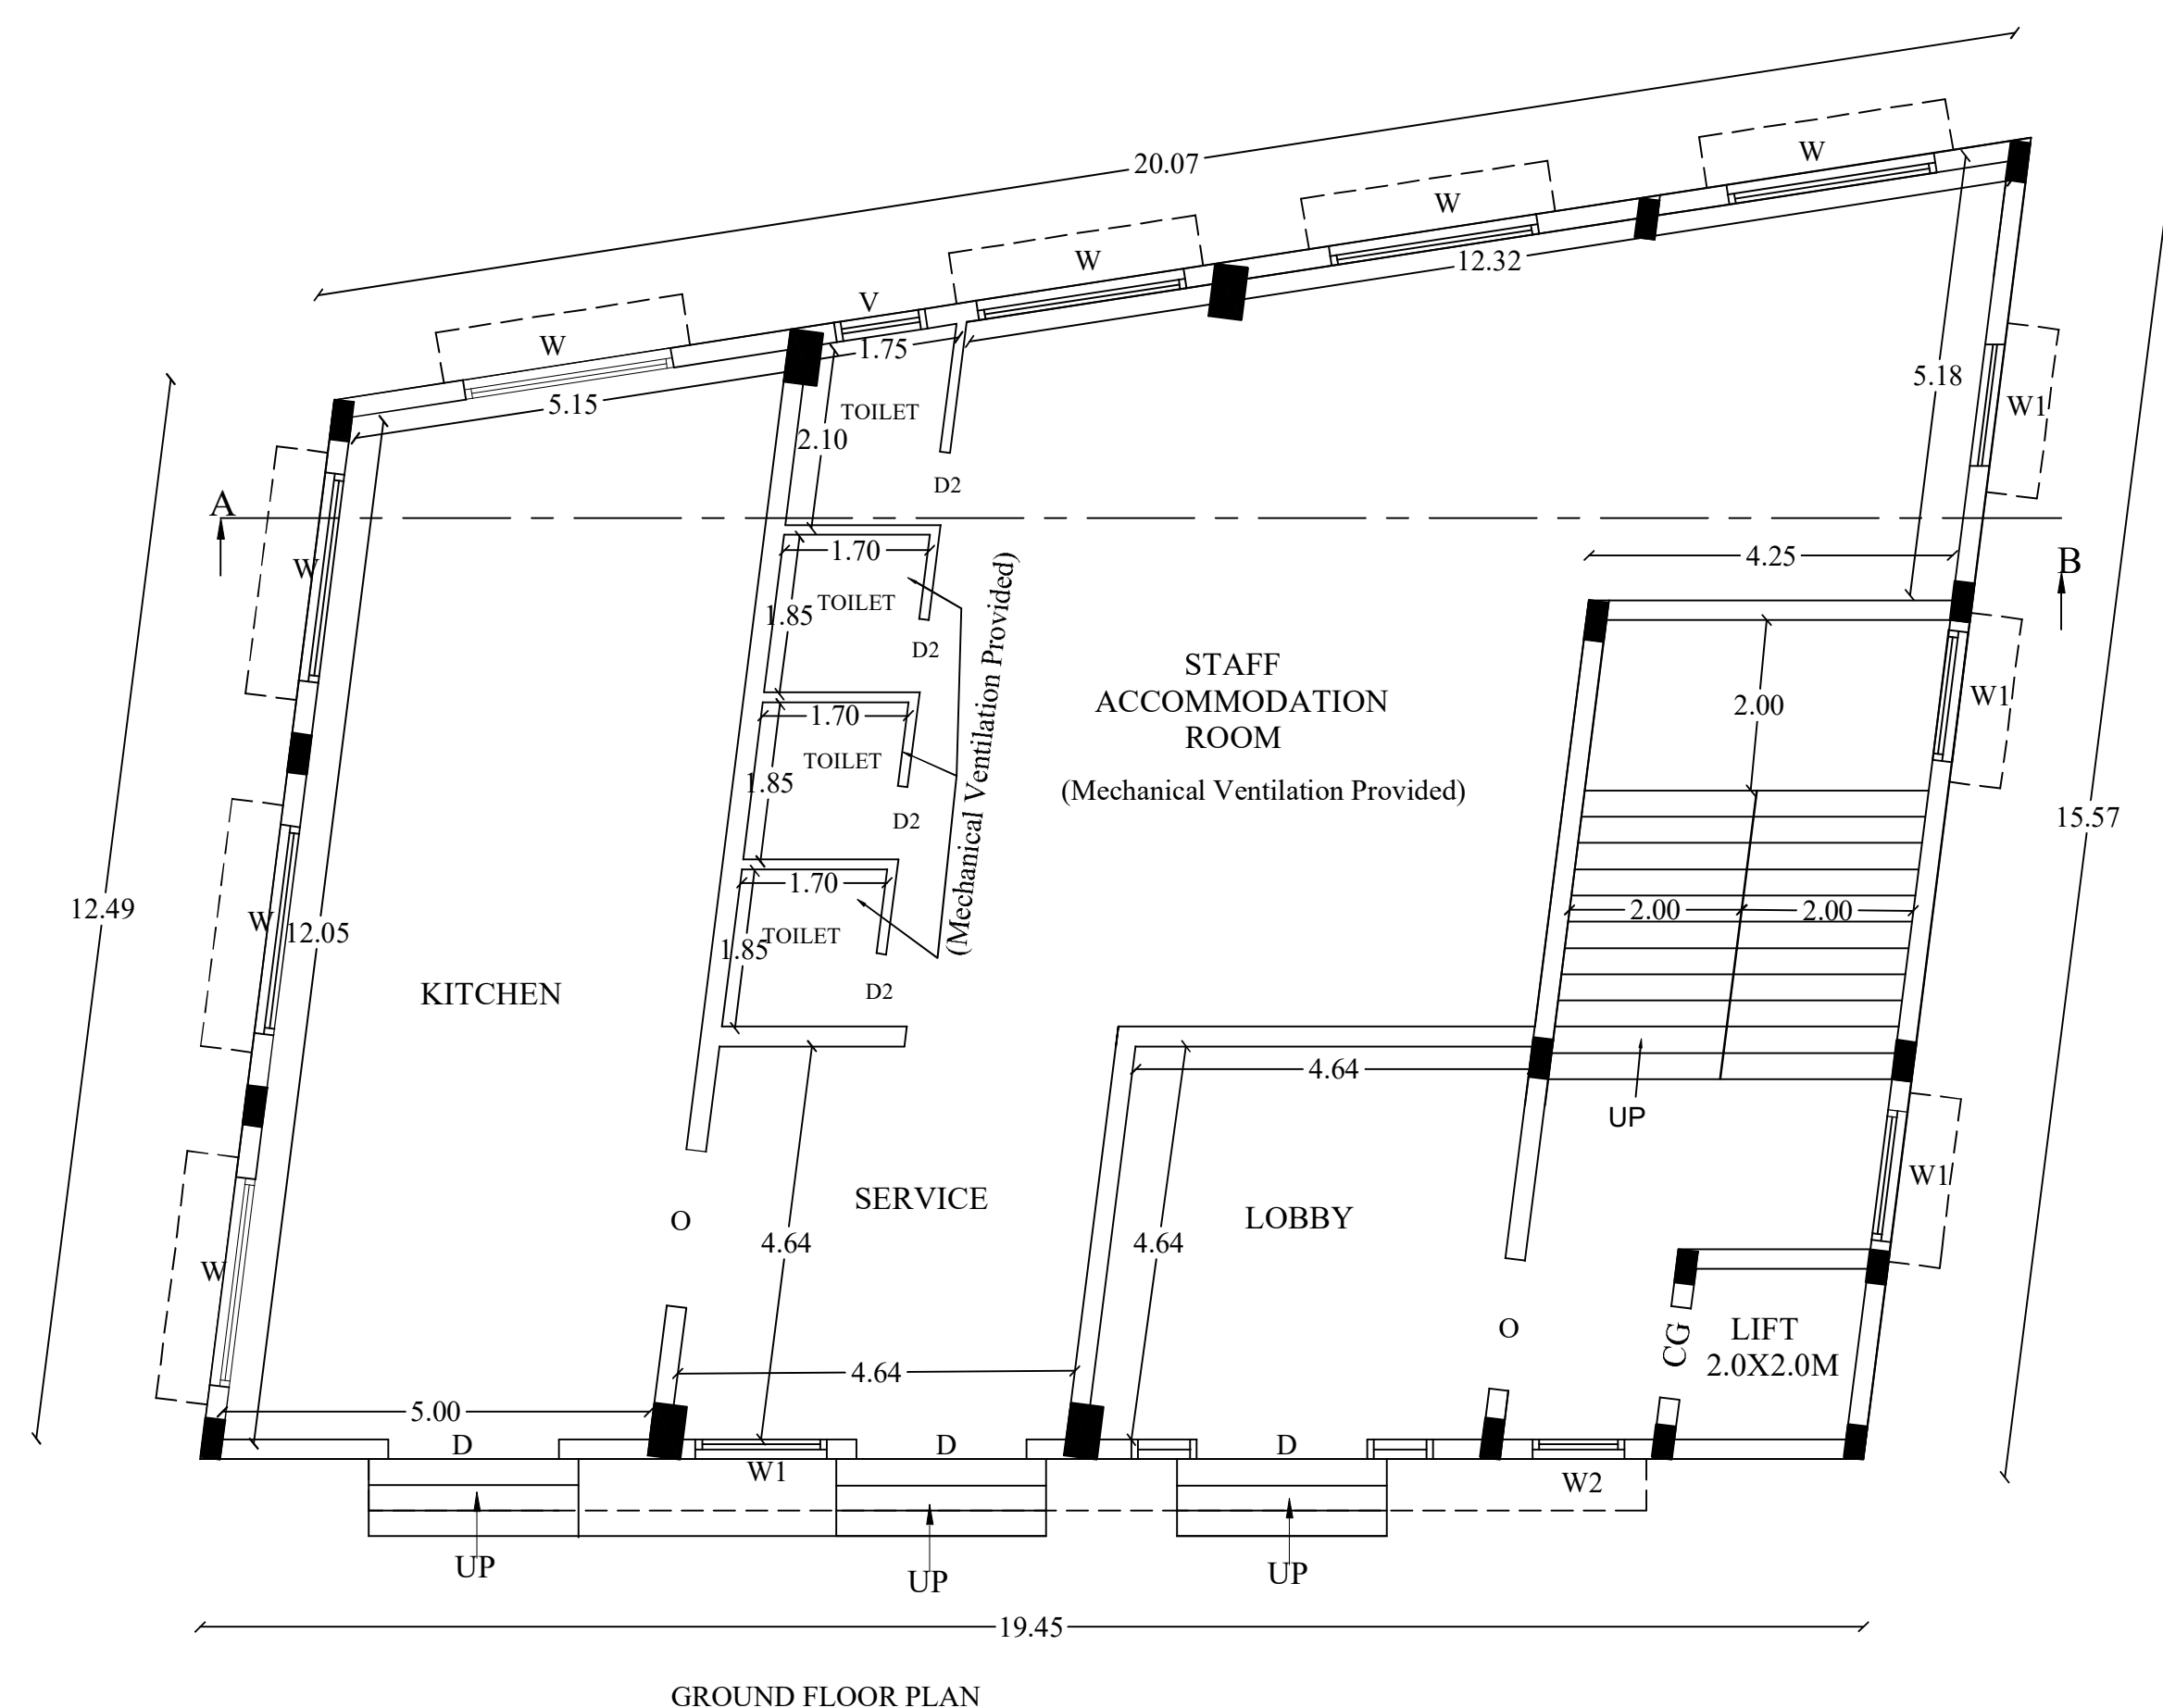

<u>PROPOSED BUILTUP AREA</u>				
<u>SL NO.</u>	<u>DESCRIPTION</u>	<u>F.S.I AREA (SQM)</u>	<u>NON F.S.I AREA (SQM)</u>	<u>TOTAL AREA (SQM)</u>
1)	GROUND FLOOR AREA	270.67	—	270.67
2)	FIRST FLOOR AREA	270.67	—	270.67
3)	SECOND FLOOR AREA	270.67	—	270.67
4)	THIRD FLOOR AREA	270.67	—	270.67
5)	HEAD ROOM AREA	—	45.01	45.01
6)	TOTAL AREA	1082.68	45.01	1127.69

ALL DIMENSIONS ARE IN METER.
SCALE - 1:100.

FIRE EXTINGUISHER 

APPLICANT

K. Sachin Thele
S. Latha

REGISTERED ENGINEER

D. Annamalai, B. Arch. A.I.I.A., D.T. Arch.,
Registered Architect
IIA Regd. No: A13240
COA Regd. No: CA/99/25009
TLP Regd. No: RA/TLP/FE82020/239

REGISTERED STRUCTURAL ENGINEER

R. GUNTER, M.S.E., (300000000)
Principal Consultant
GSP205
Statistical Engineering
Consulting Center
101-64, Herndon Avenue East,
Inglewood, I.C. 60676
Phone: 620-923-19, 0435 722455
Email: guntzr_rj@earthlink.net


CONSTRUCTION ENGINEER


J. MARIA GEORGE EIPSON
REG. STRUCTURAL ENGINEER GRADE - II (RSE)
RSE/GI.II/TUT/OCT2019/001
25/10, NORTH COTTON ROAD
THOOTHIKUDI - 629 001. CELL. 984213321

GEO-TECHNICAL ENGINEER

Dr. Anaparthi
 E.R.K. GANAPATHI, B.E., M.E. Soil Mech & F.E. F.V.D.M., JUS.
 REGISTERED Ge- Tech Engineer / Chartered Engineer
 (CMDA Regn No. GTE / 19 / 04 / 022)
 (DTPC Regn No. G.LRGNG RGT / 2019 / 08 / 012)
 (MLPA Regn No. GTE 002 / 2019)
 GEOMATRIX CONSULTANCY, (Regn.No.330242233452)
 No.22, Thomas Street, Narimedu,
 Madurai - 625 002. Ph: 7598013150, 7708758598
 Email: geomatrixconsil@yahoo.co.in

SHEET NO:6

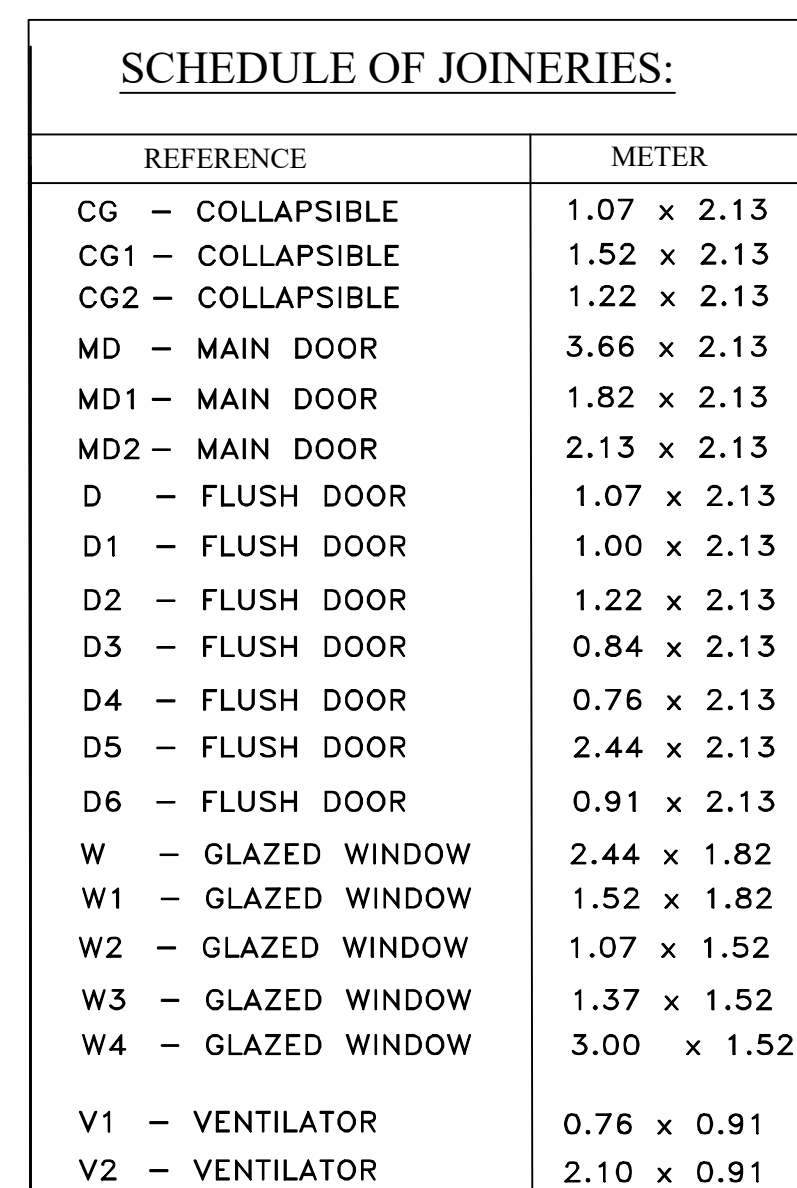

Imperial

Rev. GANESHINI K. L. Editor Manoj & P. V. D. L. USA
REGISTERED Geo-Technician / Chartered Engineer
(CMA Regn No. 017 001 001)
(IOPC Regn No. COLORDR /TCPE /2010 /001 (012)
(MLPA Regn No. 017 001 001)
GEOMATRIX CONSULTANCY (Regn No.33024223348E)
No.22 Thomas Street, Netherland
Madurai - 625 002, Pin. 758001360, 7700875808
Email: geomatricsolutions@yahoo.co.uk