

PP

APPROVAL RECORD

Planning Permission

Tiruchirappalli district, Tamil Nadu

APPROVAL TYPE


Building Plan

ISSUING AUTHORITY


Rural Panchayat

The approval as the planning authority issued it, reproduced in full behind this page.


An approval speaks to what was sanctioned, not to what was built. Completion is a separate record.

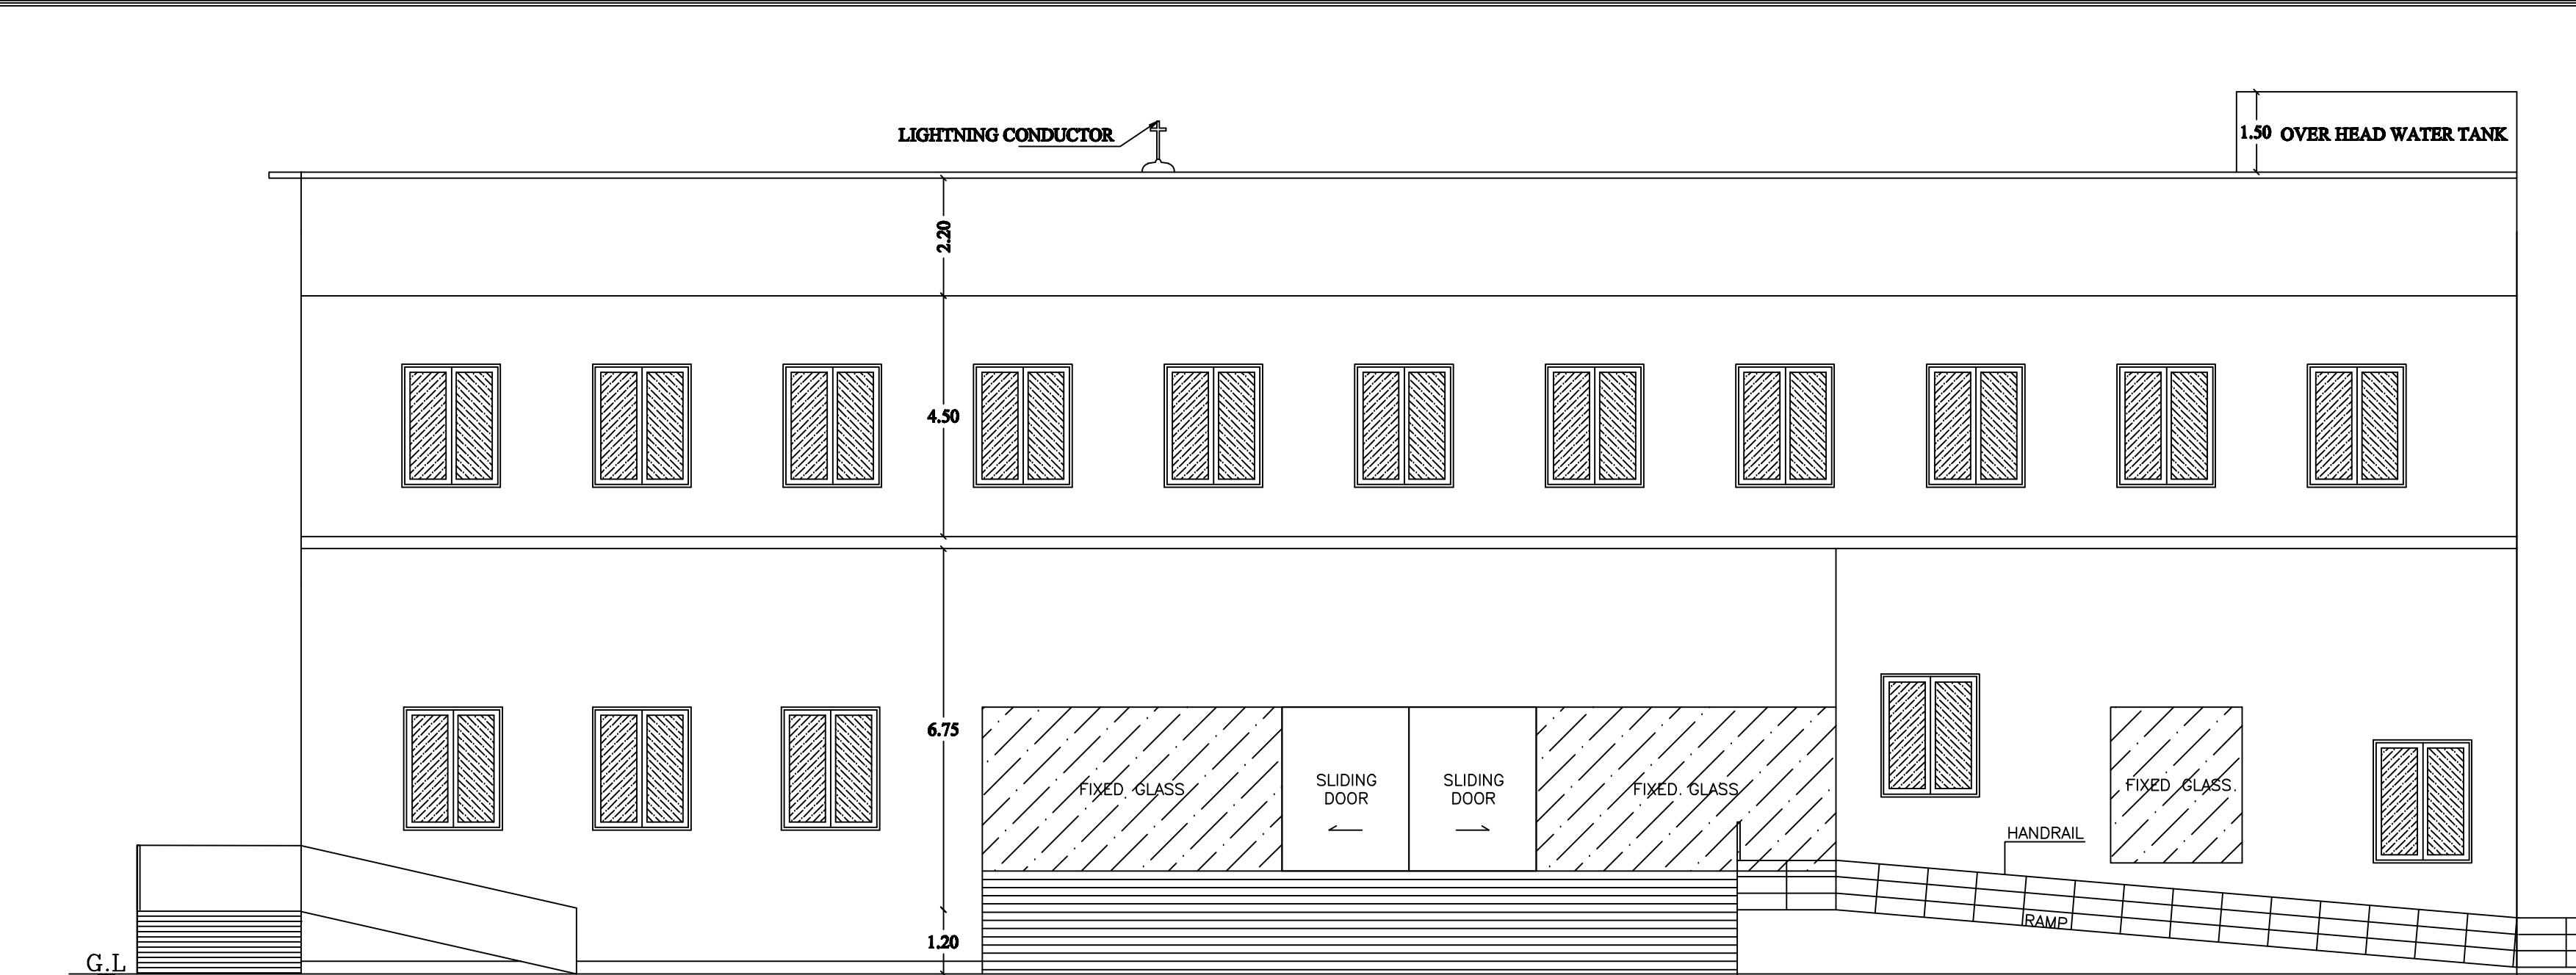


FRONT ELEVATION

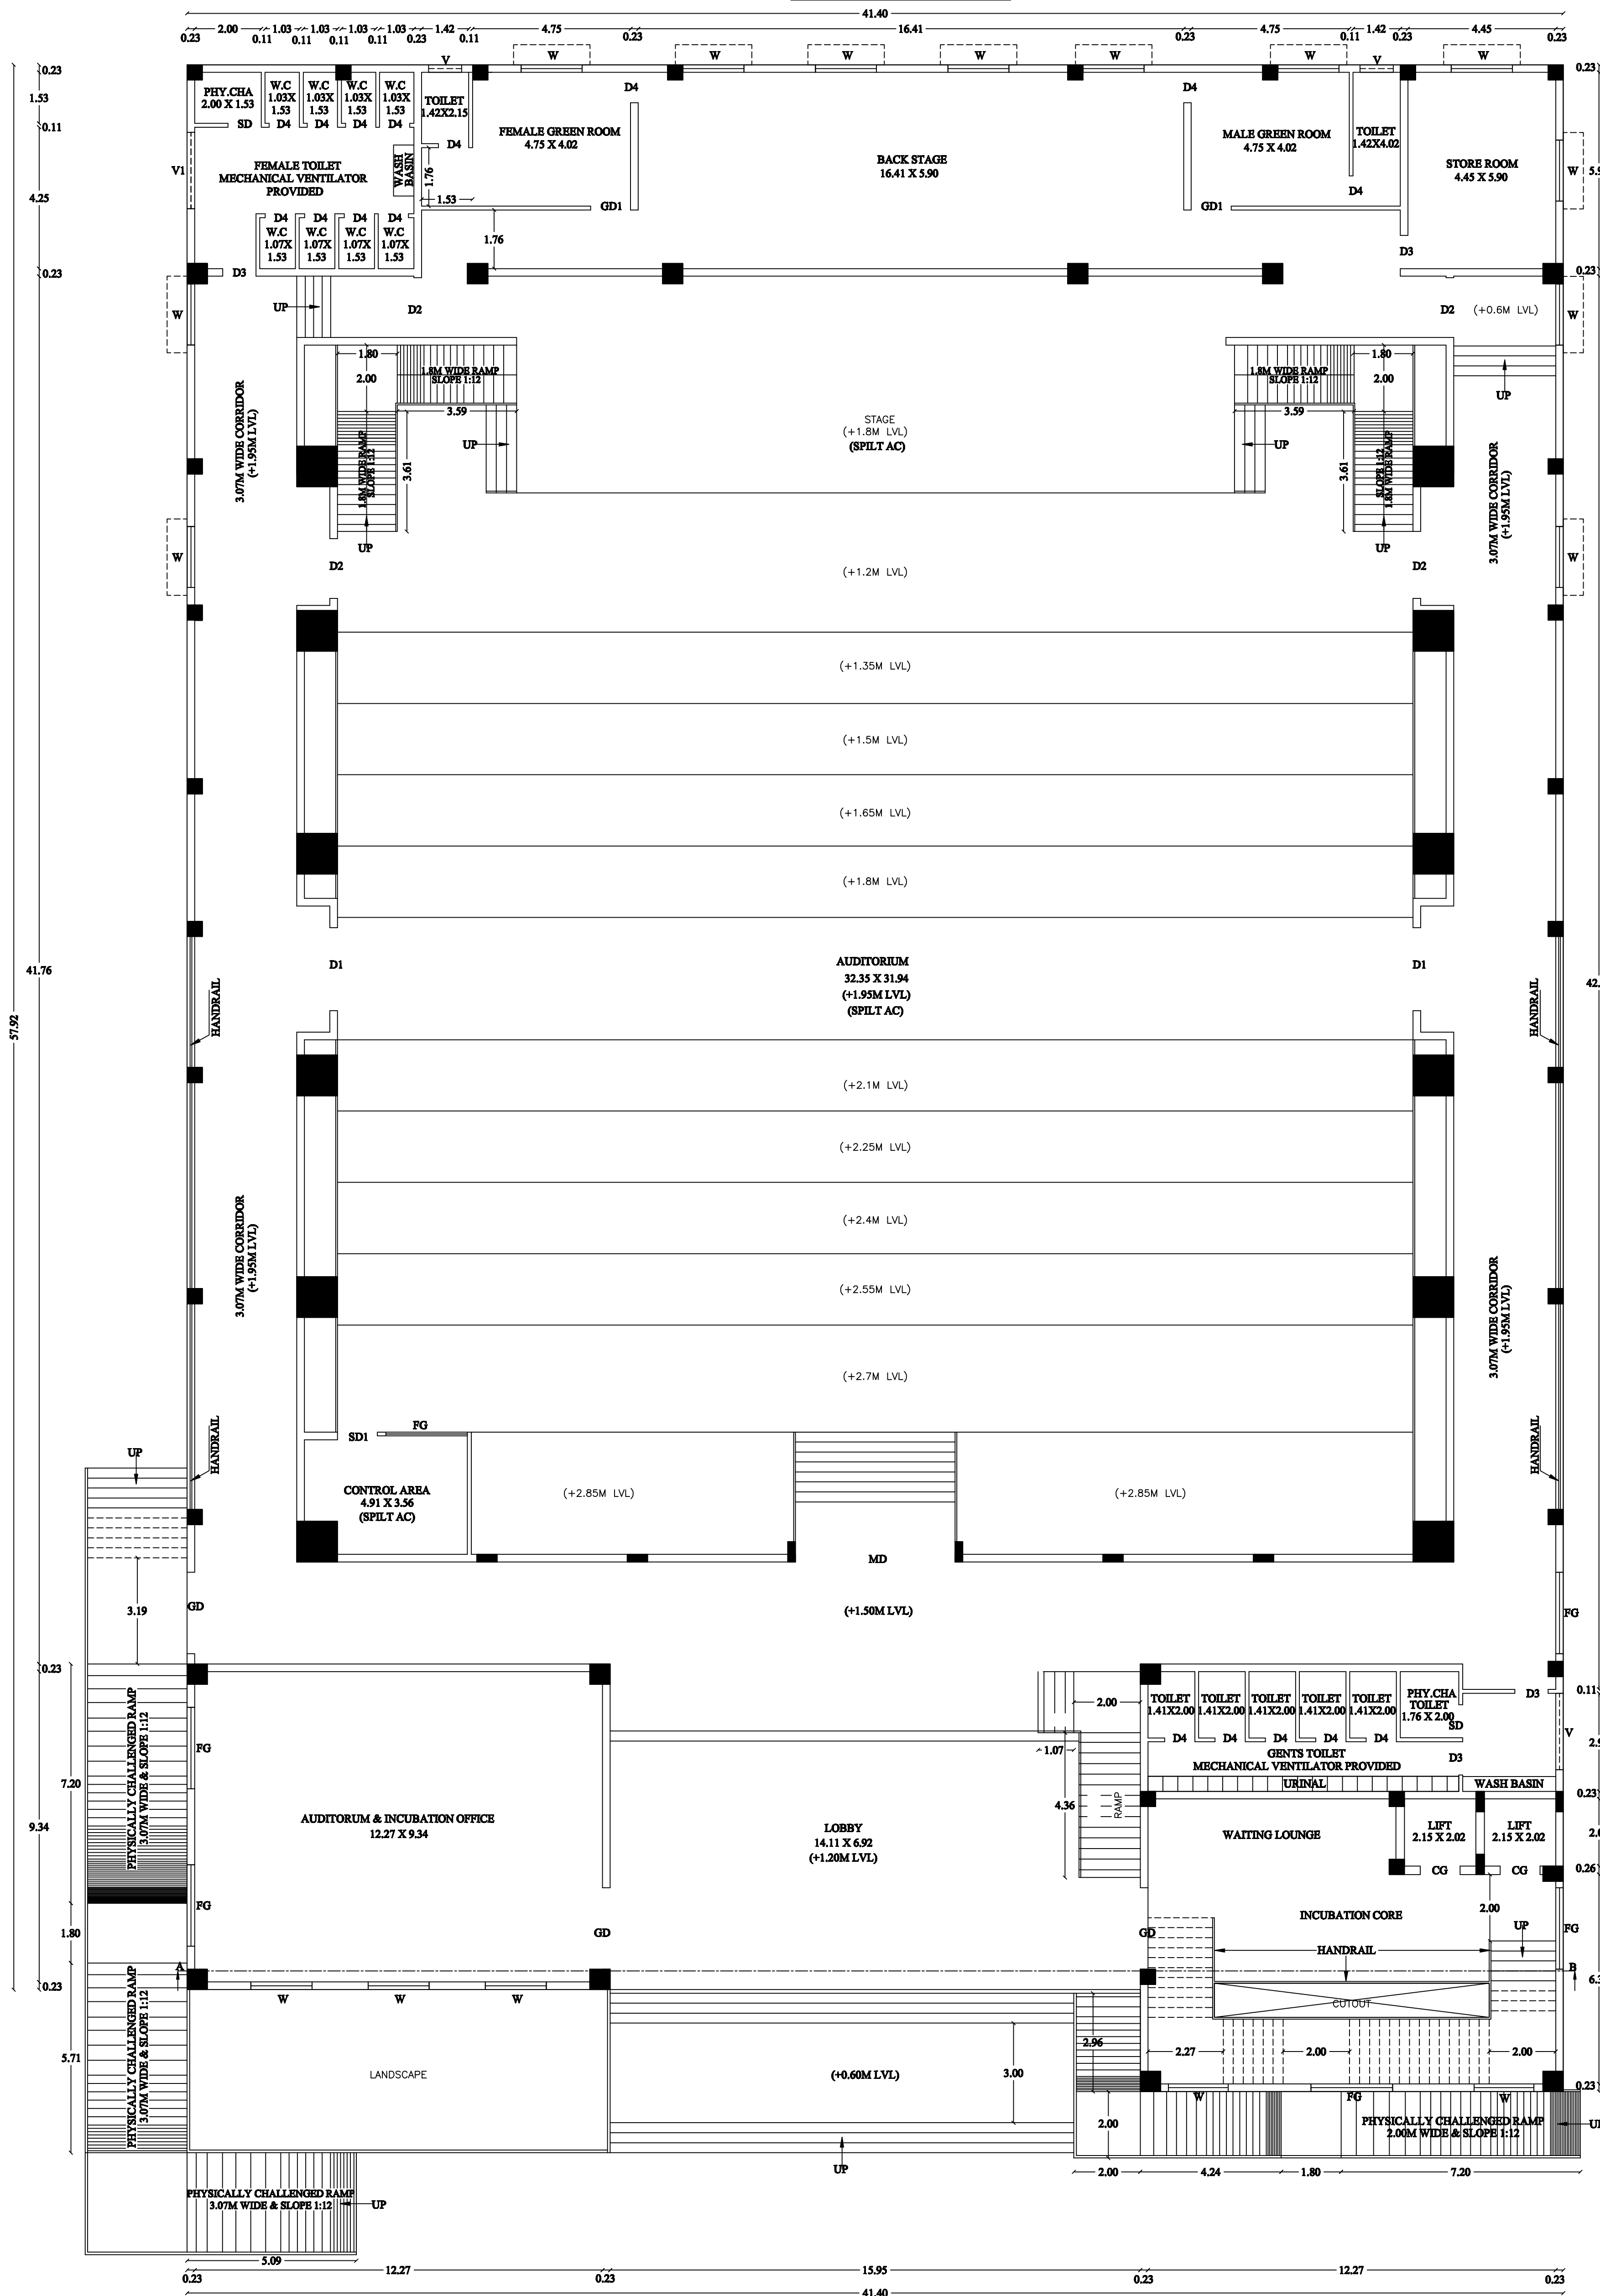

GROUND FLOOR PLAN

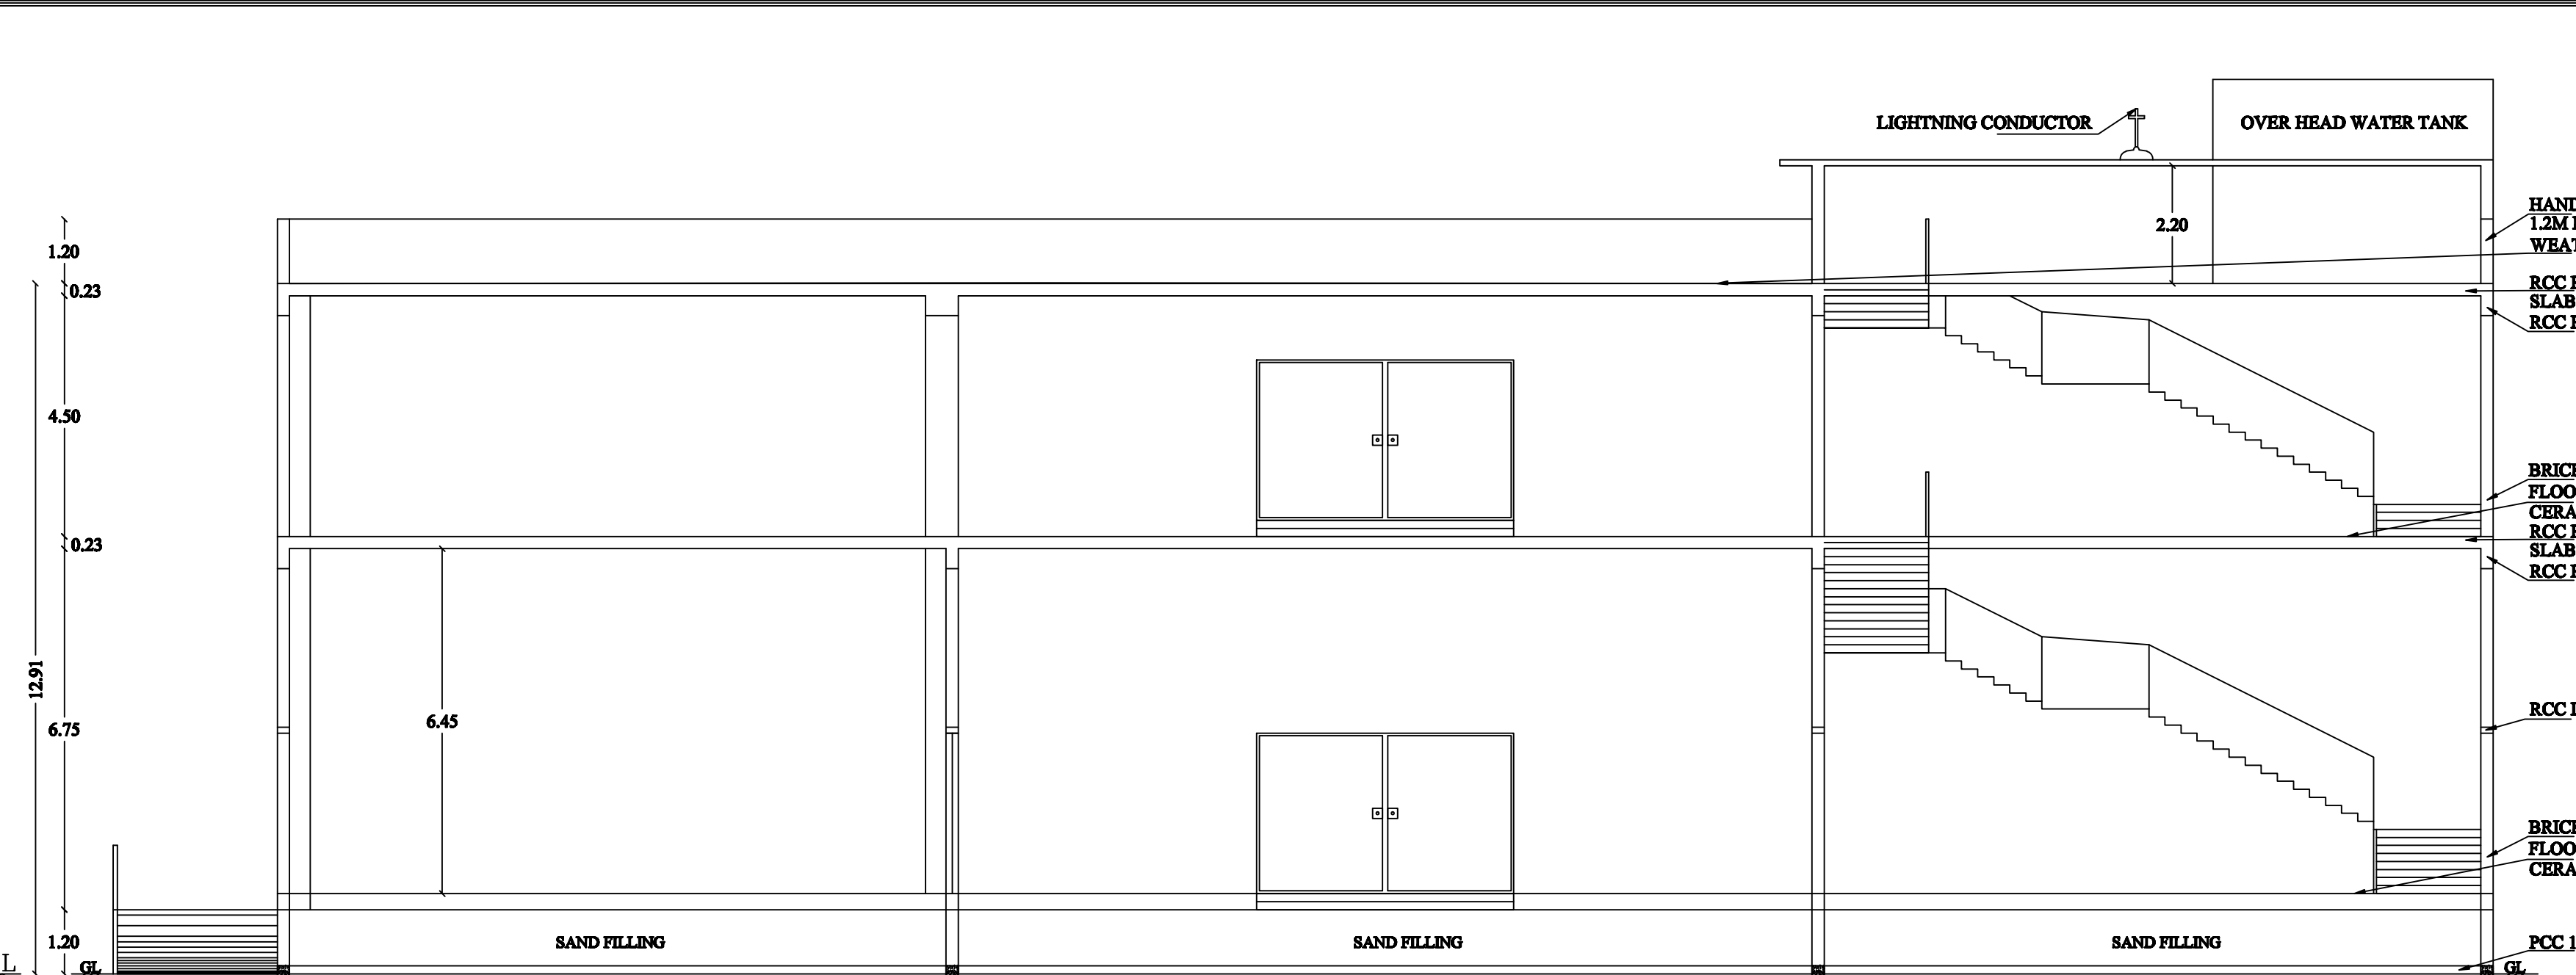

SECTION ON AB

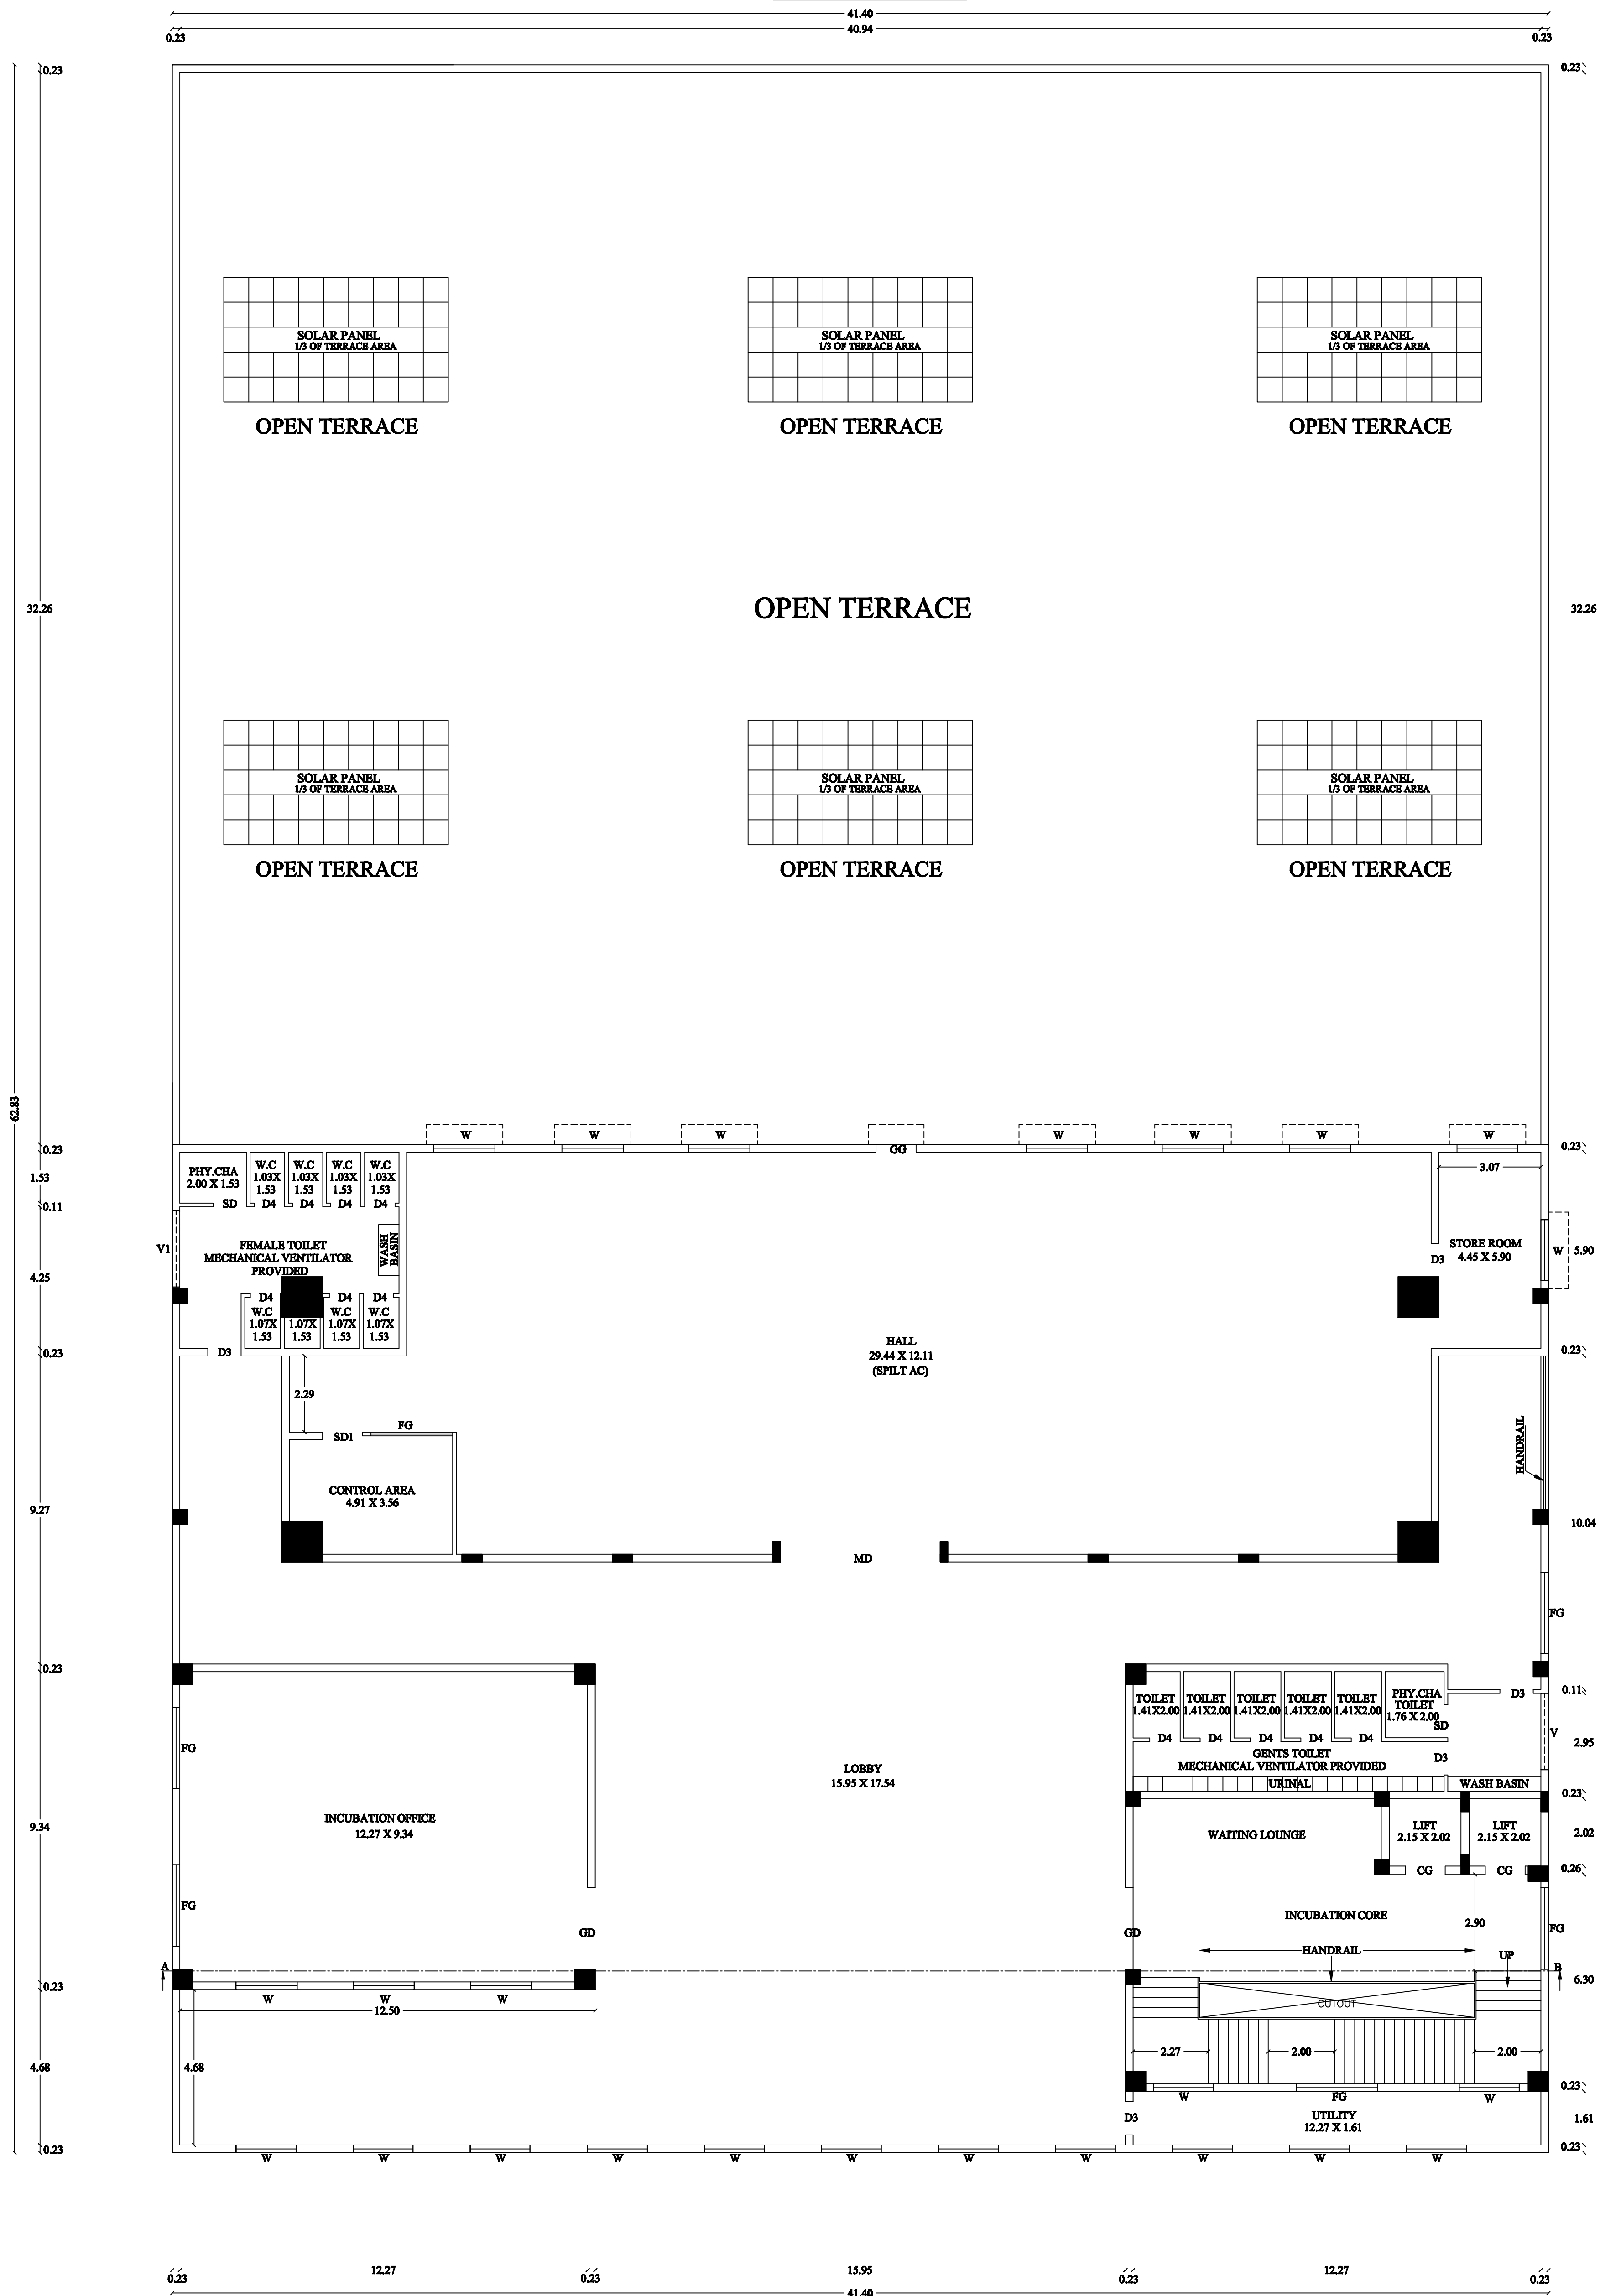

FIRST FLOOR PLAN



TERRACE FLOOR PLAN

DISTRICT TOWN AND COUNTRY PLANNING OFFICE
TRICHY DISTRICT

PLAN SHOWING THE PROPOSED CONSTRUCTION OF
AUDITORIUM BUILDING IN S.F.NO: 8/1B10, 1B11, 1B12A,
1B12B, 1B13, 1B15, 1B16 & 1B17 THAYANUR VILLAGE &
PANCHAYATH, SRIRANGAM TALUK, TRICHY DISTRICT

ALL DIMENSION ARE IN METER
SCALE - 1:100.

OFFICE USE
ONLINE APPLICATION NO:

N

SCHEDULE OF JOINERIES:

REFERENCE	METRE
MD - MAIN DOOR	4.80 x 5.00
GG - GRILL GATE	1.20 x 2.40
GG - COLLAPSIBLE GATE	1.20 x 2.40
D1 - FLUSH DOOR	2.50 x 3.00
D2 - FLUSH DOOR	1.80 x 3.00
D3 - FLUSH DOOR	1.00 x 2.40
D4 - FLUSH DOOR	0.91 x 2.40
SD - SLIDING DOOR	1.00 x 2.40
SD1 - SLIDING DOOR	1.20 x 2.40
GD - GLAZED DOOR	2.45 x 2.40
GD1 - GLAZED DOOR	1.20 x 2.40
W - GLAZED WINDOW	1.80 x 2.30
V1 - VENTILATOR	2.30 x 1.00

PROPOSED BUILTUP AREA

SL NO.	DESCRIPTION	G.S.I. AREA (SQM)	NON G.S.I. AREA (SQM)	TOTAL AREA (SQM)
1)	GROUND FLOOR AREA	2436.99	-	2436.99
2)	FIRST FLOOR AREA	1256.08	-	1256.08
3)	HEAD ROOM AREA	-	450.18	450.18

PROFESSIONAL DETAILS

APPLICANT

REGISTER ENGINEER

STRUCTURAL ENGINEER

DISTRICT TOWN AND COUNTRY PLANNING OFFICE
TRICHY DISTRICT

PLANNING PERMISSION NO. - SWP/DT/CR/PPDP/SP No- 2024
This Planning permission is valid for a period of 8 years from the date of e-sign

e-signed
JOINT DIRECTOR
District Town & Country Planning Office
Trichy District

DISTRICT TOWN AND COUNTRY PLANNING OFFICE
TRICHY DISTRICT
PLAN SHOWING THE PROPOSED CONSTRUCTION OF
AUDITORIUM BUILDING IN S.F.NO: 8/1B10, 1B11, 1B12A,
1B12B, 1B13, 1B15, 1B16 & 1B17 THAYANUR VILLAGE &
PANCHAYATH, SRIRANGAM TALUK, TRICHY DISTRICT

ALL DIMENSION ARE IN METER
SCALE - 1:100.

OFFICE USE
ONLINE APPLICATION NO:

N

SCHEDULE OF JOINERIES:		
REFERENCE	METRE	
MD - MAIN DOOR	4.80 x 3.00	
GG - GRILL GATE	1.20 x 2.40	
GG - COLLAPSIBLE GATE	1.20 x 2.40	
D1 - FLUSH DOOR	2.50 x 3.00	
D2 - FLUSH DOOR	1.80 x 3.00	
D3 - FLUSH DOOR	1.00 x 2.40	
D4 - FLUSH DOOR	0.91 x 2.40	
SD - SLIDING DOOR	1.00 x 2.40	
SD1- SLIDING DOOR	1.20 x 2.40	
GD - GLAZED DOOR	2.45 x 2.40	
GD1- GLAZED DOOR	1.20 x 2.40	
W - GLAZED WINDOW	1.80 x 2.30	
V1 - VENTILATOR	2.30 x 1.00	

AREA DETAILS		SQ.M
DESCRIPTION		
PLOT AREA (as per DOCUMENT)		17850.00
PLOT AREA (as per FMB)		17850.00
SUPER IMPOSED PLOT AREA		18516.87
PLOT AREA (minimum of above shall be taken into account)		

PROPOSED BUILTUP AREA				
SL NO.	DESCRIPTION	F.S.I. AREA (SQM)	NON F.S.I. AREA (SQM)	TOTAL AREA (SQM)
1)	GROUND FLOOR AREA	2436.99	-	2436.99
2)	FIRST FLOOR AREA	1256.08	-	1256.08
3)	HEAD ROOM AREA	-	450.18	450.18
4)	TOTAL AREA	3693.17	374.00	4067.05
5)	VACANT AREA	-	-	4381.25

PLOT COVERAGE = $2436.99 / 17850.00 \times 100 = 13.65 \%$
F.S.I. = $3693.06 / 17850.00 = 0.206$

PARKING DETAILS			
SL NO	DESCRIPTION	REQUIRED	PROVIDED
1)	CAR PARKING SPACE	29 NOS	74 NOS
2)	TWO WHEELER PARKING	29 NOS	180 NOS


BOUNDARY SHOWN IN	—
PROPOSED BUILDING	—
DRIVEWAY	—
EXISTING ROAD	—

PROFESSIONAL DETAILS	
APPLICANT	
REGISTER ENGINEER	
STRUCTURAL ENGINEER	








DISTRICT TOWN AND COUNTRY PLANNING OFFICE
TRICHY DISTRICT

PLANNING PERMISSION NO. - SWP/DTCP/PD/BP No-17/2024
This Planning permission is valid for a period of 8 years from the date of e-sign

e-signed
JOINT DIRECTOR
District Town & Country Planning Office
Trichy District

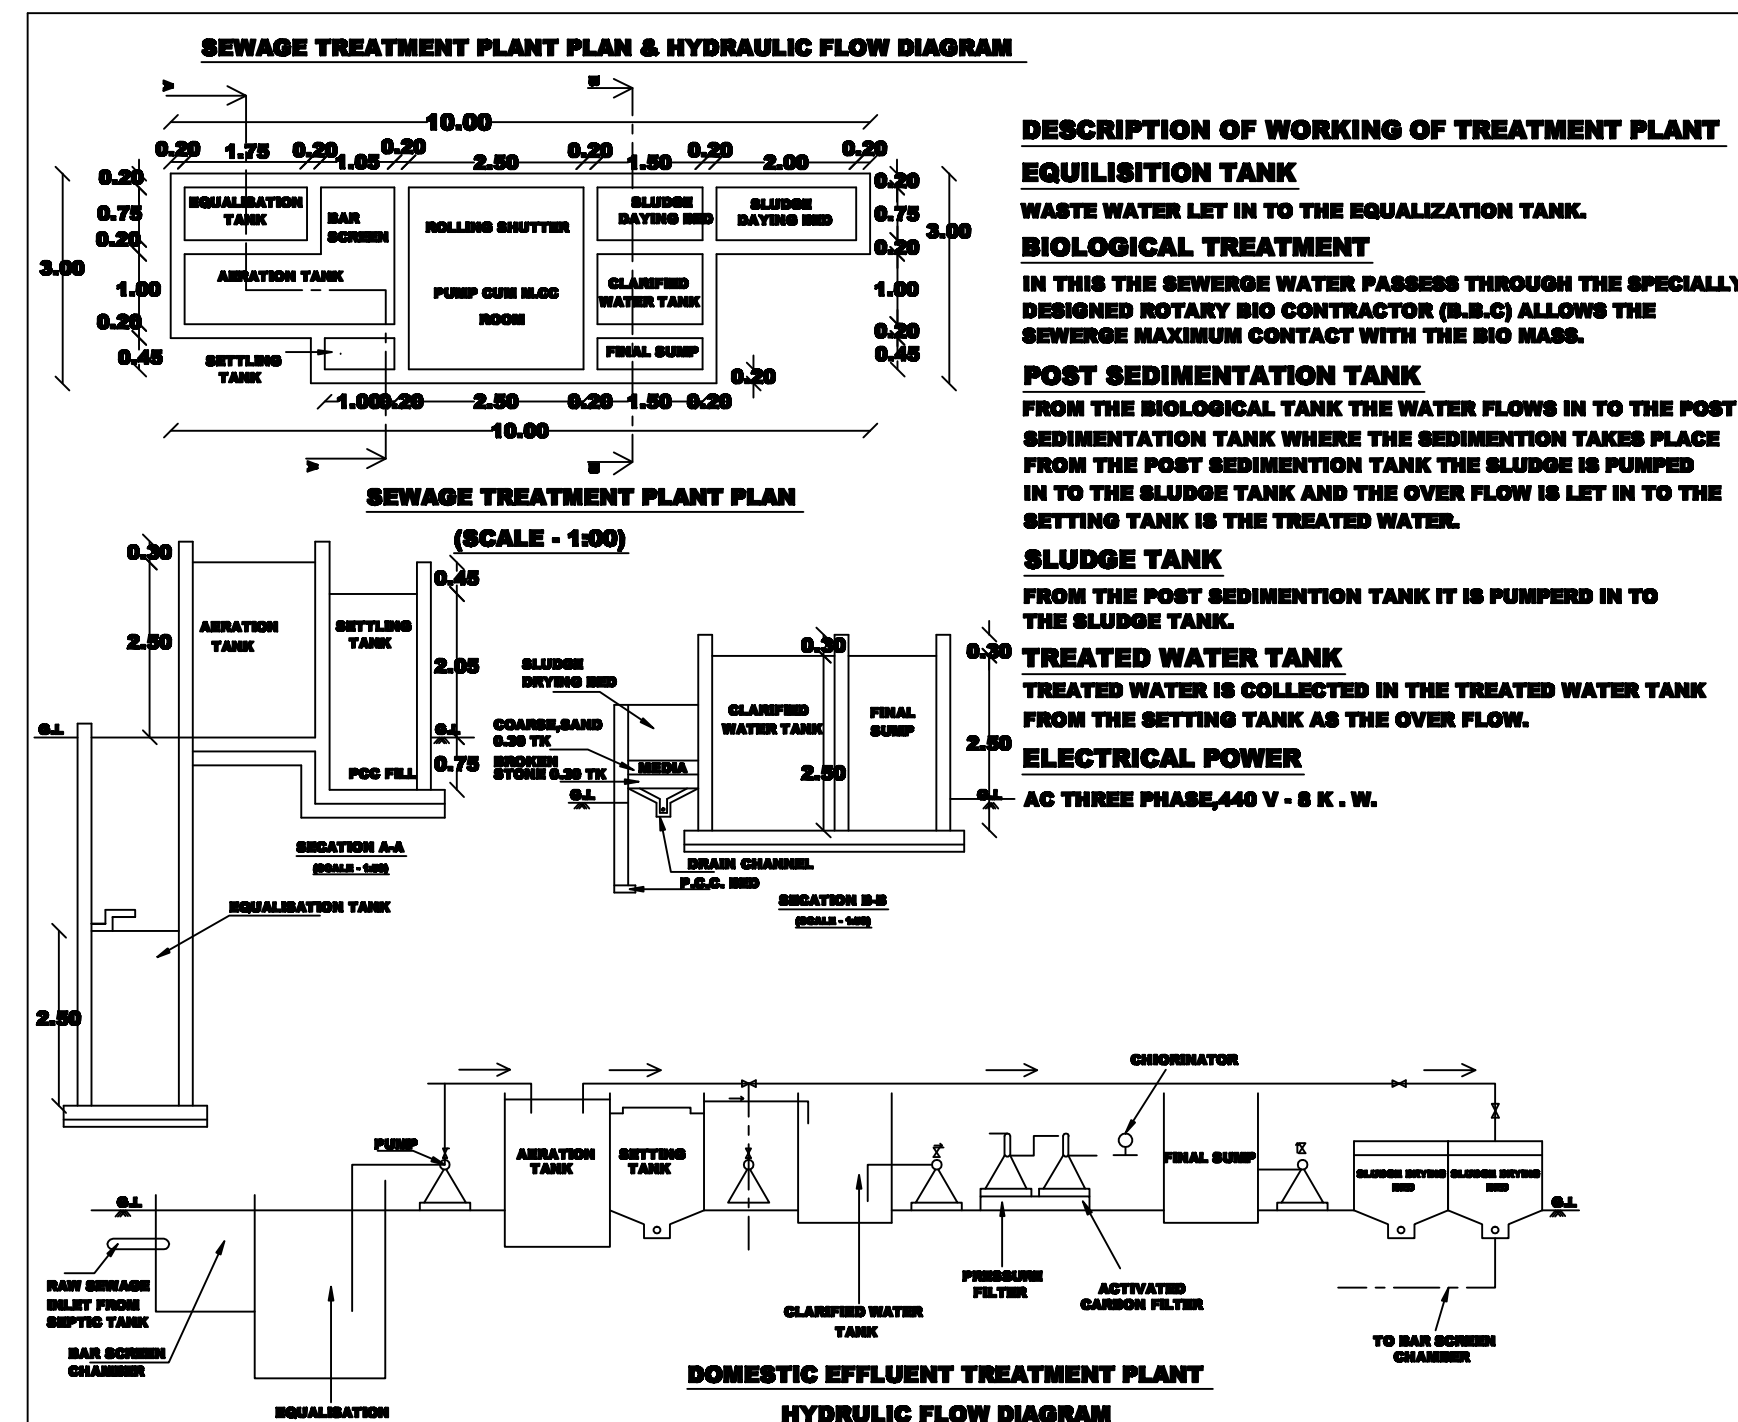

- NOTE:**
1. SULLAGE WASTE FROM TOILET WILL BE CONNECTED TO STP.
 2. BORE WELL WITH MOTOR WATER TANK AND PANCHAYAT WATER SUPPLY WILL BE PROVIDED
 3. RAIN WATER PERCOLATION PIT PROVIDED @ 1/30 Sqm OF PLINTH AREA @ 6 M C/C
 4. RAIN WATER PERCOLATION BED 1.0m WIDE WILL BE PROVIDED AROUND THE BUILDING AS PER GO (MS) NO: 138 DATED 11-10-02.
 5. RAIN WATER TAKEN TO THE BORE WELL THROUGH 150MM DIA PIPES.
 6. RAIN WATER COLLECTED FROM OPEN TERRACE SHALL BE CONNECTED THROUGH PIPES AND LED INTO A FILTER PIT (SIZE 60 X 60 X 60 CM) WITH APPROPRIATE FILTER MATERIAL AND THEN LED INTO COLLECTION TANK.
 7. SOLAR WATER HEATER LINE ARRANGEMENTS WILL BE PROVIDED.
 8. ALL DIMENSIONS ARE IN METRE.
 9. MECHANICAL VENTILATOR PROVIDED FOR ALL TOILETS.

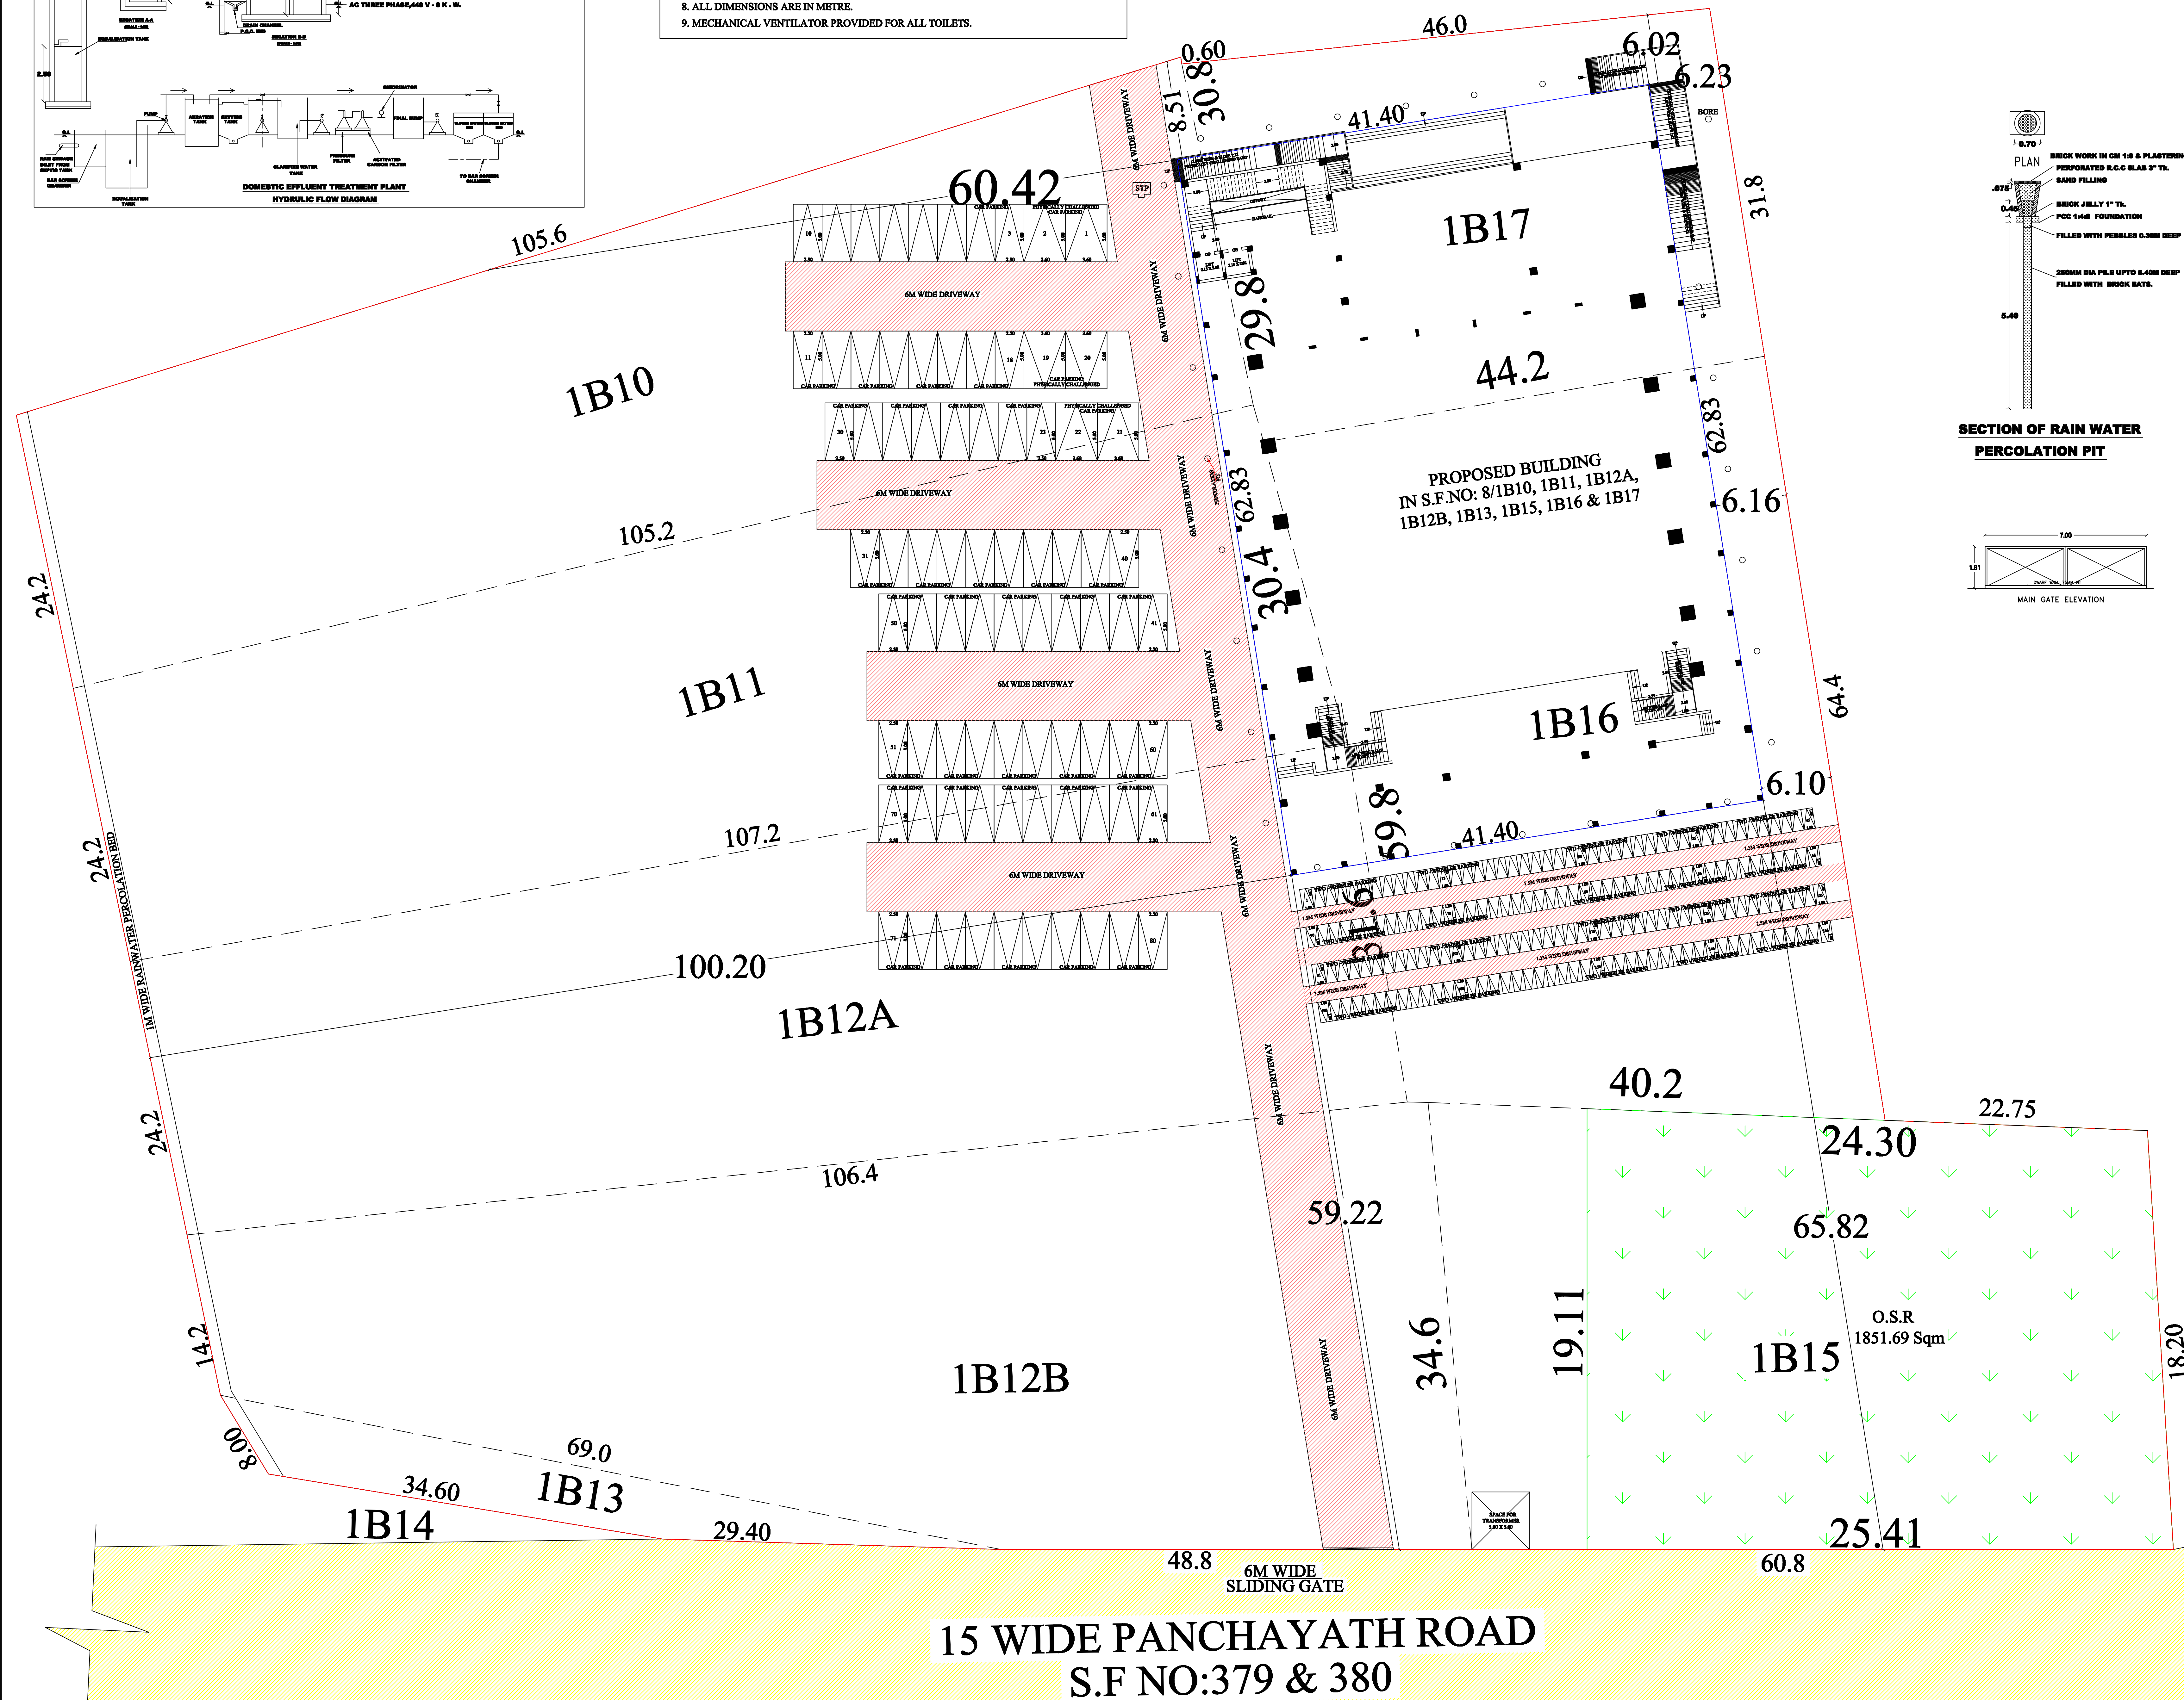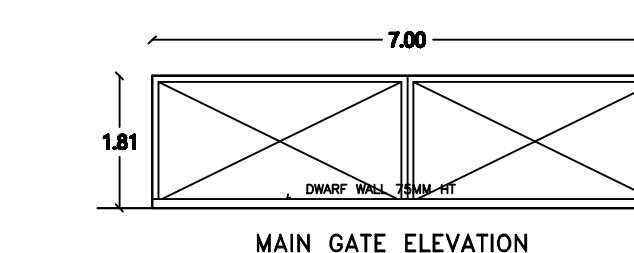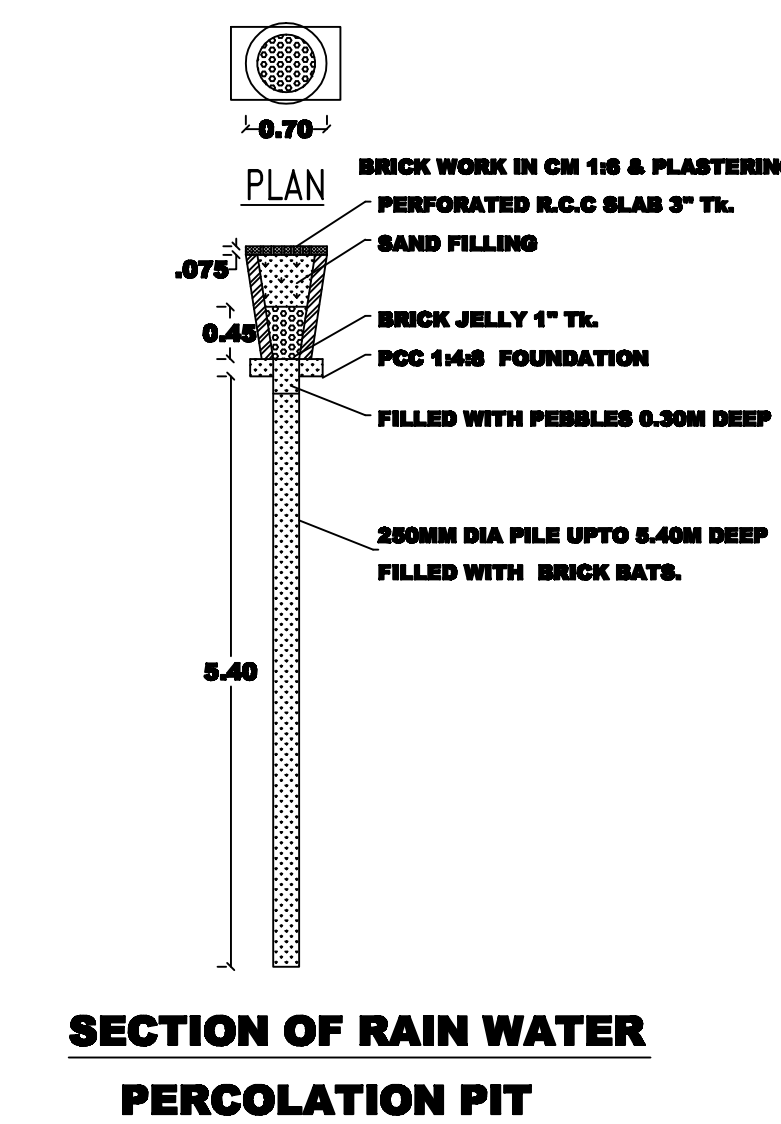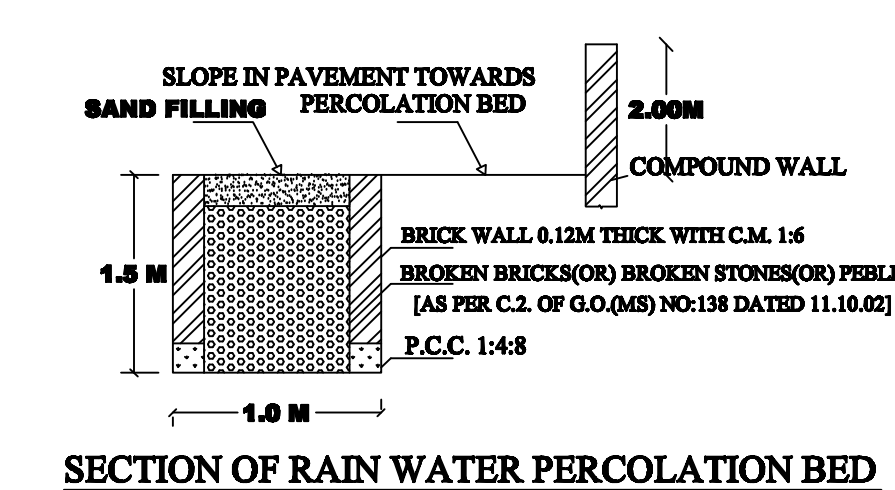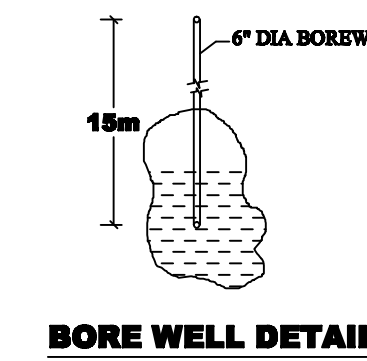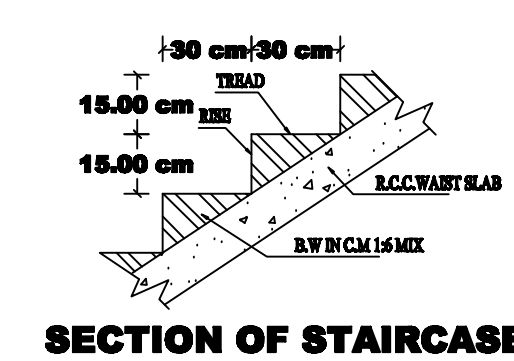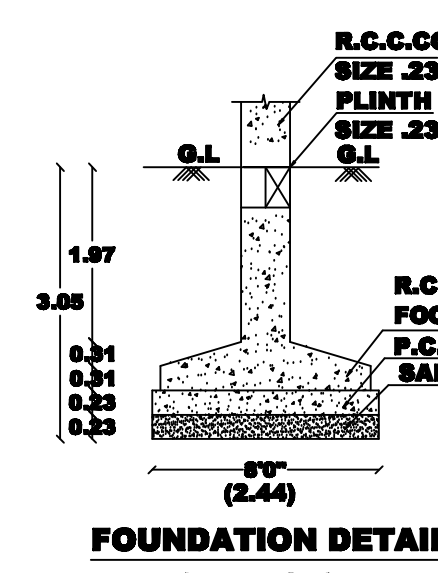

SITE PLAN
(SCALE 1:200)

Eight ways to know a piece of land before you pay for it.

This report covers one part of the picture. These cover the rest, drawn from the same government records, for any property in Tamil Nadu.

LandLens One

Ask anything about a property and get an answer grounded in live government records, with the sources shown.

[/landlens/one](#)



Verify My Land

Every record check run on one property and returned as a single report.

[/landlens/verify-my-land](#)



Legal Opinion

An advocate's written opinion on the title, built on the records we pull for it.

[/landlens](#)



One Map

Every layer on one map: the parcel, its boundary, zoning, water bodies and what sits around it.

[/landlens/one/map](#)



PriceMap

What land actually changed hands for around this plot, taken from the registered deeds.

[/landlens/pricemap](#)



Build Scope

What you are allowed to build here: floor space, height, coverage and setbacks.

[/landlens/build-scope](#)



Property Tracker

Watch a property and hear about it when something new is registered against it.

[/landlens/property-tracker](#)



Deal Room

Run the transaction in one place: documents, stamping, signatures and the parties.

[/landlens/deal-room](#)



Twenty-four checks you can run yourself, at no cost.

Records and verification

The registers themselves, read for you.

Encumbrance Certificate

Patta and Chitta

Field Measurement Sketch

EC Analyzer

Bank charge check

Court case search

Seller background check

Approval check by survey

Value and duty

What it is worth and what it costs to register.

Guideline value by street

Guideline value by survey

Stamp duty and registration fees

Capital gains

Floor space index

Area unit converter

Zoning and land use

What the plan says can happen on this land.

Land use zone finder

CMDA land use check

Coastal regulation zone

Master plan check

Water bodies finder

Airport height clearance

Registers and directories

Who holds it, and which office keeps the record.

Find your registering office

Temple property check

Waqf property check

RERA register



Every free tool
/tools



Services we run
for you
/services



The LandLens
suite
/landlens/one



Every claim in this document traces back to a government record.

Legal opinions, due diligence and title verification

Building plan, layout and sub-division approvals

Completion and occupancy certificates, regularisation

Escrow, negotiation and NRI property management

Land survey, soil testing, architecture and construction

Verified RealEstate
3/350/2 Mettukuppam,
OMR Thoraipakkam,
Chennai 600 097, India
hello@verified.realestate
+91 9996 12 9996

Prepared from the registers named on the page each finding sits on. Where a register could not be read, this document says so in its place rather than leaving the gap to be read as a clean result.

