

PP

APPROVAL RECORD

Planning Permission

Tiruchirappalli district, Tamil Nadu

APPROVAL TYPE

Building Plan

ISSUING AUTHORITY

DTCP


The approval as the planning authority issued it, reproduced in full behind this page.

An approval speaks to what was sanctioned, not to what was built. Completion is a separate record.


PLAN SHOWING THE PROPOSED CONSTRUCTION OF COMMERCIAL BUILDING IN S.F.NO:67/ 1B1,1B2,1B3A1 & 1B3A2, PICHANDARKOVIL VILLAGE & PANCHAYAT, MANNACHANALLUR TALUK, TRICHY DISTRICT.

SPACE FOR APPROVAL


SHEET NO:1

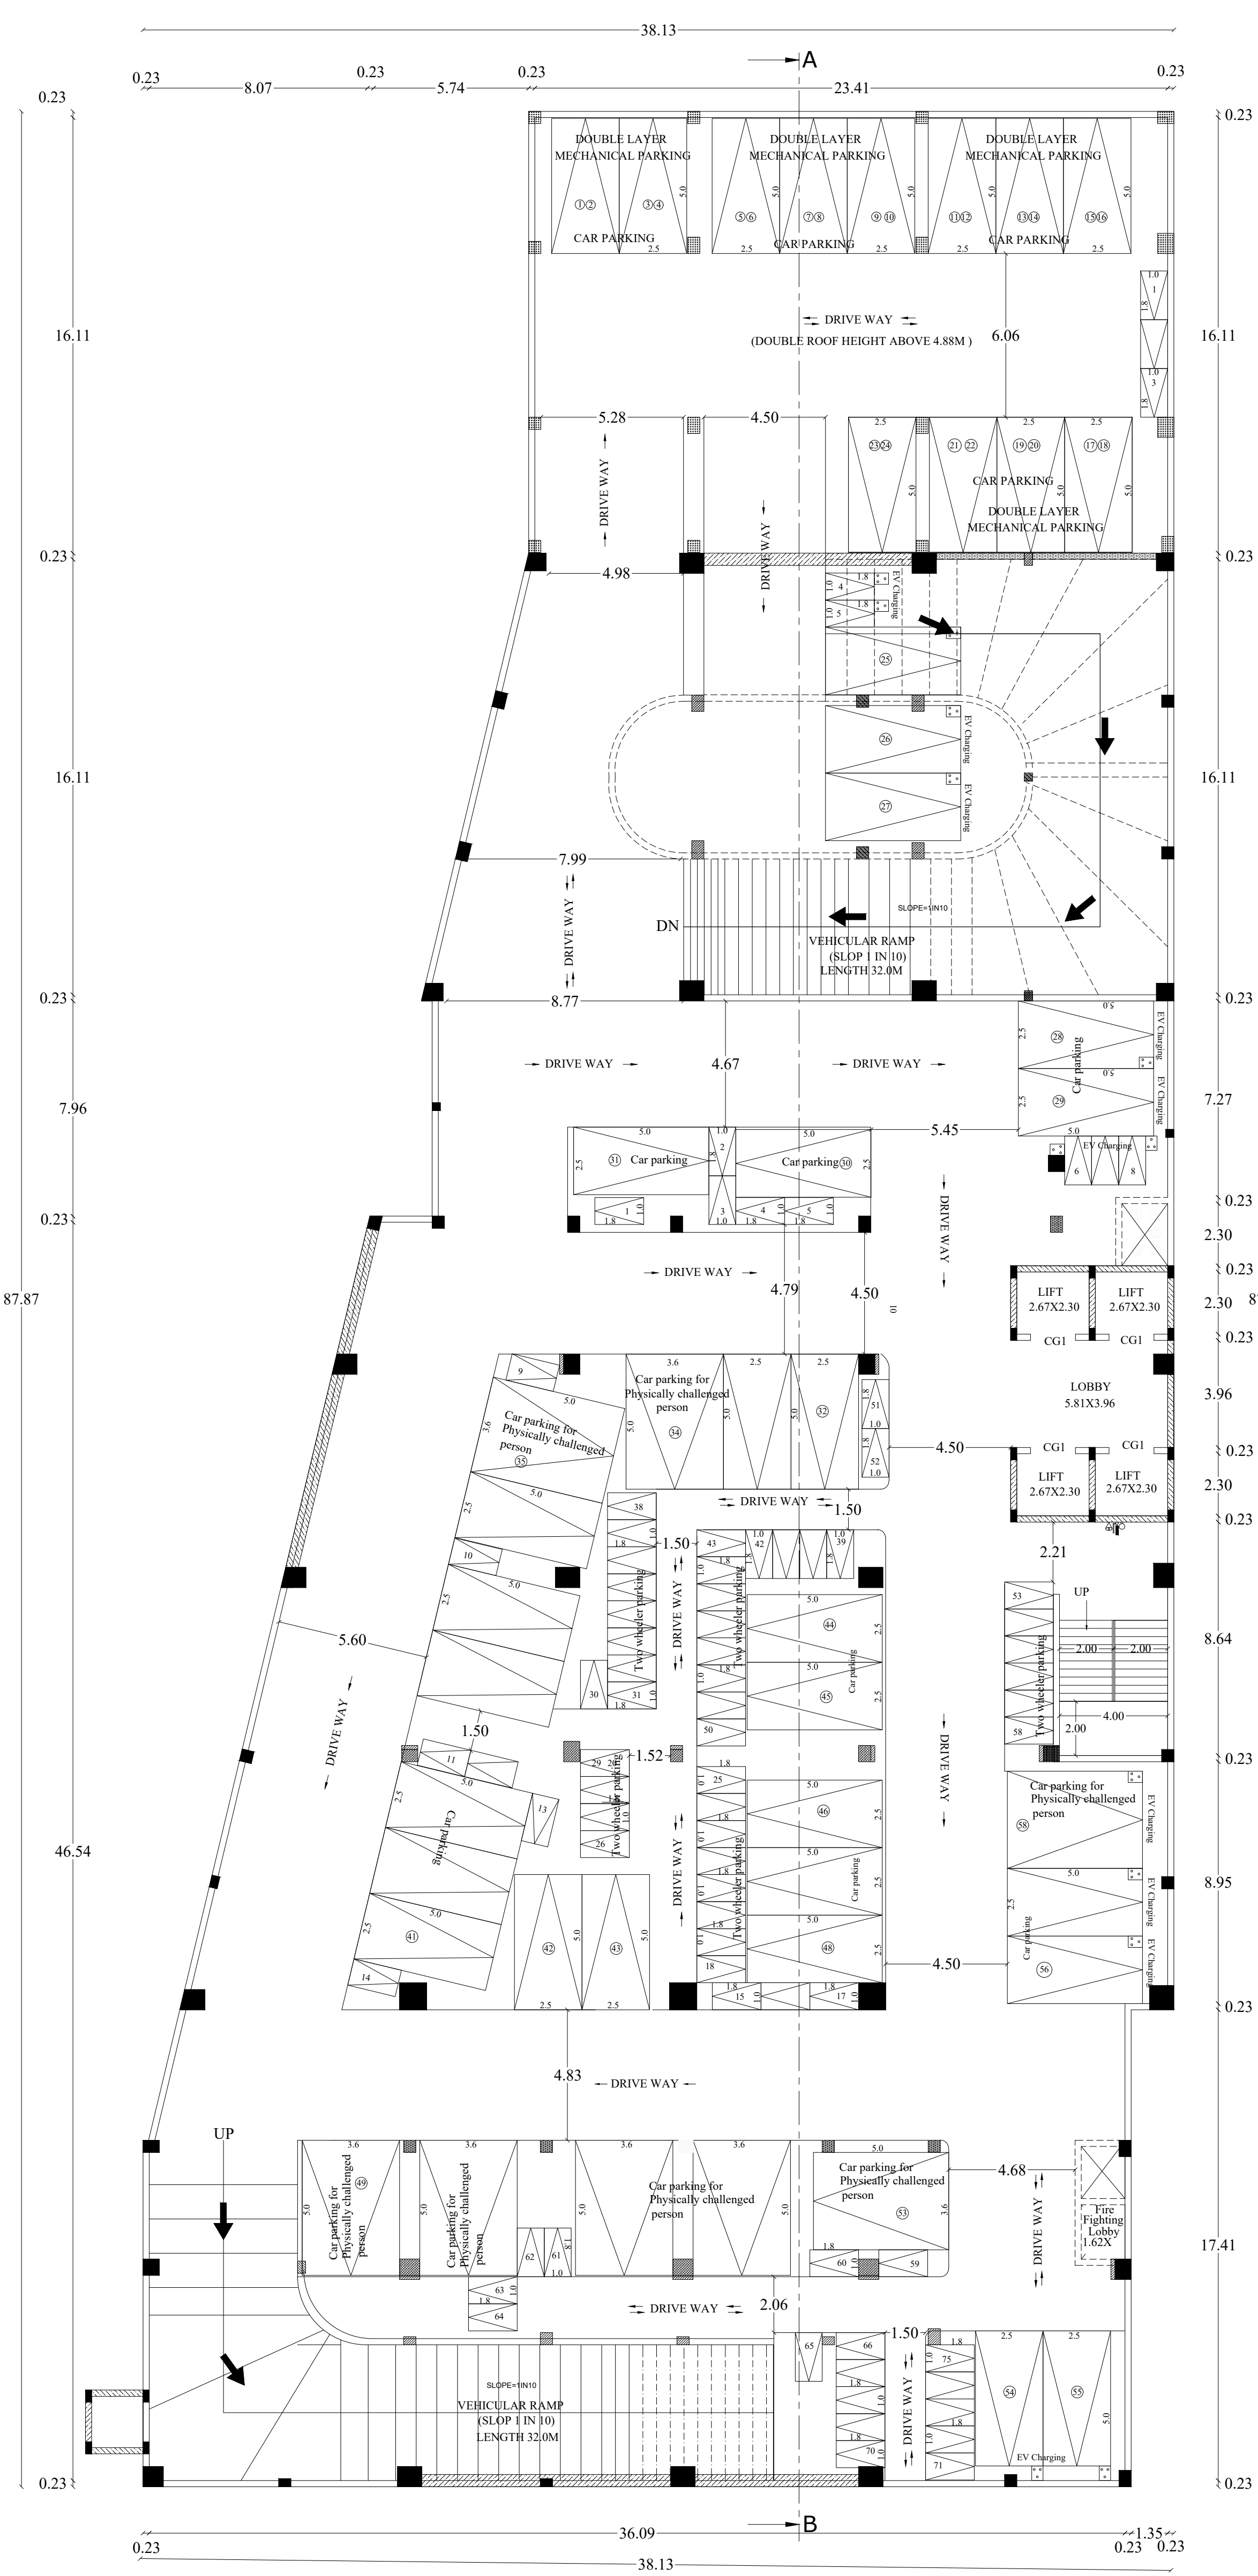

BASEMENT FLOOR PLAN -2

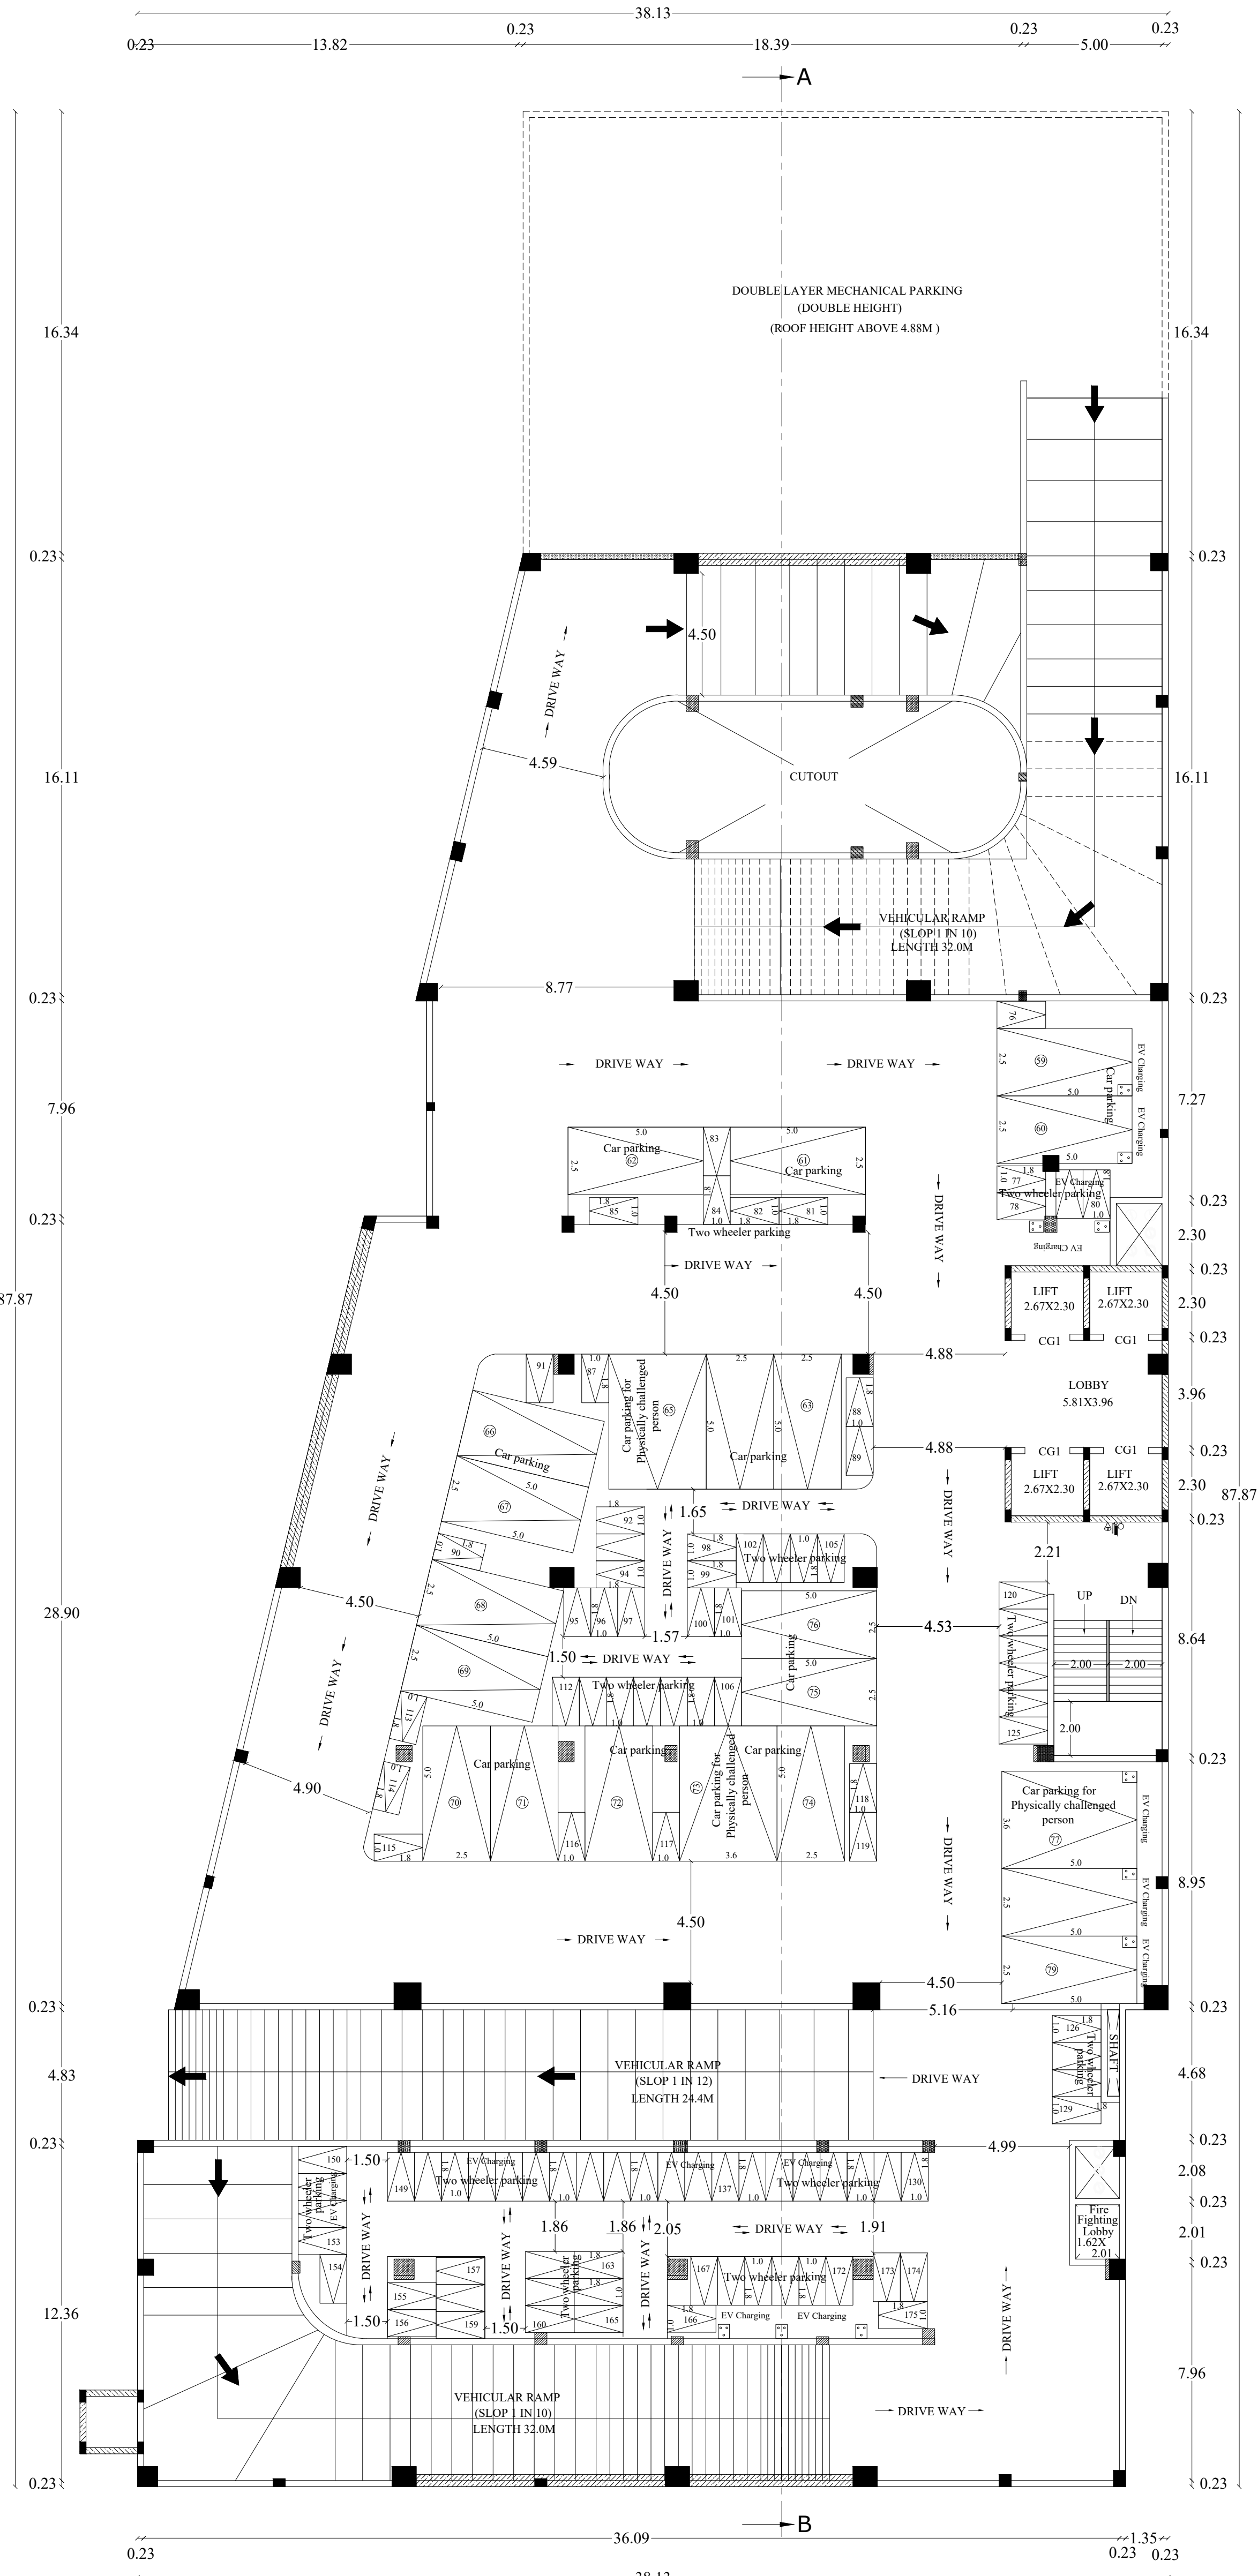

BASEMENT FLOOR PLAN -1

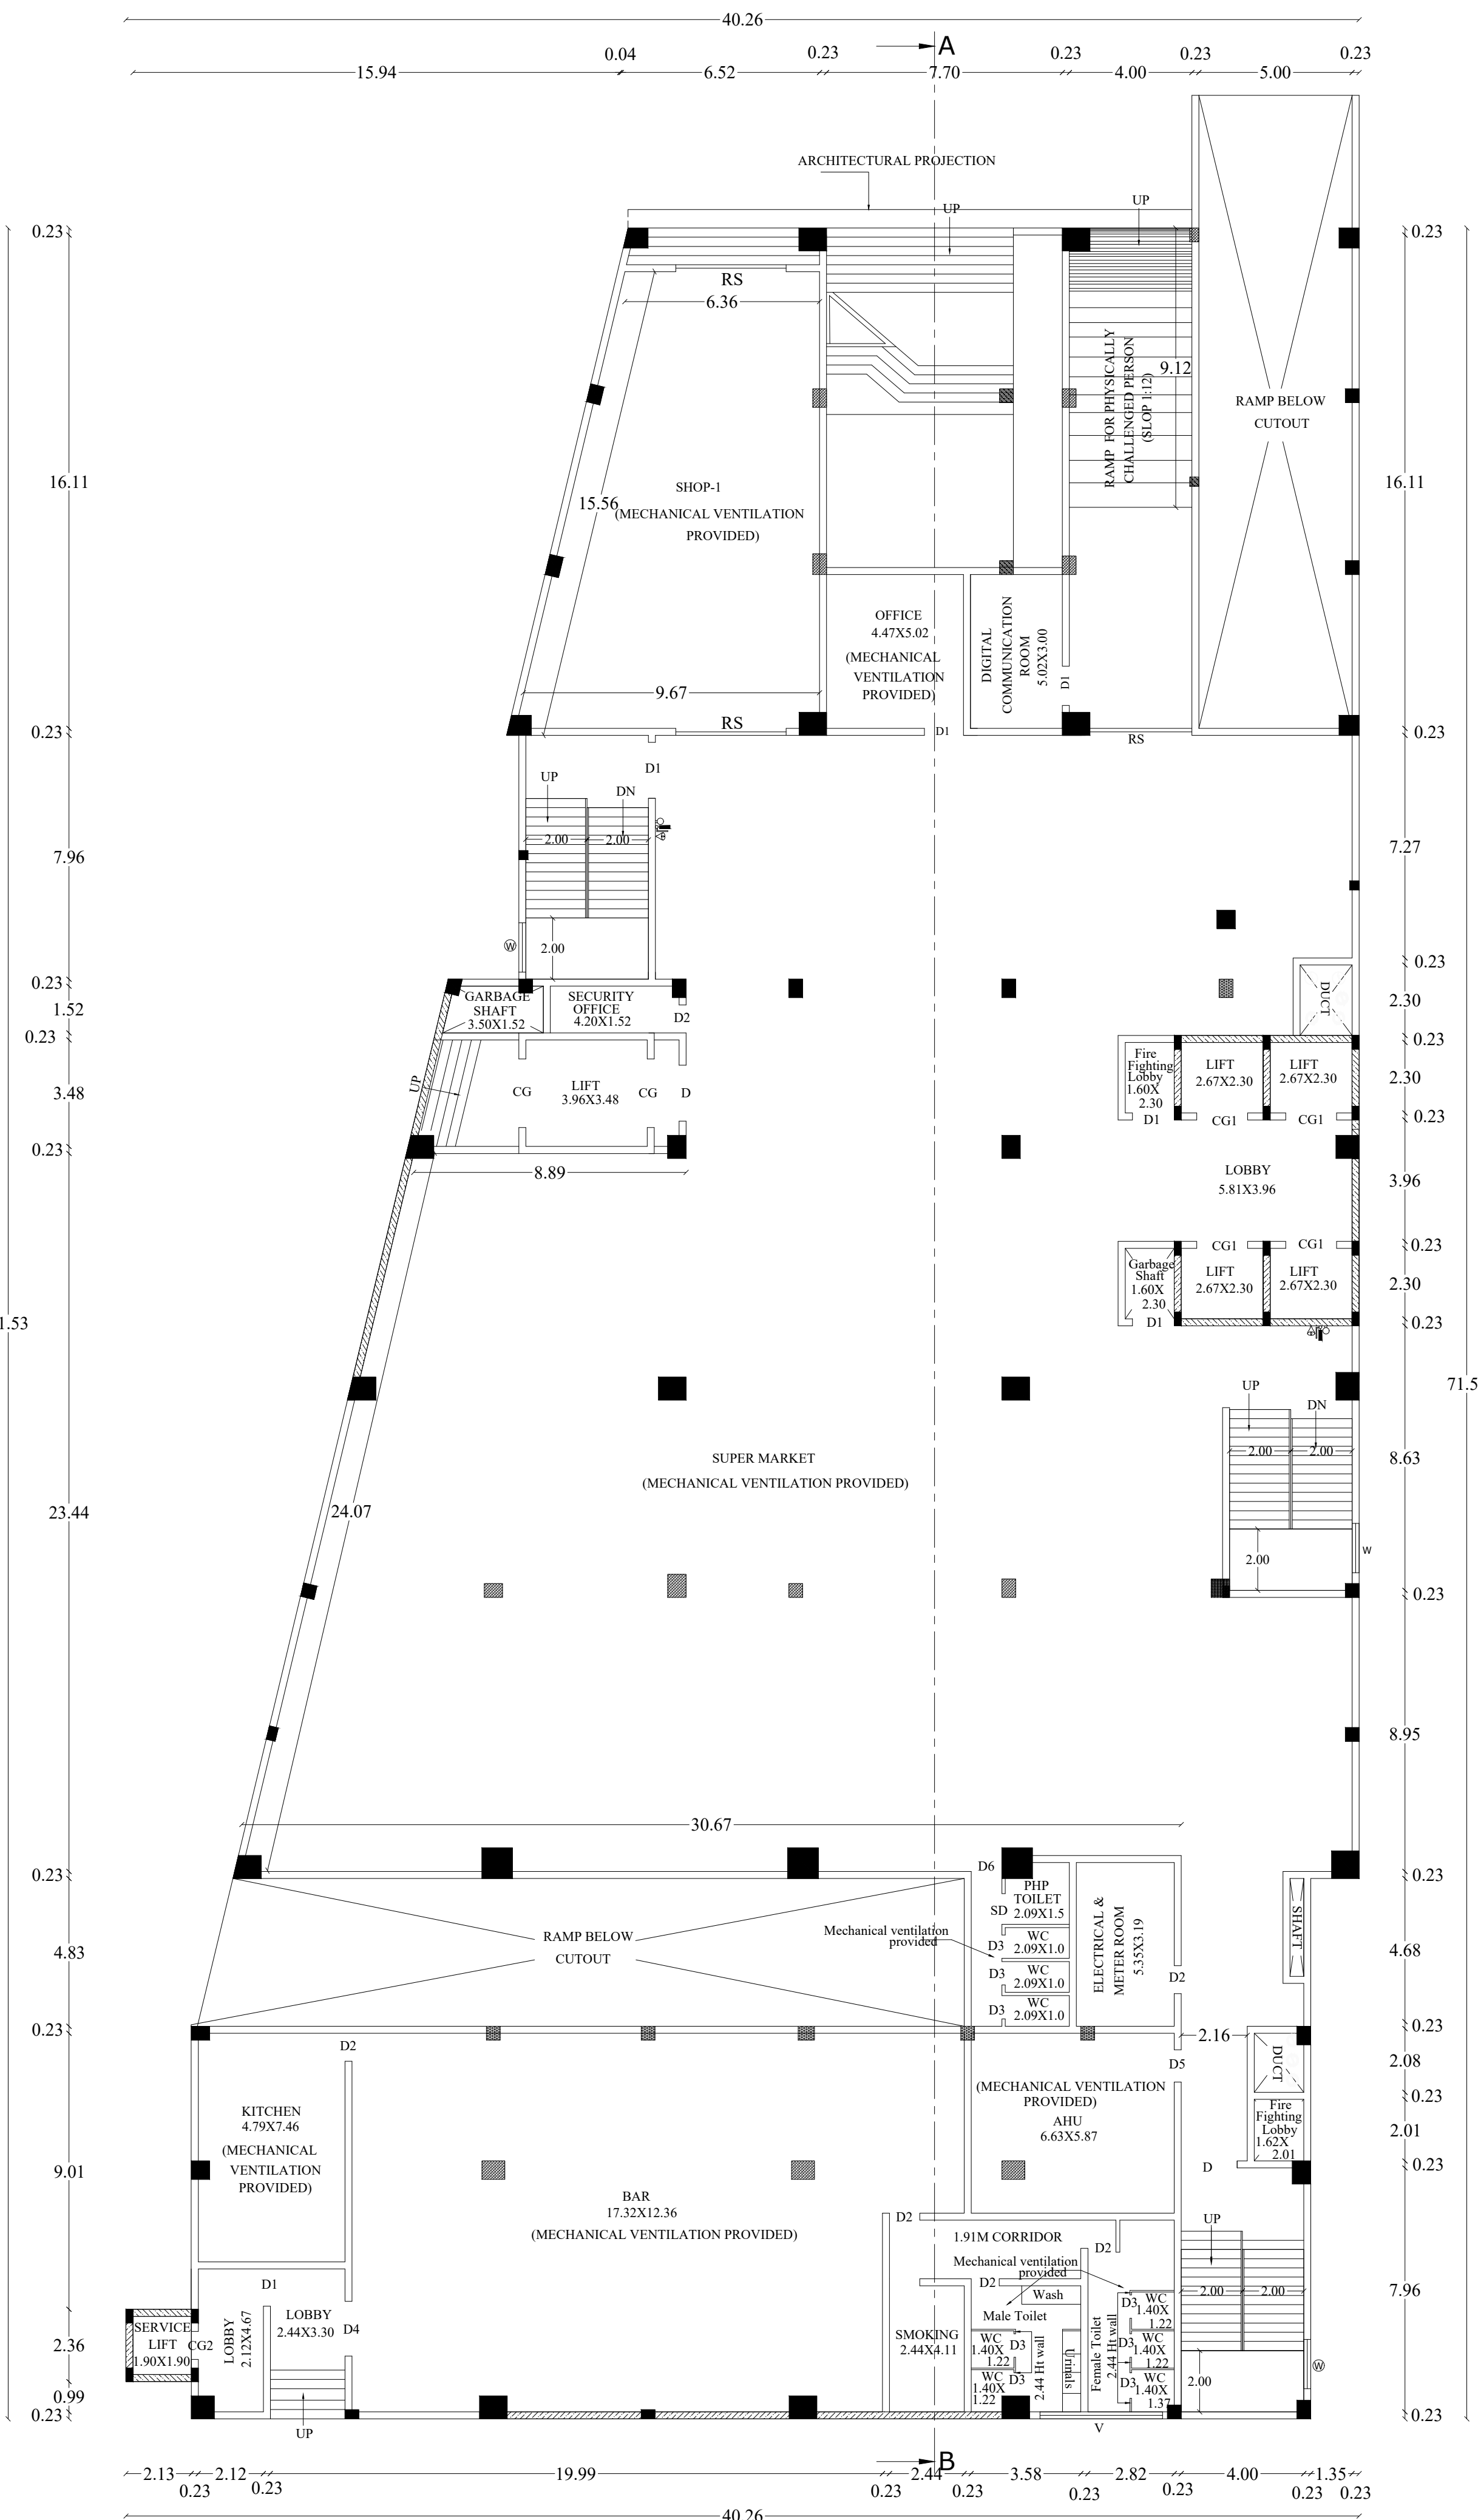



GROUND FLOOR PLAN

PROPOSED BUILTUP AREA				
SL NO.	DESCRIPTION	F.S.I AREA (SQM)	NON F.S.I AREA (SQM)	TOTAL AREA (SQM)
1)	BASEMENT FLOOR AREA-1 (Parking)	-	2251.86	2251.86
2)	BASEMENT FLOOR AREA-2 (Parking)	-	2549.24	2549.24
3)	GROUND FLOOR AREA	2041.43	-	2041.43



ALL DIMENSIONS ARE IN METER.
SCALE - 1:100.

APPLICANT	REGISTERED ENGINEER
<i>d. Divakaran</i> <i>K. Prayash Kumar</i>	<i>N. Narayanan</i> Er. N. Narayanan, M.Sc(Rev), Registered Engineer, Reg. No. RE-64 / DTCP / TRICHY / MAY-2024 / 005 Nartha Planners and Builders No.2, 1st Cross, Srinivas Nagar, 7th Main Road, Vayalur Road, Trichy-17. Mob:88387 46781.
REGISTERED STRUCTURAL ENGINEER	REGISTERED ARCHITECT
<i>am</i> R. GANESANARAYAN (Structural) Structural Engineer Grade-3 Reg. No. SE-67 / DTCP / TRICHY / JUNE2024 / 025 Trinity RS Engineering Excellence Pvt. Ltd. Plot No. 46, Madhavaram Street, LIC Colony, Trichy - 620 021.	<i>S. Nitish</i> S. NITISH, B.Arch., Registered Architect COA Regl. No. CA/2021/131041
GEO-TECH EXPERT	SITE SUPERVISION ENGINEER
<i>Dr. Senthil Kumar</i> Dr. S SENTHIL KUMAR, I.C.E., A.E., TOL.MIL, Registered Construction Engineer, (TR/REG/2019/088), Chartered Engineer, 720, Plot No. 88, C.M.E. Indira Nagar, Near New Bus Stand, THANJAVUR-612 005.	<i>Er. P. Manikandan</i> Er. P. MANIKANDAN, B.E., Registered Construction Engineer, Reg. No. RC/DTCP/Trichy/September 2025/64 No. 5, Thiruvadi Street, Srirangam, Trichy-620 006.
QUALITY AUDITOR	
<i>P. Manikandan</i> Er. P. MANIKANDAN, B.E., Registered Quality Auditor Reg. No. QA/DTCP/Trichy/September 2025/75 No. 5, Thiruvadi Street, Srirangam, Trichy-620 006.	

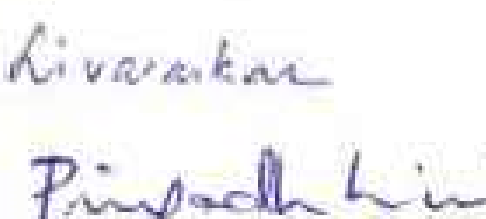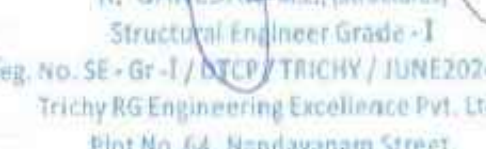


APPLICANT  K. Prasad Kumar	REGISTERED ENGINEER  Er. N. Nanthakumar, B.E. (Struct.), M.Sc (REV), Registered Engineer, Reg. No: REGH / DTP / TRICHY / MAY-2024 / 005 Nantha Planners and Builders No.2, 1st Cross, Srinivasa Nagar, 7th Main Road, Vayalar Road, Trichy-17. Mob: 88387 45781.
REGISTERED STRUCTURAL ENGINEER  R. GANESAN, B.E., (Structural) Structural Engineer Grade-I Reg. No. SE-8-1 / REG / TRICHY / JUNE2024 / 025 Trichy RG Engineering Excellence Pvt. Ltd. Plot No. 64, Nendavanam Street, LIC Colony, Trichy- 620 021.	REGISTERED ARCHITECT  S. NITISH, B.Arch., Registered Architect COA Regd. No: CA/2021/131041
GEO-TECH EXPERT  Dr. S. SENTHIL KUMAR, Ph.D., M.Sc., P.D., FGS, MGI, Registered Geotechnical Engineer, (TGA / REG / 2019 / 088), Chartered Engineer, 703, Plot No. 29, O.M. Bajaj Nagar, Near New Bus Stand, THANJAVUR-613 008.	SITE SUPERVISION ENGINEER  Er. P. MANIKANDAN, B.E., Registered Construction Engineer Reg.No. KCE/DTP/TRICHY/September-2025/64 No. 5, Thiruvadi Street, Srirangam, Trichy-620 006.


Er. P. MANIKANDAN, B.E.,
Registered Quality Auditor
Reg No- RQA/BTCP/TRICHY/NOVEMBER-2025/75
No. 5, Thiruvadi Street,
Srirangam, Trichy-620 006.

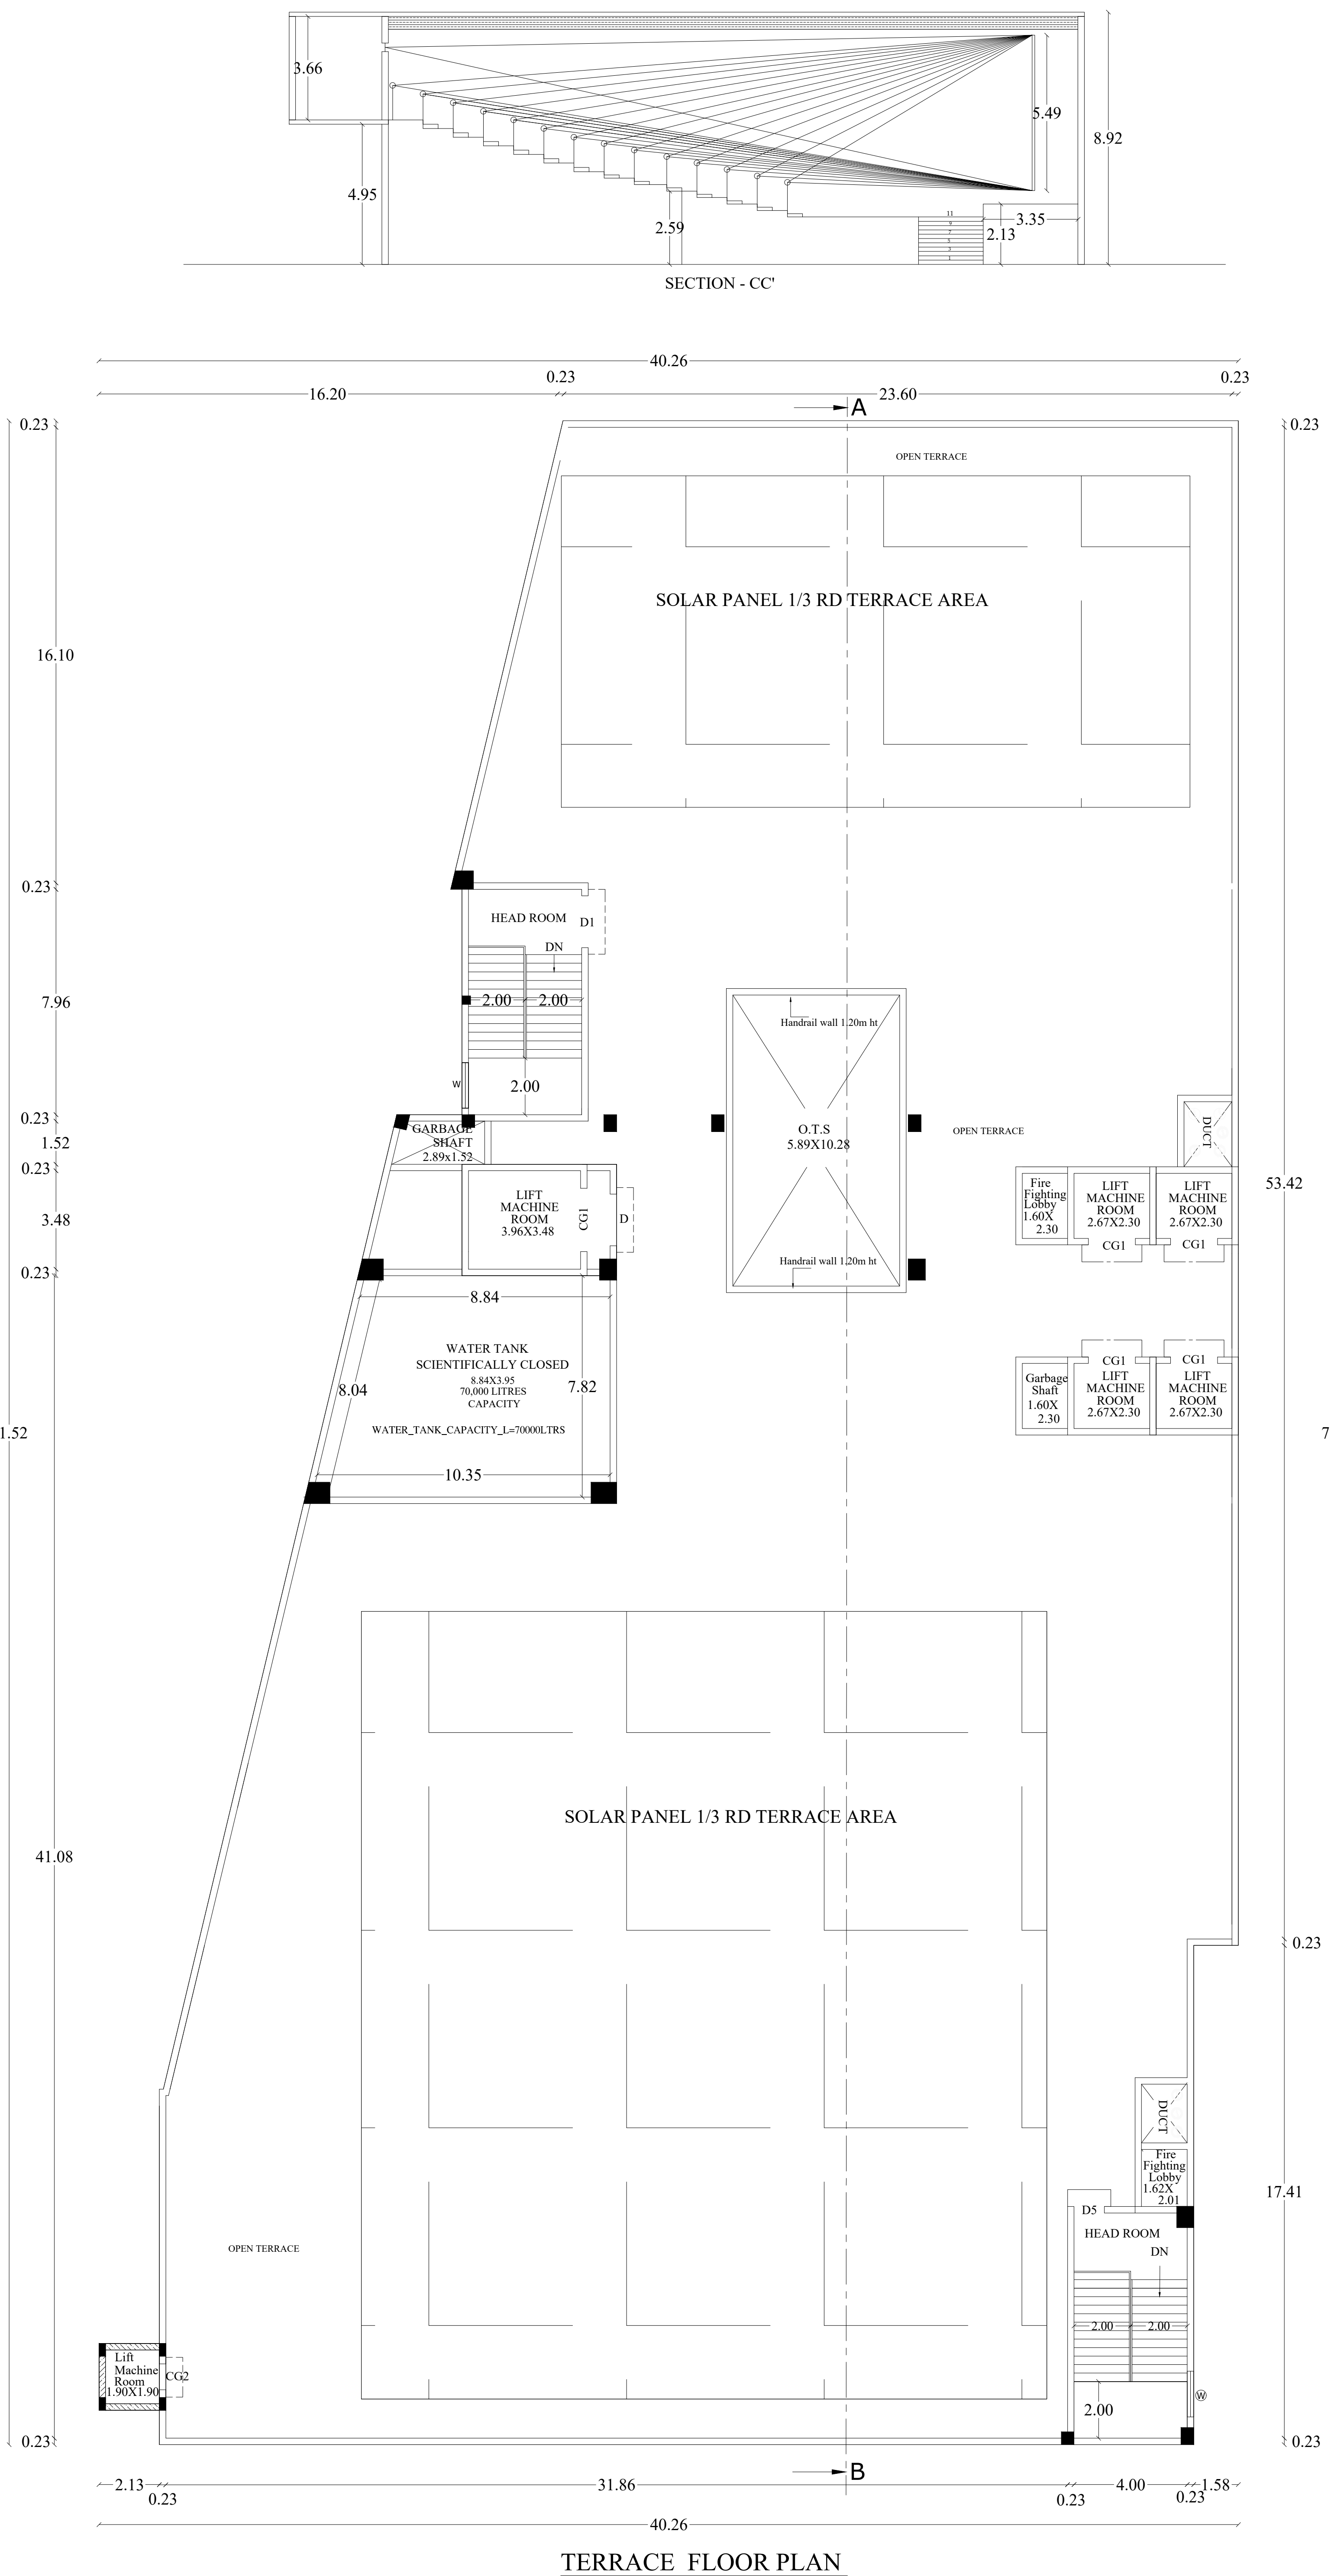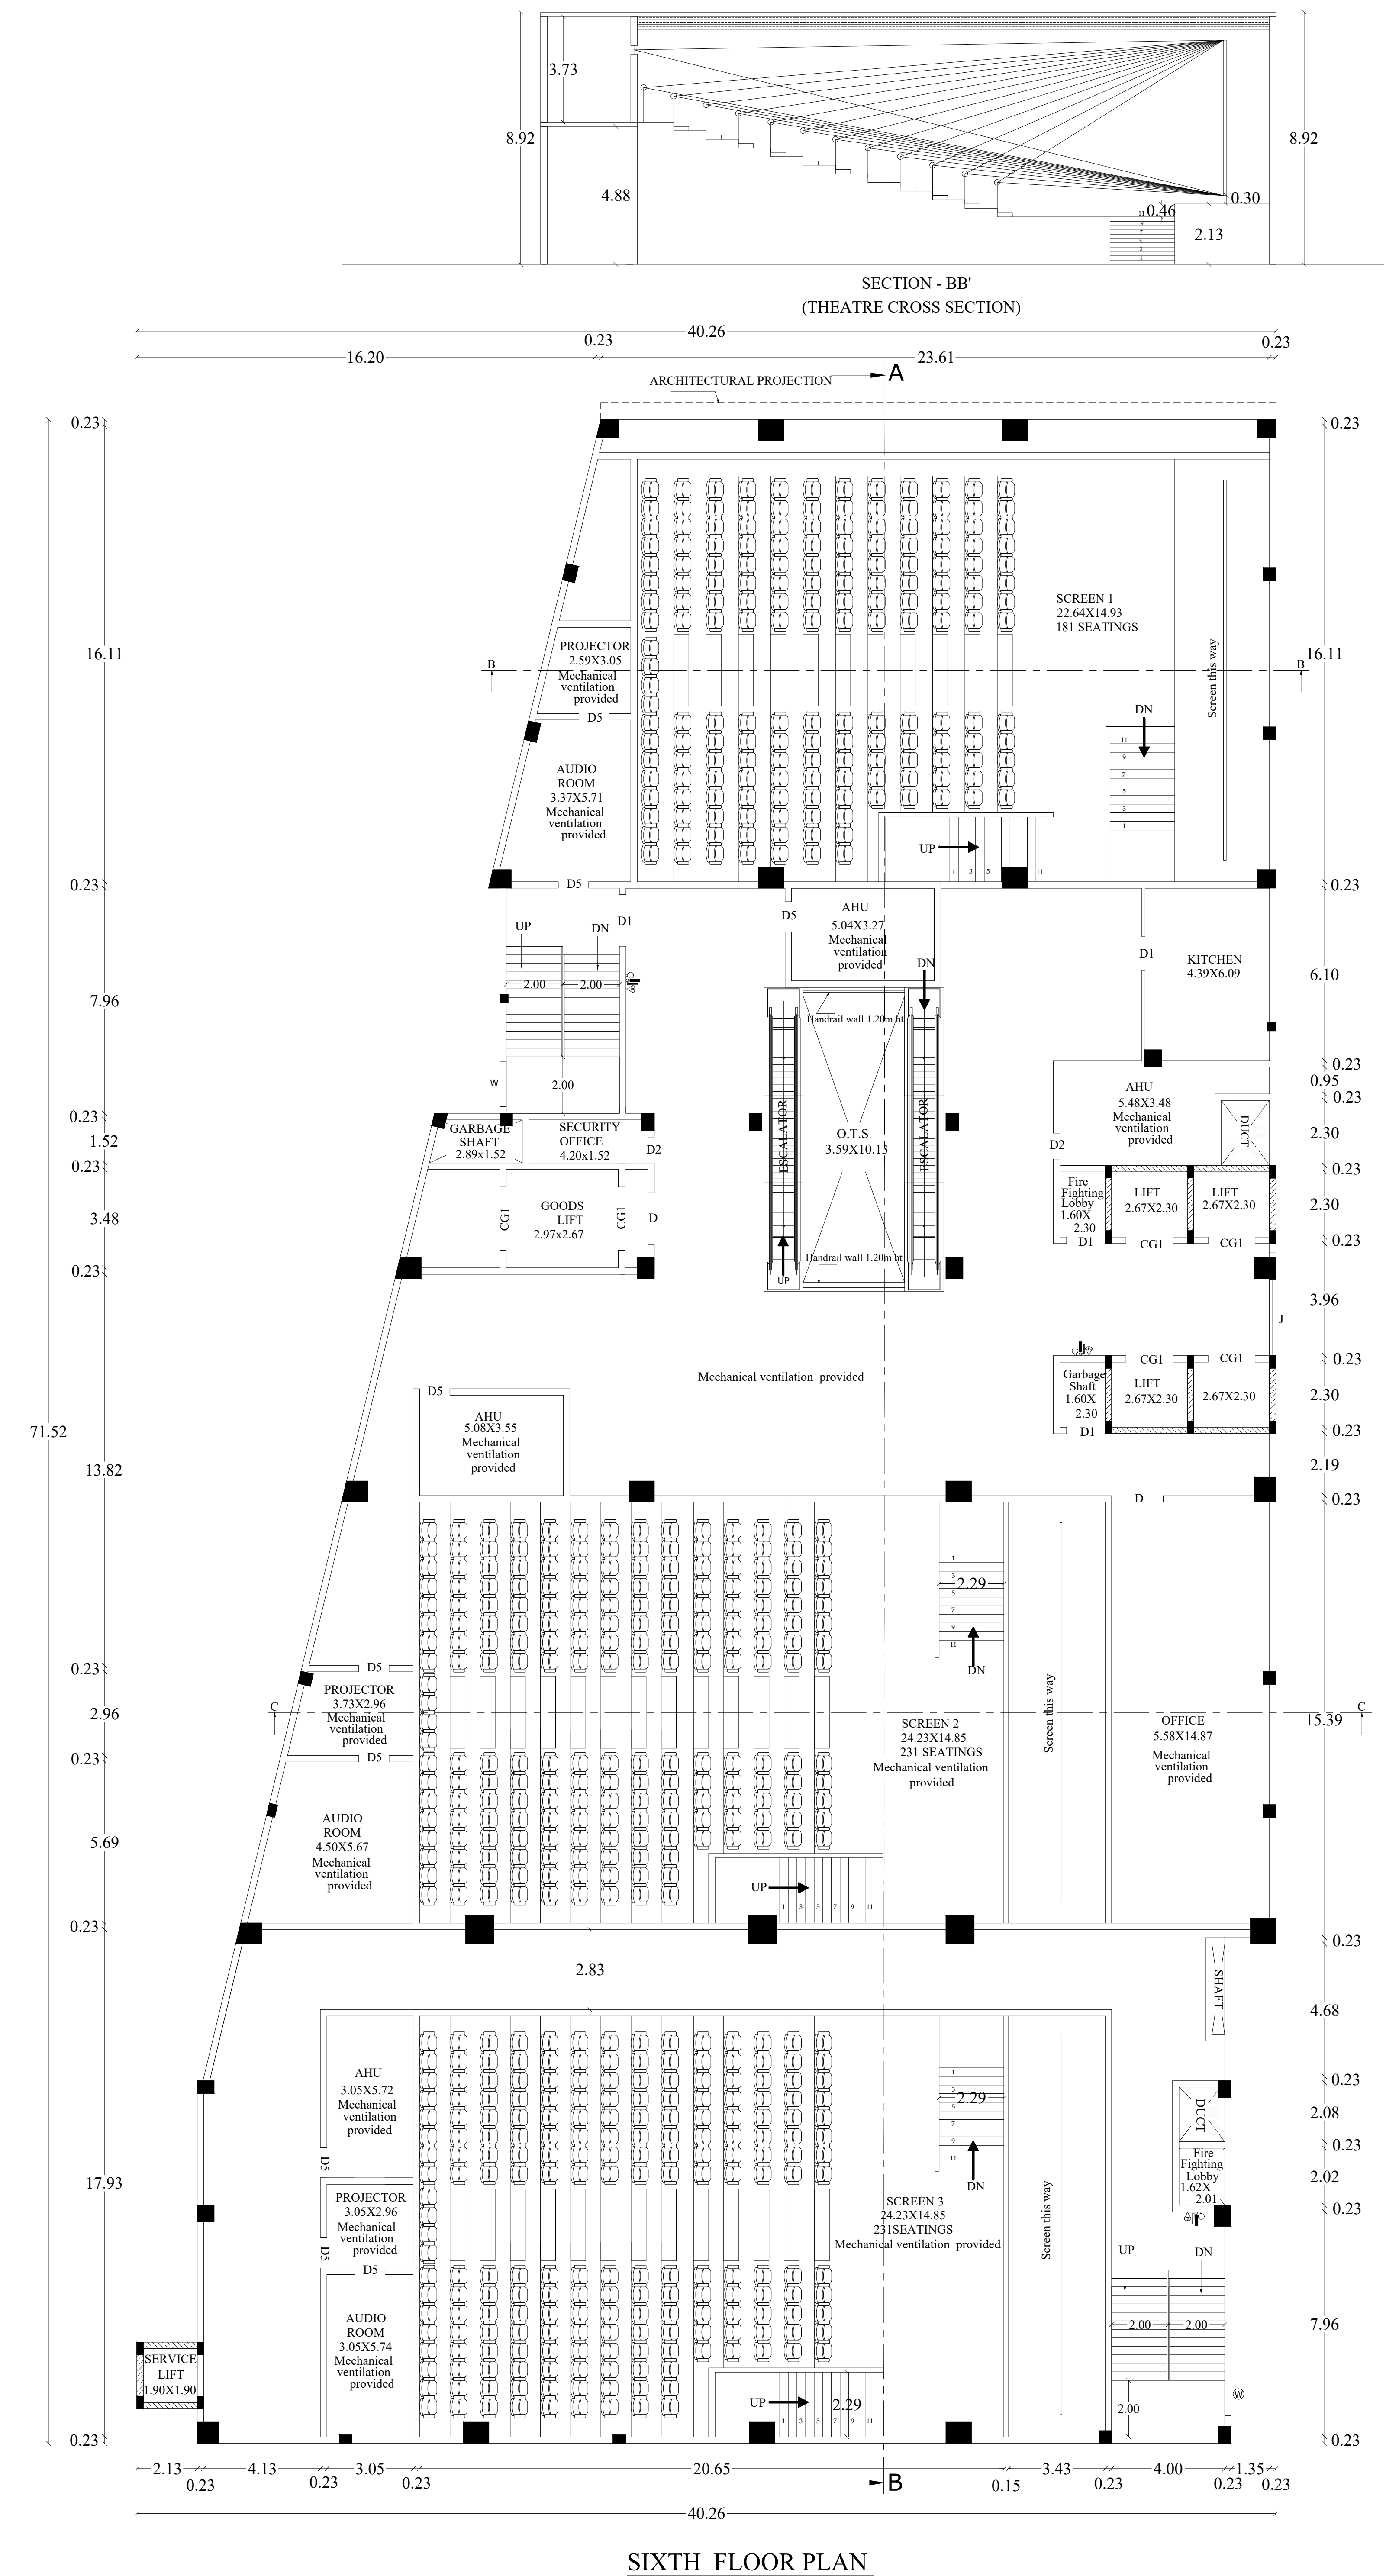

Online application No: SWP/BPA/0661986/2025

REFERENCE:

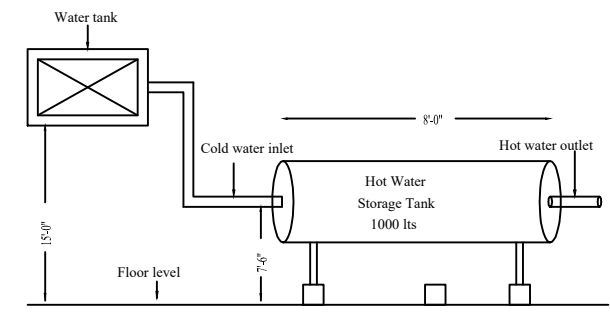


PARKING CALCULATION				
SL. NO	BLOCK - I	AREA	GAR REQUIRED	TWO WHEELER REQUIRED
1	GROUND FLOOR (OLIVER MARKET)	(2041.41X100.75)-75= 1456.07 75	20 Nos	20 Nos
2	FIRST FLOOR (SHOUB)	(2208.41X100.75)-75= 1581.31 75	22 Nos	22 Nos
3	SECOND FLOOR (SHOUB)	(2112.78X100.75)-75= 1509.58 75	21Nos	21 Nos
4	THIRD FLOOR (SHOUB)	(2122.03X100.75)-75= 1554.02 75	21Nos	21 Nos
5	FOURTH FLOOR (RESTAURANT)	(2208.41X100.75) = 1656.30 75	17Nos	1656.30 = 34 Nos
6	FIFTH FLOOR (MEZZANINE FLOOR AREA)	(NEASTERN AREA) 499.48 50	10Nos	10 Nos
7	SIXTH FLOOR (THEATRE)			
TOTAL			113Nos	128 Nos

Sl. NO	S.F.NO	DOCUMENT NO	DOCUMENT AREA IN SQ.M	PATTA NO	PATTA AREA IN SQ.M
1	67/1B1 &	3900/2014	3386.41	1899	1933.00
2	67/1B3A1				1462.00
3	67/1B2	1907/2016	1780.62	1810	1781.00
4	67/1B3A2	7913/2023	319.70	3202	319.00
		TOTAL	5486.83		5495.00

AREA DETAILS	
DESCRIPTION	SQ.M
PLOT AREA AS PER DOCUMENT	5486.83
PLOT AREA AS PER TSLR	5495.00
SUPER IMPOSED PLOT AREA	5474.38
MINIMUM AREA SHOULD BE TAKEN INTO ACCOUNT	

BLOCK -1				
PROPOSED BUILTUP AREA				
Sl. NO.	DESCRIPTION	F.S.I. AREA (SQM)	NON F.S.I. AREA (SQM)	TOTAL AREA (SQM)
1)	BASEMENT FLOOR AREA-1 (Parking)	-	2251.86	2251.86
2)	BASEMENT FLOOR AREA-2 (Parking)	-	2549.24	2549.24
3)	GROUND FLOOR AREA	2041.43	-	2041.43
4)	FIRST FLOOR AREA	2208.41	-	2208.41
5)	SECOND FLOOR AREA	2112.78	-	2112.78
6)	THIRD FLOOR AREA	2172.02	-	2172.02
7)	FOURTH FLOOR AREA	2208.41	-	2208.41
8)	FIFTH FLOOR AREA	1559.20	-	1559.20
9)	(MEZZANINE FLOOR AREA)	-	-	-
10)	SIXTH FLOOR PLAN	2184.19	-	2184.19
11)	HEAD ROOM AREA	-	135.40	135.40
BLOCK -2				
12)	GROUND FLOOR AREA	245.70	-	245.70
13)	FIRST FLOOR AREA	245.70	-	245.70
14)	HEAD ROOM AREA	-	34.78	34.78
15)	OPEN GENERATOR SHED	30.00	-	30.00
16)	TOTAL AREA	15007.84	4971.28	19979.12
17)	VACANT AREA	-	-	2925.14








SL. NO	PARKING	REQUIRED	PROVIDED
1	TWO WHEELER PARKING SPACE(1MX1.8M)	115NOS	174 NOS
2	TWO PARKING FOR PHP (3.6MX5M)	13 NOS	13 NOS
3	CAR PARKING FOR PHP (3.6MX5M)	13 NOS	13 NOS
4	CAR PARKING SPACE (2.5MX5M)	100 NOS	100 NOS

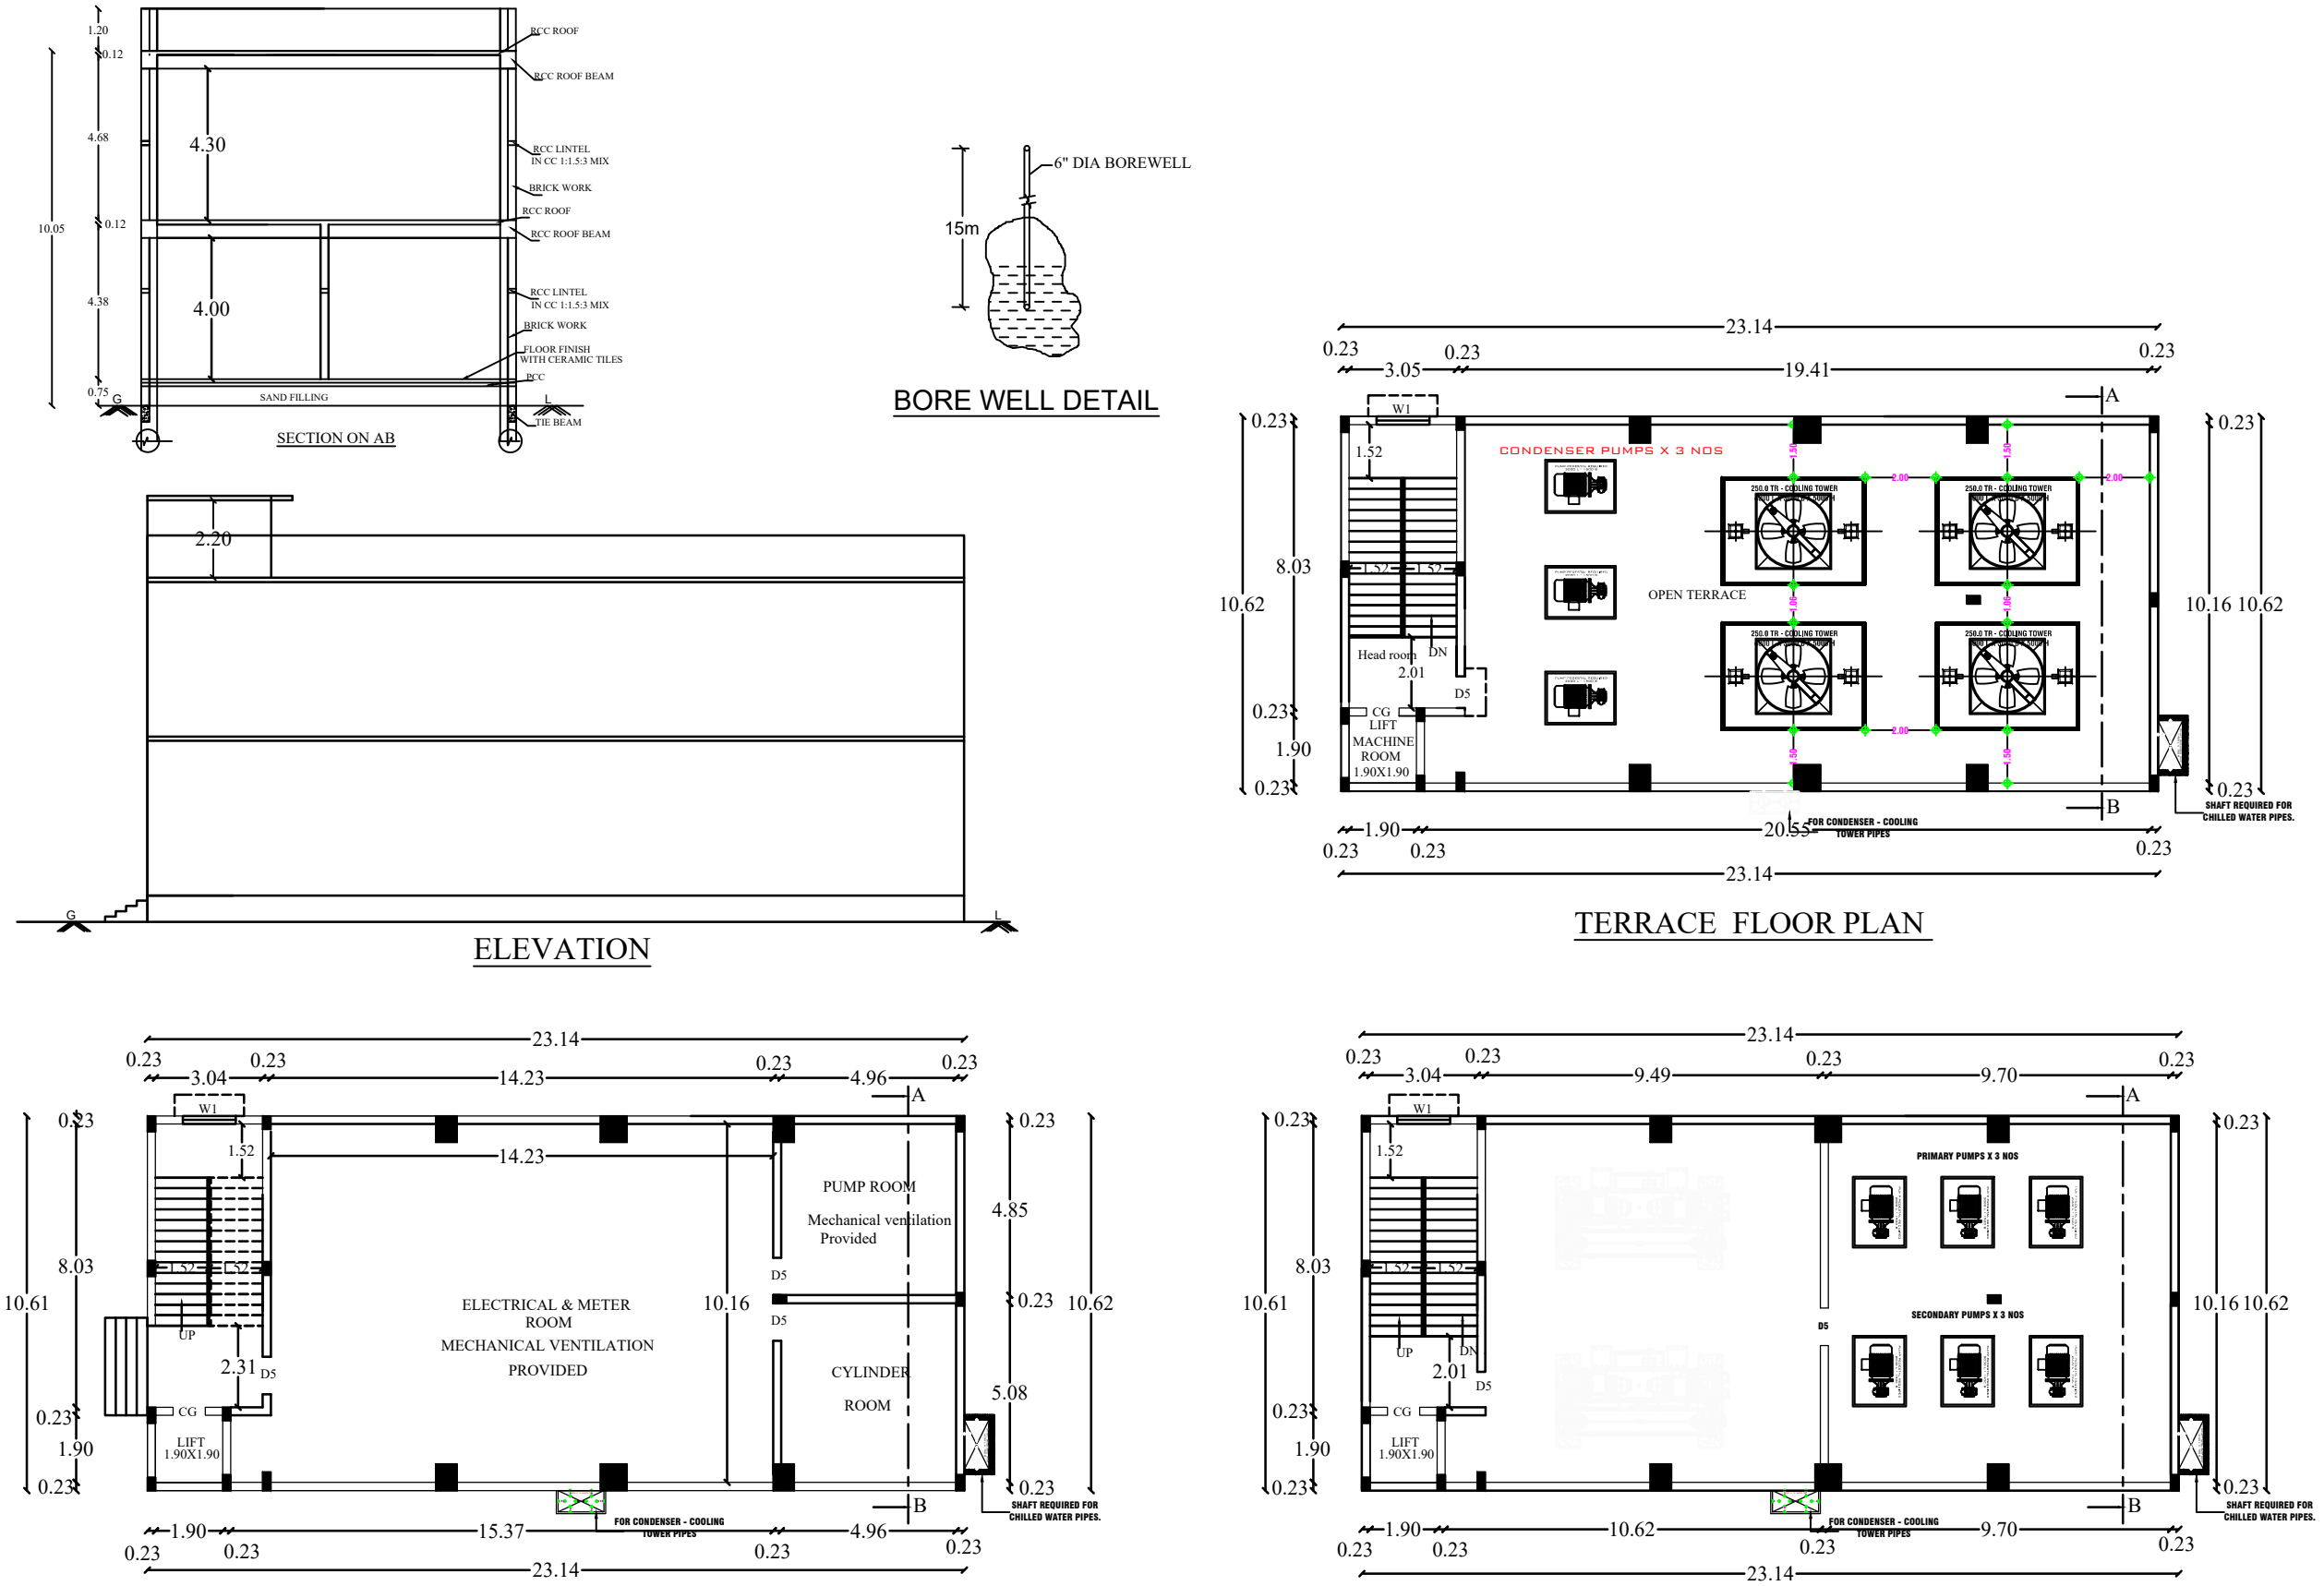[illegible]

<u>SCHEDULE OF JOINERIES:</u>		
REFERENCE	METER	
RS – ROLLING SHUTTER	3.60 x 2.44	
D – FLUSH DOOR	1.83 x 2.44	
D1 – FLUSH DOOR	1.22 x 2.44	
D2 – FLUSH DOOR	0.91 x 2.44	
D3 – FLUSH DOOR	0.76 x 2.44	
D4 – FLUSH DOOR	1.78 x 2.44	
D5 – FLUSH DOOR	1.07 x 2.44	
D6 – FLUSH DOOR	1.00 x 2.44	
SD – SLIDING DOOR	1.00 x 2.44	
CG – COLLAPSIBLE GATE	2.24 x 2.44	
CG1 – COLLAPSIBLE GATE	1.50 x 2.44	
CG2 – COLLAPSIBLE GATE	0.91 x 2.44	
W – GLAZED WINDOW	2.70 x 1.50	
W – GLAZED WINDOW	2.70 x 1.50	
V – VENTILATOR	4.00 x 0.60	
V1 – VENTILATOR	2.00 x 0.60	
J – JELLY	2.69 x 1.50	








NOTE

1. SULLAGE WASTE FROM TOILET WILL BE CONNECTED INTO ST.
2. BORE WELL WITH MOTOR WATER TANK AND CORPORATION WATER SUPPLY WILL BE PROVIDED.
3. RAIN WATER PERCOLATION PIT PROVIDED @ 1/30 Sqm of PLINTH AREA @ 6 m C/C
4. RAIN WATER PERCOLATION BED 1.0m WIDE WILL BE PROVIDED FROM THE BUILDING AS PER GO (MS) NO: 138 DATED 11-10-02.
5. RAIN WATER TAKEN TO THE BORE WELL THROUGH 150MM DIA PIPES.
6. RAIN WATER COLLECTED FROM OPEN TERRACE SHALL BE COLLECTED THROUGH PIPES AND LED INTO A FILTER PIT (SIZE 60 X 60 X 60 CM) WITH APPROPRIATE FILTER MATERIAL AND THEN LED INTO COLLECTION TANK.
7. SOLAR WATER HEATER LINE ARRANGEMENTS WILL BE PROVIDED.

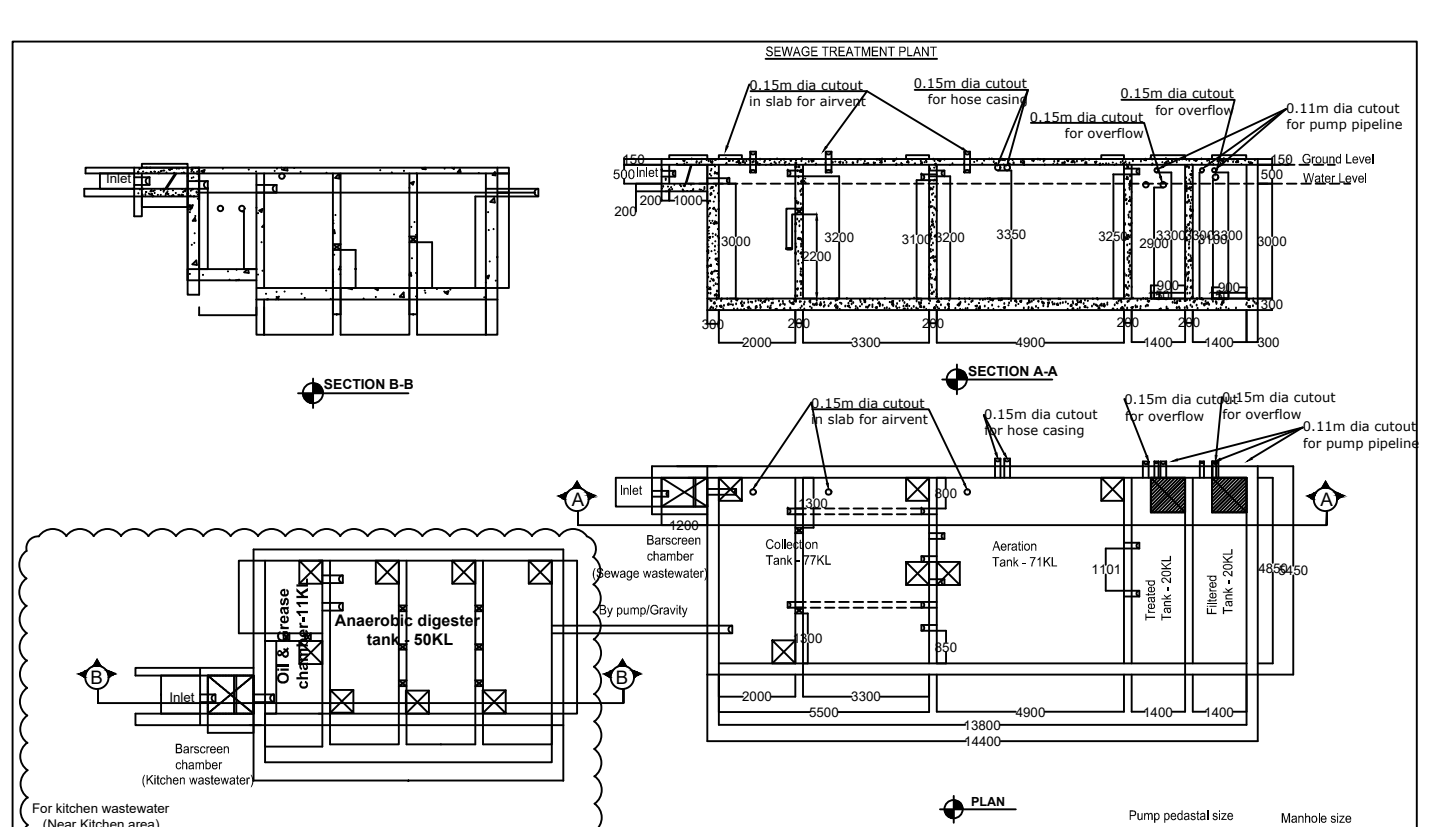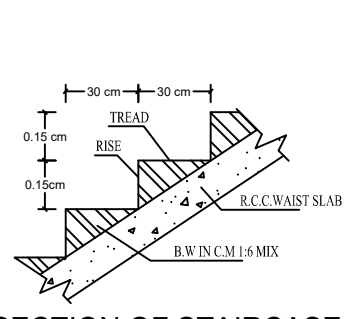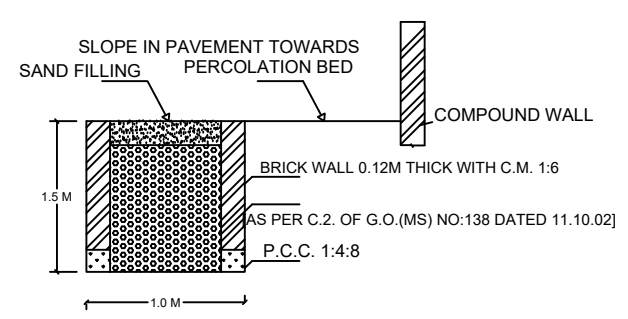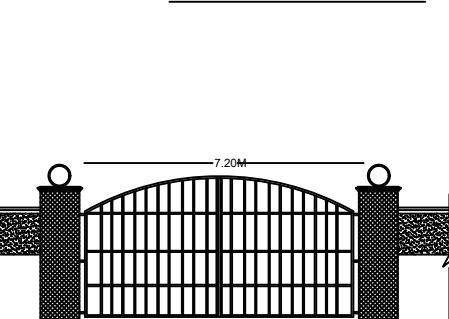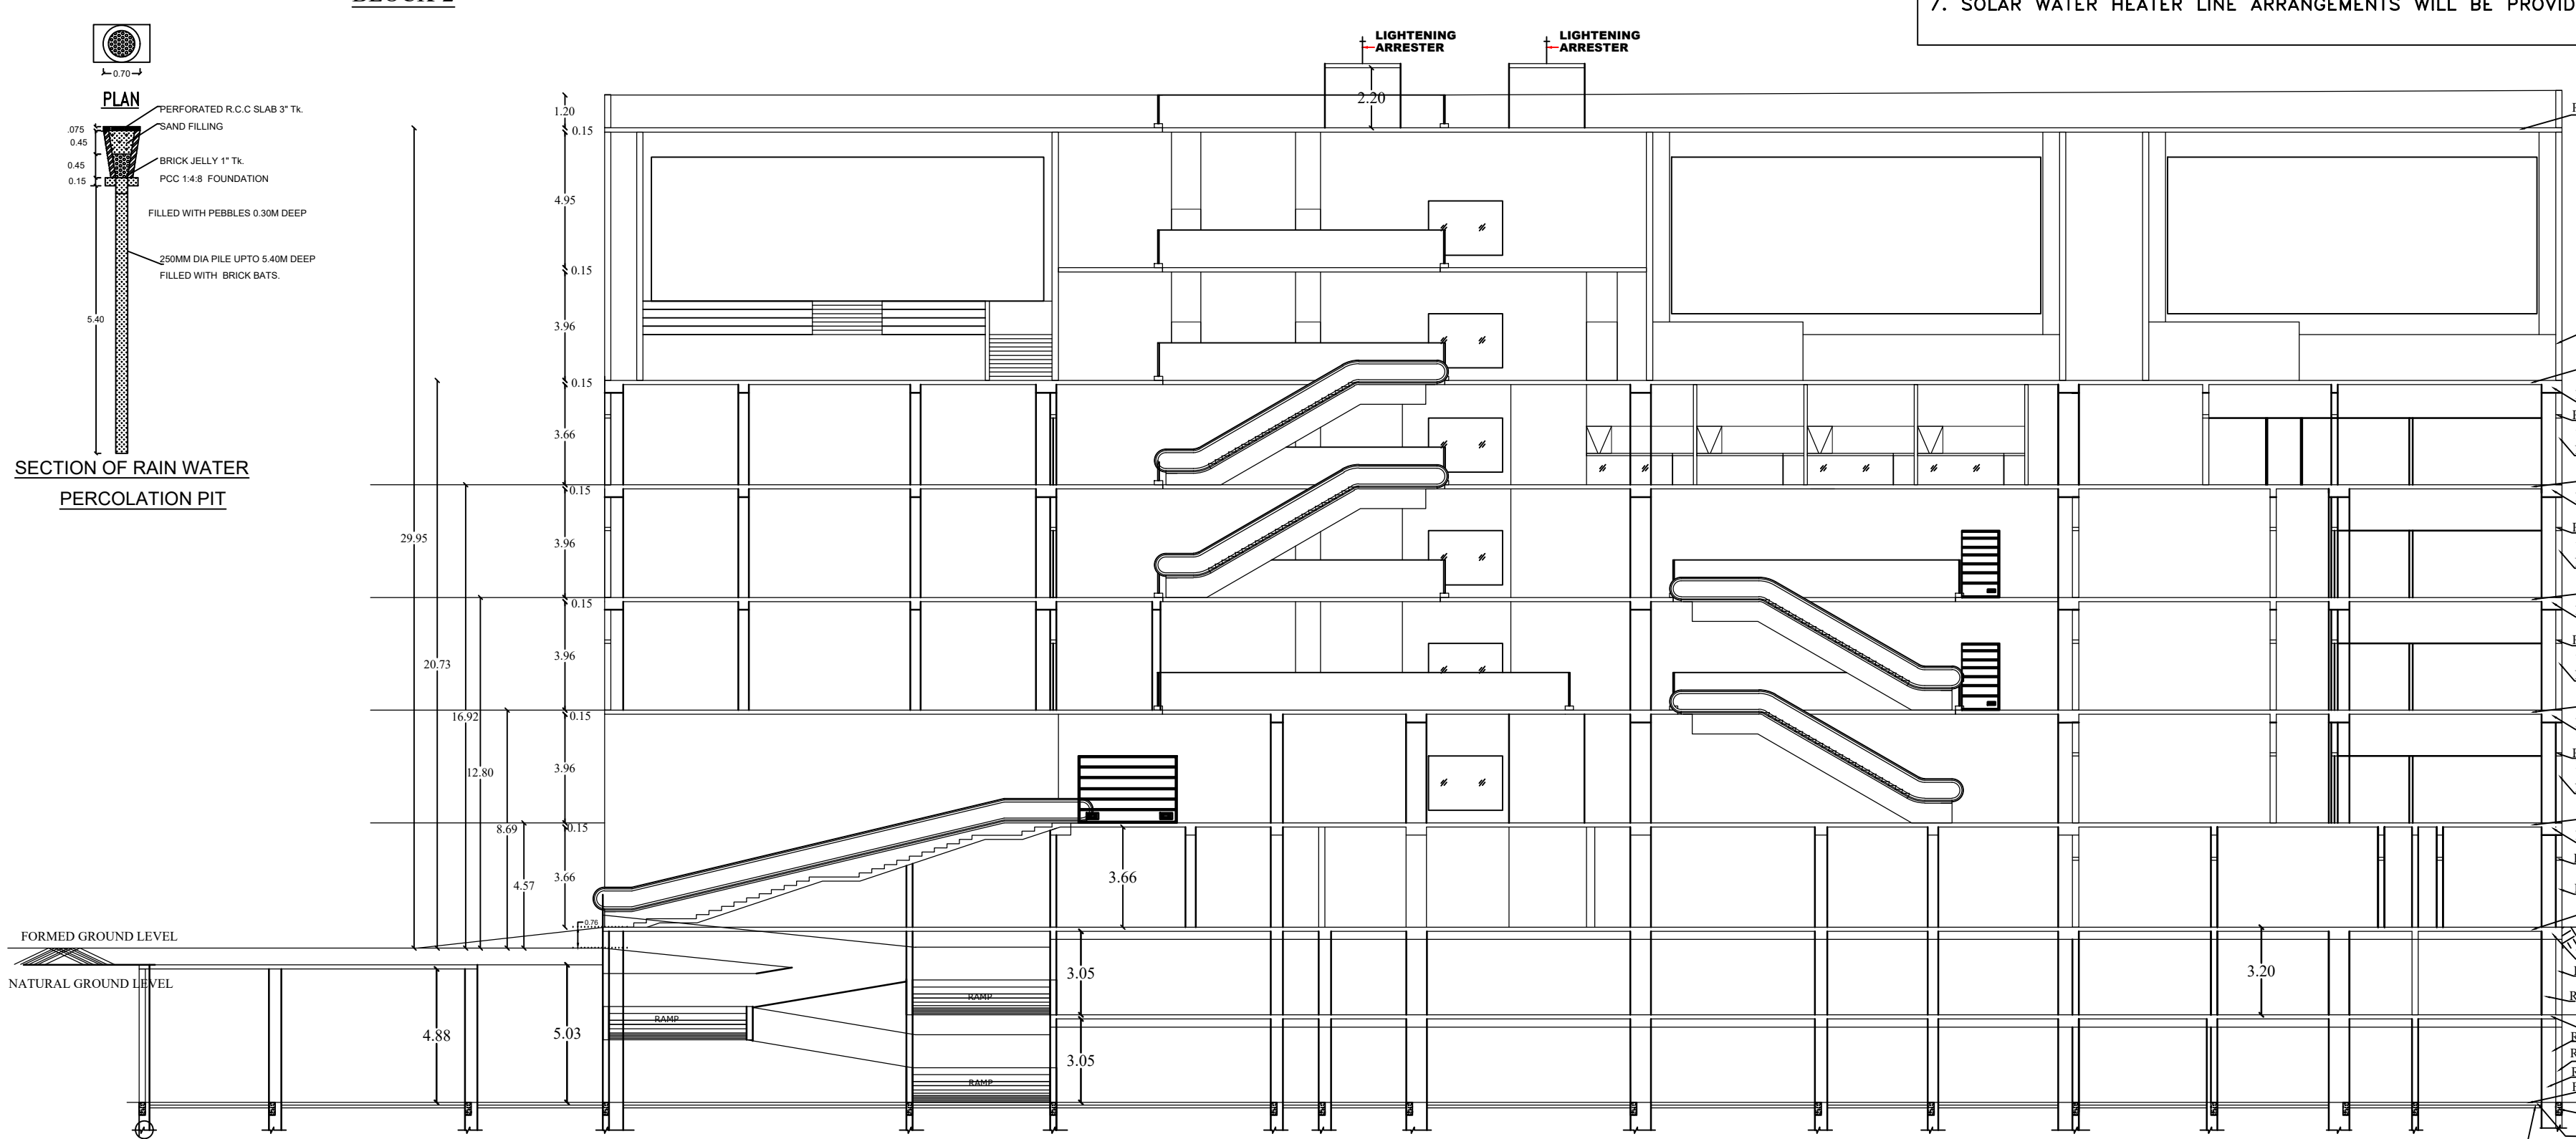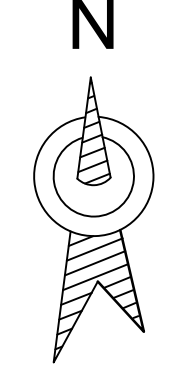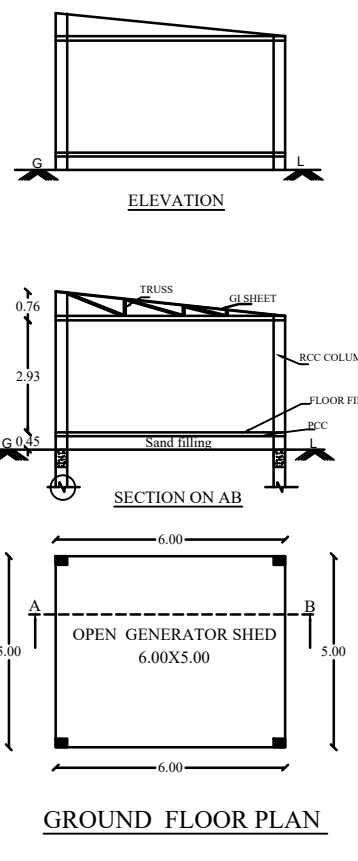

NOTES:

ALL DIMENSIONS ARE IN MM						
Necessary Task						
Name of task	DIAPHRAGM chamber	ANALOGOUS chamber	Collection tank	Aeration tank	Treated tank	Filtered tank
Number of tanks	1	1	1	1	1	1
Length (mm) (L)	1 50	5 40	5 30	4 00	1 40	1 40
Width (mm) (W)	3 80	4 00	4 85	4 85	4 85	4 85
Water height (m)	2 00	2 50	3 00	3 00	3 00	3 00
Freeboard height (cm)	0 50	0 50	0 50	0 50	0 50	0 50
Capacity of working water volume (m ³)	12 40	54 00	71 13	26 37	26 37	26 37
Capacity of aeration tank (m ³)	12 25	53 00	69 56	25 12	23 26	23 26

 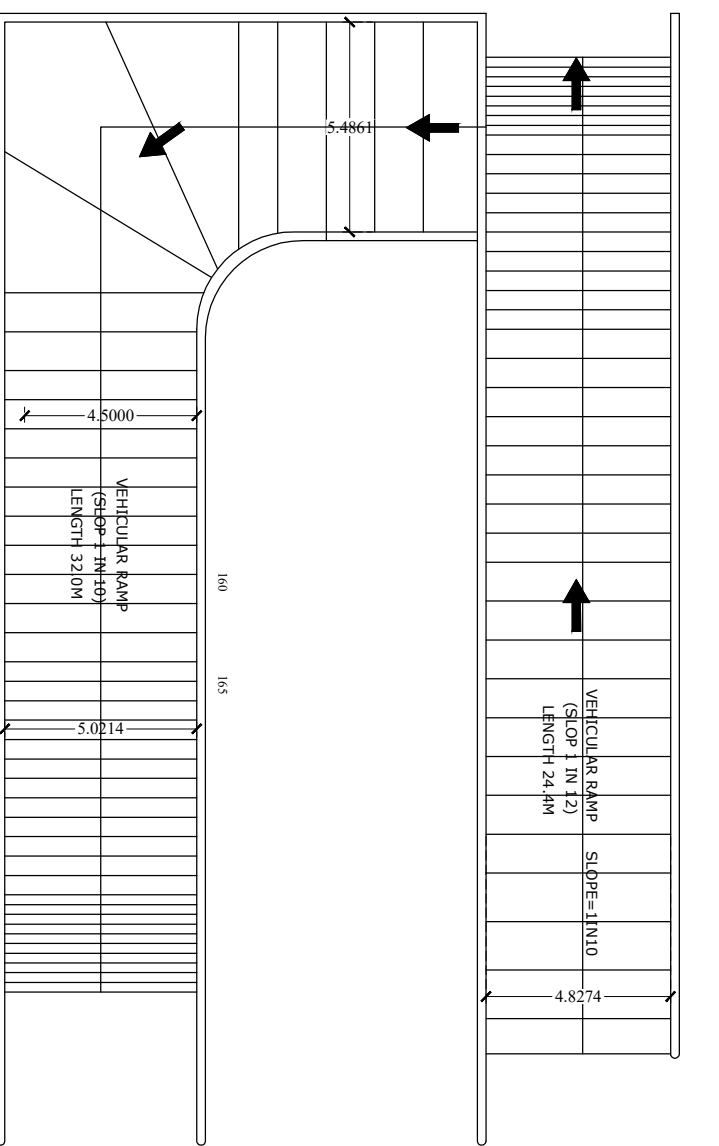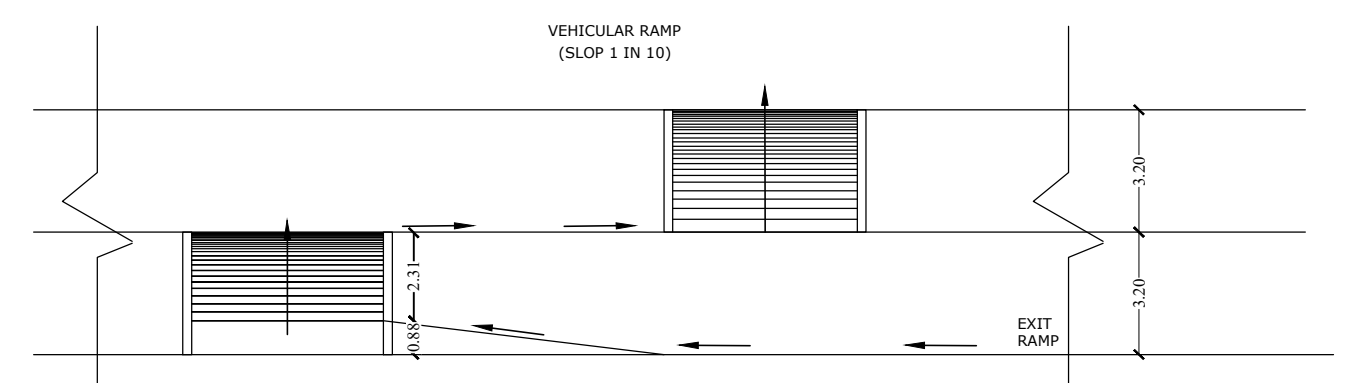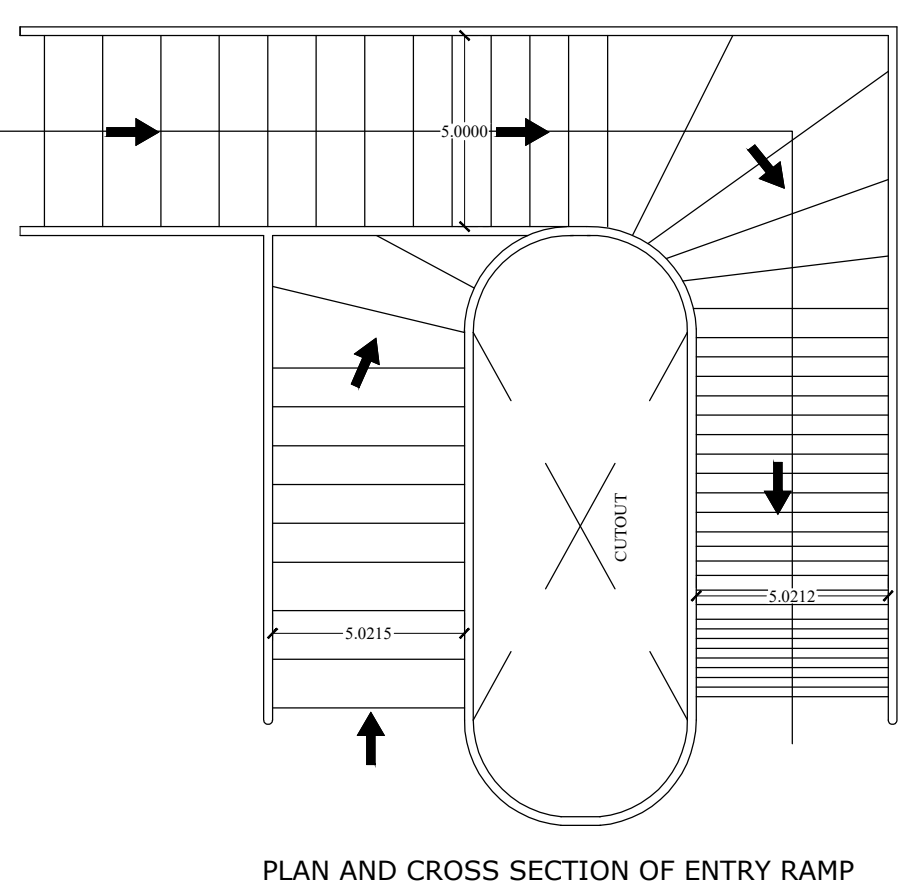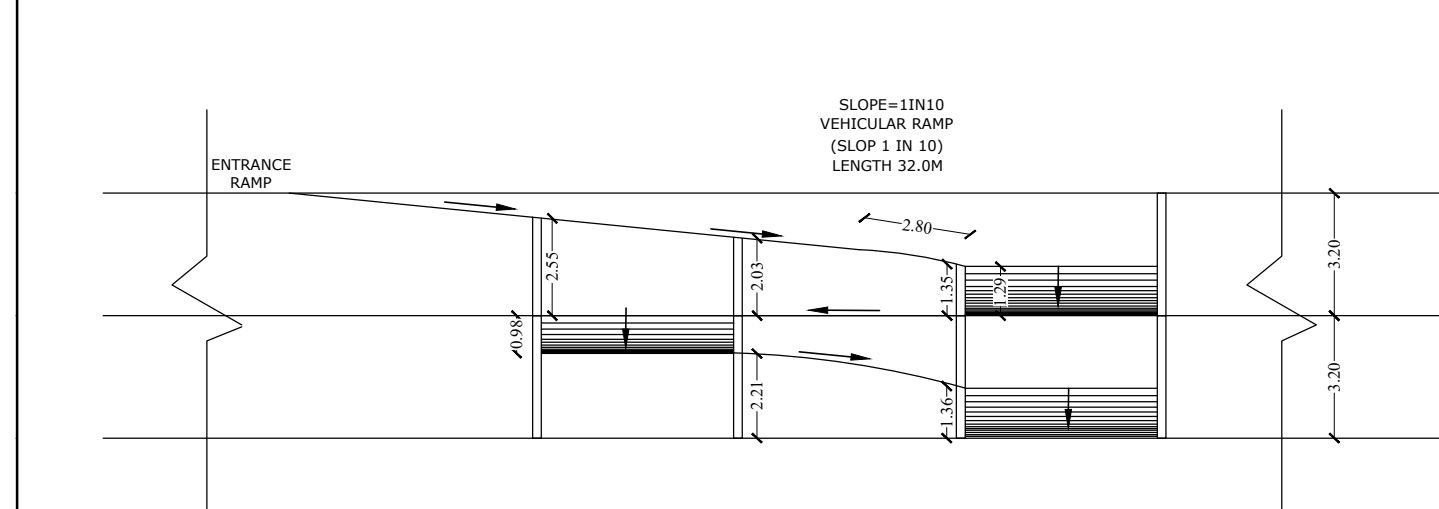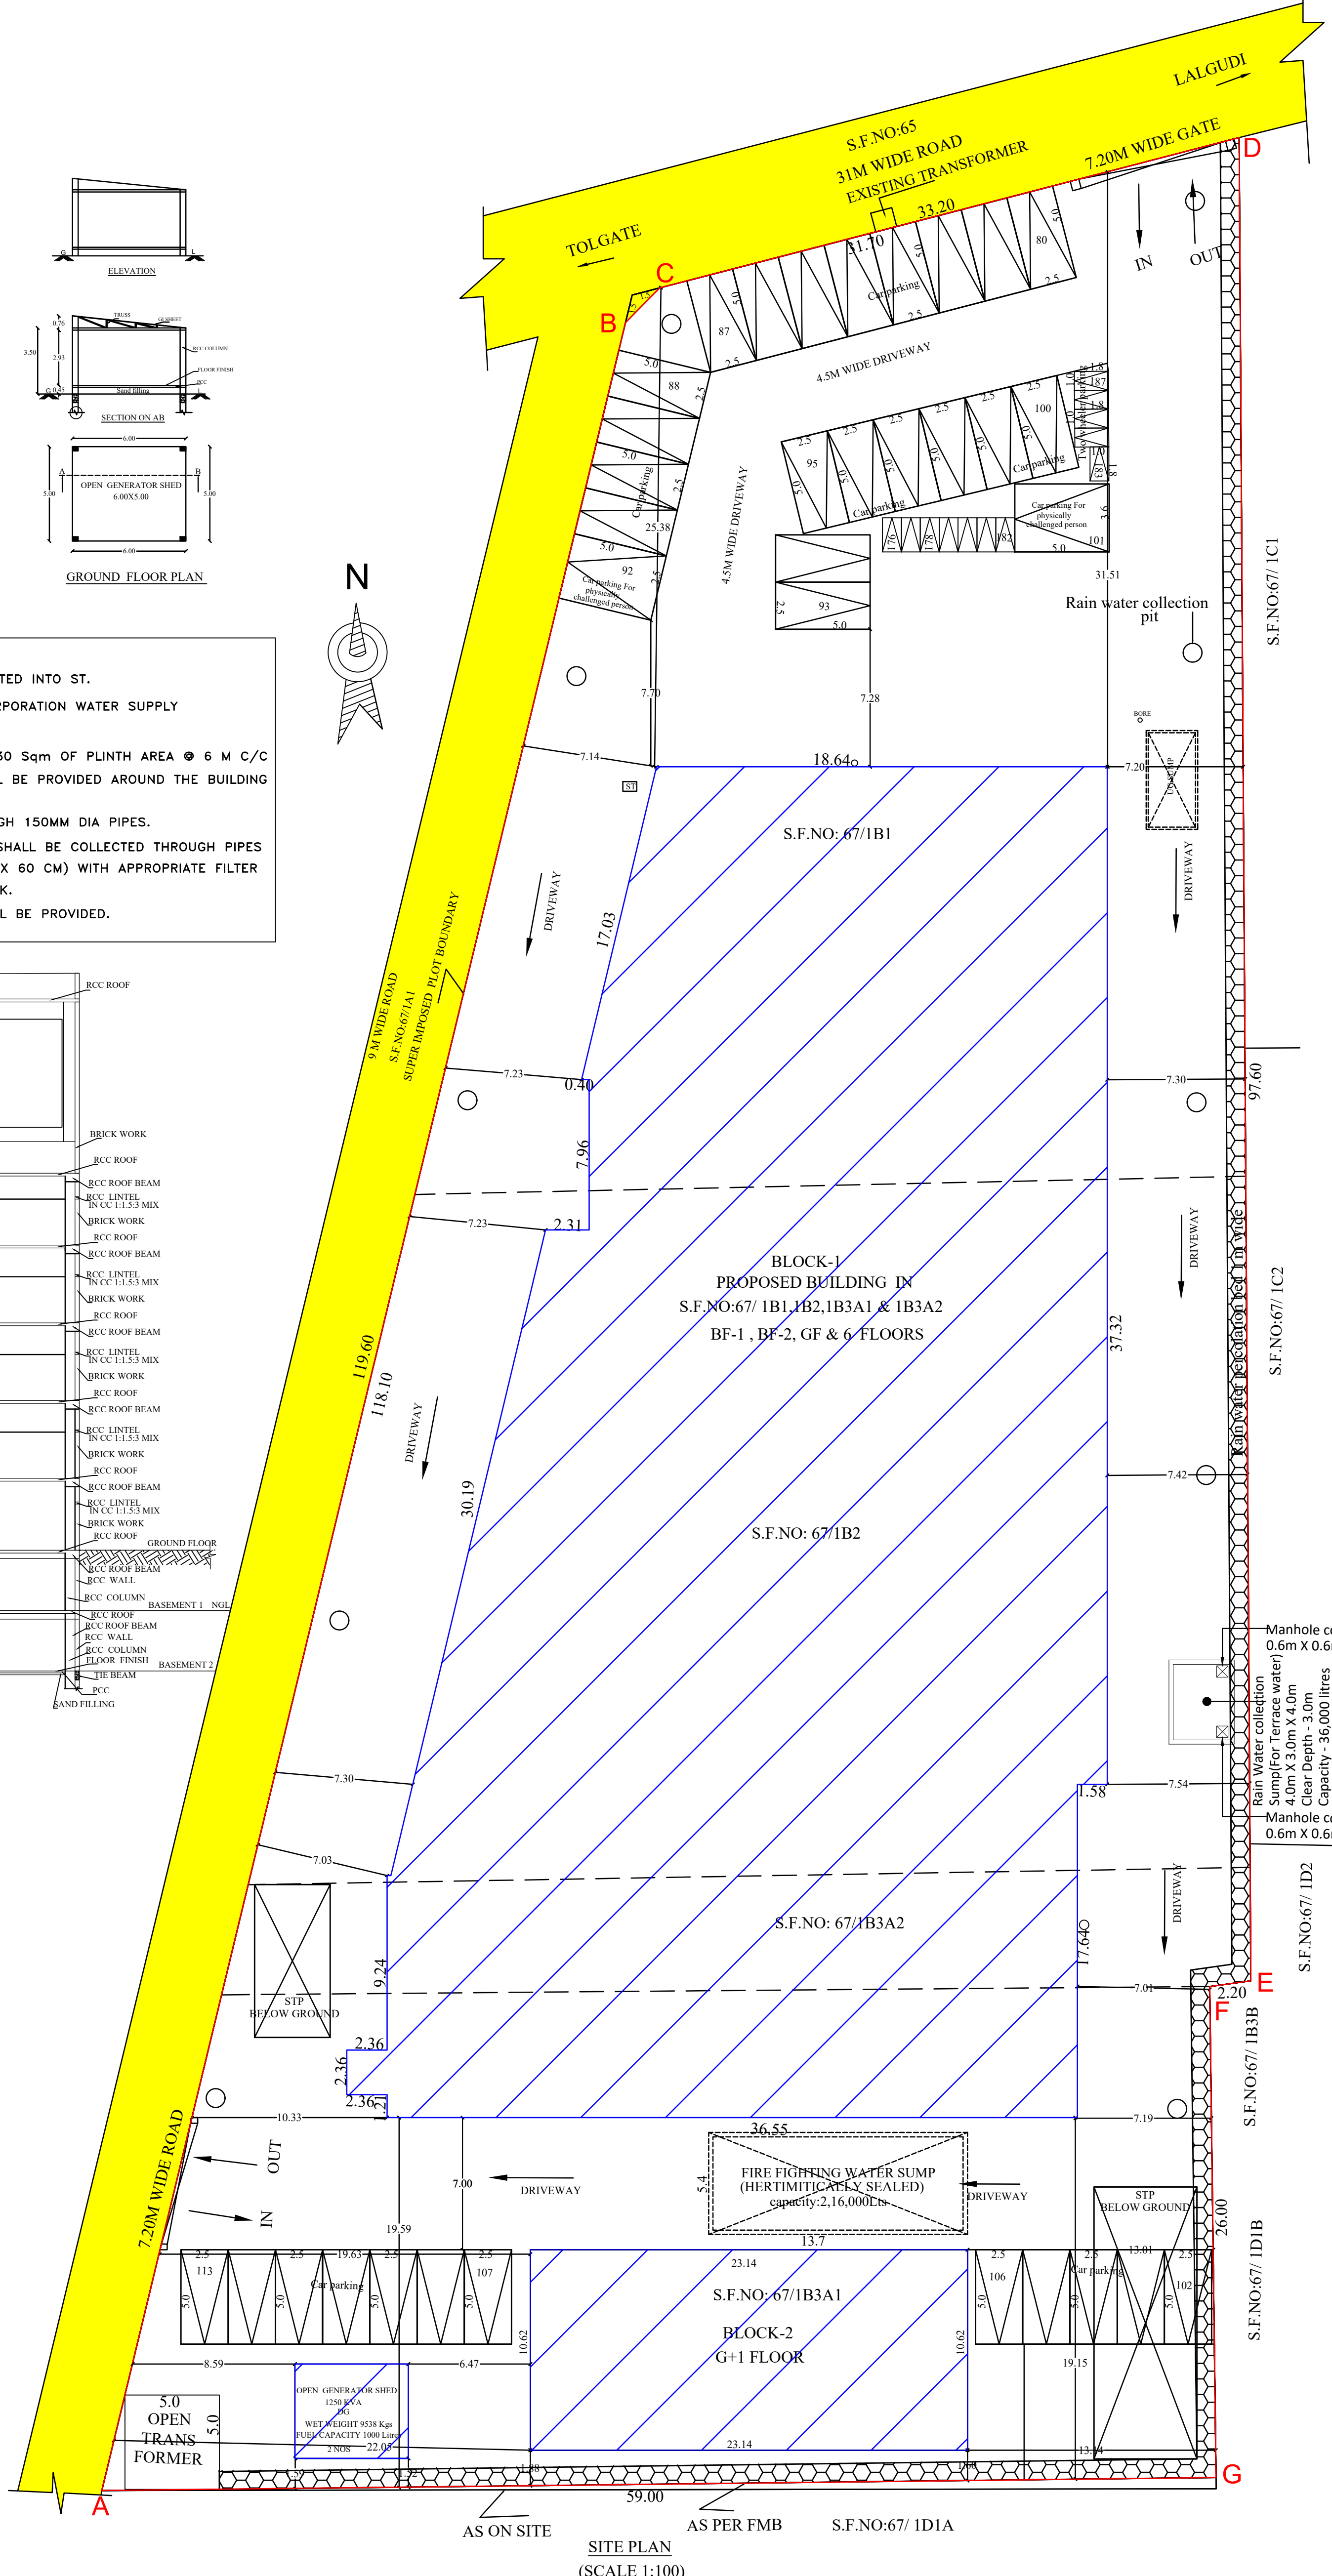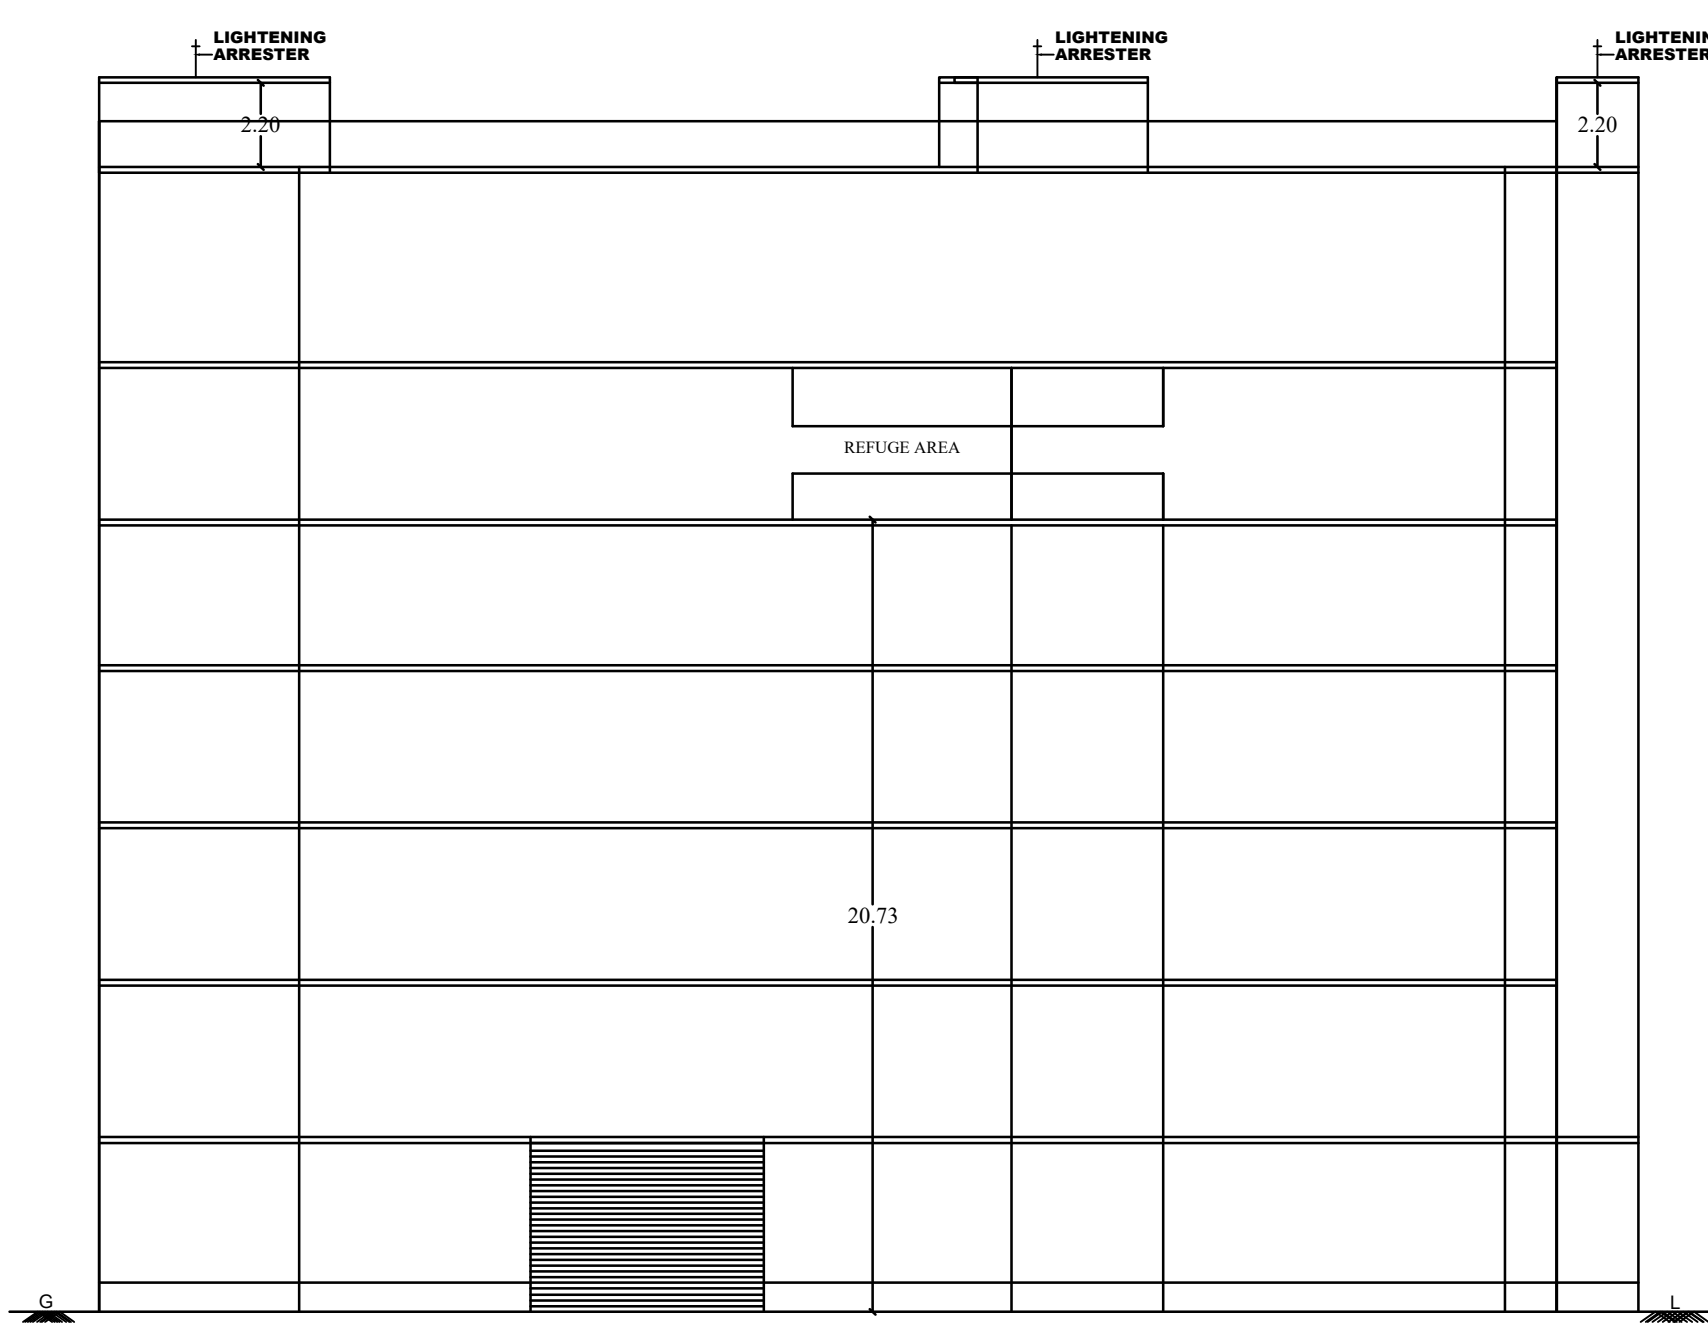

Eight ways to know a piece of land before you pay for it.

This report covers one part of the picture. These cover the rest, drawn from the same government records, for any property in Tamil Nadu.

LandLens One

Ask anything about a property and get an answer grounded in live government records, with the sources shown.

[/landlens/one](#)



Verify My Land

Every record check run on one property and returned as a single report.

[/landlens/verify-my-land](#)



Legal Opinion

An advocate's written opinion on the title, built on the records we pull for it.

[/landlens](#)



One Map

Every layer on one map: the parcel, its boundary, zoning, water bodies and what sits around it.

[/landlens/one/map](#)



PriceMap

What land actually changed hands for around this plot, taken from the registered deeds.

[/landlens/pricemap](#)



Build Scope

What you are allowed to build here: floor space, height, coverage and setbacks.

[/landlens/build-scope](#)



Property Tracker

Watch a property and hear about it when something new is registered against it.

[/landlens/property-tracker](#)



Deal Room

Run the transaction in one place: documents, stamping, signatures and the parties.

[/landlens/deal-room](#)



Twenty-four checks you can run yourself, at no cost.

Records and verification

The registers themselves, read for you.

Encumbrance Certificate

Patta and Chitta

Field Measurement Sketch

EC Analyzer

Bank charge check

Court case search

Seller background check

Approval check by survey

Value and duty

What it is worth and what it costs to register.

Guideline value by street

Guideline value by survey

Stamp duty and registration fees

Capital gains

Floor space index

Area unit converter

Zoning and land use

What the plan says can happen on this land.

Land use zone finder

CMDA land use check

Coastal regulation zone

Master plan check

Water bodies finder

Airport height clearance

Registers and directories

Who holds it, and which office keeps the record.

Find your registering office

Temple property check

Waqf property check

RERA register



Every free tool
/tools



Services we run
for you
/services



The LandLens
suite
/landlens/one



Every claim in this document traces back to a government record.

Legal opinions, due diligence and title verification

Building plan, layout and sub-division approvals

Completion and occupancy certificates, regularisation

Escrow, negotiation and NRI property management

Land survey, soil testing, architecture and construction

Verified RealEstate
3/350/2 Mettukuppam,
OMR Thoraipakkam,
Chennai 600 097, India
hello@verified.realestate
+91 9996 12 9996

Prepared from the registers named on the page each finding sits on. Where a register could not be read, this document says so in its place rather than leaving the gap to be read as a clean result.

