




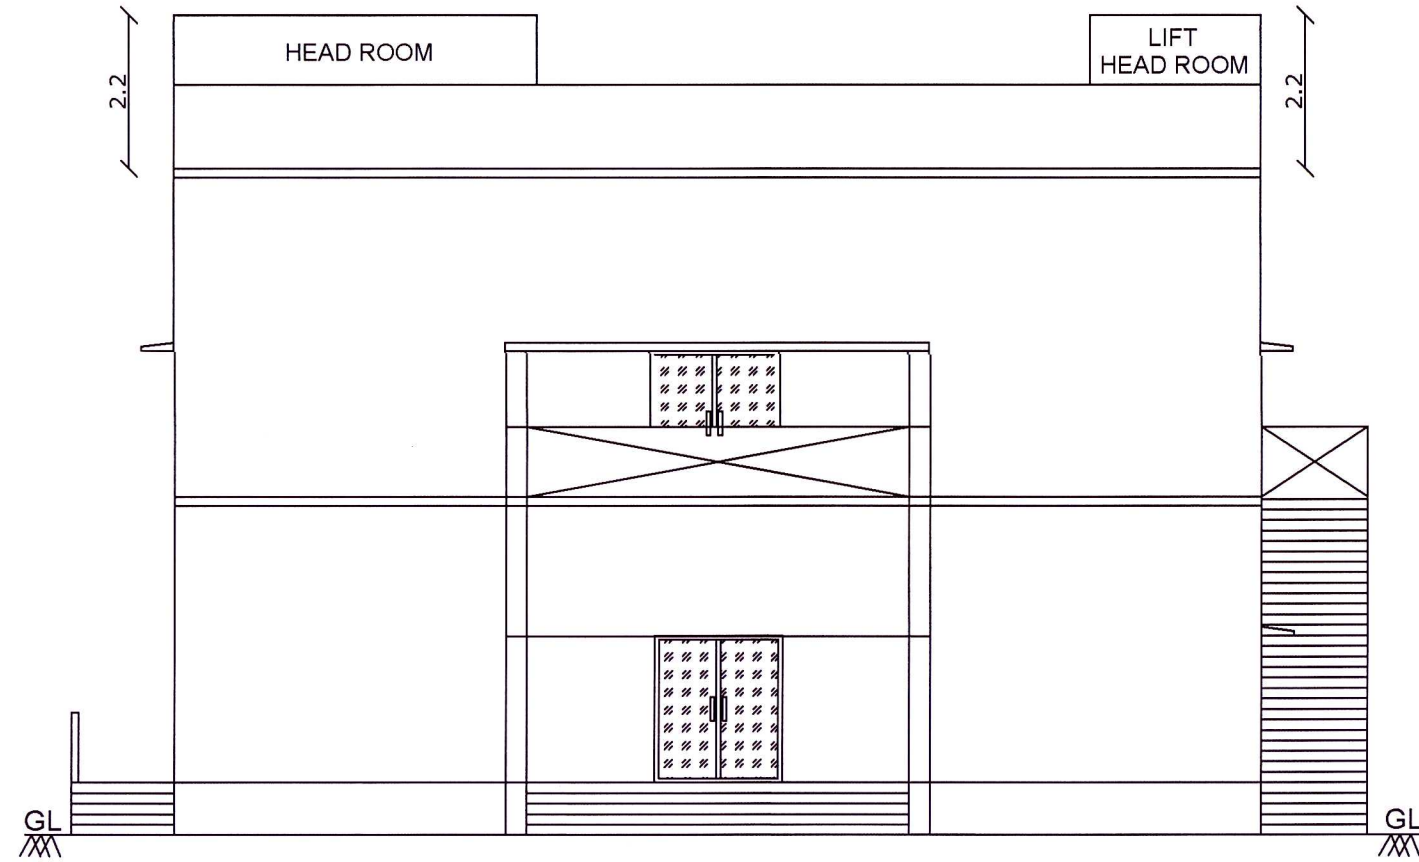

ELEVATION

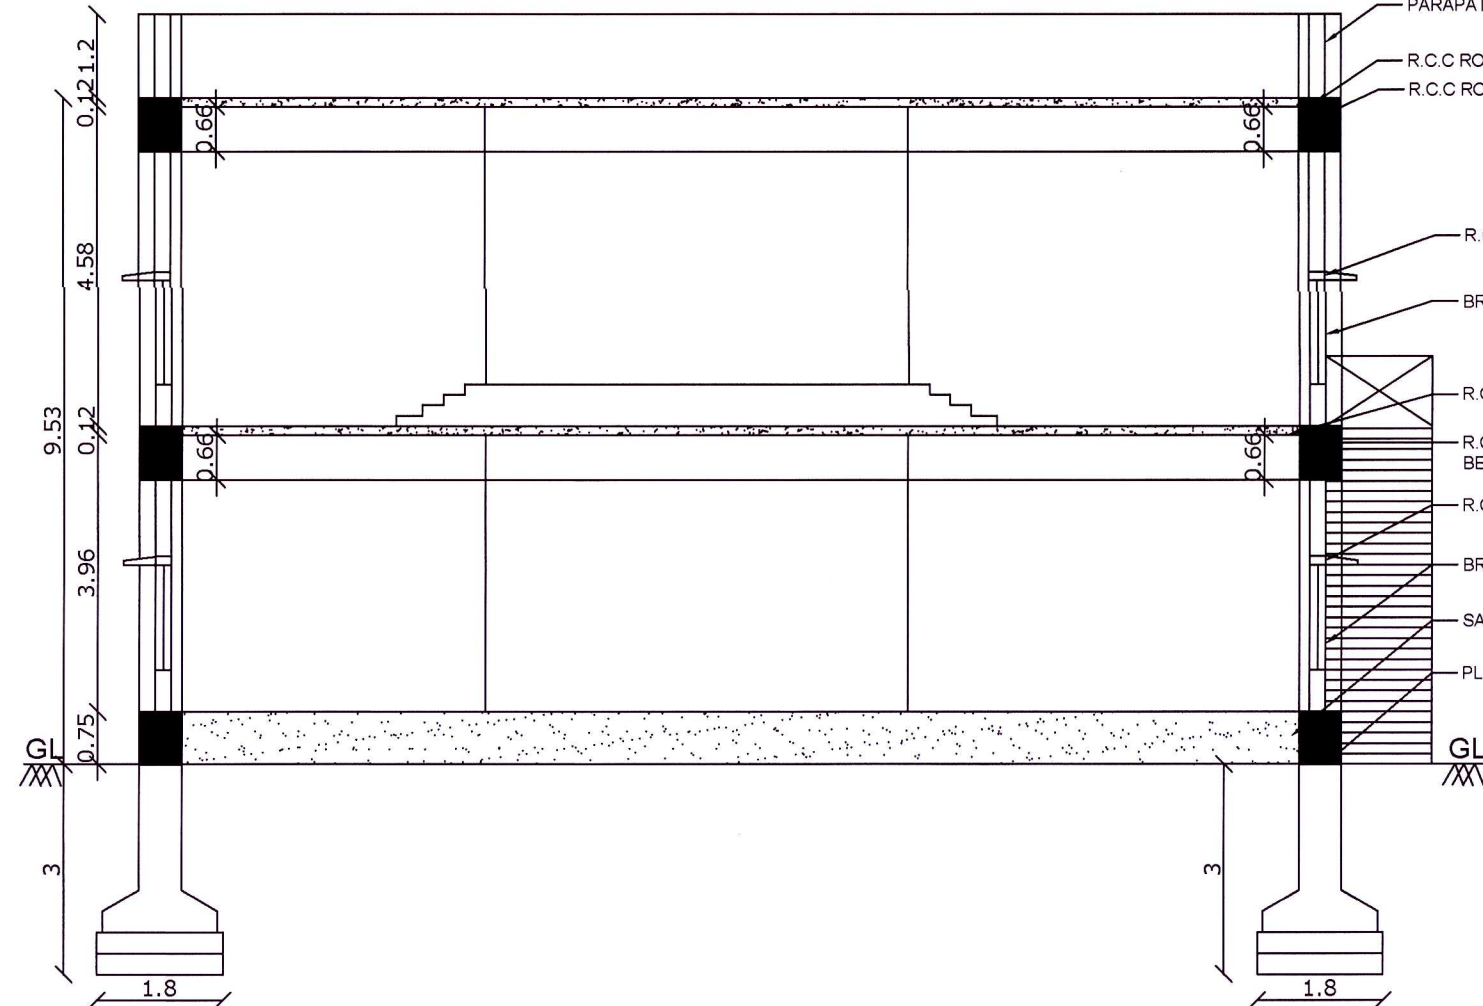


SECTION ON A-B

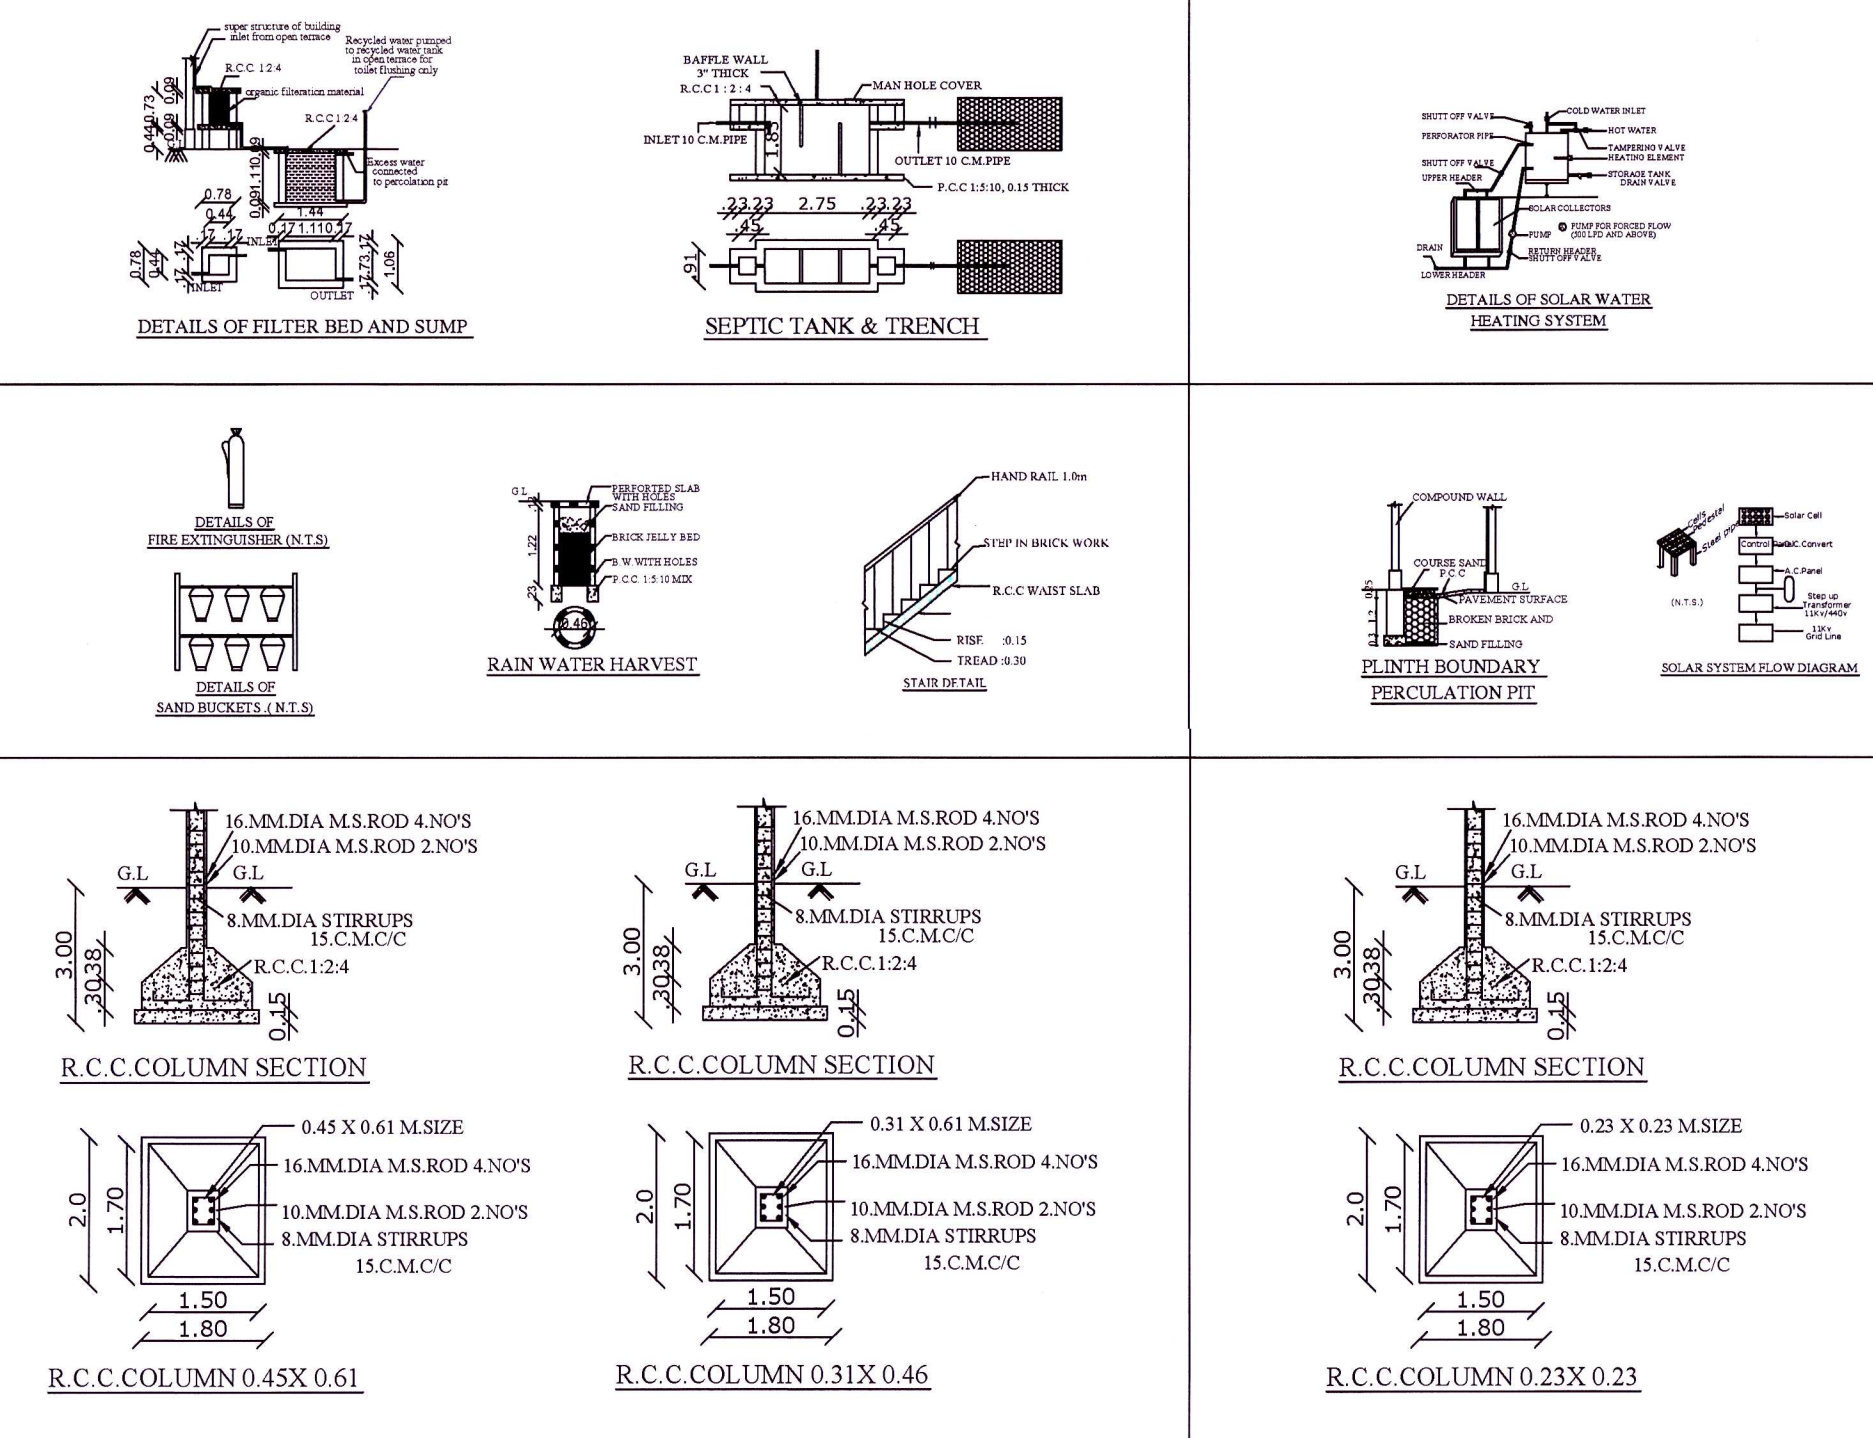


NOTES


1. Rain water filtration pit
2. Filtered rain water collection sump
3. Waste water collection sump
4. Percolation Pit
5. Plinth boundary percolation pit
6. Fire extinguishers to be provided \*
7. Emergency alarm \*
8. Solar power assistant heating water system
9. Solid waste tub
10. Septic Tank
11. Sand bucket to be provided

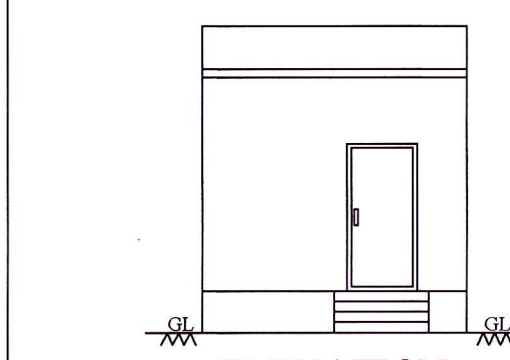


ELEVATION

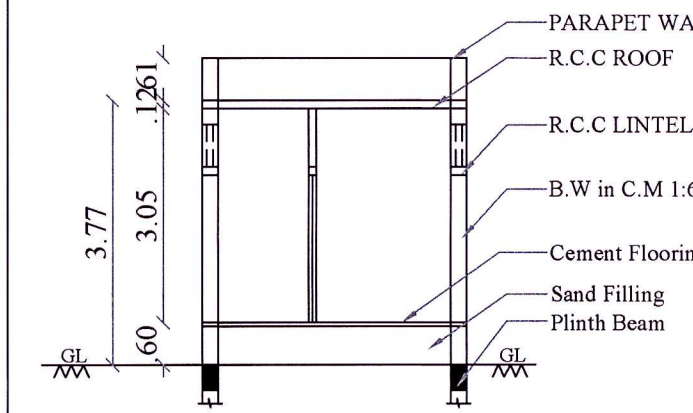


SECTION ON A-B

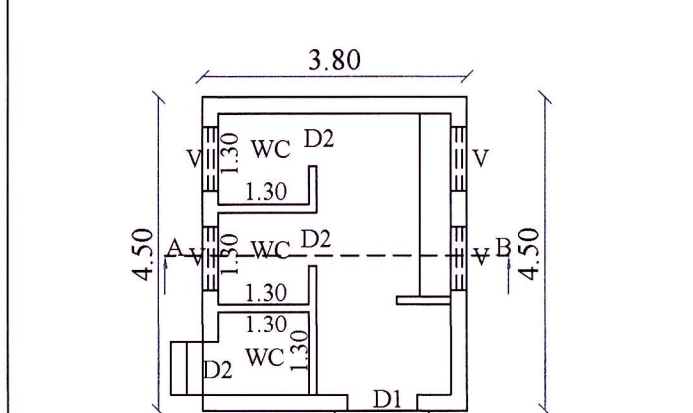


GROUND FLOOR PLAN  
GENTS TOILET BLOCK

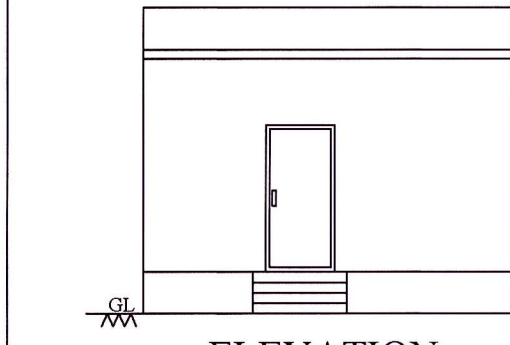


ELEVATION

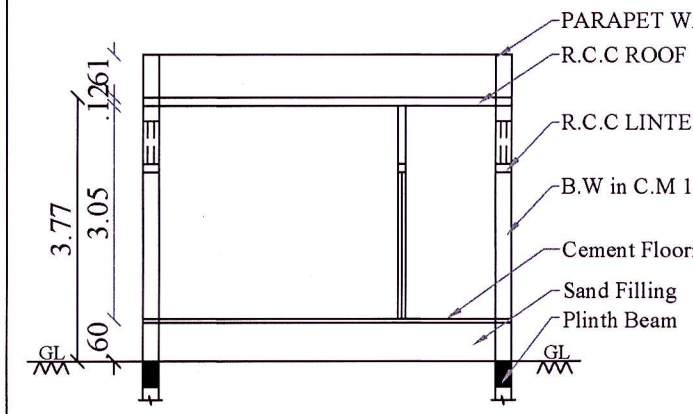

SECTION ON A-B

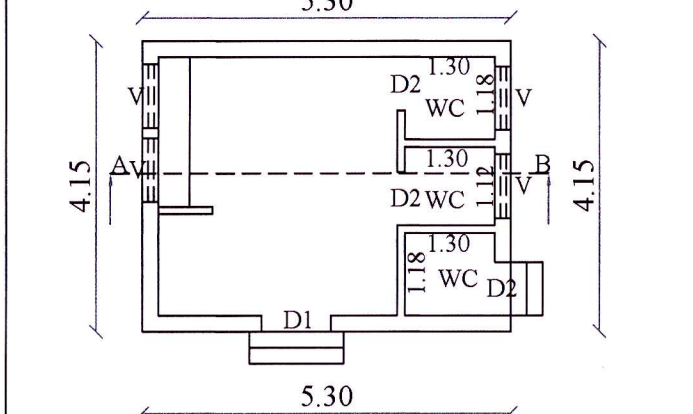

GROUND FLOOR PLAN  
LADIES TOILET BLOCK

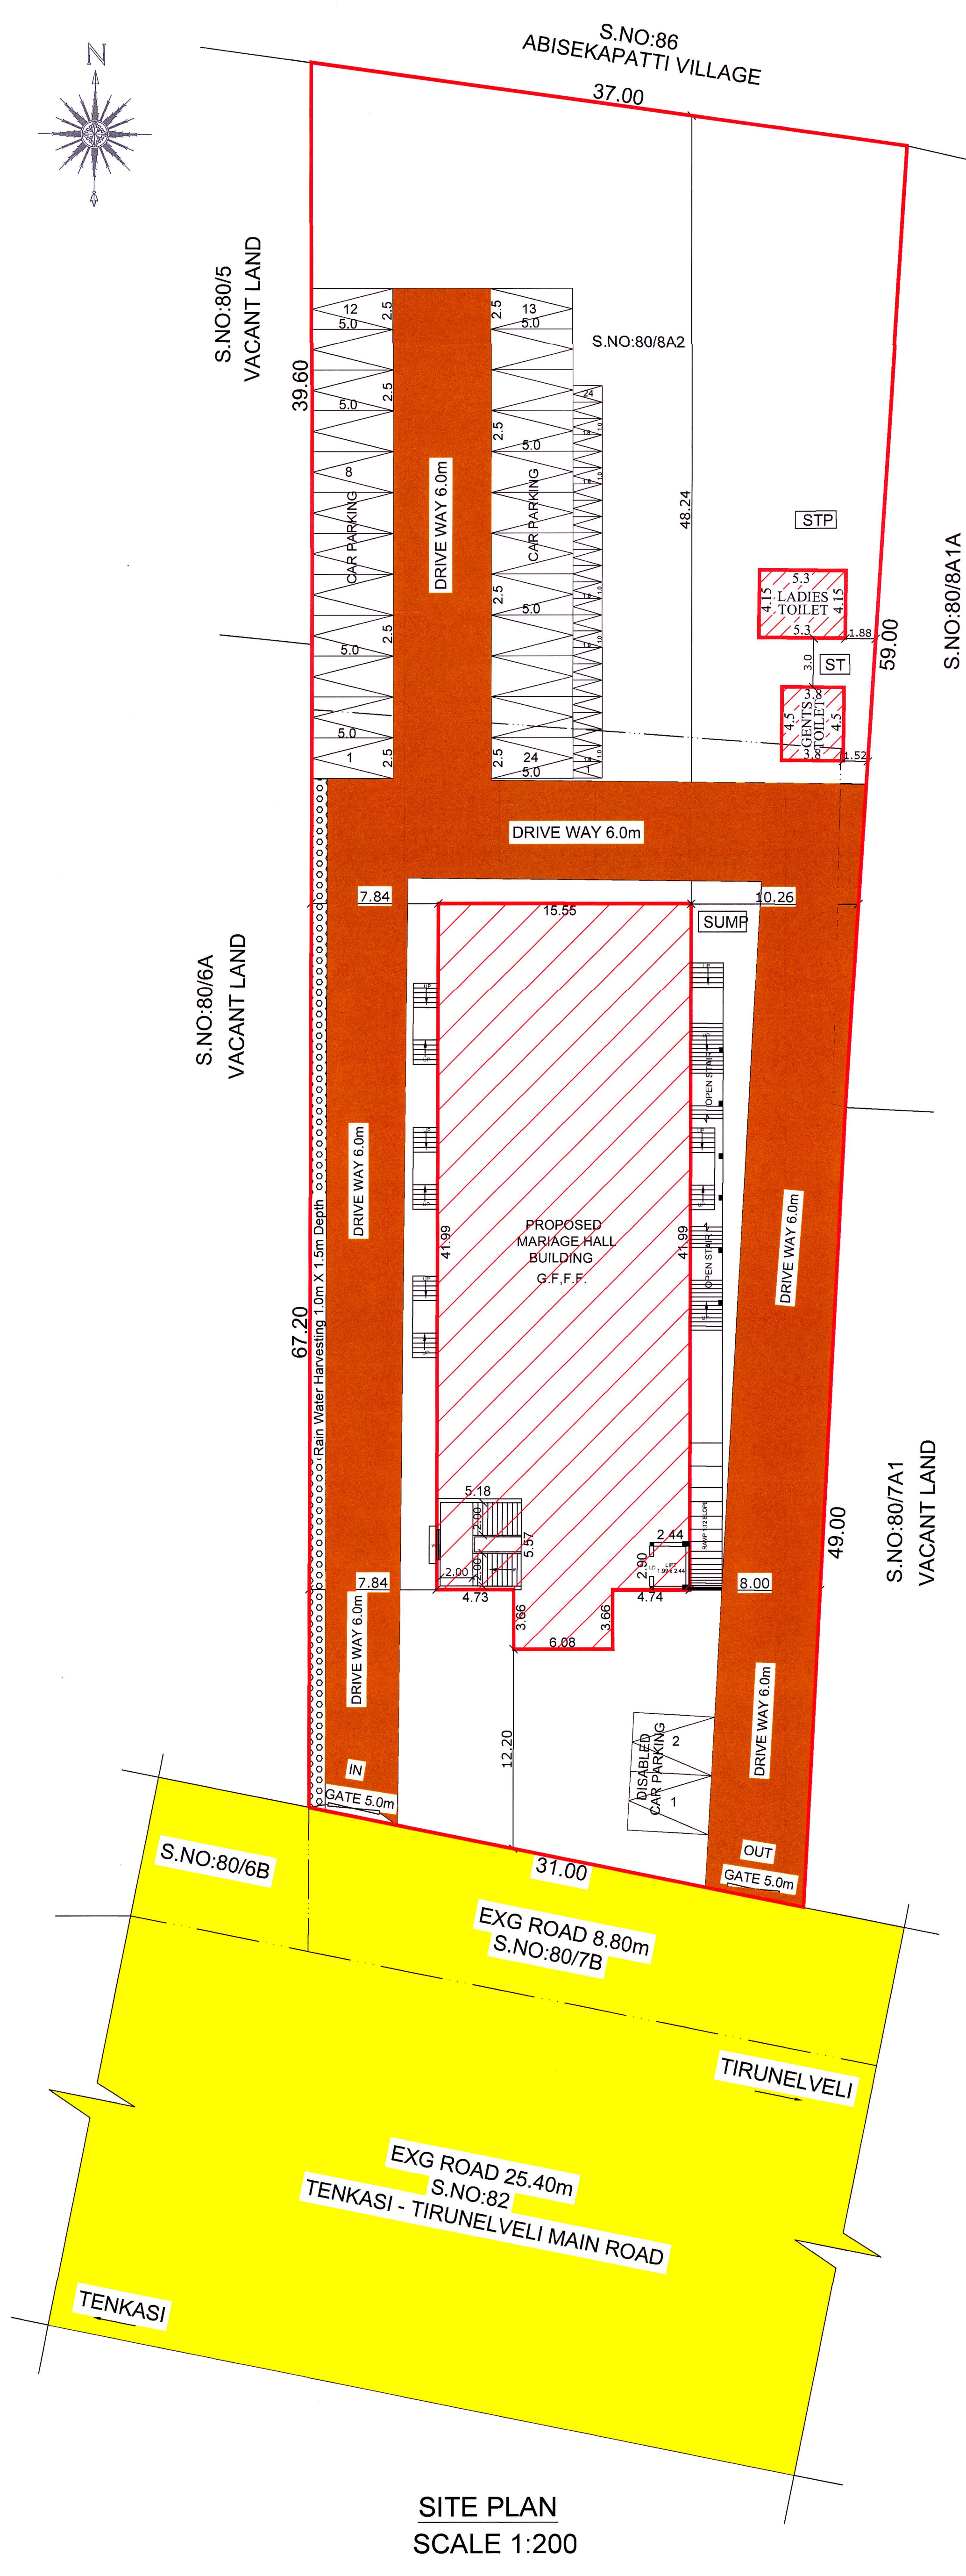

SITE PLAN  
SCALE 1:200

PLAN SHOWING THE PROPOSED CONSTRUCTION OF MARRIAGE HALL BUILDING IN S.NO:80/7A2, 80/8A2 OF VETTUVANKULAM VILLAGE, VELLALANGULAM PANCHAYAT, MANUR PANCHAYAT UNION, TIRUNELVELI TALUK, TIRUNELVELI DISTRICT.

ALL DIMENSIONS ARE IN METER, SCALE 1:100 & 200

APPLICANT NAME: MR. B. KAJA MOHIDEEN

D.NO.32, M.G.P. 1st NORTH STREET, PETTAI, TIRUNELVELI.

| SITE AREA DETAILS                       | SQ.M               | SQ.FT    |
|-----------------------------------------|--------------------|----------|
| SITE AREA<br>S.NO:80/7A2<br>S.NO:80/8A2 | 2145.00<br>1419.00 |          |
| TOTAL SITE AREA                         | 3564.00            | 38362.90 |

| BUILDING AREA DETAILS |            |                            |                   |                    |
|-----------------------|------------|----------------------------|-------------------|--------------------|
| BLOCK - 1             |            | MARRIAGE HALL AREA DETAILS |                   |                    |
| AREA DETAILS          | FSI (Sq.m) | Non FSI (Sq.m)             | Total Area (Sq.m) | Total Area (Sq.ft) |
| GROUND FLOOR          | 675.13     | ----                       | 675.13            | 7267.10            |
| FIRST FLOOR           | 675.13     | ----                       | 675.13            | 7267.10            |
| HEAD ROOM             | ----       | 35.93                      | 35.93             | 386.75             |
| TOTAL FLOOR AREA      | 1350.26    | 35.93                      | 1386.19           | 14920.95           |

|              |       |                           |       |        |
|--------------|-------|---------------------------|-------|--------|
| BLOCK - 2    |       | GENTS TOILET AREA DETAILS |       |        |
| GROUND FLOOR | 17.10 | ---                       | 17.10 | 184.06 |

| BLOCK - 3        |         | LADIES TOILET AREA DETAILS |         |          |
|------------------|---------|----------------------------|---------|----------|
| GROUND FLOOR     | 22.00   | ----                       | 22.00   | 236.80   |
| TOTAL FLOOR AREA | 1389.36 | 35.93                      | 1425.29 | 15341.81 |

| JOINERIES DETAILS |             |               |
|-------------------|-------------|---------------|
| GD                | GLASS DOOR  | 1.83m x 2.10m |
| LD                | LIFT DOOR   | 1.22m x 2.10m |
| D                 | DOOR        | 1.52m x 2.10m |
| D1                | DOOR        | 1.22m x 2.10m |
| D2                | DOOR        | 0.91m x 2.10m |
| D3                | DOOR        | 0.76m x 2.10m |
| W                 | WINDOW      | 1.83m x 1.52m |
| W1                | WINDOW      | 1.22m x 1.52m |
| V                 | VENTILATION | 0.91m x 0.61m |

| F.S.I         | PARKING CALCULATION                          |
|---------------|----------------------------------------------|
| = 1389.36     | SEATING AREA 472.45sq.m                      |
| = 3564.00     | SEATING AREA 50sq.m for 1Car & 1 Two wheeler |
| = 0.389 < 2.0 | 472.47                                       |
|               | 9.44 SAY 10Nos                               |
|               | REQUIRED PARKING: 10 Car & 10 Two wheeler    |
|               | PROVIDED PARKING: 24 Car & 24 Two wheeler    |

| COLOR CODE REFERENCE |     |
|----------------------|-----|
| SITE BOUNDARY        | --- |
| PROPOSED BUILDING    | --- |
| DRIVE WAY            | --- |
| EXISTING ROAD        | --- |

PP/BP/TLPA NO: SWP/97/2023  
ONLINE APPLICATION NO:SWP/BPA/0016896/2023

OFFICE USE ONLY

Signature of Applicant  
B. KAJA MOHIDEEN  
F. K. SALAHUDEEN M.E. (S), M.S.E.  
Registered Construction Engineer (RCE)  
Reg. No. RCE/TN/AN/2023/001  
Sathira Complex, Manayaras, Tirunelveli-627 003.  
Mobile: + 91-7200 200 779

STRUCTURAL ENGINEER

Signature of Architect  
A. ABU KHAN INTHAZ, B.Arch.,  
CA. 022/149217

ARCHITECT