




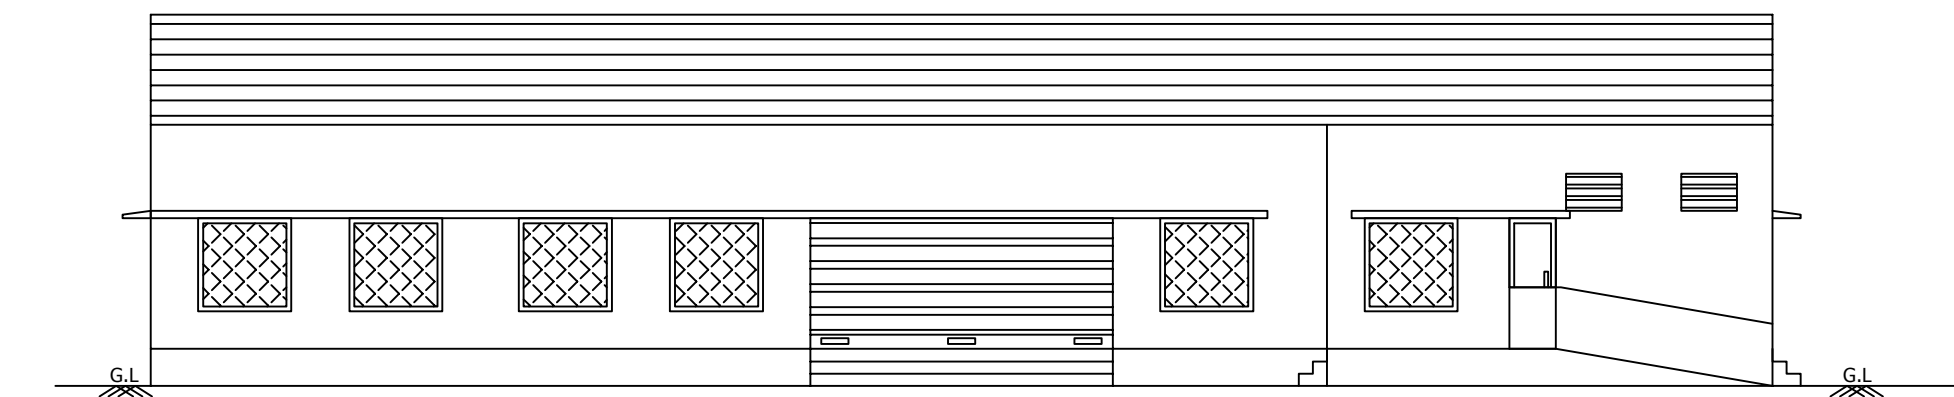


ELEVATION

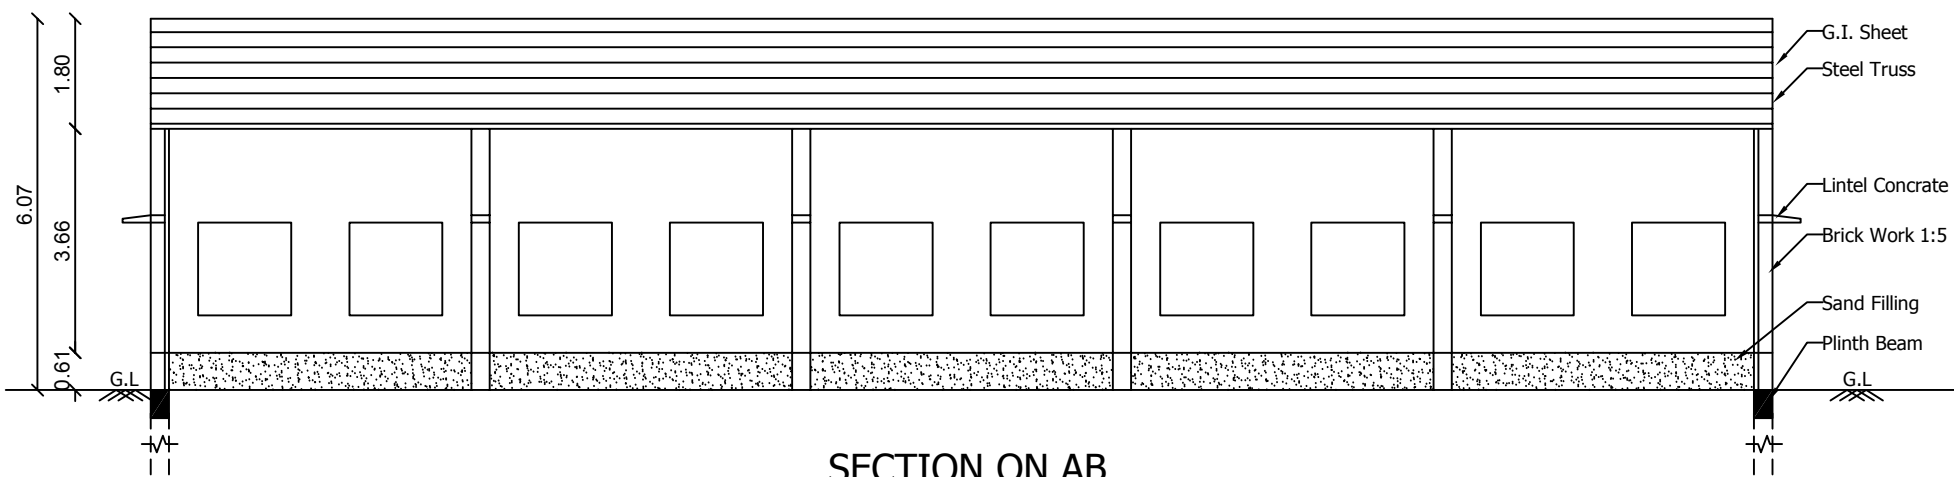

SECTION ON AB

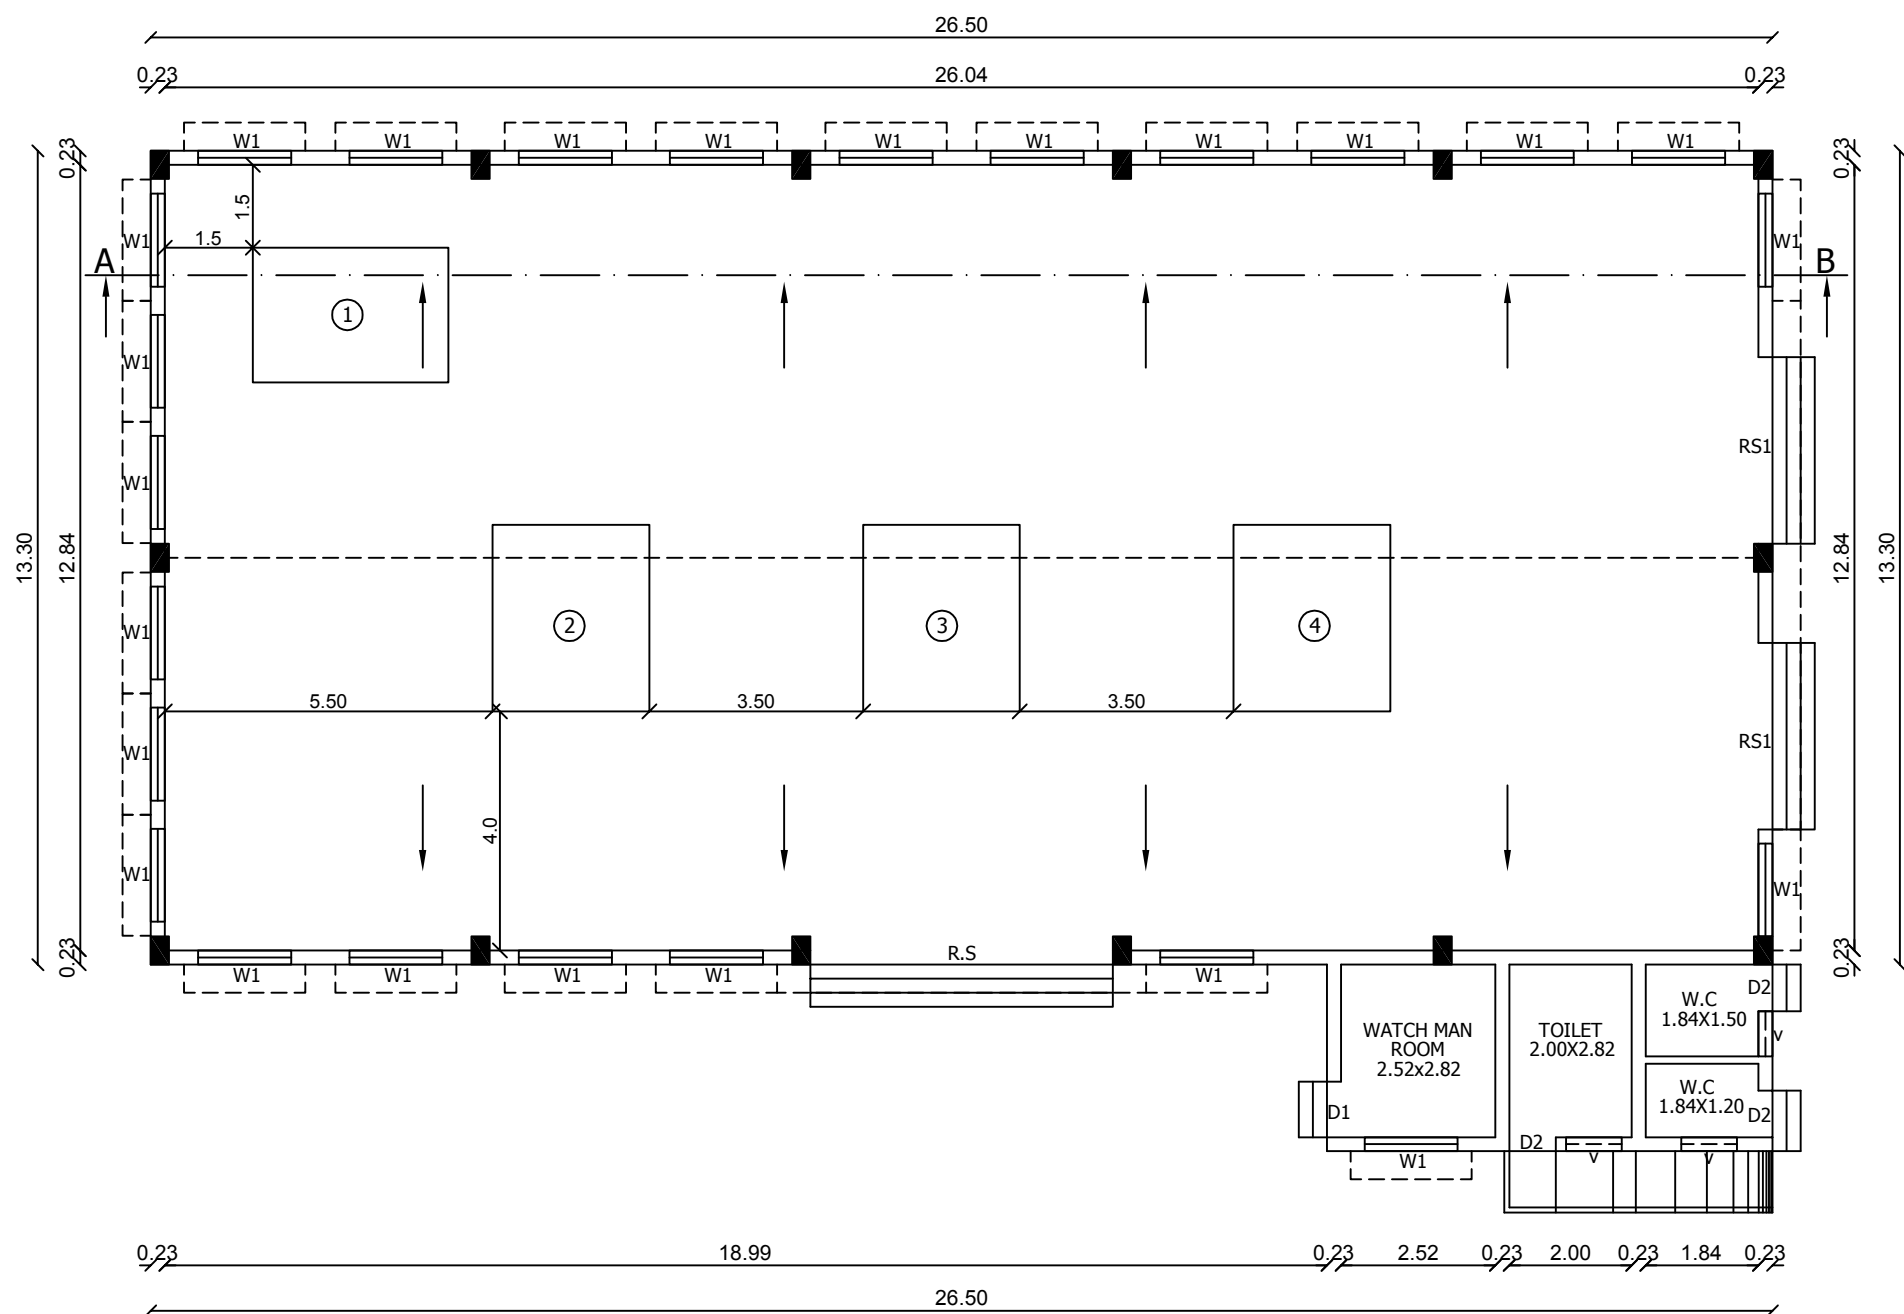

GROUND FLOOR PLAN

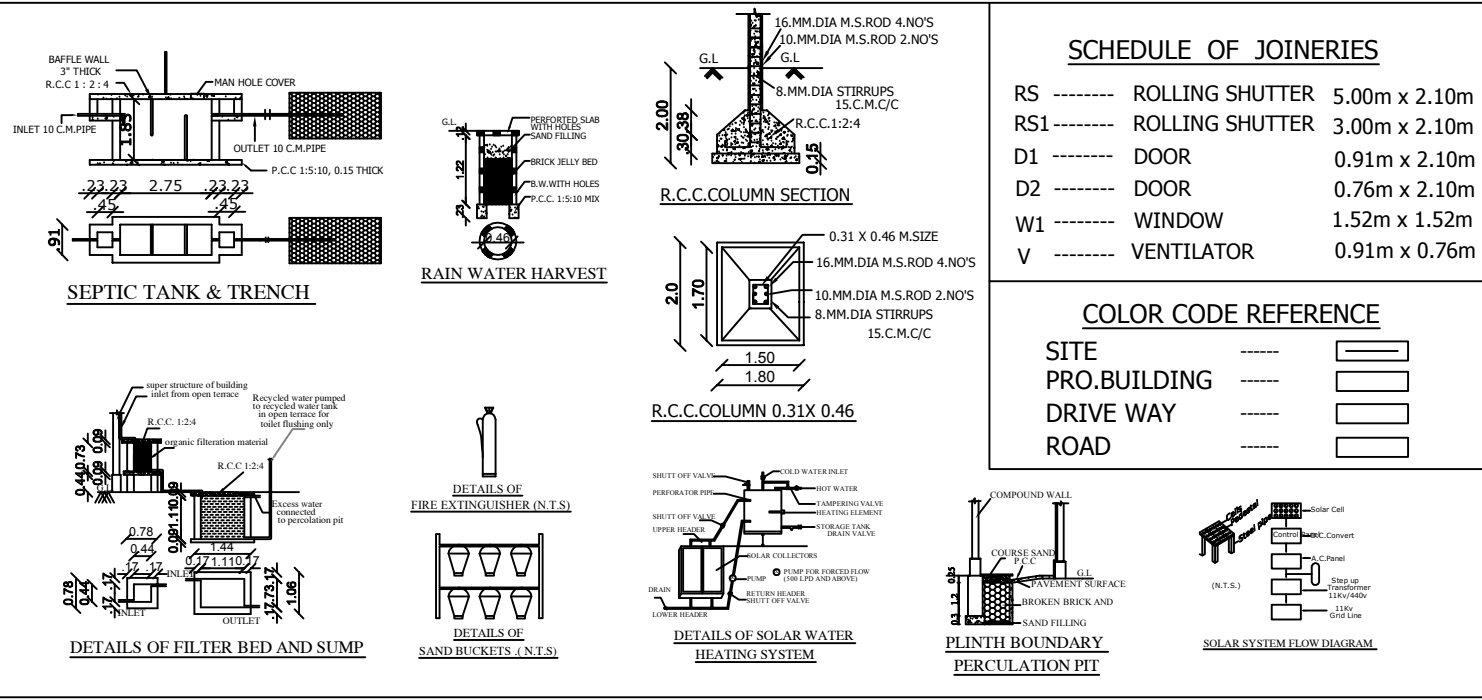

SCHEDULE OF JOINERIES			
RS	ROLLING SHUTTER	5.00m x 2.10m	
RS1	ROLLING SHUTTER	3.00m x 2.10m	
D1	DOOR	0.91m x 2.10m	
D2	DOOR	0.76m x 2.10m	
W1	WINDOW	1.52m x 1.52m	
V	VENTILATOR	0.91m x 0.76m	

COLOR CODE REFERENCE	
SITE	-----
PRO.BUILDING	-----
DRIVE WAY	-----
ROAD	-----

PLAN SHOWING THE PROPOSED CONSTRUCTION OF GKM ORGANIC FOOD PRODUCT UNIT & INSTALLATION OF 25HP + 25 KVP GENERATOR (STAND BY) FOR M/S GKM FOOD PROCESSING IN S.NO:1852part, P.NO:C-16,APPROVED LAYOUT NO:L.P./TVL/DTCP.No. S.W.P./45/2023 (REVISED LAYOUT NO:L.P/DTCP:54/2013 (REVISED LAYOUT NO: L.P/DTCP NO:47/2010) OF GANGAIKONDAN SIPCOT INDUSTRIAL GROWTH CENTER, GANGAIKONDAN VILLAGE AND PANCHAYAT, MANUR PANCAYAT UNOIN, TIRUNELVELI TALUK, TIRUNELVELI DISTRICT.


ALL DIMENSIONS ARE IN METER SCALE 1:100 & 200		
AREA STATEMENTS	SQ.M	SQ.FT
SITE AREA (AS PER DOCUMENT 1.03 ACRE)	4169.44	44880.00
PROPOSED BUILDING AREA	374.65	4033.00
OPEN SPACE AREA	3794.79	40847.00

FLOOR SPACE INDEX
F.S.I = $\frac{374.65}{4169.44} = 0.089 < 1.5$

PARKING CALCULATION
1 LORRY SPACE FOR EVERY 500 SQ.M OF WORKSHOP AREA
 $= \frac{374.65}{500} = 0.74$ SAY 1 LORRY SPACE REQUIRED
1 TWO WHEELER & 1 CYCLE SPACE FOR EVERY 50 SQ.M OF WORKSHOP AREA
 $= \frac{374.65}{50} = 7.49$ SAY 8 TWO WHEELER & 8 CYCLE SPACE REQUIRED
TOTAL REQUIRED PARKING = 1 LORRY & 8 TWO WHEELER & CYCLE
TOTAL PROVIDED PARKING = 1 LORRY & 8 TWO WHEELER & CYCLE

MACHINERY DETAILS		
S.NO.	MACHINERY NAME	HP
1.	PULVERIZER MACHINE	5.0
2.	DRIER MACHINE	5.0
3.	GRINDING MACHINE	5.0
4.	PACKING MACHINE	5.0
5.	OTHERS	5.0
TOTAL		25.0 H.P.
NO OF WORKERS : 5 Nos		

ONLINE APPLICATION NO: SWP/BPA/024742/2023
SWP/BPA/TVL NO:119/2023

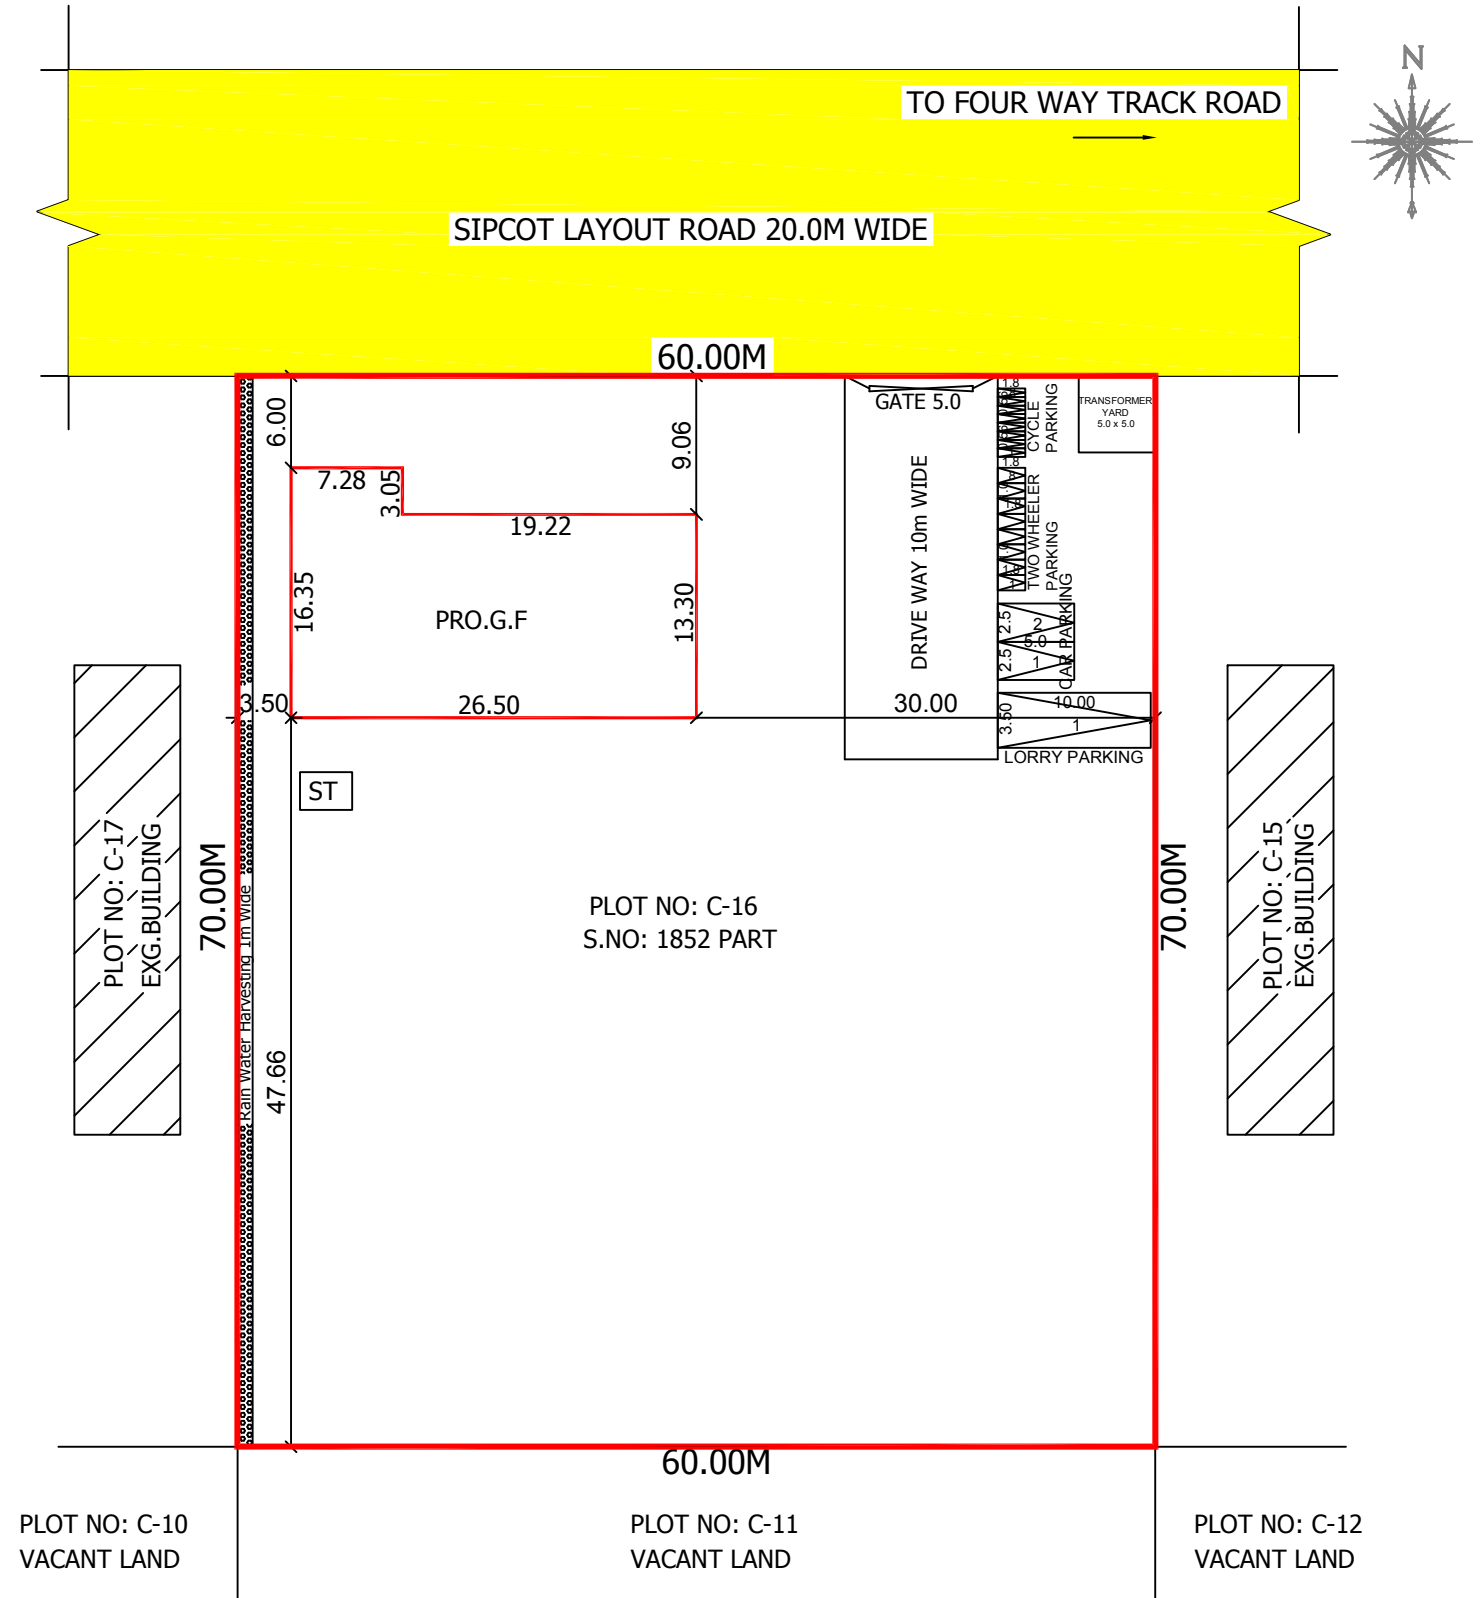

SITE PLAN
SCALE 1:200

APPLICANT
REG.ENGINEER

Signature Not Verified
Signed by: Joint Director
Location: Tirunelveli
Date: 2023.11.20 19:47:36

Er. P. K. THAMEEMUL ANSARI B.E.
Reg. No. : RE/Gr II/TVL/March/2019/006
35 / 13-2, Firdous Complex, Ambai Road,
Melapalayam, (Sub-Registrar Office Building)
Tirunelveli - 627 005. Cell : 9488237454.