



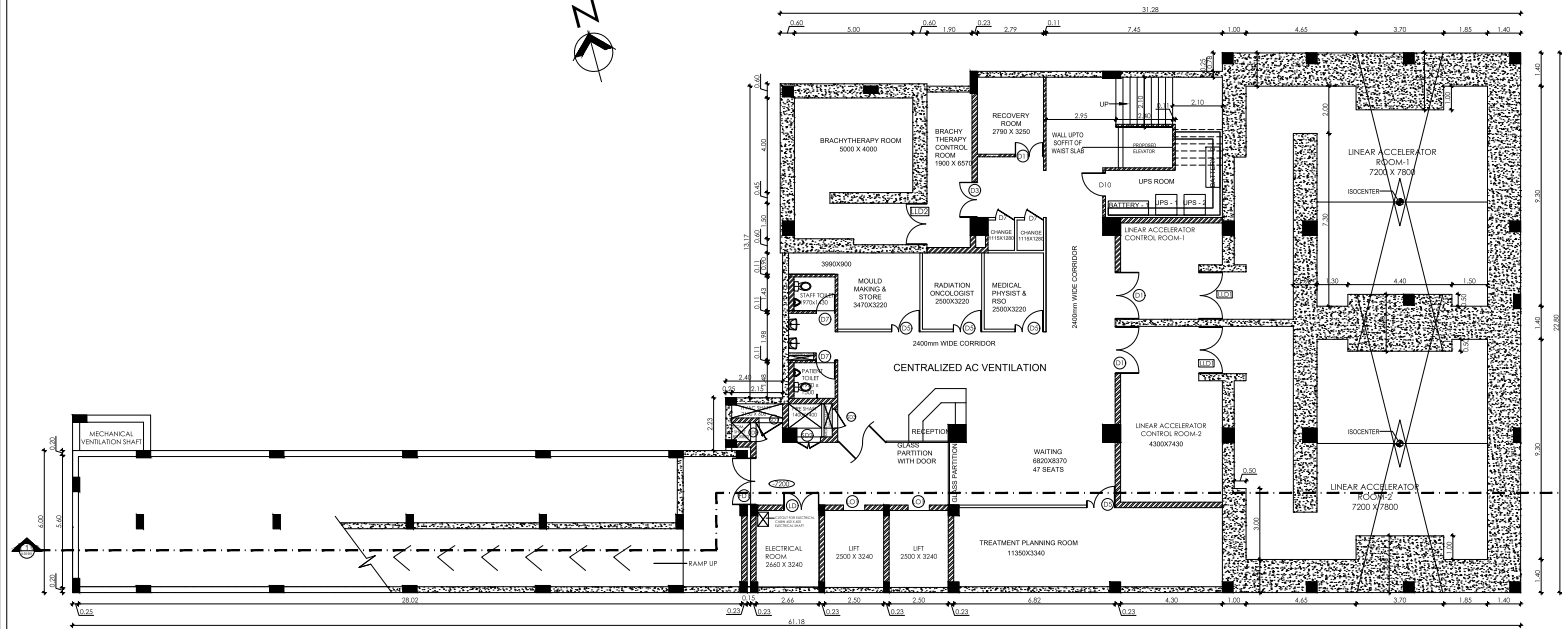

LEVEL -2 | LOWER BASEMENT PLAN

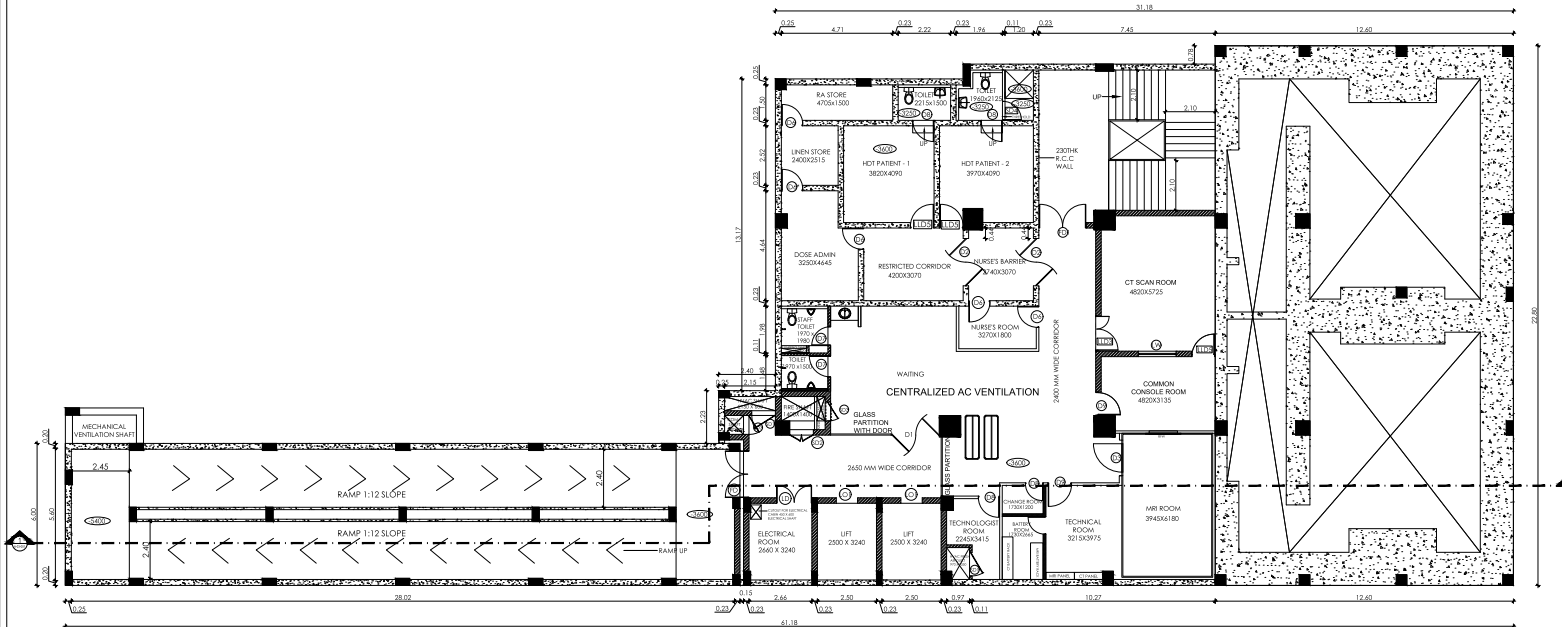

LEVEL -1 | UPPER BASEMENT PLAN

REVISED PLAN SHOWING THE PROPOSED
CONSTRUCTION OF MULTISTORIED HOSPITAL
BUILDING IN NEW T.S.NO: 13/2,13/4, 13/8, 13/9,
T.S.WARD: BM, BLOCK: 7, (Old T.S.NO: 13/1A1A)
R.S.NO:499/1Apt.1Bpt.1Cpt OF KULAVANIGARPURAM
VILLAGE AT THIRUVANANTHAPURAM ROAD,
PERUMALPURAM DD PLAN NO:1, MELAPALAYAM
WARD, TIRUNELVELI CITY MUNICIPAL CORPORATION.

ALL DIMENSIONS ARE IN METER SCALE 1:100 SHEET NO:3
APPLICANT ADDRESS: MRS. ARAVIND KRISHNA HOSPITAL PVT.LTD,
377, MAIN ROAD, SATTUR.

HOSPITAL BLOCK EXG. & ADDL. BUILDING AREA DETAILS							
FLOOR DETAILS	Existing Building Area		Proposed Additional Building Area		Total All Building Area		
	Non FSI in Sq.m	FSI Area in Sq.m	Non FSI in Sq.m	FSI Area in Sq.m	Non FSI in Sq.m	FSI Area in Sq.m	Total Area in Sq.m
BASE MENT FLOOR -1	886.65	15.93	702.56	15.93	1589.21	31.86	1901.07
BASE MENT FLOOR -2	882.23	15.62	881.85	15.62	1764.08	31.24	1895.32
GROUND FLOOR	882.23	15.62	881.85	15.62	1764.08	31.24	1895.32
FIRST FLOOR	882.23	14.67	876.90	14.67	1759.13	29.34	1888.47
SECOND FLOOR	882.23	14.67	876.90	14.67	1759.13	29.34	1888.47
THIRD FLOOR	882.23	14.67	876.90	14.67	1759.13	29.34	1888.47
FOURTH FLOOR	882.23	14.67	876.90	14.67	1759.13	29.34	1888.47
FIFTH FLOOR	882.23	14.67	876.90	14.67	1759.13	29.34	1888.47
SIXTH FLOOR	882.23	14.67	876.90	14.67	1759.13	29.34	1888.47
SEVENTH FLOOR	882.23	14.67	876.90	14.67	1759.13	29.34	1888.47
HEAD ROOM	224.63	64.06	64.06	64.06	288.69	128.12	416.81
TOTAL FLOOR	224.63	8454.64	64.06	149.94	8519.69	876.24	9395.93

- NOTES :-
1. Bathroom & wash basin water recycling collection sump
 2. Rain water filtration pit
 3. Filtered rain water collection sump
 4. Waste water collection sump
 5. Percolation pit
 6. Perforated boundary percolation pit
 7. Municipal water
 8. Fire extinguishers to be provided
 9. Emergency alarm
 10. Solar power assisted heating water system
 11. Solid waste tub
 12. Septic Tank
 13. Sand bucket to be provided
 14. Mechanical Ventilation to be provided

PREVIOUS APPROVAL DETAILS

DTPC CHENNAI APPROVAL

ROC NO:2403/2019

APPROVAL NO:102/2020 DATE:11/05/2020

DTPC TIRUNELVELI APPROVAL

ROC NO:2440/2020

APPROVAL NO:21/2021 DATE:10/03/2021

SCHEDULE OF JOINERIES IN METER

SYMBOL	DESCRIPTION	WIDTH	HEIGHT
D1	DOUBLE DOOR	2.00	2.40
D2	DOUBLE DOOR (SWING)	2.00	2.40
D3	DOUBLE DOOR	1.50	2.40
D4	DOUBLE DOOR (SWING)	1.50	2.40
D5	DOUBLE DOOR	1.20	2.40
D5a	DOUBLE DOOR	1.20	2.40
D6	SINGLE DOOR	0.9	2.40
D7	SINGLE DOOR	0.8	2.10
D7a	SINGLE DOOR	0.8	1.80
D8	SINGLE DOOR	0.9	2.10
D9	SINGLE DOOR	1.00	2.40
D10	SINGLE DOOR	1.00	2.10
D10a	SINGLE DOOR	1.00	1.80
LD	COVERED DOOR (INTERNAL DOOR)	1.80	2.40
SD	STAINLESS STEEL DOOR (OT)	1.80	2.40
SD1	HVAC SHAFT DOOR	1.00	2.40
SD2	FIRE SHAFT DOOR	1.20	2.40
SD3	COMMUNICATION DUCT DOOR	0.8	2.40
SD4	SINGLE DOOR	0.8	2.10
FD1	FIRE RATED DOUBLE DOOR	2.00	2.40
FD2	FIRE ESCAPE DOUBLE DOOR	2.00	2.10
LO1	LIFT OPENING	1.20	2.10
W1	WINDOW	1.80	1.50
W1a	WINDOW	1.80	2.30
W2	WINDOW	1.50	1.50
W2a	WINDOW	1.50	2.30
W3	WINDOW	1.20	1.50
W3a	WINDOW	1.20	2.30
W4	WINDOW	0.9	1.50
W4a	WINDOW	0.9	2.30
V1	VENTILATOR	1.50	0.9
V2	VENTILATOR	1.20	0.9
V3	VENTILATOR	0.9	0.9
V4	VENTILATOR	0.75	0.9
V5	VENTILATOR	0.6	0.9
LD1	LEAD LINED DOUBLE DOOR	2.00	2.40
LD2	LEAD LINED DOUBLE DOOR	1.75	2.40
LD3	LEAD LINED SINGLE DOOR	1.75	2.40
LD4	LEAD LINED SINGLE DOOR	0.9	2.40
G.R.31	GRILLED ROLLING SHUTTER	3.60	3.00
G.R.32	GRILLED ROLLING SHUTTER	1.50	3.00
G.R.33	GRILLED ROLLING SHUTTER	1.20	2.70
SL1	SLIDING DOOR	1.20	2.40
SL2	SLIDING DOOR	0.9	2.40
SL3	SLIDING DOOR	1.80	2.40

Dr. A. ARAVIND KRISHNA DCE, R.E.,
Registered Construction Engineer,
Reg. No. TCE (R.V. ARVIND) 8009
79/5-1, S.B.I. Colony, Ezhi Nagar,
Tirunelveli-627 007. Cell: 9787888097


Dr. ARAVIND KRISHNA DCE, R.E.,
Registered Construction Engineer,
Reg. No. TCE (R.V. ARVIND) 8009
79/5-1, S.B.I. Colony, Ezhi Nagar,
Tirunelveli-627 007. Cell: 9787888097

CONSTRUCTION
ENGINEER


REG. STRUCTURAL
ENGINEER

APPLICANT

REG. ARCHITECT
/ENGINEER

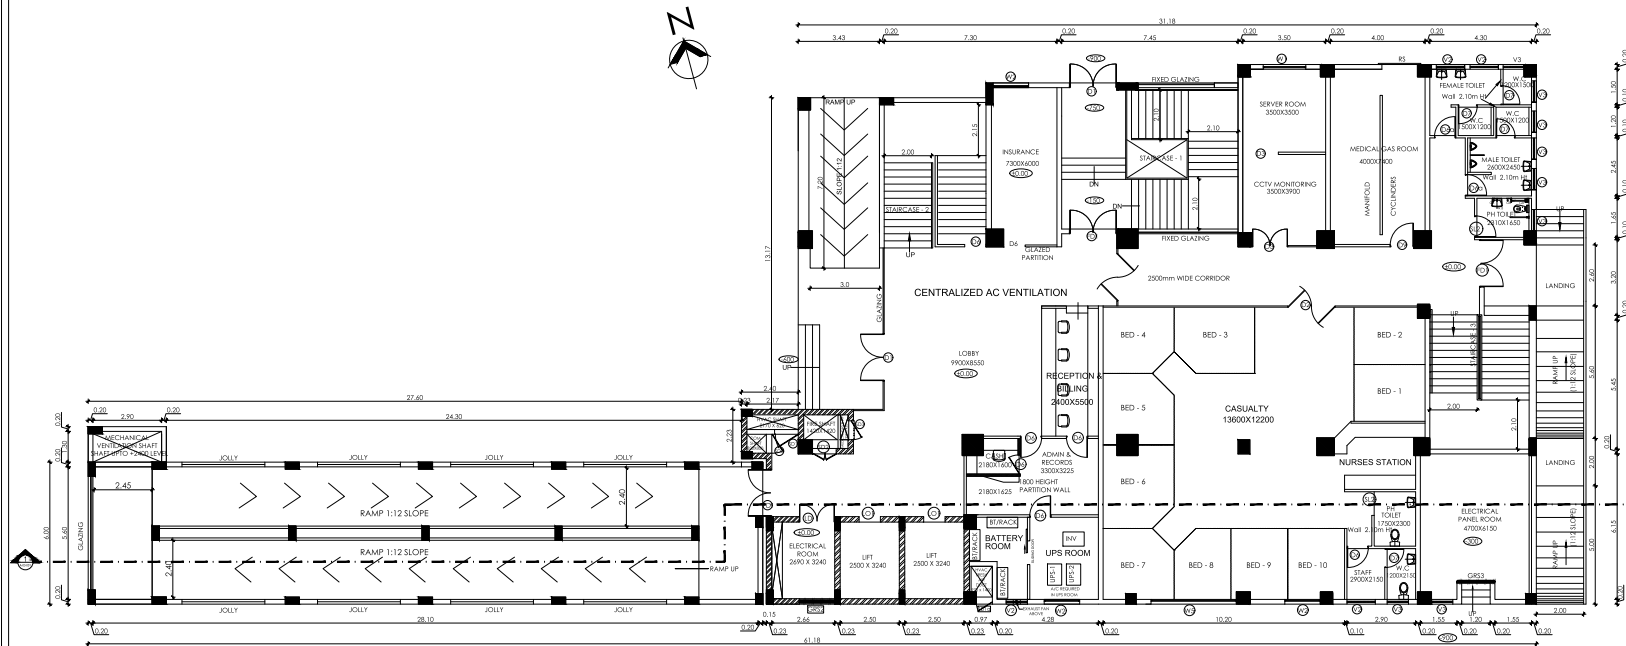

LEVEL - 0 | GROUND FLOOR PLAN

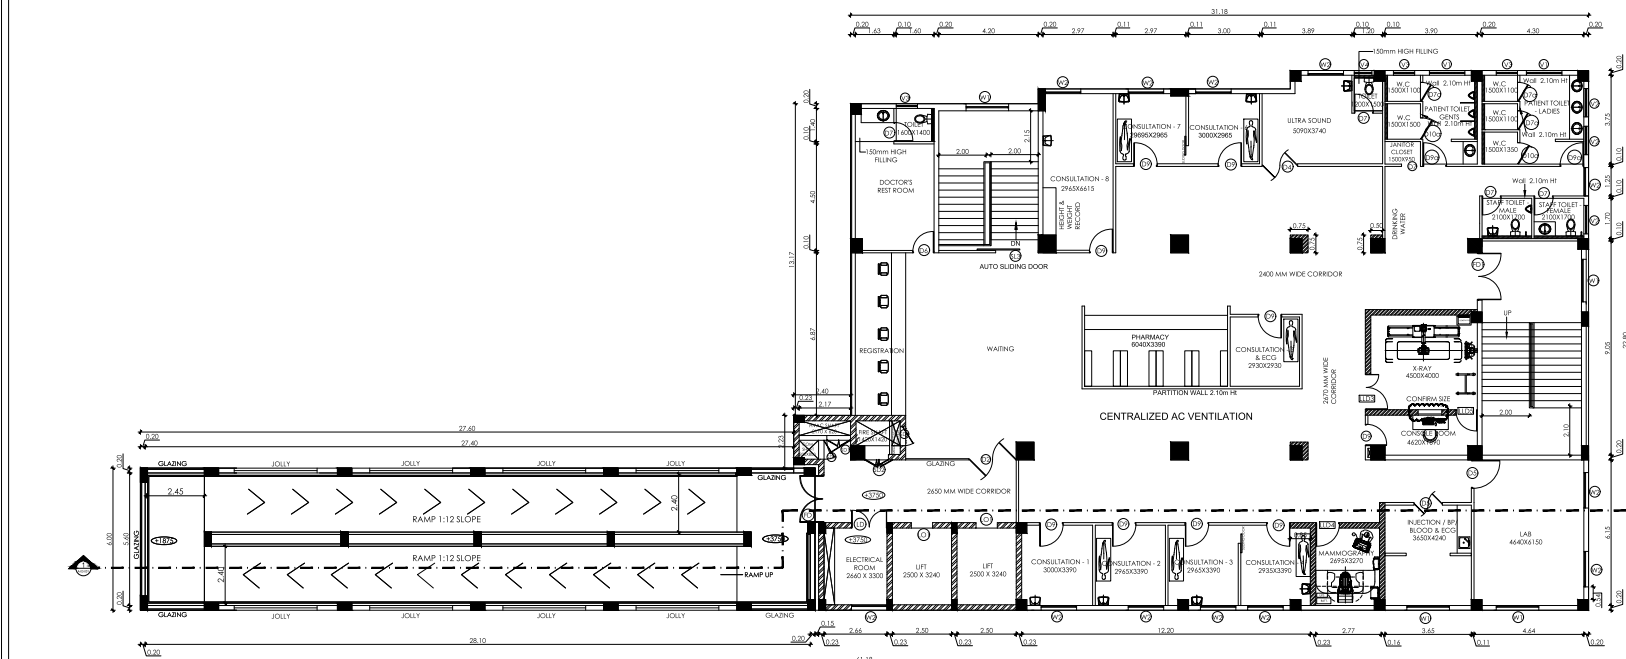

LEVEL +1 | FIRST FLOOR PLAN

REVISED PLAN SHOWING THE PROPOSED
CONSTRUCTION OF MULTISTORIED HOSPITAL
BUILDING IN NEW T.S.NO: 13/2, 13/4, 13/8, 13/9,
T.S.WARD: BM, BLOCK: 7, (Old T.S.NO: 13/1A1A)
R.S.NO:499/1Apt.1Bpt.1Cpt.1 OF KULAVANIGARPURAM
VILLAGE AT THIRUVANANTHAPURAM ROAD,
PERUMALPURAM DD PLAN NO.1, MELAPALAYAM
WARD, TIRUNELVELI CITY MUNICIPAL CORPORATION.

ALL DIMENSIONS ARE IN METER SCALE 1:100 SHEET NO:4
APPLICANT ADDRESS: M/S. ARAVIND KRISHNA HOSPITAL PVT.LTD,
377, MAIN ROAD, SATTUR.

HOSPITAL BLOCK EXG. & ADDL BUILDING AREA DETAILS							
FLOOR DETAILS	Existing Approved Building Area		Proposed Additional Building Area		Total All Building Area		
	Non FSI in Sq.m	FSI Area in Sq.m	Non FSI in Sq.m	FSI Area in Sq.m	Non FSI in Sq.m	FSI Area in Sq.m	Total Area in Sq.ft
BASEMENT FLOOR-1	886.65	15.83	702.58	7562.57			
BASEMENT FLOOR-2	882.23	19.82	881.85	9492.23			
GROUND FLOOR	882.23	19.82	881.85	9492.23			
FIRST FLOOR	882.23	14.67	876.90	9438.95			
SECOND FLOOR	882.23	14.67	876.90	9438.95			
THIRD FLOOR	882.23	14.67	876.90	9438.95			
FOURTH FLOOR	882.23	14.67	876.90	9438.95			
FIFTH FLOOR	882.23	14.67	876.90	9438.95			
SIXTH FLOOR	882.23	14.67	876.90	9438.95			
SEVENTH FLOOR	870.15	6.75	876.90	9438.95			
HEAD ROOM	224.63	64.06	64.06	689.54			
TOTAL FLOOR	224.63	8454.64	64.06	149.94	8604.58	93309.22	

NOTES :

1. Bathroom & wash basin water recycling collection sump
2. Rain water filtration pit
3. Filtered rain water collection sump
4. Waste water collection sump
5. Percolation pit
6. Fire boundary percolation pit
7. Municipal water
8. Fire extinguishers to be provided
9. Emergency alarm
10. Solar power constant heating water system
11. Solid waste tub
12. Septic Tank
13. Solid waste tub to be provided
14. Mechanical Ventilation to be provided

PREVIOUS APPROVAL DETAILS
DTCP CHENNAI APPROVAL
ROC NO:40372019
APPROVAL NO:1022020 DATE:11/05/2020
DTCP TIRUNELVELI APPROVAL
ROC NO:2440/2020
APPROVAL NO:21/2021 DATE:10/03/2021

SCHEDULE OF JOINERIES IN METER

SYMBOL	DESCRIPTION	WIDTH	HEIGHT
D1	DOUBLE DOOR	2.00	2.40
D2	DOUBLE DOOR (SWING)	2.00	2.40
D3	DOUBLE DOOR	1.50	2.40
D4	DOUBLE DOOR (SWING)	1.50	2.40
D5	DOUBLE DOOR	1.20	2.40
D5a	DOUBLE DOOR	1.25	2.40
D6	SINGLE DOOR	0.9	2.40
D7	SINGLE DOOR	0.8	2.10
D7a	SINGLE DOOR	0.8	1.80
D8	SINGLE DOOR	0.9	2.10
D9	SINGLE DOOR	1.00	2.40
D10	SINGLE DOOR	1.00	2.10
D10a	SINGLE DOOR	1.00	1.80
LD	GLASS DOOR (SLIDING)	1.80	2.40
SD	STAINLESS STEEL DOOR (OT)	1.80	2.40
SD1	HVAC SHAFT DOOR	1.00	2.40
SD2	FIRE SHAFT DOOR	1.20	2.40
SD3	COMMUNICATION DUCT DOOR	0.8	2.40
SD4	SINGLE DOOR	0.8	2.10
FD1	FIRE RATED DOUBLE DOOR	2.00	2.40
FD2	FIRE ESCAPE DOUBLE DOOR	2.00	2.10
LO1	LIFT OPENING	1.20	2.10
W1	WINDOW	1.80	1.50
W1a	WINDOW	1.80	2.30
W2	WINDOW	1.50	1.50
W2a	WINDOW	1.50	2.30
W3	WINDOW	1.20	1.50
W3a	WINDOW	1.20	2.30
W4	WINDOW	0.9	1.50
W4a	WINDOW	0.9	2.30
V1	VENTILATOR	1.50	0.9
V2	VENTILATOR	1.20	0.9
V3	VENTILATOR	0.9	0.9
V4	VENTILATOR	0.75	0.9
V5	VENTILATOR	0.6	0.9
LD1	LEAD LINED DOUBLE DOOR	2.00	2.40
LD2	LEAD LINED DOUBLE DOOR	1.75	2.40
LD3	LEAD LINED SINGLE DOOR	1.75	2.40
LD4	LEAD LINED SINGLE DOOR	0.9	2.40
G.R.1	GRILLED ROLLING SHUTTER	3.60	3.00
G.R.2	GRILLED ROLLING SHUTTER	1.50	3.00
G.R.3	GRILLED ROLLING SHUTTER	1.20	2.70
SL1	SLIDING DOOR	1.20	2.40
SL2	SLIDING DOOR	0.9	2.40
SL3	SLIDING DOOR	1.80	2.40

For Aravind Krishna Hospital Private Limited
E. A. JAYAKAR D.E., B.E.,
Registered Construction Engineer,
Reg. No. 102 / 11A, MANDAL 10/2019
739/1-1, S.B.I. Colony, Ethil Nagar,
Tirunelveli-627 007. Cdt: 737888807

CONSTRUCTION
ENGINEER

bk BK DESIGN PVT. LTD.
B. K. BALAKRISHNAN KES(Struct)
Registered Structural Engineer
Reg. No. 102 / 11A, MANDAL 10/2019
739/1-1, S.B.I. Colony, Ethil Nagar,
Tirunelveli-627 007. Cdt: 737888807


REG. STRUCTURAL
ENGINEER

For Aravind Krishna Hospital Private Limited

APPLICANT

REG. ARCHITECT

/ENGINEER

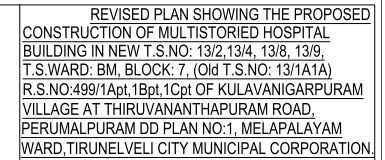



HOSPITAL BLOCK EXG & ADDL BUILDING AREA DETAILS						
FLOOR DETAILS	Existing Approved Building Area		Proposed Additional Building Area		Total All Building Area	
	Net FSI FSI Area in Sq.m	Net FSI FSI Area in Sq.m	Net FSI FSI Area in Sq.m	Net FSI FSI Area in Sq.m	Net FSI FSI Area in Sq.m	
BASEMENT FLOOR -1	686.65	15.93	15.93	702.58	756.57	
BASEMENT FLOOR -2	862.23	19.62	19.62	881.85	945.23	
GROUND FLOOR	862.23	19.62	19.62	881.85	945.23	
FIRST FLOOR	862.23	14.67	14.67	876.90	943.95	
SECOND FLOOR	862.23	14.67	14.67	876.90	943.95	
THIRD FLOOR	862.23	14.67	14.67	876.90	943.95	
FOURTH FLOOR	862.23	14.67	14.67	876.90	943.95	
FIFTH FLOOR	862.23	14.67	14.67	876.90	943.95	
SIXTH FLOOR	862.23	14.67	14.67	876.90	943.95	
SEVENTH FLOOR	870.15	6.75	6.75	876.90	943.95	
HEAD ROOM	224.63	64.06	64.06		689.54	
TOTAL FLOOR	224.63	845.64	64.06	149.94	64.06	8904.58
						9330.22

- PREVIOUS APPROVAL DETAILS
DTCP CHENNAI APPROVAL
ROC.NO:24037/2019
APPROVAL NO:102/2020 DATE:11/05/2020
DTCP TIRUNELVELI APPROVAL
ROC.NO:2440/2020
APPROVAL NO:21/2021 DATE:10/03/2021

SYMBOL	DESCRIPTION	WIDTH	HEIGHT
D1	DOUBLE DOOR	2.00	2.40
D2	DOUBLE DOOR (SWING)	2.00	2.40
D3	DOUBLE DOOR	1.50	2.40
D4	DOUBLE DOOR (SWING)	1.50	2.40
D5	DOUBLE DOOR	1.25	2.40
D5a	DOUBLE DOOR	1.25	2.40
D6	SINGLE DOOR	0.9	2.40
D7	SINGLE DOOR	0.8	2.10
D7a	SINGLE DOOR	0.9	1.80
D8	SINGLE DOOR	0.9	2.10
D9	SINGLE DOOR	1.00	2.40
D10	SINGLE DOOR	1.00	2.10
D10a	SINGLE DOOR	1.00	1.80
D10b	LOUVERED DOOR (ELECTRIC MOTOR/DOOR)	1.80	2.40
SD	STAINLESS STEEL DOOR (OT)	1.80	2.40
S1	HVAC SHAFT DOOR	1.00	2.40
SD2	FIRE SHAF DOOR	1.20	2.40
SD3	COMMUNICATING DUCT DOOR	0.9	2.40
SD4	FIRE SHAF DOOR	0.8	2.10
FD1	FIRE RATED DOUBLE DOOR	2.00	2.40
FD2	FIRE ESCAPE DOUBLE DOOR (FIRE RATED DOUBLE DOOR)	2.00	2.10
L1	LIFT OPENING	1.20	2.10
W1	WINDOW	1.80	1.50
W1a	WINDOW	1.80	2.30
W2	WINDOW	1.50	1.50
W2a	WINDOW	1.50	2.30
W3	WINDOW	1.20	1.50
W3a	WINDOW	1.20	2.30
W4	WINDOW	0.9	1.50
W4a	WINDOW	0.9	2.30
V1	VENTILATOR	1.50	0.9
V2	VENTILATOR	1.20	0.9
V3	VENTILATOR	0.9	0.9
V4	VENTILATOR	0.75	0.9
V5	VENTILATOR	0.6	0.9
LLD1	LEAD LINED DOUBLE DOOR	2.00	2.40
LLD2	LEAD LINED DOUBLE DOOR	1.75	2.40
LLD3	LEAD LINED SINGLE DOOR	1.75	2.40
LLD4	LEAD LINED SINGLE DOOR	0.9	2.40
G-RS1	GRILLED ROLLING SHUTTER	3.00	2.40
G-RS2	GRILLED ROLLING SHUTTER	1.50	3.00
G-RS3	GRILLED ROLLING SHUTTER	1.20	2.70
S11	SLIDING DOOR	1.20	2.40
S12	SLIDING DOOR	0.9	2.40
S13	SLIDING DOOR	1.80	2.40



REG.ARCHITECT
/ENGINEER

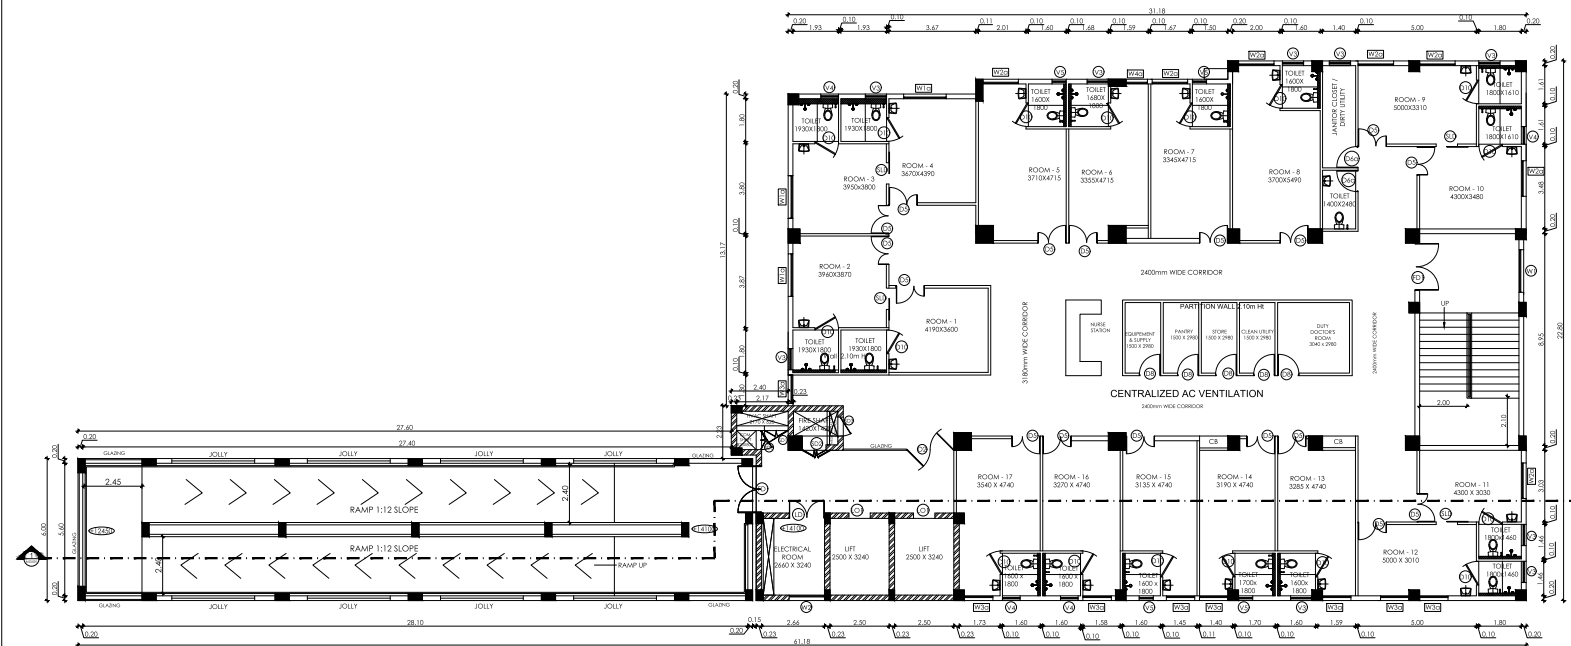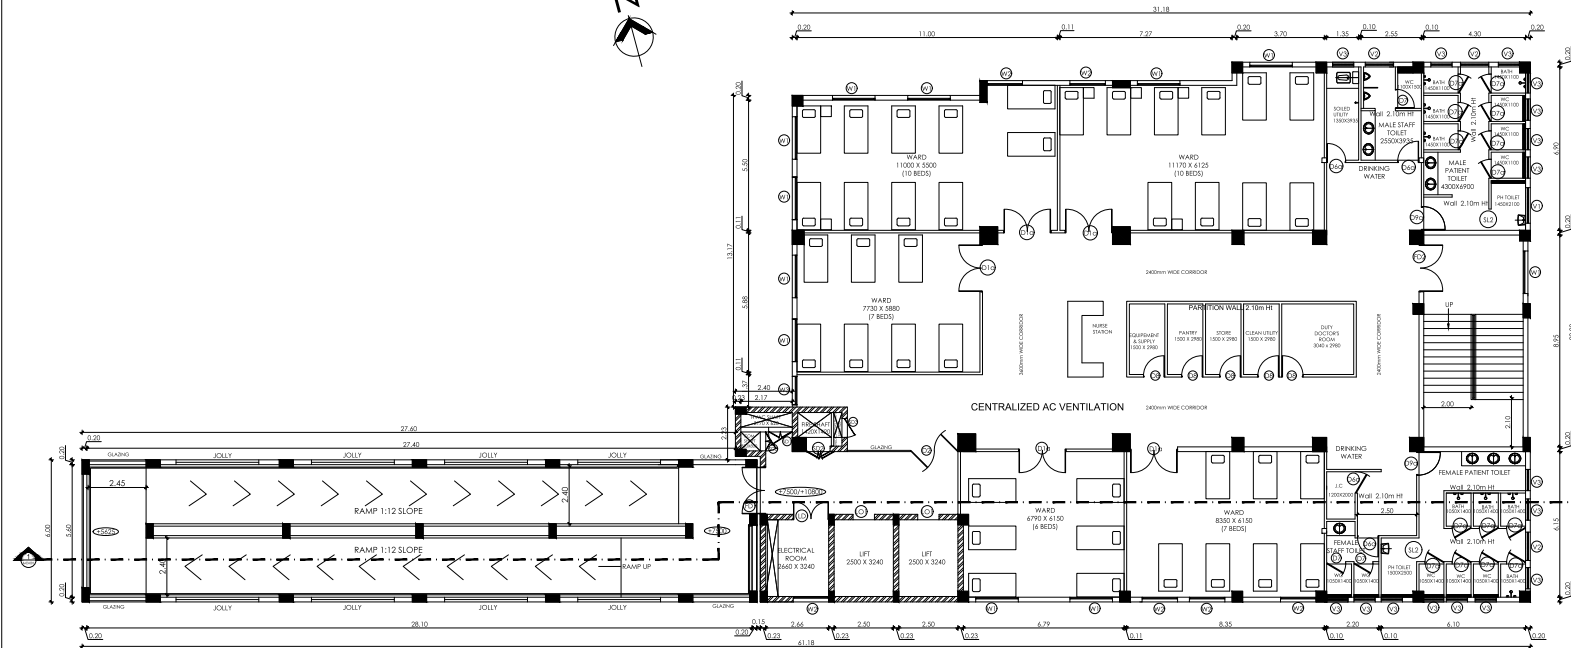

REVISED PLAN SHOWING THE PROPOSED
CONSTRUCTION OF MULTISTORIED HOSPITAL
BUILDING IN NEW T.S.NO: 13/2, 13/4, 13/8, 13/9,
T.S.WARD: BM, BLOCK: 7, (Old T.S.NO: 13/1A1A)
R.S.NO:499/1Apt.1Bpt.1Cpt OF KULAVANIGARPURAM
VILLAGE AT THIRUVANANTHAPURAM ROAD,
PERUMALPURAM DD PLAN NO:1, MELAPALAYAM
WARD, TIRUNELVELI CITY MUNICIPAL CORPORATION.

ALL DIMENSIONS ARE IN METER SCALE 1:100 SHEET NO:6
APPLICANT ADDRESS: M/S. ARAVIND KRISHNA HOSPITAL PVT.LTD,
377, MAIN ROAD, SATTUR.

HOSPITAL BLOCK EXG. & ADDL BUILDING AREA DETAILS						
FLOOR DETAILS	Existing Building Area	Proposed Additional Building Area	Total Building Area	Total FSI Area		
	in Sq.m	in Sq.m	in Sq.m	Non FSI	FSI	Total Area in Sq.m
BASE MENT FLOOR-1	886.85	15.93	702.58	886.85	9492.23	9492.23
BASE MENT FLOOR-2	862.23	19.62	881.85	862.23	9492.23	9492.23
GROUND FLOOR	862.23	19.62	881.85	862.23	9492.23	9492.23
FIRST FLOOR	862.23	14.67	876.90	862.23	9492.23	9492.23
SECOND FLOOR	862.23	14.67	876.90	862.23	9492.23	9492.23
THIRD FLOOR	862.23	14.67	876.90	862.23	9492.23	9492.23
FOURTH FLOOR	862.23	14.67	876.90	862.23	9492.23	9492.23
FIFTH FLOOR	862.23	14.67	876.90	862.23	9492.23	9492.23
SIXTH FLOOR	862.23	14.67	876.90	862.23	9492.23	9492.23
SEVENTH FLOOR	870.15	6.75	876.90	870.15	9492.23	9492.23
HEAD ROOM	224.63	64.06	64.06	224.63	9492.23	9492.23
TOTAL FLOOR	224.63	8454.64	149.94	64.06	8604.58	93309.22

- NOTES :-
1. Bathroom & wash basin water recycling collection pump
 2. Rain water filtration pit
 3. Filtered rain water collection sump
 4. Waste water collection sump
 5. Percolation Pit
 6. Plinth boundary percolation pit
 7. Municipal water
 8. Fire extinguishers to be provided
 9. Emergency alarm
 10. 50hp power assistant heating water system
 11. Soler water tub
 12. Sepsic Tank
 13. 50nd bucket to be provided
 14. Mechanical Ventilation to be provided

PREVIOUS APPROVAL DETAILS

DTPC CHENNAI APPROVAL

APPROVAL NO:248372019

APPROVAL NO:1022020 DATE:11/05/2020

DTPC TIRUNELVELI APPROVAL

APPROVAL NO:24402020

APPROVAL NO:212021 DATE:10/03/2021

SCHEDULE OF JOINERIES IN METER		
SYMBOL	DESCRIPTION	HEIGHT
D1	DOUBLE DOOR	2.00 2.40
D2	DOUBLE DOOR (SWING)	2.00 2.40
D3	DOUBLE DOOR	1.50 2.40
D4	DOUBLE DOOR (SWING)	1.50 2.40
D5	DOUBLE DOOR	1.20 2.40
D5G	DOUBLE DOOR	1.25 2.40
D6	SINGLE DOOR	0.9 2.40
D7	SINGLE DOOR	0.8 2.10
D7a	SINGLE DOOR	0.8 1.80
D8	SINGLE DOOR	0.9 2.10
D9	SINGLE DOOR	1.00 2.40
D10	SINGLE DOOR	1.00 2.10
D10a	SINGLE DOOR	1.00 1.80
L9	LOUVERED DOOR	1.80 2.40
SD	STAINLESS STEEL DOOR (OT)	1.80 2.40
SD1	HVAC SHAFT DOOR	1.00 2.40
SD2	FIRE SHAFT DOOR	1.20 2.40
SD3	COMMUNICATION DUCT DOOR	0.8 2.40
SD4	SINGLE DOOR	0.8 2.10
FD1	FIRE RATED DOUBLE DOOR	2.00 2.40
FD2	FIRE ESCAPE DOUBLE DOOR	2.00 2.10
LO1	LIFT OPENING	1.20 2.10
W1	WINDOW	1.80 1.50
W11	WINDOW	1.80 2.30
W2	WINDOW	1.50 1.50
W2a	WINDOW	1.50 2.30
W3	WINDOW	1.20 1.50
W3a	WINDOW	1.20 2.30
W4	WINDOW	0.9 1.50
W4a	WINDOW	0.9 2.30
V1	VENTILATOR	1.50 0.9
V2	VENTILATOR	1.20 0.9
V3	VENTILATOR	0.9 0.9
V4	VENTILATOR	0.75 0.9
V5	VENTILATOR	0.6 0.9
LD1	LEAD LINED DOUBLE DOOR	2.00 2.40
LD2	LEAD LINED DOUBLE DOOR	1.75 2.40
LD3	LEAD LINED SINGLE DOOR	1.75 2.40
LD4	LEAD LINED SINGLE DOOR	0.9 2.40
G.R.51	GRILLED ROLLING SHUTTER	3.60 3.00
G.R.52	GRILLED ROLLING SHUTTER	1.50 3.00
G.R.53	GRILLED ROLLING SHUTTER	1.20 2.70
SL1	SLIDING DOOR	1.20 2.40
SL2	SLIDING DOOR	0.9 2.40
SL3	SLIDING DOOR	1.80 2.40

Er. A. JAYAKUMAR B.E., R.E.,
Registered Construction Engineer,
Reg. No: TCE, TNU, KAYARVILU ROAD
795-1, S.B.I. Colony, Ezhil Nagar,
Tirunelveli-627 037. Cell: 9739889897

CONSTRUCTION ENGINEER





BK DESIGN PVT. LTD.
Regd. Office: 11/11, T. S. NO. 13/2, 13/4, 13/8, 13/9, T.S. WARD: BM, BLOCK: 7, (Old T.S. NO: 13/1A1A) R.S. NO: 499/1Apt. 1Bpt. 1Cpt OF KULAVANIGARPURAM VILLAGE AT THIRUVANANTHAPURAM ROAD, PERUMALPURAM DD PLAN NO: 1, MELAPALAYAM WARD, TIRUNELVELI CITY MUNICIPAL CORPORATION.

REG. STRUCTURAL ENGINEER

Aravind Krishna Hospital Private Limited

APPLICANT

REG. ARCHITECT

    

SL.NO.	SYMBOL	DESCRIPTION	WIDTH	HEIGHT
01.	D1	DOUBLE DOOR	1500	2100/2250
02.	D2	DOUBLE DOOR	900	2100
03.	W1	WINDOW	1500	1350
04.	W2	WINDOW	1000	1350
05	V1	VENTILATOR	2400	750

REG.ARCHITECT
/ENGINEER

REVISED PLAN SHOWING THE PROPOSED CONSTRUCTION OF MULTISTORIED HOSPITAL BUILDING IN NEW T.S.NO: 13/2,13/4, 13/8, 13/9, T.S.WARD: BM, BLOCK: 7, (Old T.S.NO: 13/1A1A) R.S.NO:499/1Apt.1Bpt.1Cpt.OF KULAVANIGARPURAM VILLAGE AT THIRUVANANTHAPURAM ROAD, PERUMALPURAM DD PLAN NO:1, MELAPALAYAM WARD, TIRUNELVELI CITY MUNICIPAL CORPORATION.

ALL DIMENSIONS ARE IN METER SCALE 1:100 SHEET NO:1

APPLICANT ADDRESS: M/S. ARAVIND KRISHNA HOSPITAL PVT.LTD, 377, MAIN ROAD, SATTUR.

SITE AREA DETAILS

AREA DETAILS	SQ.M	SQ.FT
T.S.NO: 13/2	104.00	1124.00
T.S.NO: 13/4	3022.00	3264.00
T.S.NO: 13/8	1215.00	1315.00
T.S.NO: 13/9	513.00	5511.00
TOTAL SITE AREA	5154.00	55477.66

HOSPITAL BLOCK EXG. & ADDL BUILDING AREA DETAILS

FLOOR DETAILS	Existing Approved Building Area in Sq.m	Proposed Additional Building Area in Sq.m	Total Building Area in Sq.m	Total Building Area in Sq.ft
BASEMENT FLOOR-1	686.65	15.93	702.58	7562.57
BASEMENT FLOOR-2	862.23	19.62	881.85	9492.23
GROUND FLOOR	862.23	19.62	881.85	9492.23
FIRST FLOOR	862.23	14.67	876.90	9438.95
SECOND FLOOR	862.23	14.67	876.90	9438.95
THIRD FLOOR	862.23	14.67	876.90	9438.95
FOURTH FLOOR	862.23	14.67	876.90	9438.95
FIFTH FLOOR	862.23	14.67	876.90	9438.95
SIXTH FLOOR	862.23	14.67	876.90	9438.95
SEVENTH FLOOR	862.23	14.67	876.90	9438.95
HEAD ROOM	224.63	64.08	288.71	3109.54
TOTAL FLOOR	224.63	64.08	288.71	3109.54

PROPOSED SERVICE BLOCK BUILDING AREA DETAILS

PROPOSED SERVICE BLOCK BUILDING AREA DETAILS	Non FSI Area in Sq.m	FSI Area in Sq.m	Total Area in Sq.m	Total Area in Sq.ft
GROUND FLOOR (20 ROOMS)	87.88	845.94	933.82	10062.32
FIRST FLOOR (WIPARL ROOM)	87.88	845.94	933.82	10062.32
TOTAL FLOOR	175.76	1691.88	1867.64	20124.64
STP AREA	461.16	461.16	922.32	9954.64
GUARD ROOM	6.25	6.25	12.50	135.70
TOTAL BUILDING AREA DETAILS	643.17	2159.24	2802.41	30174.50
TOTAL FSI AREA	876.90	881.85	1758.75	18918.85
TOTAL NON FSI AREA	531.47	531.47	1062.94	11455.81
TOTAL AREA	931.11	1062.32	1993.43	21570.31

For A. ARAVIND KRISHNA, Registered Construction Engineer, Reg. No. TCE /11/1/ MAY/2017/3059 T.P.S., S.B. Colony, E-28, Nager, Tirunelveli-627 007. Cell: 9737388897

REG. STRUCTURAL ENGINEER

REG. ARCHITECT /ENGINEER

APPLICANT

For A. ARAVIND KRISHNA, Registered Construction Engineer, Reg. No. TCE /11/1/ MAY/2017/3059 T.P.S., S.B. Colony, E-28, Nager, Tirunelveli-627 007. Cell: 9737388897

REG. ARCHITECT /ENGINEER

SITE PLAN SCALE 1:200

FILE NO: SWP/BPA/0044354/2023
B.P/DTCP NO: 289/2024
P.P/B.P/TLPA NO: SWP/72/2024

SANITATION REQUIREMENTS PROVIDED	PREVIOUS APPROVAL DETAILS	FLOOR AREA RATIO	PARKING CALCULATION DETAILS
Water Closet, Bath & Toilet	DTCP CHENNAI APPROVAL ROC.NO:24037/2019 APPROVAL NO:102/2020 DATE:11/05/2020	FSI = 8780.34 5154.00 = 1.704 < 3.25	Total Plinth area = 8780.34sq.m 75% of Plinth area = 6585.25sq.m Required Car Parking: 1Car & 1 Two wheeler per 75 sq.m 6585.25 = 88Car & 88 Two wheeler Provided:88Car & 90 Two wheeler (Including 9 PH Car)
Drinking Water Fountain	DTCP TIRUNELVELI APPROVAL ROC.NO:2440/2020 APPROVAL NO:21/2021 DATE:10/03/2021	PLOT COVERAGE = 876.88 X 100% = 5154.00 = 18.94% < 50%	
Wash Basin			
Urinals			
Cleaners Sink			
Ablution Taps			

SERVICE ROAD HANDED OVER DETAILS

SERVICE ROAD HANDED OVER TO LOCALBODY TIRUNELVELI CORPORATION WIDE

GIFT DOCUMENT NO: 626/2021 DATED:25/01/2021

SANITATION REQUIREMENTS PROVIDED

Water Closet, Bath & Toilet

Drinking Water Fountain

Wash Basin

Urinals

Cleaners Sink

Ablution Taps

SANITATION REQUIREMENTS PROVIDED

Water Closet, Bath & Toilet

Drinking Water Fountain

Wash Basin

Urinals

Cleaners Sink

Ablution Taps

SANITATION REQUIREMENTS PROVIDED

Water Closet, Bath & Toilet

Signature Not Verified
Signed by: Joint Director
Location: Tirunelveli
Date: 2024.07.12 17:57:07