


PLAN SHOWING THE PROPOSED CONSTRUCTION OF A RESIDENTIAL BUILDING IN THE PLACE OF DISMANTLED EXG.HOUSE
D.NO:28/7, SURVEY NO:Old:422/1,New:724/34,WARD NO:18 RAMACHANDRAPURAM STREET,NORTH KALLIDAIKURICHI TW,
KALLIDAIKURICHI SPL GRADE TOWN PANCHAYAT AT TIRUNELVELI DISTRICT

APPLICANT : Mr.N.LAKSHMI NARAYANAN S/o.Mr.NATARAJAN


APPLICANT : Mr.RAMAKRISHNAN S/o.Mr.NATARAJAN

ALL DIMENSIONS ARE IN METER
SCALE 1:100

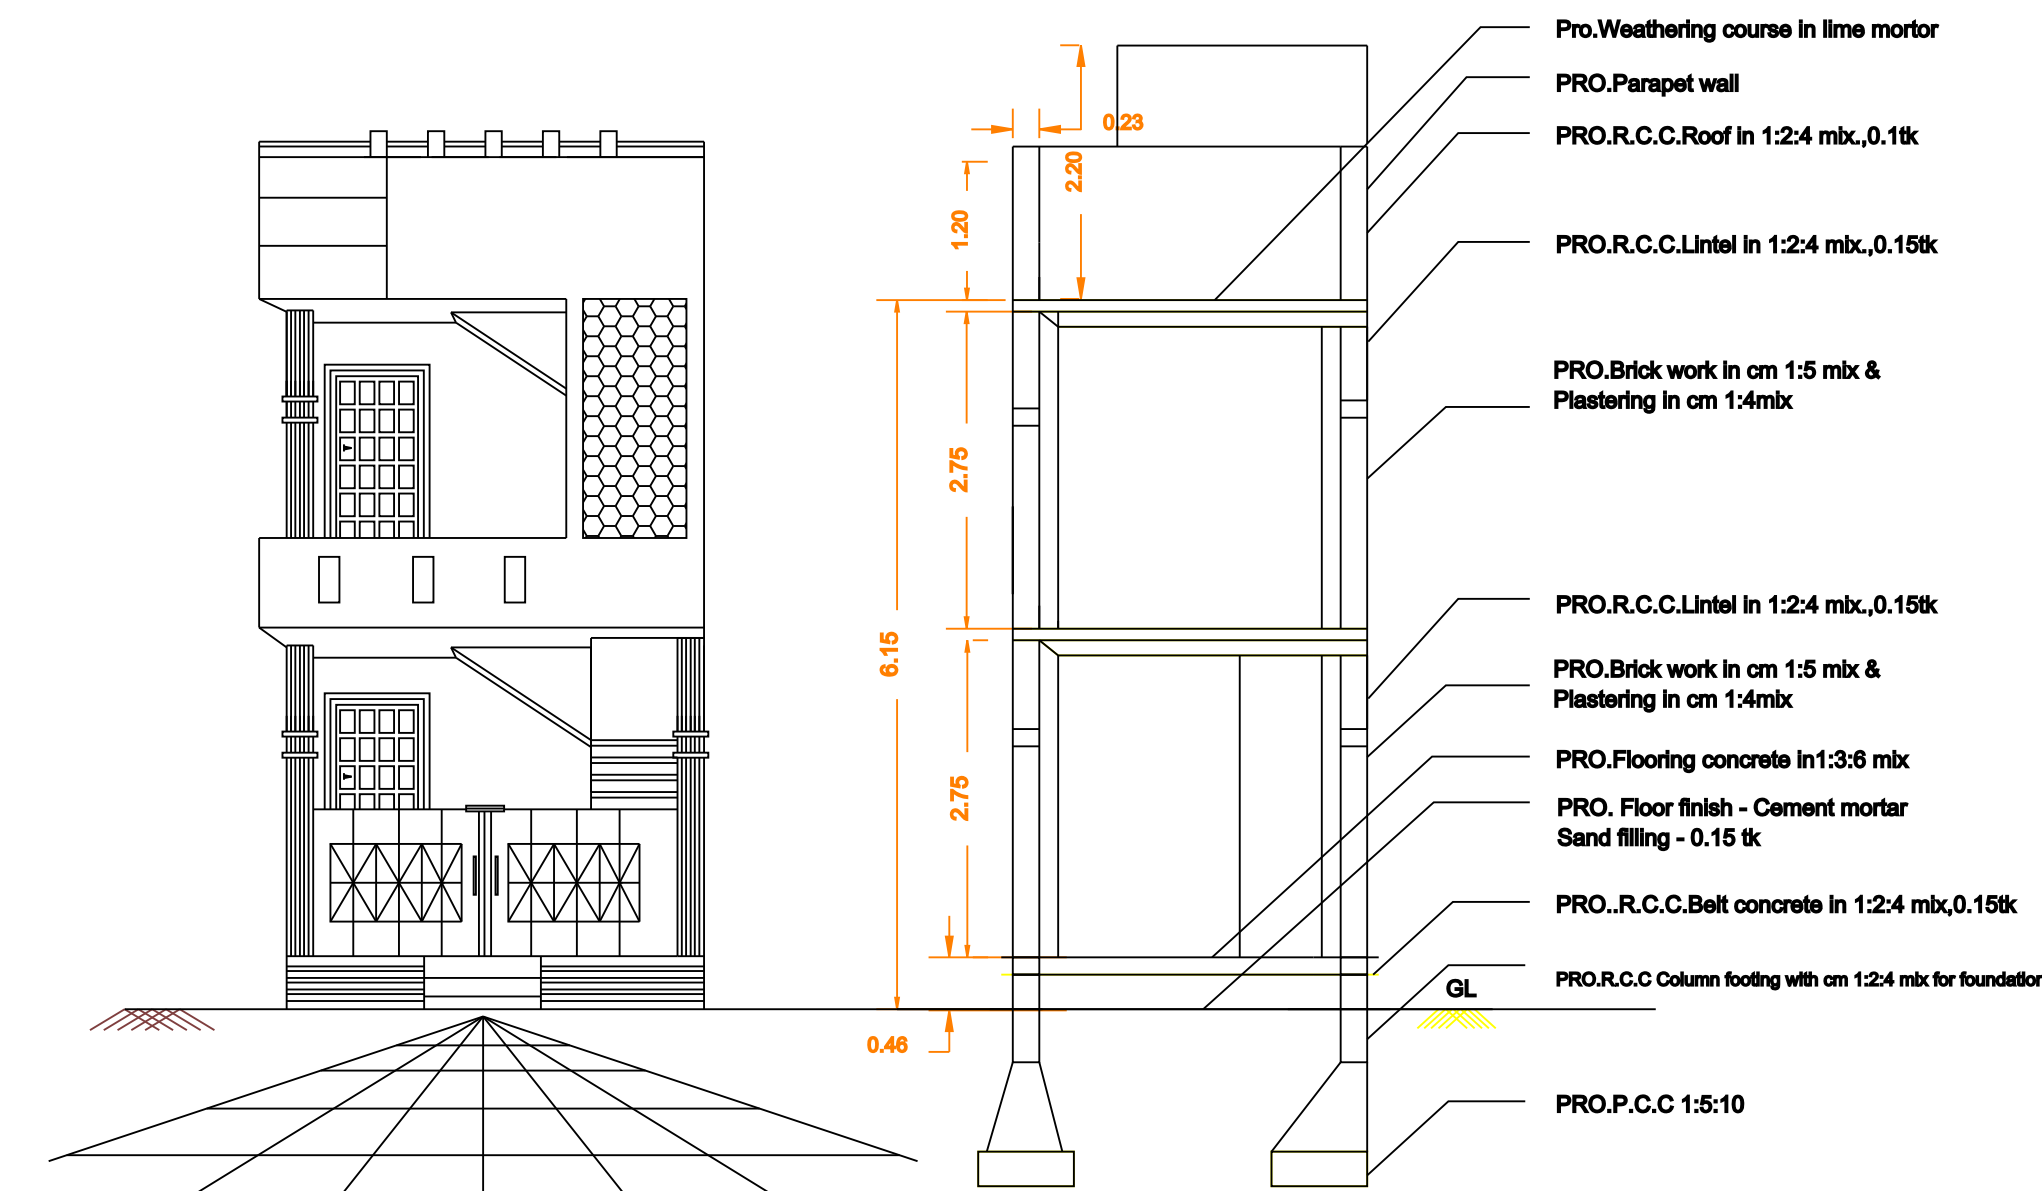


ELEVATION


SECTION ON BB

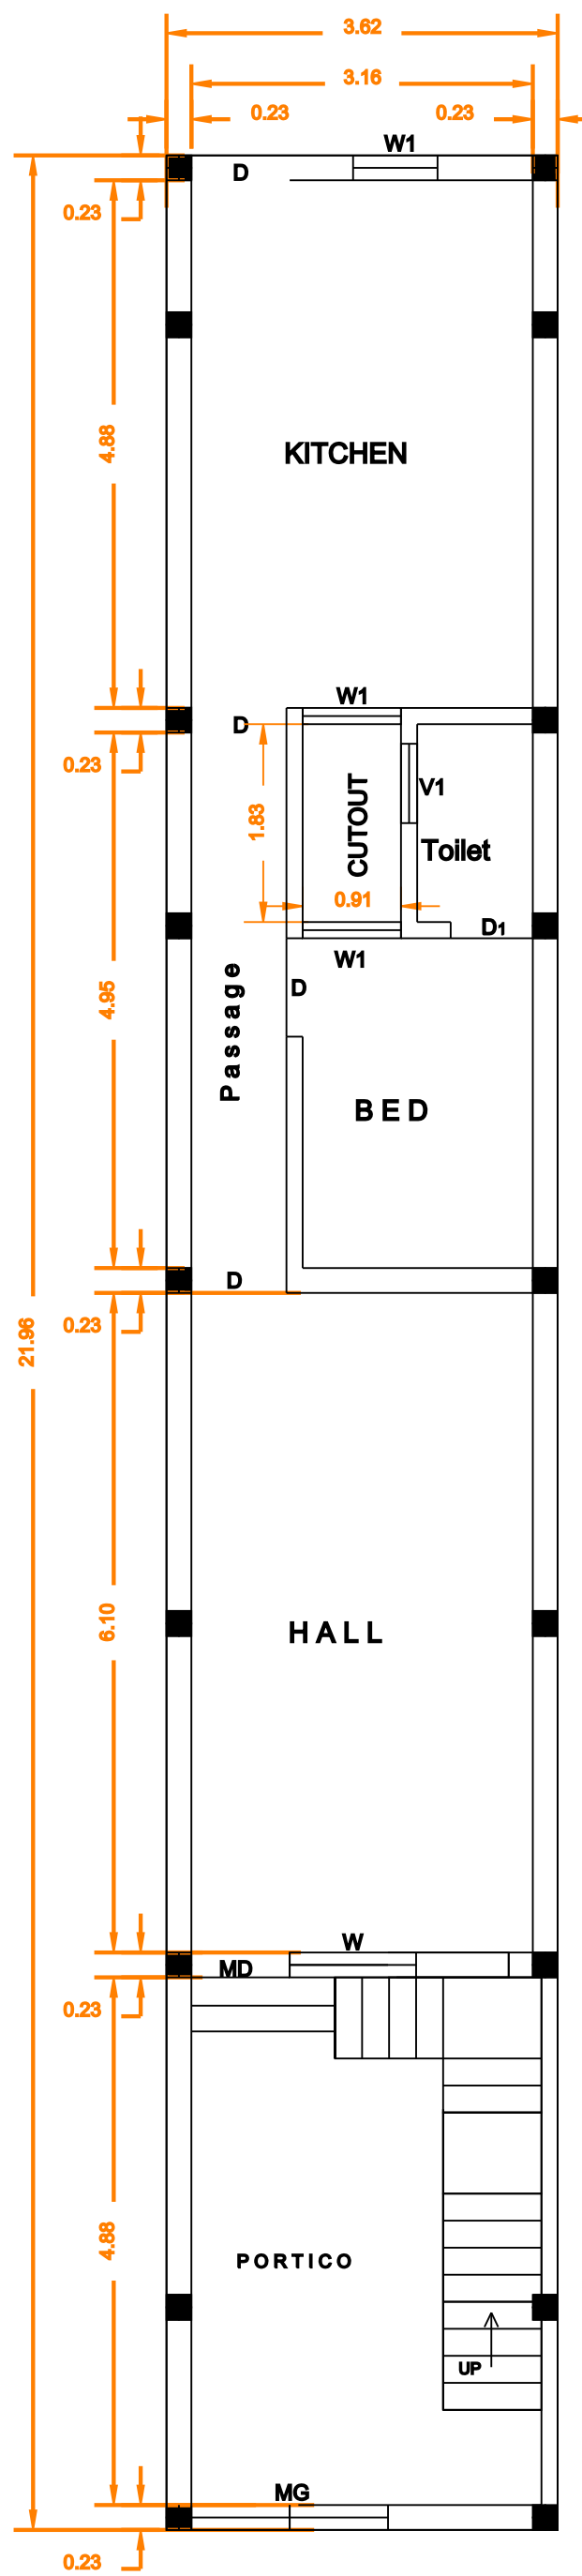


PRO.G.FLOOR PLAN

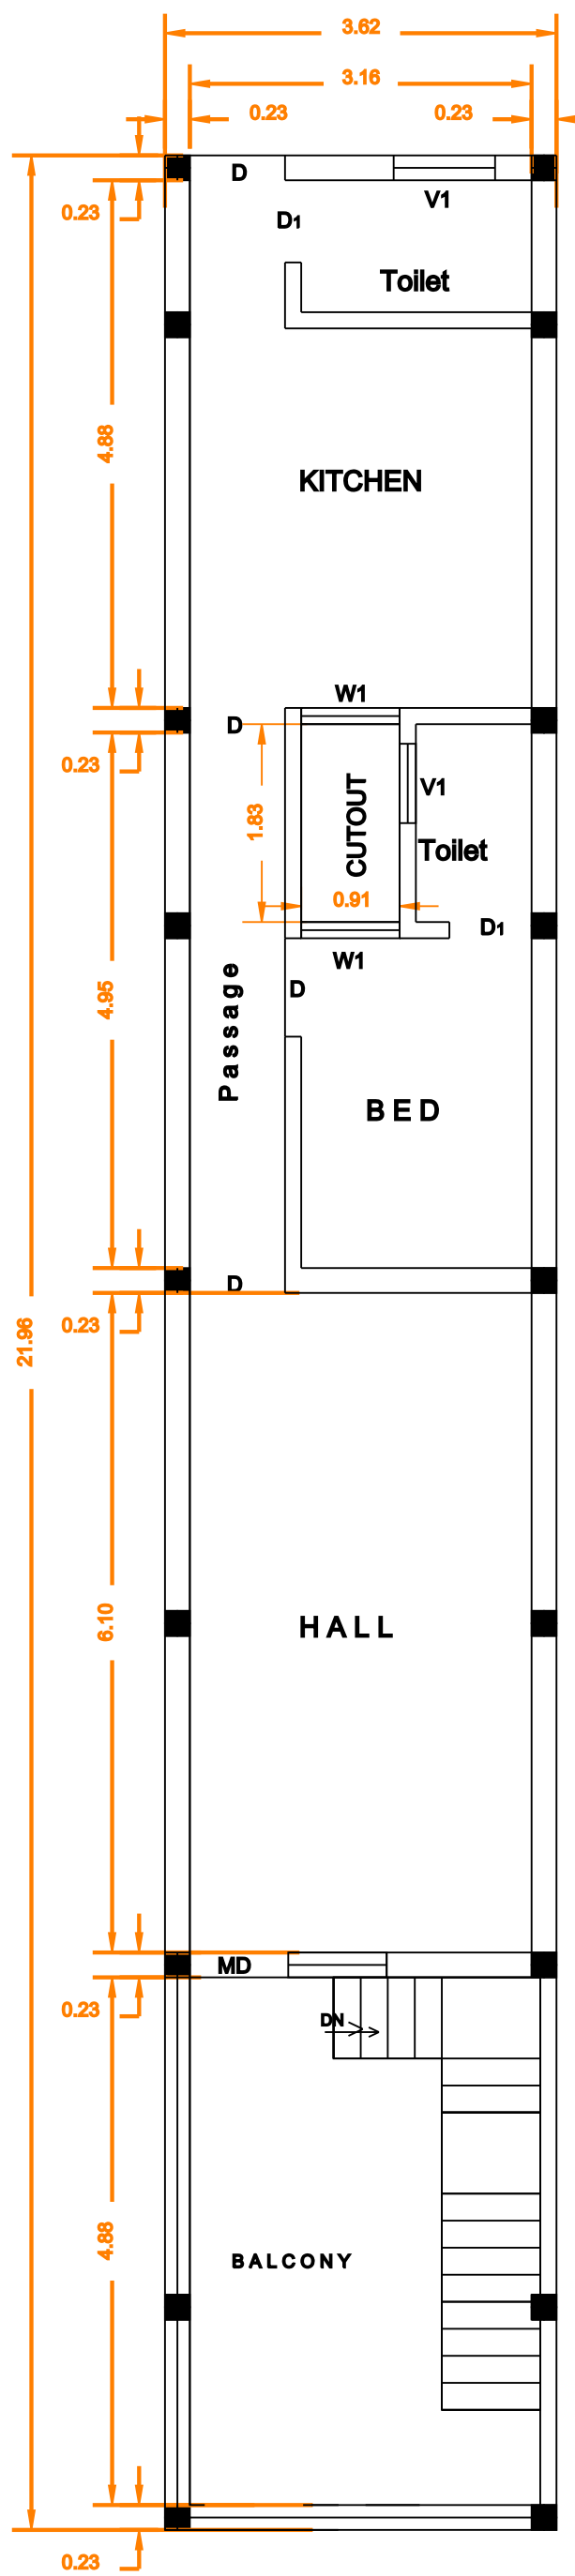


PRO.F.FLOOR PLAN

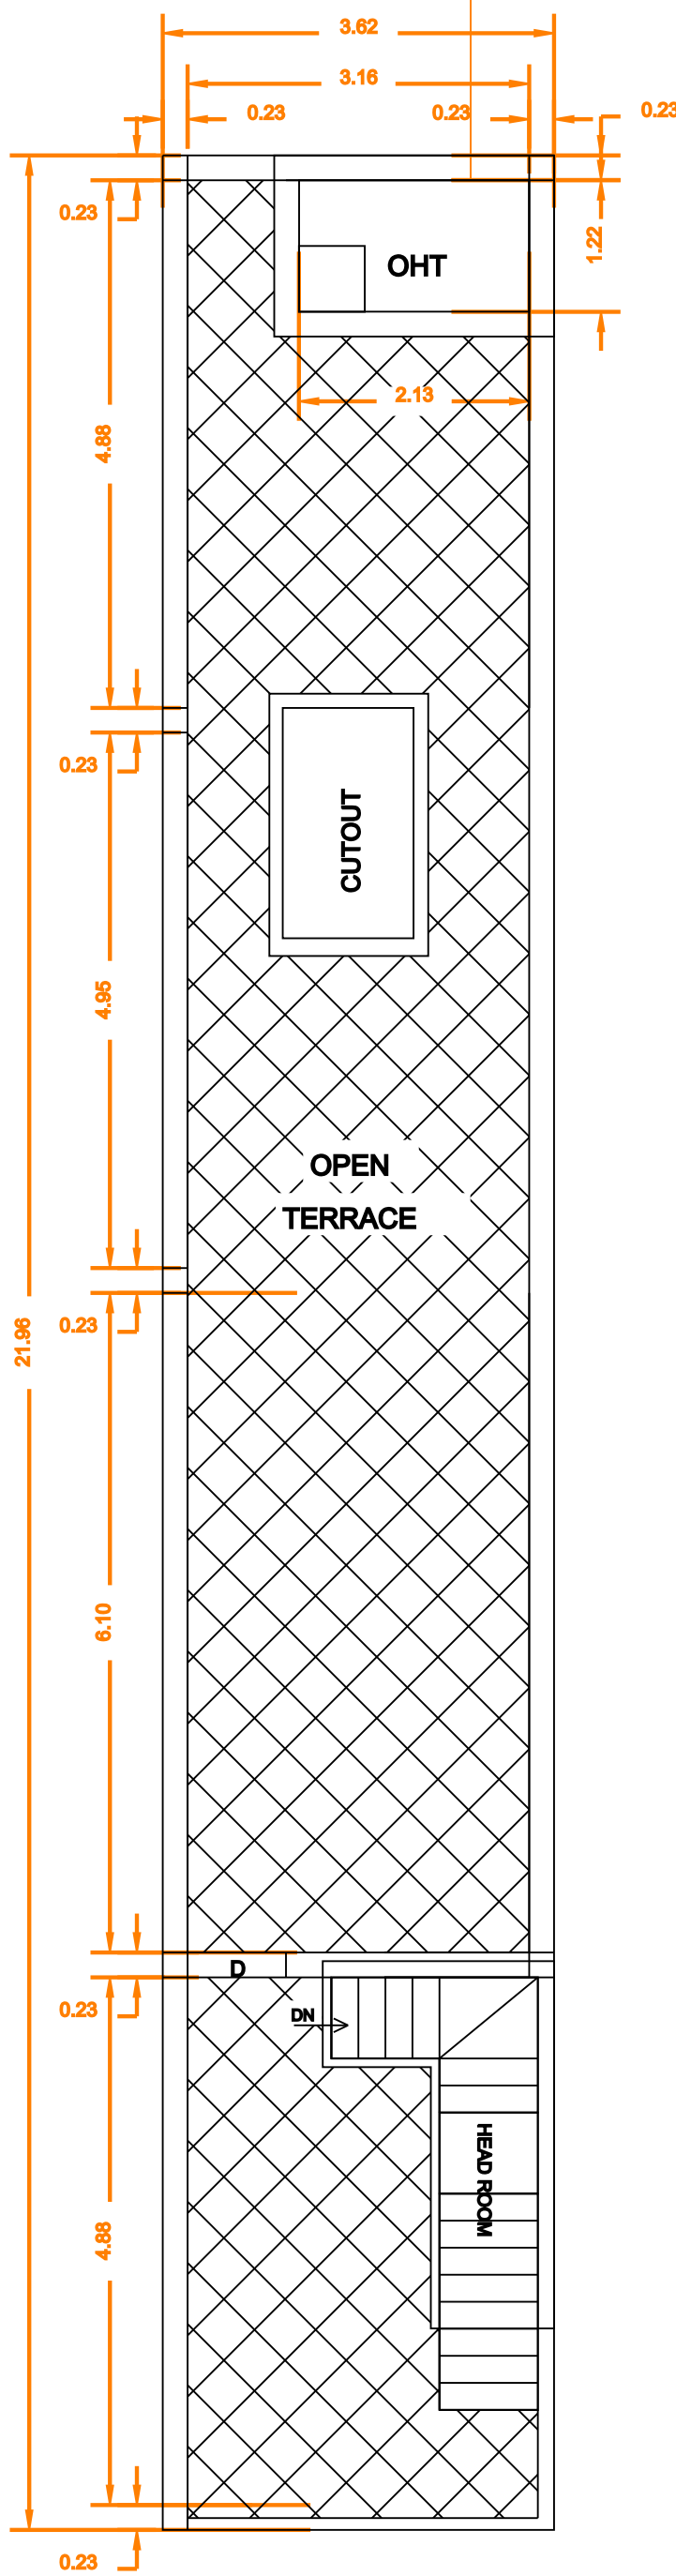


PRO.TERRACE FLOOR PLAN

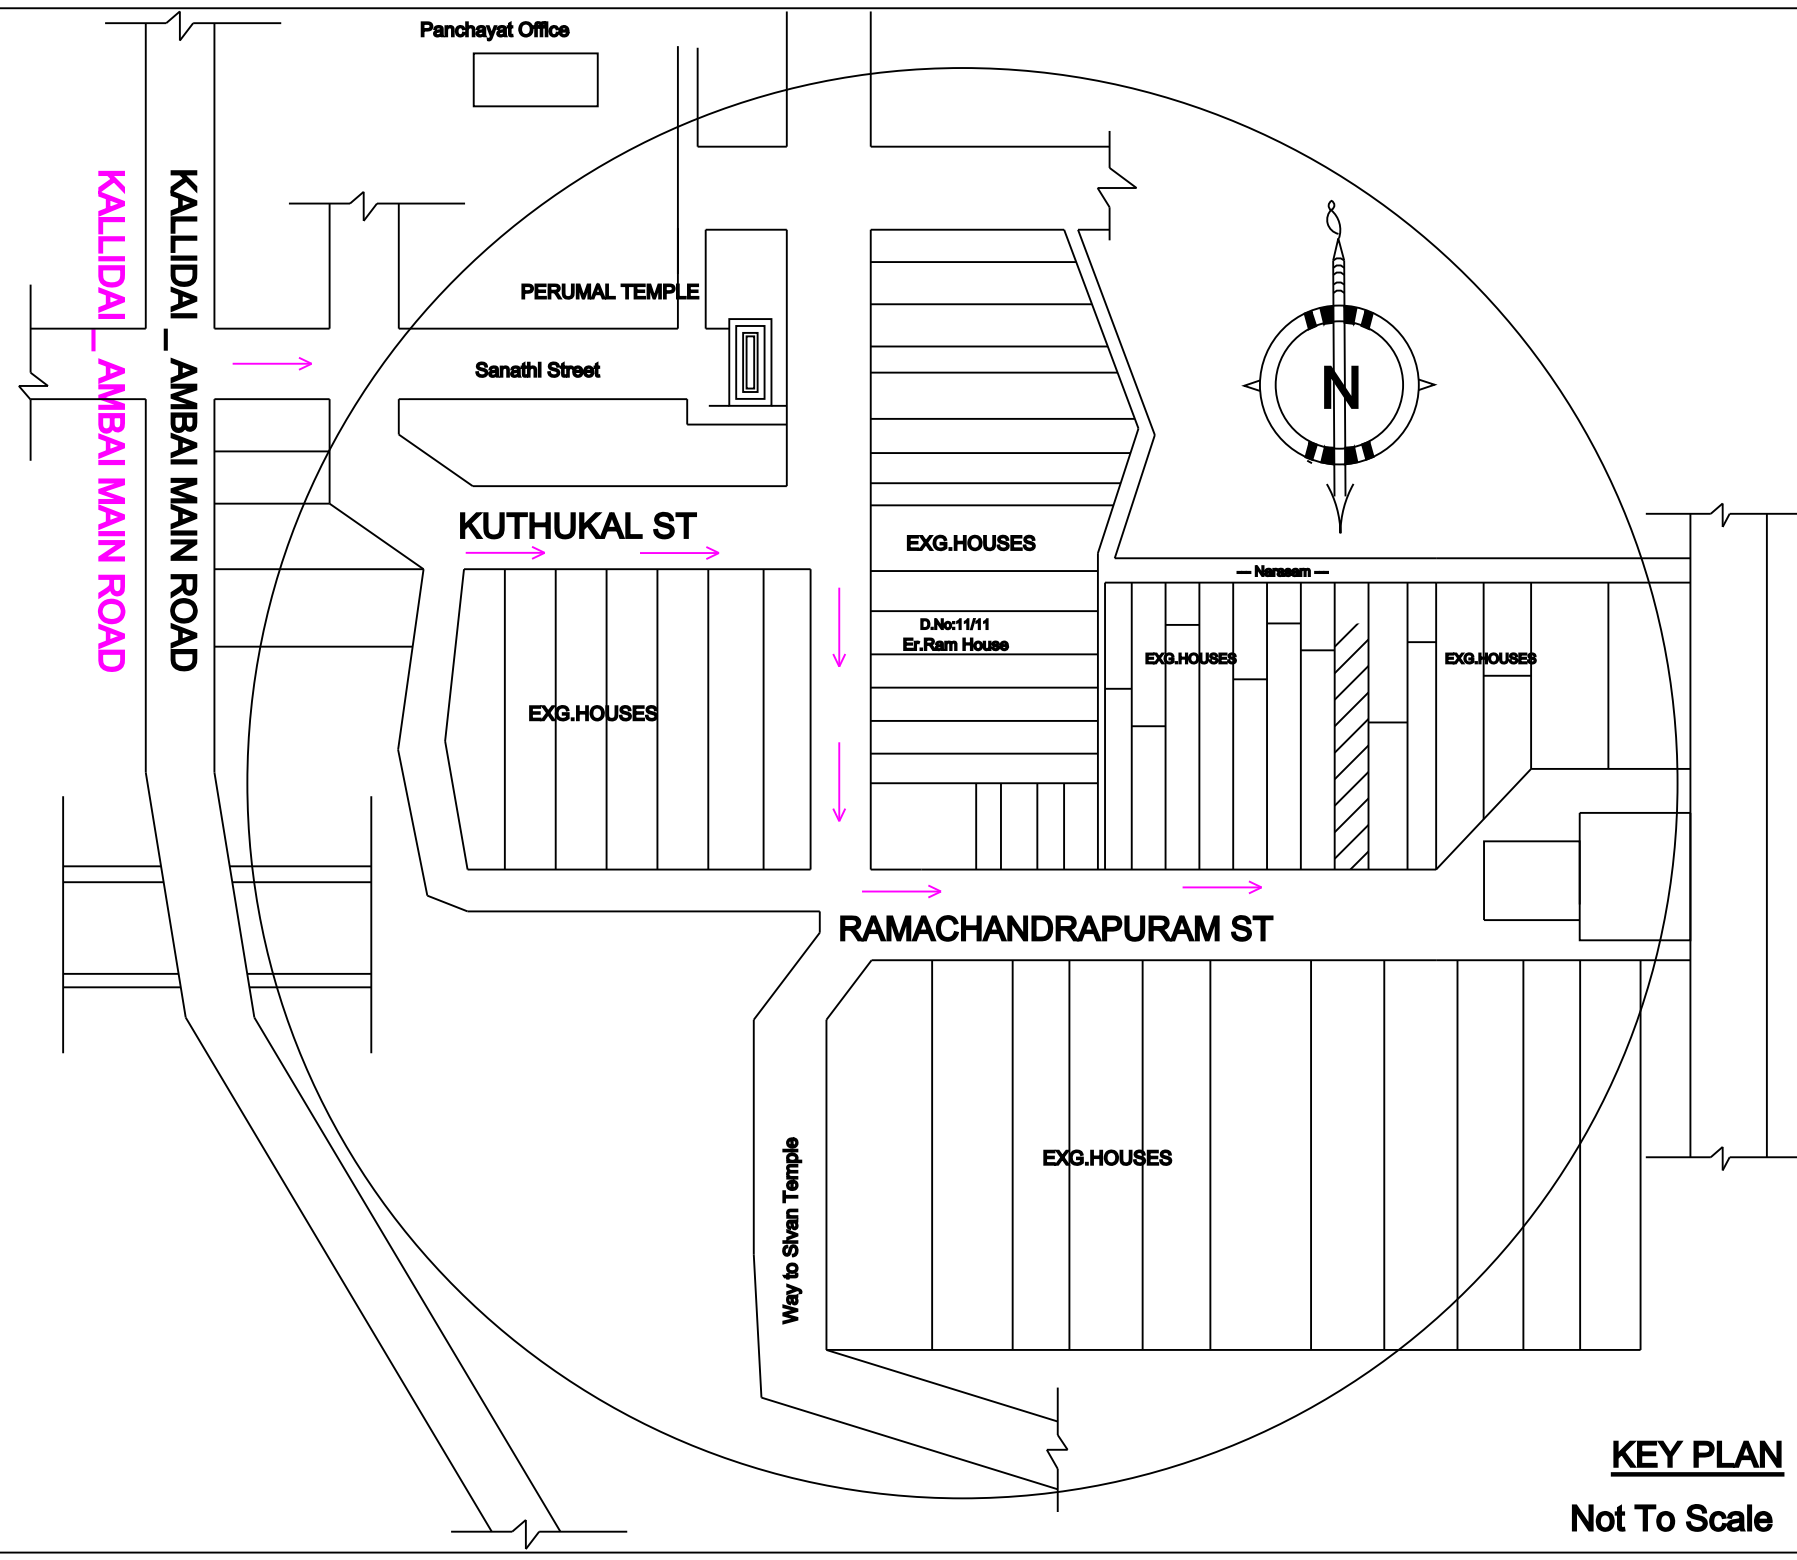


KEY PLAN
Not To Scale

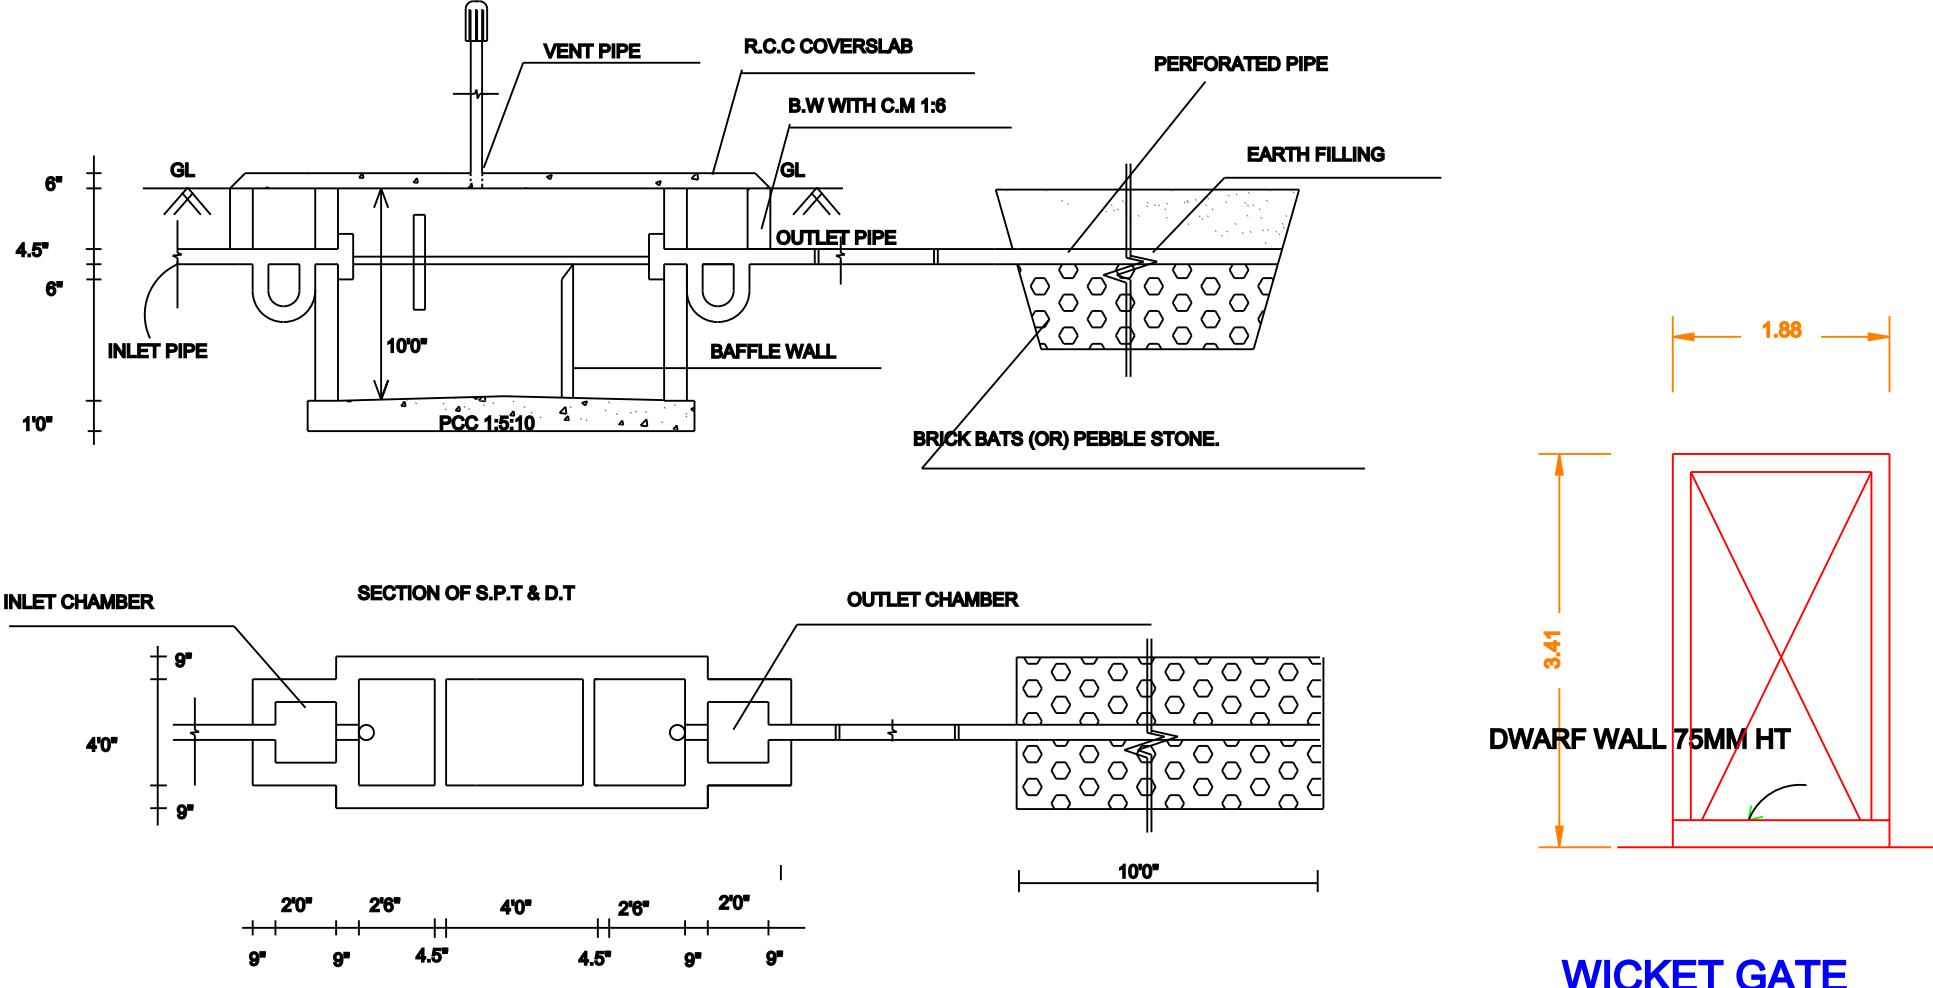


SEPTIC TANK DETAILS

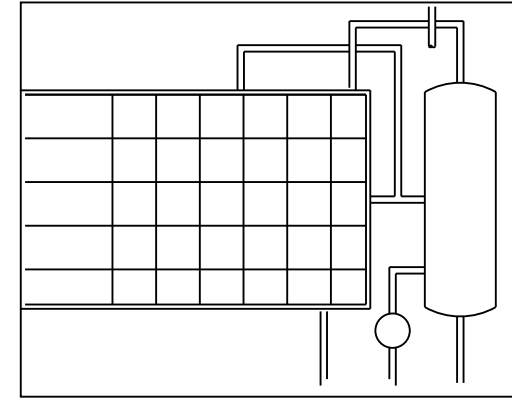


SOLAR WATER HEATING SYSTEM

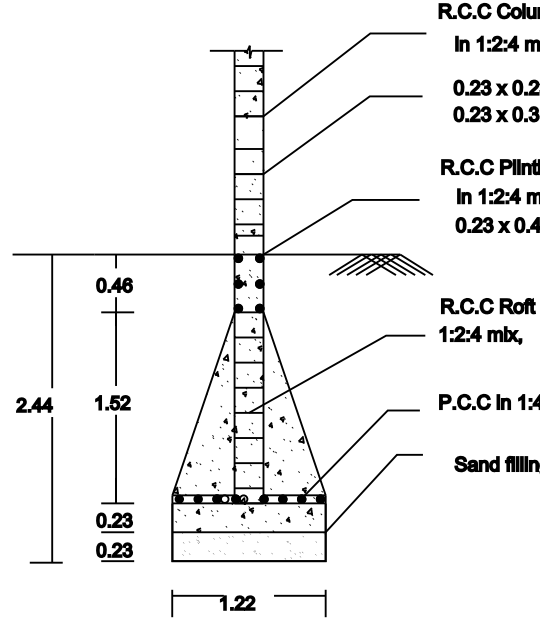


COLUMN DETAILS

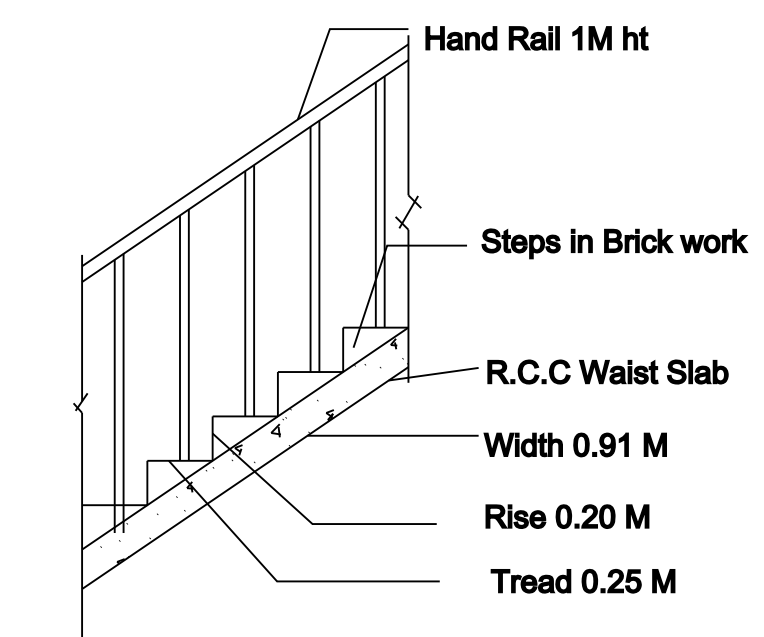

STAIRCASE DETAILS

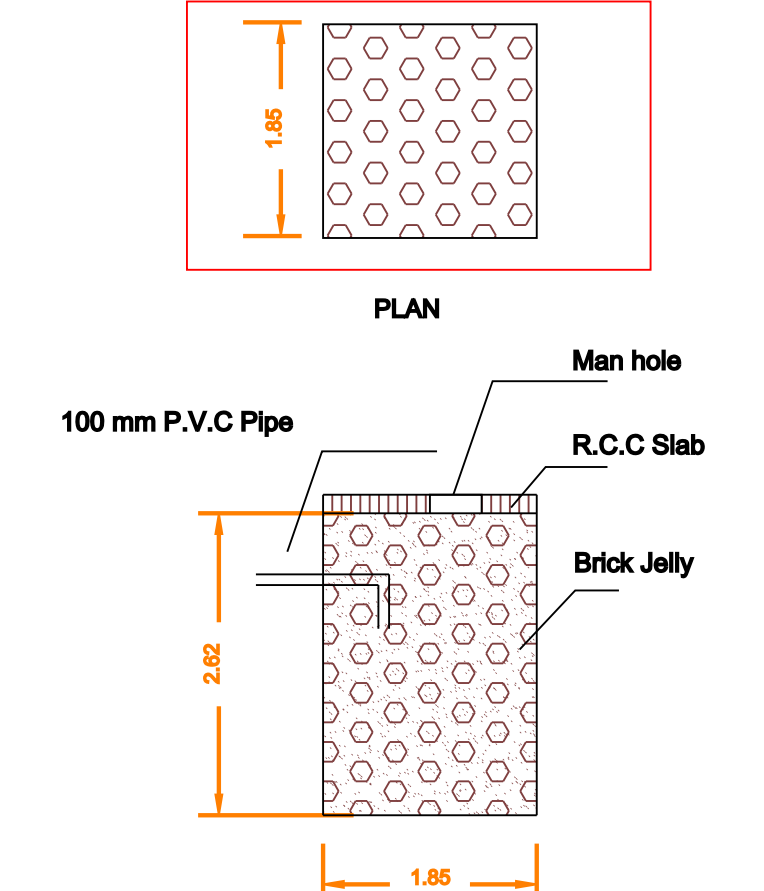

SECTION OF RAINWATER COLLECTION TANK

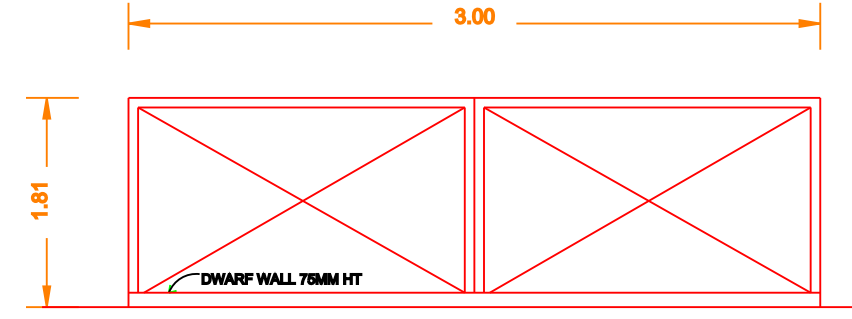

MAIN GATE



SCHEDULE OF JOINERY			
TYPE	DESCRIPTION	WIDTH	HEIGHT
MD	MAIN DOOR	3'-6"	7'-0"
D	DOOR	3'-0"	7'-0"
D1	DOOR	2'-6"	7'-0"
W/V	WINDOW/VENTILATOR	4'-0"	4'-0"
W1	WINDOW	3'-0"	4'-0"
V1	VENTILATOR	2'-0"	2'-0"
AREA STATEMENT		SQ.FT	SQ.M
	PLOT EXTENT AS PER SITE	2499.14	232.18
	PRO.G.F.BUILTUP AREA	837.78	77.83
	PRO.F.F.BUILTUP AREA	837.78	77.83
	HEAD ROOM AREA	52.20	04.85
	TOTAL BUILTUP AREA	1727.77	160.51
	OPEN SPACE AREA	1661.36	154.35
	ROAD / STREET		
	DEMOLITION AREA	807.32	75.00
FSI = TOTAL BUILD UP AREA = 0.59 SITE AREA			

OFFICE USE

Er.R.Karthikeyan

Er.R.KARTHIKEYAN D.C.E.B.E
Builder & Licensed Surveyor
RAM>CONSTRUCTION
Opt to Tilak Vidyalaya School,
KallidaiKurichi-627416

LICENSED ENGINEER

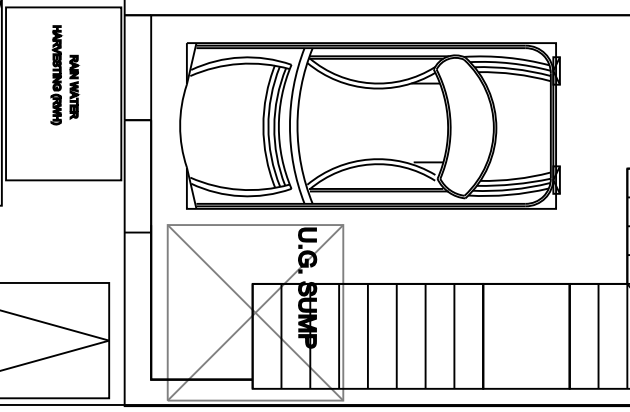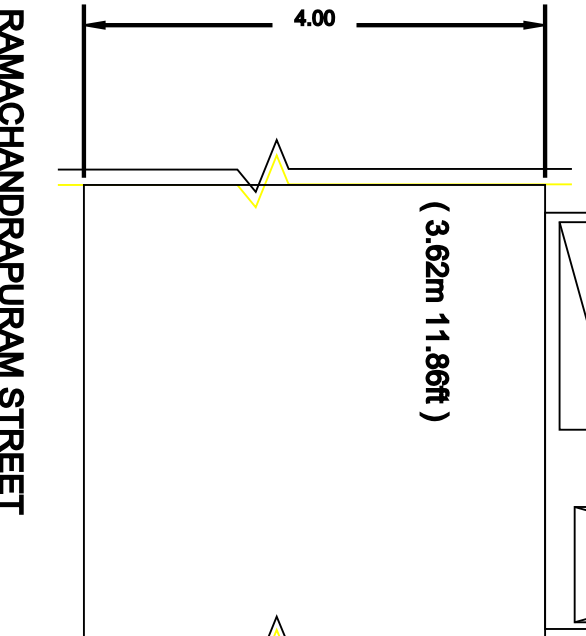

PRO.SITE

SUBRAMANIYA IYAR S/o. VENKATACHALAPATHY HOUSE

BACK OPEN YARD

(64.32m 210.72ft)

RUKUMANI AMMAL W/o. P.MEENATCHI SUNDRAMAIYAR

SITE PLAN