




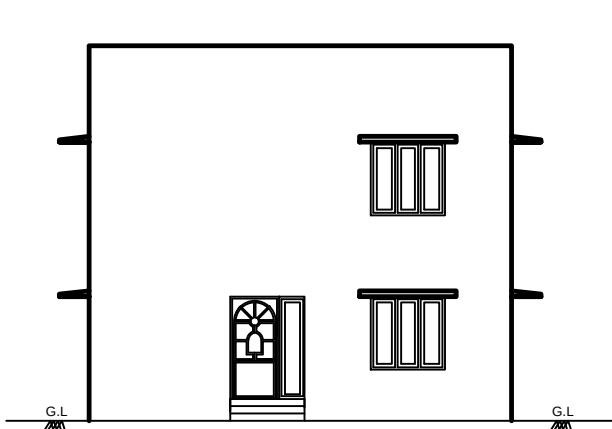


ELEVATION

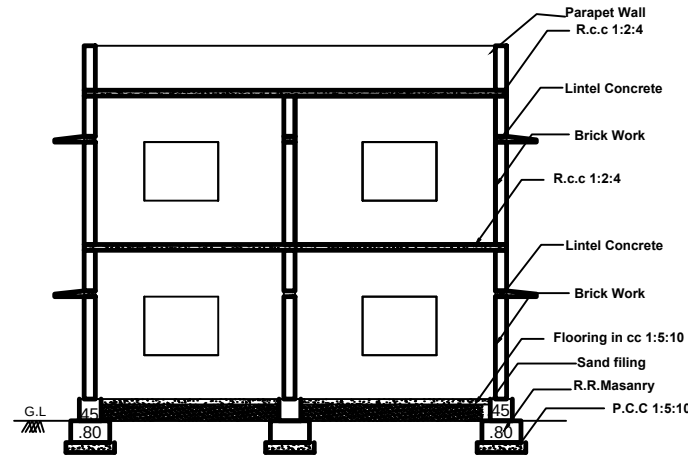


SECTION ON "AA "

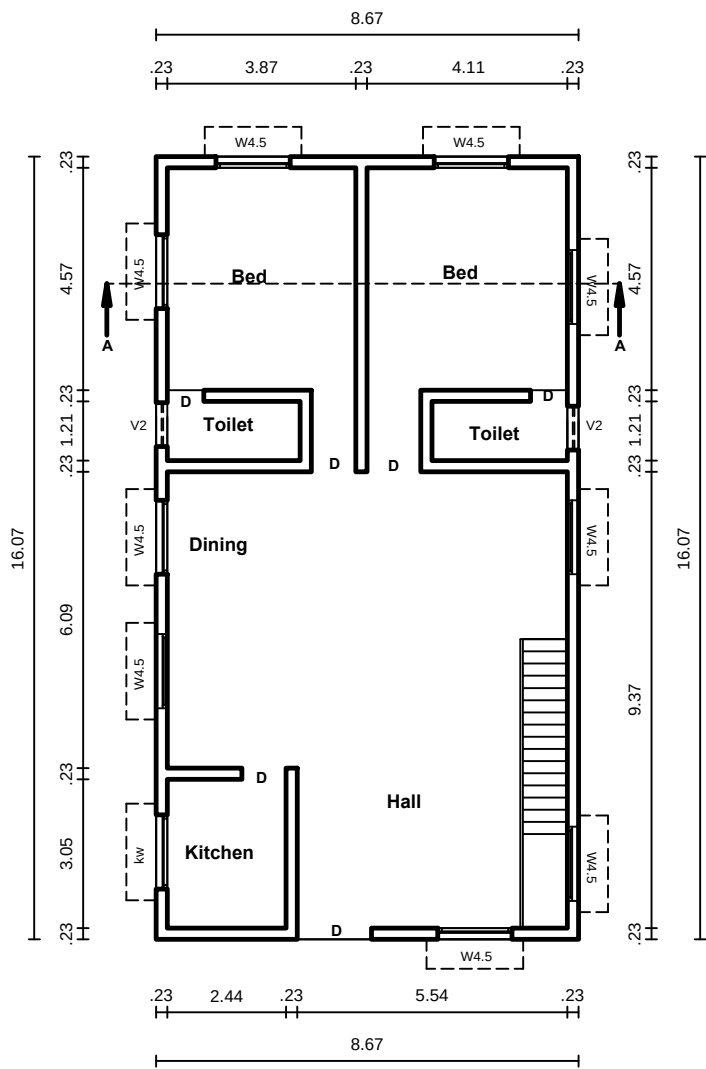

GROUND FLOOR PLAN


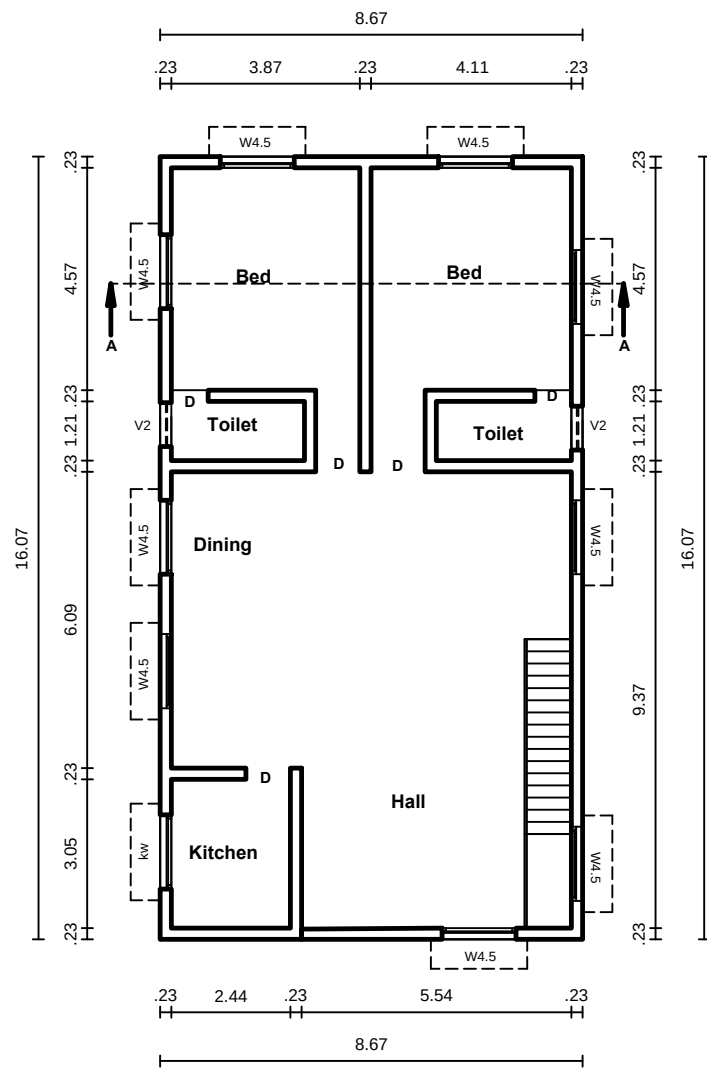


FIRST FLOOR PLAN

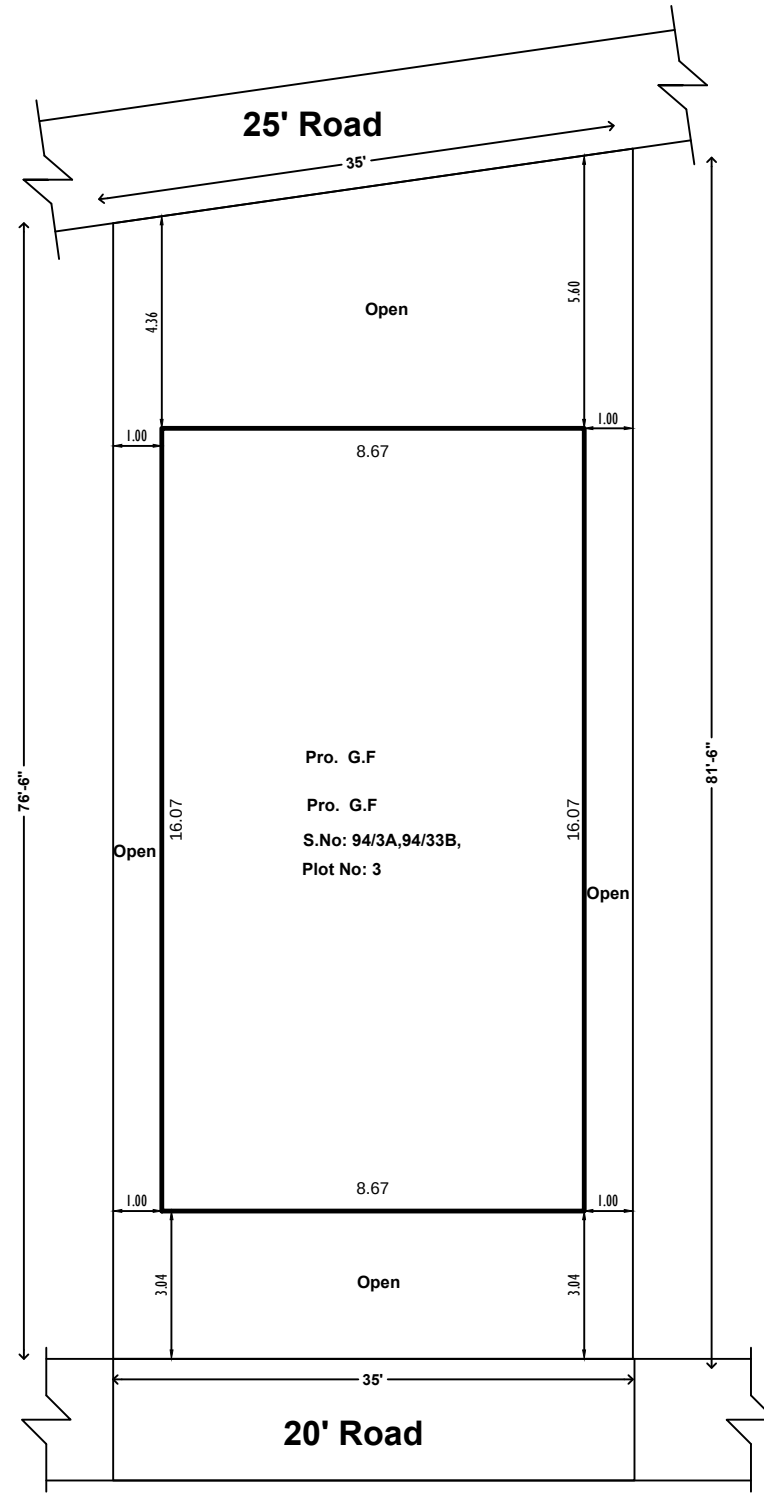

SITE PLAN

SCALE 1:100

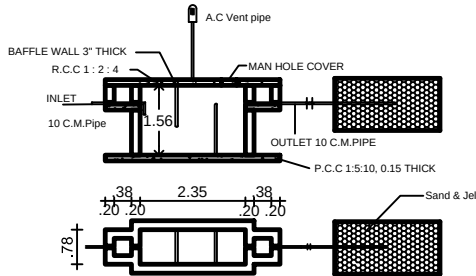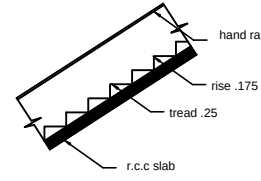

PLAN SHOWING THE PROPOSED CONSTRUCTION OF RESIDENTIAL
BUILDING IN GROUND FLOOR &FIRST FLOOR S.NO:94/3A,94/33B,
PLOT NO: 3,AT "SIVA NAGAR A COLONY" ,NOCHIKULAM PANCHAYAT ,
PANCHAYAT , UNION,KRISHNAPURAM VILLAGE,PALAYAMKOTTAI UNION

Scale 1:100 All Dimensions are in Metre

AREA DETAILES:-	Sq.Mt	Sq.Ft
Site Area (As Per Document)	256.88	2764
Pro. Building Area In G.F	139.33	1499
Pro. Building Area In F.F	139.33	1499
Open Area	117.55	1265
Road		
Total Pro.Building Area	278.66	2998

JOINERY DETAILES:-

D	- Door	1.00 x 2.10
D2	- Door	0.75 x 2.10
W3	- Window	0.90 x 1.50
W4	- Window	1.20 x 1.50
V2	- Ventilator	1.20 x 0.60

OFFICE USE

APPLICANT

A. Subbiah
A. SUBBIAH, DCE.,BBA.,
(Registered Engineer Grade III)-RE
Tirunelveli City Municipal Corporation
Regn.No.146/LS/2023/00007
3, Nellai Nayanar Street,
Palayamkottai - 627002.
Mobile : 88254 26756

Rain Water harvesting Details Provided
Septic tank to be provided

ENGINEER

Signature Not
Verified

Signed by Village Panchayat
President
Location: Tirunelveli
Date:2024.02.16 15:49:59