



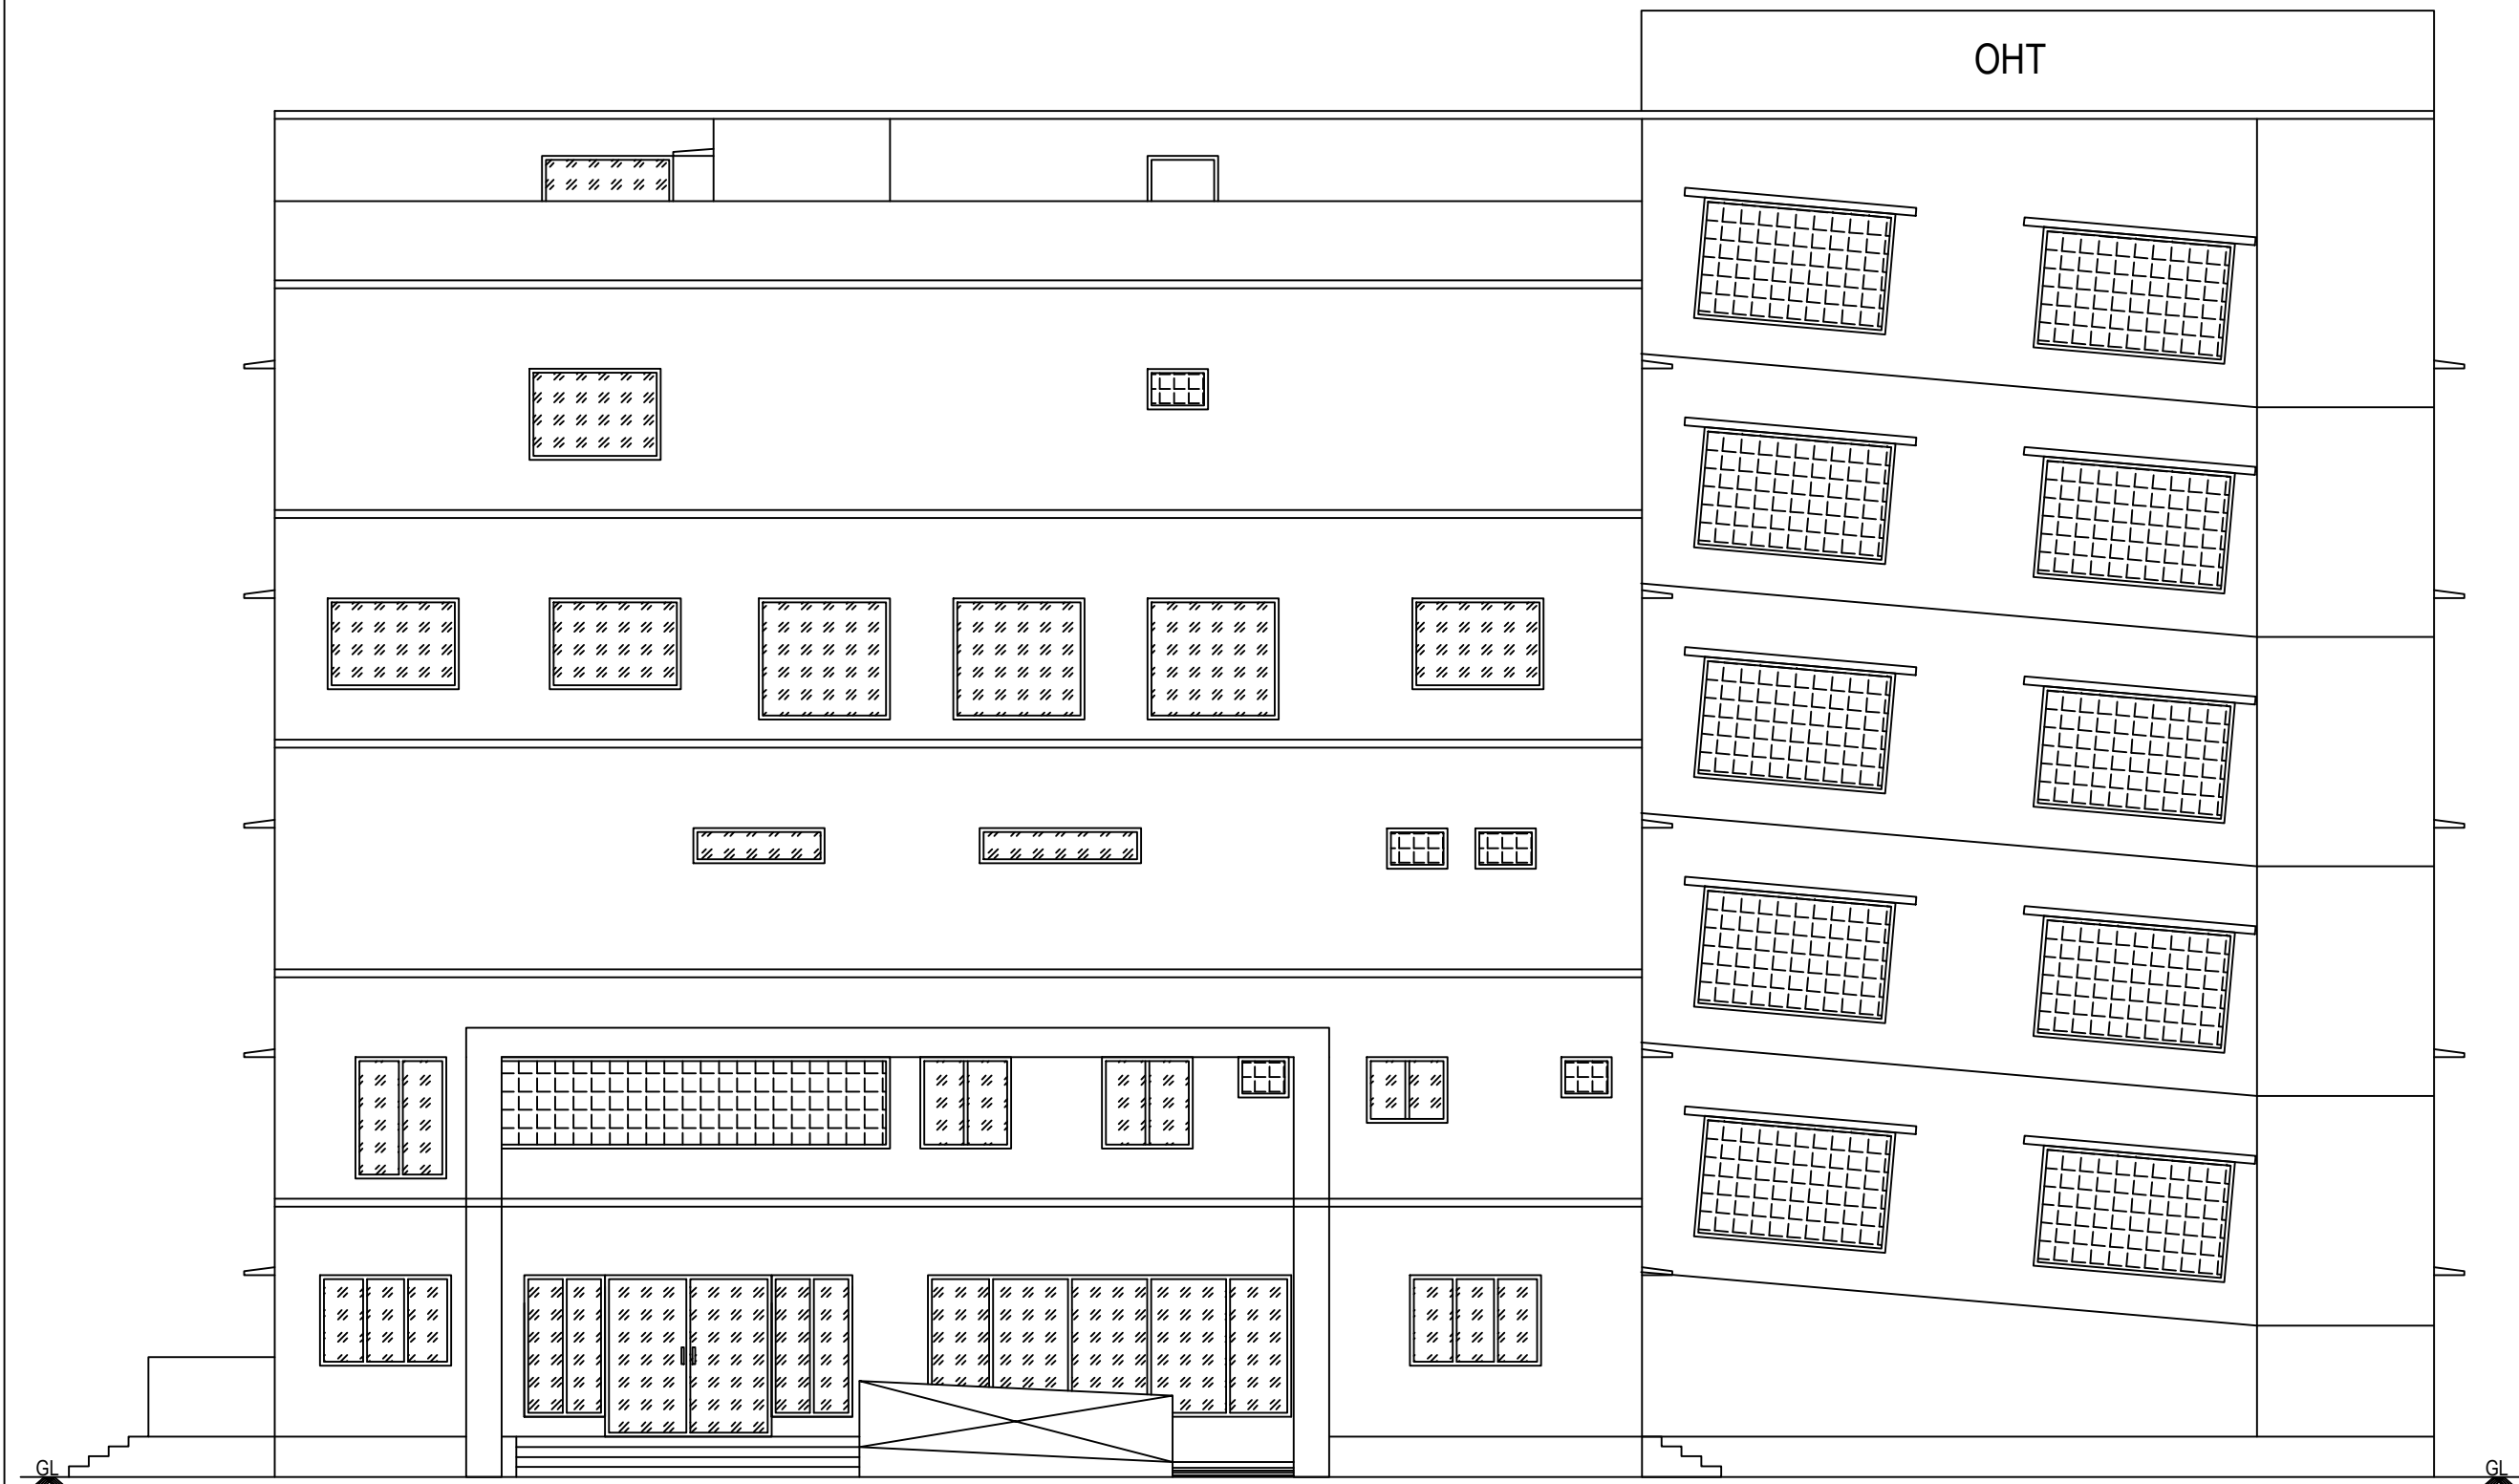


ELEVATION



SECTION ON A-B

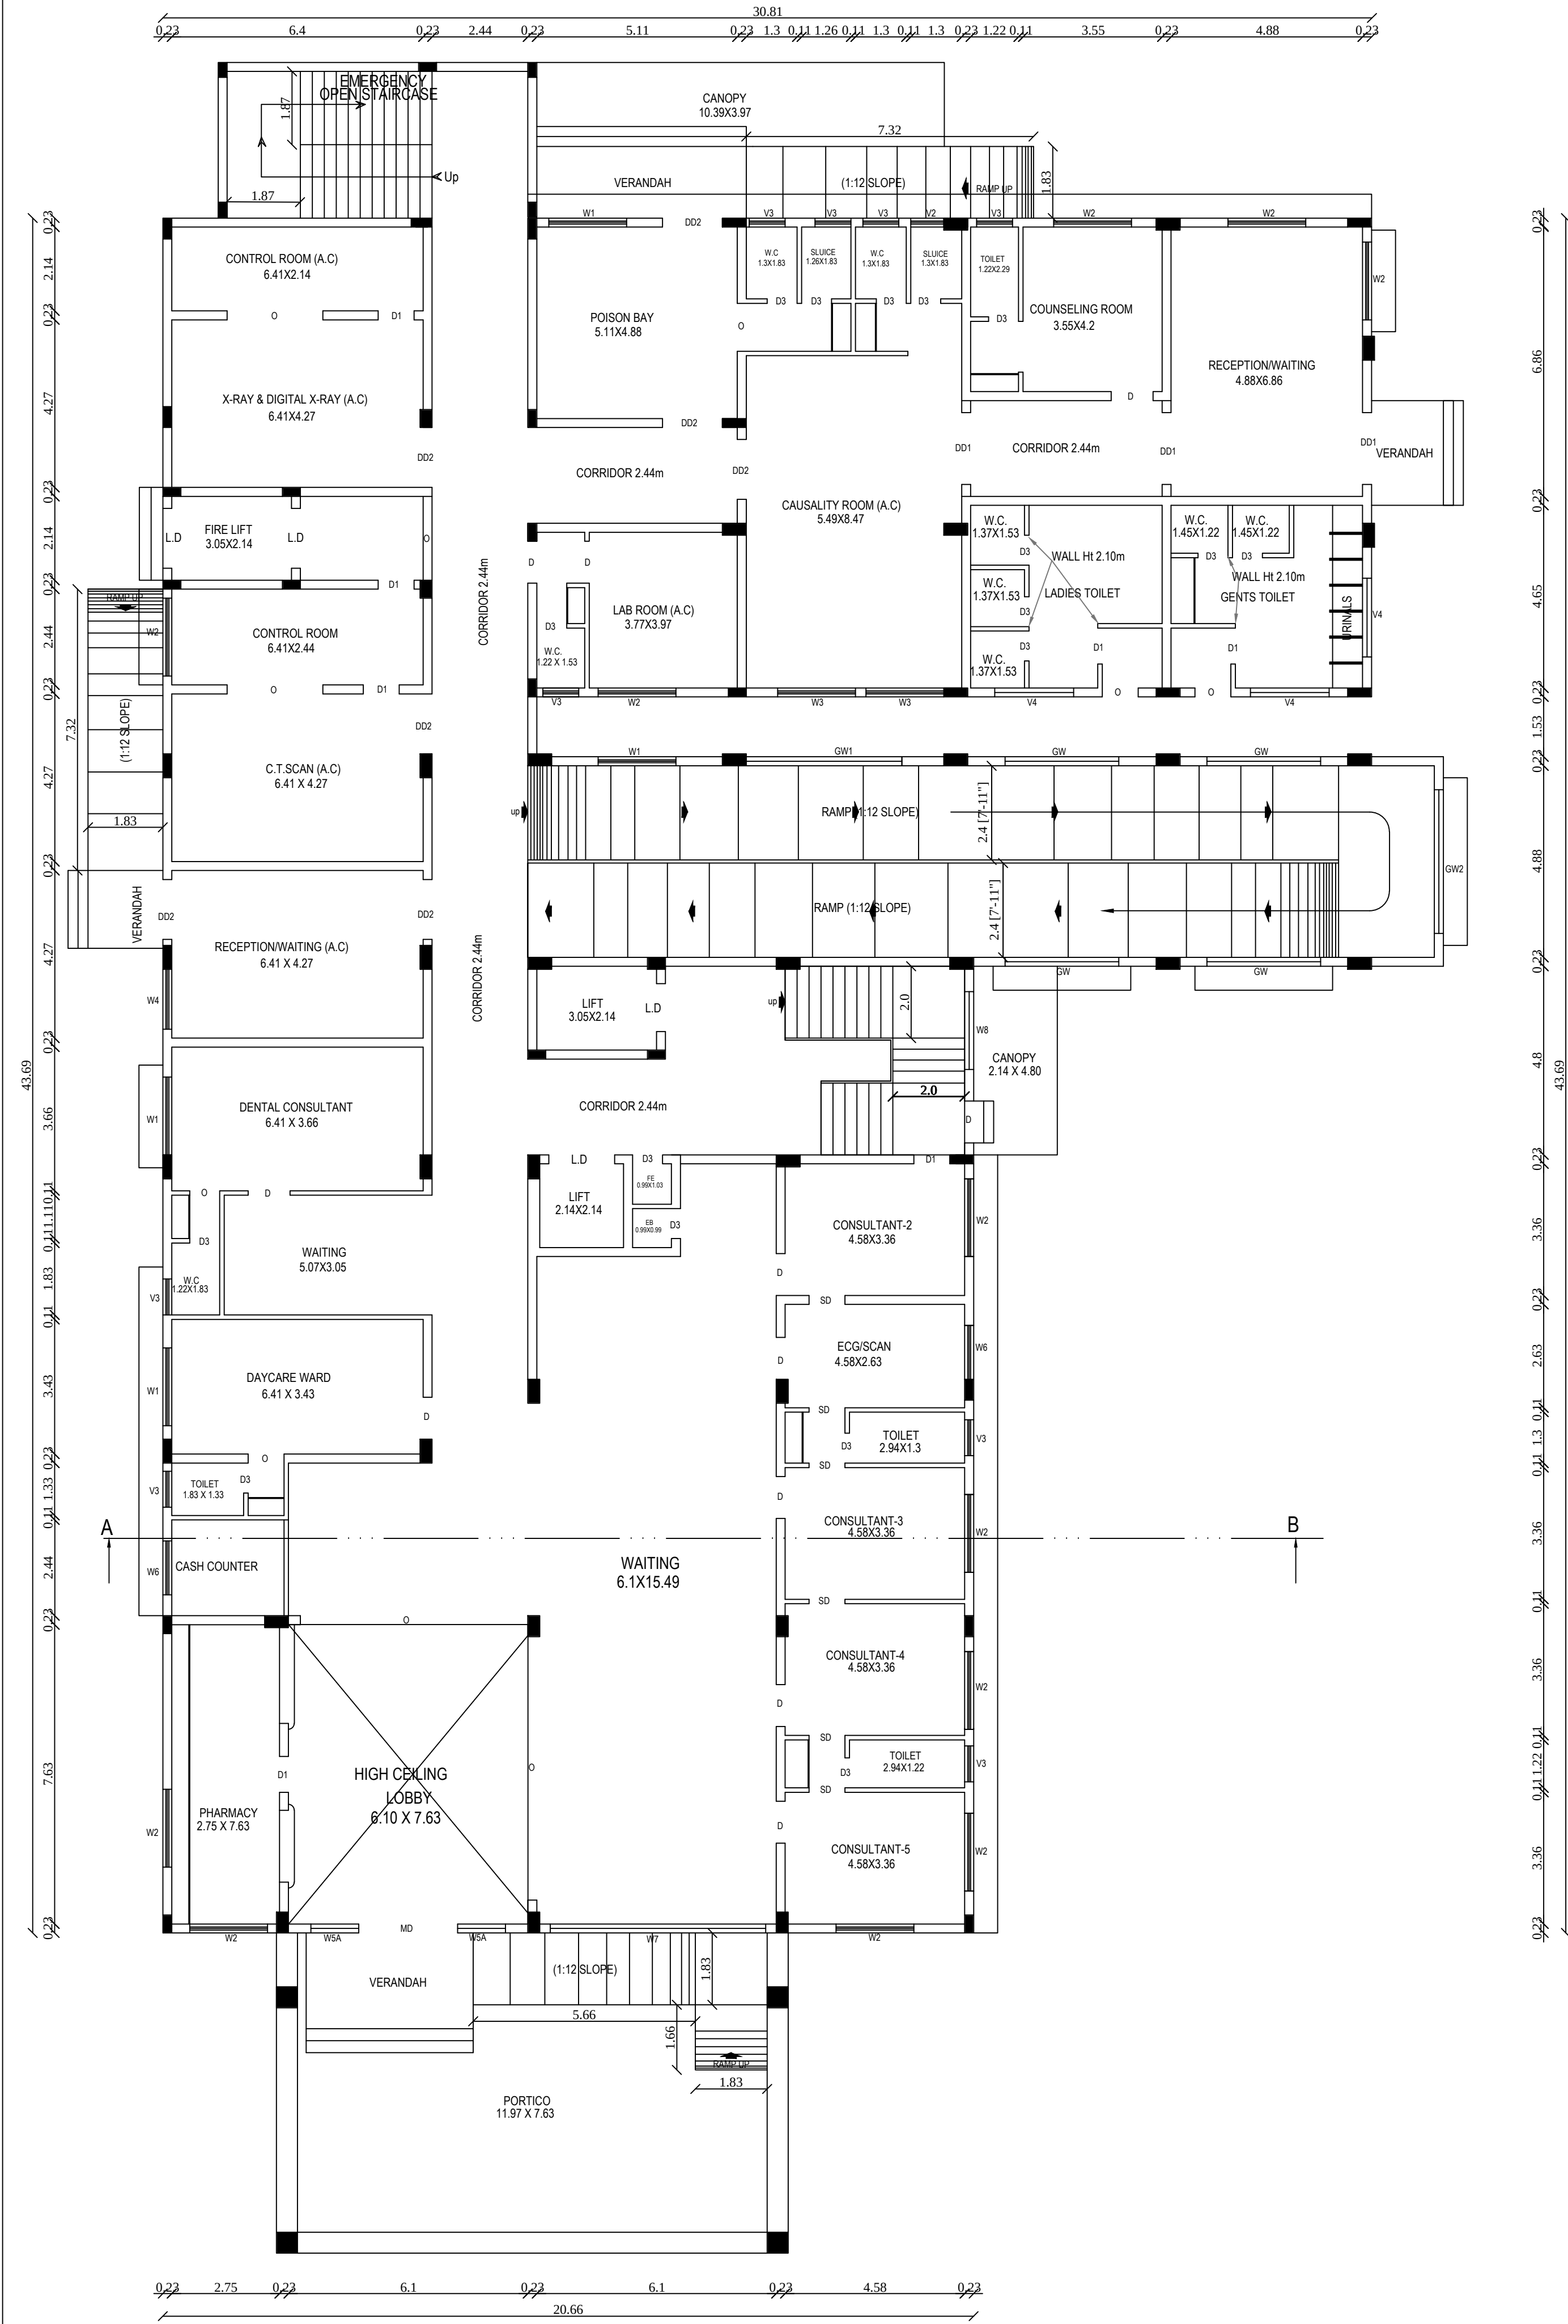

GROUND FLOOR PLAN

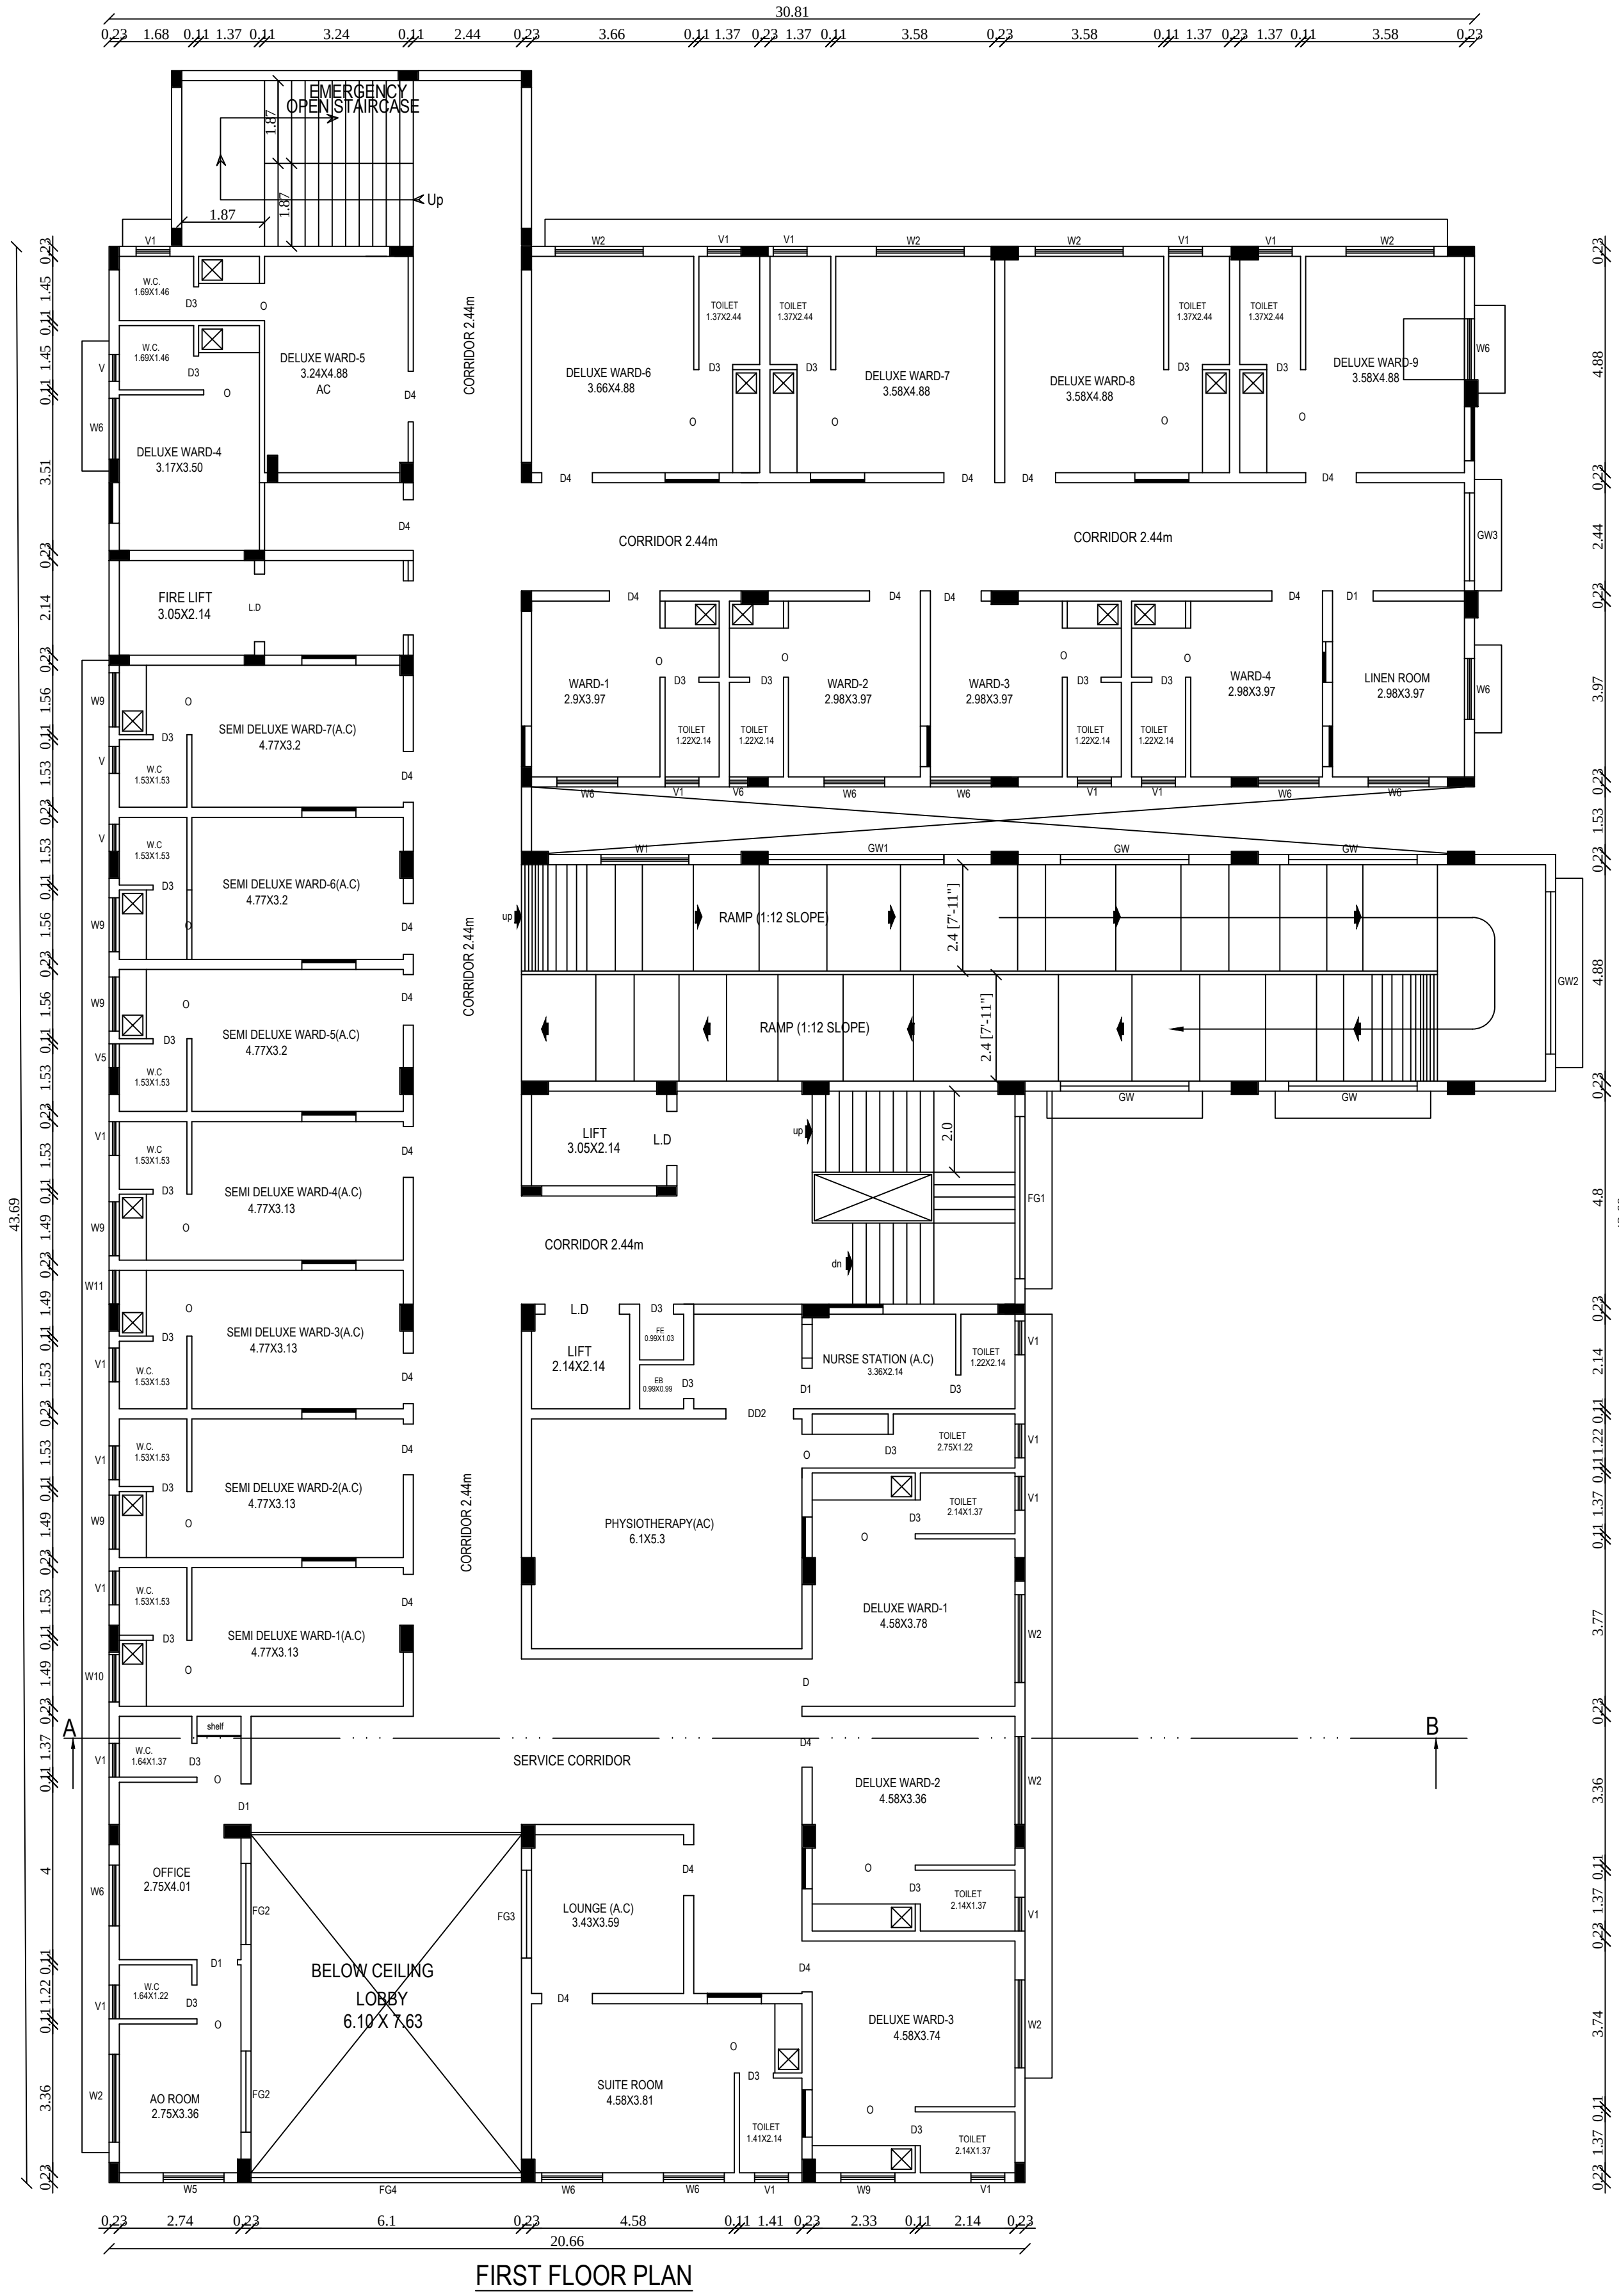

FIRST FLOOR PLAN

REVISED PLAN SHOWING THE PROPOSED
CONSTRUCTION OF HOSPITAL BUILDING IN
S.NO:75/1A1B, 75/1A1D OF APPUVILAI VILLAGE
AND PANCHAYAT, RADHAPURAM UNION,
THISAIYANVILAI TALUK, TIRUNELVELI DISTRICT.

ALL DIMENSIONS ARE IN METER, SCALE 1:100 SHEET NO: 2

FLOOR DETAILS	F.S.I	NON-F.S.I	Total in Sq.m	Total in Sq.ft
GROUND FLOOR	1231.28	-----	1231.28	13253.50
FIRST FLOOR	1026.96	-----	1026.96	11054.19
SECOND FLOOR	1073.47	-----	1073.47	11554.83
THIRD FLOOR	1073.47	-----	1073.47	11554.83
FOURTH FLOOR	1073.47	-----	1073.47	11554.83
HEAD ROOM	-----	239.61	239.61	2579.16
TOTAL AREA	5478.65	239.61	5718.26	61551.34

JOINERIES DETAILS :

Name	Description	Size	W14	Window to Detail	2.44X0.53
D	Door to Detail	1.07X2.14	W15	Window to Detail	0.61X1.37
D1	Door to Detail	0.91X2.14	GW1	Window to Detail	3.96X1.83
D3	Door to Detail	0.70X2.14	GW2	Window to Detail	2.90X1.83
D01	Door to Detail	1.83X2.14	GW2	Window to Detail	3.60X1.83
D02	Door to Detail	1.53X2.14	GW3	Window to Detail	1.98X1.98
D03	Door to Detail	1.22X2.14	V1	Ventilator to Detail	0.76X0.61
D4	Door to Detail	1.14X2.14	V2	Ventilator to Detail	0.84X0.61
D5	Door to Detail	0.83X2.14	V3	Ventilator to Detail	0.91X0.61
W1	Window to Detail	1.98X1.98	V4	Ventilator to Detail	2.00X0.61
W2	Window to Detail	1.98X1.37	V	Ventilator to Detail	0.61X0.61
W3	Window to Detail	1.98X1.53	V5	Ventilator to Detail	0.53X0.61
W4	Window to Detail	1.53X1.83	V6	Ventilator to Detail	0.44X0.61
W5	Window to Detail	1.37X1.83	V7	Ventilator to Detail	1.22X0.61
W6	Window to Detail	1.37X1.37	FG1	Window to Detail	3.60X1.83
W7	Window to Detail	5.49X1.83	FG2	Window to Detail	1.83X1.37
W8	Window to Detail	1.98X0.91	FG3	Window to Detail	1.98X1.00
W9	Window to Detail	1.22X1.00	FG4	Window to Detail	6.10X1.83
W10	Window to Detail	1.07X1.00	GW3	Window to Detail	1.98X1.83
W11	Window to Detail	0.76X0.53	MD	Door to Detail	1.83X2.44
W12	Window to Detail	1.37X0.53	WSA	Window to Detail	1.22X2.14
W13	Window to Detail	1.98X0.53	SD	Door to Detail	0.91X2.14

PREVIOUS APPROVAL DETAILS

DTOP TIRUNELVELI APPROVAL
FILE NO:2526/2022/T/13
APPROVAL NO:42/2022 DATE: 04/11/2022
APPUVILAI PANCHAYAT APPROVAL
APPROVAL NO:20/2022 DATE: 16/11/2022

RS CONSTRUCTION
G. MONIKANDAN
40/2, Golden Street
Pattinai, Vetturimadam
Nagercoil-3
Ph: +91 9124622425

REG.CONSTRUCTION
ENGINEER

RS CONSTRUCTION
G. MONIKANDAN
40/2, Golden Street
Pattinai, Vetturimadam
Nagercoil-3
Ph: +91 9124622425


REG.STRUCTURAL
ENGINEER

RS CONSTRUCTION
G. MONIKANDAN
40/2, Golden Street
Pattinai, Vetturimadam
Nagercoil-3
Ph: +91 9124622425


APPLICANT

RS CONSTRUCTION
G. MONIKANDAN
40/2, Golden Street
Pattinai, Vetturimadam
Nagercoil-3
Ph: +91 9124622425

REG.ARCHITECT

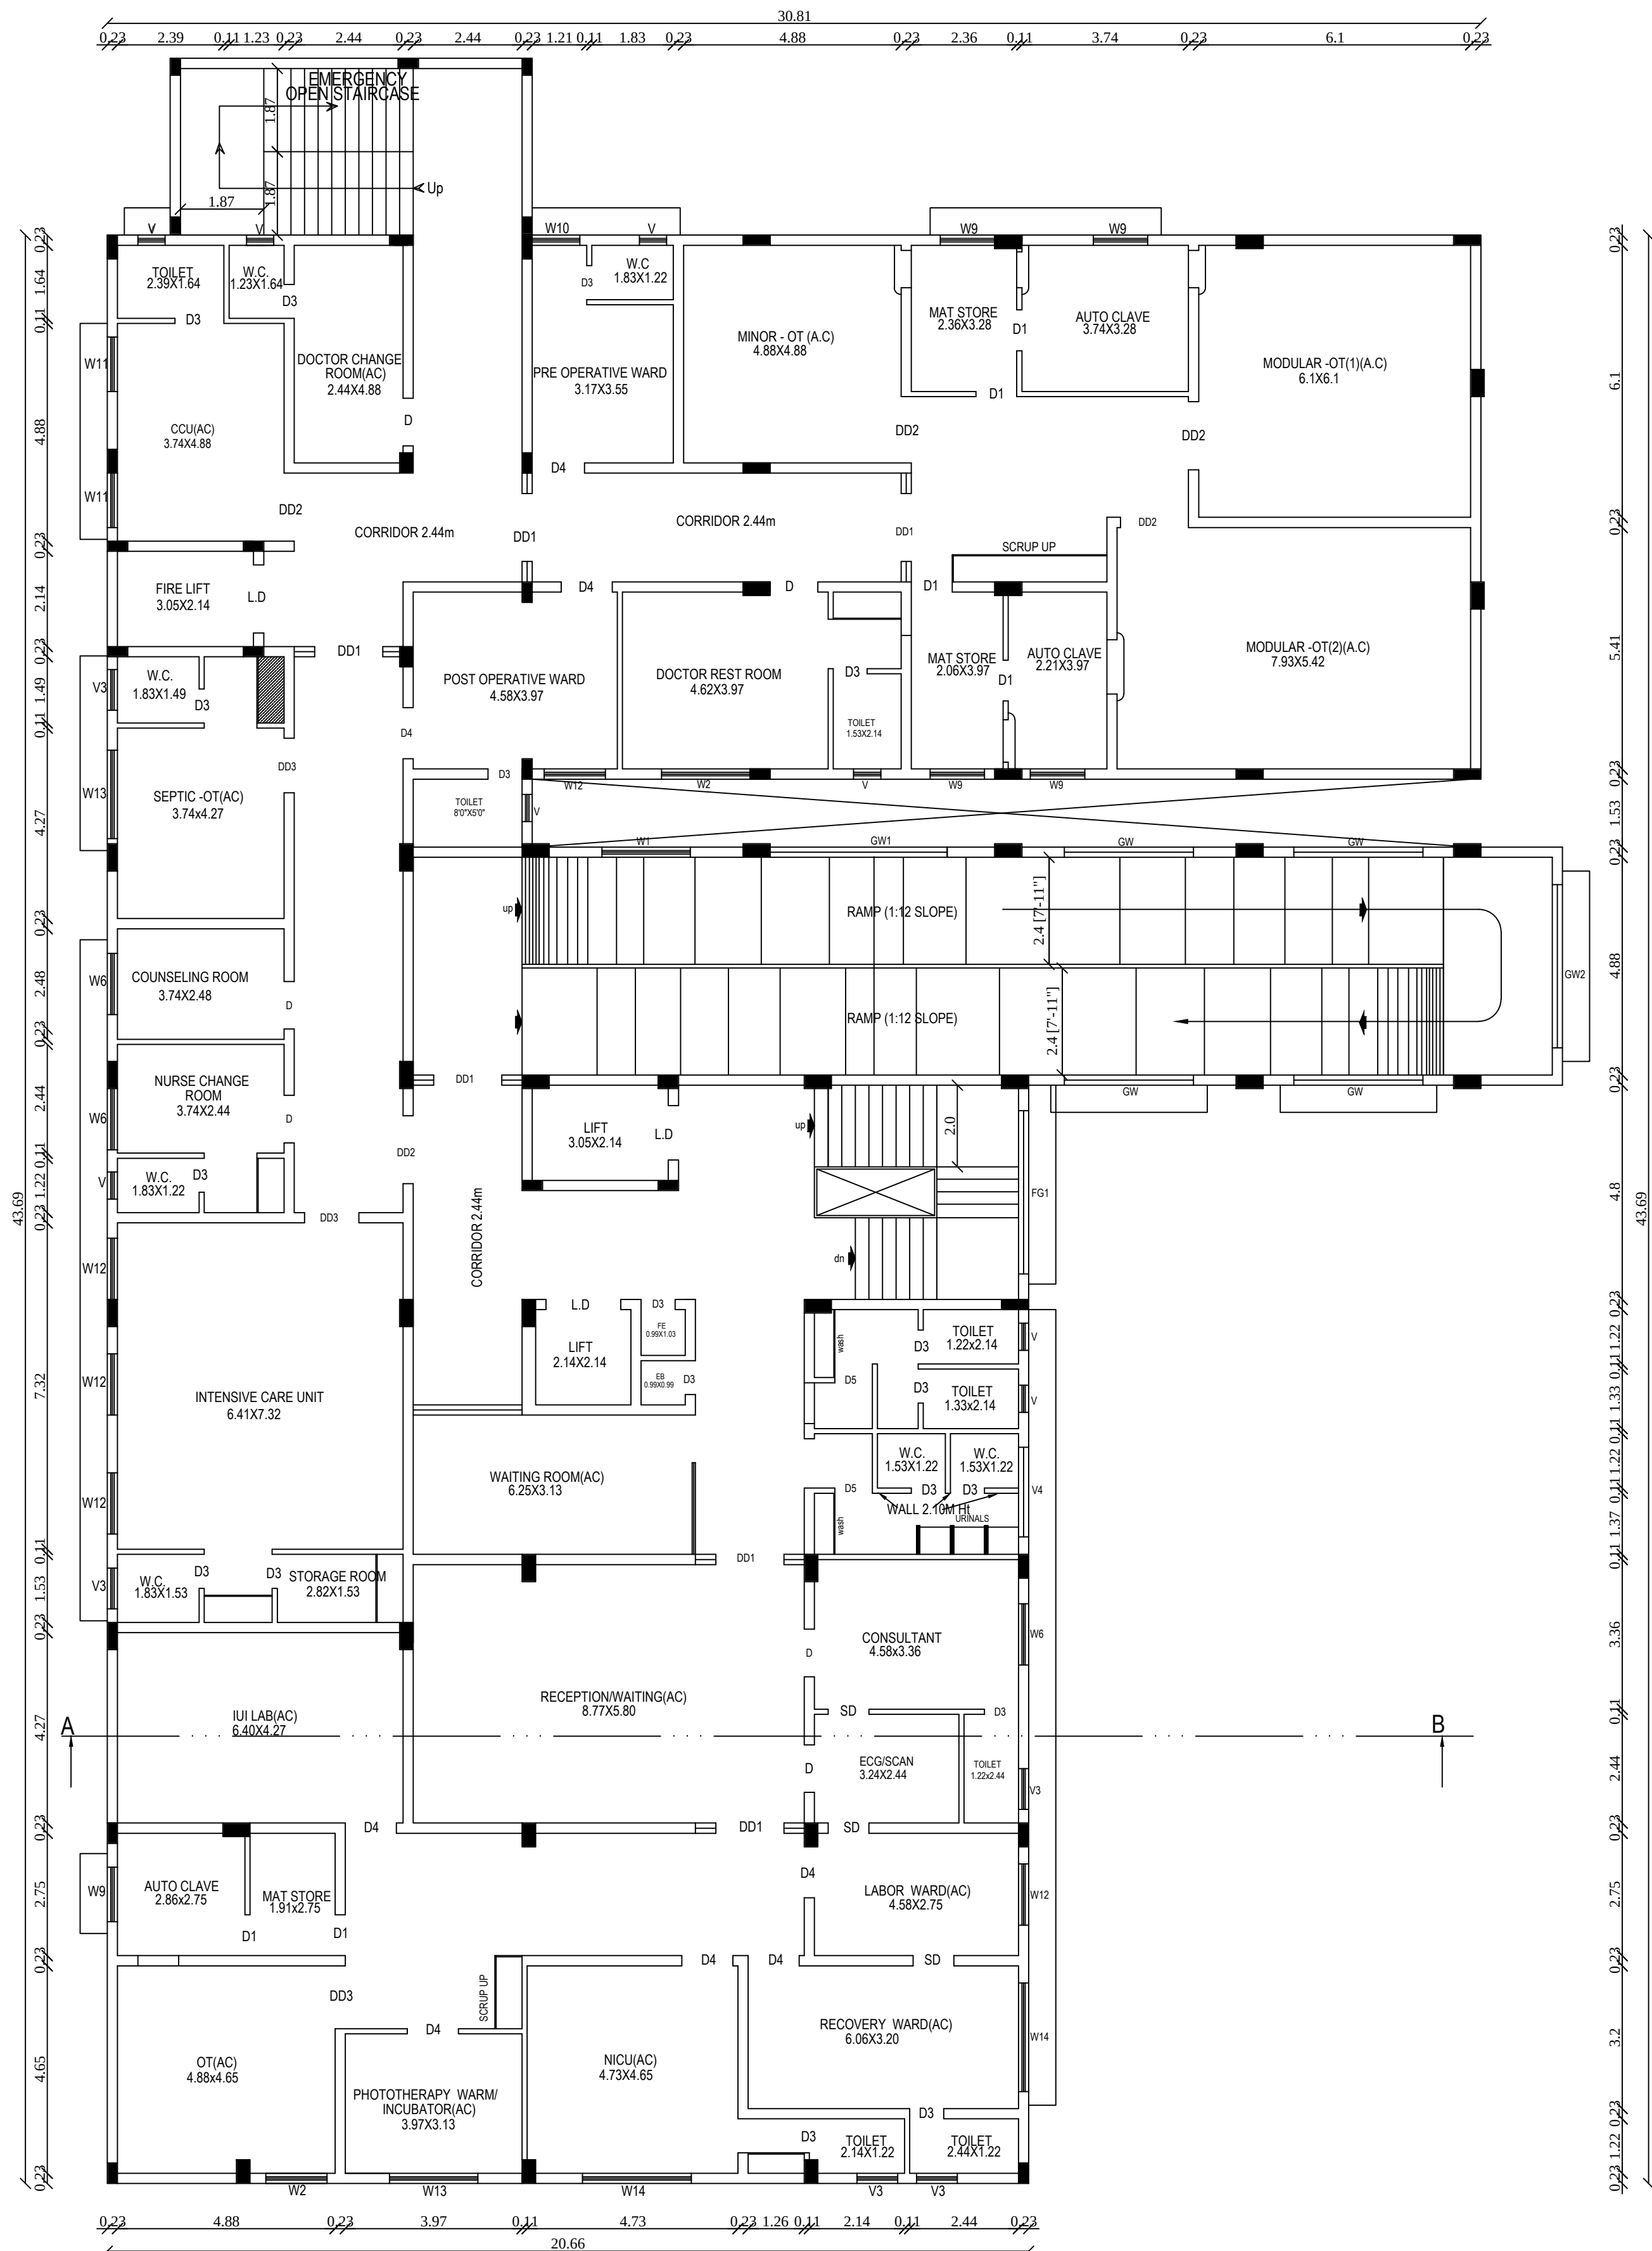

SECOND FLOOR PLAN

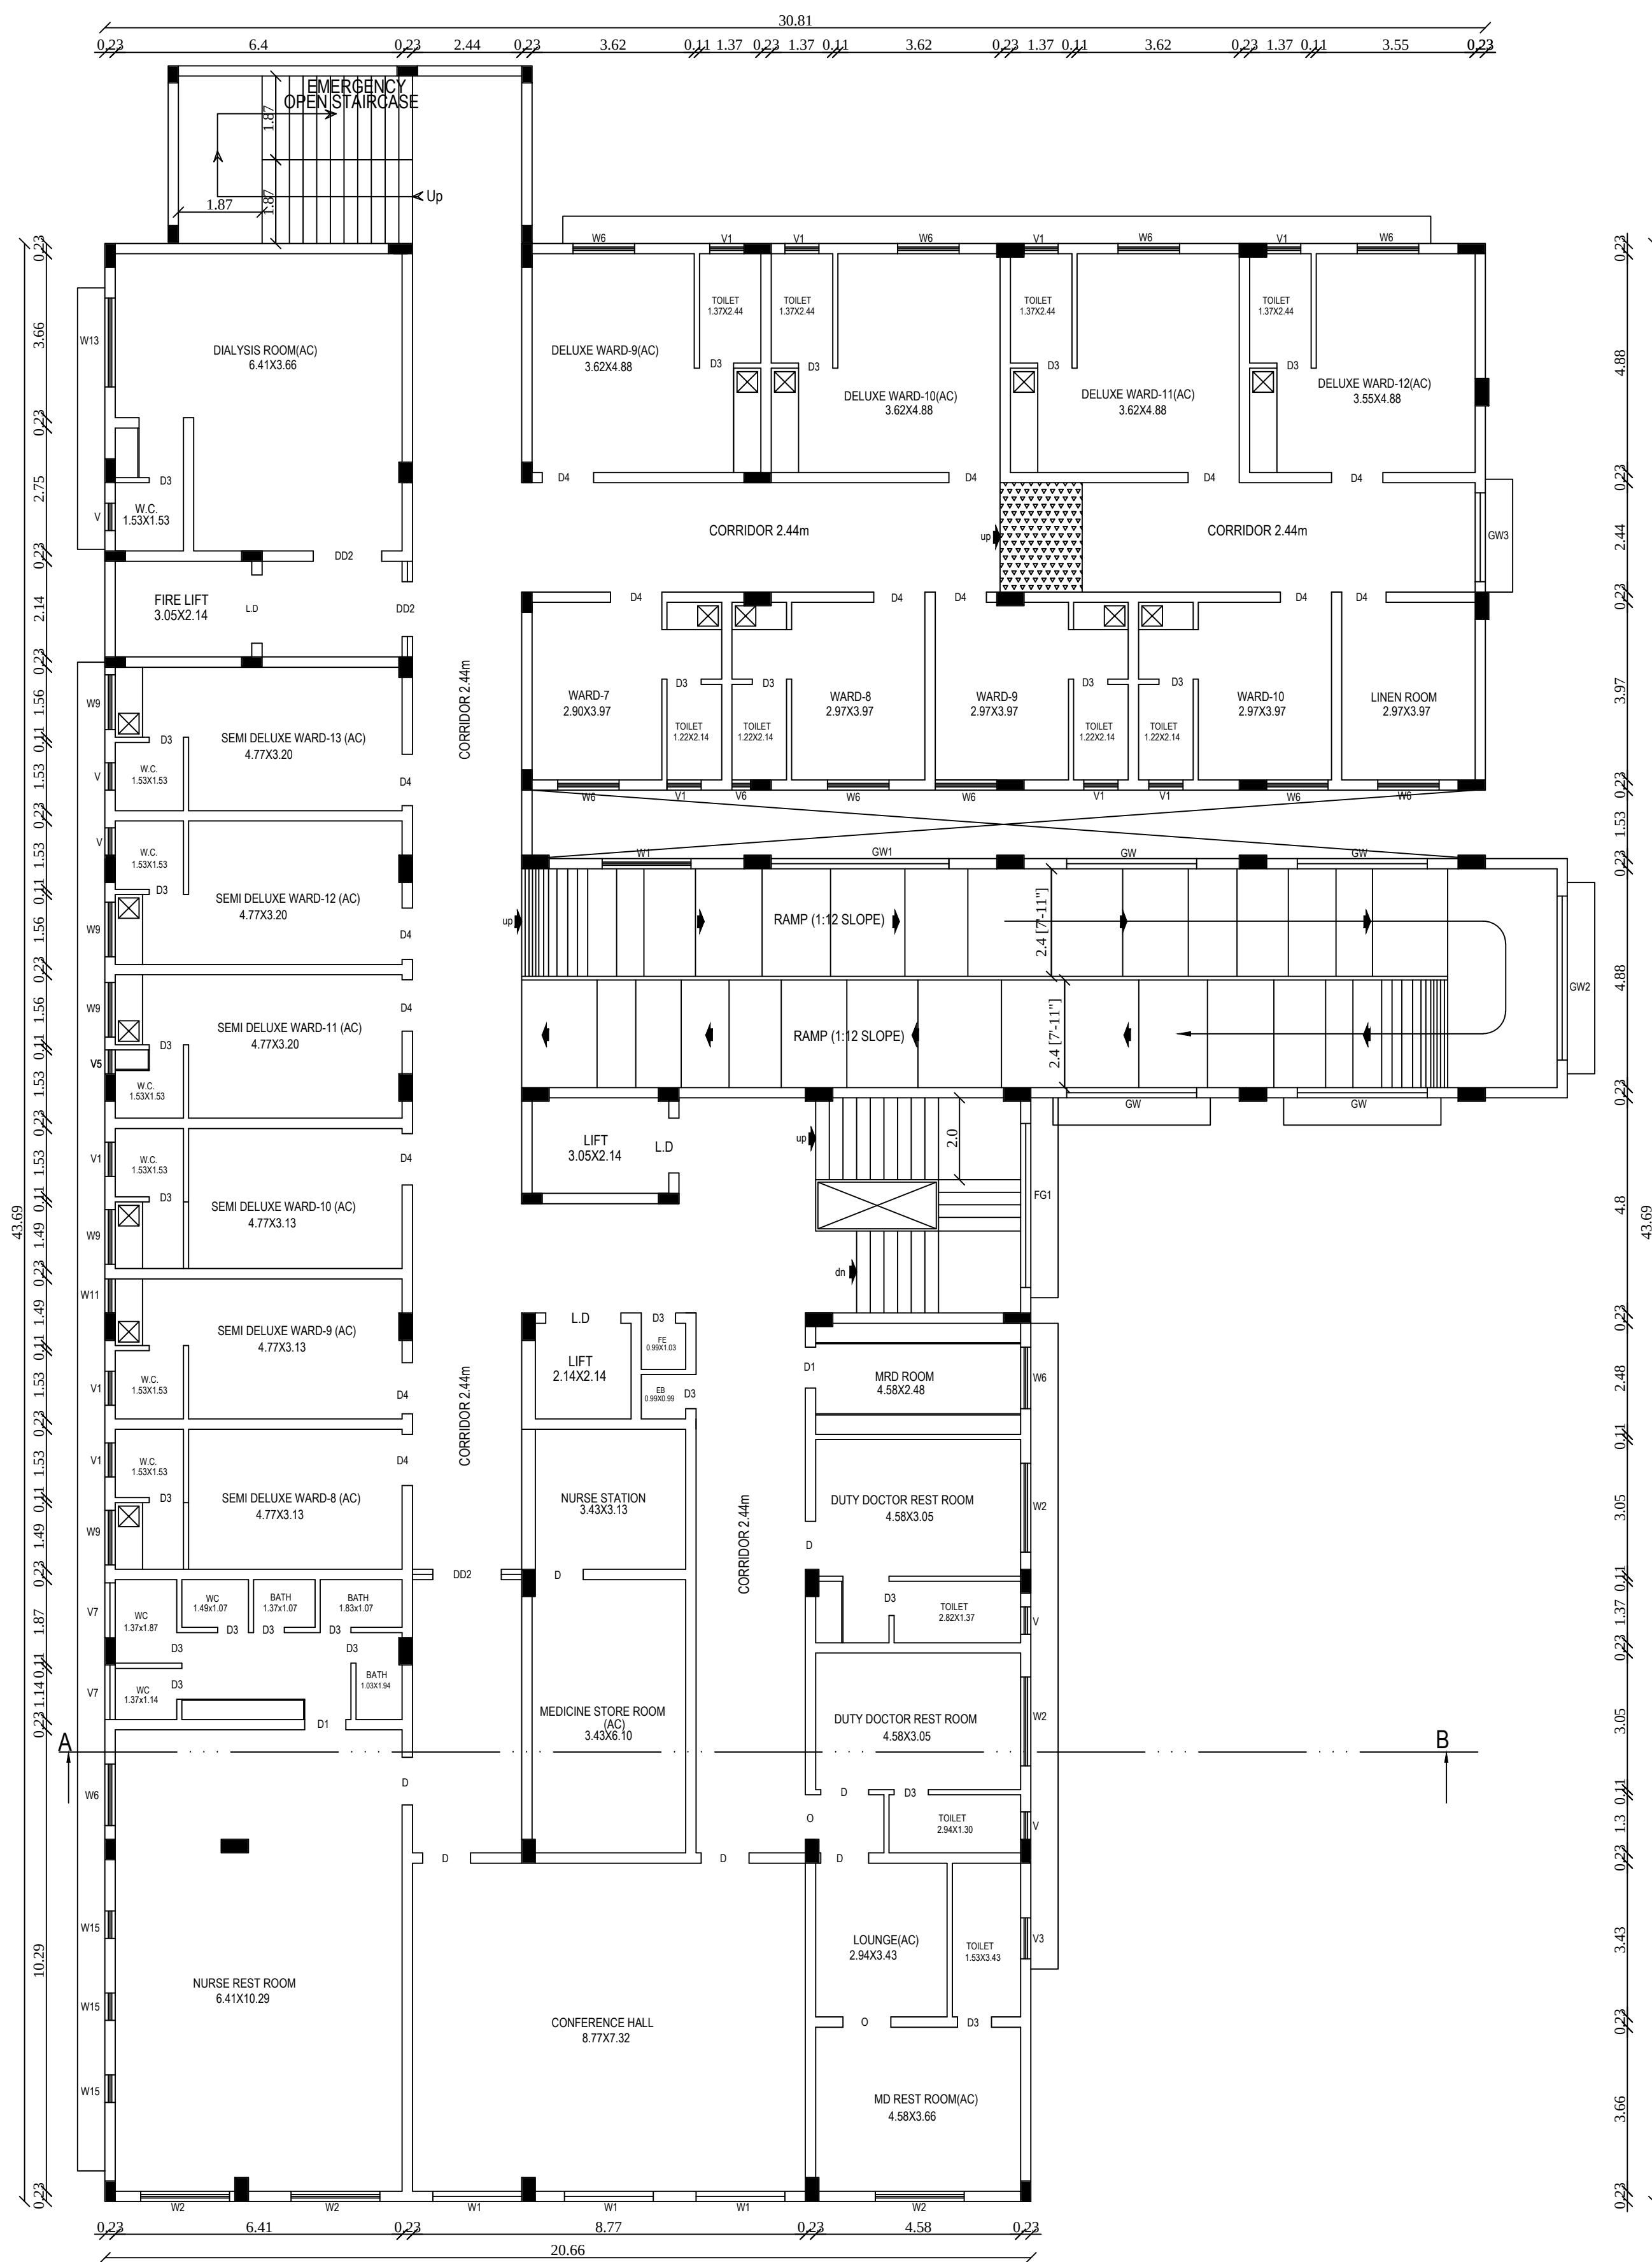

THIRD FLOOR PLAN

REVISED PLAN SHOWING THE PROPOSED CONSTRUCTION OF HOSPITAL BUILDING IN S.NO:75/1A1B, 75/1A1D OF APPUVILAI VILLAGE AND PANCHAYAT, RADHAPURAM UNION, THISAIYANVILAI TALUK, TIRUNELVELI DISTRICT.

ALL DIMENSIONS ARE IN METER, SCALE 1:100 SHEET NO: 3

FLOOR DETAILS	F.S.I	NON-F.S.I	Total in Sq.m	Total in Sq.ft
GROUND FLOOR	1231.28	----	1231.28	13253.50
FIRST FLOOR	1026.96	----	1026.96	11054.19
SECOND FLOOR	1073.47	----	1073.47	11554.83
THIRD FLOOR	1073.47	----	1073.47	11554.83
FOURTH FLOOR	1073.47	----	1073.47	11554.83
HEAD ROOM	----	239.61	239.61	2579.16
TOTAL AREA	5478.65	239.61	5718.26	61551.34

JOINERIES DETAILS :				
Name	Description	Size	W14	Window to Detail
D	Door to Detail	1.07X2.14	W15	Window to Detail
D1	Door to Detail	0.91X2.14	GW1	Window to Detail
D3	Door to Detail	0.76X2.14	GW	Window to Detail
DD1	Door to Detail	1.83X2.14	GW2	Window to Detail
DD2	Door to Detail	1.53X2.14	GW3	Window to Detail
DD3	Door to Detail	1.22X2.14	V1	Ventilator to Detail
D4	Door to Detail	1.14X2.14	V2	Ventilator to Detail
D5	Door to Detail	0.83X2.14	V3	Ventilator to Detail
W1	Window to Detail	1.98X1.98	V4	Ventilator to Detail
W2	Window to Detail	1.98X1.37	V	Ventilator to Detail
W3	Window to Detail	1.98X1.53	V5	Ventilator to Detail
W4	Window to Detail	1.53X1.83	V6	Ventilator to Detail
W5	Window to Detail	1.37X1.83	V7	Ventilator to Detail
W6	Window to Detail	1.37X1.37	FG1	Window to Detail
W7	Window to Detail	5.49X1.83	FG2	Window to Detail
W8	Window to Detail	1.98X0.91	FG3	Window to Detail
W9	Window to Detail	1.22X1.00	FG4	Window to Detail
W10	Window to Detail	1.07X1.00	GW3	Window to Detail
W11	Window to Detail	0.76X0.53	MD	Door to Detail
W12	Window to Detail	1.37X0.53	WSA	Window to Detail
W13	Window to Detail	1.98X0.53	SD	Door to Detail

PREVIOUS APPROVAL DETAILS
DTCP TIRUNELVELI APPROVAL
FILE NO:2528/2022/Tv3
APPROVAL NO:42/2022 DATE: 04/11/2022
APPUVILAI PANCHAYAT APPROVAL
APPROVAL NO:20/2022 DATE: 16/11/2022

REG.CONSTRUCTION ENGINEER

REG.STRUCTURAL ENGINEER

APPLICANT

REG.ARCHITECT

REVISED PLAN SHOWING THE PROPOSED
CONSTRUCTION OF HOSPITAL BUILDING IN
S.NO:75/1A1B, 75/1A1D OF APPUVILAI VILLAGE
AND PANCHAYAT, RADHAPURAM UNION,
THISAIYANVILAI TALUK, TIRUNELVELI DISTRICT.

ALL DIMENSIONS ARE IN METER, SCALE 1:100

SHEET NO: 4

FLOOR DETAILS	F.S.I	NON-F.S.I	Total in Sq.m	Total in Sq.ft
GROUND FLOOR	1231.28	----	1231.28	13253.50
FIRST FLOOR	1026.96	----	1026.96	11054.19
SECOND FLOOR	1073.47	----	1073.47	11554.83
THIRD FLOOR	1073.47	----	1073.47	11554.83
FOURTH FLOOR	1073.47	----	1073.47	11554.83
HEAD ROOM	----	239.61	239.61	2579.16
TOTAL AREA	5478.65	239.61	5718.26	61551.34

JOINERIES DETAILS :

Name	Description	Size	W14	Window to Detail	2.44X0.53
D	Door to Detail	1.07X2.14	W15	Window to Detail	0.61X1.37
D1	Door to Detail	0.91X2.14	GW1	Window to Detail	3.96X1.83
D3	Door to Detail	0.76X2.14	GW	Window to Detail	2.90X1.83
DD1	Door to Detail	1.83X2.14	GW2	Window to Detail	3.66X1.83
DD2	Door to Detail	1.53X2.14	GW3	Window to Detail	1.98X1.98
DD3	Door to Detail	1.22X2.14	V1	Ventilator to Detail	0.76X0.61
D4	Door to Detail	1.14X2.14	V2	Ventilator to Detail	0.84X0.61
D5	Door to Detail	0.83X2.14	V3	Ventilator to Detail	0.91X0.61
W1	Window to Detail	1.98X1.98	V4	Ventilator to Detail	2.00X0.61
W2	Window to Detail	1.98X1.37	V	Ventilator to Detail	0.61X0.61
W3	Window to Detail	1.98X1.53	V5	Ventilator to Detail	0.53X0.61
W4	Window to Detail	1.53X1.83	V6	Ventilator to Detail	0.44X0.61
W5	Window to Detail	1.37X1.83	V7	Ventilator to Detail	1.22X0.61
W6	Window to Detail	1.37X1.37	FG1	Window to Detail	3.66X1.83
W7	Window to Detail	5.49X1.83	FG2	Window to Detail	1.83X1.37
W8	Window to Detail	1.98X0.91	FG3	Window to Detail	1.98X1.00
W9	Window to Detail	1.22X1.00	FG4	Window to Detail	6.10X1.83
W10	Window to Detail	1.07X1.00	GW3	Window to Detail	1.98X1.83
W11	Window to Detail	0.76X0.53	MD	Door to Detail	1.83X2.44
W12	Window to Detail	1.37X0.53	W5A	Window to Detail	1.22X2.14
W13	Window to Detail	1.98X0.53	SD	Door to Detail	0.91X2.14

PREVIOUS APPROVAL DETAILS

DTCP TIRUNELVELI APPROVAL
FILE NO:2528/2022/TV/3
APPROVAL NO:42/2022 DATE: 04/11/2022
APPUVILAI PANCHAYAT APPROVAL
APPROVAL NO:20/2022 DATE: 16/11/2022


RS CONSTRUCTION
G. MONIKANDAN
Consr: Reg: KKTCP/012/2022
40G, Selvin Street
Pallivilal, Vettumadam
Nagercoil-3
Ph: +91 9124622425

REG.CONSTRUCTION
ENGINEER


**REG.STRUCTURAL
ENGINEER**

APPLICANT

REG.ARCHITECT

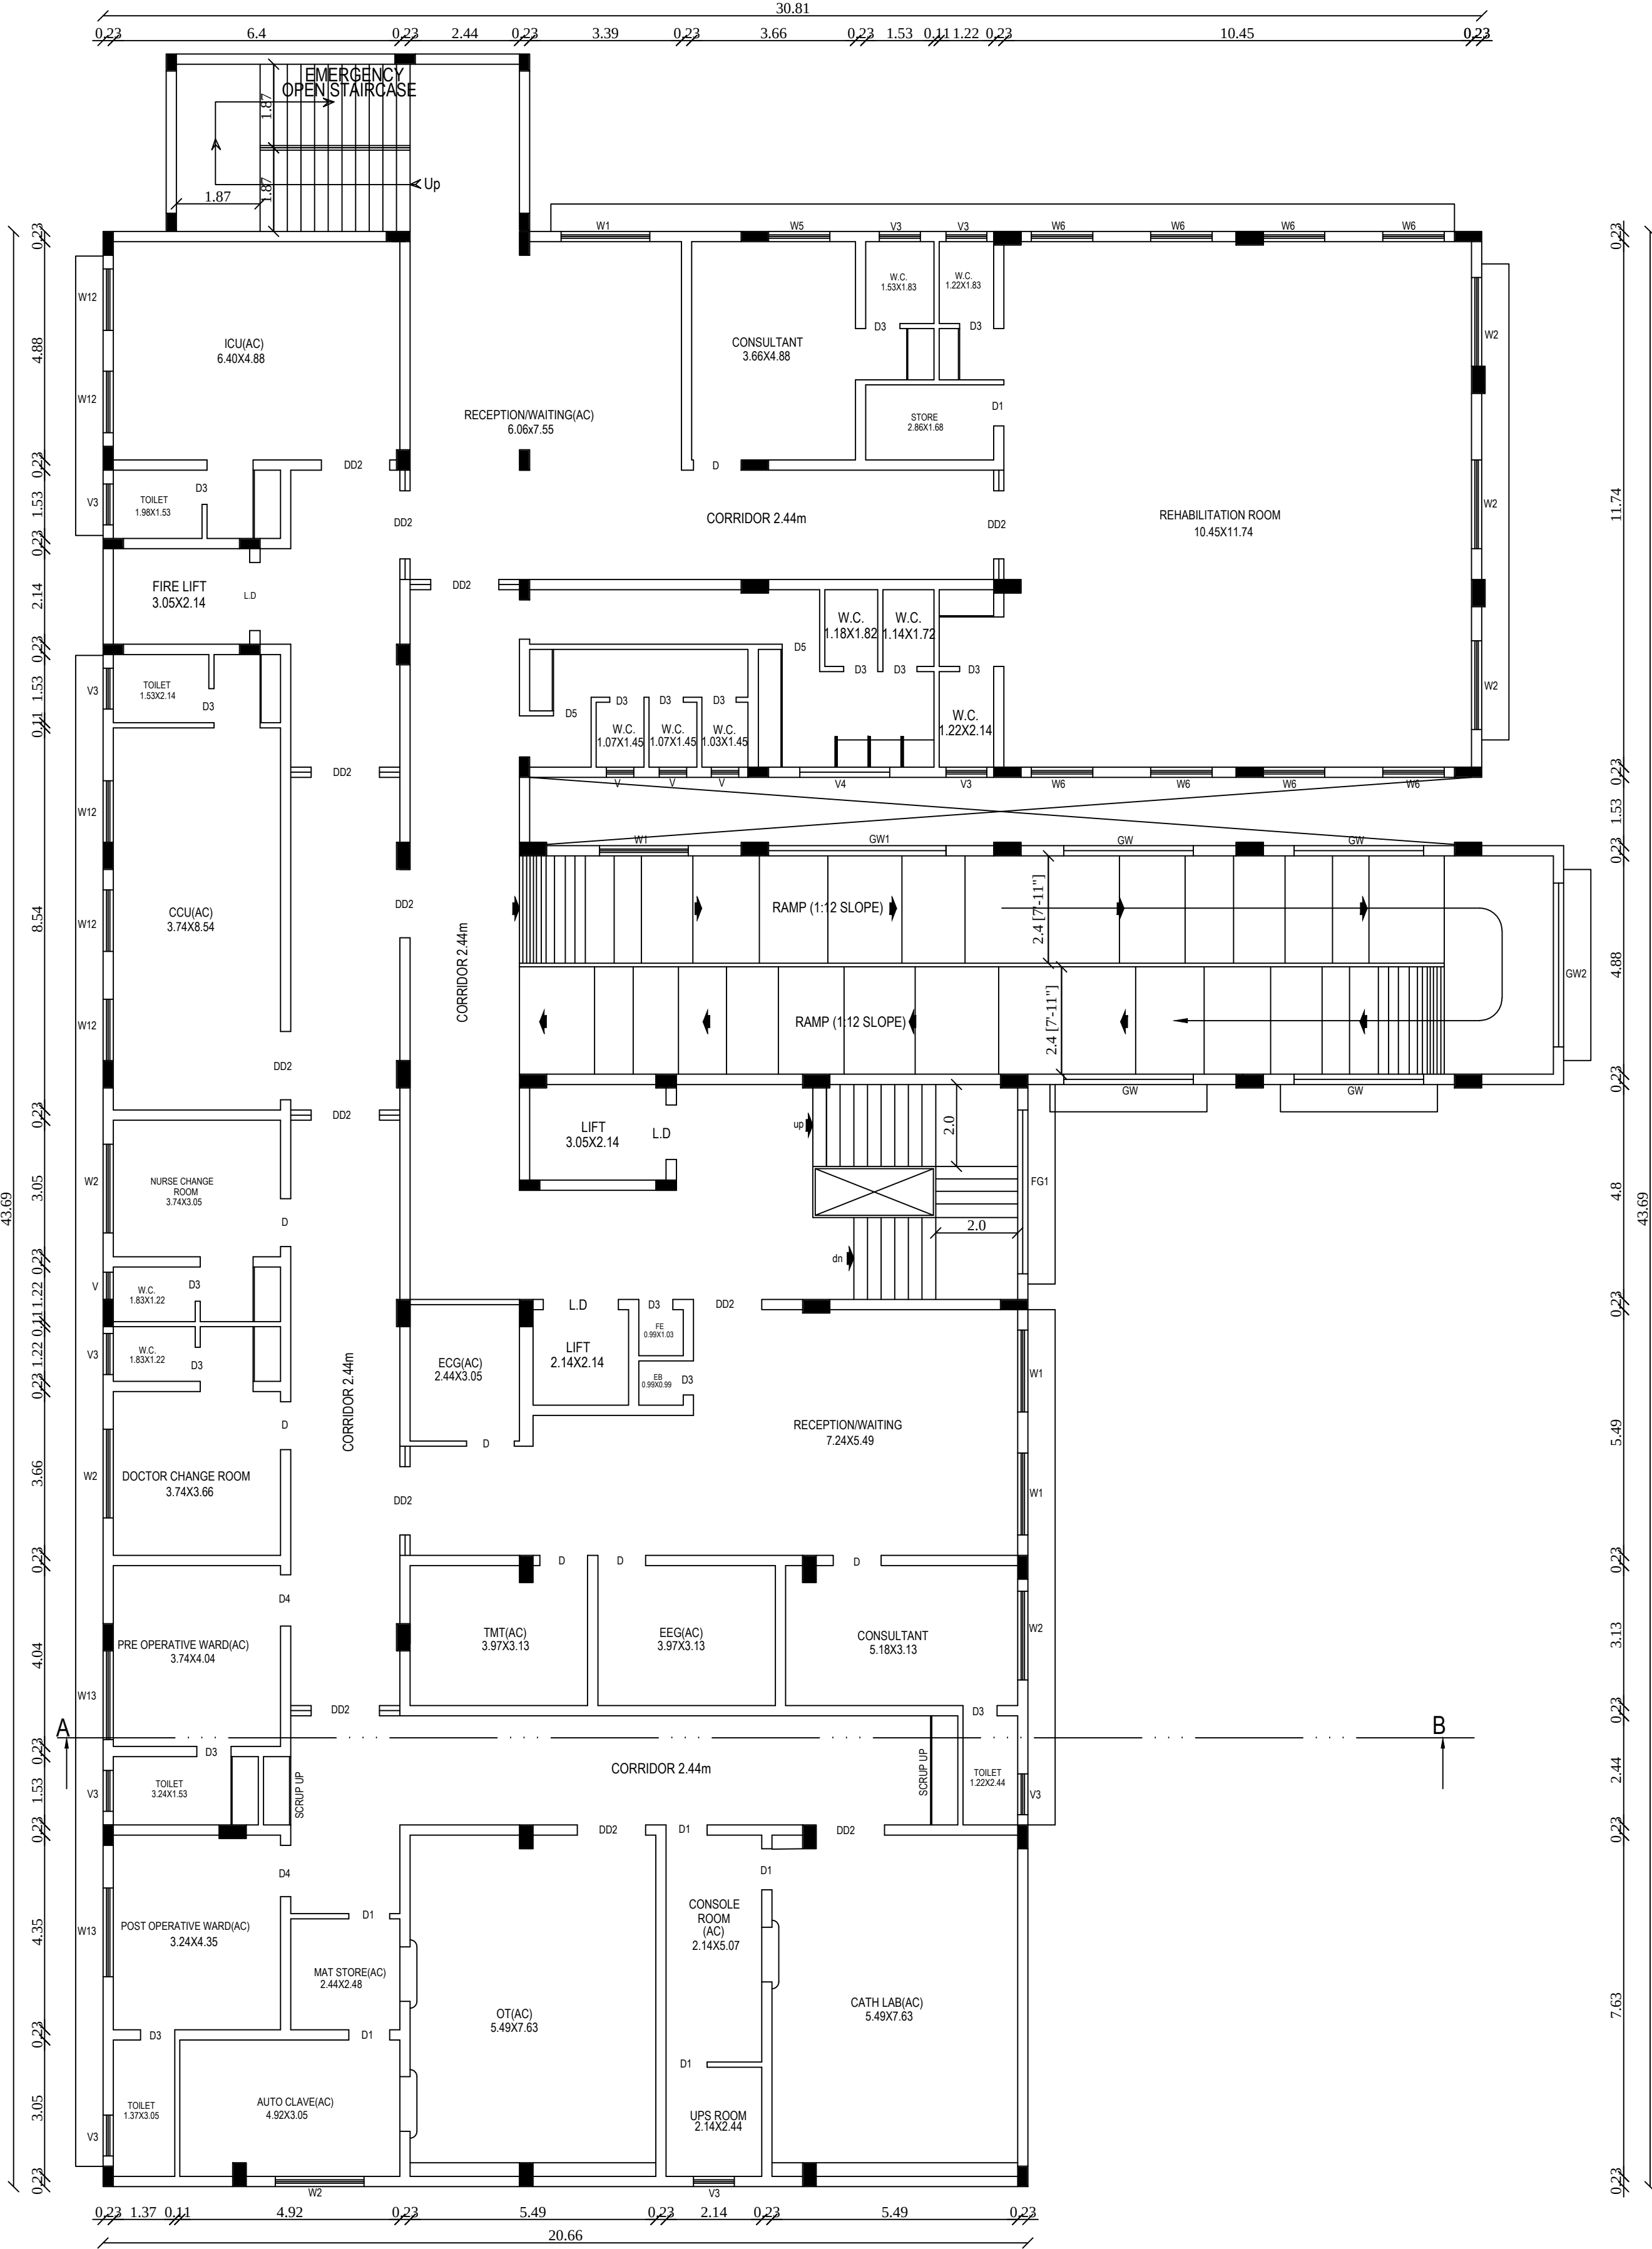

FOURTH FLOOR PLAN

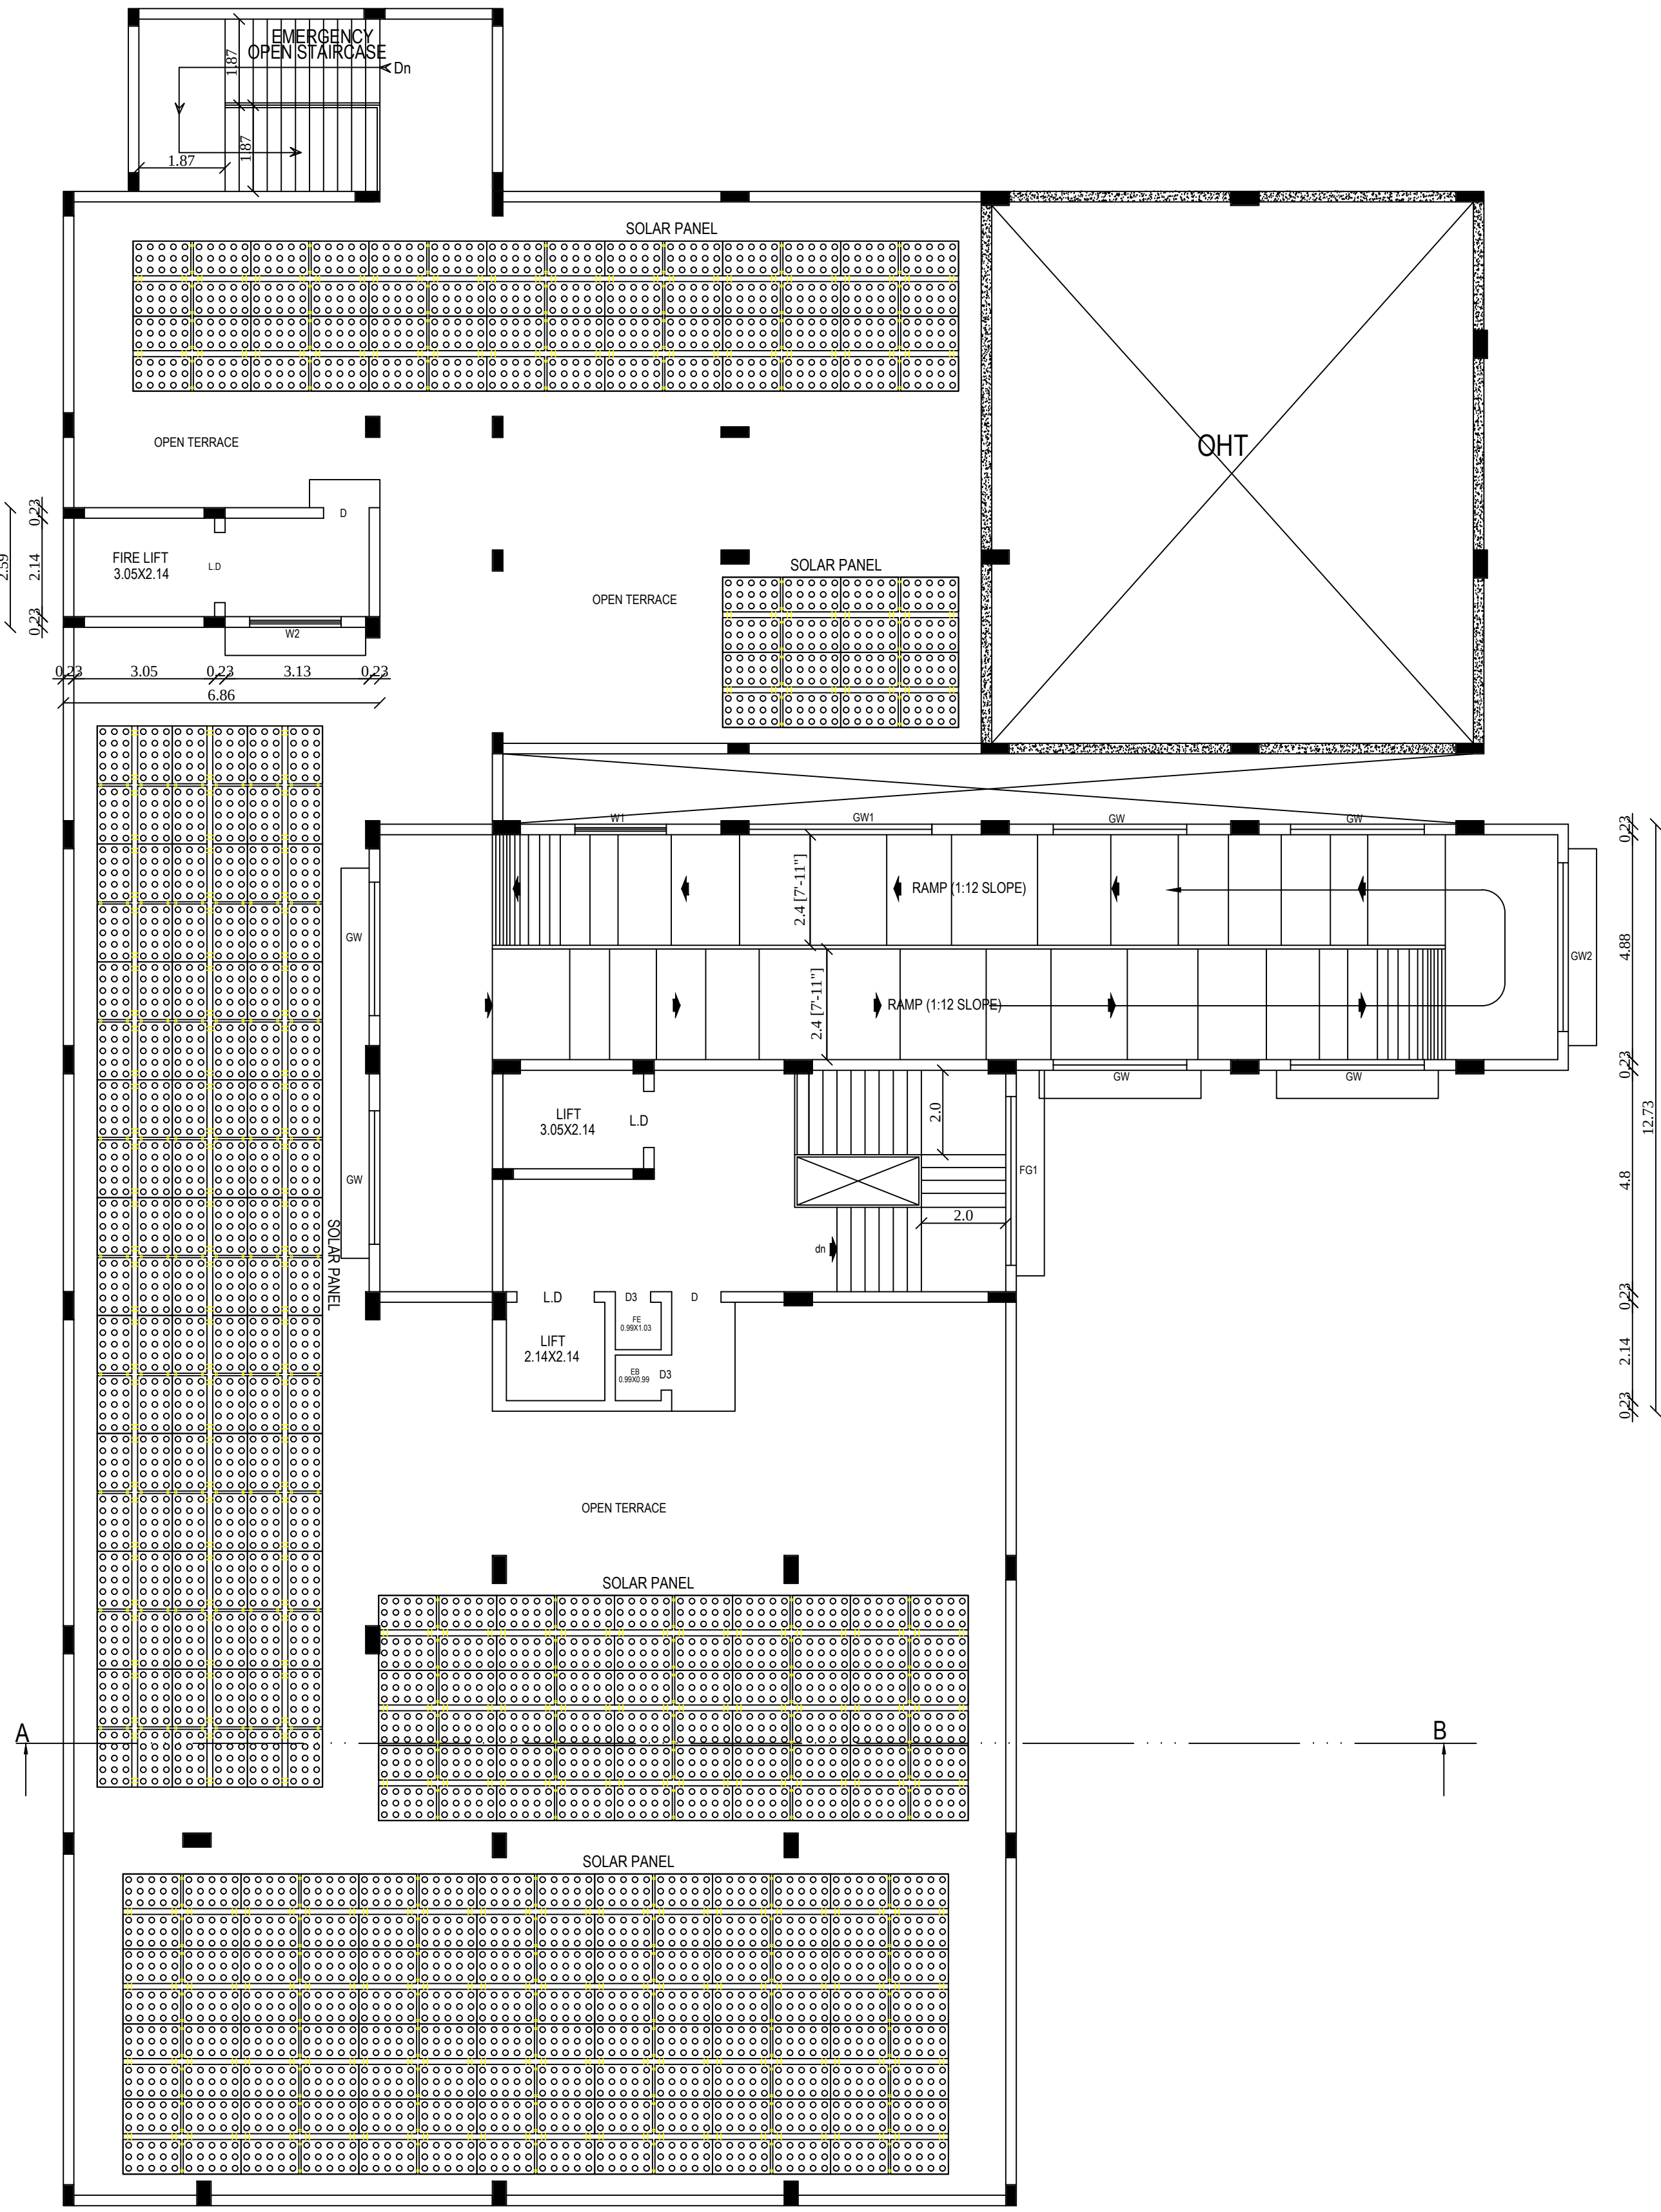

TERRACE FLOOR PLAN

