

PP

APPROVAL RECORD

Planning Permission

Tirunelveli district, Tamil Nadu

APPROVAL TYPE


Building Plan

ISSUING AUTHORITY


Rural Panchayat

The approval as the planning authority issued it, reproduced in full behind this page.


An approval speaks to what was sanctioned, not to what was built. Completion is a separate record.

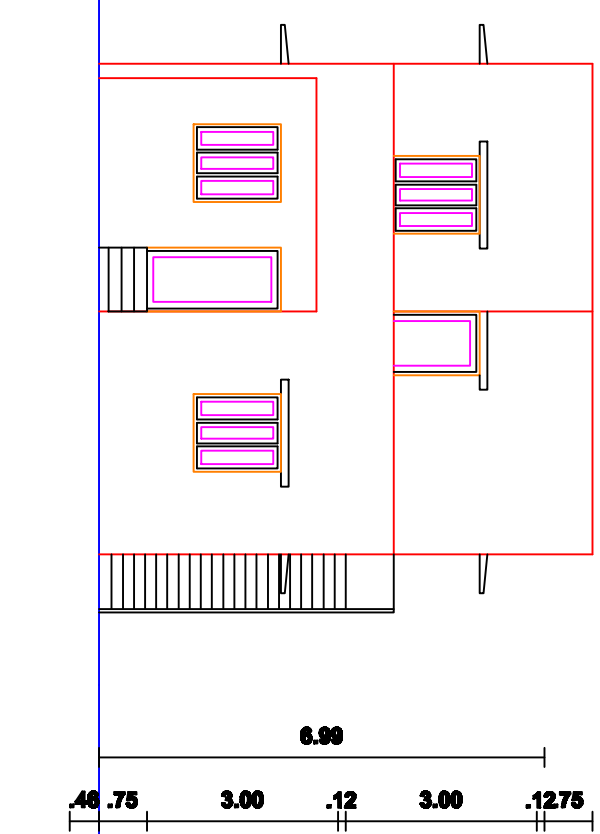


ELEVATION

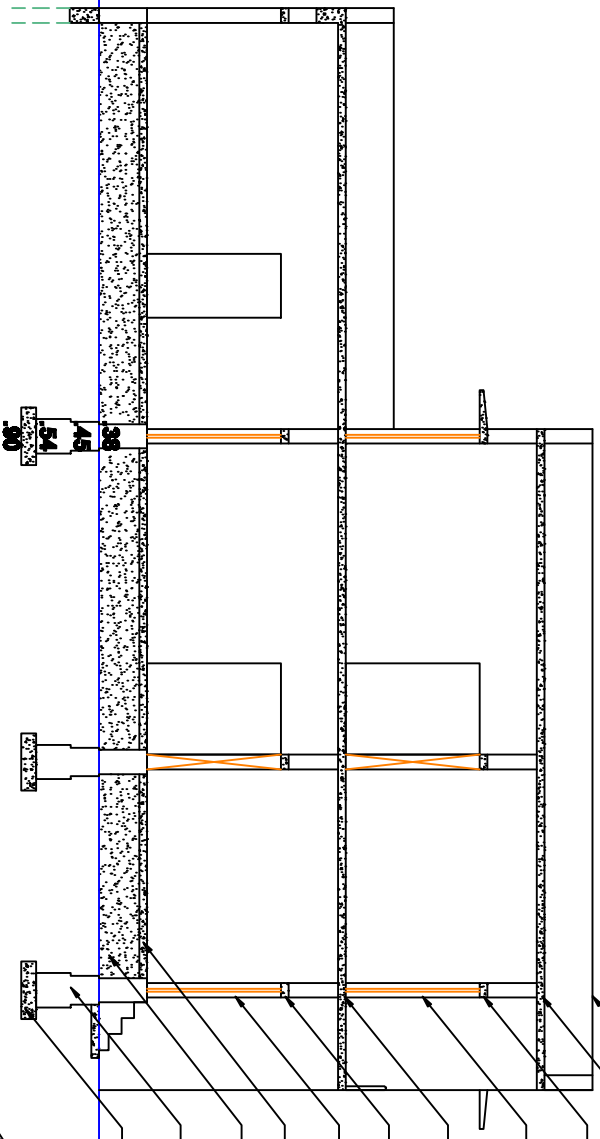


SECOND ON 'A'

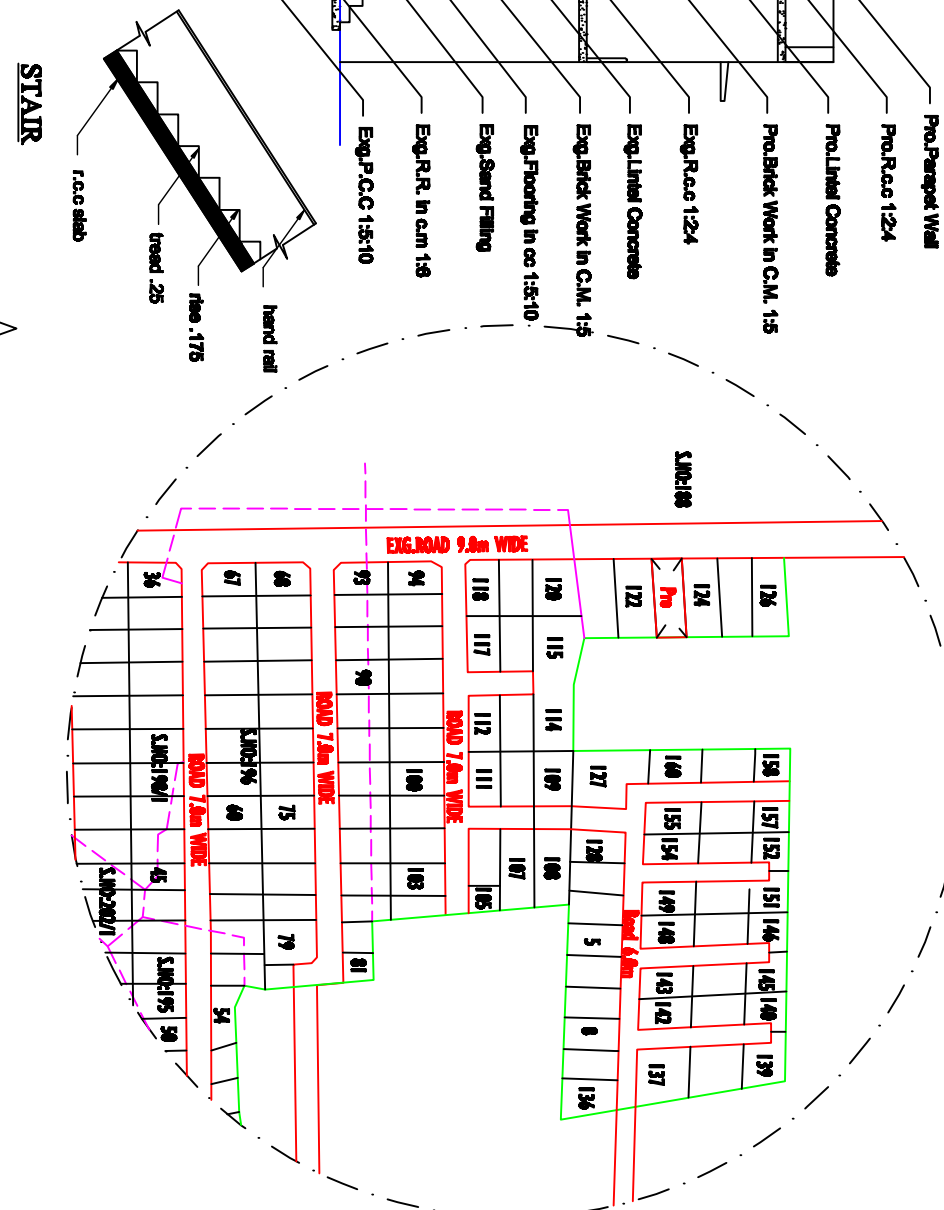


TOPO PLAN
(SCALE 1:1600)

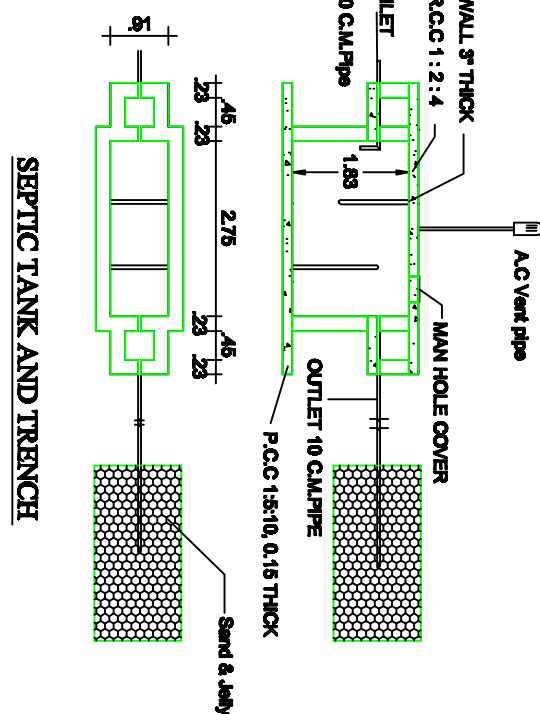


SEPTIC TANK AND TRENCH

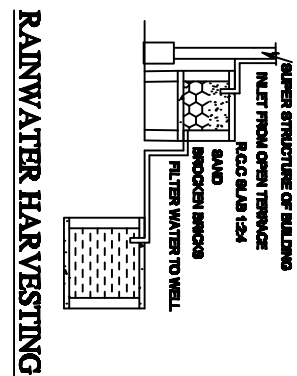


RAINWATER HARVESTING

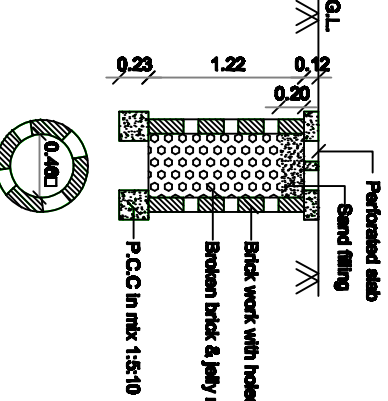


PERCOLATION PIT FOR 30 Sq. m.
(Scale- 1:50)

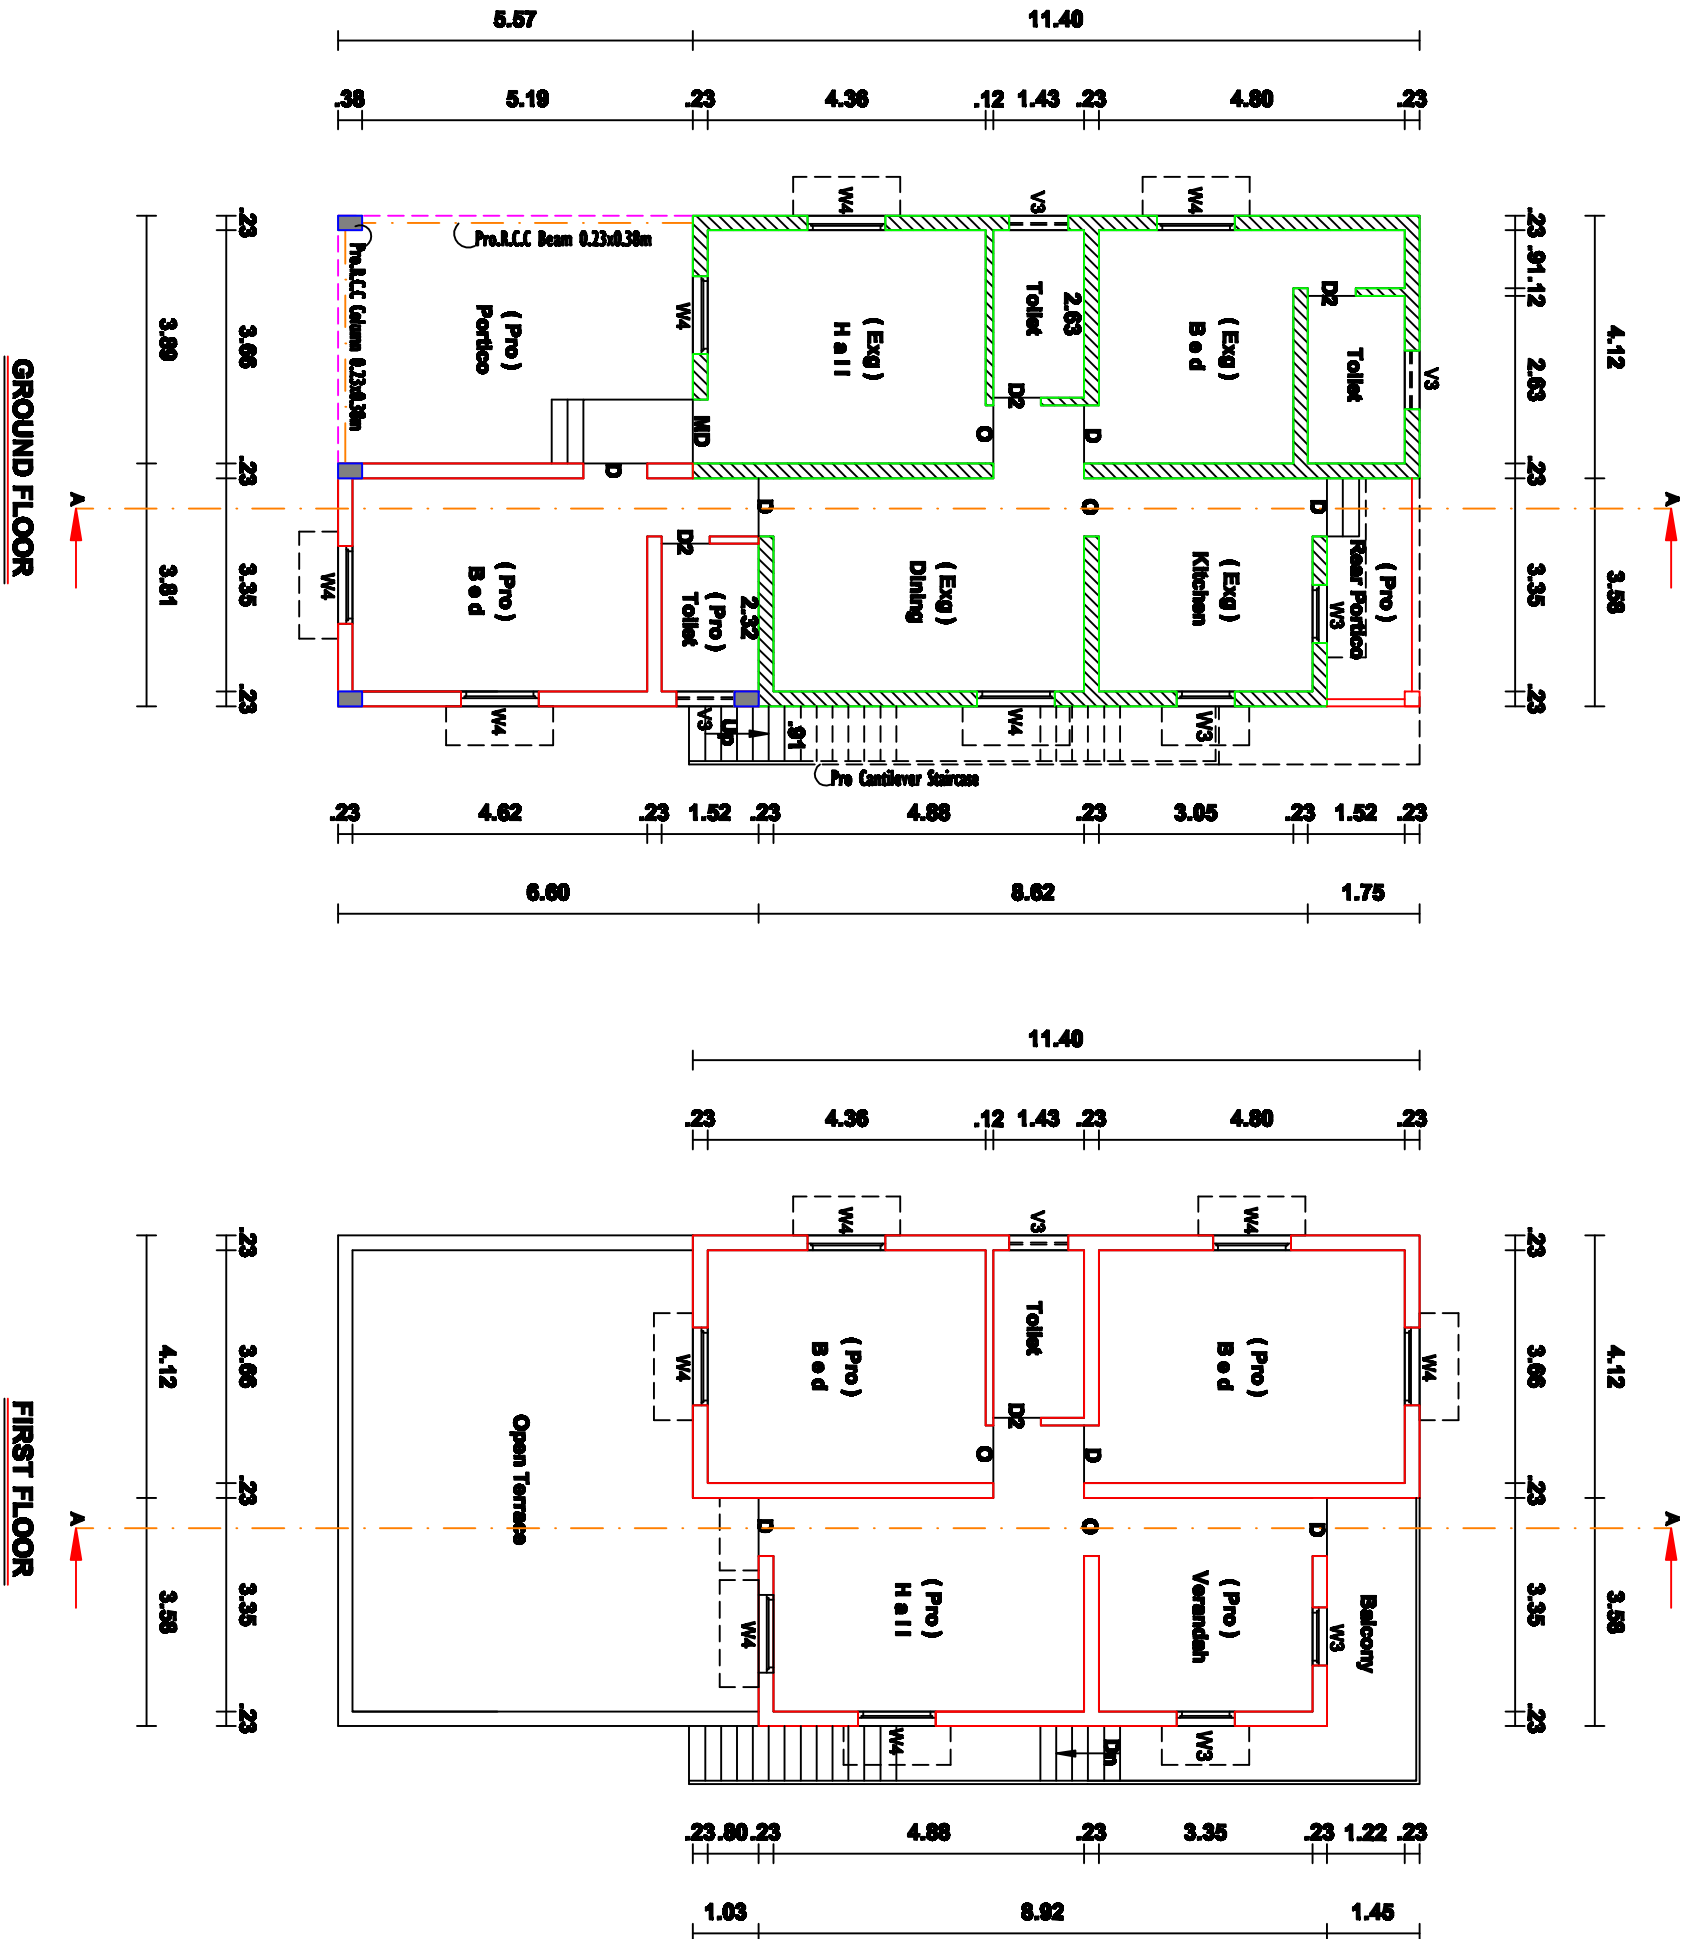


GROUND FLOOR

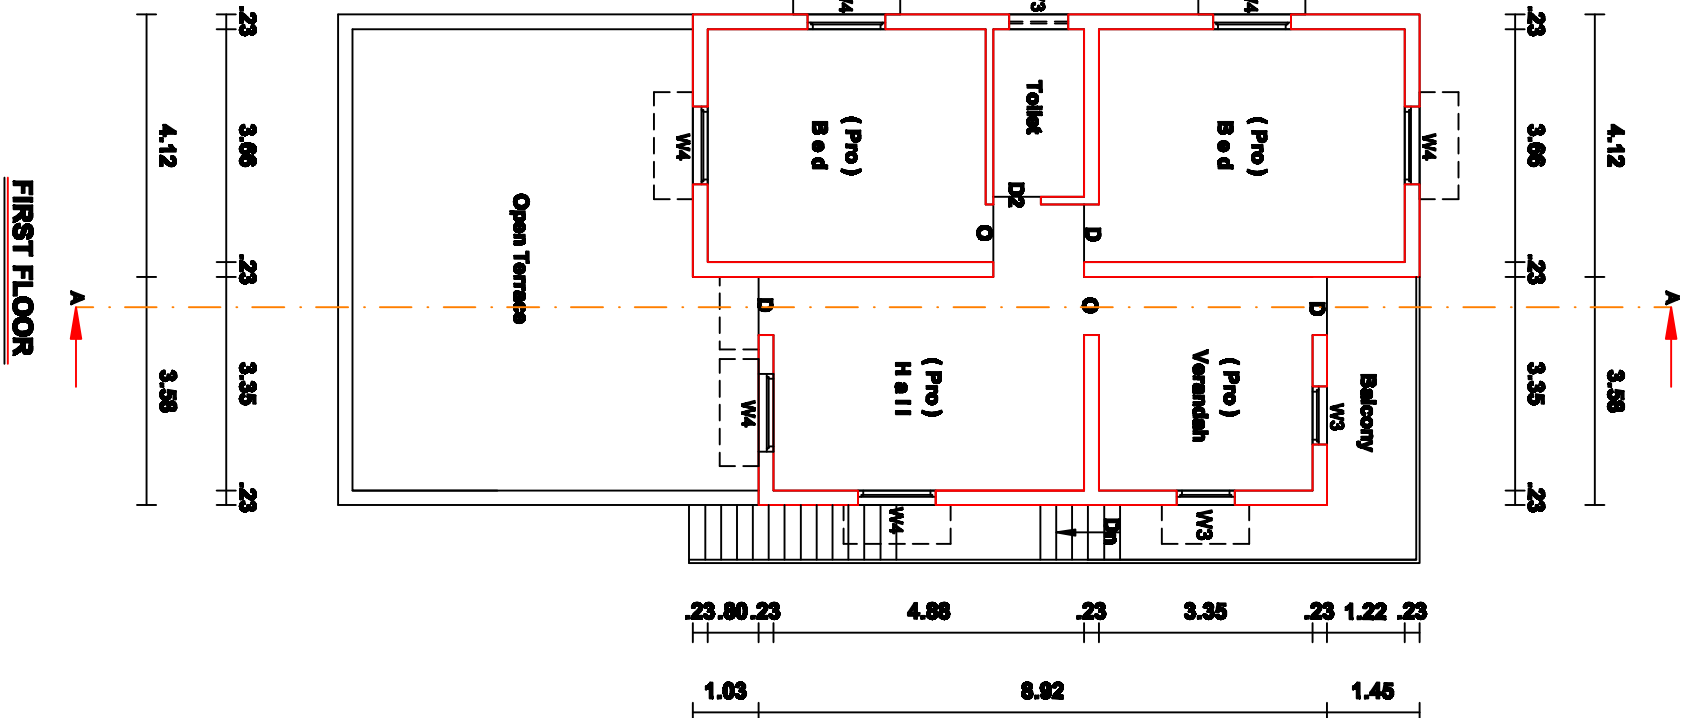


FIRST FLOOR

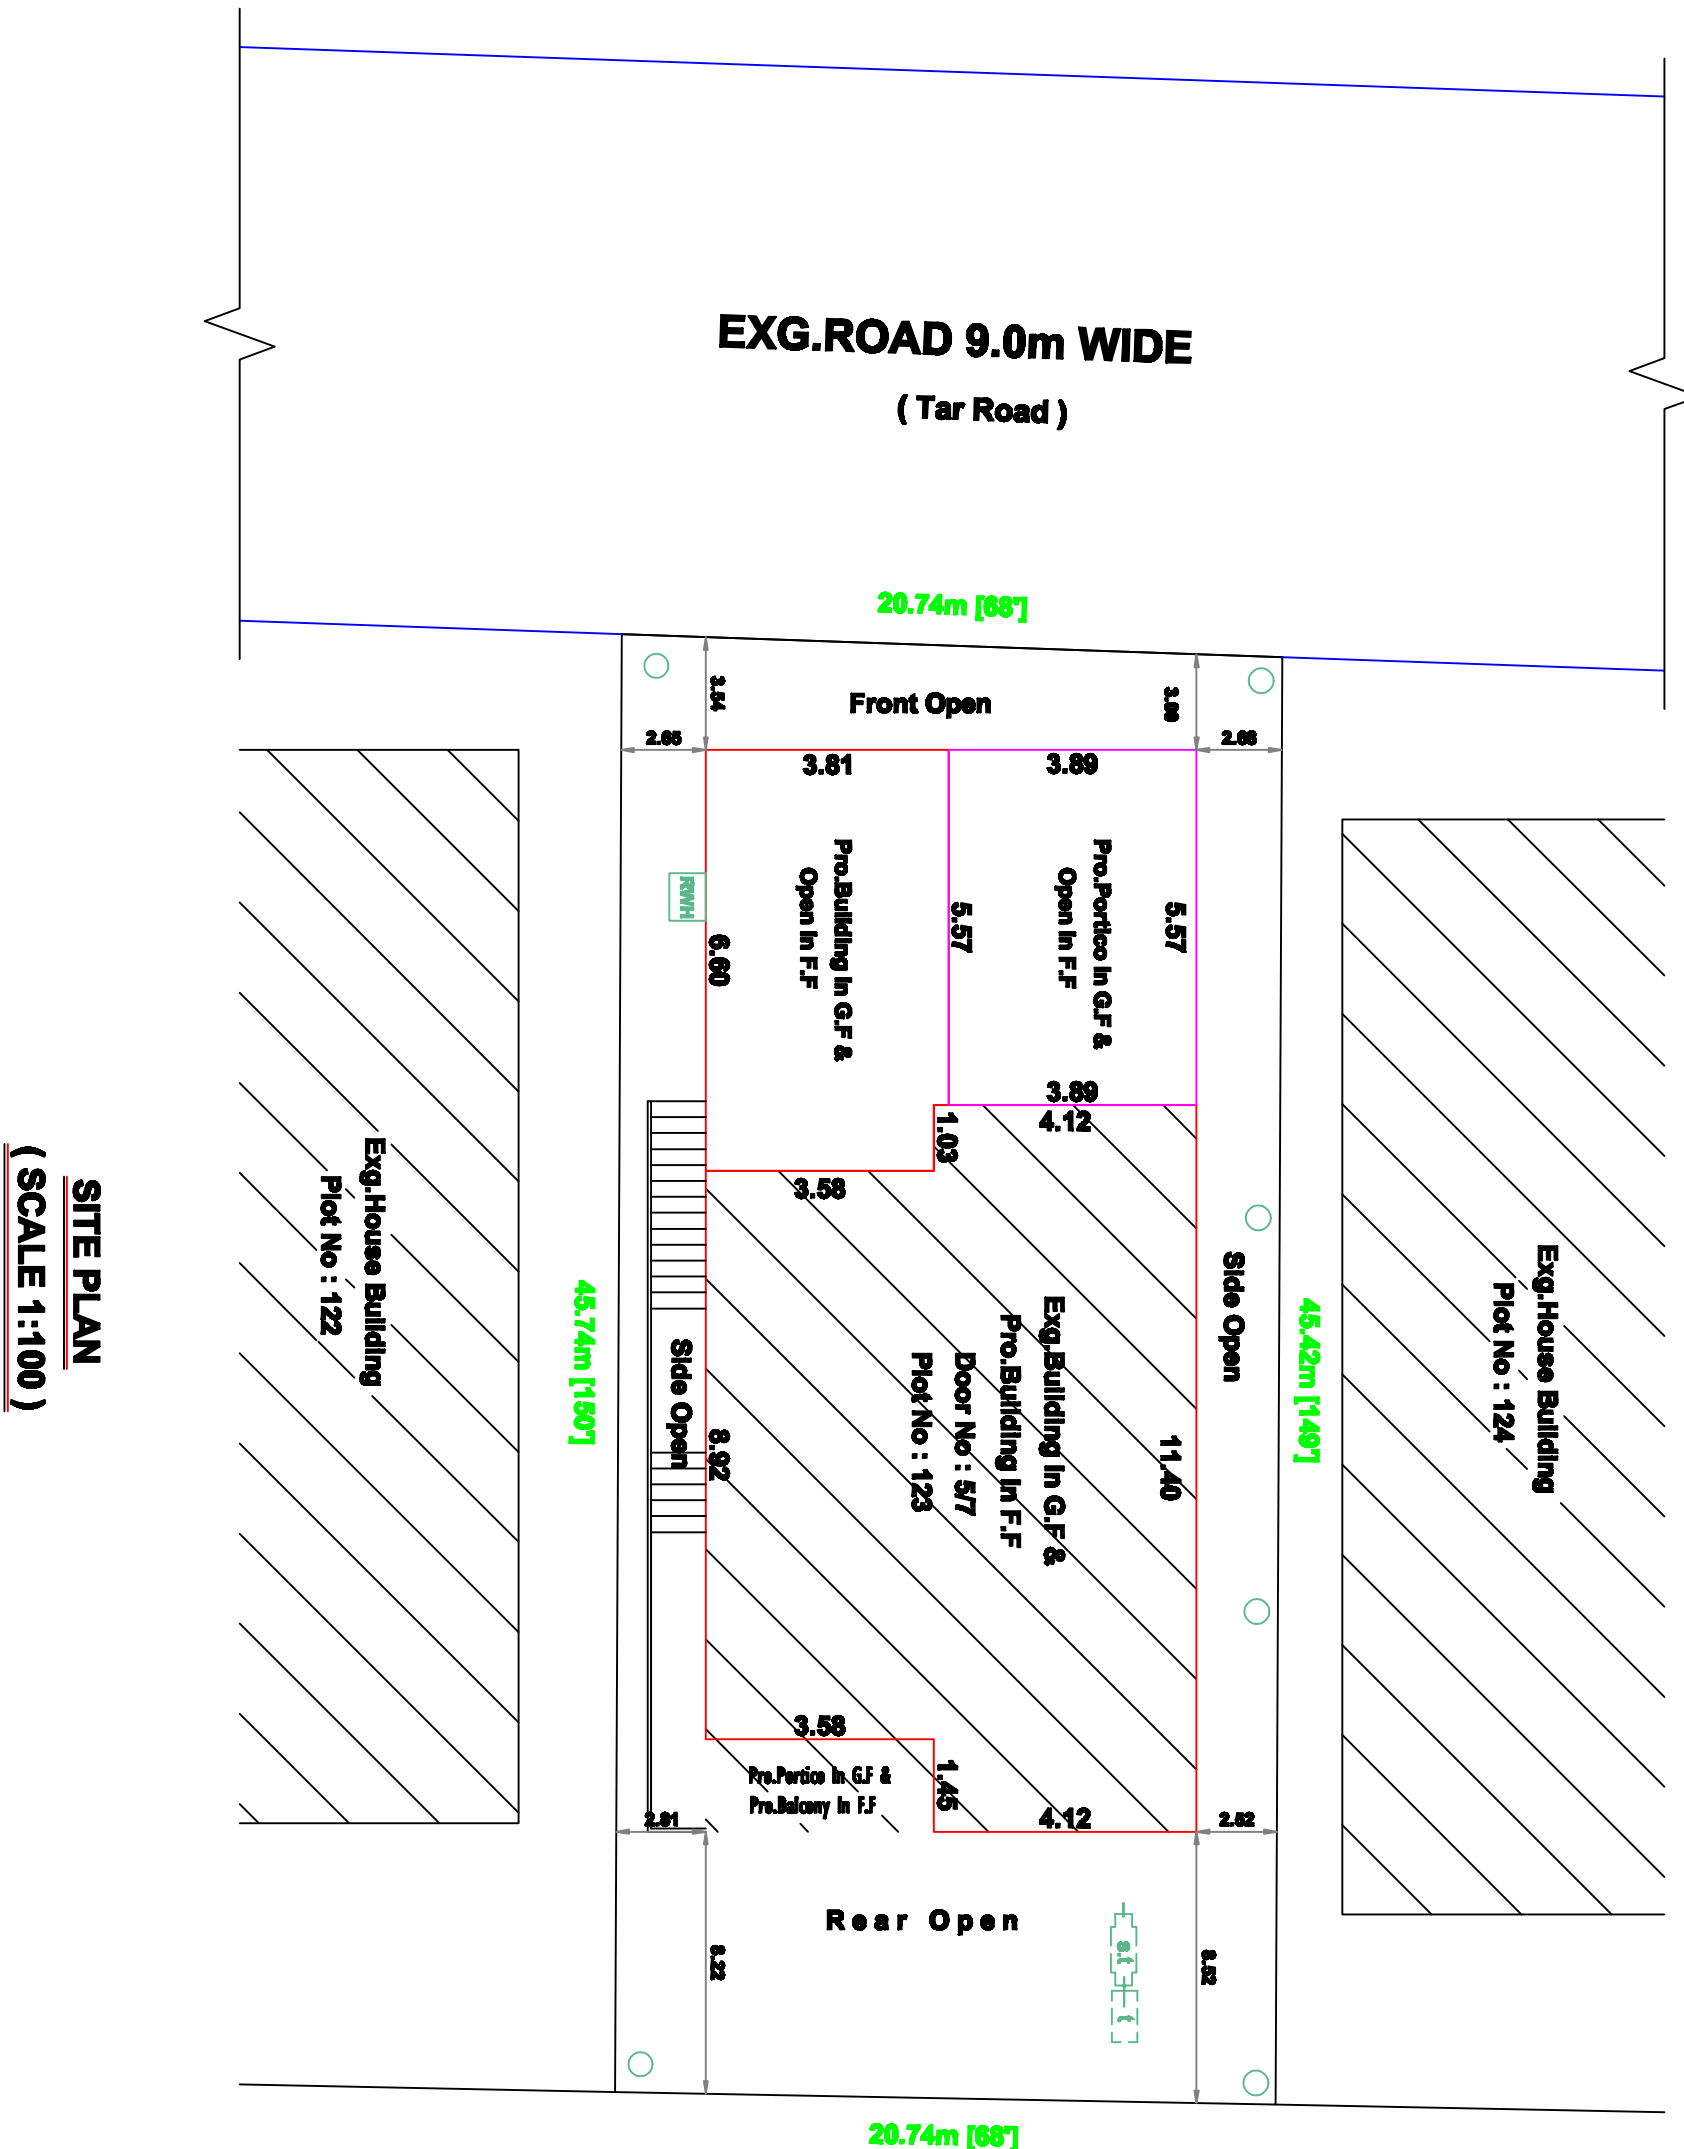

SITE PLAN
(SCALE 1:100)

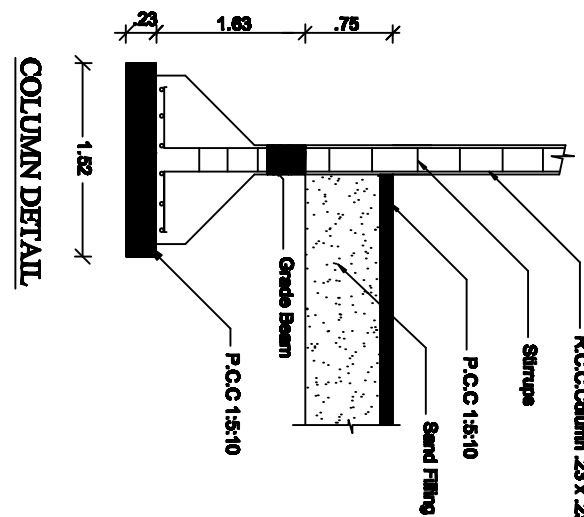

COLUMN DETAIL

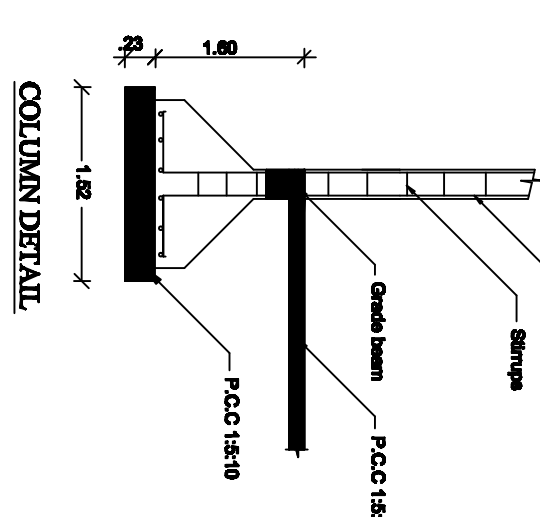

COLUMN DETAIL

PLAN SHOWING THE PROPOSED ADDITIONAL CONSTRUCTION
OF GROUND & FIRST FLOOR TO THE EXG. HOUSE BUILDING IN DOOR NO- 5/7,
PLOT NO- 123, SATHAM MAGAR, S.NO- 188part, PARAPALAM VILLAGE,
MOCHILUAM PANCHAYAT, PALAYAKOTTA TALUK, THUDICHEN DISTRICT.

ALL DIMENSIONS ARE IN METRE, SCALE 1:100

AREA DETAILS		
REF.	DESCRIPTION	SQ.M
01	SITE AREA (4 ha for House)	234.11
02	EXIST. BUILDING AREA IN G.F	78.90
03	PRO. BUILDING AREA IN G.F	51.79
04	PRO. BUILDING AREA IN F.F	96.14
05	PRO. BUILDING AREA IN G.F	105.42
06	PRO. BUILDING AREA IN F.F	114.73
07	PRO. BUILDING AREA IN G.F	133.88
08	PRO. BUILDING AREA IN F.F	140.49
09	PRO. BUILDING AREA IN G.F	154.27
10	PRO. BUILDING AREA IN F.F	168.06
11	PRO. BUILDING AREA IN G.F	181.85
12	PRO. BUILDING AREA IN F.F	195.64
13	PRO. BUILDING AREA IN G.F	209.43
14	PRO. BUILDING AREA IN F.F	223.22
15	PRO. BUILDING AREA IN G.F	237.01
16	PRO. BUILDING AREA IN F.F	250.80
17	PRO. BUILDING AREA IN G.F	264.59
18	PRO. BUILDING AREA IN F.F	278.38
19	PRO. BUILDING AREA IN G.F	292.17
20	PRO. BUILDING AREA IN F.F	305.96
21	PRO. BUILDING AREA IN G.F	319.75
22	PRO. BUILDING AREA IN F.F	333.54
23	PRO. BUILDING AREA IN G.F	347.33
24	PRO. BUILDING AREA IN F.F	361.12
25	PRO. BUILDING AREA IN G.F	374.91
26	PRO. BUILDING AREA IN F.F	388.70
27	PRO. BUILDING AREA IN G.F	402.49
28	PRO. BUILDING AREA IN F.F	416.28
29	PRO. BUILDING AREA IN G.F	430.07
30	PRO. BUILDING AREA IN F.F	443.86
31	PRO. BUILDING AREA IN G.F	457.65
32	PRO. BUILDING AREA IN F.F	471.44
33	PRO. BUILDING AREA IN G.F	485.23
34	PRO. BUILDING AREA IN F.F	499.02
35	PRO. BUILDING AREA IN G.F	512.81
36	PRO. BUILDING AREA IN F.F	526.60
37	PRO. BUILDING AREA IN G.F	540.39
38	PRO. BUILDING AREA IN F.F	554.18
39	PRO. BUILDING AREA IN G.F	567.97
40	PRO. BUILDING AREA IN F.F	581.76
41	PRO. BUILDING AREA IN G.F	595.55
42	PRO. BUILDING AREA IN F.F	609.34
43	PRO. BUILDING AREA IN G.F	623.13
44	PRO. BUILDING AREA IN F.F	636.92
45	PRO. BUILDING AREA IN G.F	650.71
46	PRO. BUILDING AREA IN F.F	664.50
47	PRO. BUILDING AREA IN G.F	678.29
48	PRO. BUILDING AREA IN F.F	692.08
49	PRO. BUILDING AREA IN G.F	705.87
50	PRO. BUILDING AREA IN F.F	719.66
51	PRO. BUILDING AREA IN G.F	733.45
52	PRO. BUILDING AREA IN F.F	747.24
53	PRO. BUILDING AREA IN G.F	761.03
54	PRO. BUILDING AREA IN F.F	774.82
55	PRO. BUILDING AREA IN G.F	788.61
56	PRO. BUILDING AREA IN F.F	802.40
57	PRO. BUILDING AREA IN G.F	816.19
58	PRO. BUILDING AREA IN F.F	829.98
59	PRO. BUILDING AREA IN G.F	843.77
60	PRO. BUILDING AREA IN F.F	857.56
61	PRO. BUILDING AREA IN G.F	871.35
62	PRO. BUILDING AREA IN F.F	885.14
63	PRO. BUILDING AREA IN G.F	898.93
64	PRO. BUILDING AREA IN F.F	912.72
65	PRO. BUILDING AREA IN G.F	926.51
66	PRO. BUILDING AREA IN F.F	940.30
67	PRO. BUILDING AREA IN G.F	954.09
68	PRO. BUILDING AREA IN F.F	967.88
69	PRO. BUILDING AREA IN G.F	981.67
70	PRO. BUILDING AREA IN F.F	995.46
71	PRO. BUILDING AREA IN G.F	1009.25
72	PRO. BUILDING AREA IN F.F	1023.04
73	PRO. BUILDING AREA IN G.F	1036.83
74	PRO. BUILDING AREA IN F.F	1050.62
75	PRO. BUILDING AREA IN G.F	1064.41
76	PRO. BUILDING AREA IN F.F	1078.20
77	PRO. BUILDING AREA IN G.F	1091.99
78	PRO. BUILDING AREA IN F.F	1105.78
79	PRO. BUILDING AREA IN G.F	1119.57
80	PRO. BUILDING AREA IN F.F	1133.36
81	PRO. BUILDING AREA IN G.F	1147.15
82	PRO. BUILDING AREA IN F.F	1160.94
83	PRO. BUILDING AREA IN G.F	1174.73
84	PRO. BUILDING AREA IN F.F	1188.52
85	PRO. BUILDING AREA IN G.F	1202.31
86	PRO. BUILDING AREA IN F.F	1216.10
87	PRO. BUILDING AREA IN G.F	1229.89
88	PRO. BUILDING AREA IN F.F	1243.68
89	PRO. BUILDING AREA IN G.F	1257.47
90	PRO. BUILDING AREA IN F.F	1271.26
91	PRO. BUILDING AREA IN G.F	1285.05
92	PRO. BUILDING AREA IN F.F	1298.84
93	PRO. BUILDING AREA IN G.F	1312.63
94	PRO. BUILDING AREA IN F.F	1326.42
95	PRO. BUILDING AREA IN G.F	1340.21
96	PRO. BUILDING AREA IN F.F	1354.00
97	PRO. BUILDING AREA IN G.F	1367.79
98	PRO. BUILDING AREA IN F.F	1381.58
99	PRO. BUILDING AREA IN G.F	1395.37
100	PRO. BUILDING AREA IN F.F	1409.16
101	PRO. BUILDING AREA IN G.F	1422.95
102	PRO. BUILDING AREA IN F.F	1436.74
103	PRO. BUILDING AREA IN G.F	1450.53
104	PRO. BUILDING AREA IN F.F	1464.32
105	PRO. BUILDING AREA IN G.F	1478.11
106	PRO. BUILDING AREA IN F.F	1491.90
107	PRO. BUILDING AREA IN G.F	1505.69
108	PRO. BUILDING AREA IN F.F	1519.48
109	PRO. BUILDING AREA IN G.F	1533.27
110	PRO. BUILDING AREA IN F.F	1547.06
111	PRO. BUILDING AREA IN G.F	1560.85
112	PRO. BUILDING AREA IN F.F	1574.64
113	PRO. BUILDING AREA IN G.F	1588.43
114	PRO. BUILDING AREA IN F.F	1602.22
115	PRO. BUILDING AREA IN G.F	1616.01
116	PRO. BUILDING AREA IN F.F	1629.80
117	PRO. BUILDING AREA IN G.F	1643.59
118	PRO. BUILDING AREA IN F.F	1657.38
119	PRO. BUILDING AREA IN G.F	1671.17
120	PRO. BUILDING AREA IN F.F	1684.96
121	PRO. BUILDING AREA IN G.F	1698.75
122	PRO. BUILDING AREA IN F.F	1712.54
123	PRO. BUILDING AREA IN G.F	1726.33
124	PRO. BUILDING AREA IN F.F	1740.12
125	PRO. BUILDING AREA IN G.F	1753.91
126	PRO. BUILDING AREA IN F.F	1767.70
127	PRO. BUILDING AREA IN G.F	1781.49
128	PRO. BUILDING AREA IN F.F	1795.28
129	PRO. BUILDING AREA IN G.F	1809.07
130	PRO. BUILDING AREA IN F.F	1822.86
131	PRO. BUILDING AREA IN G.F	1836.65
132	PRO. BUILDING AREA IN F.F	1850.44
133	PRO. BUILDING AREA IN G.F	1864.23
134	PRO. BUILDING AREA IN F.F	1878.02
135	PRO. BUILDING AREA IN G.F	1891.81
136	PRO. BUILDING AREA IN F.F	1905.60
137	PRO. BUILDING AREA IN G.F	1919.39
138	PRO. BUILDING AREA IN F.F	1933.18
139	PRO. BUILDING AREA IN G.F	1946.97
140	PRO. BUILDING AREA IN F.F	1960.76
141	PRO. BUILDING AREA IN G.F	1974.55
142	PRO. BUILDING AREA IN F.F	1988.34
143	PRO. BUILDING AREA IN G.F	2002.13
144	PRO. BUILDING AREA IN F.F	2015.92
145	PRO. BUILDING AREA IN G.F	2029.71
146	PRO. BUILDING AREA IN F.F	2043.50
147	PRO. BUILDING AREA IN G.F	2057.29
148	PRO. BUILDING AREA IN F.F	2071.08
149	PRO. BUILDING AREA IN G.F	2084.87
150	PRO. BUILDING AREA IN F.F	2098.66
151	PRO. BUILDING AREA IN G.F	2112.45
152	PRO. BUILDING AREA IN F.F	2126.24
153	PRO. BUILDING AREA IN G.F	2140.03
154	PRO. BUILDING AREA IN F.F	2153.82
155	PRO. BUILDING AREA IN G.F	2167.61
156	PRO. BUILDING AREA IN F.F	2181.40
157	PRO. BUILDING AREA IN G.F	2195.19
158	PRO. BUILDING AREA IN F.F	2208.98
159	PRO. BUILDING AREA IN G.F	2222.77
160	PRO. BUILDING AREA IN F.F	2236.56
161	PRO. BUILDING AREA IN G.F	2250.35
162	PRO. BUILDING AREA IN F.F	2264.14
163	PRO. BUILDING AREA IN G.F	2277.93
164	PRO. BUILDING AREA IN F.F	2291.72
165	PRO. BUILDING AREA IN G.F	2305.51
166	PRO. BUILDING AREA IN F.F	2319.30
167	PRO. BUILDING AREA IN G.F	2333.09
168	PRO. BUILDING AREA IN F.F	2346.88
169	PRO. BUILDING AREA IN G.F	2360.67
170	PRO. BUILDING AREA IN F.F	2374.46
171	PRO. BUILDING AREA IN G.F	2388.25
172	PRO. BUILDING AREA IN F.F	2402.04
173	PRO. BUILDING AREA IN G.F	2415.83
174	PRO. BUILDING AREA IN F.F	2429.62
175	PRO. BUILDING AREA IN G.F	2443.41
176	PRO. BUILDING AREA IN F.F	2457.20
177	PRO. BUILDING AREA IN G.F	2470.99
178	PRO. BUILDING AREA IN F.F	2484.78
179	PRO. BUILDING AREA IN G.F	2498.57
180	PRO. BUILDING AREA IN F.F	2512.36
181	PRO. BUILDING AREA IN G.F	2526.15
182	PRO. BUILDING AREA IN F.F	2539.94
183	PRO. BUILDING AREA IN G.F	2553.73
184	PRO. BUILDING AREA IN F.F	2567.52
185	PRO. BUILDING AREA IN G.F	2581.31
186	PRO. BUILDING AREA IN F.F	2595.10
187	PRO. BUILDING AREA IN G.F	2608.89
188	PRO. BUILDING AREA IN F.F	2622.68
189	PRO. BUILDING AREA IN G.F	2636.47
190	PRO. BUILDING AREA IN F.F	2650.26
191	PRO. BUILDING AREA IN G.F	2664.05
192	PRO. BUILDING AREA IN F.F	2677.84
193	PRO. BUILDING AREA IN G.F	2691.63
194	PRO. BUILDING AREA IN F.F	2705.42
195	PRO. BUILDING AREA IN G.F	2719.21
196	PRO. BUILDING AREA IN F.F	2733.00
197	PRO. BUILDING AREA IN G.F	2746.79
198	PRO. BUILDING AREA IN F.F	2760.58
199	PRO. BUILDING AREA IN G.F	2774.37
200	PRO. BUILDING AREA IN F.F	2788.16
201	PRO. BUILDING AREA IN G.F	2801.95
202	PRO. BUILDING AREA IN F.F	2815.74
203	PRO. BUILDING AREA IN G.F	2829.53
204	PRO. BUILDING AREA IN F.F	2843.32
205	PRO. BUILDING AREA IN G.F	2857.11
206	PRO. BUILDING AREA IN F.F	2870.90
207	PRO. BUILDING AREA IN G.F	2884.69
208	PRO. BUILDING AREA IN F.F	2898.48
209	PRO. BUILDING AREA IN G.F	2912.27
210	PRO. BUILDING AREA IN F.F	2926.06
211	PRO. BUILDING AREA IN G.F	2939.85
212	PRO. BUILDING AREA IN F.F	2953.64
213	PRO. BUILDING AREA IN G.F	2967.43
214	PRO. BUILDING AREA IN F.F	2981.22
215	PRO. BUILDING AREA IN G.F	2995.01
216	PRO. BUILDING AREA IN F.F	3008.80
217	PRO. BUILDING AREA IN G.F	3022.59
218	PRO. BUILDING AREA IN F.F	3036.38
219	PRO. BUILDING AREA IN G.F	3050.17
220	PRO. BUILDING AREA IN F.F	3063.96
221	PRO. BUILDING AREA IN G.F	3077.75
222	PRO. BUILDING AREA IN F.F	3091.54
223	PRO. BUILDING AREA IN G.F	3105.33
224	PRO. BUILDING AREA IN F.F	3119.12
225	PRO. BUILDING AREA IN G.F	3132.91
226	PRO. BUILDING AREA IN F.F	3146.70
227	PRO. BUILDING AREA IN G.F	3160.49
228	PRO. BUILDING AREA IN F.F	3174.28
229	PRO. BUILDING AREA IN G.F	3188.07
230	PRO. BUILDING AREA IN F.F	3201.86
231	PRO. BUILDING AREA IN G.F	3215.65
232	PRO. BUILDING AREA IN F.F	3229.44
233	PRO. BUILDING AREA IN G.F	3243.23
234	PRO. BUILDING AREA IN F.F	3257.02
235	PRO. BUILDING AREA IN G.F	3270.81
236	PRO. BUILDING AREA IN F.F	3284.60
237	PRO. BUILDING AREA IN G.F	3298.39
238	PRO. BUILDING AREA IN F.F	3312.18
239	PRO. BUILDING AREA IN G.F	3325.97
240	PRO. BUILDING AREA IN F.F	3339.76
241	PRO. BUILDING AREA IN G.F	3353.55
242	PRO. BUILDING AREA IN F.F	3367.34
243	PRO. BUILDING AREA IN G.F	3381.13
244	PRO. BUILDING AREA IN F.F	3394.92
245	PRO. BUILDING AREA IN G.F	3408.71
246	PRO. BUILDING AREA IN F.F	3422.50
247	PRO. BUILDING AREA IN G.F	3436.29
248	PRO. BUILDING AREA IN F.F	3450.08
249	PRO. BUILDING AREA IN G.F	3463.87
250	PRO. BUILDING AREA IN F.F	3477.66
251	PRO. BUILDING AREA IN G.F	3491.45
252	PRO. BUILDING AREA IN F.F	3505.24
253	PRO. BUILDING AREA IN G.F	3519.03
254	PRO. BUILDING AREA IN F.F	3532.82
255	PRO. BUILDING AREA IN G.F	3546.61
256	PRO. BUILDING AREA IN F.F	3560.40
257	PRO. BUILDING AREA IN G.F	3574.19
258	PRO. BUILDING AREA IN F.F	3587.98
259	PRO. BUILDING AREA IN G.F	3601.77
260	PRO. BUILDING AREA IN F.F	3615.56
261	PRO. BUILDING AREA IN G.F	3629.35
262	PRO. BUILDING AREA IN F.F	3643.14
263	PRO. BUILDING AREA IN G.F	3656.93
264	PRO. BUILDING AREA IN F.F	3670.72
265	PRO. BUILDING AREA IN G.F	3684.51
266	PRO. BUILDING AREA IN F.F	3698.30
267	PRO. BUILDING AREA IN G.F	3712.09
268	PRO. BUILDING AREA IN F.F	3725.88
269	PRO. BUILDING AREA IN G.F	3739.67
270	PRO. BUILDING AREA IN F.F	3753.46
271	PRO. BUILDING AREA IN G.F	3767.25
272	PRO. BUILDING AREA IN F.F	3781.04
273	PRO. BUILDING AREA IN G.F	3794.83
274	PRO. BUILDING AREA IN F.F	3808.62
275	PRO. BUILDING AREA IN G.F	3822.41
276	PRO. BUILDING AREA IN F.F	3836.20
277	PRO. BUILDING AREA IN G.F	3849.99
278	PRO. BUILDING AREA IN F.F	3863.78
279	PRO. BUILDING AREA IN G.F	3877.57
280	PRO. BUILDING AREA IN F.F	3891.36
281	PRO. BUILDING AREA IN G.F	3905.15
282	PRO. BUILDING AREA IN F.F	3918.94
283	PRO. BUILDING AREA IN G.F	3932.73
284	PRO. BUILDING AREA IN F.F	3946.52
285	PRO. BUILDING AREA IN G.F	3960.31
286	PRO. BUILDING AREA IN F.F	3974.10
287	PRO. BUILDING AREA IN G.F	3987.89
288	PRO. BUILDING AREA IN F.F	4001.68
289	PRO. BUILDING AREA IN G.F	4015.47
290	PRO. BUILDING AREA IN F.F	4029.26
291	PRO. BUILDING AREA IN G.F	4043.05
292	PRO. BUILDING AREA IN F.F	4056.84
293	PRO. BUILDING AREA IN G.F	4070.63
294	PRO. BUILDING AREA IN F.F	4084.42
295	PRO. BUILDING AREA IN G.F	4098.21
296	PRO. BUILDING AREA IN F.F	4112.00
297	PRO. BUILDING AREA IN G.F	4125.79
298	PRO. BUILDING AREA IN F.F	4139.58
299	PRO. BUILDING AREA IN G.F	4153.37
300	PRO. BUILDING AREA IN F.F	4167.16
301	PRO. BUILDING AREA IN G.F	4180.95
302	PRO. BUILDING AREA IN F.F	4194.74
303	PRO. BUILDING AREA IN G.F	4208.53
304	PRO. BUILDING AREA IN F.F	4222.32
305	PRO. BUILDING AREA IN G.F	4236.11
306	PRO. BUILDING AREA IN F.F	4249.90

Eight ways to know a piece of land before you pay for it.

This report covers one part of the picture. These cover the rest, drawn from the same government records, for any property in Tamil Nadu.

LandLens One

Ask anything about a property and get an answer grounded in live government records, with the sources shown.

[/landlens/one](#)



Verify My Land

Every record check run on one property and returned as a single report.

[/landlens/verify-my-land](#)



Legal Opinion

An advocate's written opinion on the title, built on the records we pull for it.

[/landlens](#)



One Map

Every layer on one map: the parcel, its boundary, zoning, water bodies and what sits around it.

[/landlens/one/map](#)



PriceMap

What land actually changed hands for around this plot, taken from the registered deeds.

[/landlens/pricemap](#)



Build Scope

What you are allowed to build here: floor space, height, coverage and setbacks.

[/landlens/build-scope](#)



Property Tracker

Watch a property and hear about it when something new is registered against it.

[/landlens/property-tracker](#)



Deal Room

Run the transaction in one place: documents, stamping, signatures and the parties.

[/landlens/deal-room](#)



Twenty-four checks you can run yourself, at no cost.

Records and verification

The registers themselves, read for you.

Encumbrance Certificate

Patta and Chitta

Field Measurement Sketch

EC Analyzer

Bank charge check

Court case search

Seller background check

Approval check by survey

Zoning and land use

What the plan says can happen on this land.

Land use zone finder

CMDA land use check

Coastal regulation zone

Master plan check

Water bodies finder

Airport height clearance

Value and duty

What it is worth and what it costs to register.

Guideline value by street

Guideline value by survey

Stamp duty and registration fees

Capital gains

Floor space index

Area unit converter

Registers and directories

Who holds it, and which office keeps the record.

Find your registering office

Temple property check

Waqf property check

RERA register



Every free tool
/tools



Services we run
for you
/services



The LandLens
suite
/landlens/one



Every claim in this document traces back to a government record.

Legal opinions, due diligence and title verification

Building plan, layout and sub-division approvals

Completion and occupancy certificates, regularisation

Escrow, negotiation and NRI property management

Land survey, soil testing, architecture and construction

Verified RealEstate
3/350/2 Mettukuppam,
OMR Thoraipakkam,
Chennai 600 097, India
hello@verified.realestate
+91 9996 12 9996

Prepared from the registers named on the page each finding sits on. Where a register could not be read, this document says so in its place rather than leaving the gap to be read as a clean result.

