

PP

APPROVAL RECORD

Planning Permission

Tirunelveli district, Tamil Nadu

APPROVAL TYPE

Building Plan

ISSUING AUTHORITY

Rural Panchayat

The approval as the planning authority issued it, reproduced in full behind this page.

An approval speaks to what was sanctioned, not to what was built. Completion is a separate record.

PLAN SHOWING THE PROPOSED CONSTRUCTION OF NURSING COLLEGE
BUILDING IN SURVEY NO. 3/1, 3/2A1&3/2B1, MUTHUMUTHANMOZHI VILLAGE,
MUTHUMUTHANMOZHI VILLAGE PANCHAYAT, RADHAPURAM PANCHAYAT UNION,
THISAIYANILAI TALUK, TIRUNELVELI DISTRICT.

ALL DIMENSIONS ARE IN METRE, SCALE 1:100

JOINERY DETAILS

D	Door	1.80 x 2.10	SD	Sliding door	1.80 x 1.37
D1	Door	1.20 x 2.10	WD	Window	1.83 x 1.37
D2	Door	0.76 x 2.10	V	Ventilator	2.40 x 0.61
LD	Lift Door	1.80 x 2.10	V1	Ventilator	1.80 x 0.76
			V2	Ventilator	0.45 x 0.76

BUILDING AREA DETAILS

REF.	DESCRIPTION	FSI AREA SQ.M	NON FSI AREA SQ.M	TOTAL AREA SQ.M
1	GROUND FLOOR AREA	1812.52	--	1812.52
2	OPEN STAIR AREA	--	61.28	69.64
3	TOTAL FLOOR AREA	1812.52	61.28	1873.80

FILE NO. SWP/BPA/335340/2024
B.P.TVLD NO: SWP/17/2025

VSR. Ety

APPLICANT

ER.A.G.JAGADEESH, B.TECH.
Construction Engineer (CMA)
Registration No: CU/2021/08/962
16/16 Indira Gandhi Street,
Meenakshi Nagar, Villapuram,
Madurai-625012.

CONSTRUCTION ENGINEER

H. P.
E.M. MUTHUKUMAR, M.E.
B.TECH. (STRUCTURAL) & FOUNDATION ENGINEER
CMAA Reg No: GT/PS/04/017
DTP Reg No: GT/PS/04/017
TECHNICAL ADVISOR
99 ALA 930 TECH. LAB
401 Chavakkur Street, Palayamkottai, Tirunelveli


GEO - TECHNICAL ENGINEER

ER. M. Muthukumar,
B.TECH. (STRUCTURAL) & FOUNDATION ENGINEER
MUTHU CONSTRUCTION
R.S.D. CIVIL ENGINEERING
K.R. S. CIVIL ENGINEERING
Institution of Engineers (India) ABE-1691876
District Panchayat Engineer, Tirunelveli
B.O.C.No: C/2008/14
117/A, Sivan West Car Street,
Palayamkottai - 627 002.


STRUCTURAL ENGINEER

ER. M. Muthukumar,
B.TECH. (STRUCTURAL) & FOUNDATION ENGINEER
MUTHU CONSTRUCTION
R.S.D. CIVIL ENGINEERING
K.R. S. CIVIL ENGINEERING
Institution of Engineers (India) ABE-1691876
District Panchayat Engineer, Tirunelveli
B.O.C.No: C/2008/14
117/A, Sivan West Car Street,
Palayamkottai - 627 002.

ENGINEER

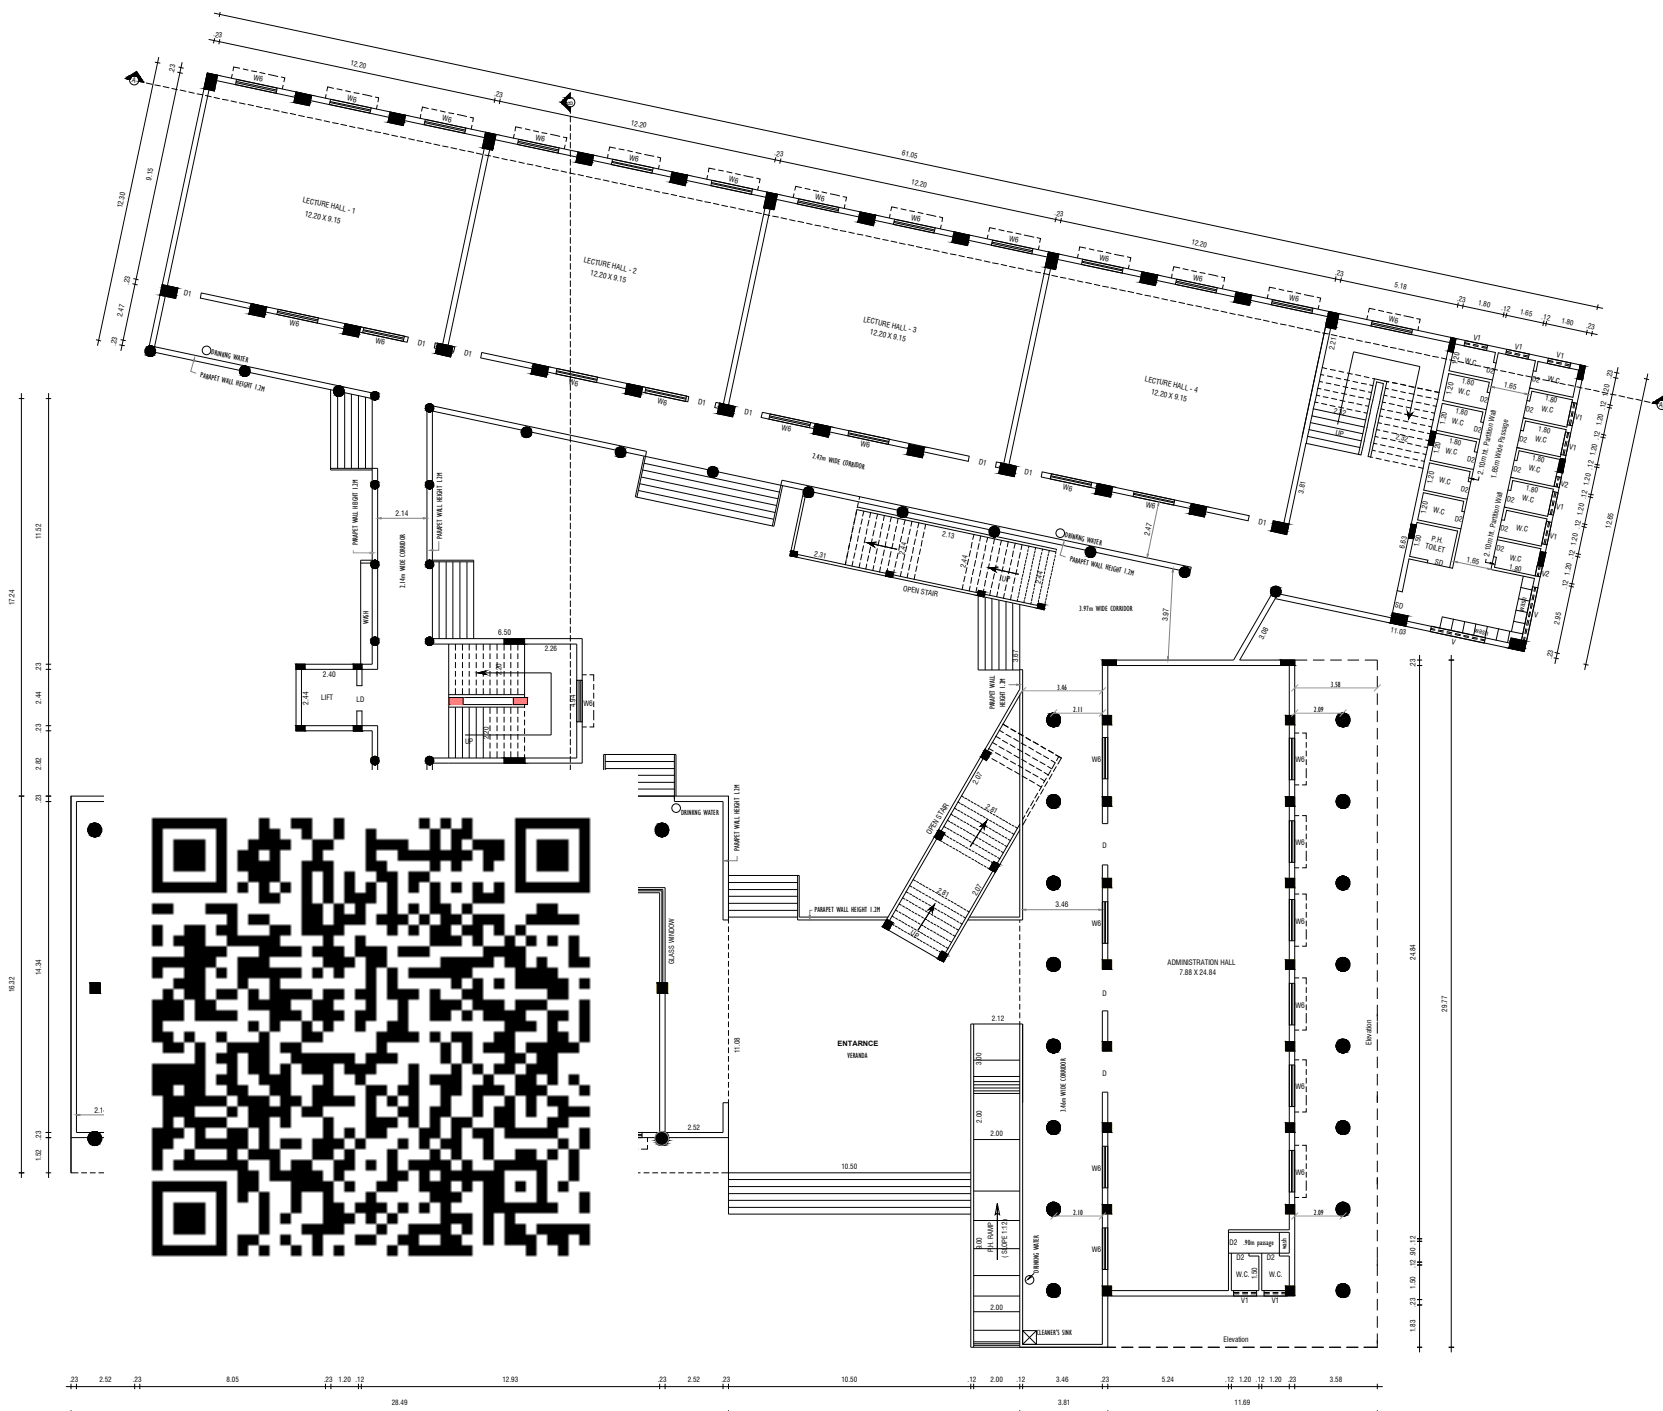

GROUND FLOOR PLAN

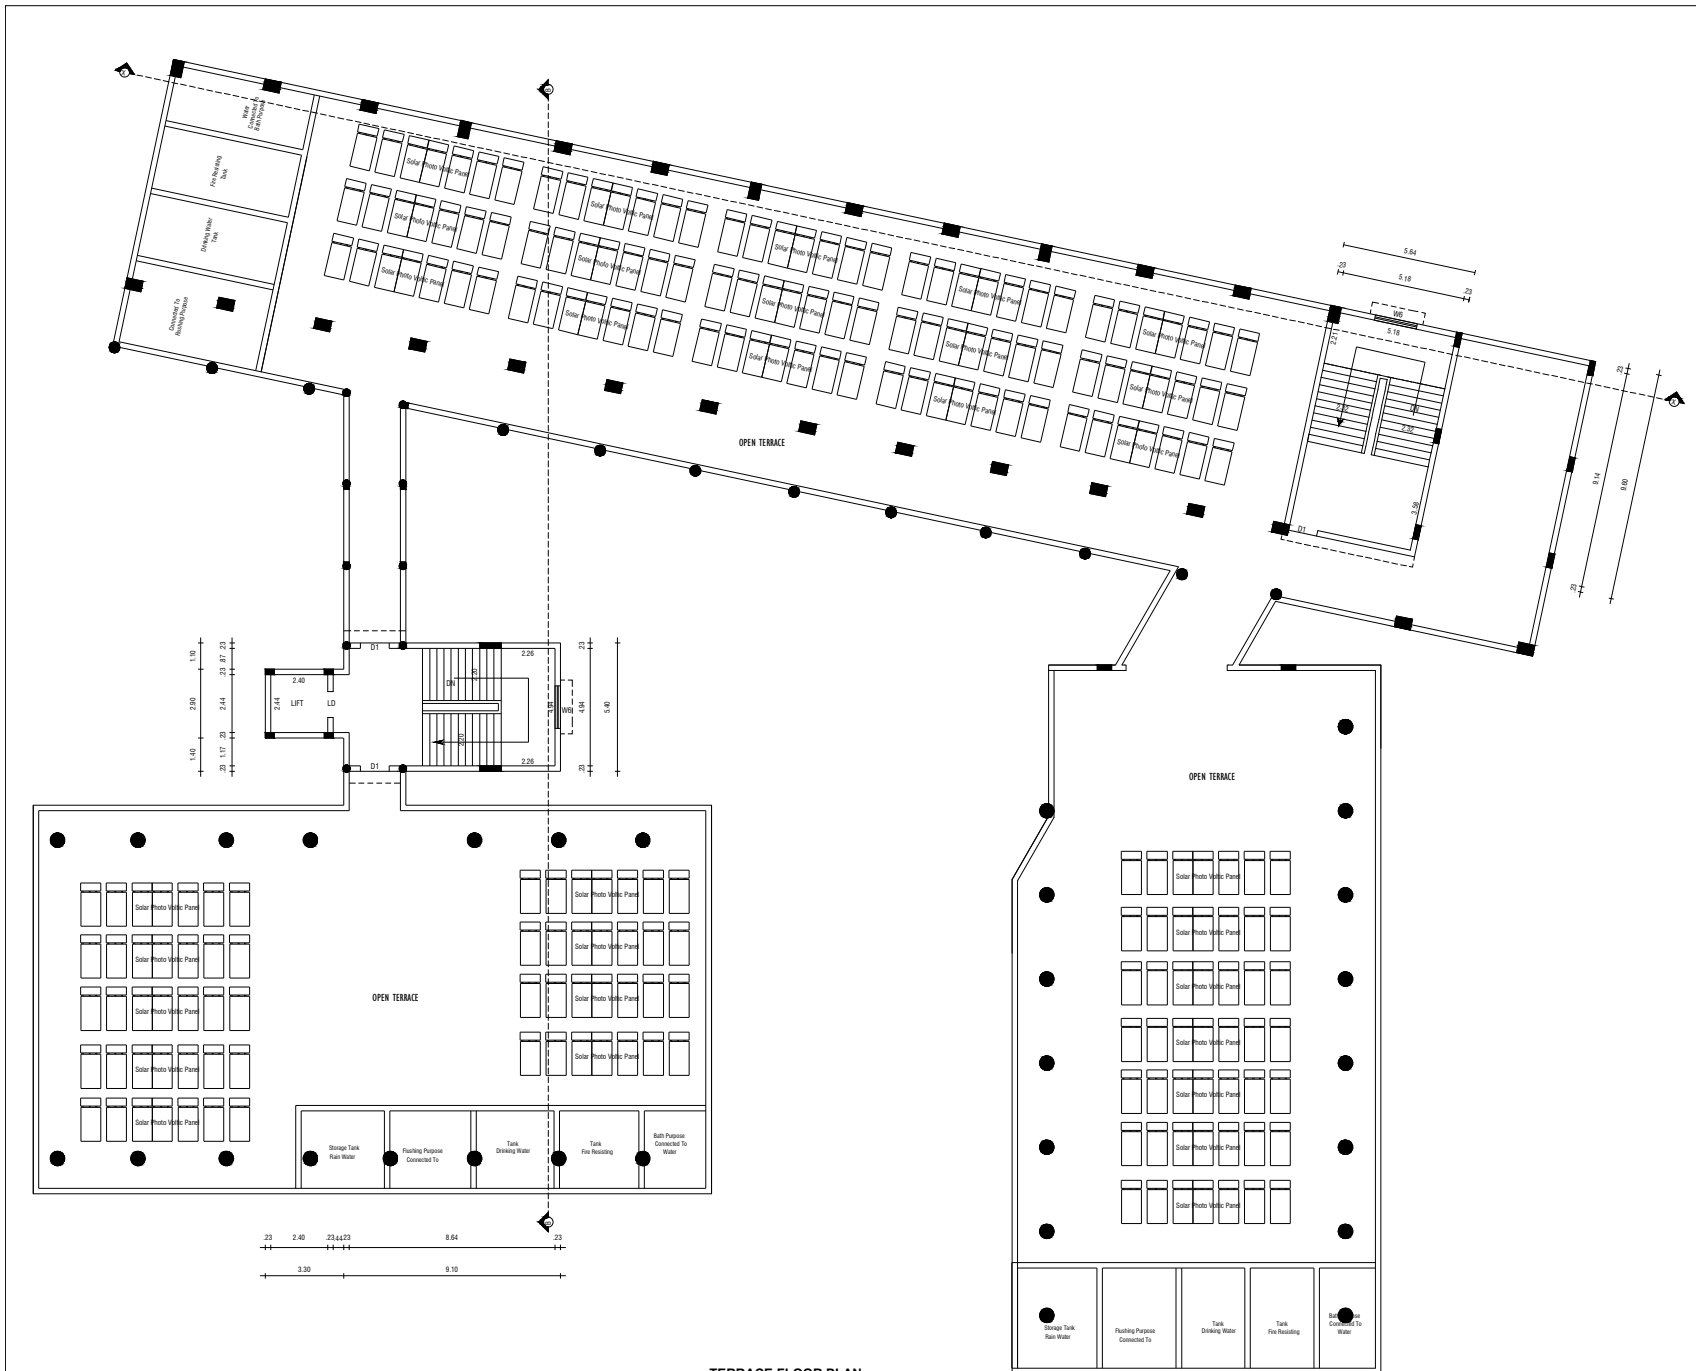

TERRACE FLOOR PLAN

SHEET-3

PLAN SHOWING THE PROPOSED CONSTRUCTION OF NURSING COLLEGE

BUILDING IN SURVEY NO. 3/1, 3/2A1&3/2B1, MUTHUMUTHANMOZHI VILLAGE,

MUTHUMUTHANMOZHI VILLAGE PANCHAYAT, RADHAPURAM PANCHAYAT UNION,

THISAIYANVILAI TALUK, TIRUNELVELI DISTRICT.

ALL DIMENSIONS ARE IN METRE, SCALE 1:400

JOINERY DETAILS

D	Door	1.80 x 2.10	SD	Sliding door	1.80 x 1.37
D1	Door	1.20 x 2.10	W6	Window	1.83 x 1.37
D2	Door	0.76 x 2.10	V	Ventilator	2.40 x 0.61
LD	Lift Door	1.00 x 2.10	V1	Ventilator	1.00 x 0.76

BUILDING AREA DETAILS

REF.	DESCRIPTION	FSI AREA SQ.M	NON FSI AREA SQ.M	TOTAL AREA SQ.M
□	HEAD ROOM AREA	--	67.12	67.12
□	TOTAL FLOOR AREA	--	67.12	67.12

OFFICE USE

FILE NO. SWP/BPA/335340/2024
B.P/TVLD NO: SWP/17/2025

VSR.Ty

APPLICANT

E.R.A.G.JAGADEESH, B.TECH.,
Construction Engineer (CMDA)
Registration No: CE/2021/08/962
16/16 Indira Gandhi Street,
Meenakshi Nagar, Villapuram,
Madurai - 625013.

CONSTRUCTION ENGINEER

E.M. MUTHUKUMAR, M.E.,
Self-employment & Registration No: 17
CHDAP Reg. No: 075/18/017
DTCF Reg. No: 075/18/017
TECHNICAL ADVISOR
RAJASEKHAR LAL
12, Srinagar Street, Palayamkottai, Tamil Nadu - 627 002.

GEO - TECHNICAL ENGINEER

E.M. MUTHUKUMAR,
B.TECH. (CIVIL) & PRACTISING ENGINEER
MUTHU CONSTRUCTION
Regd. Self-employment Engineer
RSE/GR-1/TVLD/19/001
Institute of Engineers (India) A.M. 1991/79
District Panel Engineer, Tirunelveli
R.O.C. No. C/12056/14
11/1A, Sivan West Car Street,
Palayamkottai - 627 002.

STRUCTURAL ENGINEER

E.M. MUTHUKUMAR,
B.TECH. (CIVIL) & PRACTISING ENGINEER
MUTHU CONSTRUCTION
Regd. Self-employment Engineer
RSE/GR-1/TVLD/19/001
Institute of Engineers (India) A.M. 1991/79
District Panel Engineer, Tirunelveli
R.O.C. No. C/12056/14
11/1A, Sivan West Car Street,
Palayamkottai - 627 002.

ENGINEER

PLAN SHOWING THE PROPOSED CONSTRUCTION OF NURSING COLLEGE

BUILDING IN SURVEY NO. 3/1, 3/2A1&3/2B1, MUTHUMUTHANMOZHI VILLAGE,

MUTHUMUTHANMOZHI VILLAGE PANCHAYAT, RADHAPURAM PANCHAYAT UNION,

THISAIYANVILAI TALUK, TIRUNELVELI DISTRICT.

ALL DIMENSIONS ARE IN METRE,

SCALE 1:400

OFFICE USE

FILE NO. SWP/BPA/335340/2024
B.P/TVLD NO: SWP/17/2025

VSR. Thy

APPLICANT

A. G. Jagadeesh
ER.A.G.JAGADEESH, B.TECH.,
Construction Engineer (CMDA)
Registration No: CE/2021/08/962
16/16 Indira Gandhi Street,
Meenakshi Nagar, Villupuram,
Madurai - 625012.

CONSTRUCTION ENGINEER

H. R. Muthu Kumar
ER.M. MUTHUKUMAR, M.E.,
Soil Mechanics & Foundation Engg
CMDA Reg.No: GTE/19/04/017
DTCP Reg.No: GTE/TVLD/01/001
TECHNICAL ADVISOR
B.A.L.A.GEO TECH. P.A.
11/1A, Sivan West Car Street,
Palayamkottai - 627 002.


GEO - TECHNICAL ENGINEER

M. Muthu Kumar
ER. M. MUTHUKUMAR,
B.E. CIVIL ENGINEER
MUTHU CONSTRUCTION
REG. NO: P/2008/P-2226
RE. CIVIL ENGINEER
District Panel Engineer/2019/018
R.O.C.No. C/1205/04, Tirunelveli
11/1A, Sivan West Car Street,
Palayamkottai - 627 002.


STRUCTURAL ENGINEER

M. Muthu Kumar
ER. M. MUTHUKUMAR,
B.E. CIVIL ENGINEER
MUTHU CONSTRUCTION
REG. NO: P/2008/P-2226
RE. CIVIL ENGINEER
District Panel Engineer/2019/018
R.O.C.No. C/1205/04, Tirunelveli
11/1A, Sivan West Car Street,
Palayamkottai - 627 002.


ENGINEER

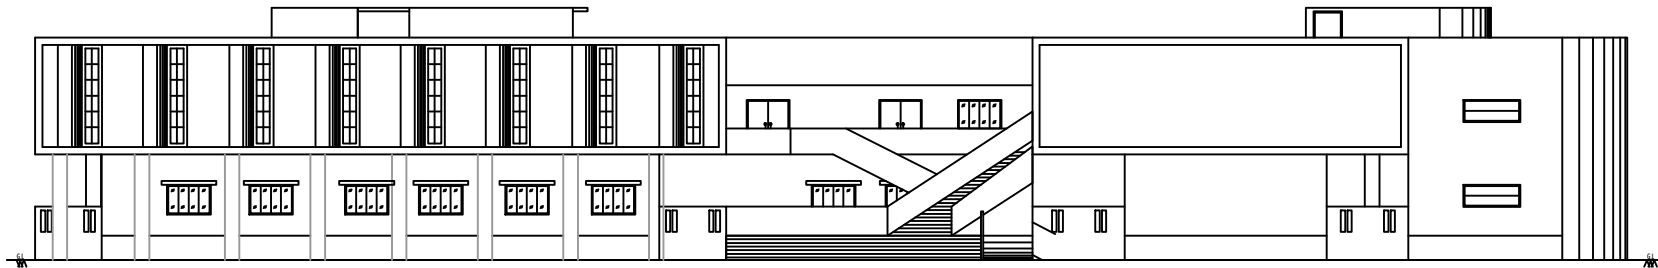


ELEVATION

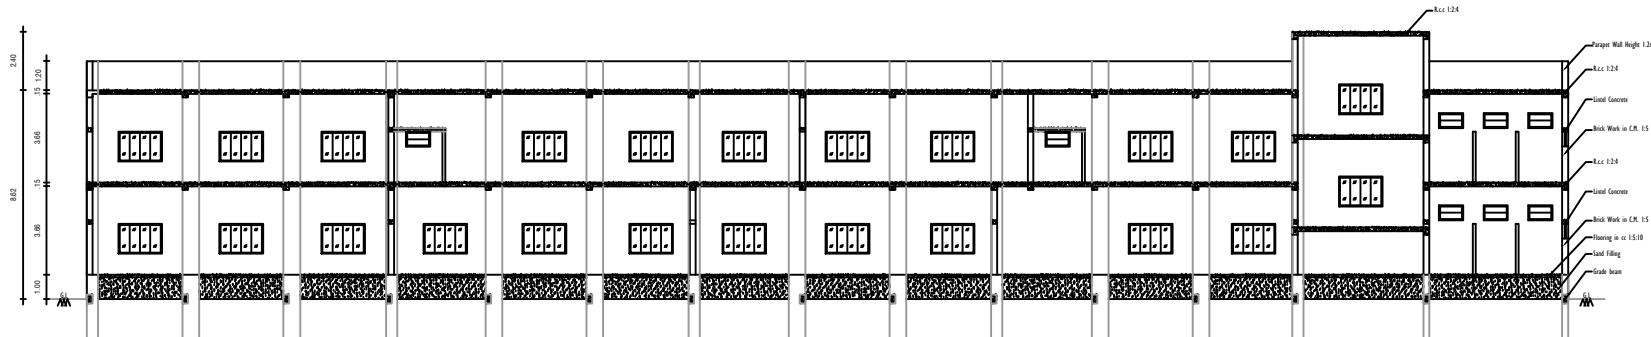


SECTION A-A

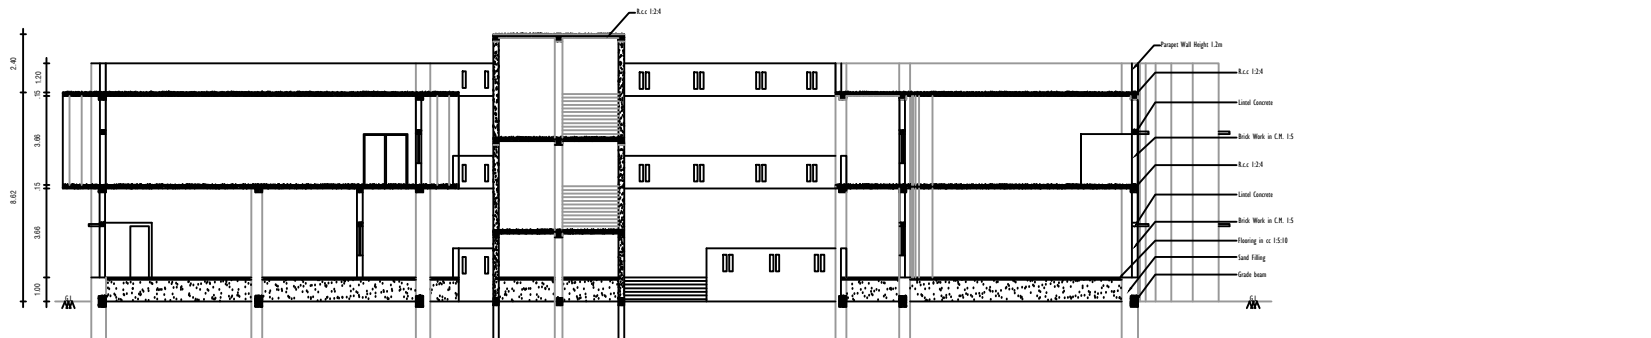

SECTION B-B

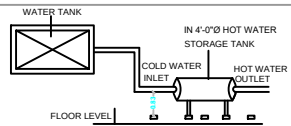


SOLAR HOT WATER SYSTEM DETAILS

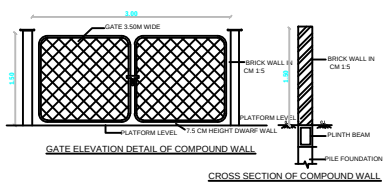

CROSS SECTION OF COMPOUND WALL




RAIN WATER HARVESTING

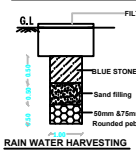

RAIN WATER HARVESTING


NOT TO SCALE

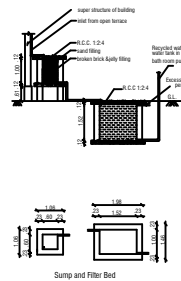


Sump and Filter Bed




Stair Case

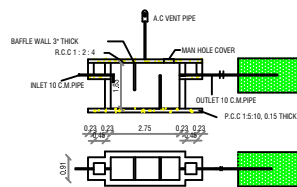

SEPTIC TANK AND TRENCH

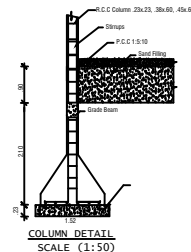COLUMN DETAIL
SCALE (1:50)

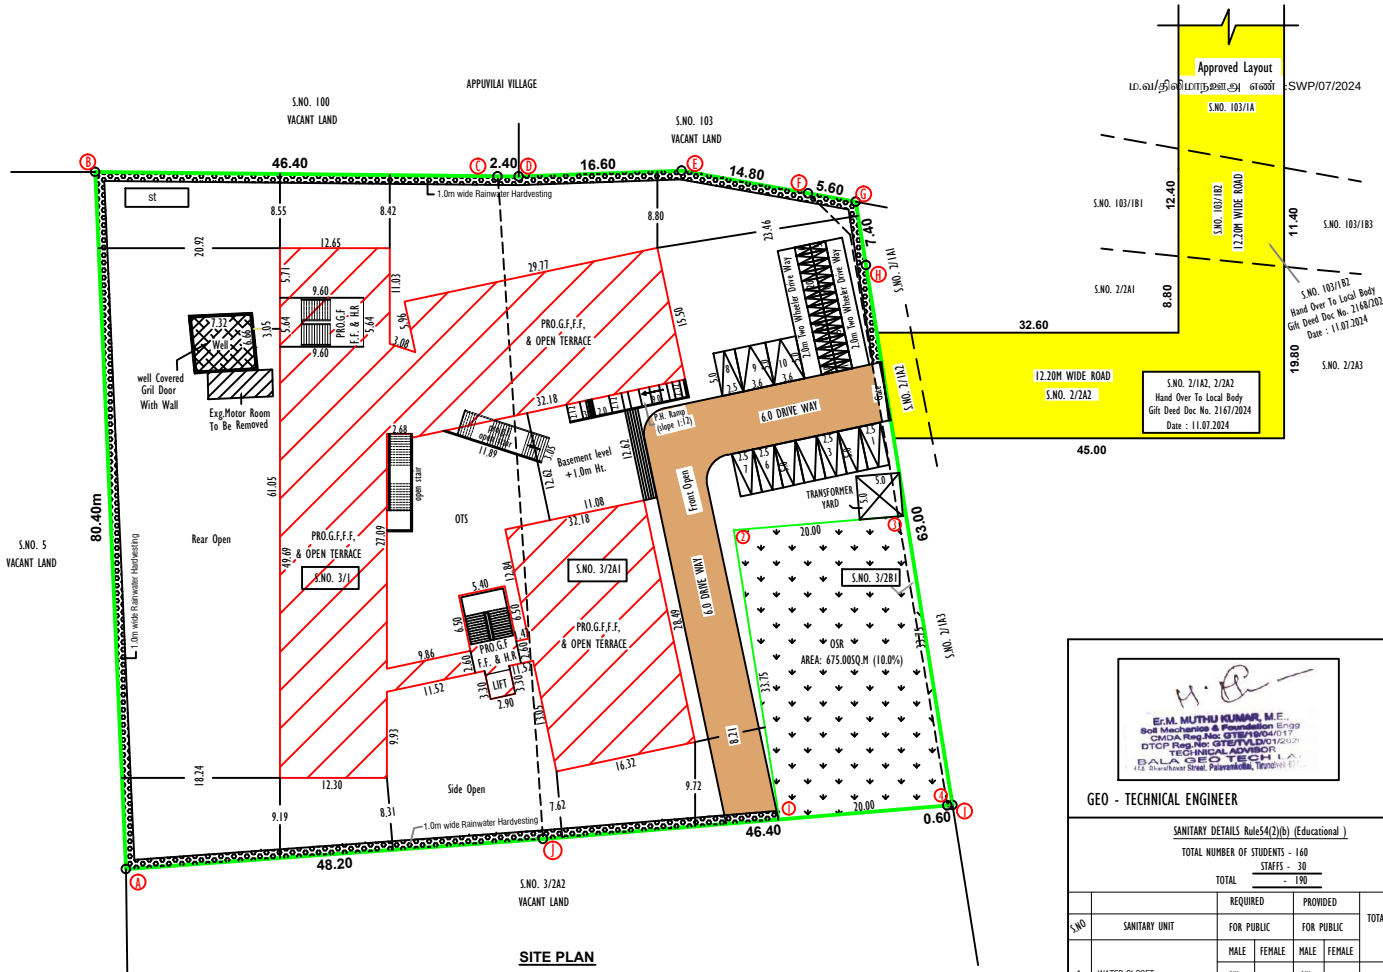

 E.M. MUTHU KUMAR, M.E., Bld. Mechanic & Plumber CMCMA Ring No. 0756/04/017 OTCP Ring No. 0756/04/017 TECHNICAL ADVISOR DMA GEO TECHNICAL 112 Swartham St., Puzhuvai, Tirunelveli-627002	
GEO - TECHNICAL ENGINEER	

FILE NO. SWP/BPA/335340/2024
B.P/TVLD NO: SWP/17/2025



ENGINEER

Eight ways to know a piece of land before you pay for it.

This report covers one part of the picture. These cover the rest, drawn from the same government records, for any property in Tamil Nadu.

LandLens One

Ask anything about a property and get an answer grounded in live government records, with the sources shown.

[/landlens/one](#)



Verify My Land

Every record check run on one property and returned as a single report.

[/landlens/verify-my-land](#)



Legal Opinion

An advocate's written opinion on the title, built on the records we pull for it.

[/landlens](#)



One Map

Every layer on one map: the parcel, its boundary, zoning, water bodies and what sits around it.

[/landlens/one/map](#)



PriceMap

What land actually changed hands for around this plot, taken from the registered deeds.

[/landlens/pricemap](#)



Build Scope

What you are allowed to build here: floor space, height, coverage and setbacks.

[/landlens/build-scope](#)



Property Tracker

Watch a property and hear about it when something new is registered against it.

[/landlens/property-tracker](#)



Deal Room

Run the transaction in one place: documents, stamping, signatures and the parties.

[/landlens/deal-room](#)



Twenty-four checks you can run yourself, at no cost.

Records and verification

The registers themselves, read for you.

Encumbrance Certificate

Patta and Chitta

Field Measurement Sketch

EC Analyzer

Bank charge check

Court case search

Seller background check

Approval check by survey

Value and duty

What it is worth and what it costs to register.

Guideline value by street

Guideline value by survey

Stamp duty and registration fees

Capital gains

Floor space index

Area unit converter

Zoning and land use

What the plan says can happen on this land.

Land use zone finder

CMDA land use check

Coastal regulation zone

Master plan check

Water bodies finder

Airport height clearance

Registers and directories

Who holds it, and which office keeps the record.

Find your registering office

Temple property check

Waqf property check

RERA register



Every free tool
/tools



Services we run
for you
/services



The LandLens
suite
/landlens/one



Every claim in this document traces back to a government record.

Legal opinions, due diligence and title verification

Building plan, layout and sub-division approvals

Completion and occupancy certificates, regularisation

Escrow, negotiation and NRI property management

Land survey, soil testing, architecture and construction

Verified RealEstate
3/350/2 Mettukuppam,
OMR Thoraipakkam,
Chennai 600 097, India
hello@verified.realestate
+91 9996 12 9996

Prepared from the registers named on the page each finding sits on. Where a register could not be read, this document says so in its place rather than leaving the gap to be read as a clean result.

