

PP

APPROVAL RECORD

Planning Permission

Tirunelveli district, Tamil Nadu

APPROVAL TYPE

Building Plan


ISSUING AUTHORITY

Rural Panchayat

The approval as the planning authority issued it, reproduced in full behind this page.

An approval speaks to what was sanctioned, not to what was built. Completion is a separate record.

PLAN SHOWING THE PROPOSED ADDITIONAL CONSTRUCTION OF RESIDENTIAL BUILDING FIRST FLOOR
IN EXG.G.FLOOR D.NO: 2/303, IN THE LAND SURVEY NO: 21A/3C, VADAKKU MEDU STREET AT
AYANSINGAMPATTI VILLAGE PANCHAYAT, AMBASAMUDRAM UNION BLOCK, TIRUNELVELI DT
APPLICANT : Mrs.NAMBI GANAPATHI W/O.LAKSHMANAN Aadhar No: 8406 0793 8188

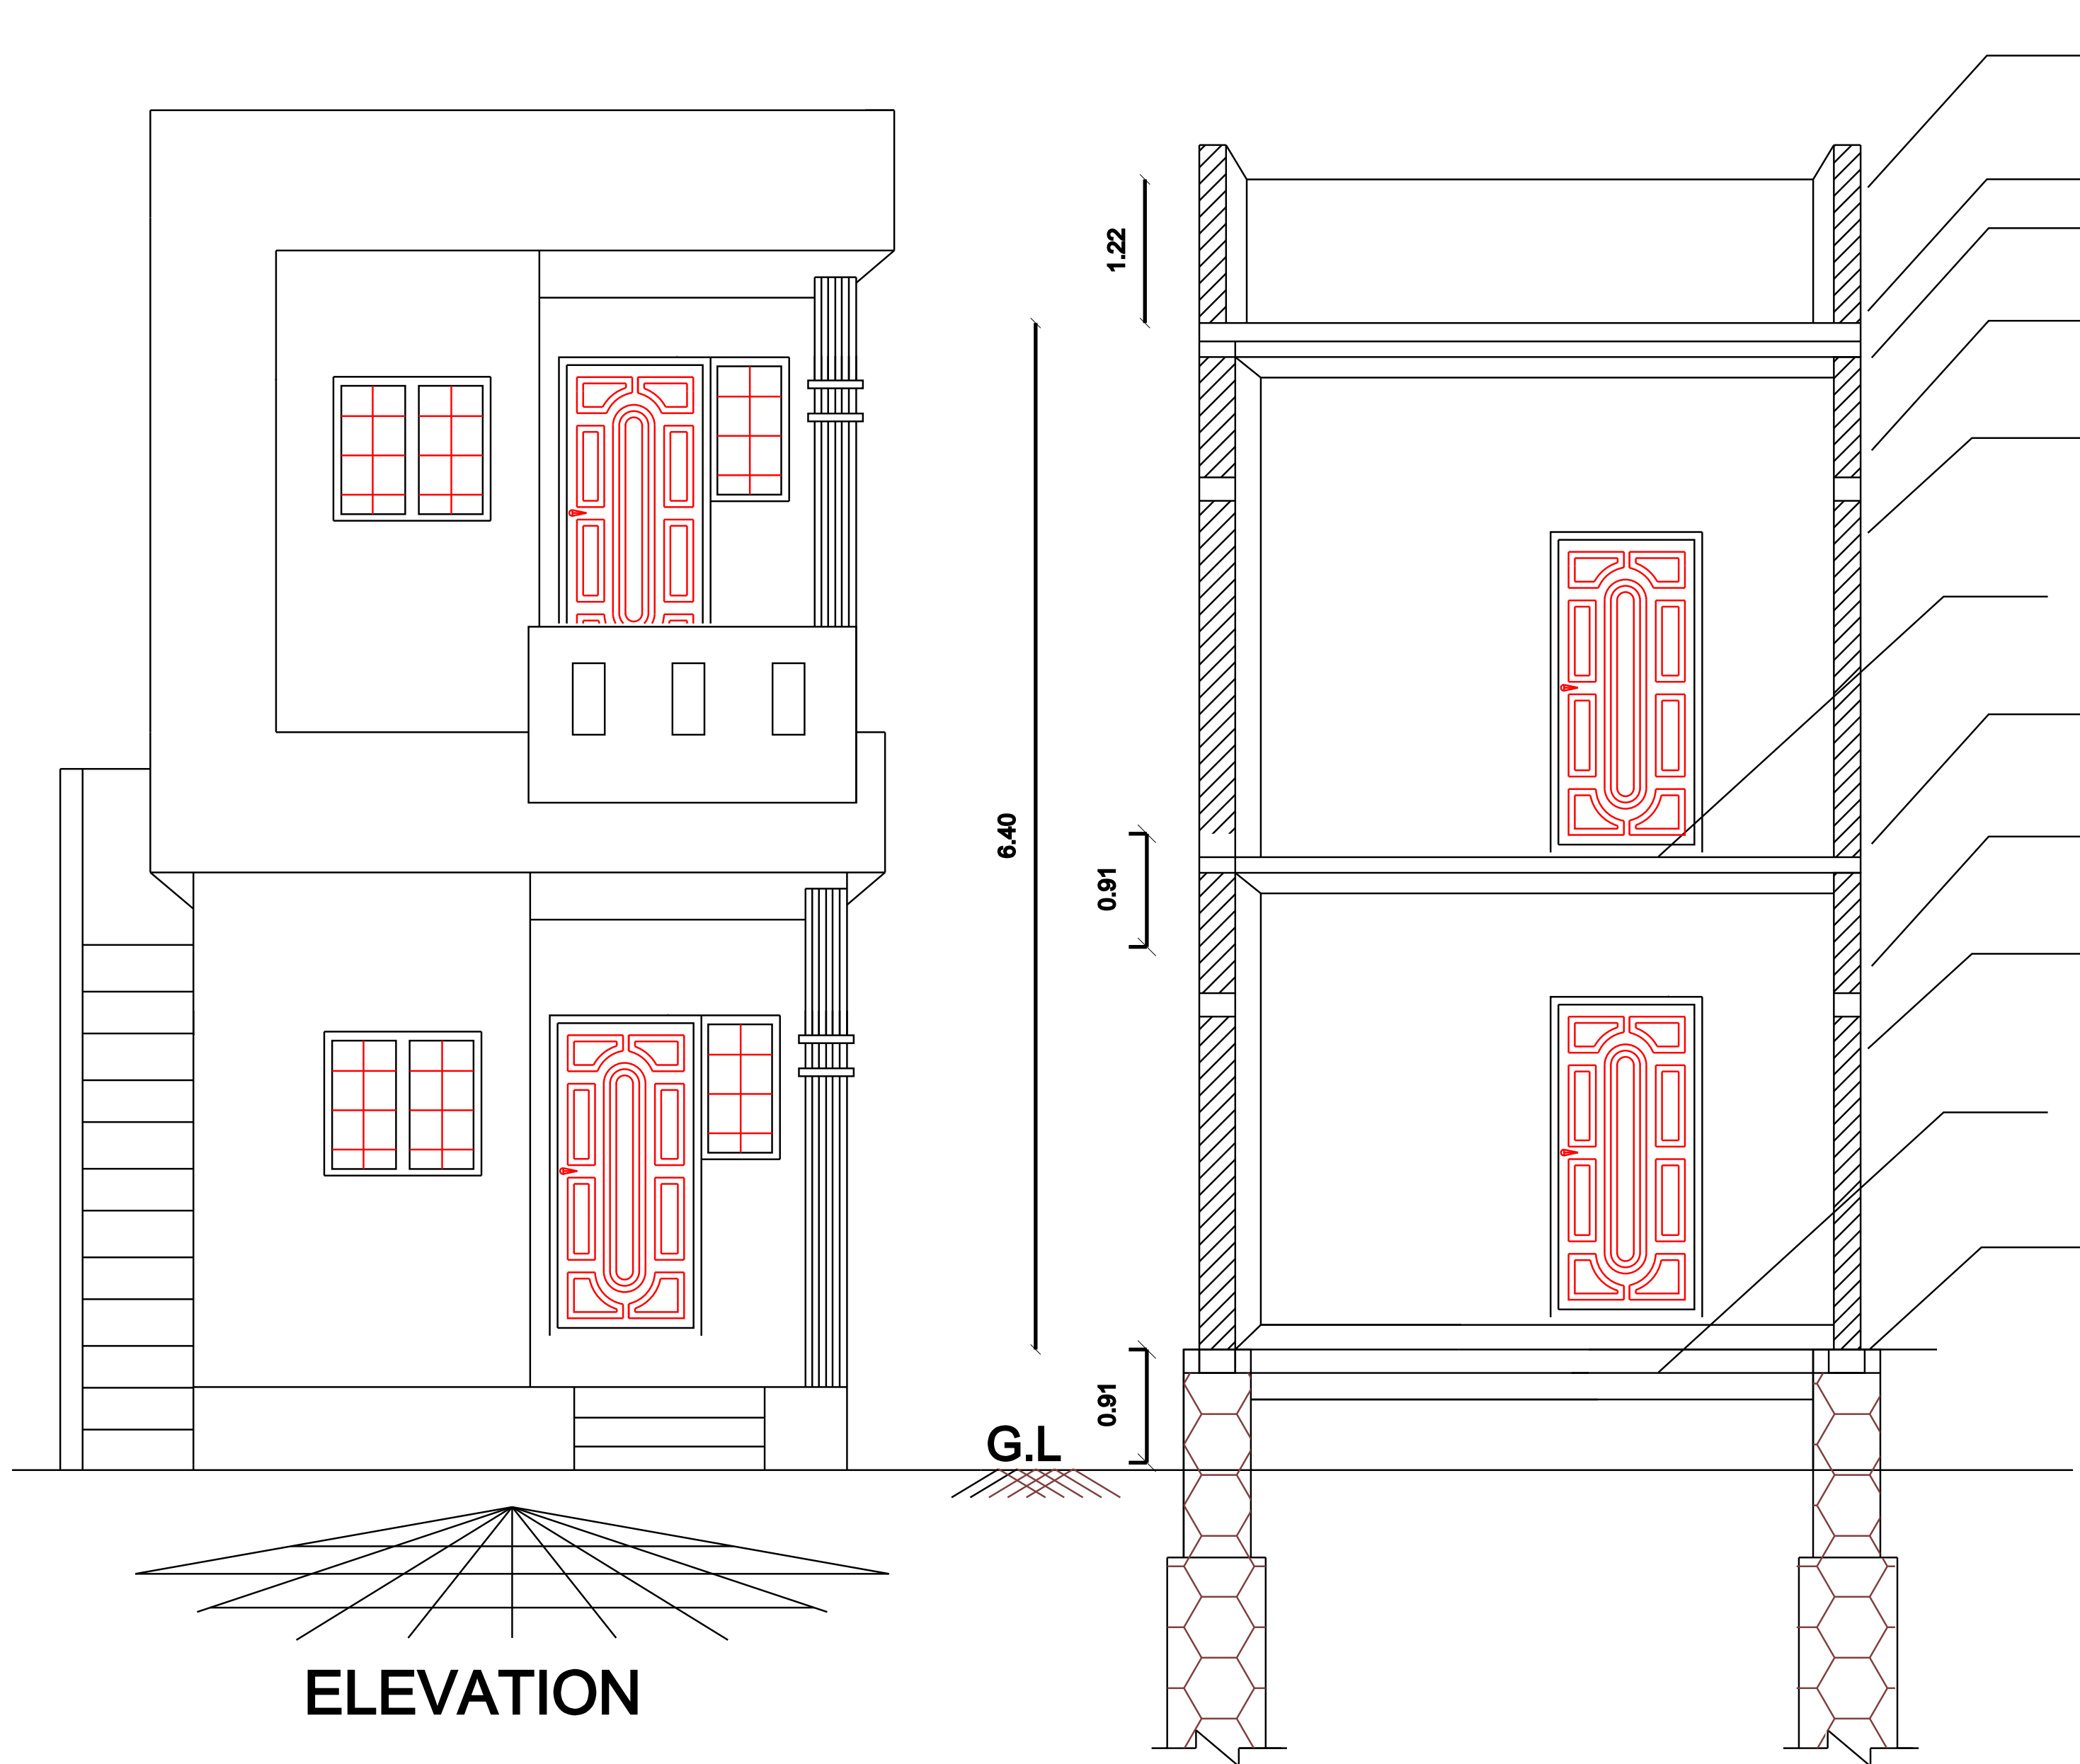

PRO.Parapet wall
Pro.Weathering course in lime mortar
PRO.R.C.C ROOF cm 1:1.5:2 mix &
PRO.Brick work in cm 1:5 mix &

Plastering in cm 1:4mix


PRO. Floor finish - Cement mortar
EXG.R.C.C ROOF cm 1:1.5:2 mix &
EXG.Brick work in cm 1:5 mix &
Plastering in cm 1:4mix
EXG.Flooring concrete in1:3:6 mix
EXG. Floor finish - Cement mortar
Sand filling - 0.15 tk
EXG.R.C.C.Belt concrete in 1:2:4mix,
EXG.R.R.Masonry Stone Foundation
EXG.P.C.C 1:5:10

SECTION ON A-B

CHELLAPPA VACANT SITE


SITE IS IN THE HANDS OF SUBBAIAH

MAHARAJA VACANT SITE

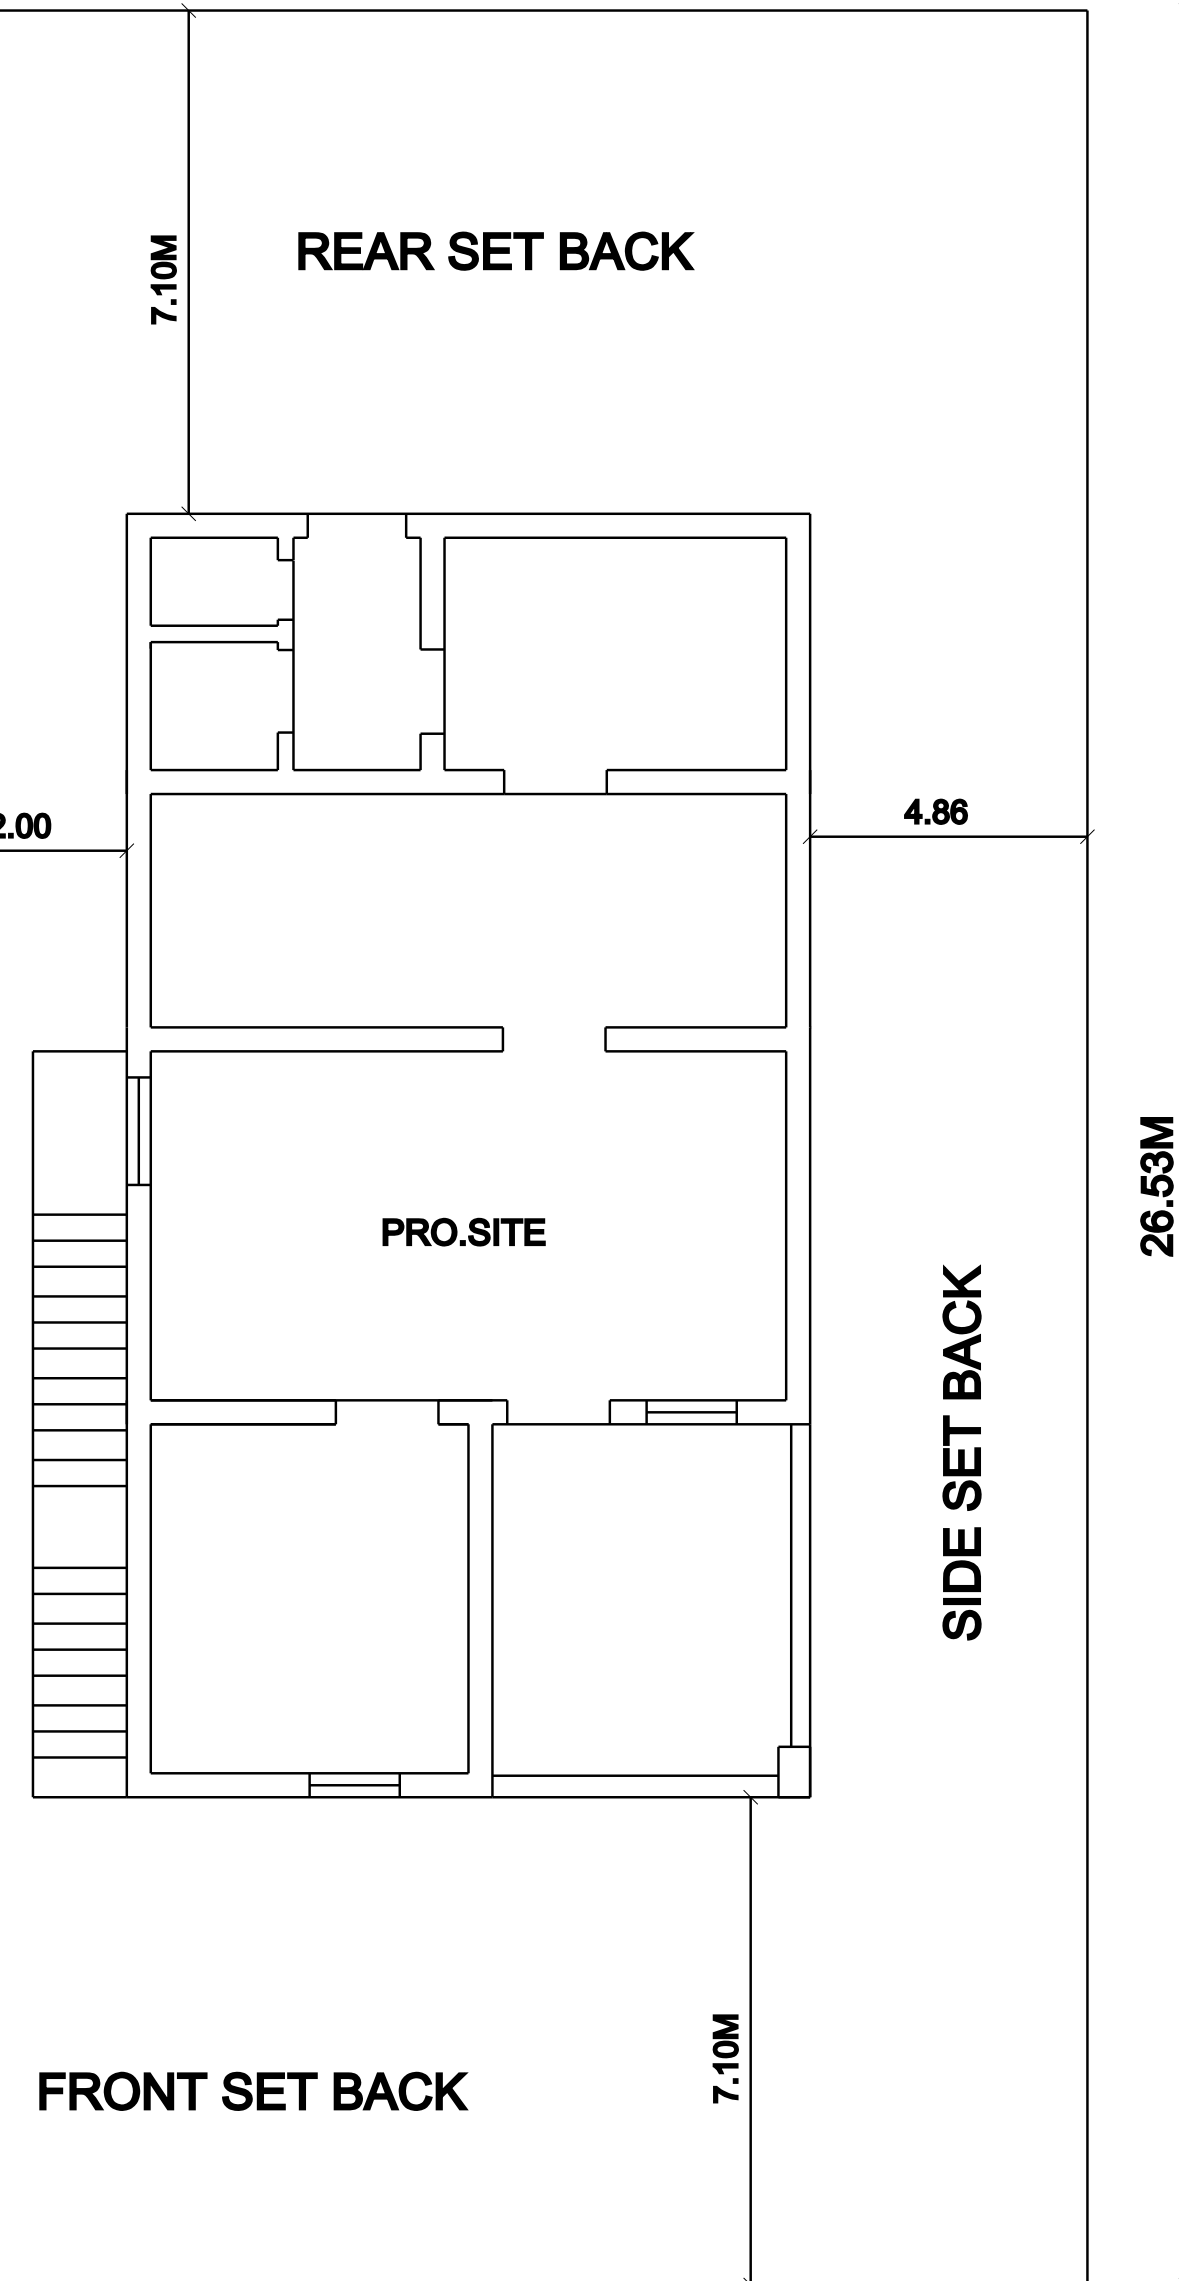



SOUTH NORTH STREET

SITE PLAN
SCALE 1 : 100

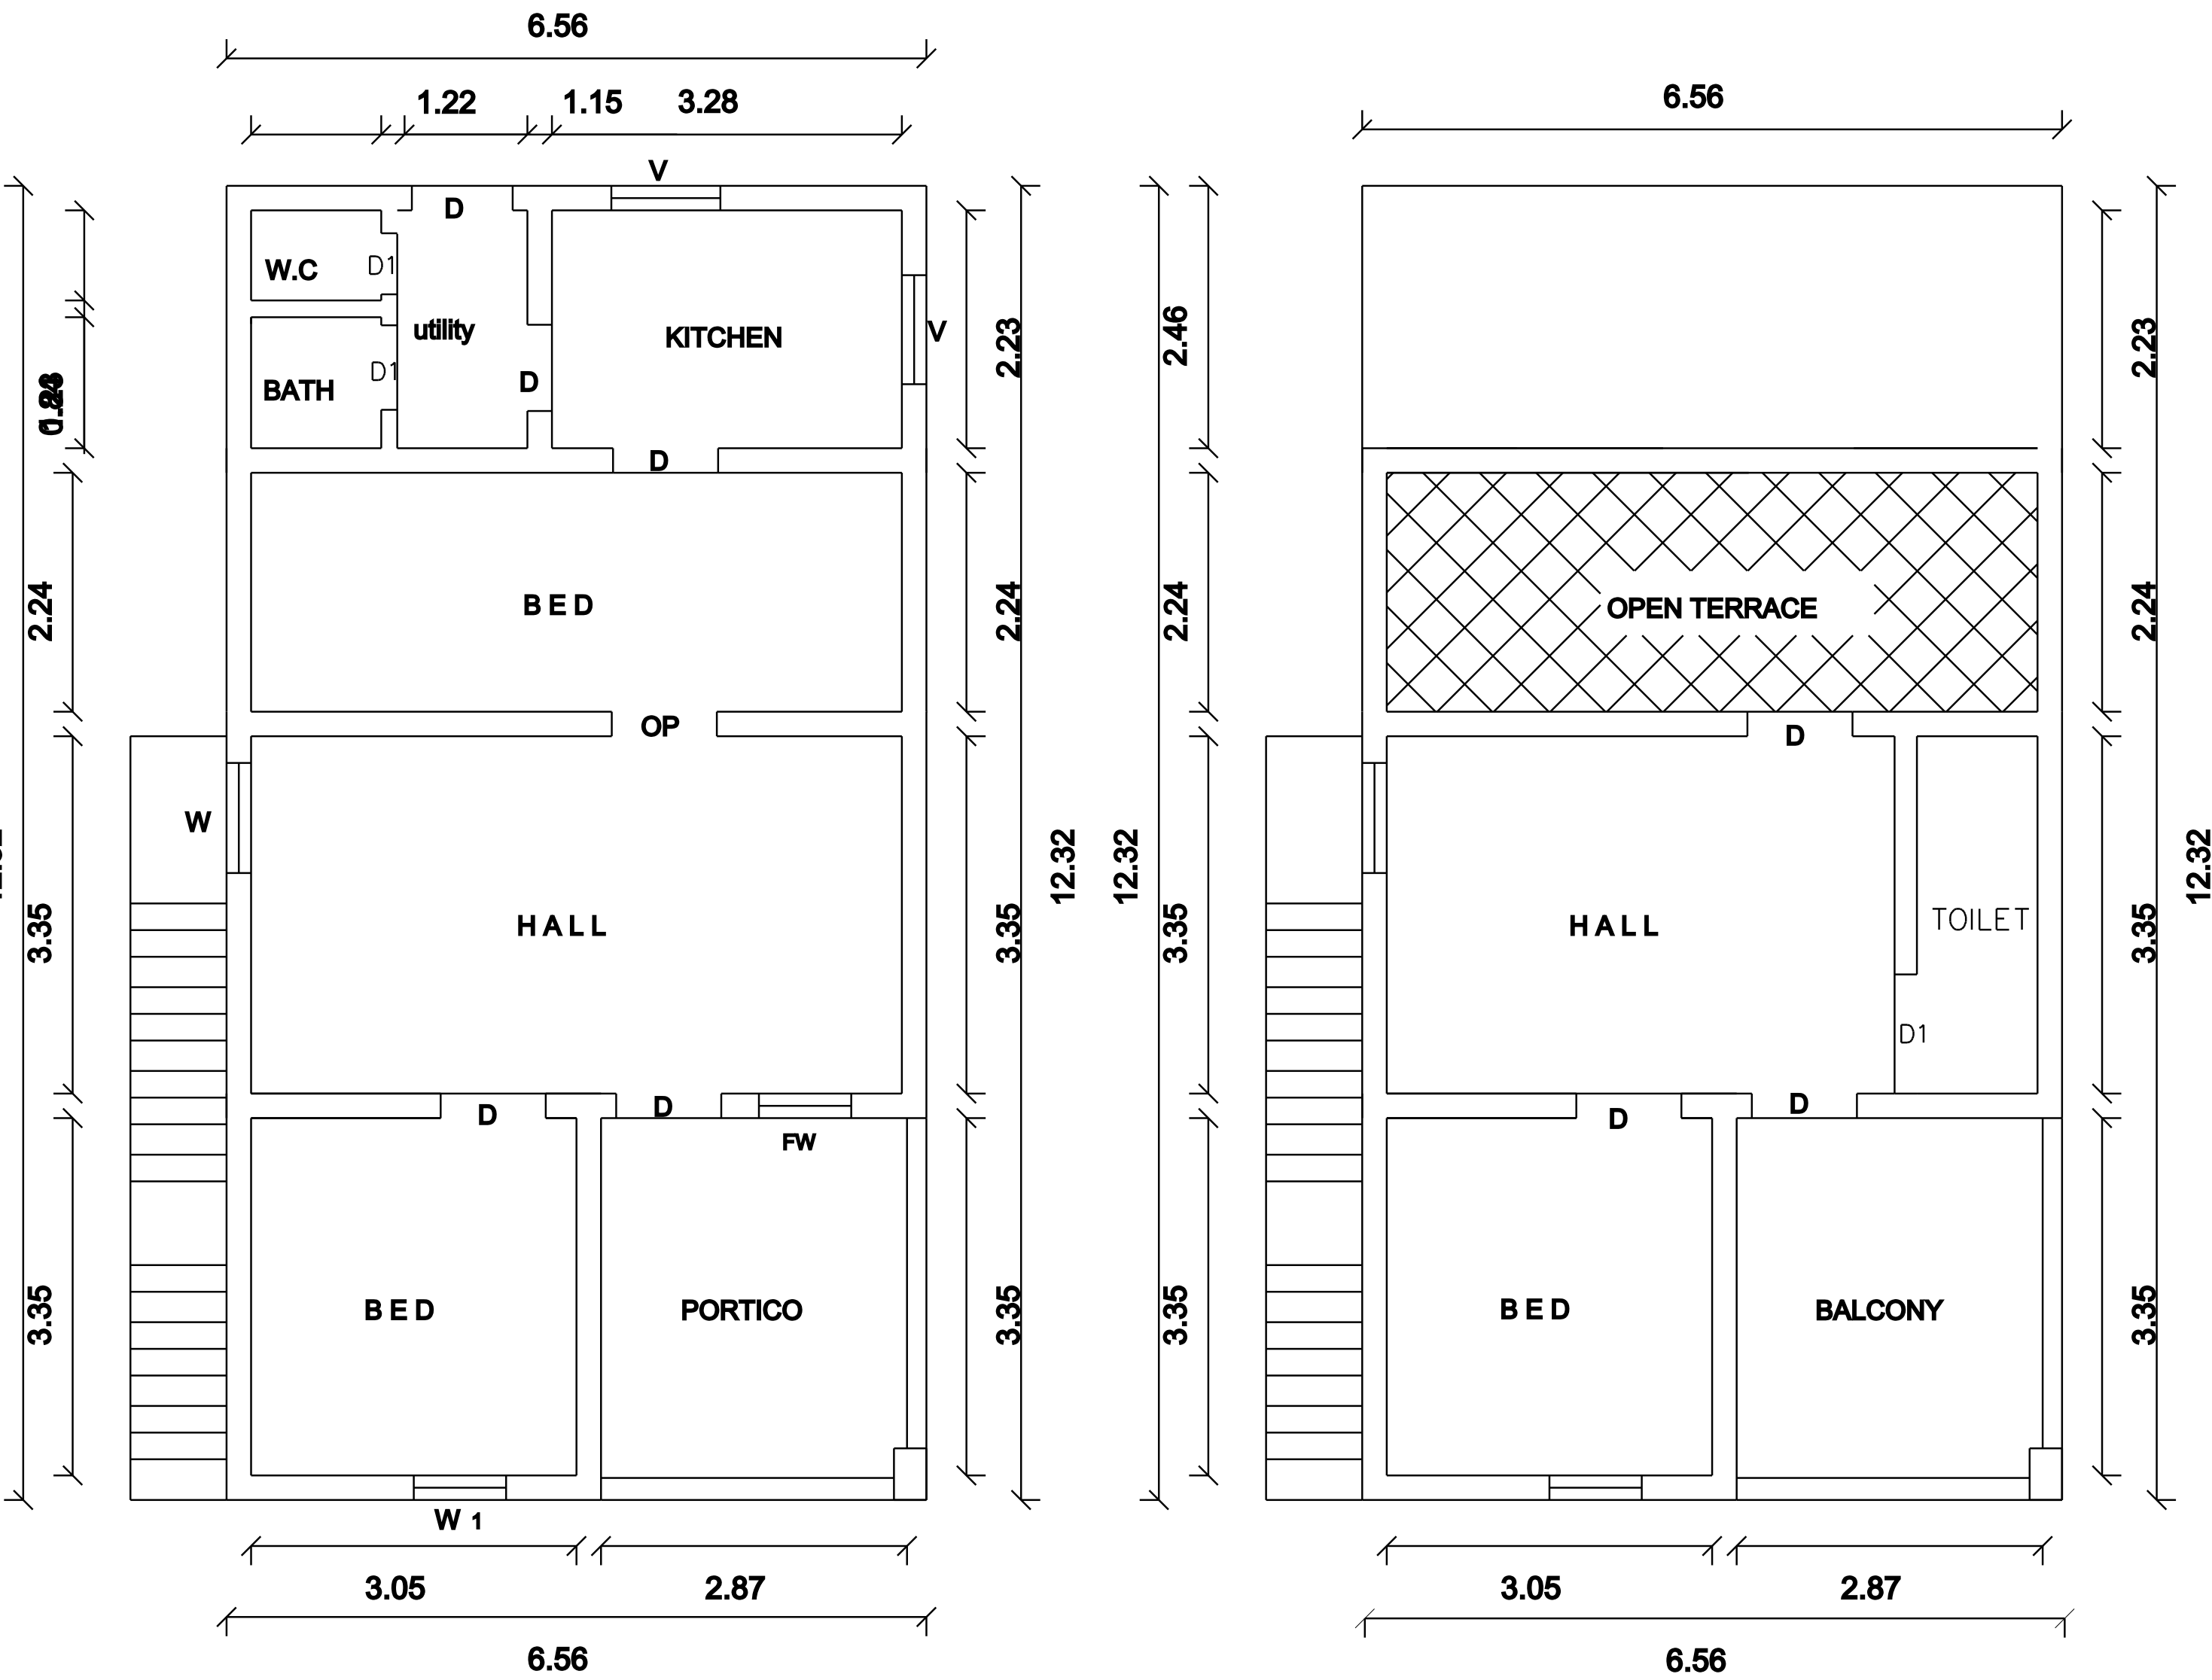


EXG.G.FLOOR PLAN
SCALE 1 : 100

PRO.F.FLOOR PLAN
SCALE 1 : 100

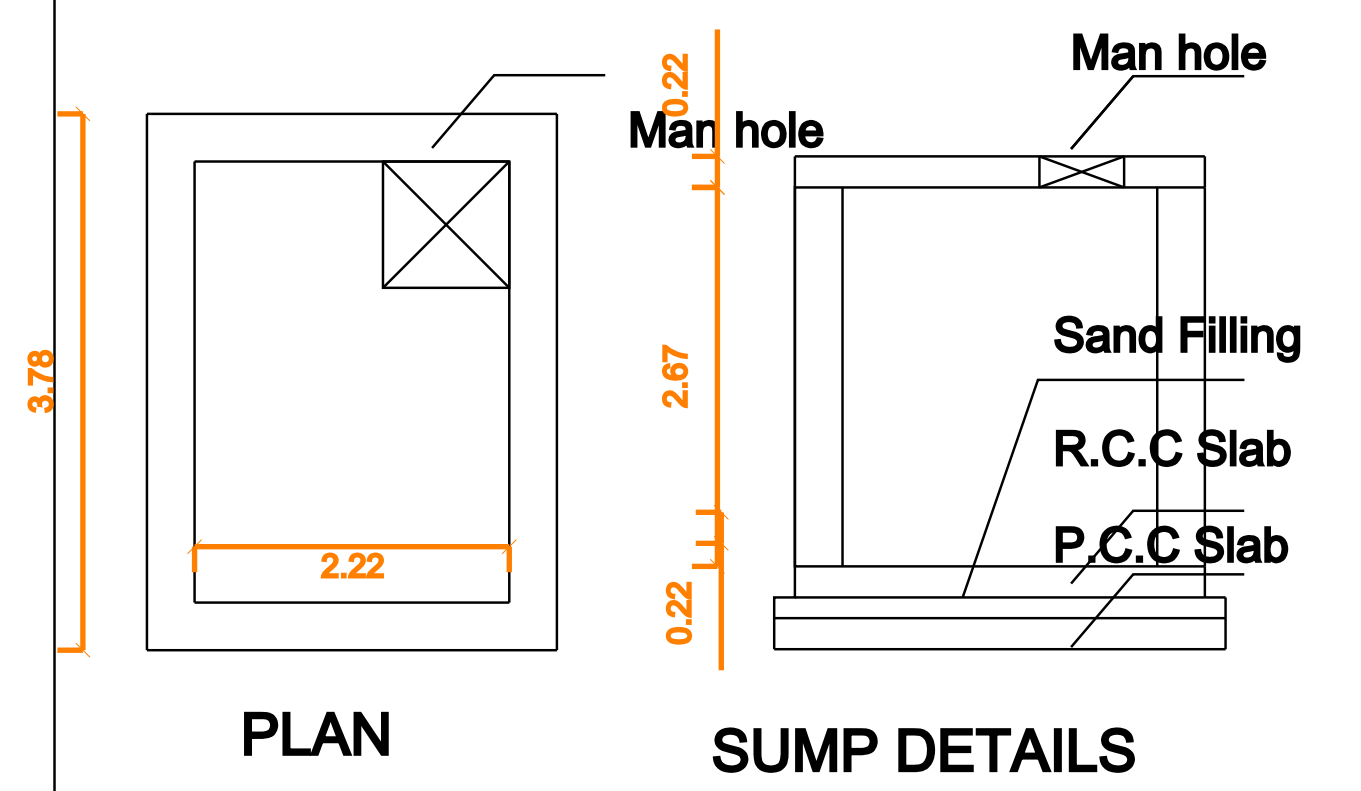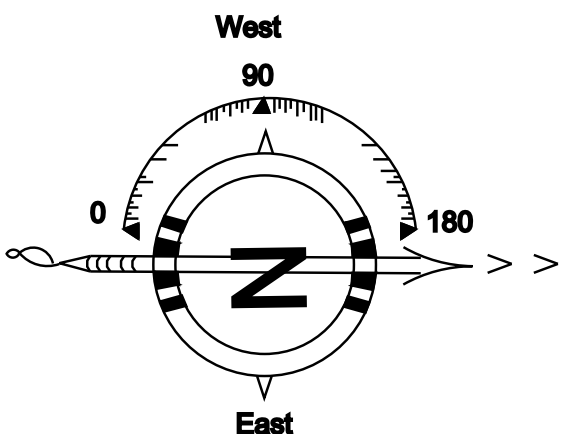


PLAN


SUMP DETAILS

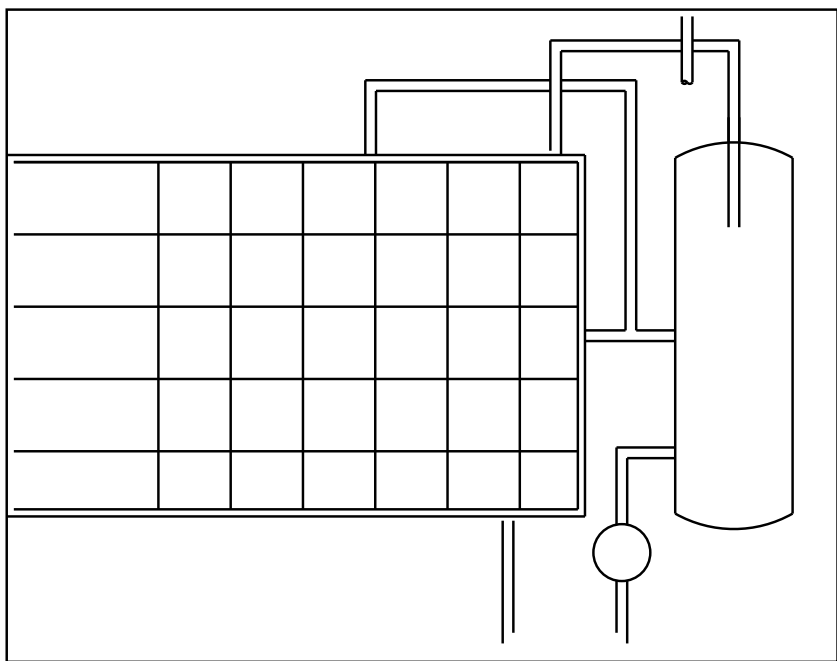


SOLAR HEATING SYSTEM

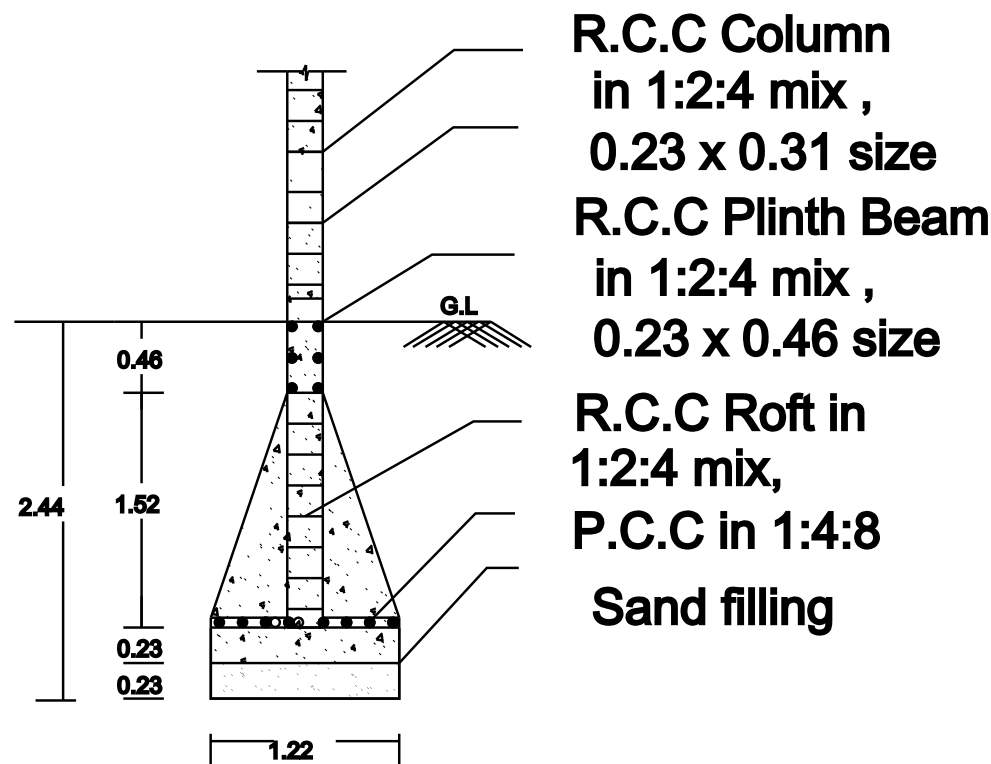


COLUMN DETAILS

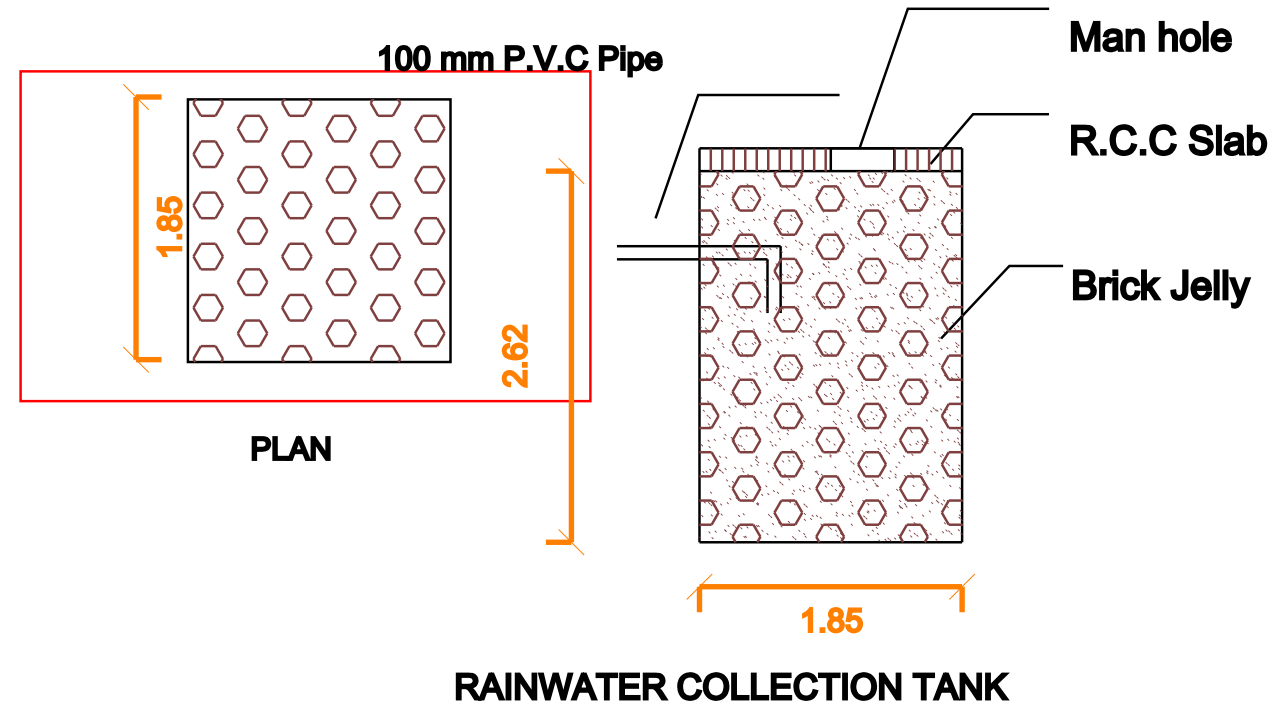

RAINWATER COLLECTION TANK

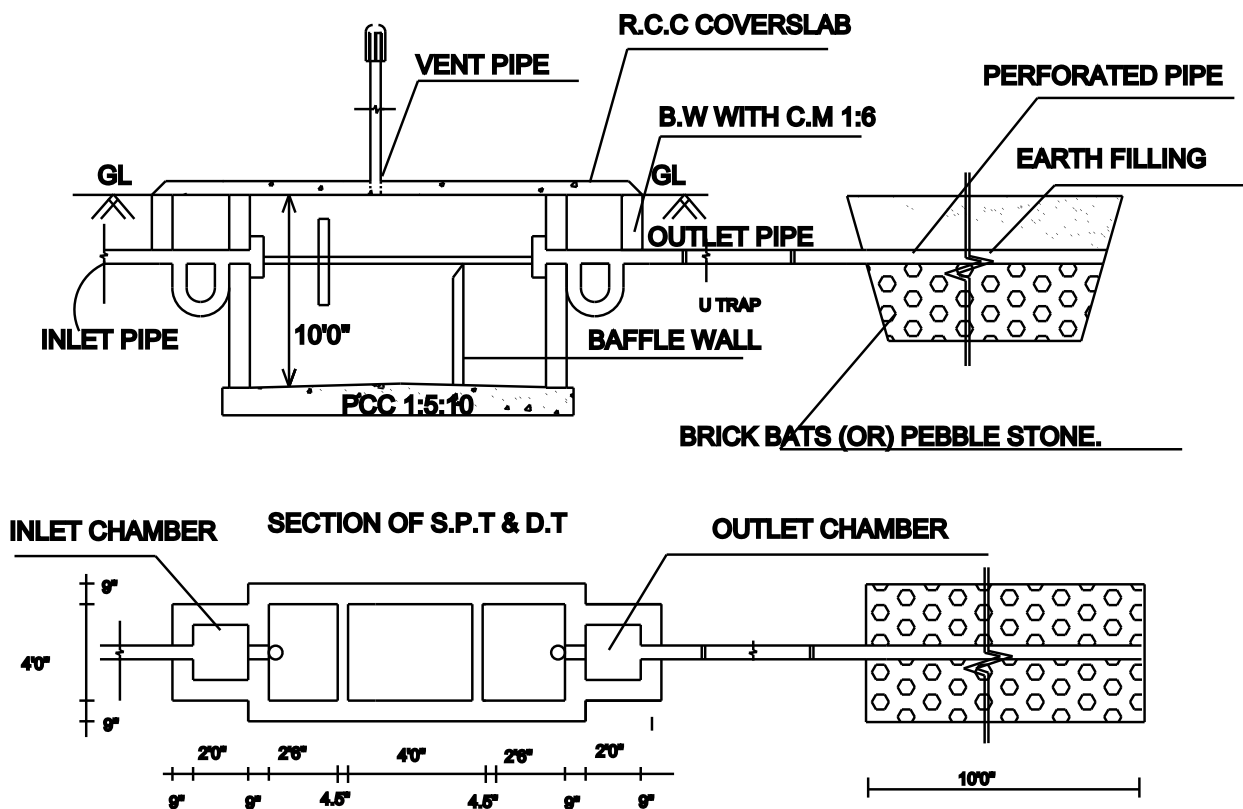

SEPTIC TANK DETAILS

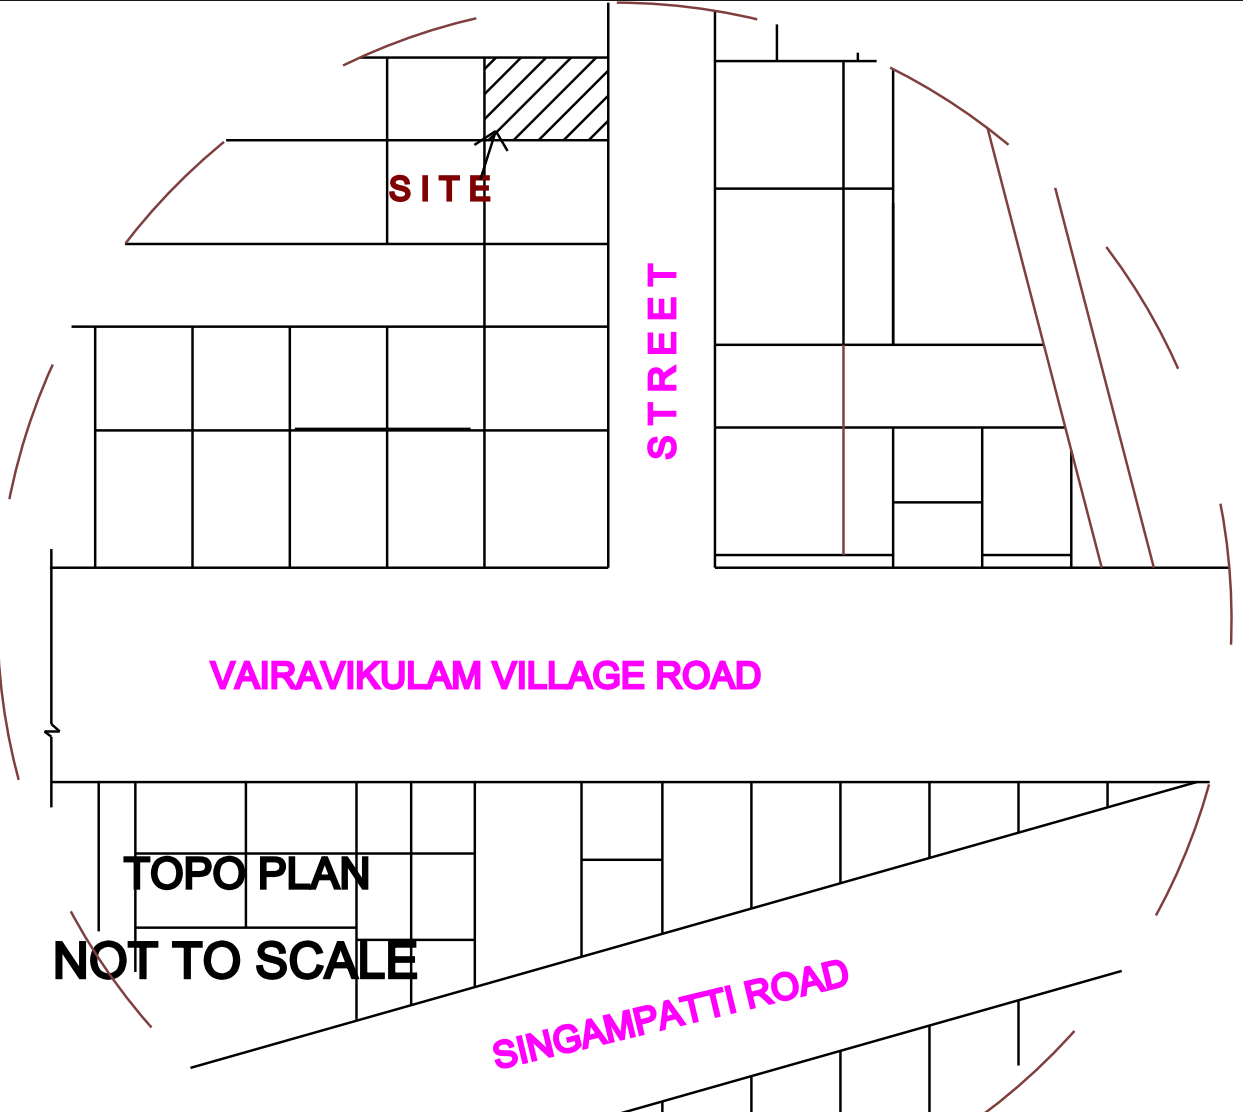


TOPO PLAN
NOT TO SCALE

OFFICEUSE

AREA DETAILS

SQ.FT

SQ.M

 

TOTAL SITE AREA

3828.00

355.633



G.Floor House

EXG.PLINTH AREA


939.39

87.27

EXG.CARPET AREA

823.68

76.52

 

F.Floor House

PRO.PLINTH AREA


789.02

73.30

PRO.CARPET AREA

672.76

62.50

 

TOTAL BUILTUP AREA

1728.41

160.57

OPEN SPACE AREA

2888.61

268.36

FSI = TOTAL BUILD UP AREA / SITE AREA = 0.45

PERCENTAGE OF SITE COVERAGE - 24 %

SCHEDULE OF JOINERY

TYPE

DESCRIPTION

WIDTH

HEIGHT

MD

MAIN DOOR

3'-6"

7'-0"

D

DOOR

3'-0"

7'-0"

D1

DOOR

2'-6"

7'-0"

W/V

WINDOW/VENTILATOR

4'-0"

4'-0"

W1

WINDOW

3'-0"

4'-0"

V1

VENTILATOR

2'-0"

2'-0"

Er.R.KARTHIKEYAN D.C.E,B.E,
Builder & Licensed Engineer
Architect Reg.No :140/LS/2024/00001
RAM>CONSTRUCTION
Opt to Tilak Vidyalaya School,
Kallidaikurichi-627416
Mob: 9629845283

LICENSED BUILDING SURVEYOR

APPLICANT

Mrs.NAMBI GANAPATHI
W/O.LAKSHMANAN
Aadhar No: 8406 0793 8188

OWNER

ALL DIMENSIONS ARE IN METER

Eight ways to know a piece of land before you pay for it.

This report covers one part of the picture. These cover the rest, drawn from the same government records, for any property in Tamil Nadu.

LandLens One

Ask anything about a property and get an answer grounded in live government records, with the sources shown.

[/landlens/one](#)



Verify My Land

Every record check run on one property and returned as a single report.

[/landlens/verify-my-land](#)



Legal Opinion

An advocate's written opinion on the title, built on the records we pull for it.

[/landlens](#)



One Map

Every layer on one map: the parcel, its boundary, zoning, water bodies and what sits around it.

[/landlens/one/map](#)



PriceMap

What land actually changed hands for around this plot, taken from the registered deeds.

[/landlens/pricemap](#)



Build Scope

What you are allowed to build here: floor space, height, coverage and setbacks.

[/landlens/build-scope](#)



Property Tracker

Watch a property and hear about it when something new is registered against it.

[/landlens/property-tracker](#)



Deal Room

Run the transaction in one place: documents, stamping, signatures and the parties.

[/landlens/deal-room](#)



Twenty-four checks you can run yourself, at no cost.

Records and verification

The registers themselves, read for you.

Encumbrance Certificate

Patta and Chitta

Field Measurement Sketch

EC Analyzer

Bank charge check

Court case search

Seller background check

Approval check by survey

Value and duty

What it is worth and what it costs to register.

Guideline value by street

Guideline value by survey

Stamp duty and registration fees

Capital gains

Floor space index

Area unit converter

Zoning and land use

What the plan says can happen on this land.

Land use zone finder

CMDA land use check

Coastal regulation zone

Master plan check

Water bodies finder

Airport height clearance

Registers and directories

Who holds it, and which office keeps the record.

Find your registering office

Temple property check

Waqf property check

RERA register



Every free tool
/tools



Services we run
for you
/services



The LandLens
suite
/landlens/one



Every claim in this document traces back to a government record.

Legal opinions, due diligence and title verification

Building plan, layout and sub-division approvals

Completion and occupancy certificates, regularisation

Escrow, negotiation and NRI property management

Land survey, soil testing, architecture and construction

Verified RealEstate
3/350/2 Mettukuppam,
OMR Thoraipakkam,
Chennai 600 097, India
hello@verified.realestate
+91 9996 12 9996

Prepared from the registers named on the page each finding sits on. Where a register could not be read, this document says so in its place rather than leaving the gap to be read as a clean result.

