

PP

APPROVAL RECORD

Planning Permission

Tirunelveli district, Tamil Nadu

APPROVAL TYPE


Building Plan

ISSUING AUTHORITY


Rural Panchayat

The approval as the planning authority issued it, reproduced in full behind this page.


An approval speaks to what was sanctioned, not to what was built. Completion is a separate record.

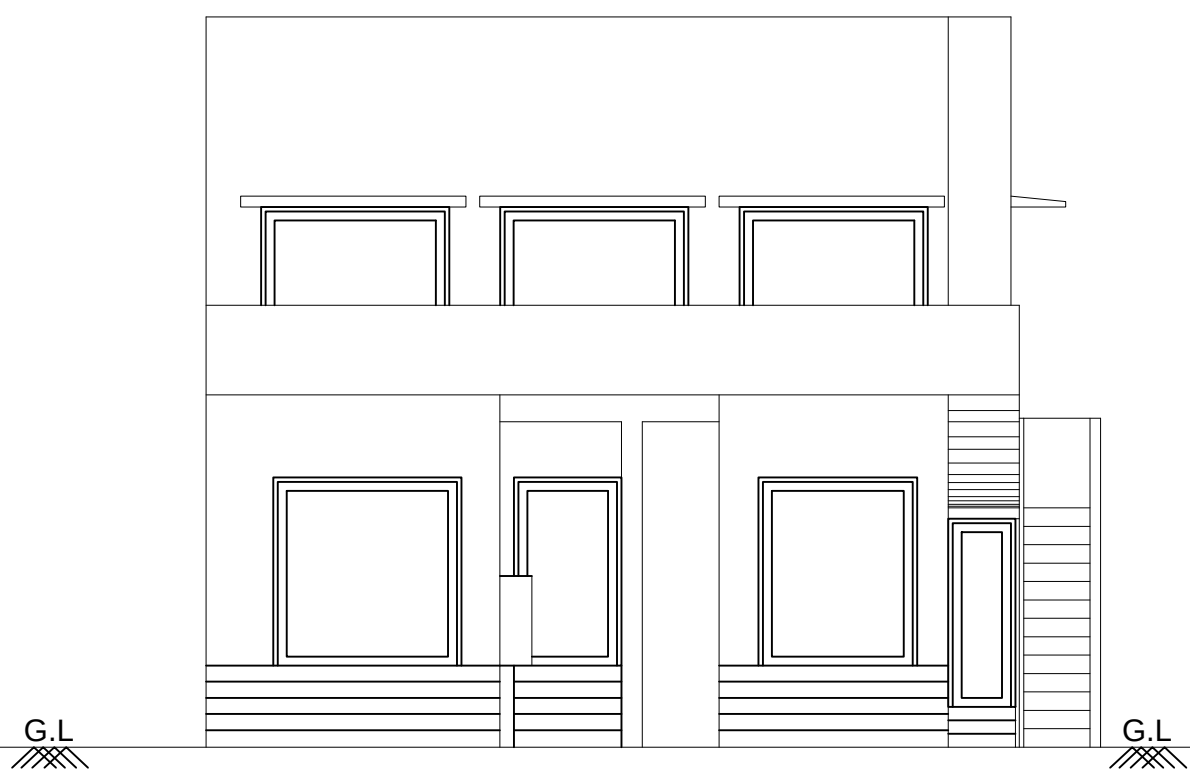


ELEVATION

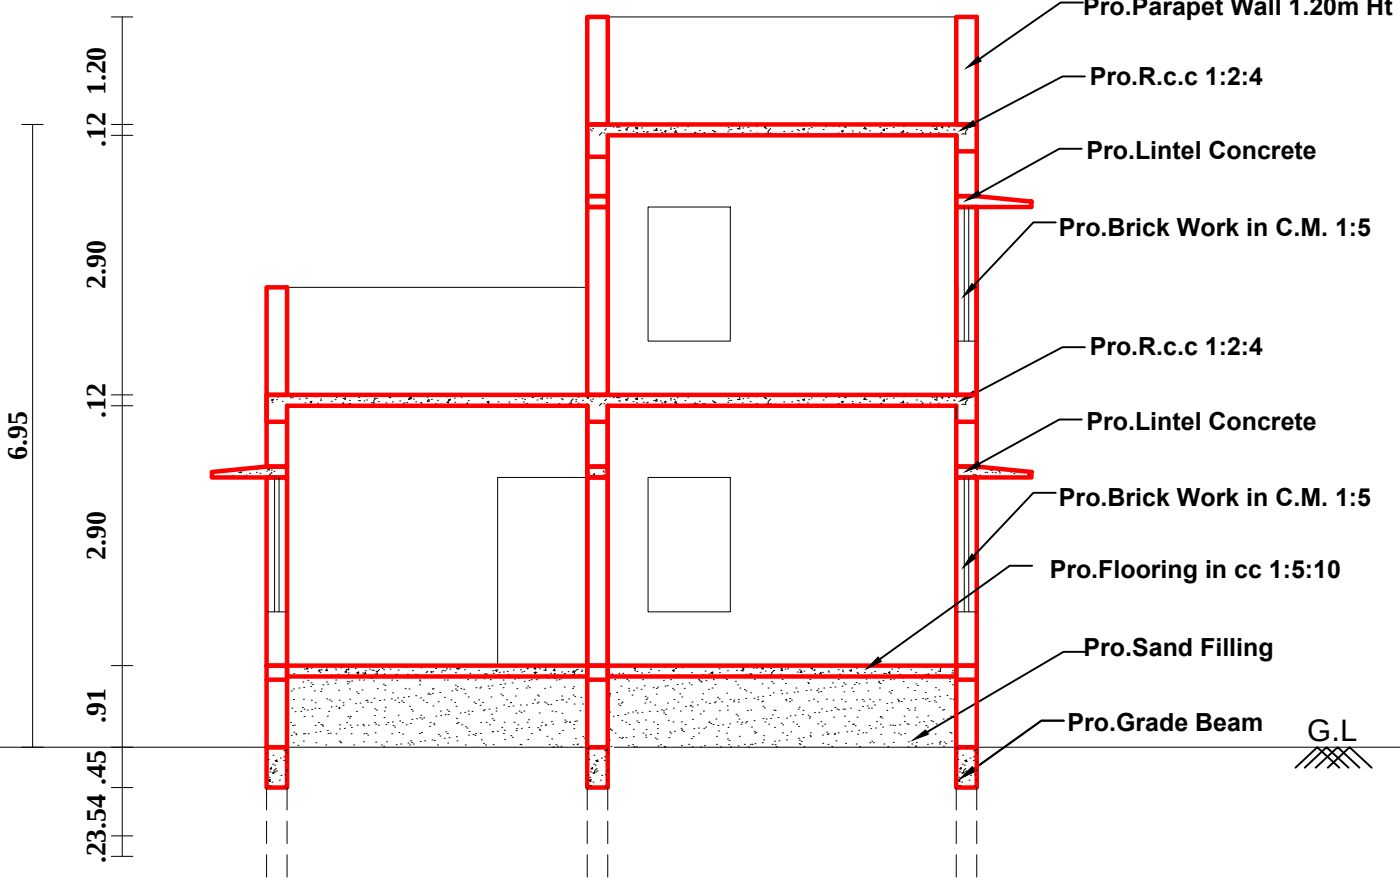


SECTION " AB "

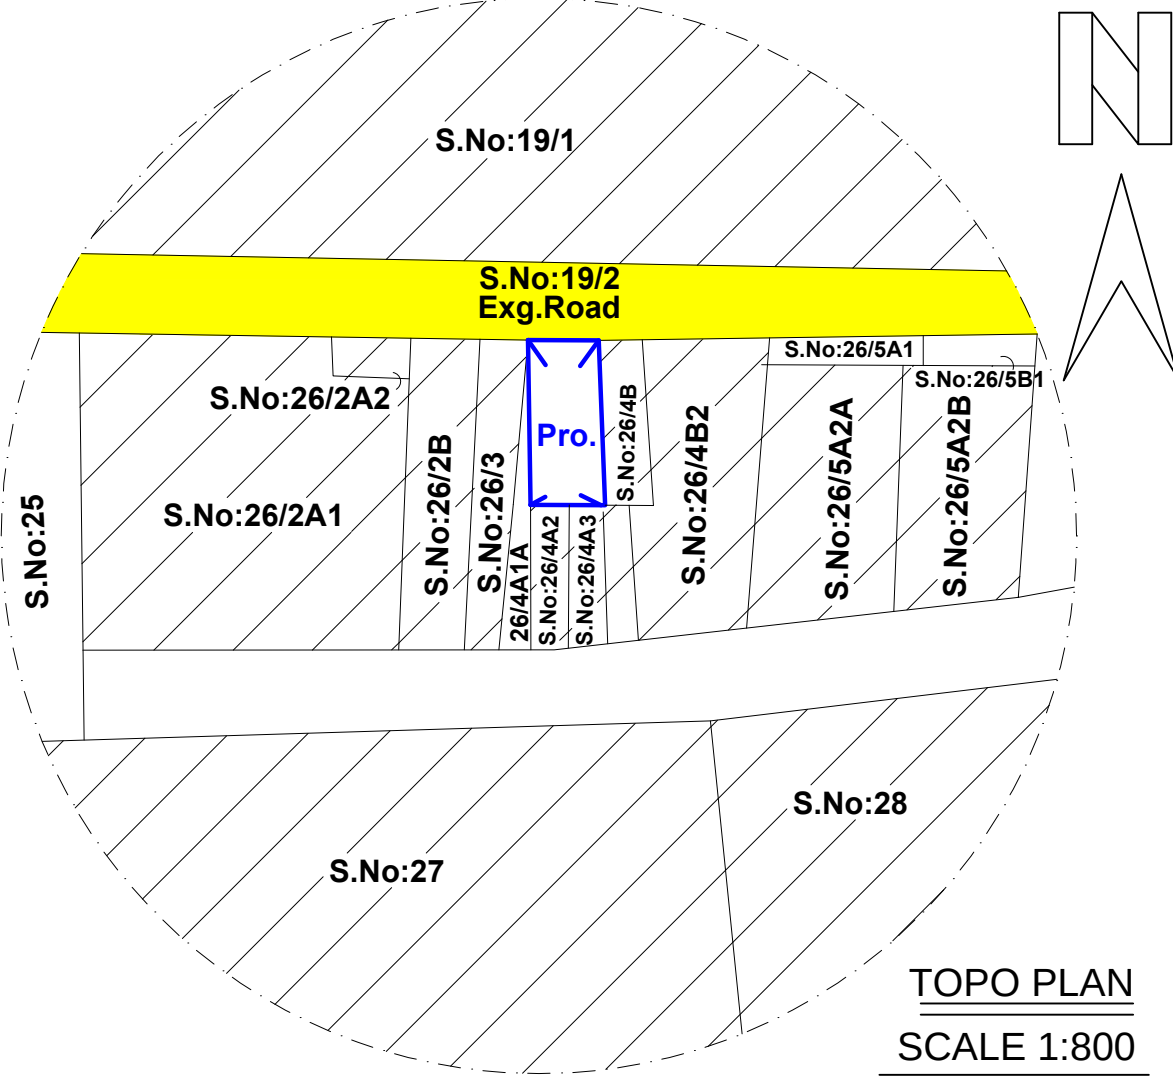


TOPO PLAN
SCALE 1:800

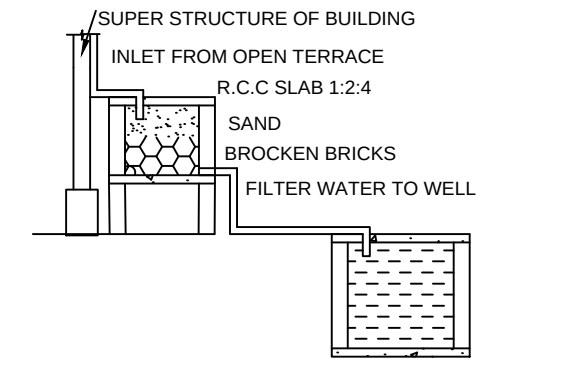


RAINWATER HARVESTING

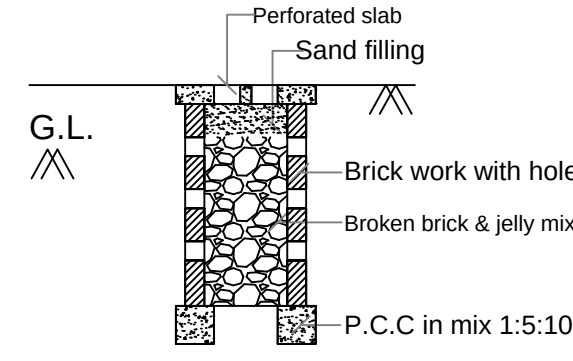


PERCOLATION PIT FOR 30 Sq. m.
(NOT FOR SCALE)

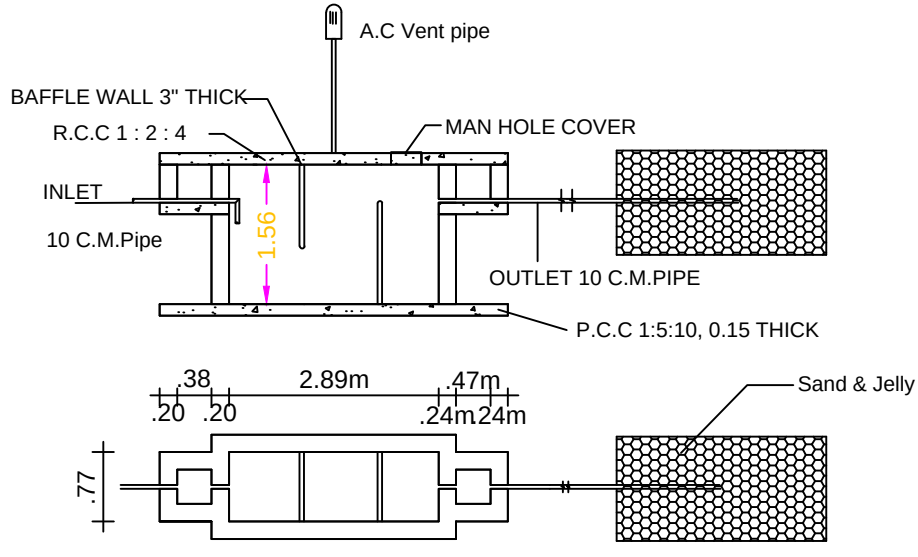


SEPTIC TANK AND TRENCH

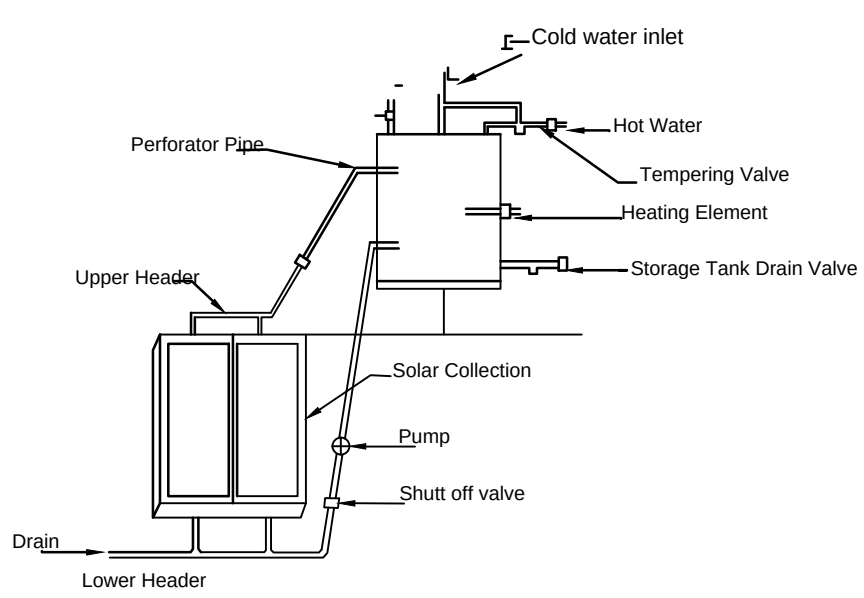


Details Of Solar Water Heater (NTS)

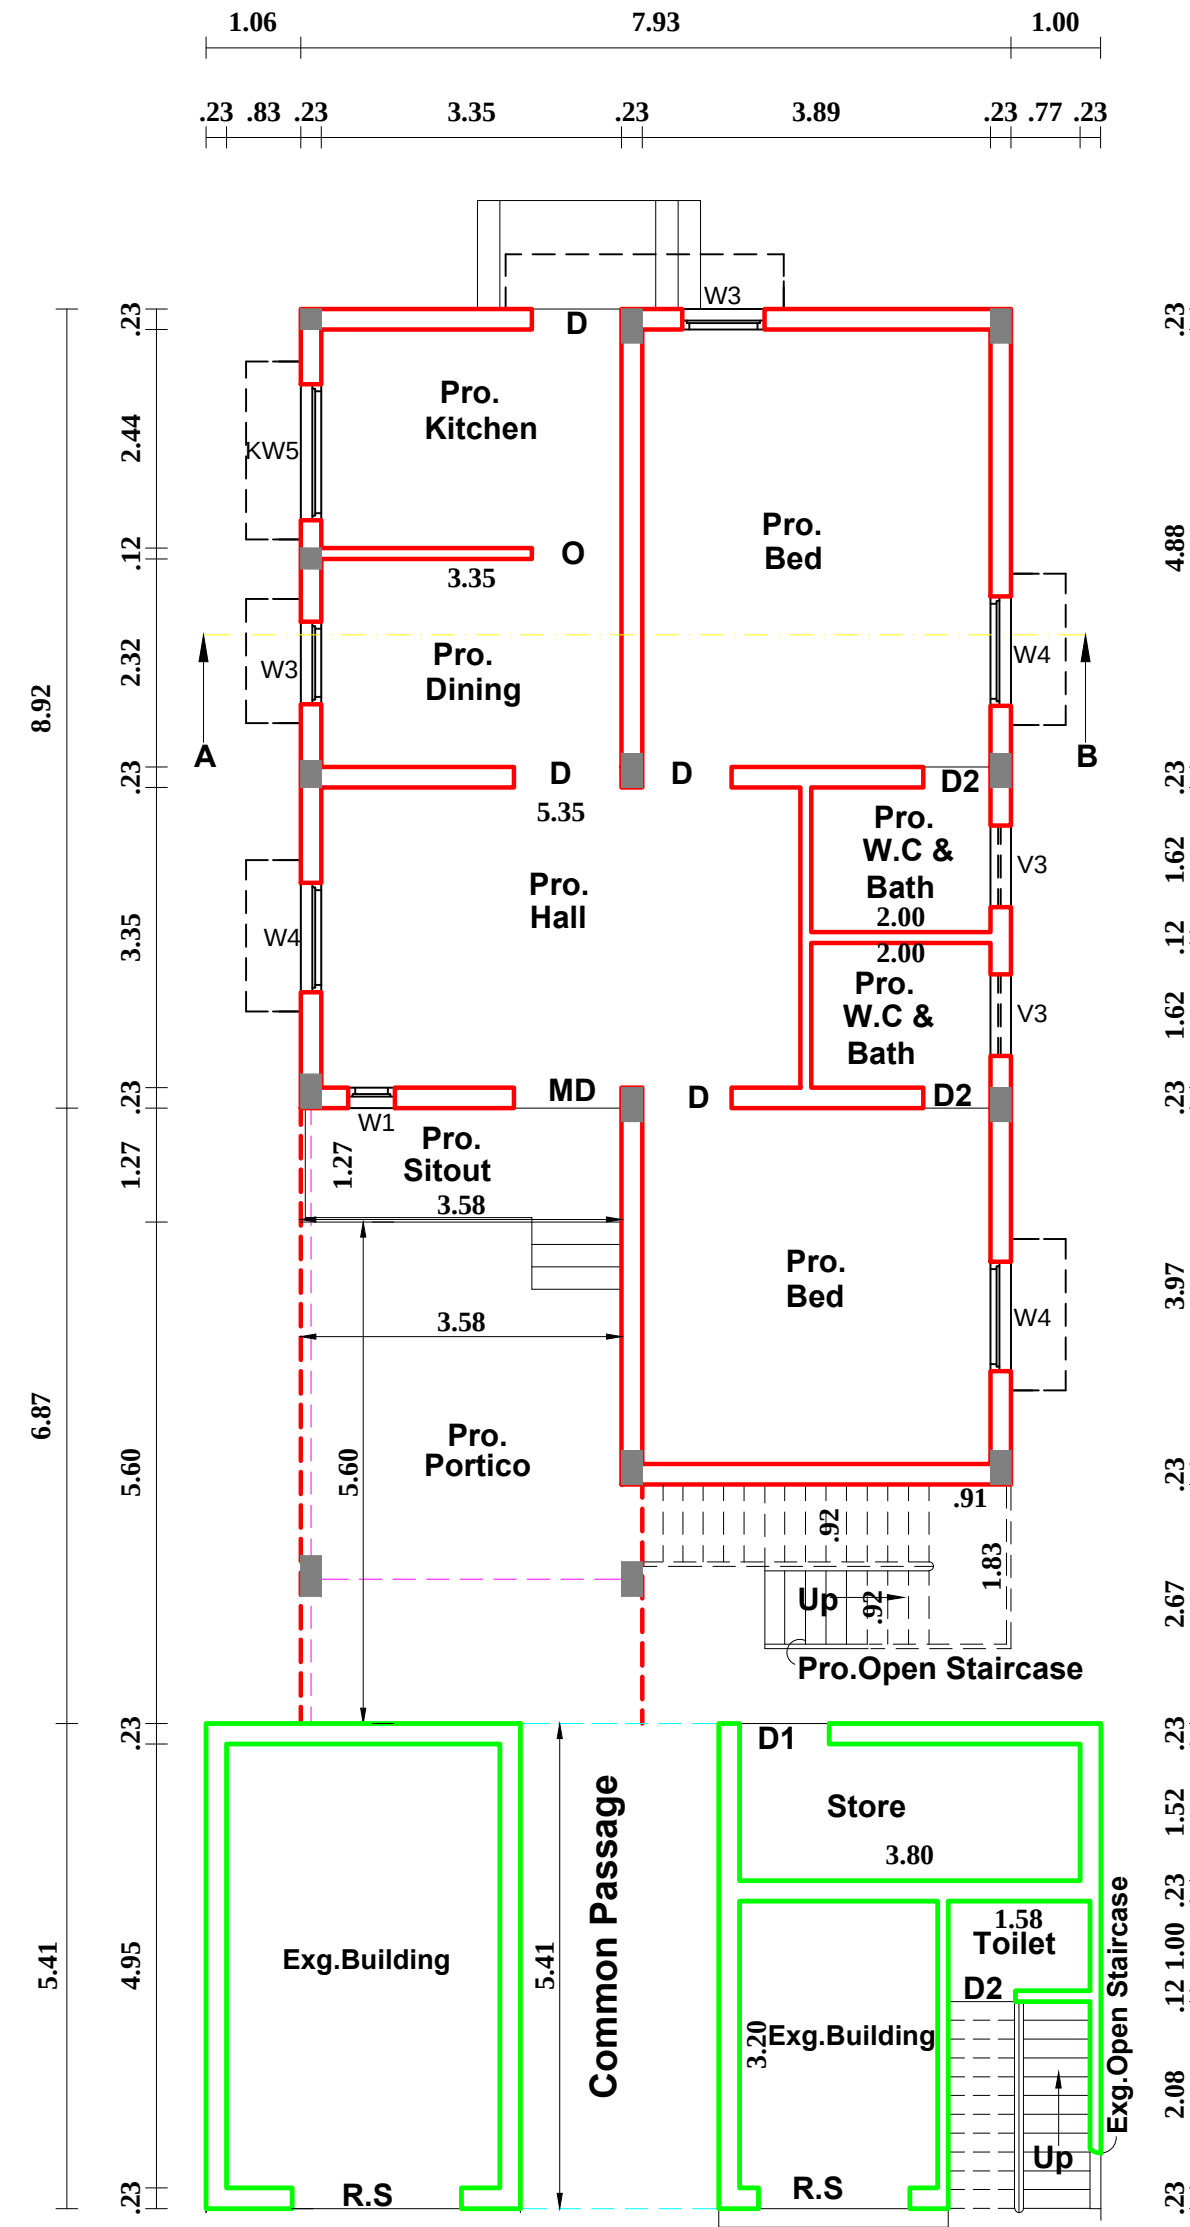


FLOOR PLAN

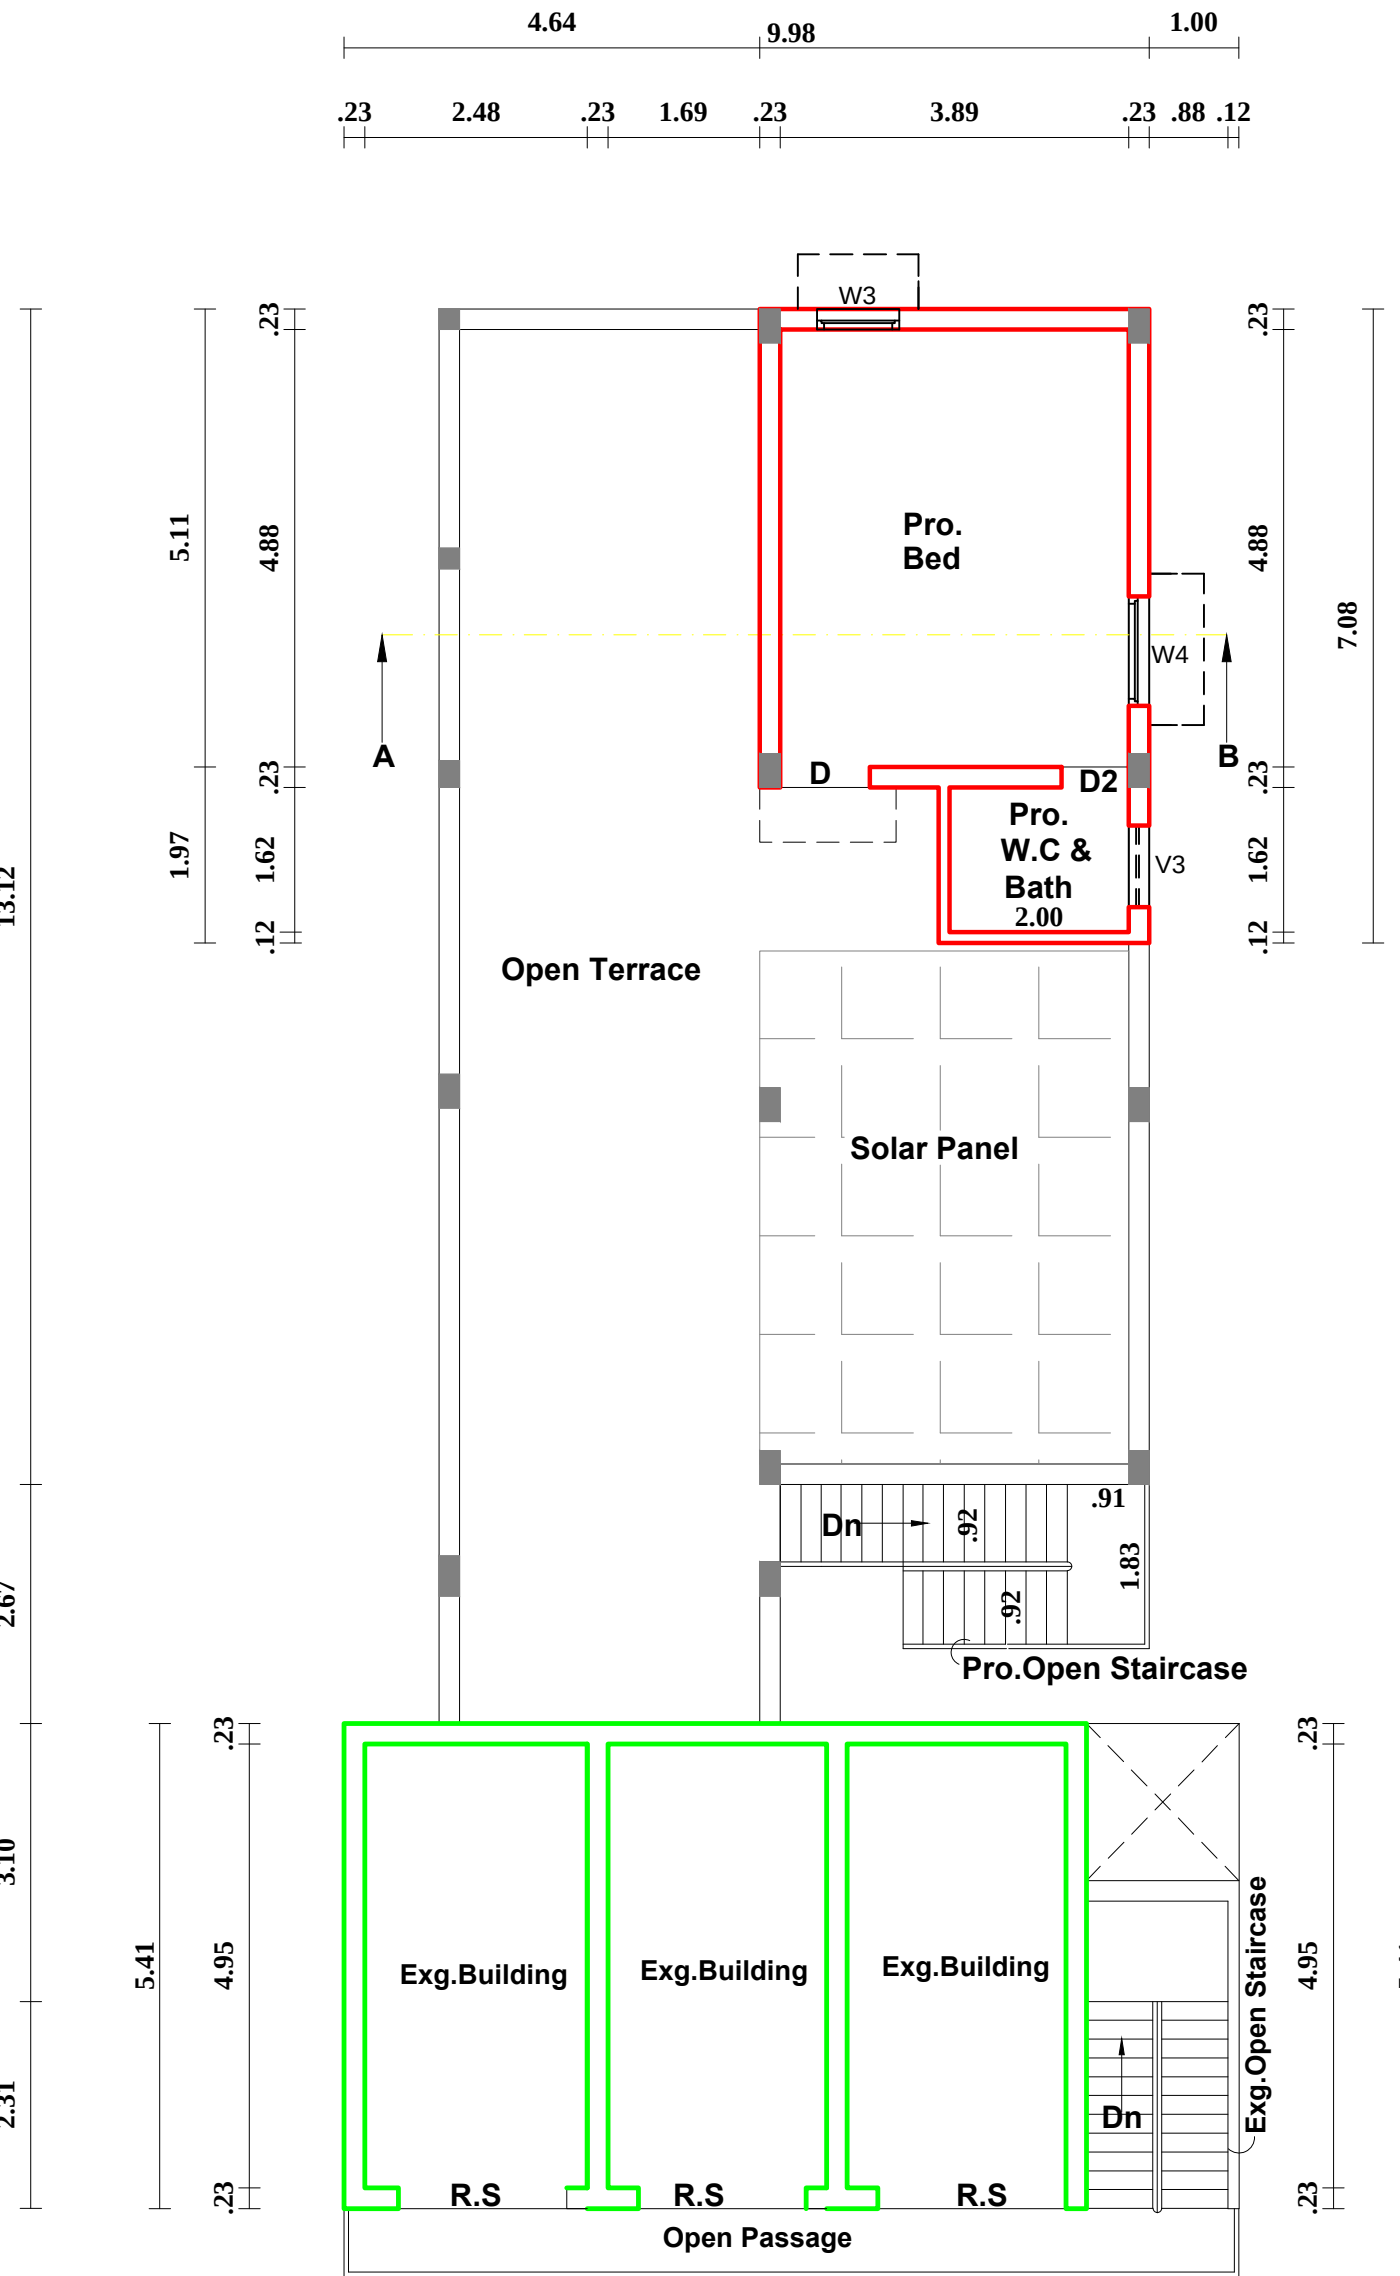


FIRST FLOOR PLAN

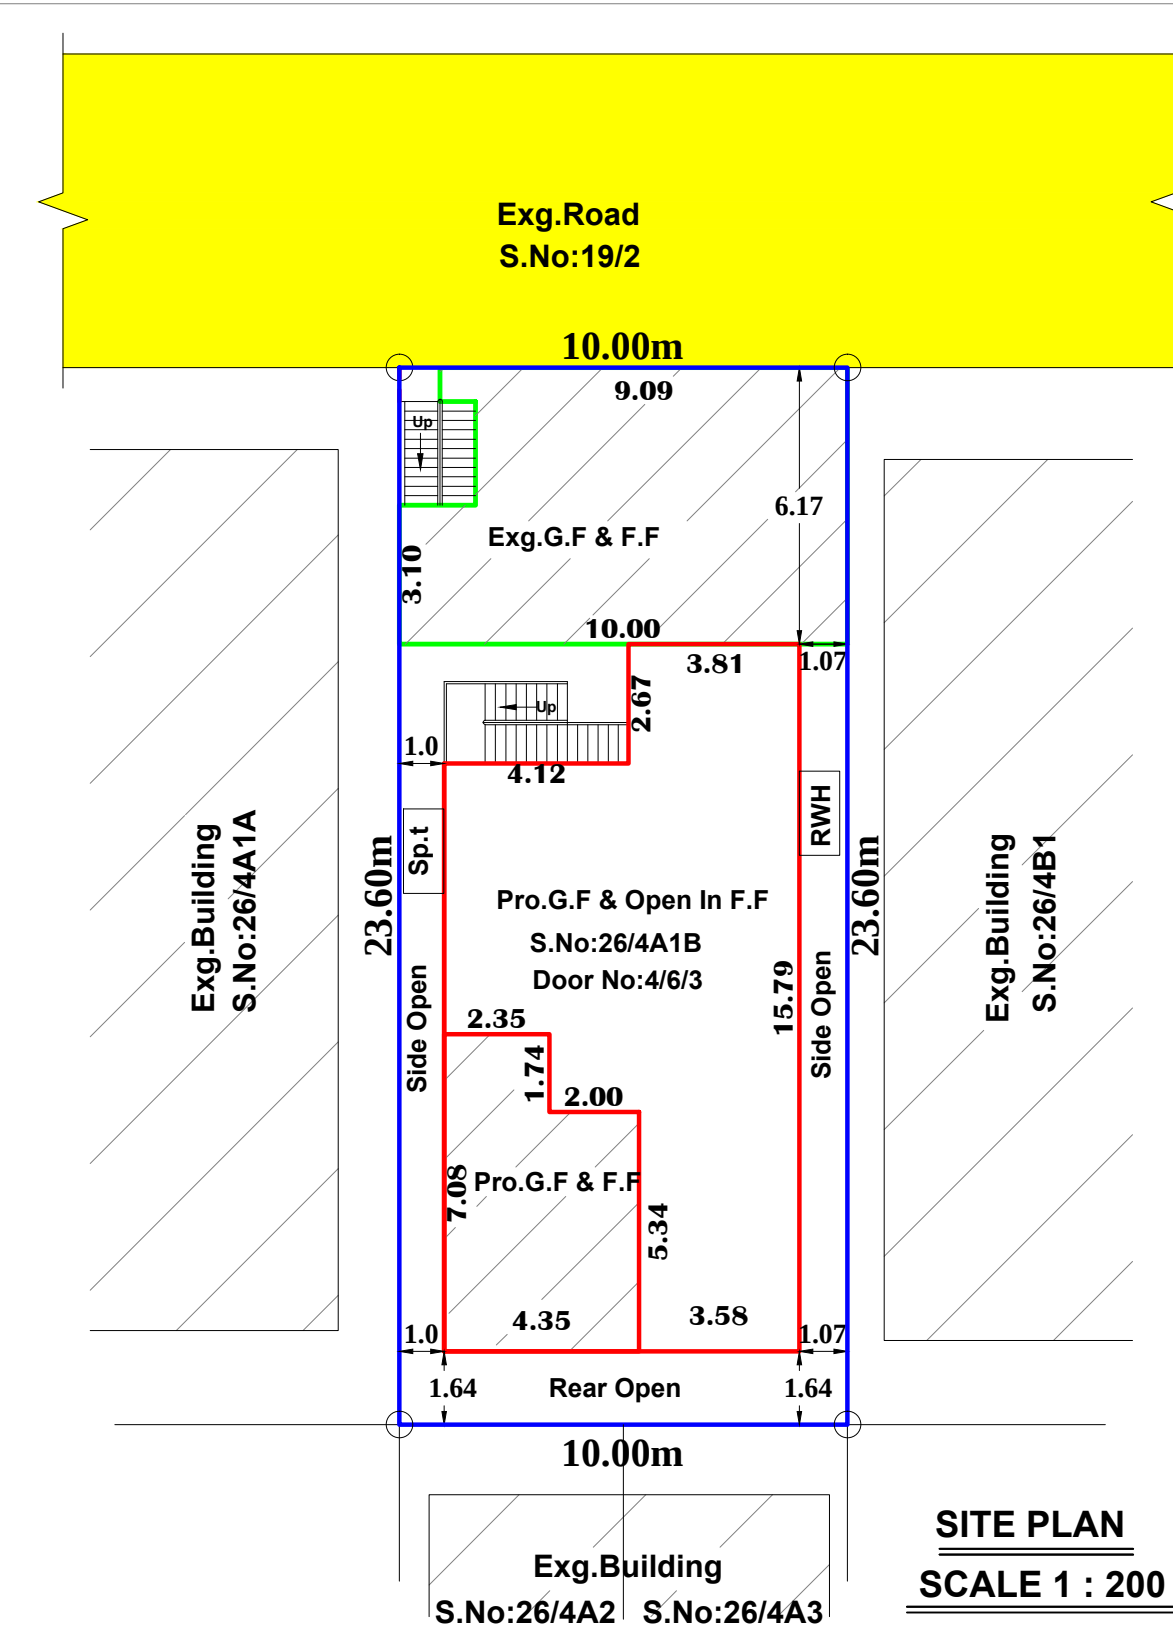

SITE PLAN
SCALE 1 : 200

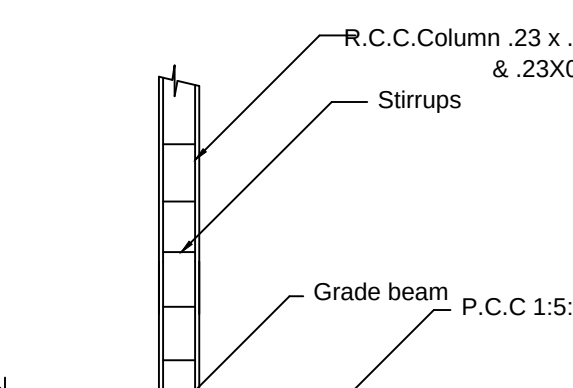

COLUMN DETAIL

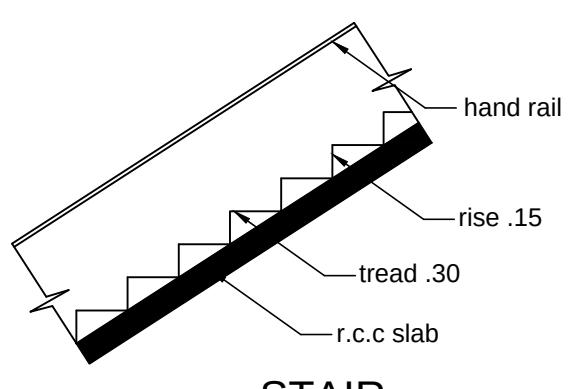

STAIR

NOTE:-
Waste Water Used to Garden
Chimney Provided in Kitchen
Percolation pit to be provided
'U' traps provided in septic tank to prevent curb breeding of mosquitoes
As per G.O (M.S) No : 341 - dated 03.11.2004

PLAN SHOWING THE PROPOSED ADDITIONAL & RECONSTRUCTION OF HOUSE BUILDING IN DOOR NO: 4/6, 4/6/1, 4/6/2, 4/6/3, 4/6/4, 4/6/5 & 4/6/6, NOTCHIKULAM MAIN ROAD, IN

S.No:26/4A1B, PARPAKULAM VILLAGE, NOTCHIKULAM PANCHAYAT, PALAYAMKOTTAI PANCHAYAT UNION, PALAYAMKOTTAI TALUK, TIRUNELVELI DISTRICT.

Exg.House Building After Removing Door No:4/6/3

Applicant Name: Mrs. N.Marithai (ORDINARY BUILDING)

AREA DETAILES:-	Sq.Mt	Sq.Ft	Colour Index
Site Area (As Per Patta Area)	250.00	2691	Proposed Site Boundary
EXG.GROUND FLOOR AREA	50.13	540	Existing Building Boundary
PRO.GROUND FLOOR AREA	114.17	1229	Proposed Building Boundary
Building Area : 88.97 Sq.Mt Sitout Area : 4.55 Sq.Mt Portico Area : 20.65 Sq.Mt Total Area : 114.17 Sq.Mt			Exg. Road
EXG.FIRST FLOOR AREA	44.86	483	
PRO.FIRST FLOOR AREA	27.29	294	
Open Area	85.70	922	
Total Pro.Building Area In G.F & F.F	141.46	1523	

JOINERY DETAILES:-	
R.S - Rolling Shutter	1.80 x 2.10
MD - Main Door	1.20 x 2.10
D - Door	1.00 x 2.10
D2 - Door	0.75 x 2.10
O - Open	1.20 x 2.10
W1 - Window	0.45 x 1.50
W3 - Window	0.90 x 1.50
W4 - Window	1.20 x 1.50
KW5 - Kitchen Window	1.50 x 0.60
V3 - Ventilator	0.90 x 0.60

OFFICE USE

Er. P. RAVICHANDRAN, B.E., F.I.V.,
Licensed Surveyor & Contractor
Panel Valuer (F24356)
SREE R.K. BUILDERS
8/300, Aathiparasakthi Nagar
Krishnapuram, Tirunelveli - 627011
Cell: 9443113348, 9080589971
pravichandren200@yahoo.com

APPLICANT

REGISTERED ENGINEER

Eight ways to know a piece of land before you pay for it.

This report covers one part of the picture. These cover the rest, drawn from the same government records, for any property in Tamil Nadu.

LandLens One

Ask anything about a property and get an answer grounded in live government records, with the sources shown.

[/landlens/one](#)



Verify My Land

Every record check run on one property and returned as a single report.

[/landlens/verify-my-land](#)



Legal Opinion

An advocate's written opinion on the title, built on the records we pull for it.

[/landlens](#)



One Map

Every layer on one map: the parcel, its boundary, zoning, water bodies and what sits around it.

[/landlens/one/map](#)



PriceMap

What land actually changed hands for around this plot, taken from the registered deeds.

[/landlens/pricemap](#)



Build Scope

What you are allowed to build here: floor space, height, coverage and setbacks.

[/landlens/build-scope](#)



Property Tracker

Watch a property and hear about it when something new is registered against it.

[/landlens/property-tracker](#)



Deal Room

Run the transaction in one place: documents, stamping, signatures and the parties.

[/landlens/deal-room](#)



Twenty-four checks you can run yourself, at no cost.

Records and verification

The registers themselves, read for you.

Encumbrance Certificate

Patta and Chitta

Field Measurement Sketch

EC Analyzer

Bank charge check

Court case search

Seller background check

Approval check by survey

Zoning and land use

What the plan says can happen on this land.

Land use zone finder

CMDA land use check

Coastal regulation zone

Master plan check

Water bodies finder

Airport height clearance

Value and duty

What it is worth and what it costs to register.

Guideline value by street

Guideline value by survey

Stamp duty and registration fees

Capital gains

Floor space index

Area unit converter

Registers and directories

Who holds it, and which office keeps the record.

Find your registering office

Temple property check

Waqf property check

RERA register



Every free tool
/tools



Services we run
for you
/services



The LandLens
suite
/landlens/one



Every claim in this document traces back to a government record.

Legal opinions, due diligence and title verification

Building plan, layout and sub-division approvals

Completion and occupancy certificates, regularisation

Escrow, negotiation and NRI property management

Land survey, soil testing, architecture and construction

Verified RealEstate
3/350/2 Mettukuppam,
OMR Thoraipakkam,
Chennai 600 097, India
hello@verified.realestate
+91 9996 12 9996

Prepared from the registers named on the page each finding sits on. Where a register could not be read, this document says so in its place rather than leaving the gap to be read as a clean result.

