

PP

APPROVAL RECORD

Planning Permission

Tirunelveli district, Tamil Nadu

APPROVAL TYPE

Building Plan

ISSUING AUTHORITY


Rural Panchayat

The approval as the planning authority issued it, reproduced in full behind this page.


An approval speaks to what was sanctioned, not to what was built. Completion is a separate record.

PLAN SHOWING THE PROPOSED ADDITIONAL CONSTRUCTION OF GROUND FLOOR AND FIRST FLOOR TO THE EXISTING HOUSE BUILDING IN
DOOR NO : 1284, PLOT NO : 25, ISMAIL NAGAR "A" COLONY, SURVEY NO : 74/1 PART, KEEZHANATHAM VILLAGE, KEEZHANATHAM PANCHAYAT,
PALAYAMKOTTAI PANCHAYAT UNION, TIRUNELVELI DISTRICT.


PLOT APPROVED IN UNAUTHORISED PLOT REGULARIZATION SCHEME 2017, LPA FILE NO : ந.க.எண் : 1579/2019 தி.உ.தி.கு. நாள் : 25/05/2018
SOLD OUT PLOT FRAME WORK LAYOUT NO : 236, PANCHAYAT FILE NO : ஆ.6/0887/2026 நாள் : 06/03/2026

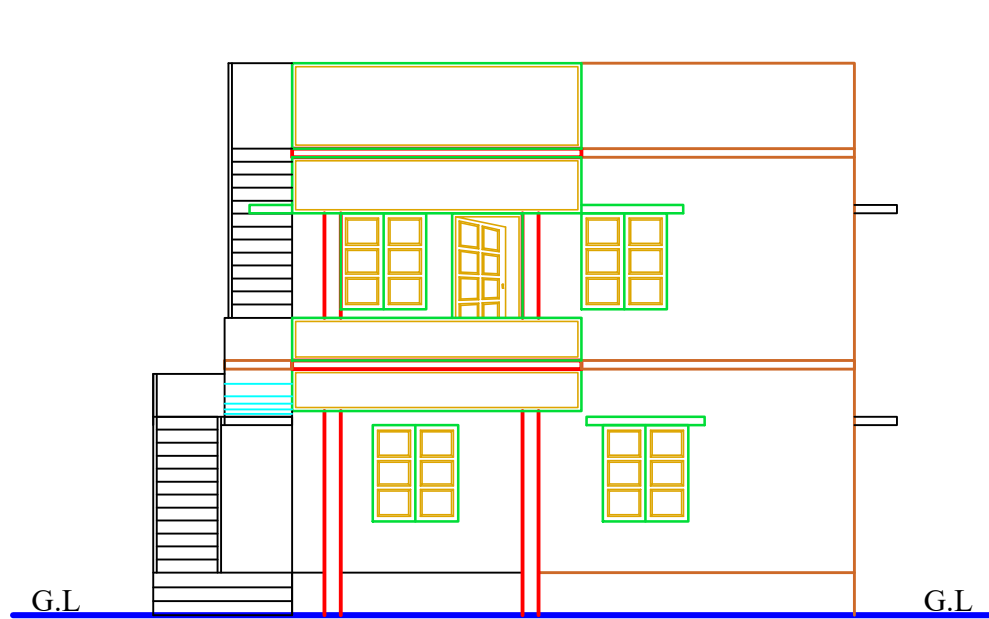


ELEVATION

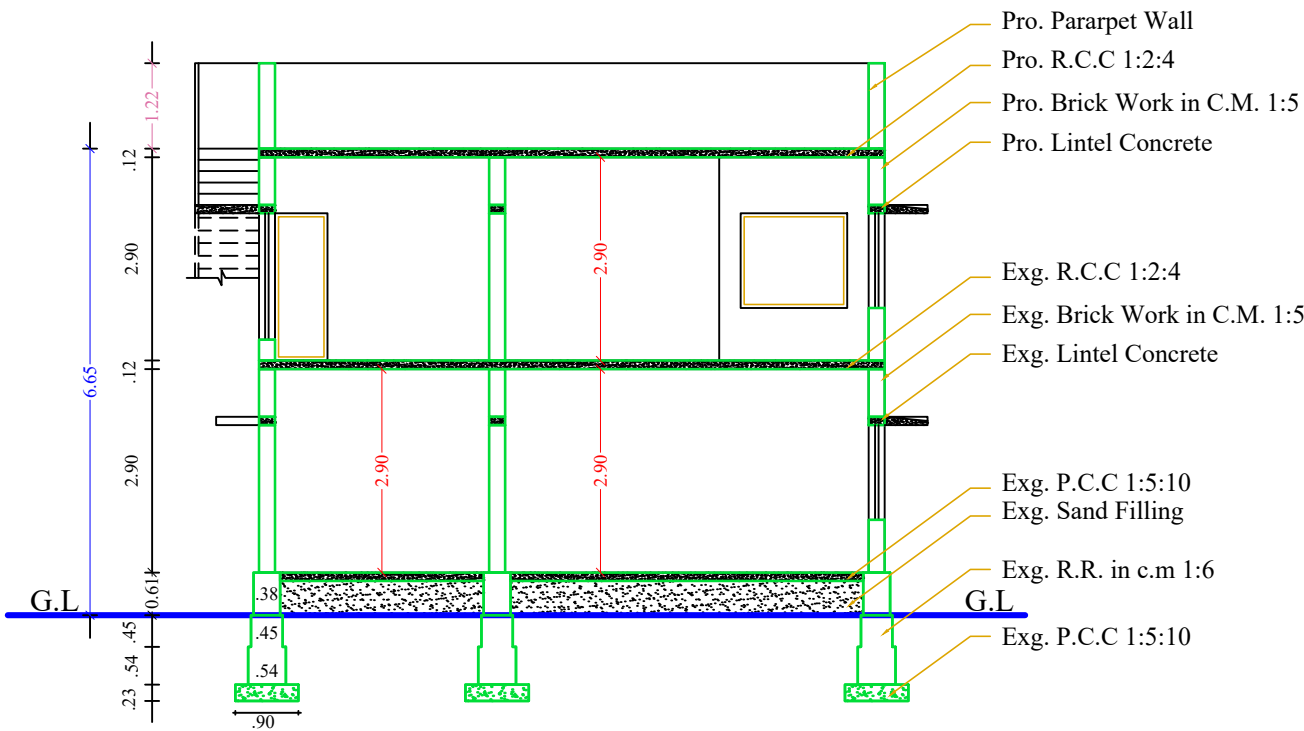



SECTION ON " AA "

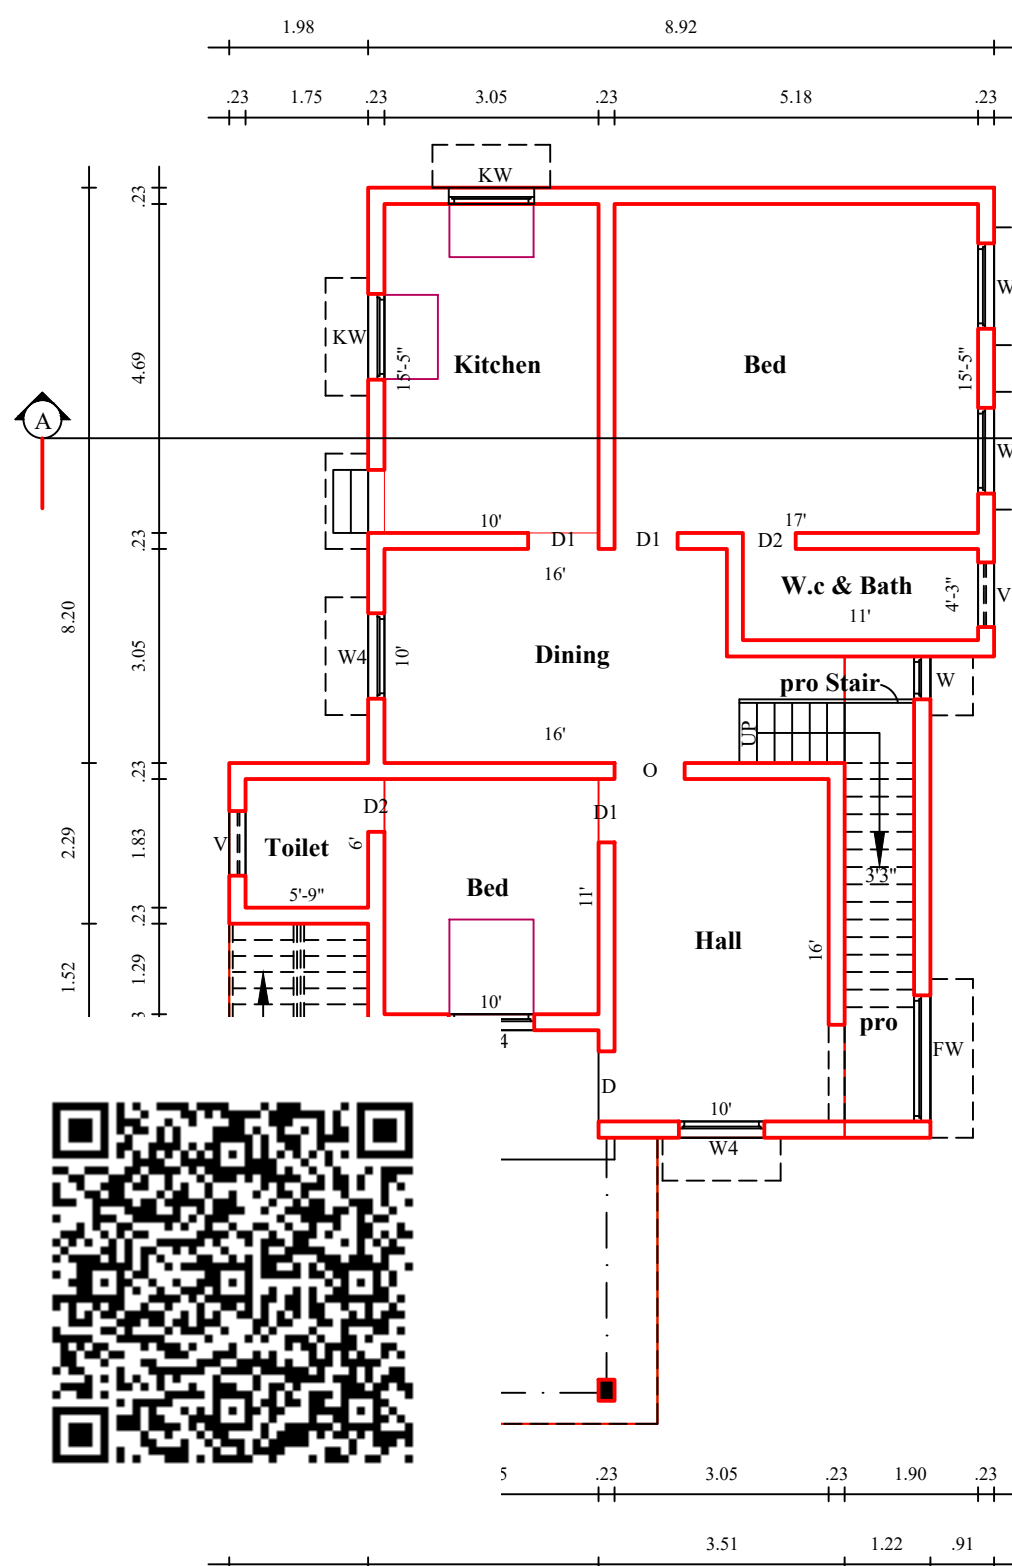

ADDITIONAL GROUND FLOOR PLAN

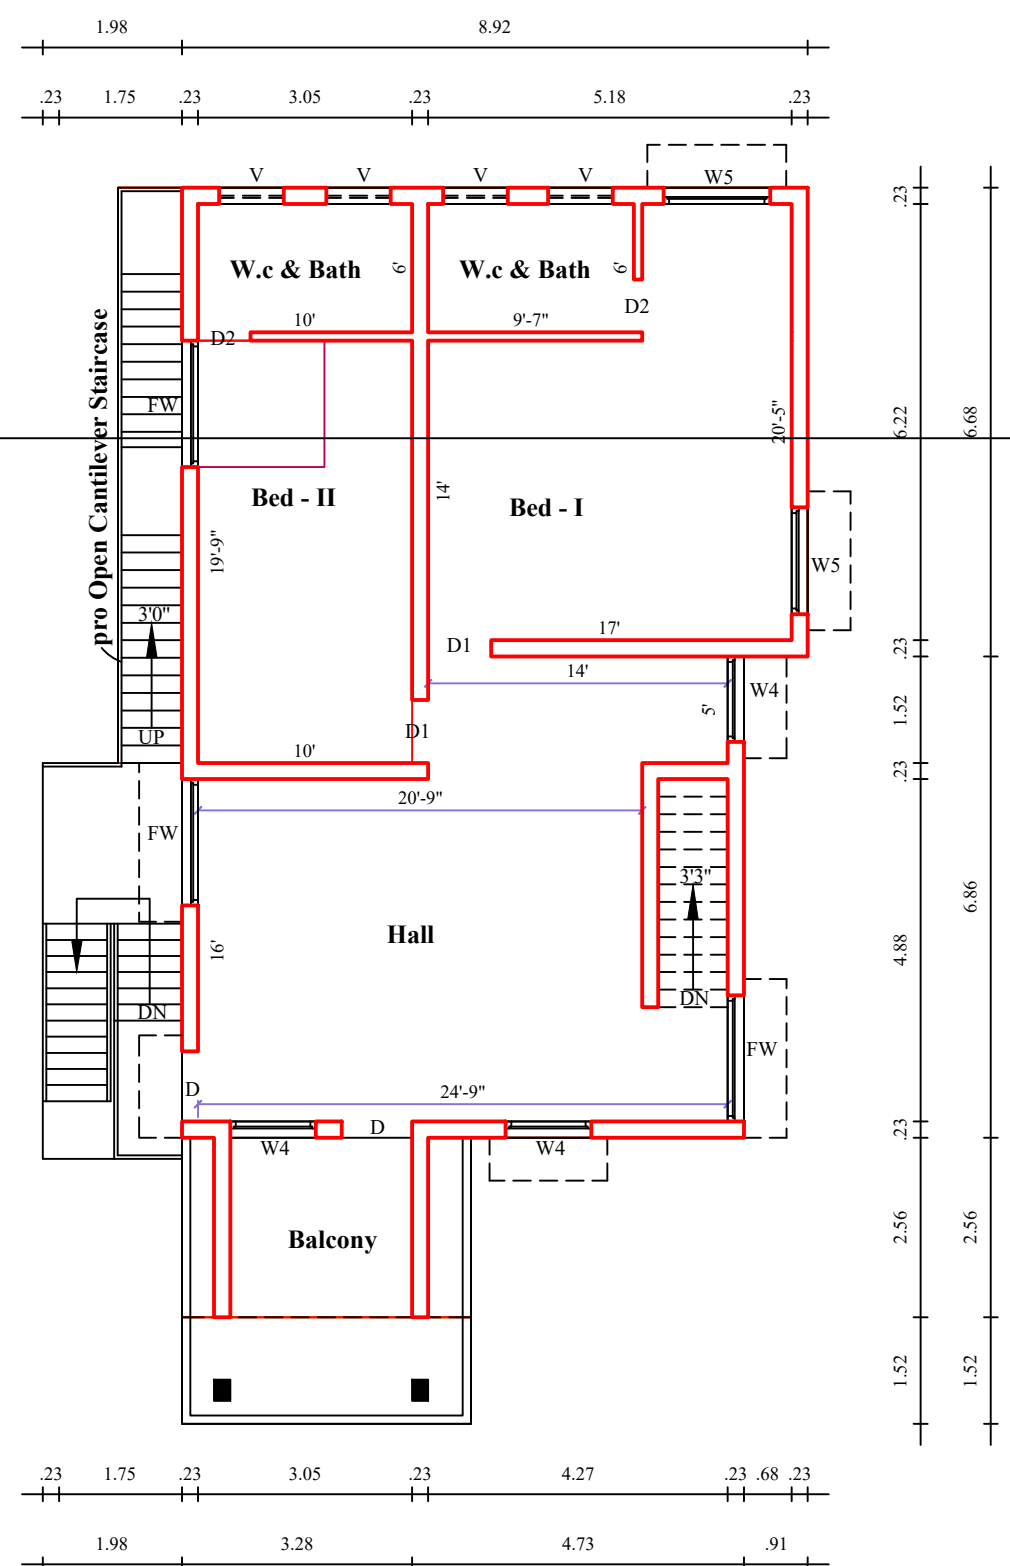

PROPOSED FIRST FLOOR PLAN

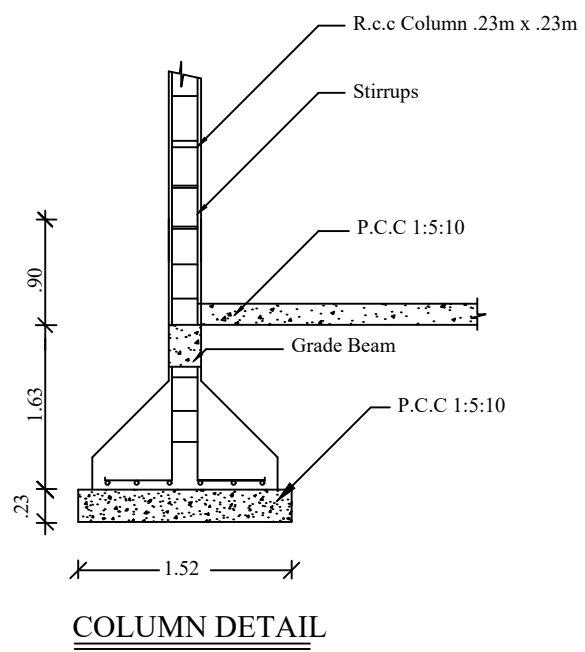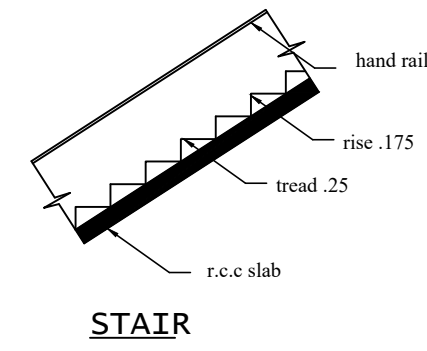

Office Use		
Name Of The Owner : Mrs. K. Arumugarani		
Scale 1:100 , All Dimensions are in Metre, Sheet No : 01		
AREA STATEMENT DETAILES:-	Sq.Mt	Sq.Ft
Site Area (6.13 Cent) As Per Document	248.05	2670.00
Exg. Ground Floor Area	132.65	1427.84
Pro. Ground Floor Area	8.37	90.09
Pro. First Floor Area	132.54	1426.66
Open Area	107.03	1152.07
Exg Road		
Proposed Total (G.F & F.F) Area	140.91	1516.75

Total F.S.I Area = 273.56 Sq.m / 2944.59 Sq.ft
Floor Space Index = 1.103


JOINERY DETAILES:-		
D	- Door	1.00 x 2.10
D1	- Door	0.90 x 2.10
D2	- Door	0.75 x 2.10
O	- Open	1.00 x 2.10
W	- Window	0.60 x 1.35
W4	- Window	1.20 x 1.35
W5	- Window	1.50 x 1.35
FW	- French Window	1.80 x 1.80
KW	- Kitchen Window	1.20 x 0.60
V	- Ventilator	0.90 x 0.60

Registered Engineer: C.Muthu selvam
Plan Drawn By
Er. O.Manikandan D.C.E, B.E
Cell : 9940770108, 9488320108
SAVITHRI BUILDERS
Construction & Consultant


Applicant : Mrs. K. Arumugarani
PL-10/2026
18-03-2026

PLAN SHOWING THE PROPOSED ADDITIONAL CONSTRUCTION OF GROUND FLOOR AND FIRST FLOOR TO THE EXISTING HOUSE BUILDING IN
DOOR NO : 1284, PLOT NO : 25, ISMAIL NAGAR "A" COLONY, SURVEY NO : 74/1 PART, KEEZHANATHAM VILLAGE, KEEZHANATHAM PANCHAYAT,
PALAYAMKOTTAI PANCHAYAT UNION, TIRUNELVELI DISTRICT.


PLOT APPROVED IN UNAUTHORISED PLOT REGULARIZATION SCHEME 2017, LPA FILE NO : ந.க.எண் : 1579/2019 திஉ திகு, நாள் : 25/05/2018
SOLD OUT PLOT FRAME WORK LAYOUT NO : 236, PANCHAYAT FILE NO : ஆ.6/0887/2026 நாள் : 06/03/2026

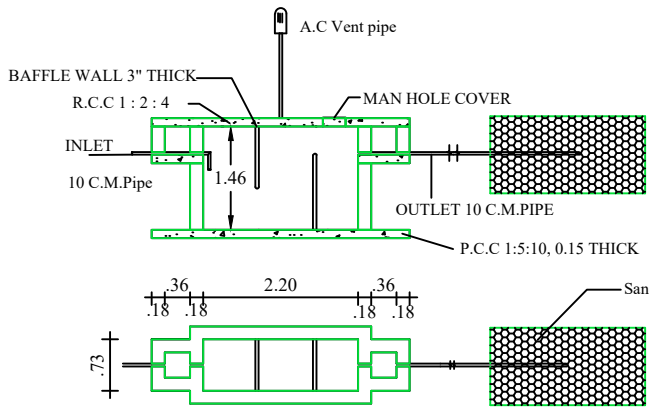


SEPTIC TANK AND TRENCH

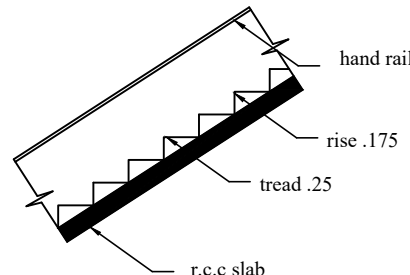


STAIR

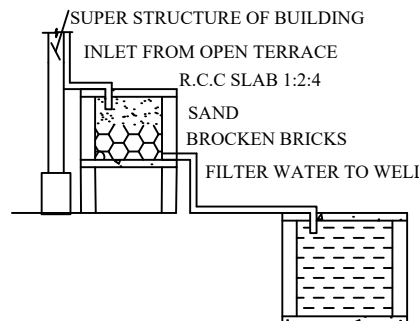


Rainwater harvesting

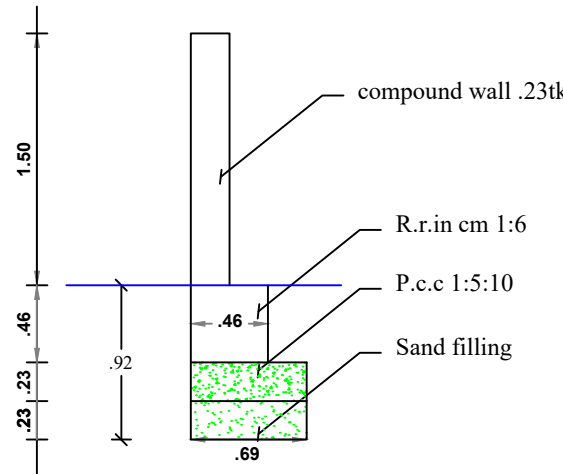

Compound Wall Detail


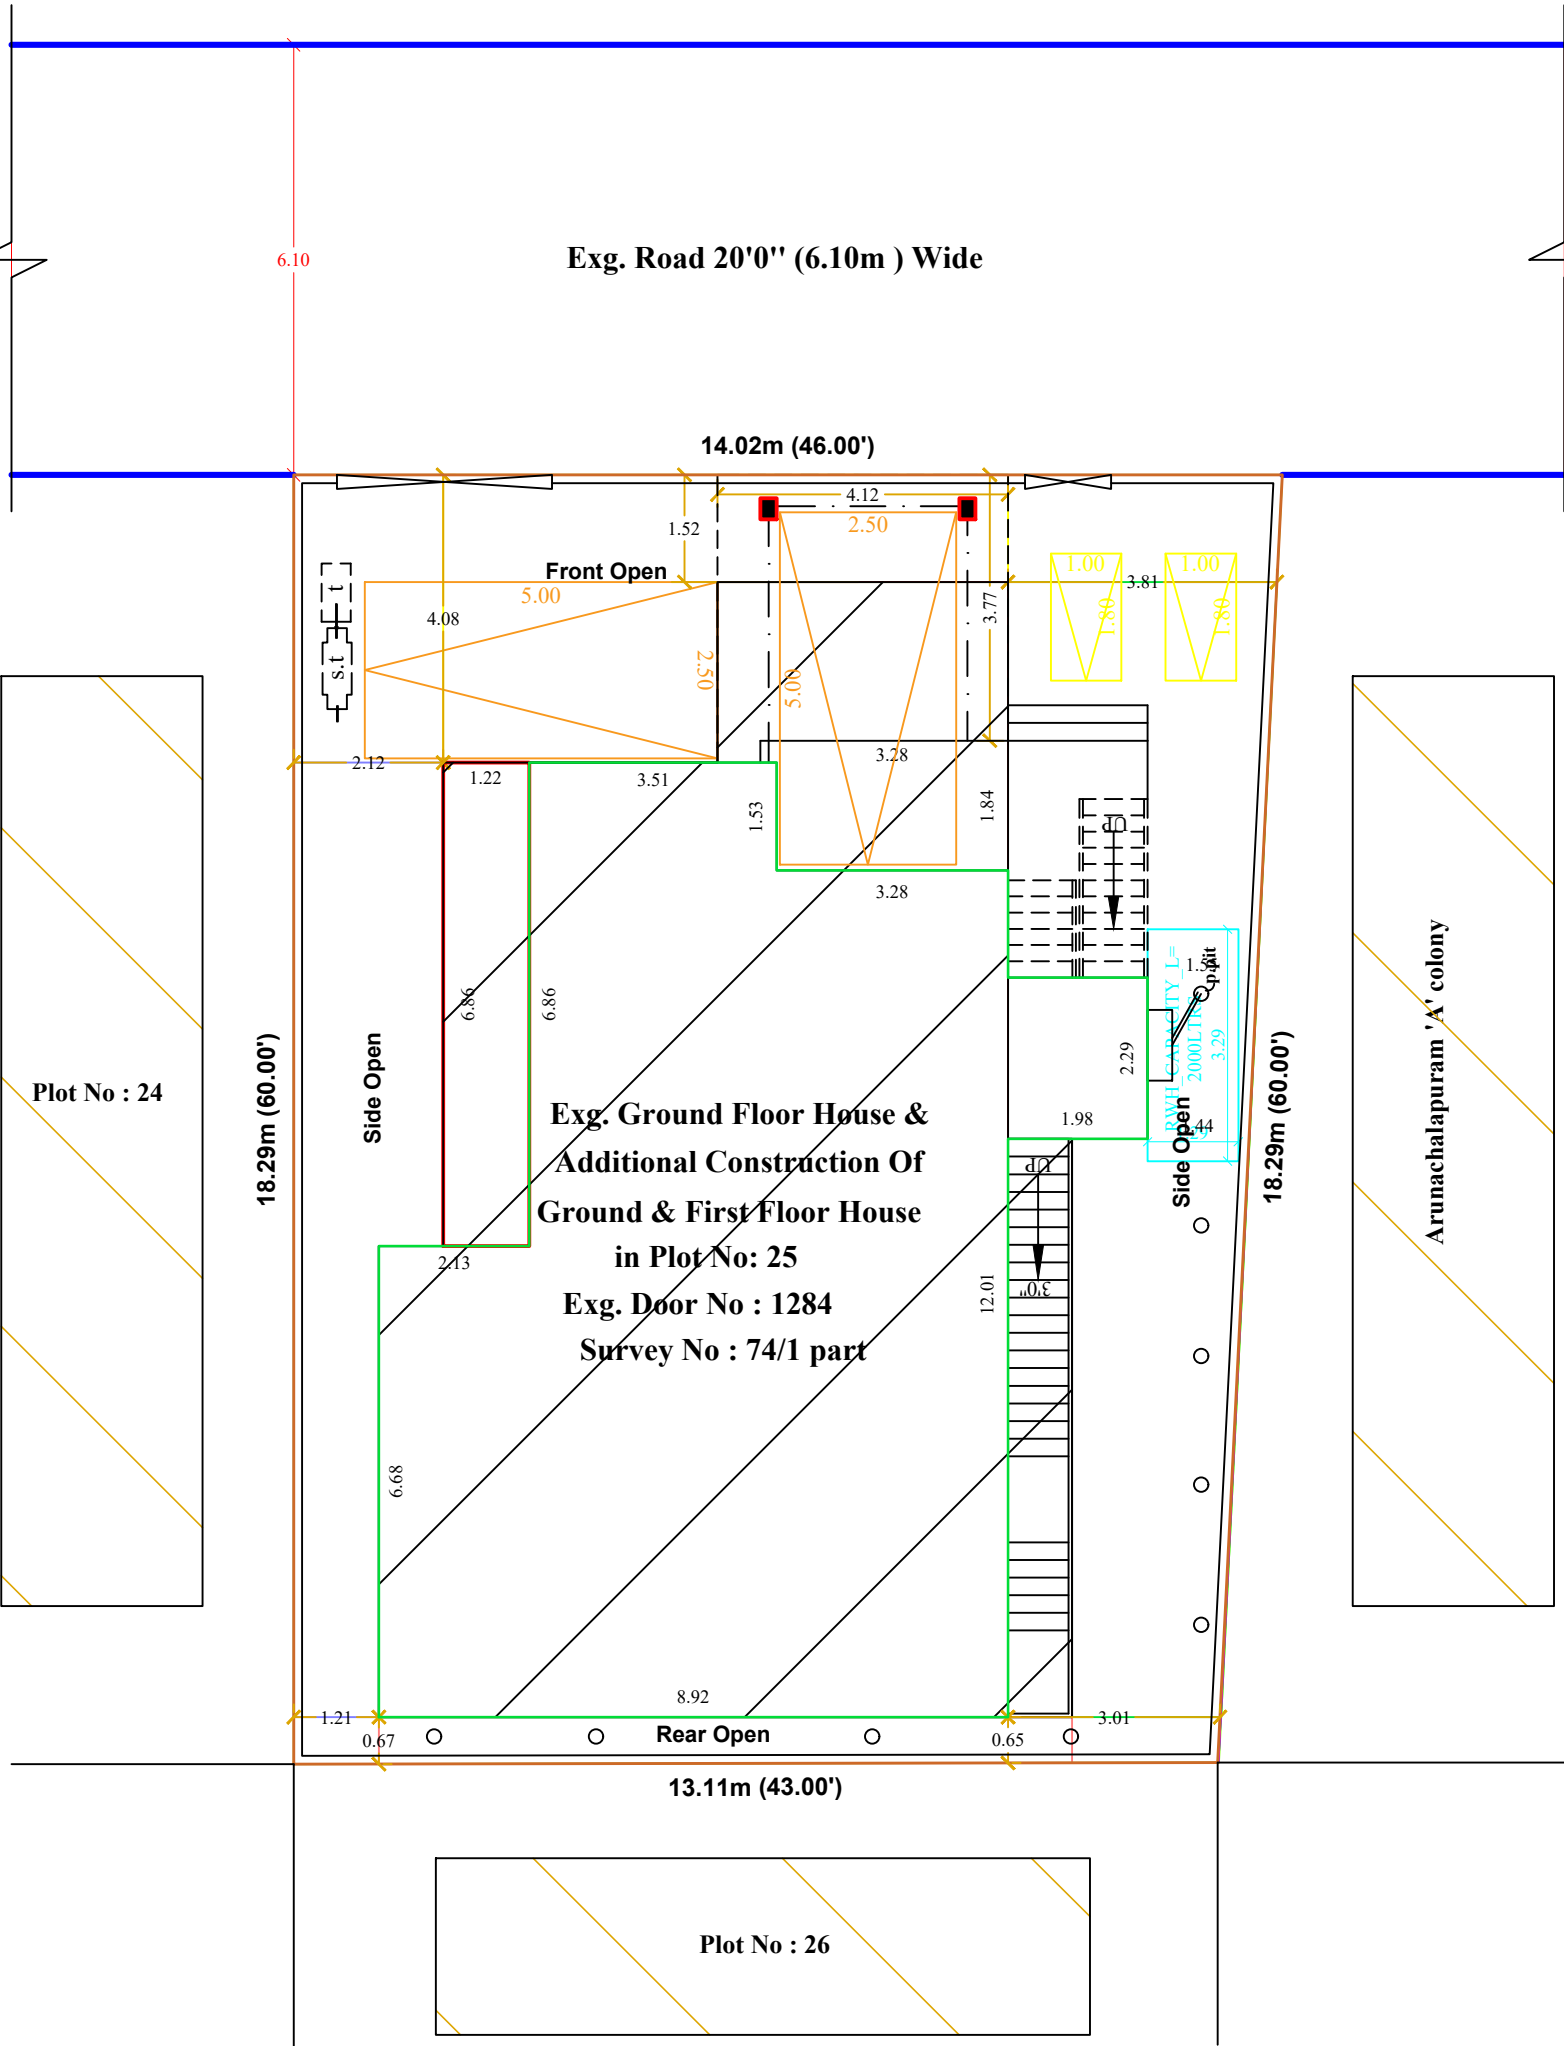


SITE PLAN

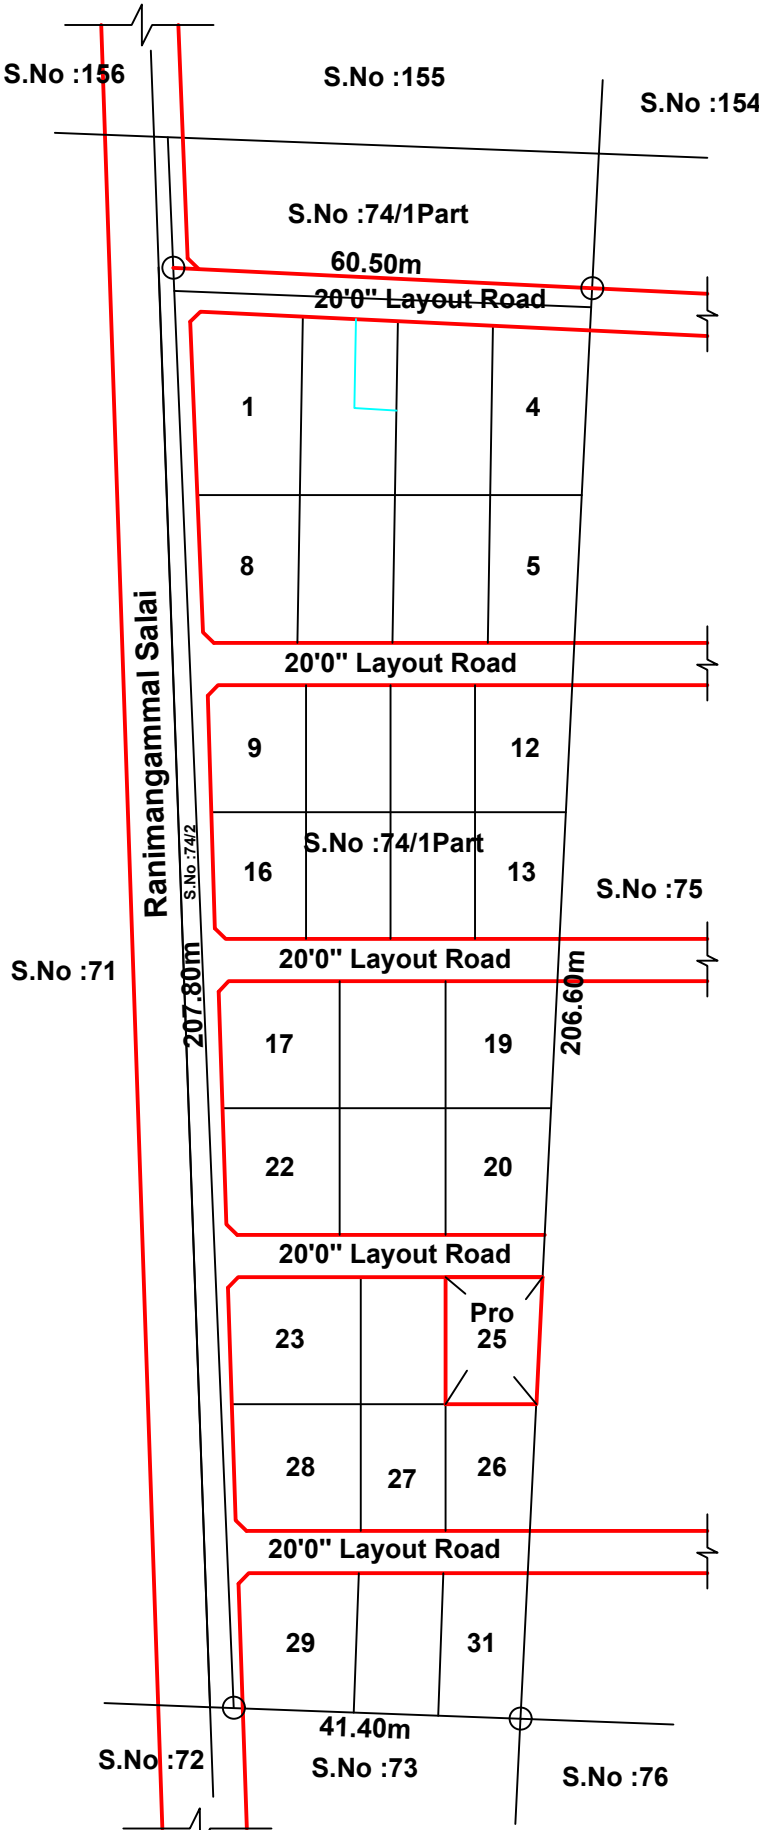


LAYOUT PLAN

Not To Scale

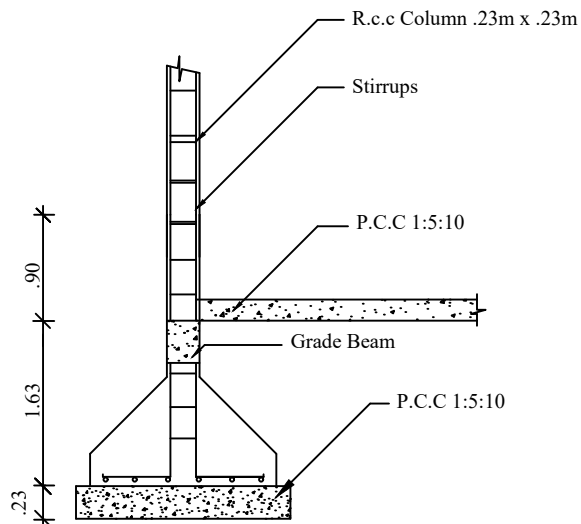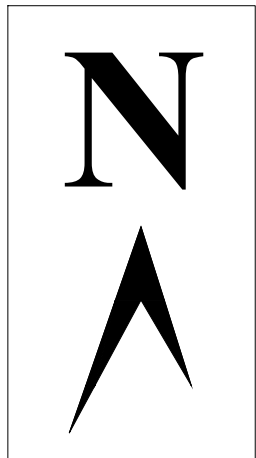

COLUMN DETAIL

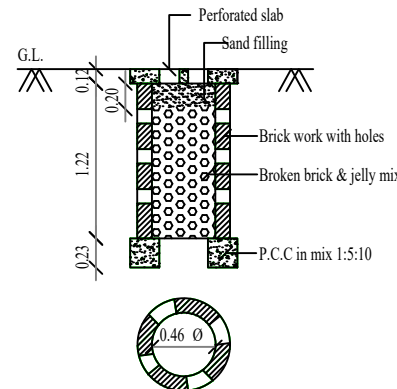

PERCOLATION PIT FOR 30 Sq. m.
(Scale:- 1:50)

Office Use

Name Of The Owner : **Mrs. K. Arumugarani**

Scale 1:100 , All Dimensions are in Metre, Sheet No : 02

AREA STATEMENT DETAILES:-	Sq.Mt	Sq.Ft
Site Area (6.13 Cent) As Per Document	248.05	2670.00
Exg. Ground Floor Area	132.65	1427.84
Pro. Ground Floor Area	8.37	90.09
Pro. First Floor Area	132.54	1426.66
Open Area	107.03	1152.07
Exg Road		
Proposed Total (G.F & F.F) Area	140.91	1516.75

Total F.S.I Area = 273.56 Sq.m / 2944.59 Sq.ft
Floor Space Index = 1.103

Note:-

- Waste Water Used to Garden
- Chimney Provided in Kitchen
- Percolation pit to be provided
- 'U' traps provided in septic tank to prevent curb breeding of mosquitoes
- As per G.O (M.S) No : 341 - dated 03.11.2004

Registered Engineer: C.Muthu selvam

Plan Drawn By

Er. O.Manikandan D.C.E, B.E

Cell : 9940770108, 9488320108

SAVITHRI BUILDERS
Construction & Consultant

Applicant : Mrs. K. Arumugarani

PL-10/2026
18-03-2026

Eight ways to know a piece of land before you pay for it.

This report covers one part of the picture. These cover the rest, drawn from the same government records, for any property in Tamil Nadu.

LandLens One

Ask anything about a property and get an answer grounded in live government records, with the sources shown.

[/landlens/one](#)



Verify My Land

Every record check run on one property and returned as a single report.

[/landlens/verify-my-land](#)



Legal Opinion

An advocate's written opinion on the title, built on the records we pull for it.

[/landlens](#)



One Map

Every layer on one map: the parcel, its boundary, zoning, water bodies and what sits around it.

[/landlens/one/map](#)



PriceMap

What land actually changed hands for around this plot, taken from the registered deeds.

[/landlens/pricemap](#)



Build Scope

What you are allowed to build here: floor space, height, coverage and setbacks.

[/landlens/build-scope](#)



Property Tracker

Watch a property and hear about it when something new is registered against it.

[/landlens/property-tracker](#)



Deal Room

Run the transaction in one place: documents, stamping, signatures and the parties.

[/landlens/deal-room](#)



Twenty-four checks you can run yourself, at no cost.

Records and verification

The registers themselves, read for you.

Encumbrance Certificate

Patta and Chitta

Field Measurement Sketch

EC Analyzer

Bank charge check

Court case search

Seller background check

Approval check by survey

Value and duty

What it is worth and what it costs to register.

Guideline value by street

Guideline value by survey

Stamp duty and registration fees

Capital gains

Floor space index

Area unit converter

Zoning and land use

What the plan says can happen on this land.

Land use zone finder

CMDA land use check

Coastal regulation zone

Master plan check

Water bodies finder

Airport height clearance

Registers and directories

Who holds it, and which office keeps the record.

Find your registering office

Temple property check

Waqf property check

RERA register



Every free tool
/tools



Services we run
for you
/services



The LandLens
suite
/landlens/one



Every claim in this document traces back to a government record.

Legal opinions, due diligence and title verification

Building plan, layout and sub-division approvals

Completion and occupancy certificates, regularisation

Escrow, negotiation and NRI property management

Land survey, soil testing, architecture and construction

Verified RealEstate
3/350/2 Mettukuppam,
OMR Thoraipakkam,
Chennai 600 097, India
hello@verified.realestate
+91 9996 12 9996

Prepared from the registers named on the page each finding sits on. Where a register could not be read, this document says so in its place rather than leaving the gap to be read as a clean result.

