

PP

APPROVAL RECORD

Planning Permission

Tirupathur district, Tamil Nadu

APPROVAL TYPE
Building Plan

ISSUING AUTHORITY
Rural Panchayat


The approval as the planning authority issued it, reproduced in full behind this page.

An approval speaks to what was sanctioned, not to what was built. Completion is a separate record.

PLAN SHOWING THE PROPOSED CONSTRUCTION OF M/S. INDIAN BANK RURAL
SELF EMPLOYMENT TRAINING INSTITUTE BUILDING IN SURVEY NO.749/3, AT
ADHIYUR VILLAGE, TIRUPATHUR TALUK & DISTRICT

SITE APPROVAL
Online Application No. SWP/BPA/239639/2024
Site Boundary Shown as 'A' to 'H'
Site Approval Issued

TECHNICAL APPROVAL
SWP/DTCP/Tirupathur/BP NO.08/2024,
Online Application No. SWP/BPA/239639/2024
Technical Approval Issued
Reference : LGBB9T4C

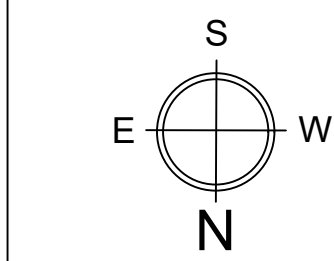

TO SALEM

NATIONAL HIGHWAY

TO TIRUPATHUR

OFFICE USE

SPECIFICATION

SUB-STRUCTURE:
Individual Column Footing in RC.C. mix 1:2:4
Sand Filling Ceiling Course
Bed Conc in Mix PCC 1:5:10 Plinth Beam
Top with River Sand, Remaining with Well Gravel and Flooring Concrete in RCC Mix 1:5:10
SUPER STRUCTURE:
Partition walls in Brick Work in CM 1:5, with Lintel Beam in R.C.C. mix 1:2:4, one way R.C.C. slab for roof in Mix 1:2:4.
WEATHERING COURSE:
Lime concrete with Brick Jelly top finish with Machine pressed tails, fixed and pointed in CM 1:3
JOINERY:
All made up of country wood, (Well seasoned)
PLASTERING:
Both the sides of walls plastered in CM 1:4 of thick 12mm ceiling tube plastered in CM 1:3 of thick 10mm
FLOOR FINISH:
Granite thick finish in CM 1:3 of thick 50mm thick including top finishing with plastering in CM 1:3 of 20mm thick.

SCHEDULE OF JOINERY

S.NO	TYPE	DESCRIPTION	SIZE(METRE)
1	M.D	MAIN DOOR	1.52 x 2.44
2	D	DOOR	1.22 x 2.44
3	D1	DOOR	1.00 x 2.44
4	D2	DOOR	0.76 x 2.13
5	W	WINDOW	1.52 x 1.52
6	W1	WINDOW	1.22 x 1.52
7	V	VENTILATOR	0.91 x 0.91

AREA STATEMENT

S.NO	DESCRIPTION	AREA (Sq.mt)	AREA (Acers)
1	SITE AREA	2213	0.54
BUILDING AREA		Sq.mt	Sq.ft
2	GROUND FLOOR AREA (FSI)	701.47	7550.56
3	FIRST FLOOR AREA (FSI)	463.70	4991.23
4	HEAD ROOM AREA (NON-FSI)	40.81	439.28
5	TOTAL FLOOR AREA (FSI)	1165.17	12541.79
6	TOTAL BUILD-UP AREA (FSI & NON FSI)	1205.98	12981.07


PLOT COVERAGE - 31.70 % FSI - 0.527

SCALE : 1:200

DRAWING TITLE

DRG. NO.:
01/01

TRAINING INSTITUTION

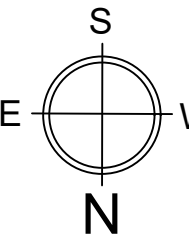

For INDSETI TIRUPATHUR


Director

APPLICANT









STRUCTURAL ENGINEER

CONSTRUCTION ENGINEER


REGISTERED ENGINEER

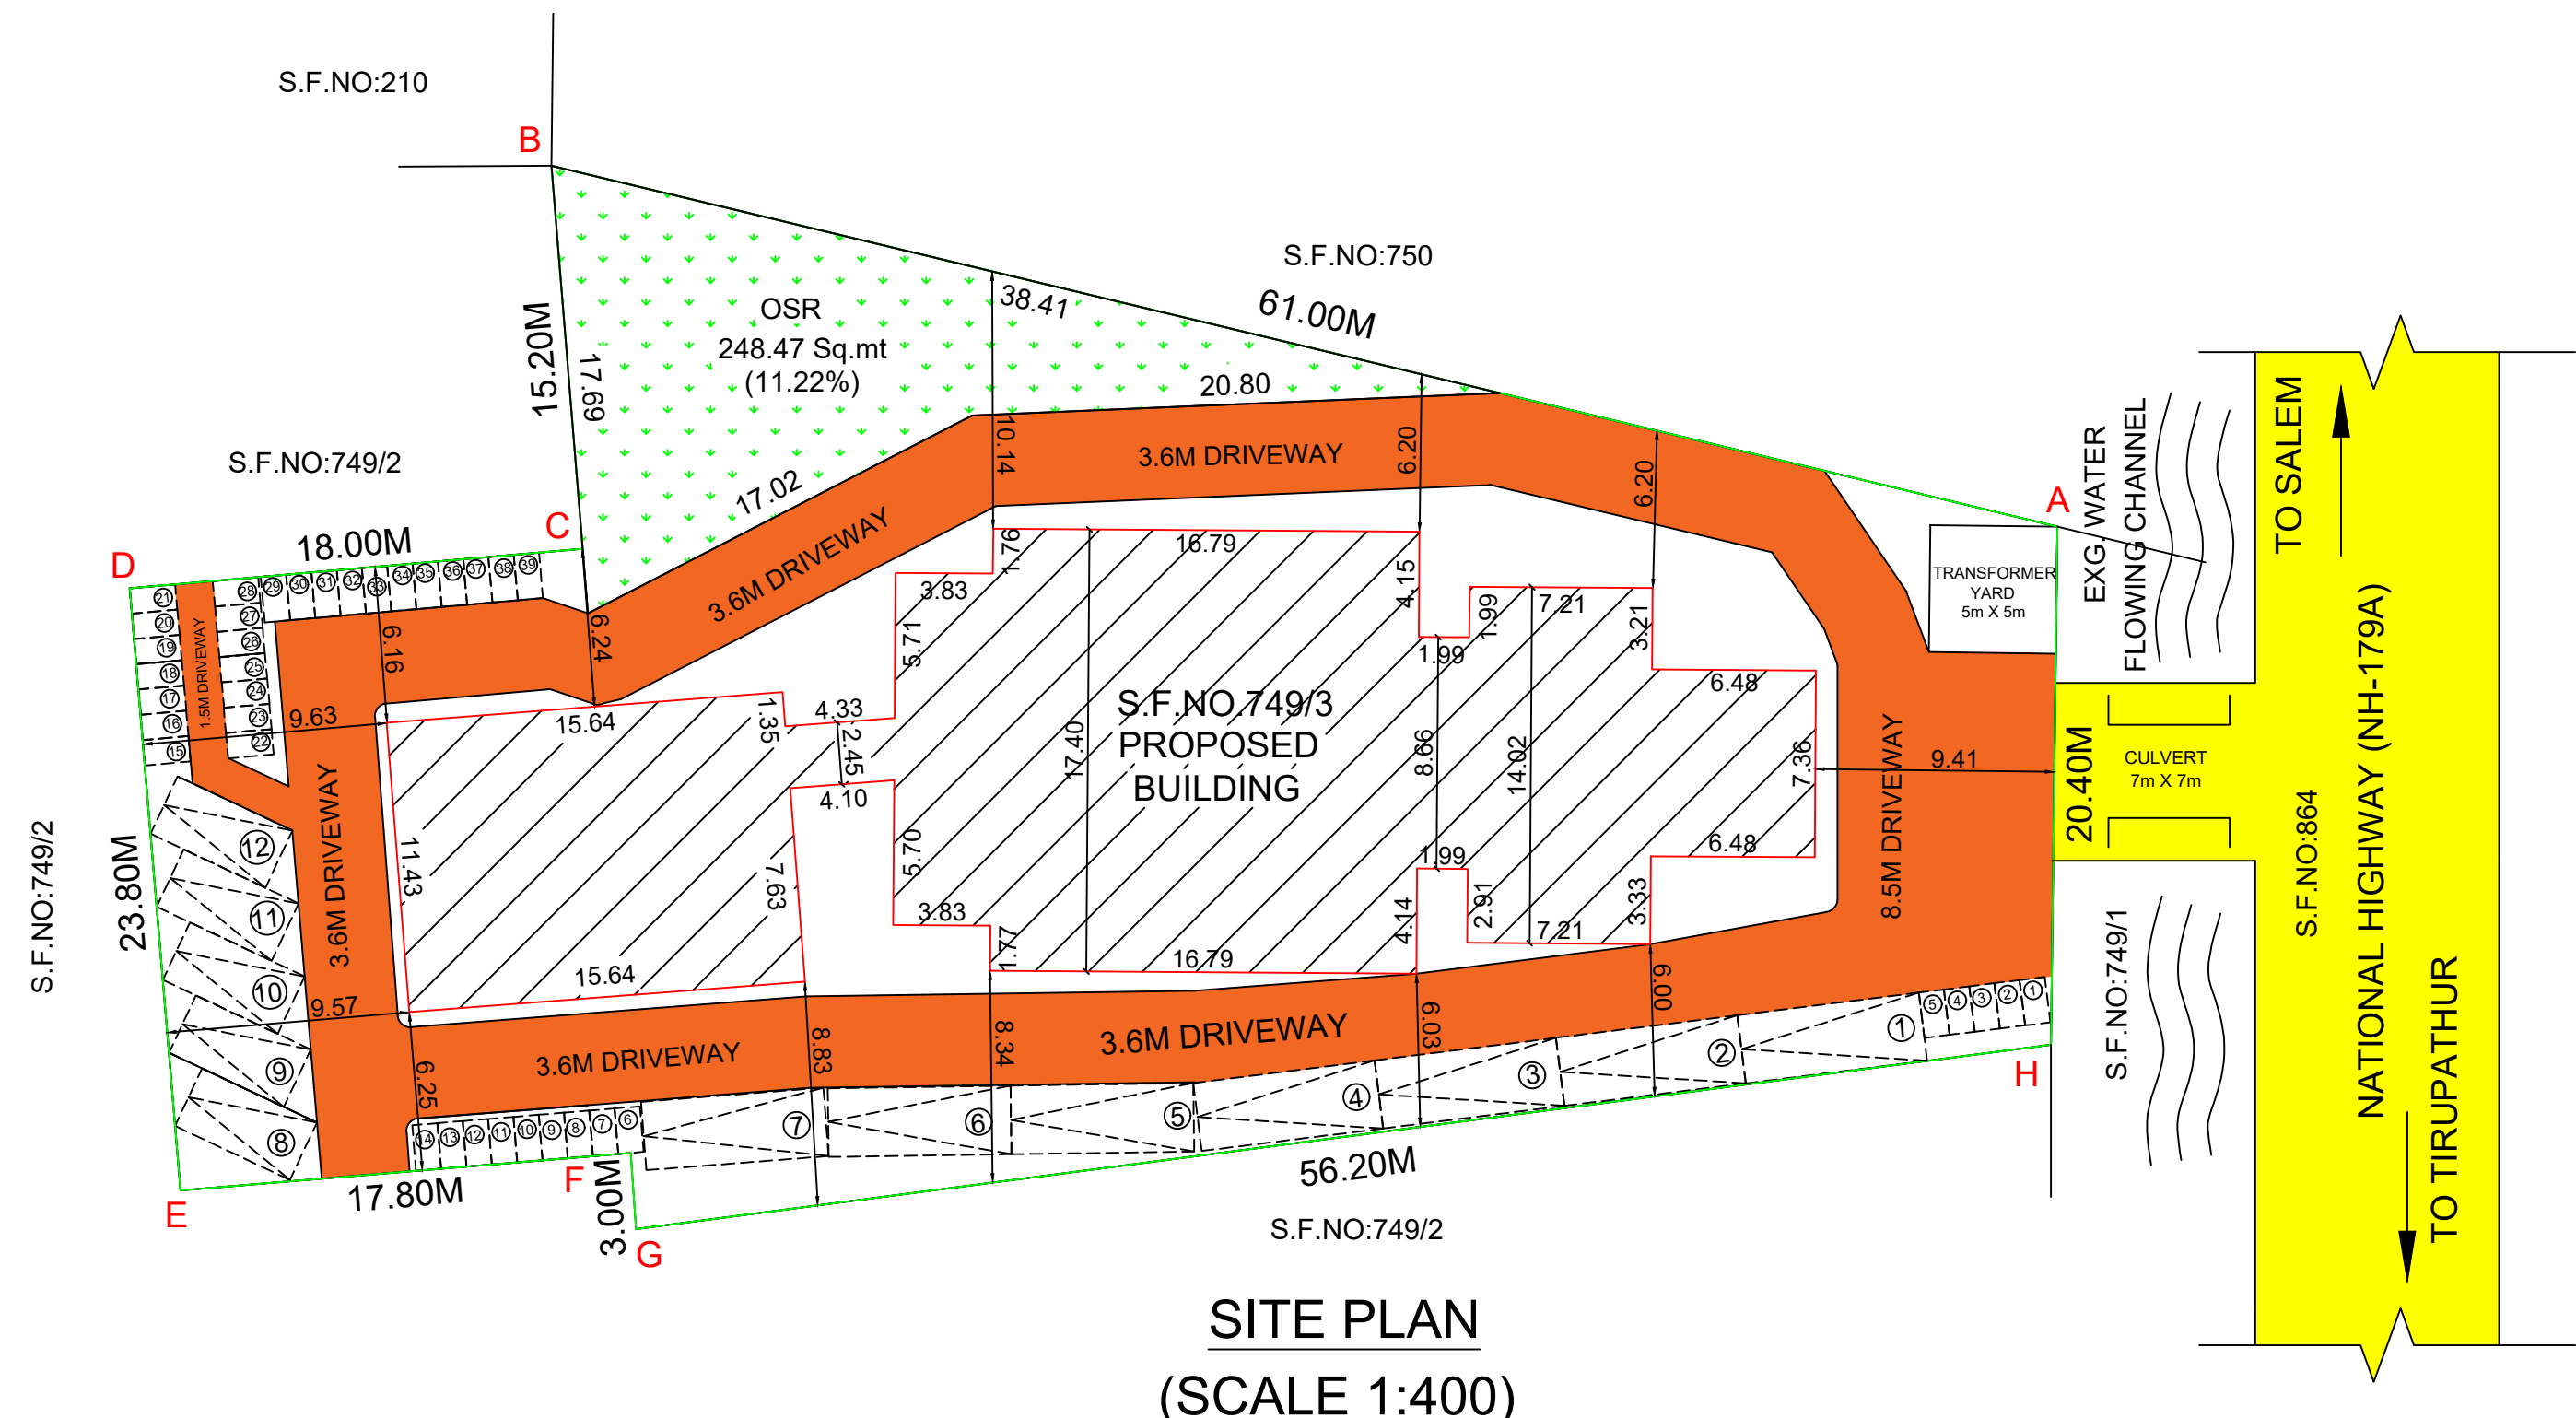

SITE PLAN
(SCALE 1:400)

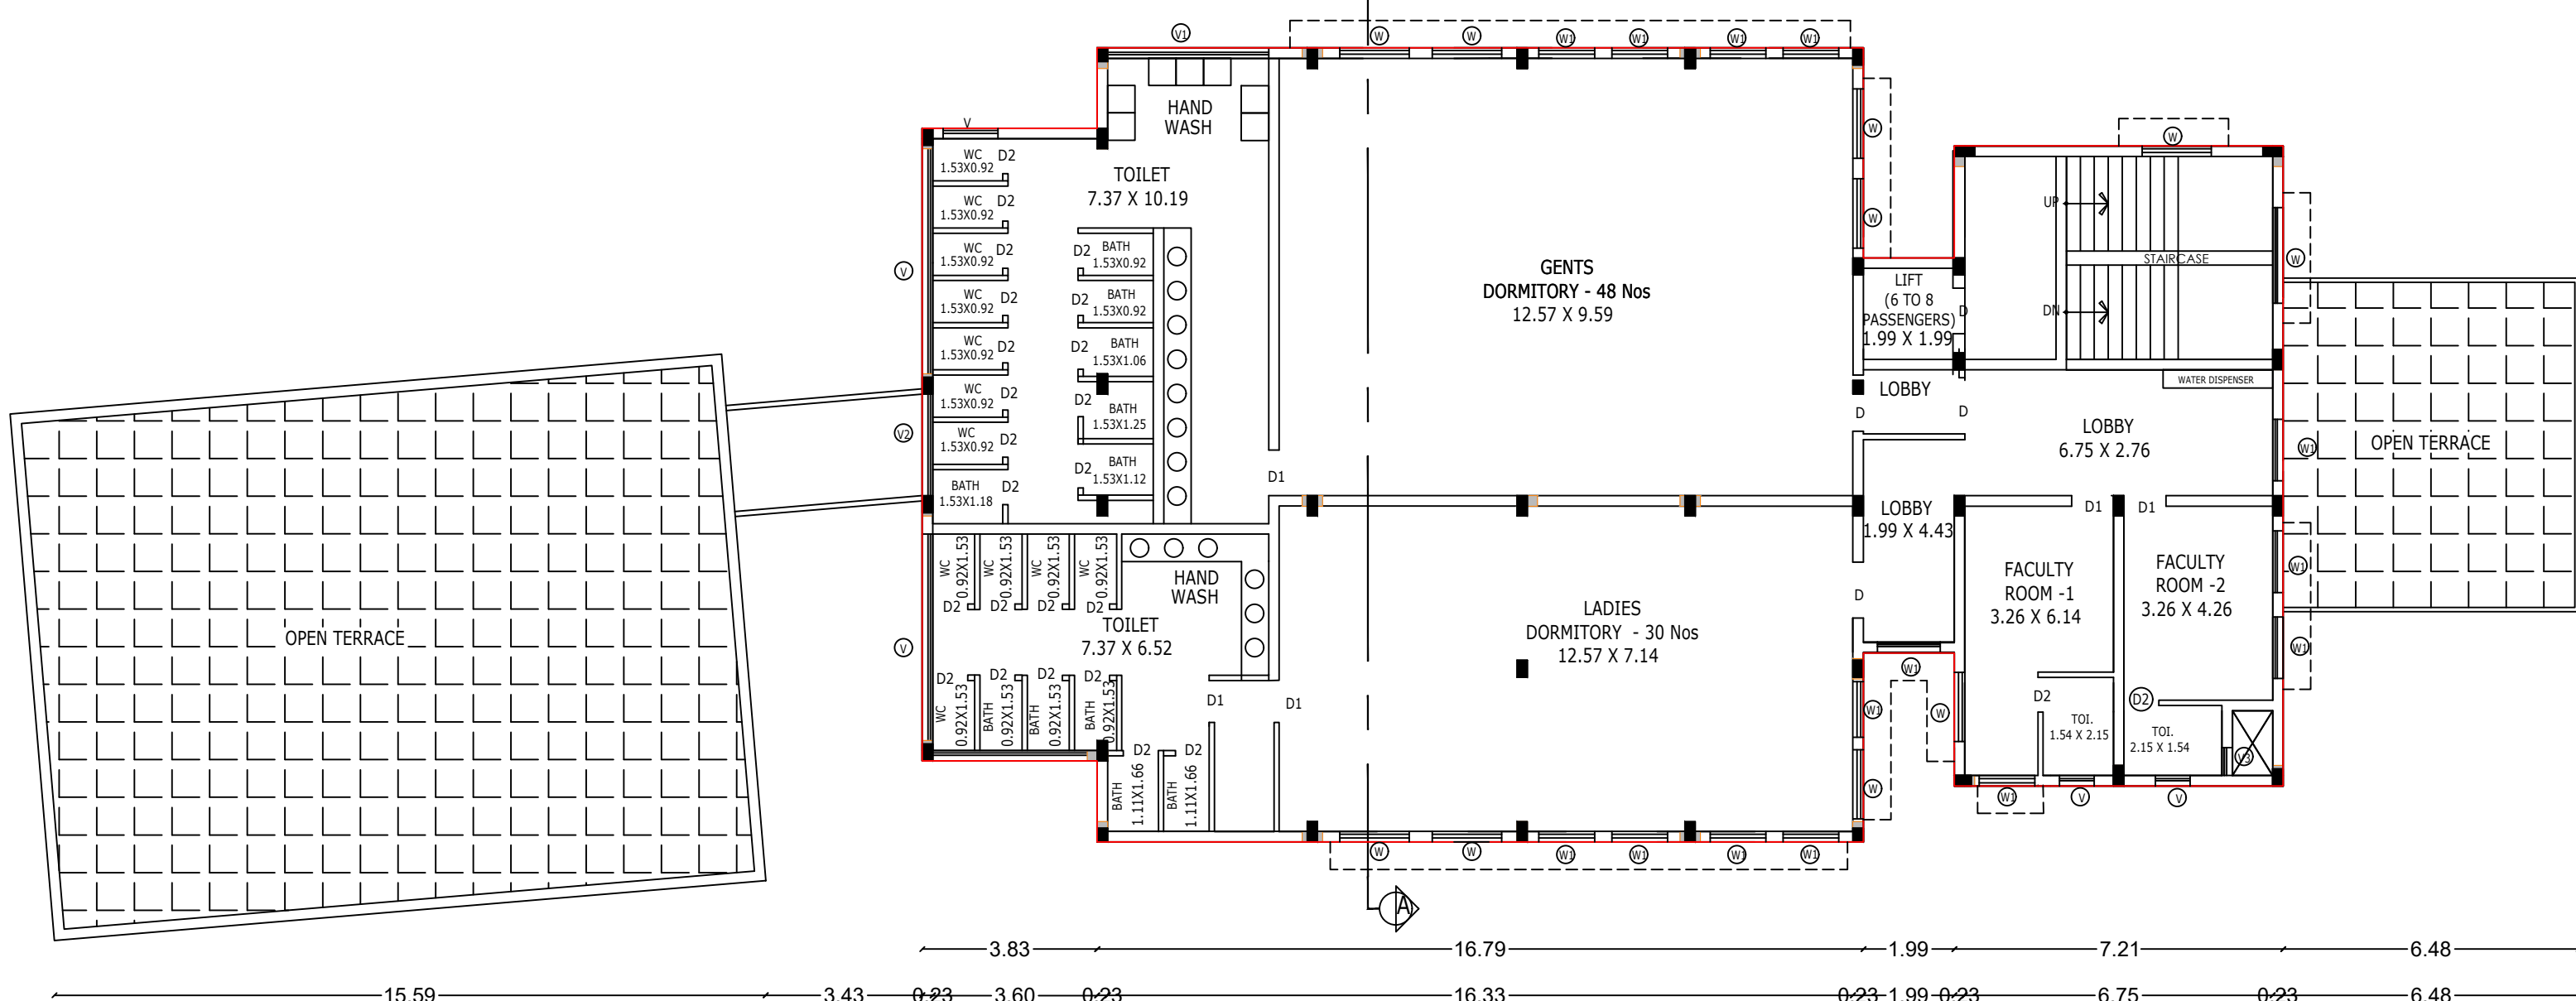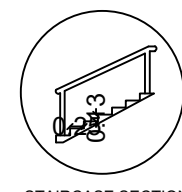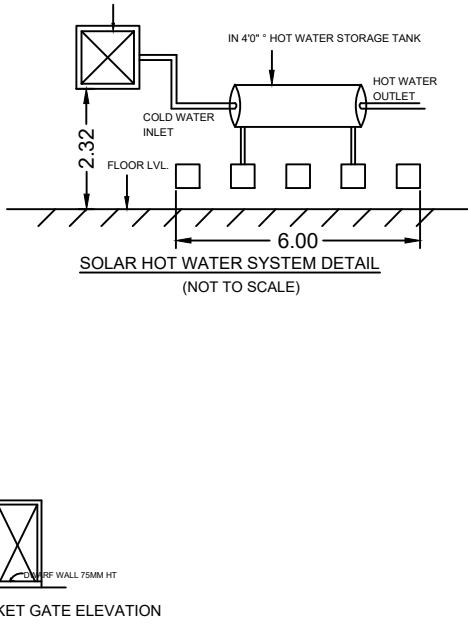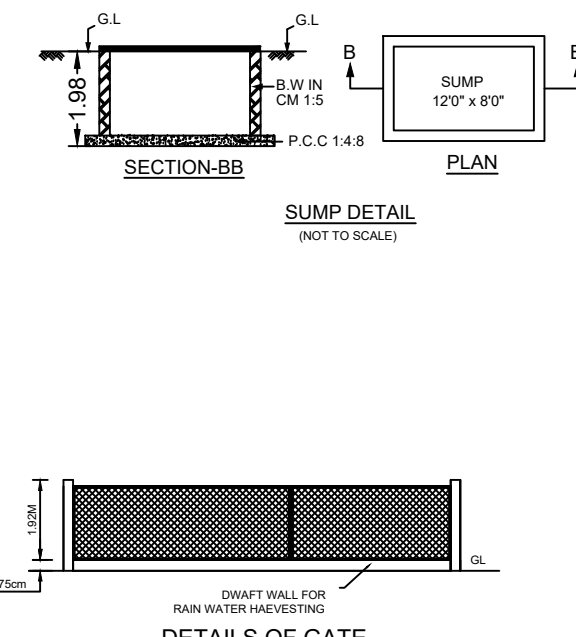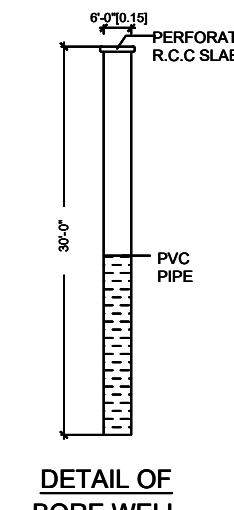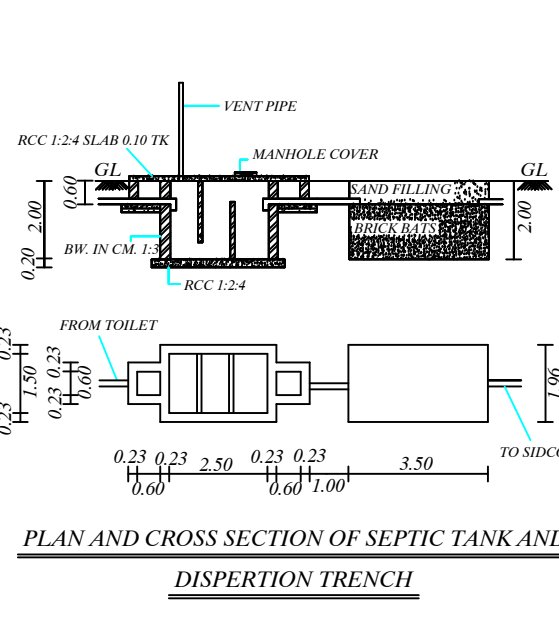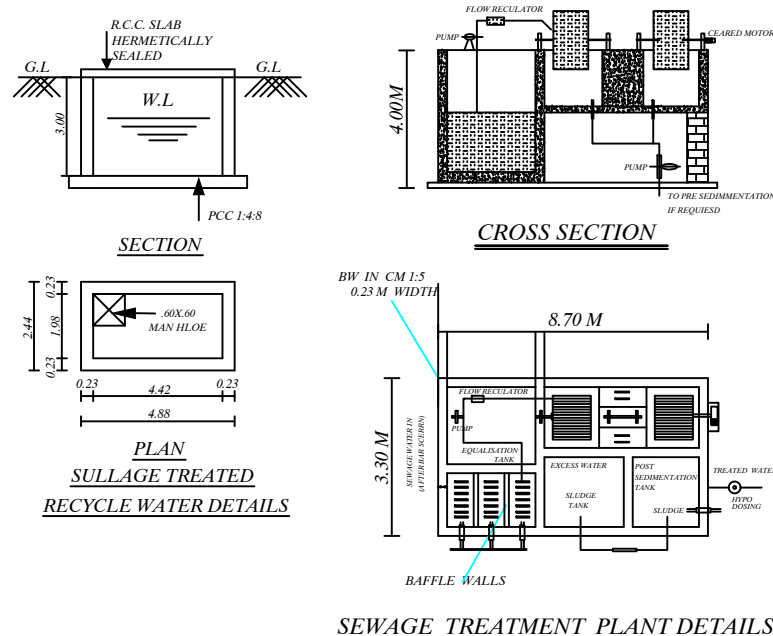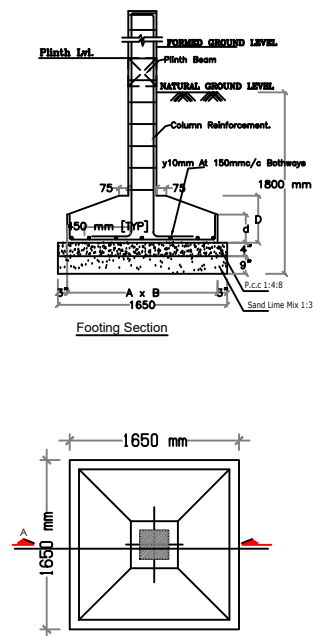


FIRST FLOOR PLAN

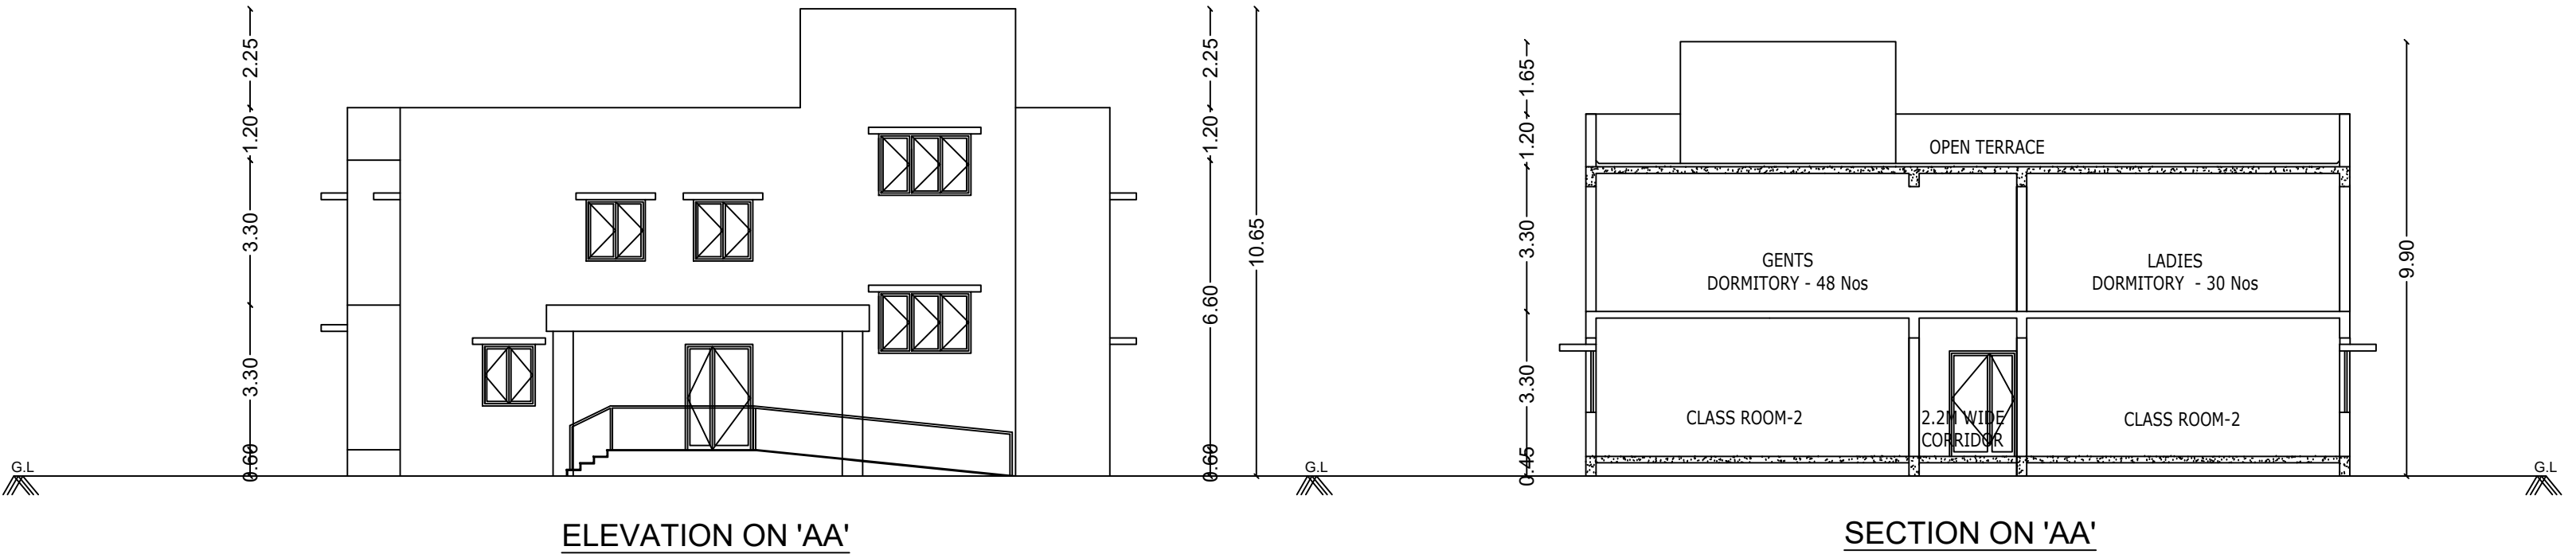


ELEVATION ON 'AA'

SECTION ON 'AA'

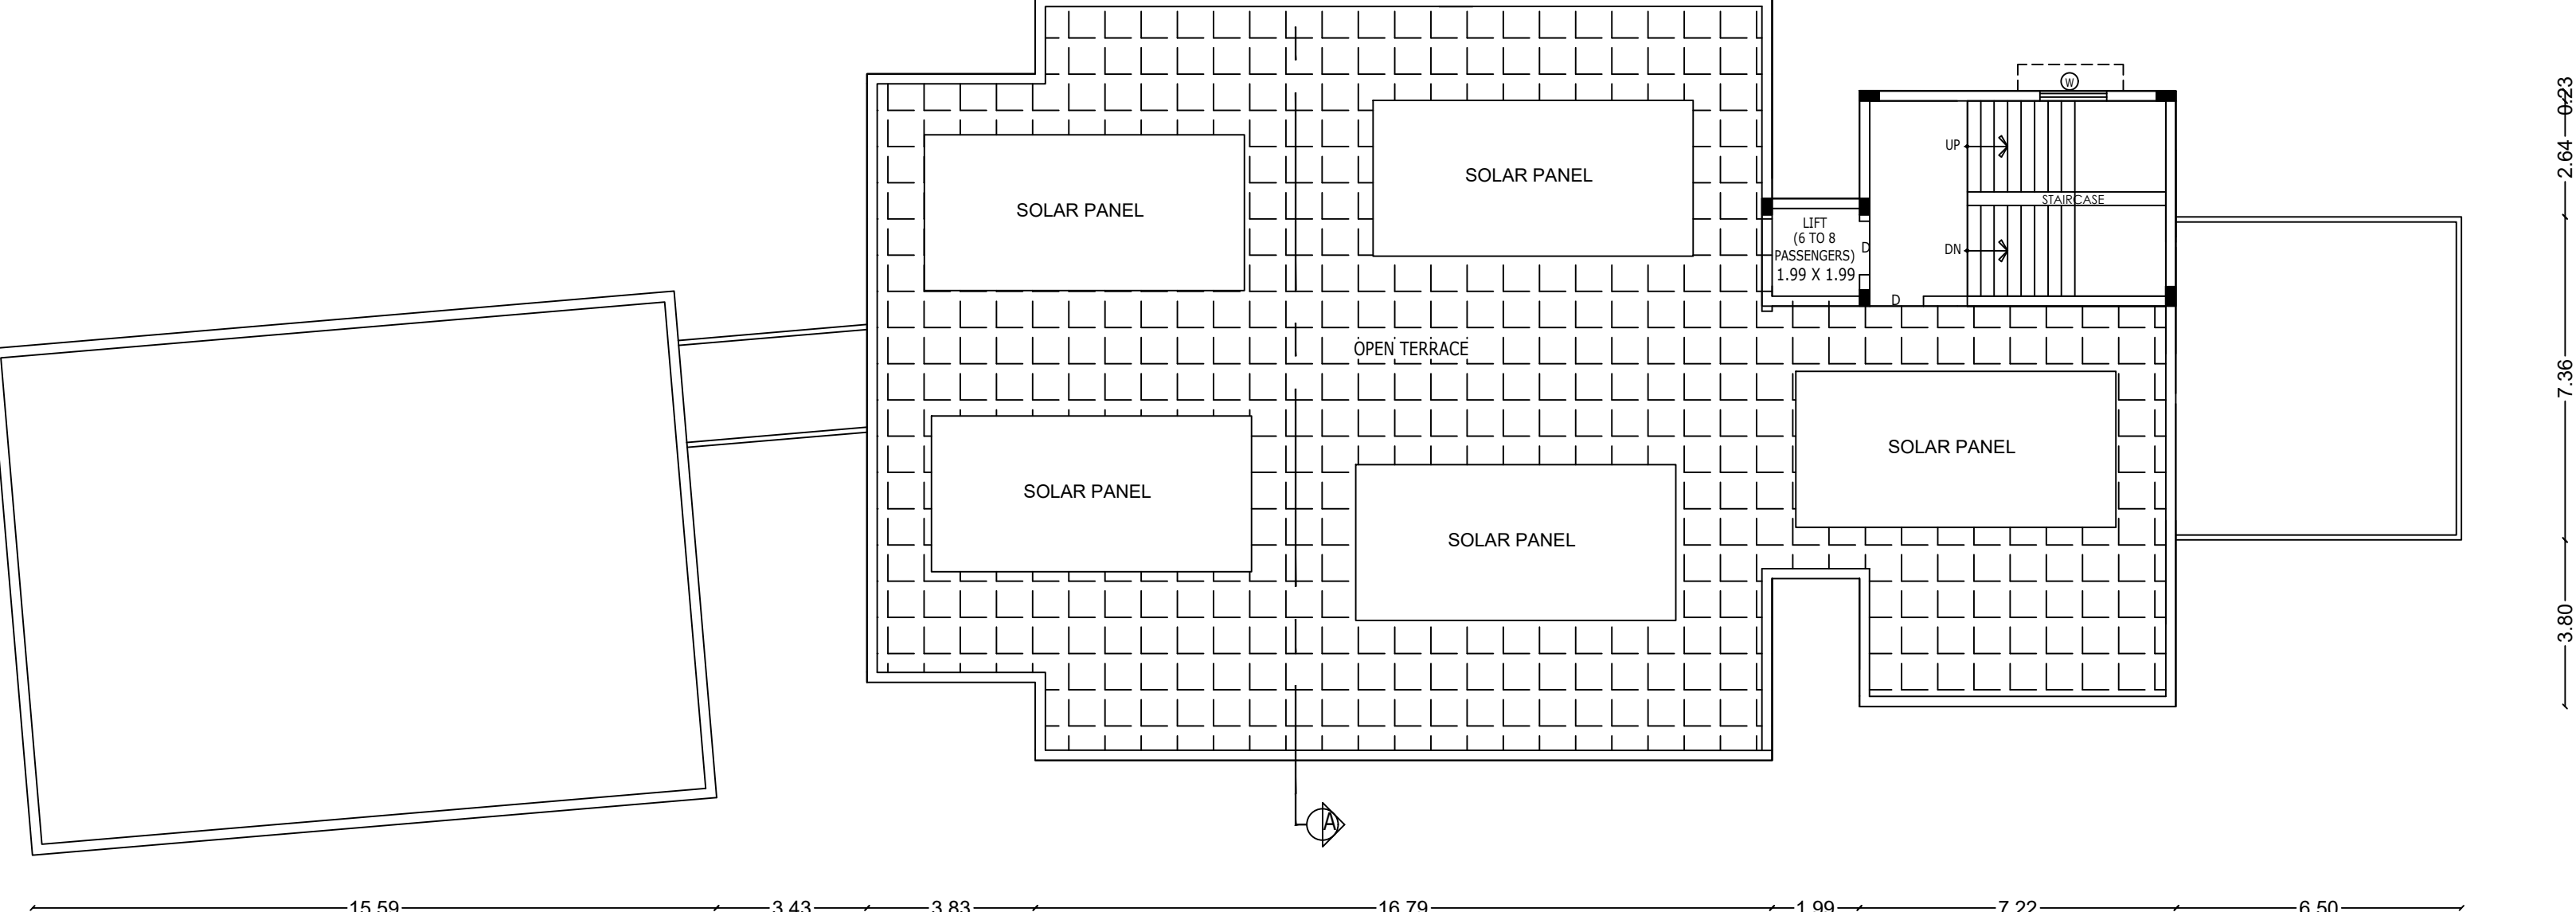

TERRACE FLOOR PLAN

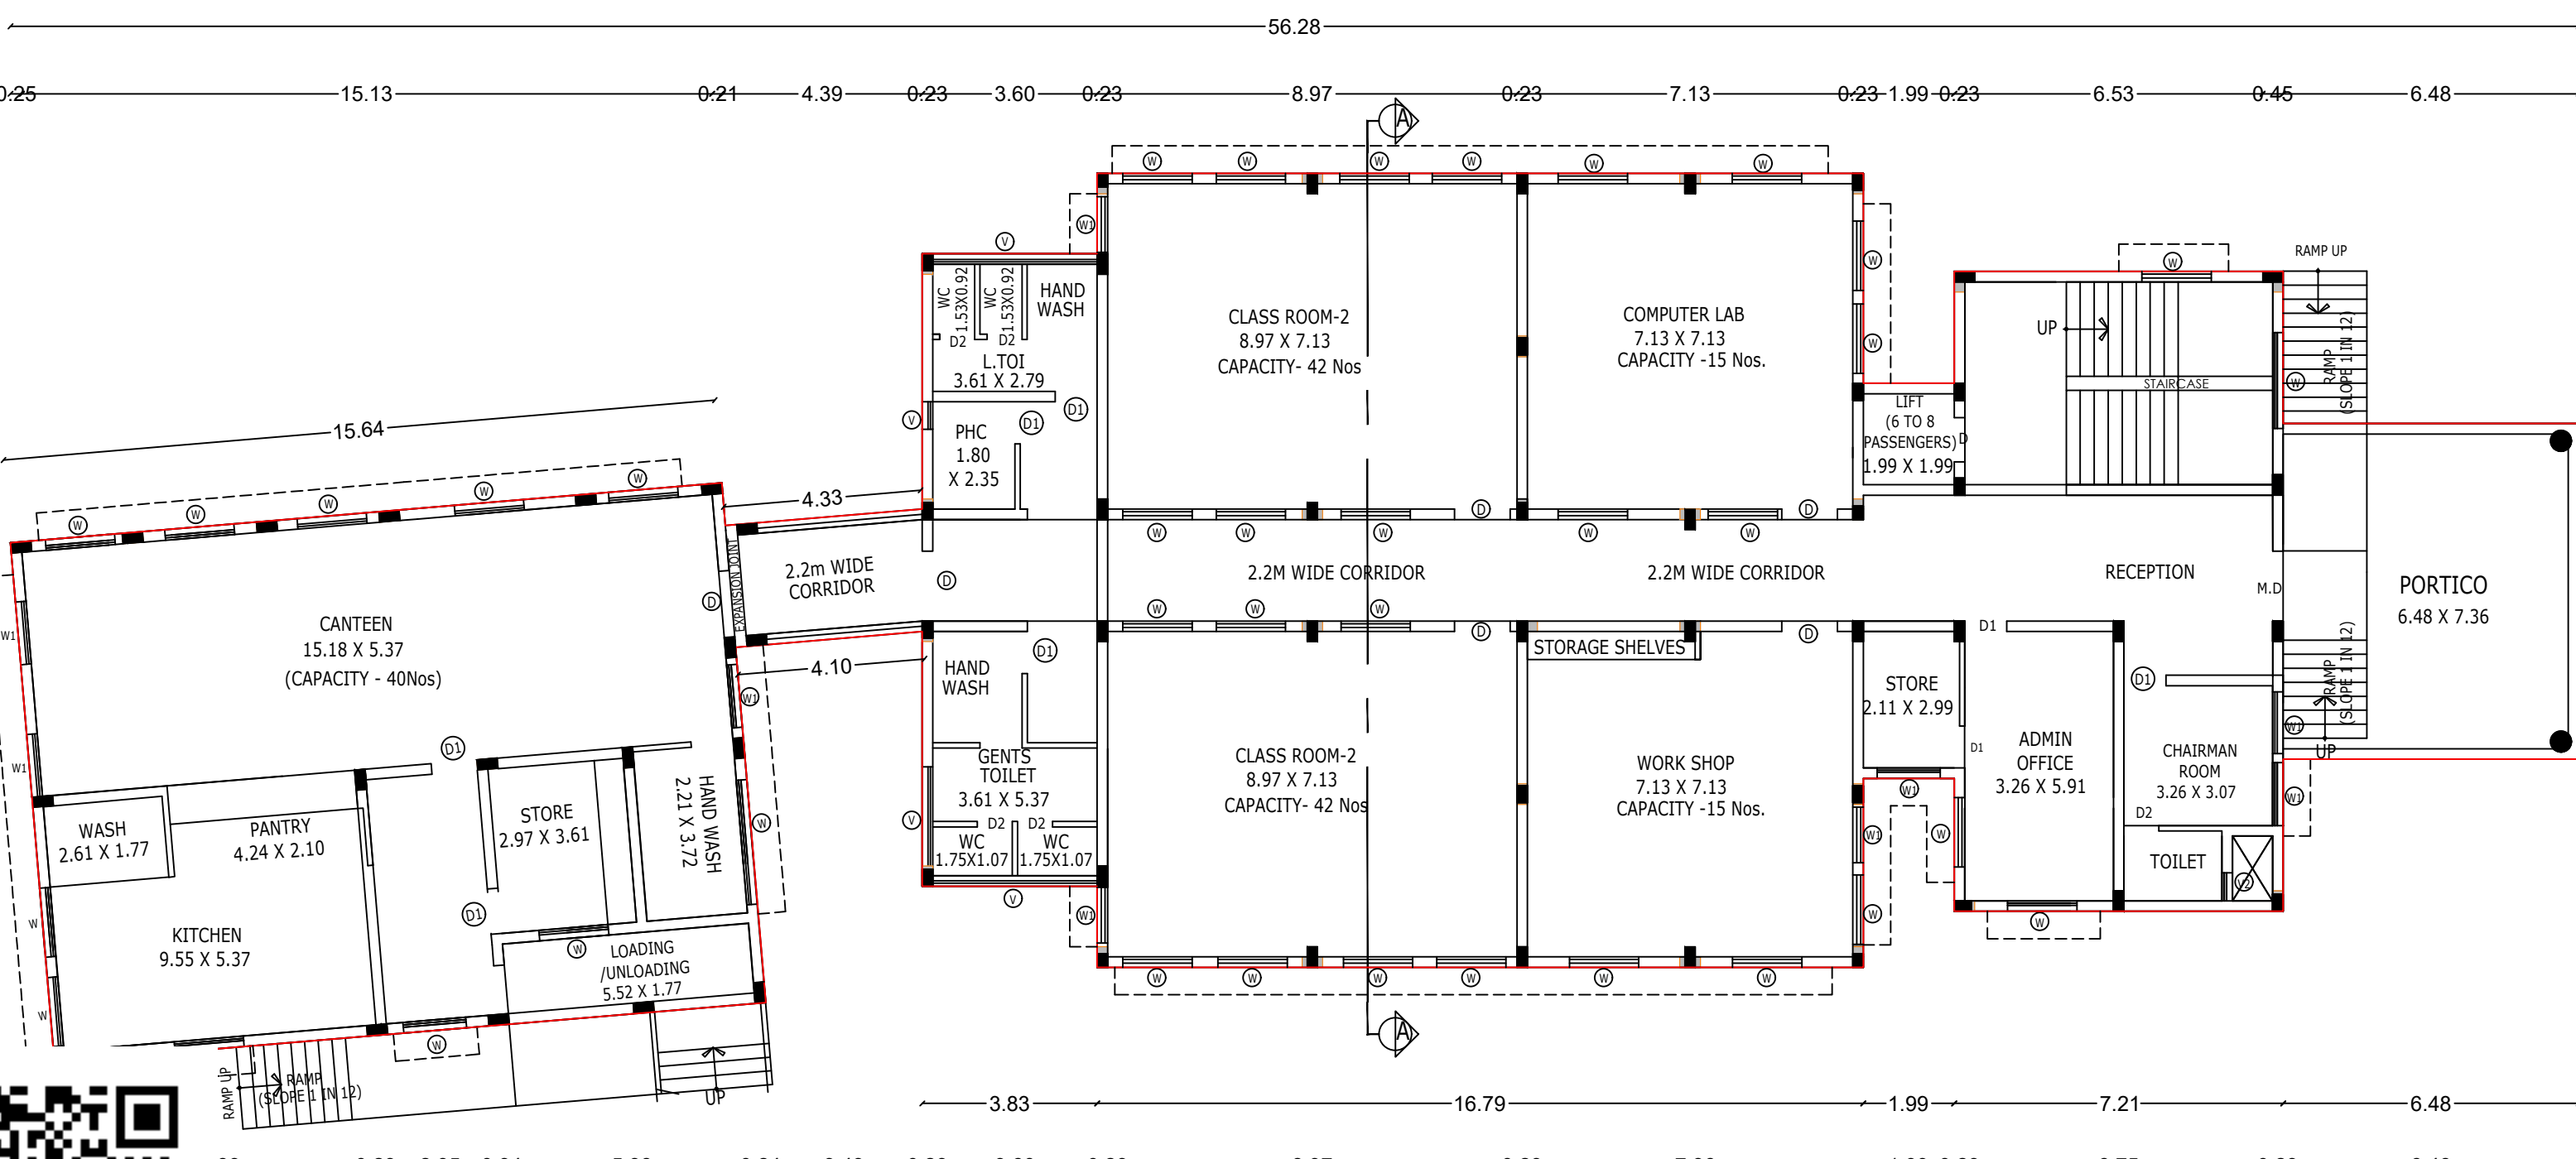

GROUND FLOOR PLAN

REFERENCE

PROPOSED SITE	
PROPOSED BUILDING	
EXISTING ROAD	
DRIVE WAY	
OSR	

PARKING & WORKERS DETAILS :

TOTAL NO OF CAR PARKING PROVIDED	: 12 No's
TOTAL NO OF TWO WHEELER PARKING PROVIDED	: 37 No's
TOTAL NO OF WORKERS	: 10 No's

Eight ways to know a piece of land before you pay for it.

This report covers one part of the picture. These cover the rest, drawn from the same government records, for any property in Tamil Nadu.

LandLens One

Ask anything about a property and get an answer grounded in live government records, with the sources shown.

[/landlens/one](#)



Verify My Land

Every record check run on one property and returned as a single report.

[/landlens/verify-my-land](#)



Legal Opinion

An advocate's written opinion on the title, built on the records we pull for it.

[/landlens](#)



One Map

Every layer on one map: the parcel, its boundary, zoning, water bodies and what sits around it.

[/landlens/one/map](#)



PriceMap

What land actually changed hands for around this plot, taken from the registered deeds.

[/landlens/pricemap](#)



Build Scope

What you are allowed to build here: floor space, height, coverage and setbacks.

[/landlens/build-scope](#)



Property Tracker

Watch a property and hear about it when something new is registered against it.

[/landlens/property-tracker](#)



Deal Room

Run the transaction in one place: documents, stamping, signatures and the parties.

[/landlens/deal-room](#)



Twenty-four checks you can run yourself, at no cost.

Records and verification

The registers themselves, read for you.

Encumbrance Certificate

Patta and Chitta

Field Measurement Sketch

EC Analyzer

Bank charge check

Court case search

Seller background check

Approval check by survey

Value and duty

What it is worth and what it costs to register.

Guideline value by street

Guideline value by survey

Stamp duty and registration fees

Capital gains

Floor space index

Area unit converter

Zoning and land use

What the plan says can happen on this land.

Land use zone finder

CMDA land use check

Coastal regulation zone

Master plan check

Water bodies finder

Airport height clearance

Registers and directories

Who holds it, and which office keeps the record.

Find your registering office

Temple property check

Waqf property check

RERA register



Every free tool
/tools



Services we run
for you
/services



The LandLens
suite
/landlens/one



Every claim in this document traces back to a government record.

Legal opinions, due diligence and title verification

Building plan, layout and sub-division approvals

Completion and occupancy certificates, regularisation

Escrow, negotiation and NRI property management

Land survey, soil testing, architecture and construction

Verified RealEstate
3/350/2 Mettukuppam,
OMR Thoraipakkam,
Chennai 600 097, India
hello@verified.realestate
+91 9996 12 9996

Prepared from the registers named on the page each finding sits on. Where a register could not be read, this document says so in its place rather than leaving the gap to be read as a clean result.

