

PP

APPROVAL RECORD

Planning Permission

Tirupathur district, Tamil Nadu

APPROVAL TYPE

Building Plan

ISSUING AUTHORITY


Rural Panchayat

The approval as the planning authority issued it, reproduced in full behind this page.


An approval speaks to what was sanctioned, not to what was built. Completion is a separate record.

PLAN SHOWING THE PROPOSED CONSTRUCTION OF R.C.C. TERRACED ROOF SCHOOL BUILDING (GROUND FLOOR) "MAHARUDRA VIDYALAYA" IN S.F.NO - 69/1B, 69/1A3B VELAKKALNATHAM VILLAGE & PANCHAYAT, NATRAMPALLI TALUK, TIRUPATTUR DISTRICT.


APPLICANT : Mr. G. VENKATAPATHY, S/o. M. GOVINDAPPAN.

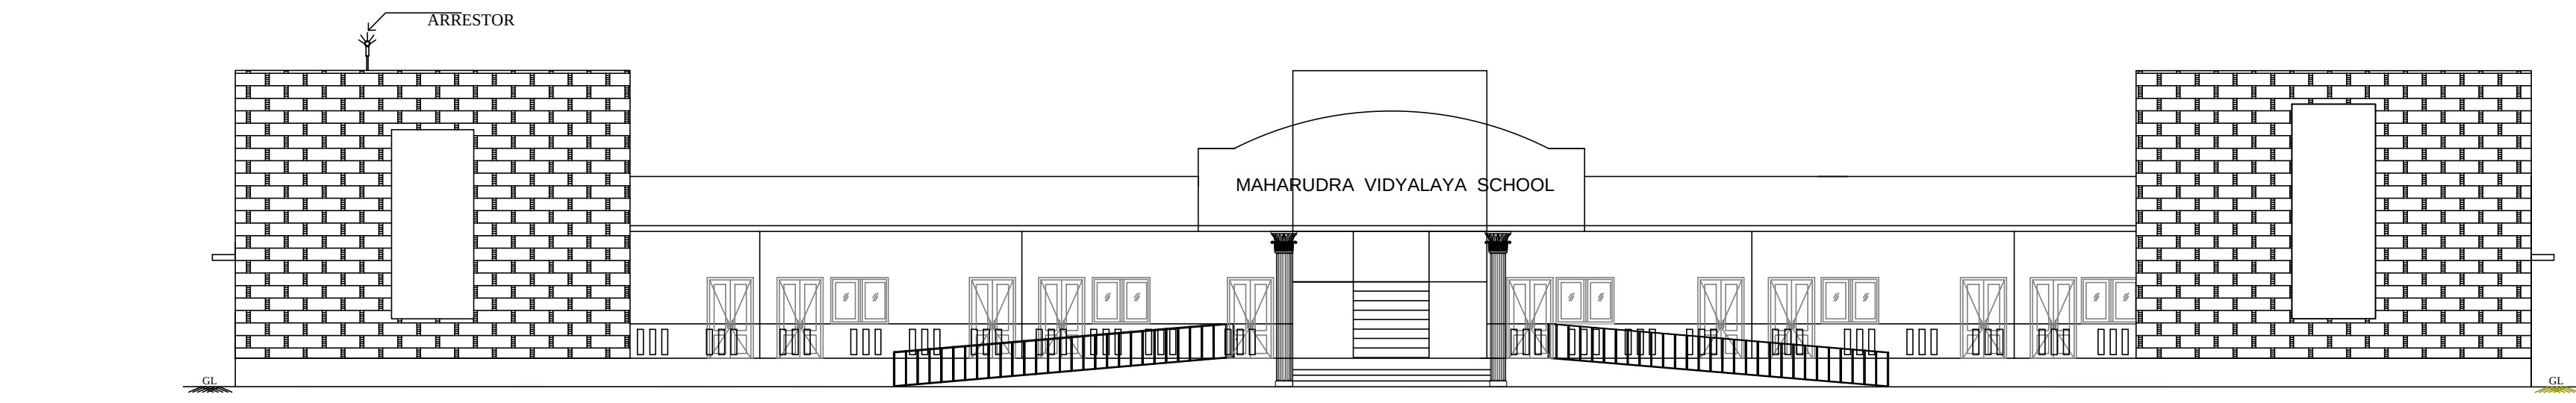


ELEVATION

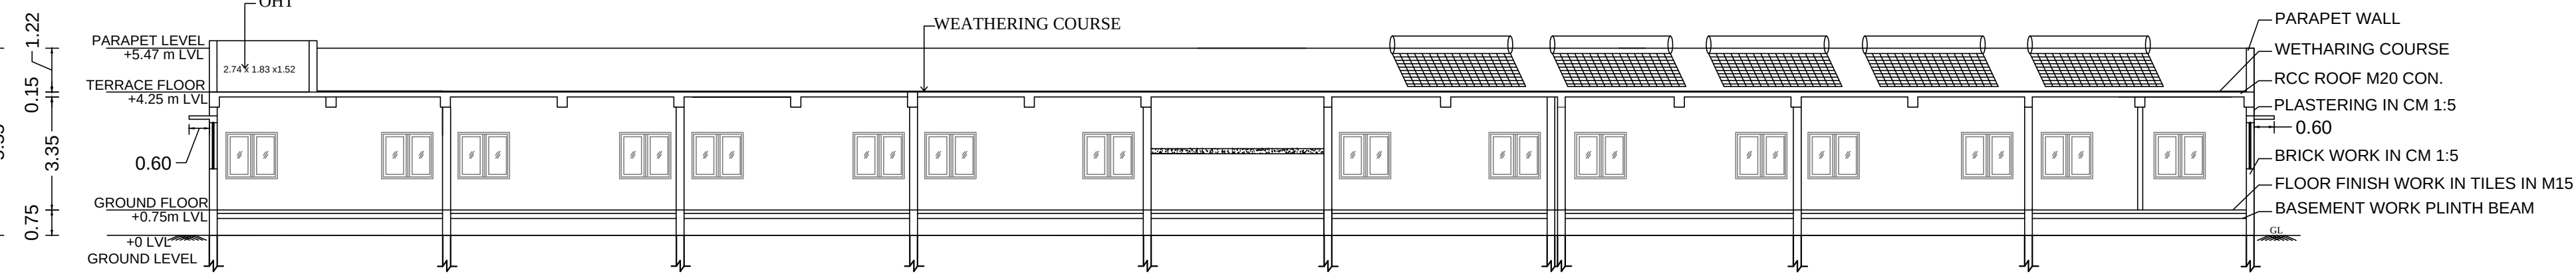

SECTION AA'

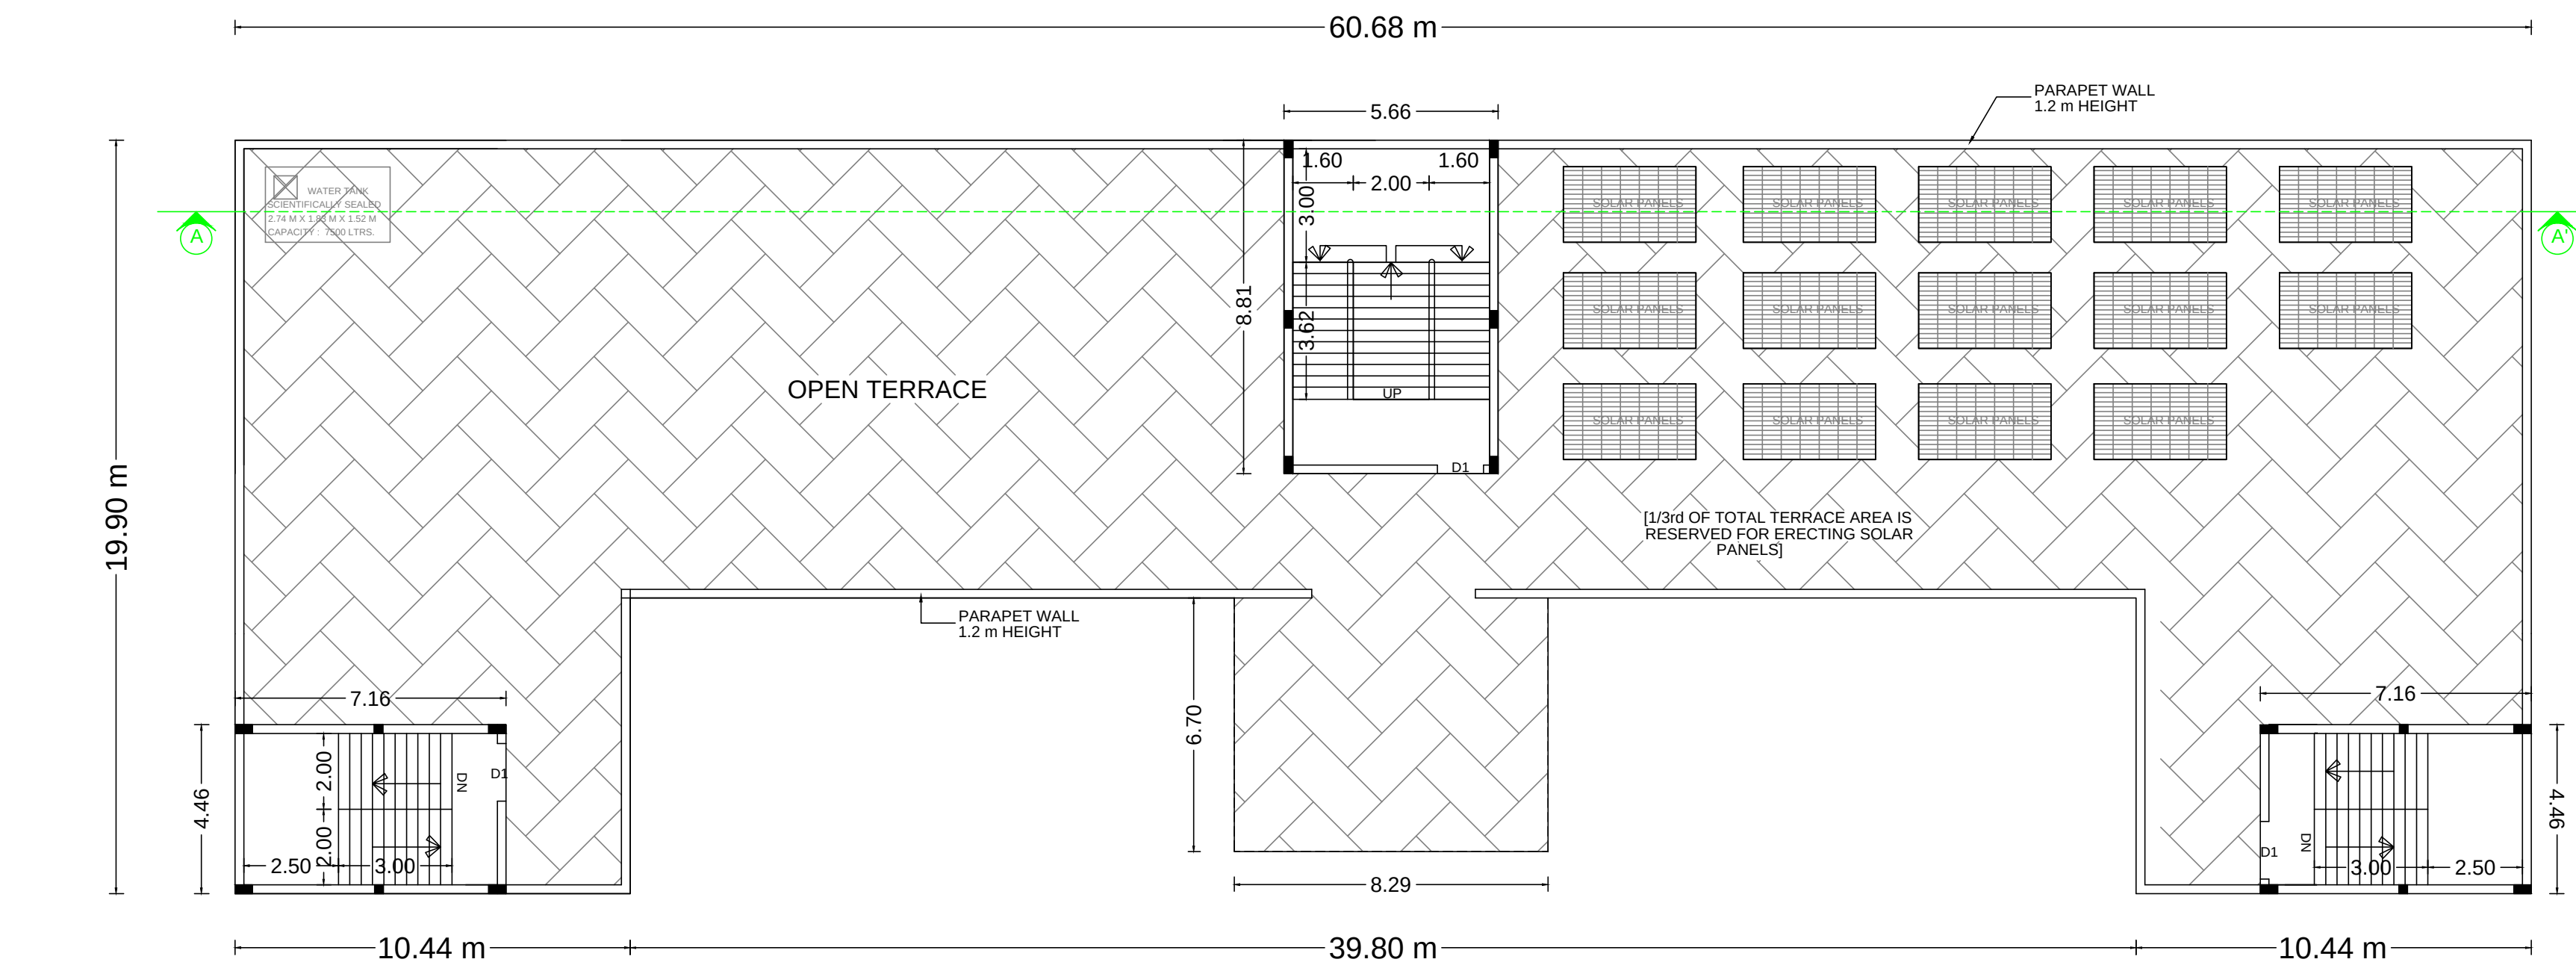


TERRACE FLOOR PLAN

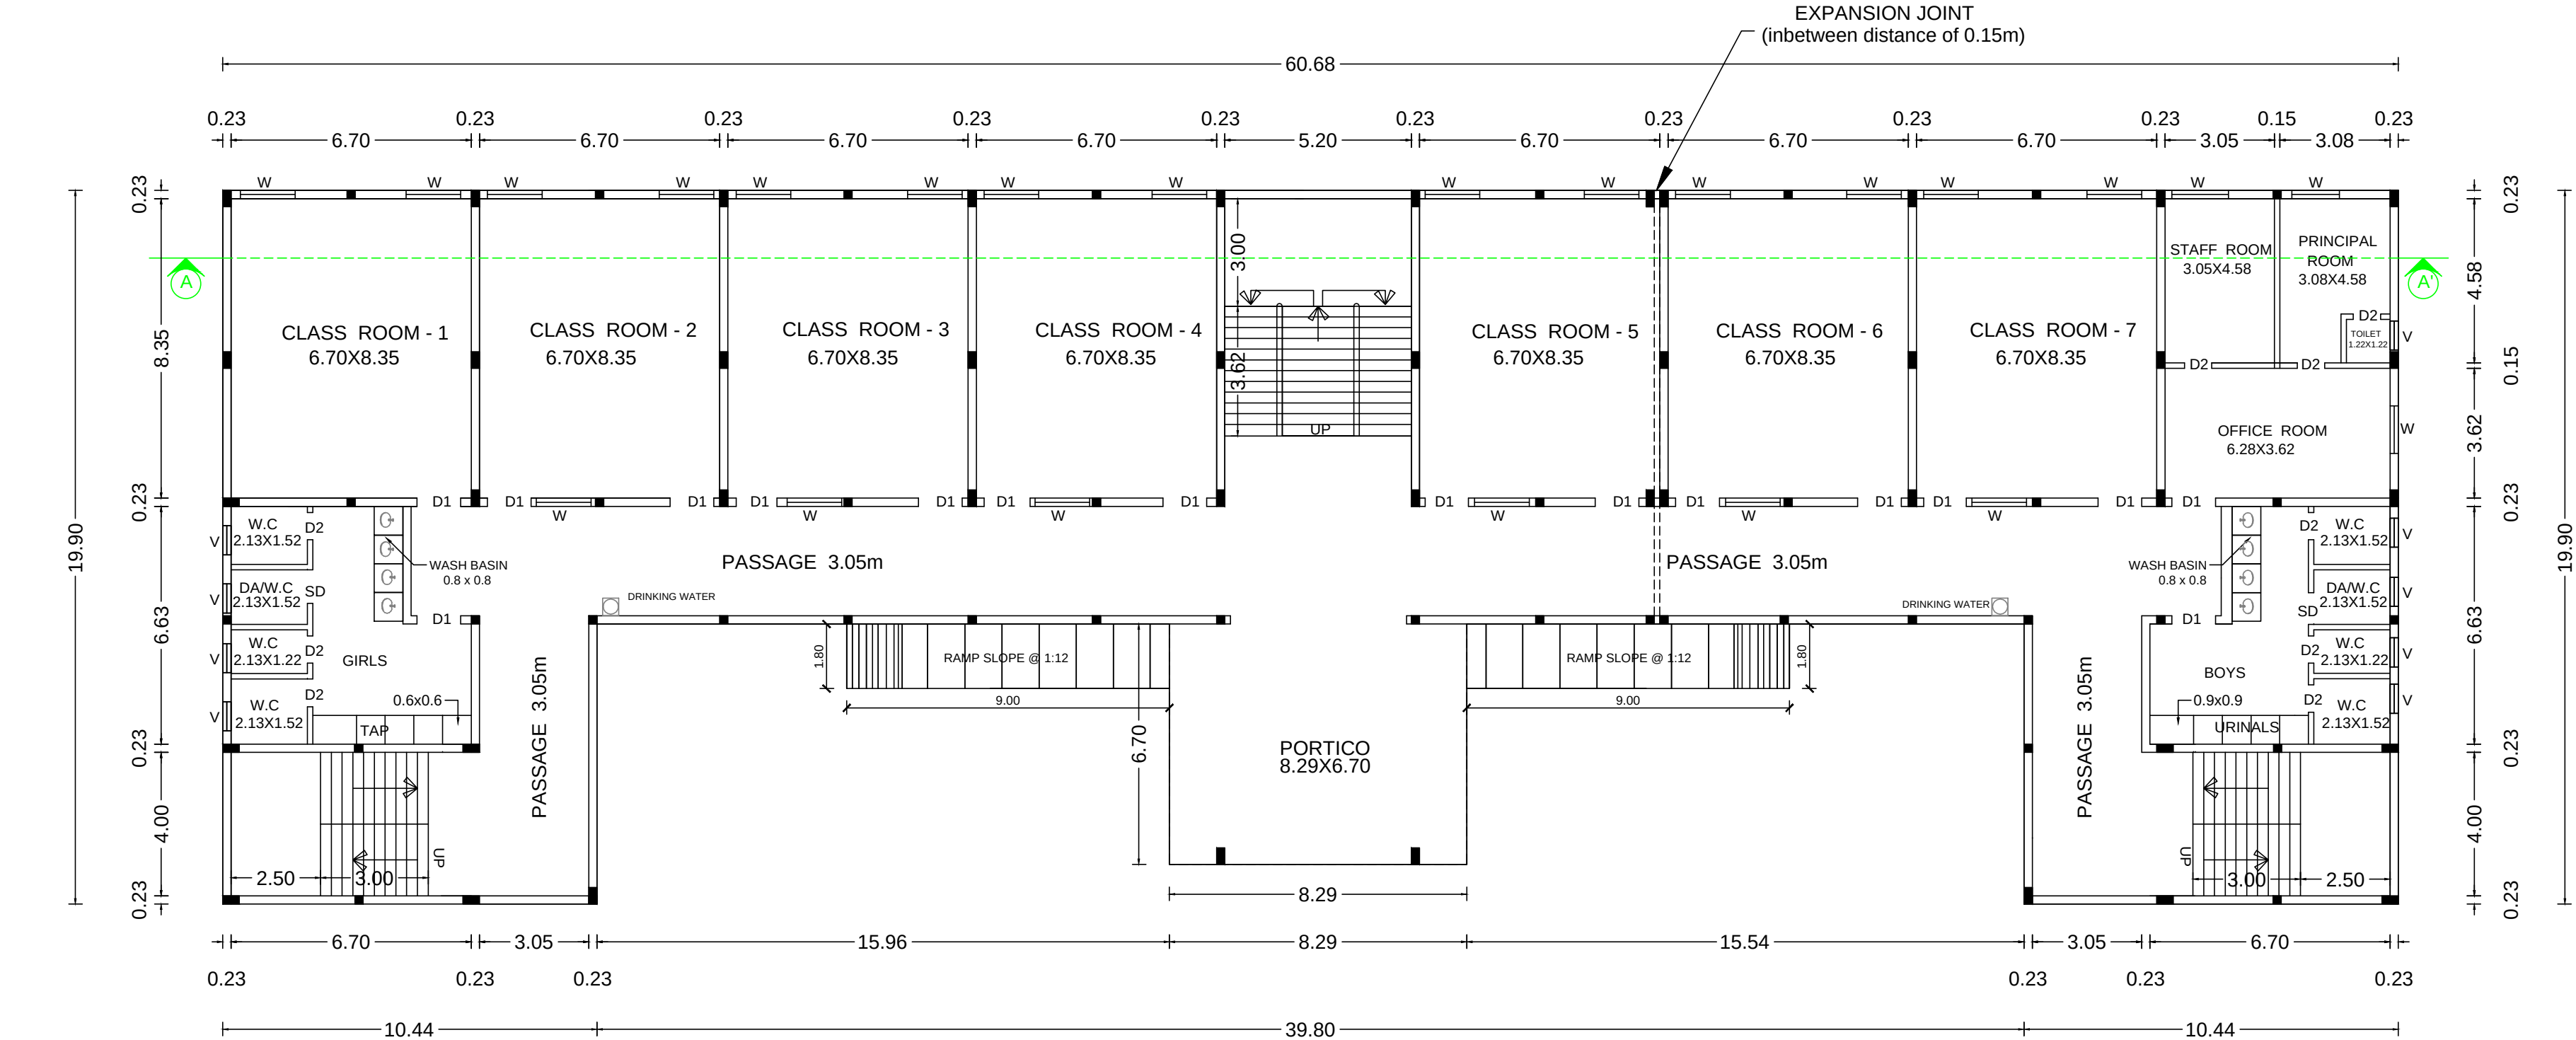


GROUND FLOOR PLAN


BLOCK - I

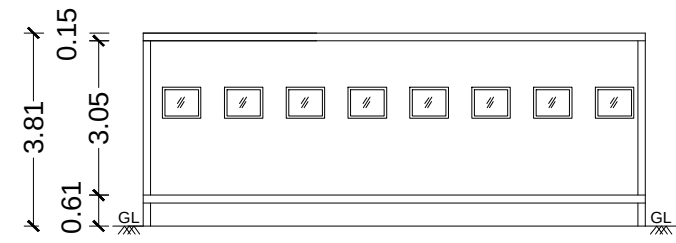


ELEVATION

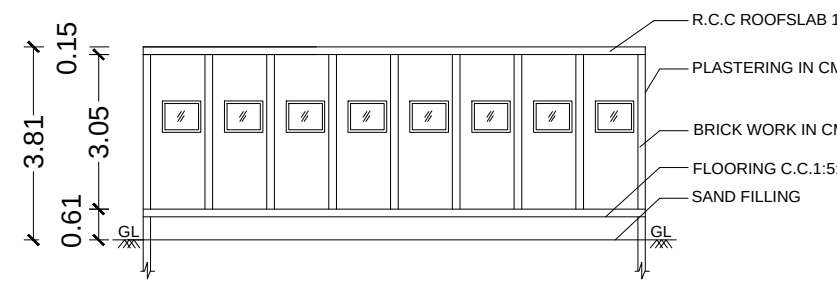

SECTION

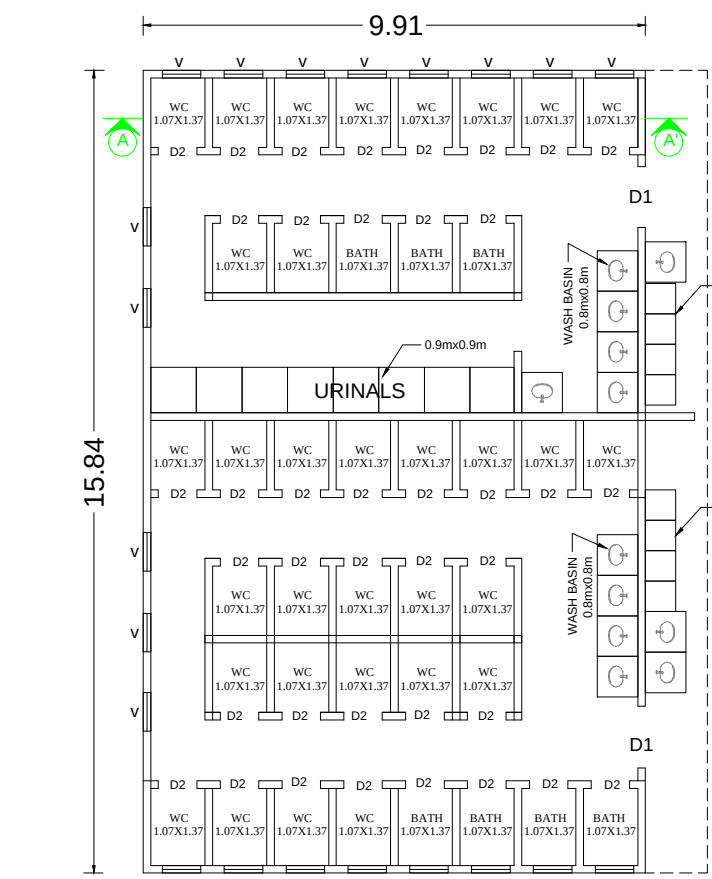

TOILET BLOCK
BLOCK - II

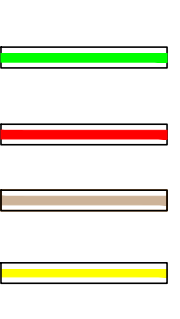OSR REQUIREMENTS		DISTRICT TOWN AND COUNTRY PLANNING OFFICE (TIRUPATTUR DISTRICT)	
REQUIRED: (OSR AREA REQUIRED 10 % OF THE TOTAL SITE AREA) OSR AREA = 7450.00 x $\frac{10}{100}$ 745.00 SQ.MT (10.00% REQUIRED)		OFFICE USE ONLY SITE APPROVAL: ONLINE APPLICATION NO - SWP / BPA / 695287 / 2025 SITE BOUNDARY SHOWN AS 'A' TO 'I' SITE APPROVAL ISSUED TECHNICAL APPROVAL: SWP / DTCP / TIRUPATTUR / BP NO - 14/2025 ONLINE APPLICATION NO - SWP / BPA / 695287 / 2025 TECHNICAL APPROVAL ISSUED REFERENCE : NJYV10WL	
PROVIDED: OSR AREA = 754.05 SQ.MT (1 to 4) 754.05 SQ.MT (10.12% PROVIDED)		ALL DIMENSIONS ARE IN METER SCALE 1 : 100	
APPLICANT:  Mr.G. VENKATAPATHY, S/o.M. GOVINDAPPAN.		SITE AREA STATEMENTS AS PER DOCUMENT AREA 7450.00 sq.mt AS PER PATTU / FMB AREA 7450.00 sq.mt AS PER SITE AREA 7450.00 sq.mt	
REGISTERED ENGINEER:  		<table><thead><tr><th>S.No.</th><th>DESCRIPTION</th><th>FSI AREA (in Sq.m)</th><th>NON-FSI AREA (in Sq.m)</th><th>TOTAL BUILTUP AREA (in Sq.m)</th></tr></thead><tbody><tr><td colspan="5">Block - 1 (School Building)</td></tr><tr><td>1</td><td>GROUND FLOOR</td><td>952.23</td><td>--</td><td>952.23</td></tr><tr><td></td><td>TERRACE FLOOR</td><td>--</td><td>113.74</td><td>113.74</td></tr><tr><td colspan="5">Block - 2 (Toilet Block)</td></tr><tr><td>2</td><td>GROUND FLOOR</td><td>156.97</td><td>--</td><td>156.97</td></tr><tr><td colspan="5">Block - 3 (Security Room)</td></tr><tr><td>3</td><td>GROUND FLOOR</td><td>--</td><td>6.25</td><td>6.25</td></tr><tr><td colspan="2">Total Area</td><td>1109.20</td><td>119.99</td><td>1229.19</td></tr></tbody></table> FLOOR SPACE INDEX (FSI): F.S.I AREA = $\frac{1109.20}{7450.00} = 0.15 < 2$ PLOT COVERAGE: PLOT COVERAGE AREA = $\frac{1109.20}{7450.00} \times 100 = 14.89 \%$		S.No.	DESCRIPTION	FSI AREA (in Sq.m)	NON-FSI AREA (in Sq.m)	TOTAL BUILTUP AREA (in Sq.m)	Block - 1 (School Building)					1	GROUND FLOOR	952.23	--	952.23		TERRACE FLOOR	--	113.74	113.74	Block - 2 (Toilet Block)					2	GROUND FLOOR	156.97	--	156.97	Block - 3 (Security Room)					3	GROUND FLOOR	--	6.25	6.25	Total Area		1109.20	119.99	1229.19			
S.No.	DESCRIPTION	FSI AREA (in Sq.m)	NON-FSI AREA (in Sq.m)	TOTAL BUILTUP AREA (in Sq.m)	
Block - 1 (School Building)	
1	GROUND FLOOR	952.23	--	952.23	
	TERRACE FLOOR	--	113.74	113.74	
Block - 2 (Toilet Block)	
2	GROUND FLOOR	156.97	--	156.97	
Block - 3 (Security Room)	
3	GROUND FLOOR	--	6.25	6.25	
Total Area		1109.20	119.99	1229.19	
STRUCTURAL ENGINEER:  		PARKING REQUIREMENTS : PROPOSED CARPET AREA = 391.62 Sq.m 1. CAR CALCULATION $\frac{391.62}{300.00} = 1.31 = 2$ Nos 1 SPACE FOR EVERY 300 SQ.M 2. TWO WHEELER CALCULATION $\frac{391.62}{50.00} = 7.83 = 8$ Nos 1 SPACE FOR EVERY 50 SQ.M 3. CYCLE CALCULATION $\frac{391.62}{5.00} = 78.32 = 79$ Nos 1 SPACE FOR EVERY 5 SQ.M	
CONSTRUCTION ENGINEER:  Er. M. SENTHIL KUAMR, M.E.(Str) Reg.No: CE/NOV/2020/003 Registered Construction Engineer-CE DTCP Approved Engineer Tirupattur District. 635 601. Cell: 9894176317		<table><thead><tr><th>DESCRIPTION</th><th>STALL SIZE</th><th>REQUIRED</th><th>PROVIDED</th></tr></thead><tbody><tr><td>CAR</td><td>2.50 X 5.00</td><td>02 NOS</td><td>20 NOS</td></tr><tr><td>TWO WHEELER</td><td>1.00 X 1.80</td><td>08 NOS</td><td>20 NOS</td></tr><tr><td>PH CAR</td><td>3.60 X 5.00</td><td>01 NOS</td><td>02 NOS</td></tr><tr><td>PH TWO WHEELER</td><td>1.00 X 1.80</td><td>01 NOS</td><td>10 NOS</td></tr><tr><td>CYCLE</td><td>0.60 X 1.80</td><td>79 NOS</td><td>168 NOS</td></tr></tbody></table> SANITARY DETAILS : TOTAL STUDENTS = 280 Nos BOYS = 140 Nos GIRLS = 140 Nos <table><thead><tr><th>DESCRIPTION</th><th>REQUIRED</th><th>PROVIDED</th></tr></thead><tbody><tr><td>WC - 1 FOR 15 BOYS</td><td>10 NOS</td><td>13 NOS</td></tr><tr><td>WC - 1 FOR 6 GIRLS</td><td>24 NOS</td><td>25 NOS</td></tr><tr><td>WASH BASIN - 1 FOR 15 PUPILS</td><td>19 NOS</td><td>20 NOS</td></tr><tr><td>URINALS - 1 FOR 12 BOYS</td><td>12 NOS</td><td>13 NOS</td></tr><tr><td>DRINKING WATER - 1 ON EACH FLOOR</td><td>01 NOS</td><td>02 NOS</td></tr><tr><td>BATHS SINK - 1 FOR 40 PUPILS</td><td>07 NOS</td><td>07 NOS</td></tr><tr><td>TAPS - 1 FOR 50 PUPILS</td><td>06 NOS</td><td>08 NOS</td></tr></tbody></table> FIRE CERTIFICATE : NECESSARY FIRE EXTINGUISHERS WILL BE PROVIDED WITH THE PERMISSION FROM THE FIRE SERVICE. REFERENCE : FOR BATH AND WASH SEPERATE PIPELINE IS TO BE PROVIDED AND DIRECTLY CONNECTED TO THE RECHARGE PIT FOR RECYCLING PURPOSE. SOLAR APPARATUS TO BE PROVIDED. RAIN WATER HARVESTING SYSTEM & SULLAGE WATER TREATMENT PLANT TANKS ARE PROVIDED AS PER STANDARD PROVISIONS.		DESCRIPTION	STALL SIZE	REQUIRED	PROVIDED	CAR	2.50 X 5.00	02 NOS	20 NOS	TWO WHEELER	1.00 X 1.80	08 NOS	20 NOS	PH CAR	3.60 X 5.00	01 NOS	02 NOS	PH TWO WHEELER	1.00 X 1.80	01 NOS	10 NOS	CYCLE	0.60 X 1.80	79 NOS	168 NOS	DESCRIPTION	REQUIRED	PROVIDED	WC - 1 FOR 15 BOYS	10 NOS	13 NOS	WC - 1 FOR 6 GIRLS	24 NOS	25 NOS	WASH BASIN - 1 FOR 15 PUPILS	19 NOS	20 NOS	URINALS - 1 FOR 12 BOYS	12 NOS	13 NOS	DRINKING WATER - 1 ON EACH FLOOR	01 NOS	02 NOS	BATHS SINK - 1 FOR 40 PUPILS	07 NOS	07 NOS	TAPS - 1 FOR 50 PUPILS	06 NOS	08 NOS
DESCRIPTION	STALL SIZE	REQUIRED	PROVIDED	
CAR	2.50 X 5.00	02 NOS	20 NOS	
TWO WHEELER	1.00 X 1.80	08 NOS	20 NOS	
PH CAR	3.60 X 5.00	01 NOS	02 NOS	
PH TWO WHEELER	1.00 X 1.80	01 NOS	10 NOS	
CYCLE	0.60 X 1.80	79 NOS	168 NOS	
DESCRIPTION	REQUIRED	PROVIDED	
WC - 1 FOR 15 BOYS	10 NOS	13 NOS	
WC - 1 FOR 6 GIRLS	24 NOS	25 NOS	
WASH BASIN - 1 FOR 15 PUPILS	19 NOS	20 NOS	
URINALS - 1 FOR 12 BOYS	12 NOS	13 NOS	
DRINKING WATER - 1 ON EACH FLOOR	01 NOS	02 NOS	
BATHS SINK - 1 FOR 40 PUPILS	07 NOS	07 NOS	
TAPS - 1 FOR 50 PUPILS	06 NOS	08 NOS	
COLOUR INDEX: SITE BOUNDARY PROPOSED BUILDING DRIVEWAY EXISTING ROAD	

Eight ways to know a piece of land before you pay for it.

This report covers one part of the picture. These cover the rest, drawn from the same government records, for any property in Tamil Nadu.

LandLens One

Ask anything about a property and get an answer grounded in live government records, with the sources shown.

[/landlens/one](#)



Verify My Land

Every record check run on one property and returned as a single report.

[/landlens/verify-my-land](#)



Legal Opinion

An advocate's written opinion on the title, built on the records we pull for it.

[/landlens](#)



One Map

Every layer on one map: the parcel, its boundary, zoning, water bodies and what sits around it.

[/landlens/one/map](#)



PriceMap

What land actually changed hands for around this plot, taken from the registered deeds.

[/landlens/pricemap](#)



Build Scope

What you are allowed to build here: floor space, height, coverage and setbacks.

[/landlens/build-scope](#)



Property Tracker

Watch a property and hear about it when something new is registered against it.

[/landlens/property-tracker](#)



Deal Room

Run the transaction in one place: documents, stamping, signatures and the parties.

[/landlens/deal-room](#)



Twenty-four checks you can run yourself, at no cost.

Records and verification

The registers themselves, read for you.

Encumbrance Certificate

Patta and Chitta

Field Measurement Sketch

EC Analyzer

Bank charge check

Court case search

Seller background check

Approval check by survey

Value and duty

What it is worth and what it costs to register.

Guideline value by street

Guideline value by survey

Stamp duty and registration fees

Capital gains

Floor space index

Area unit converter

Zoning and land use

What the plan says can happen on this land.

Land use zone finder

CMDA land use check

Coastal regulation zone

Master plan check

Water bodies finder

Airport height clearance

Registers and directories

Who holds it, and which office keeps the record.

Find your registering office

Temple property check

Waqf property check

RERA register



Every free tool
/tools



Services we run
for you
/services



The LandLens
suite
/landlens/one



Every claim in this document traces back to a government record.

Legal opinions, due diligence and title verification

Building plan, layout and sub-division approvals

Completion and occupancy certificates, regularisation

Escrow, negotiation and NRI property management

Land survey, soil testing, architecture and construction

Verified RealEstate
3/350/2 Mettukuppam,
OMR Thoraipakkam,
Chennai 600 097, India
hello@verified.realestate
+91 9996 12 9996

Prepared from the registers named on the page each finding sits on. Where a register could not be read, this document says so in its place rather than leaving the gap to be read as a clean result.

