
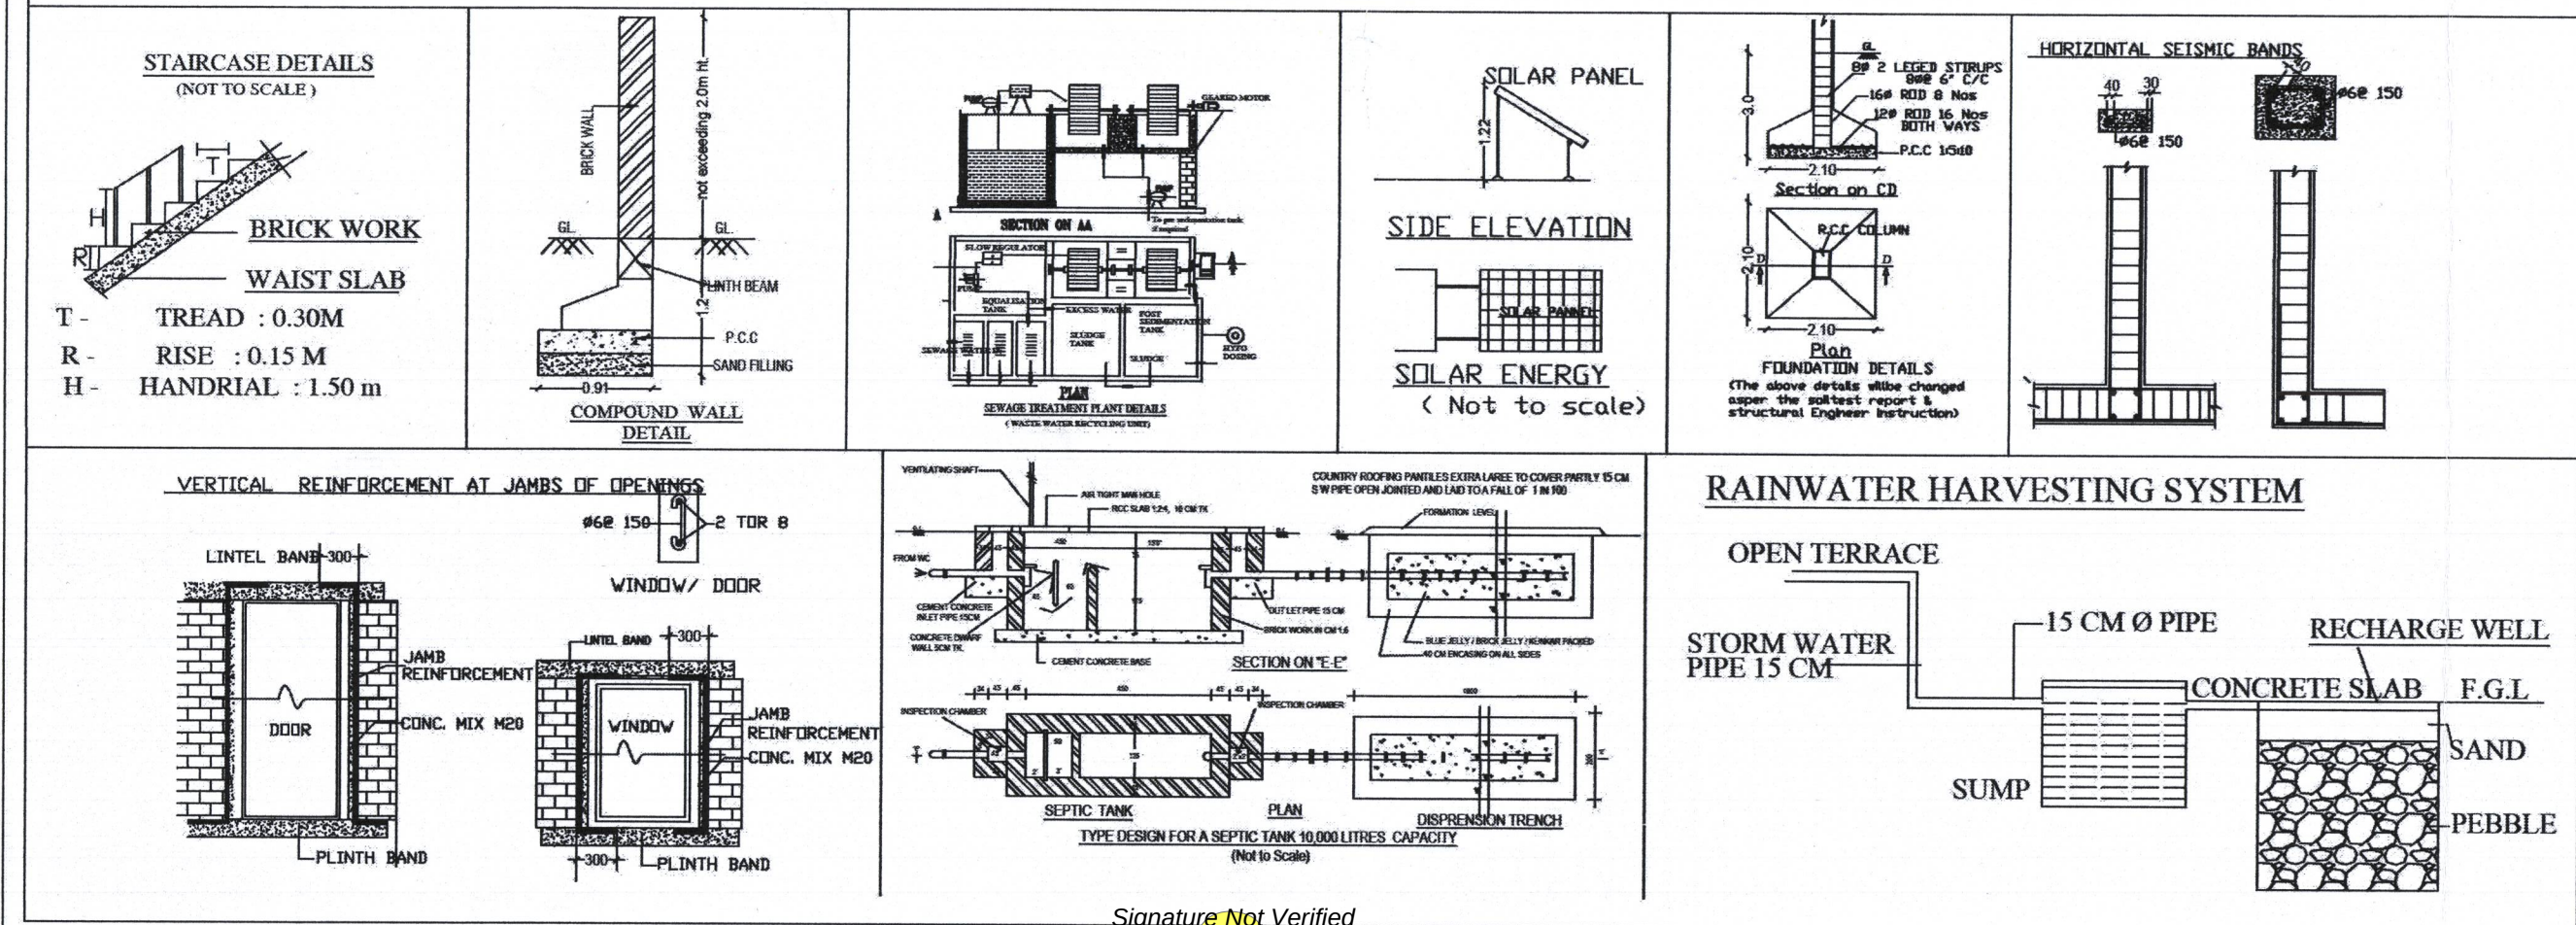


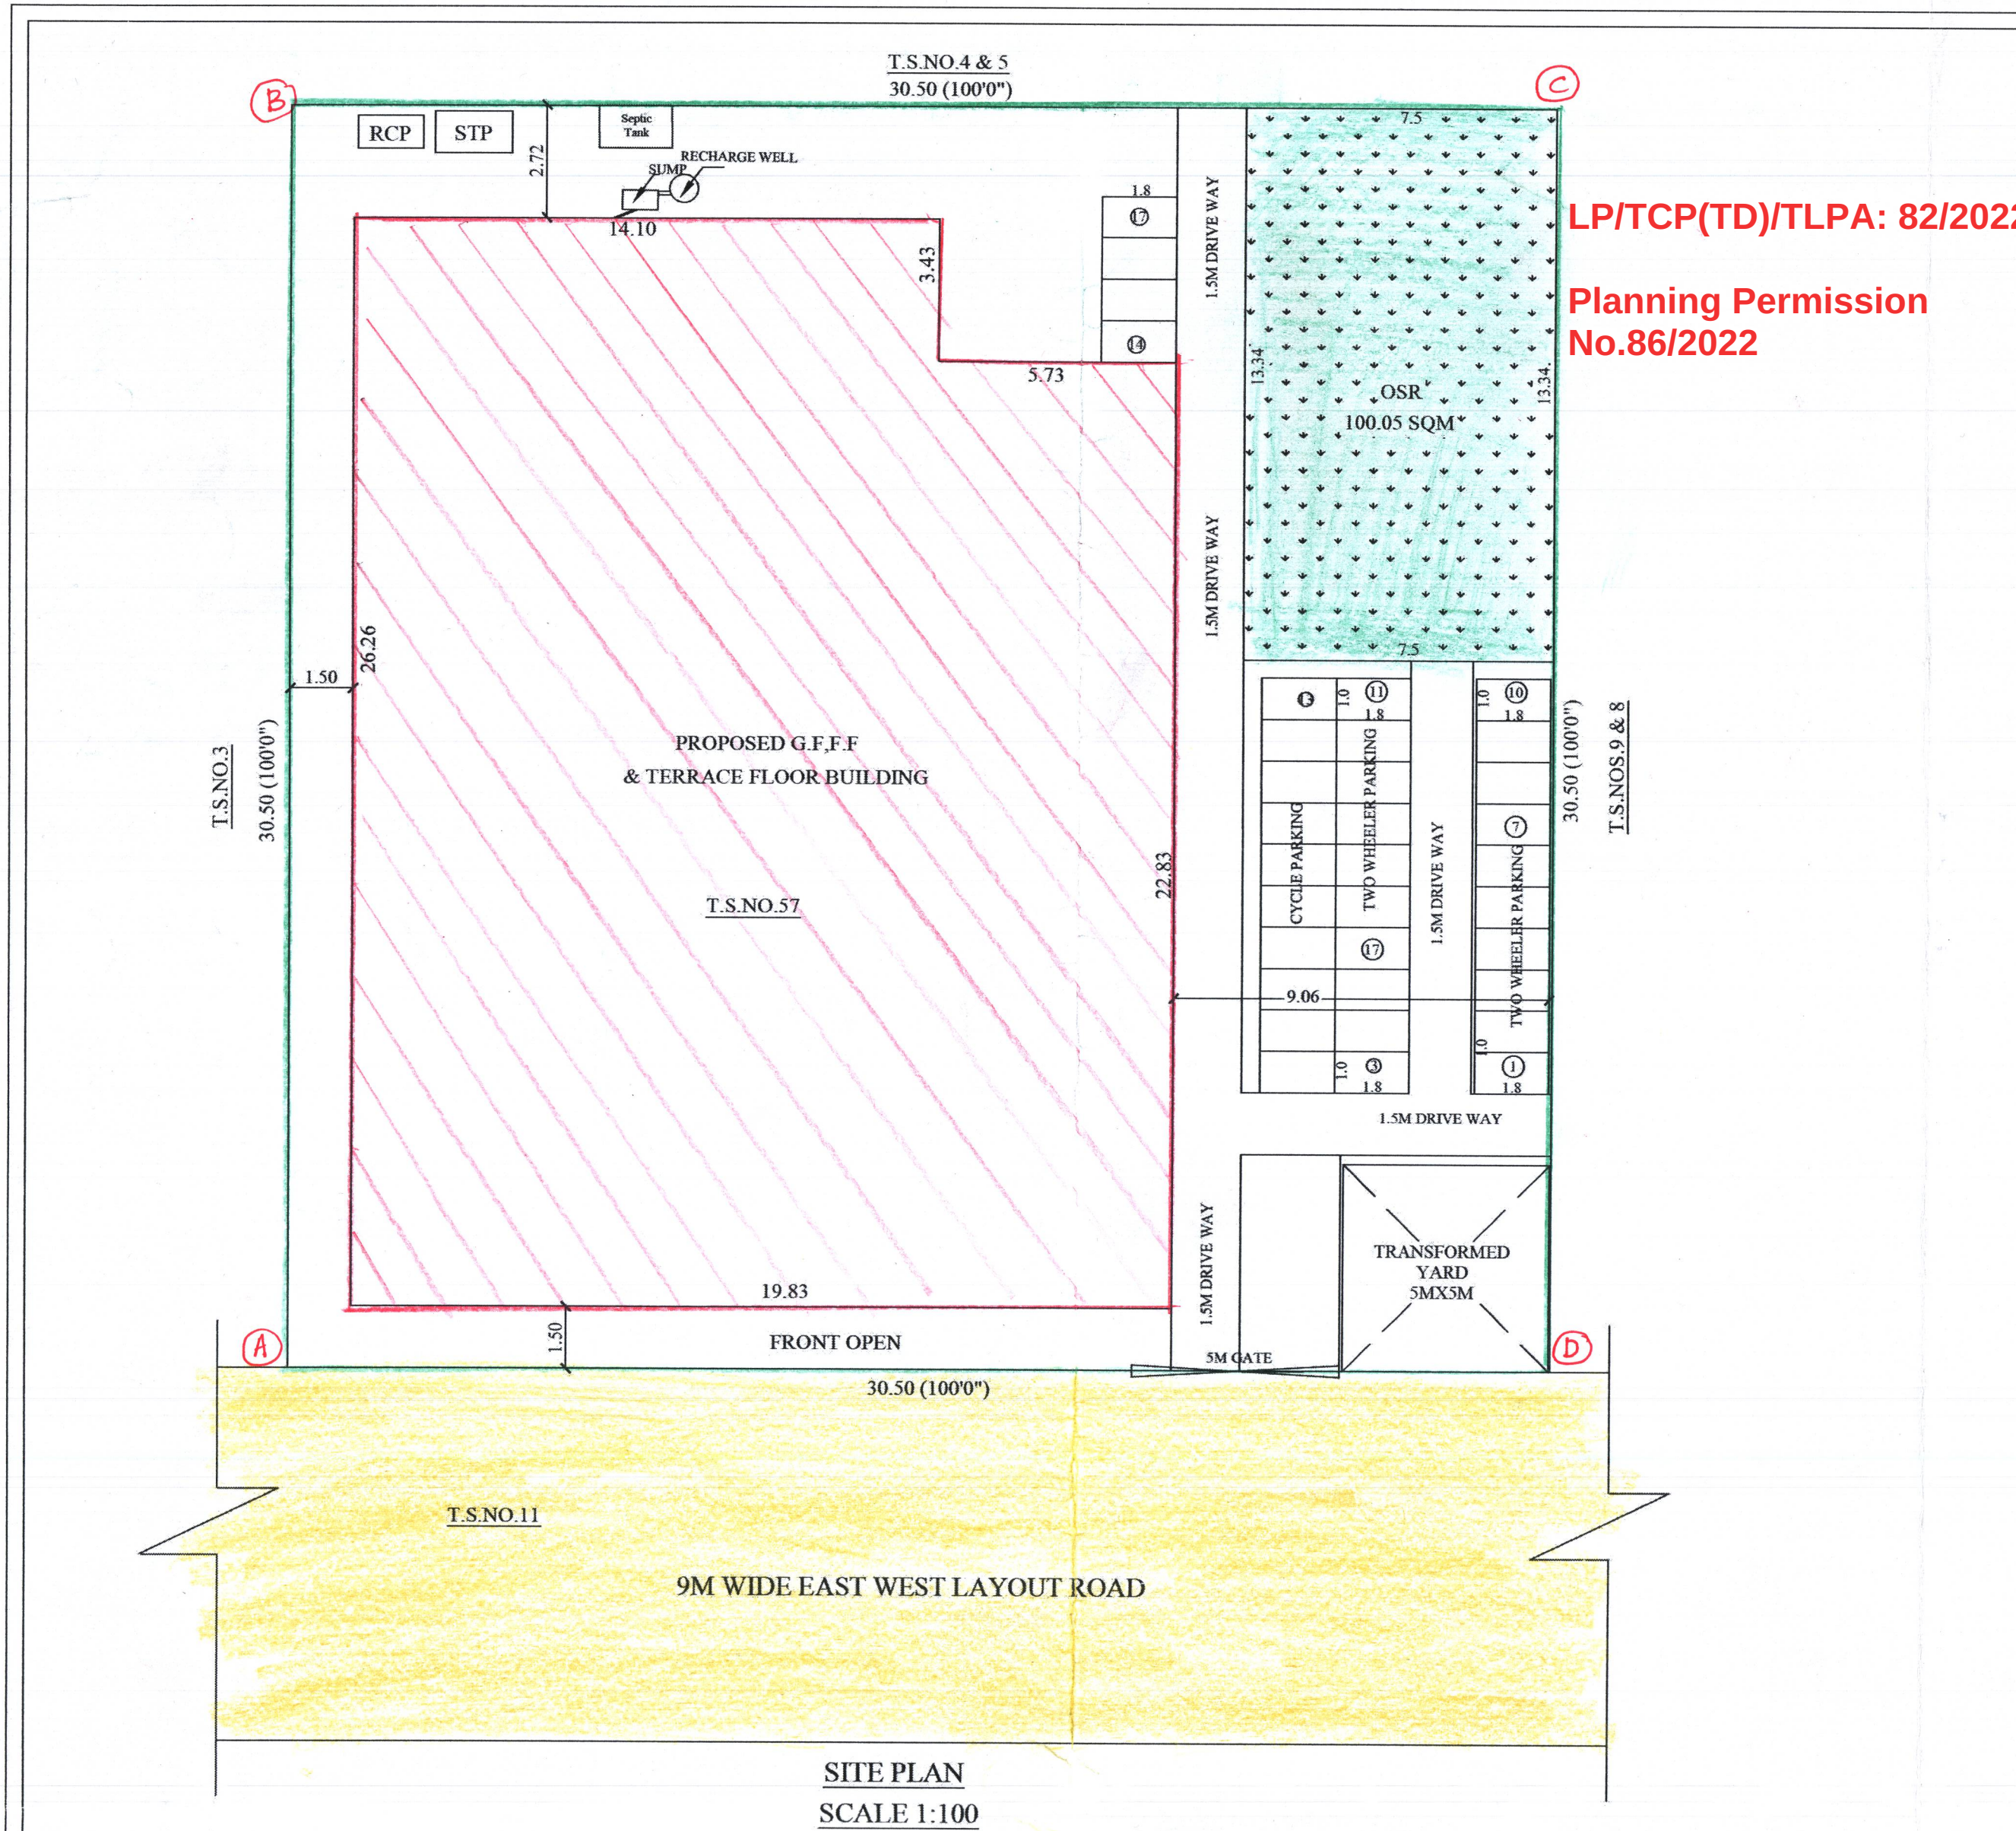

SITE PLAN SHOWING THE PROPOSED CONSTRUCTION OF R.C.C ROOF GROUND, FIRST & TERRACE FLOOR BANIAN MANUFACTURING UNIT BUILDING UP TO 5-HP (COTTAGE INDUSTRY) BUILDING IN NEW T.S.NO.57, BLOCK NO.42, WARD "E", (S.F.NO.250/1), KANGAYAMPALAYAM PUDUR AREA, TIRUPUR VILLAGE, TIRUPUR CITY MUNICIPAL CORPORATION, TIRUPUR TALUK, TIRUPUR DISTRICT. NAME OF THE OWNERS :- (1) Mr.R.KANDASAMY, S/o.(Late).RANGASAMY. (2) Mrs.K.PARIMALAM, W/o.Mr.R.KANDASAMY.

SCALE 1:100
All Dimensions are in " Meters "

AREA OF DETAILS:-	IN SQ.M
As per Document	929 . 03
As per Patta	929 . 03
Super Imposed Plot Area	929 . 03

FLOOR NAME	FSI in Sqm	NON FSI AREA in Sqm	TOTAL in Sqm
FLOOR-GROUND	501.08	---	501.08
FLOOR - FIRST	452.72	---	452.72
FLOOR - TERRACE	---	56.67	56.67
TOTAL	953.80	56.67	1010.47

FSI =	TOTAL F.S.I AREA SITE EXTENT	953.80 / 929.03 = 1.03	FIRE ALARM SYSTEM FIRE WATER PIPE FIRE FIGHTING EQUIPMENTS
-------	------------------------------	------------------------	--

PARKING	REQUIRED	PROVIDED
TWO WHEELER	17	17
CYCLE PARKING	17	17

MACHINES	NOS	H.P	Total H.P	NO OF WORKERS TO BE EMPLOYED : 50 NOS
S SINGER	6	0.25	1.50	LADIES - 20 NOS
P.L PAT LOCK	1	1.50	1.50	GENTS - 30 NOS
I.T IRONING TABLE	2	0.50	1.00	TOTAL - 50 NOS
ELECTRICALS	-	-	1.00	
TOTAL			5.00 H.P	

COLOR INDEX
SITE BOUNDARY
PROPOSED BUILDING
EXISTING ROAD
PERCOLATION PIT

1 X R.K.
2 X K.Painda


APPLICANT:

G. SELVARAJ B.E.M.I.E.F.I.V.
Registered Structural Engineer Grade-II
001 / R.E-I / Tirupur- L.P.A
30, M.M.Y Complex, First Floor
156, Kamaraj Road, Tirupur - 641 604

STRUCTURAL ENGINEER:

G. SELVARAJ B.E.M.I.E.F.I.V.
Registered Engineer Grade-I
012 / R.E-I / Tirupur- L.P.A
30, M.M.Y Complex, First Floor
156, Kamaraj Road, Tirupur - 641 604.

REGISTERED ENGINEER / ARCHITECT:

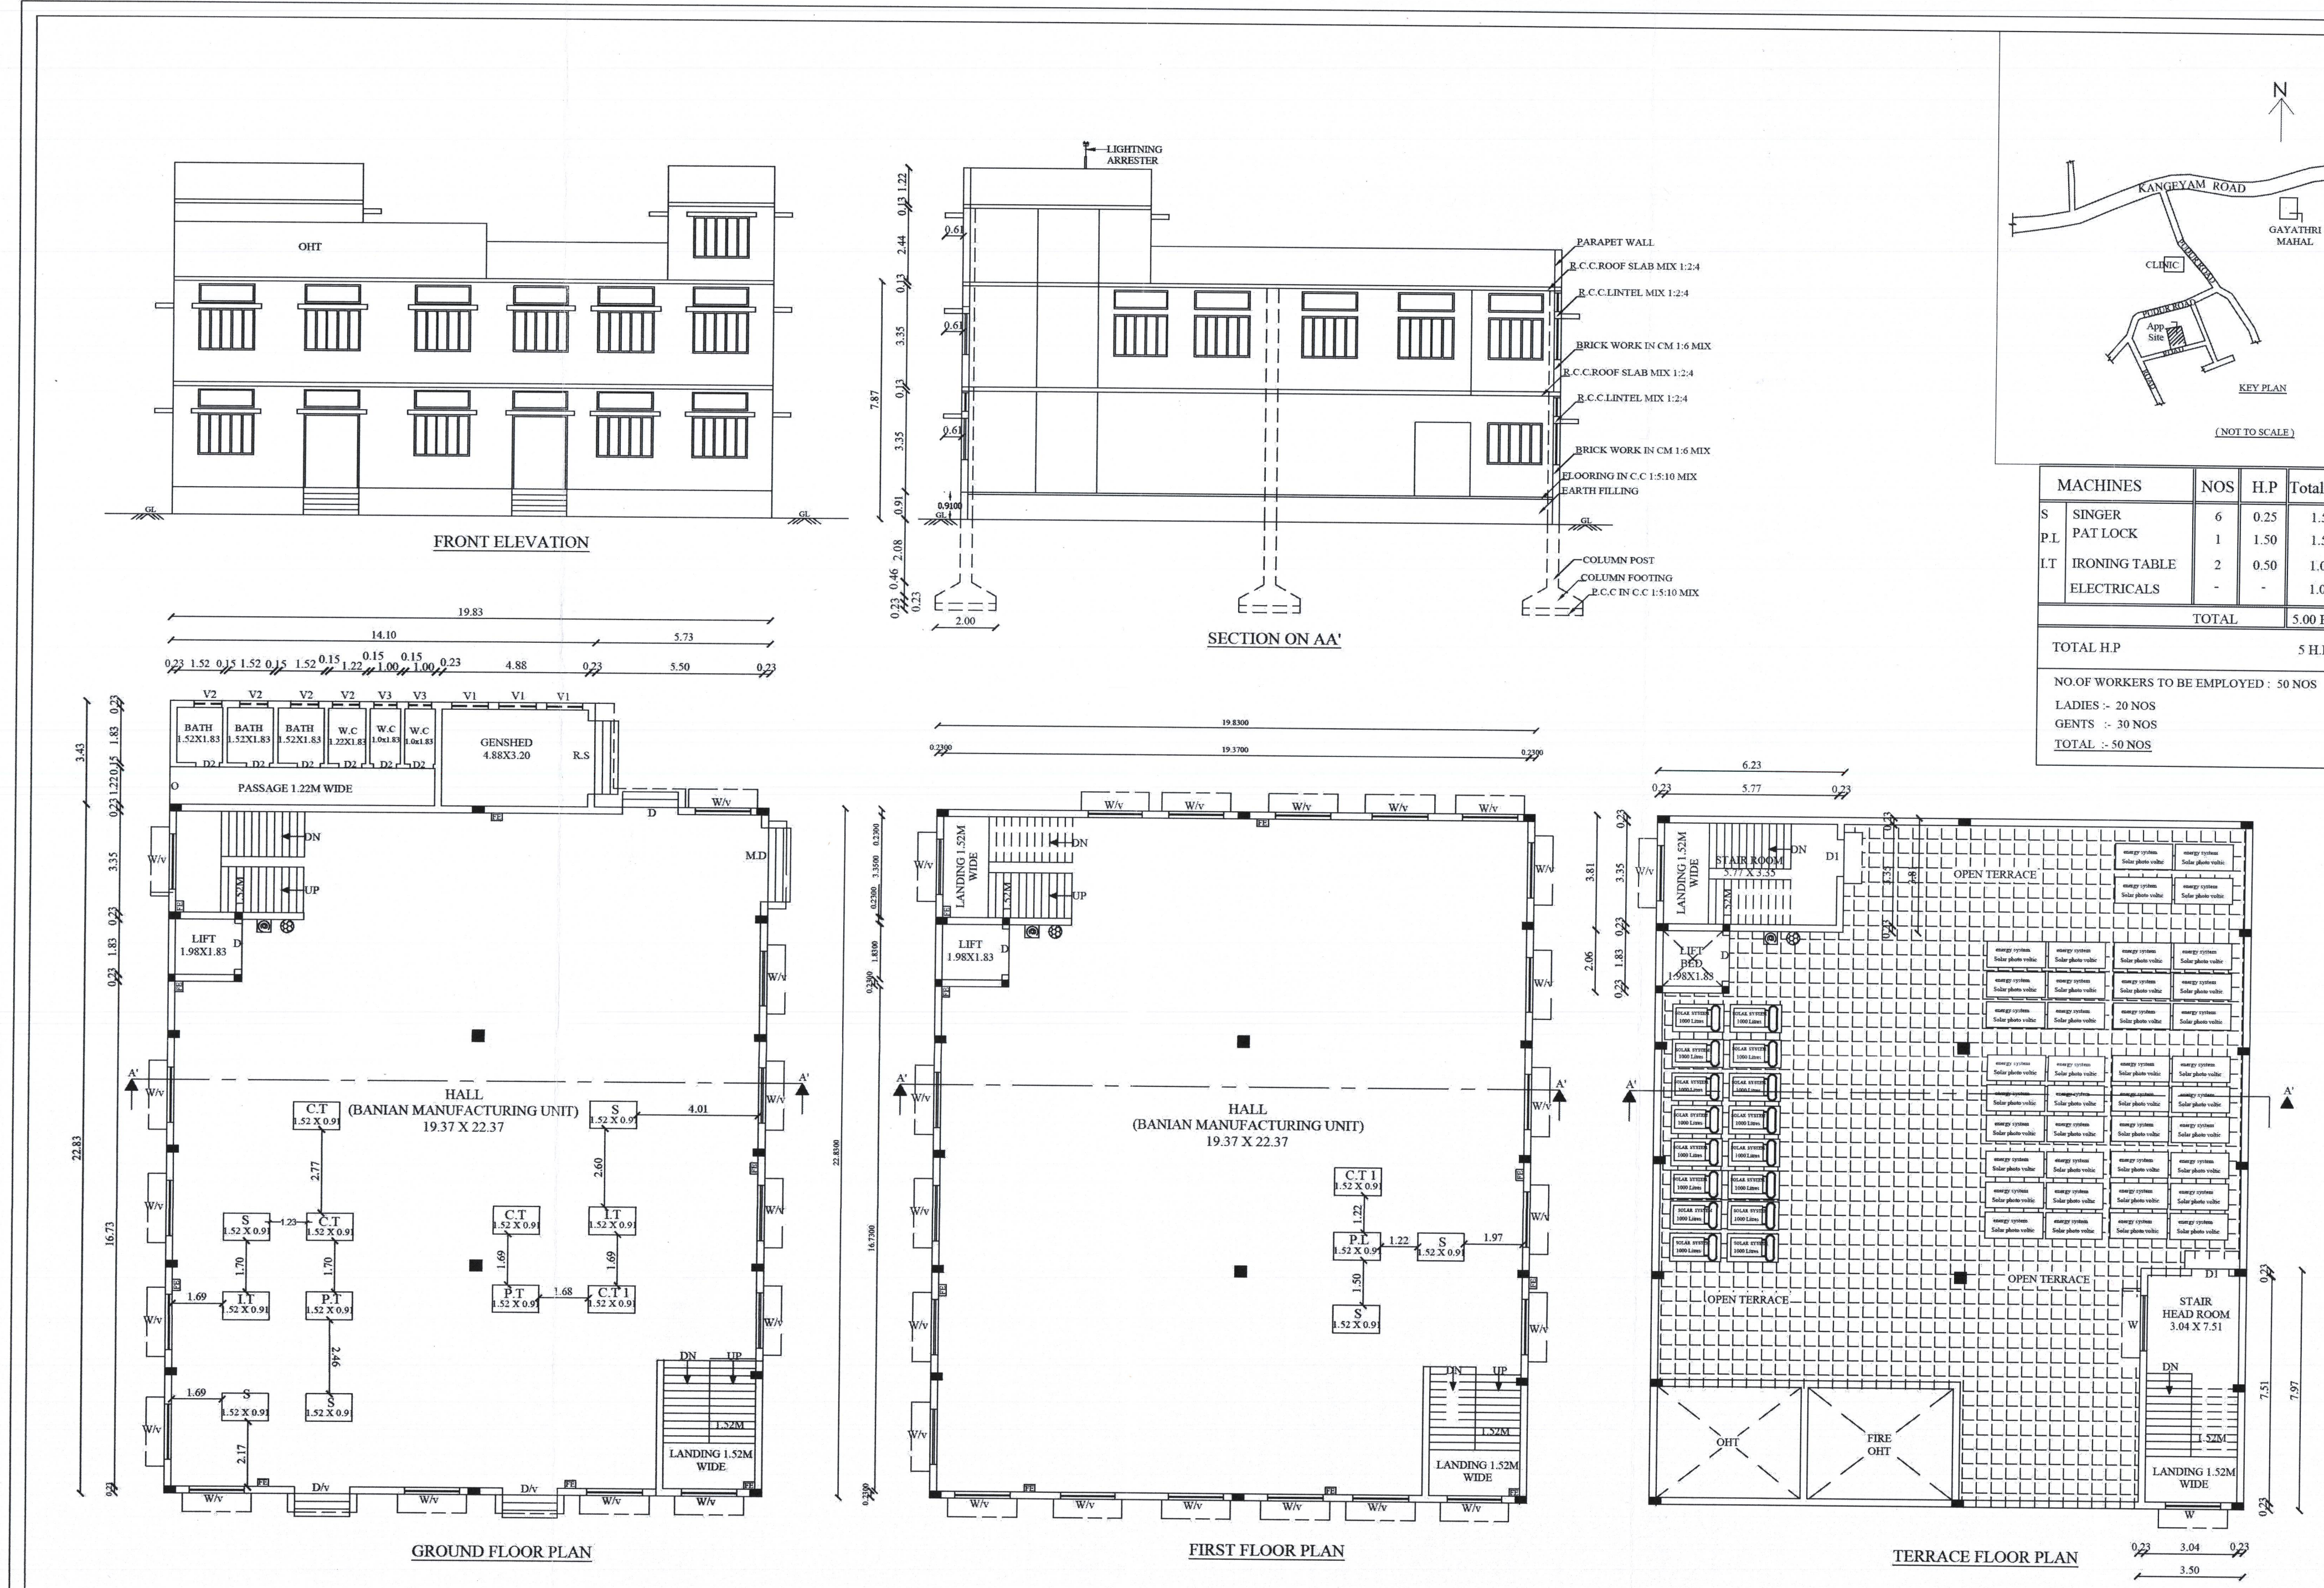

DETAILED PLAN SHOWING THE PROPOSED CONSTRUCTION OF R.C.C ROOF GROUND, FIRST & TERRACE FLOOR BANIAN MANUFACTURING UNIT BUILDING UP TO 5-HP (COTTAGE INDUSTRY) BUILDING IN NEW T.S.NO.57, BLOCK NO.42, WARD "E", (S.F.NO.250/1), KANGAYAMPALAYAM PUDUR AREA, TIRUPUR VILLAGE, TIRUPUR CITY MUNICIPAL CORPORATION, TIRUPUR TALUK, TIRUPUR DISTRICT. NAME OF THE OWNERS :- (1) Mr.R.KANDASAMY, S/o.(Late).RANGASAMY. (2) Mrs.K.PARIMALAM, W/o.Mr.R.KANDASAMY.

SCALE 1:100
All Dimensions are in " Meters "

AREA OF DETAILS:-	IN SQ.M
As per Document	929 . 03
As per Patta	929 . 03
Super Imposed Plot Area	929 . 03

FLOOR NAME	FSI in Sqm	NON FSI AREA in Sqm	TOTAL in Sqm
FLOOR-GROUND	501.08	---	501.08
FLOOR - FIRST	452.72	---	452.72
FLOOR - TERRACE	---	56.67	56.67
TOTAL	953.80	56.67	1010.47

FSI =	TOTAL F.S.I AREA SITE EXTENT	953.80 / 929.03 = 1.03	FIRE ALARM SYSTEM FIRE WATER PIPE FIRE FIGHTING EQUIPMENTS
-------	------------------------------	------------------------	--

JOINERY DETAILS		
SYMBOL	JOINERY NAME	SIZE IN METER
M.D	MAIN DOOR	2.44 X 2.44
D	DOOR	1.83 X 2.44
D1	DOOR	1.22 X 2.44
D2	DOOR 2	0.76 X 2.44
W	WINDOW	1.83 X 1.52
V	VENTILATOR	1.83 X 0.76
V1	VENTILATOR	1.22 X 0.76
V2	VENTILATOR	0.91 X 0.76
V3	VENTILATOR	0.76 X 0.76

1 X R.K.
2 X K.Painda

APPLICANT:

G. SELVARAJ B.E.M.I.E.F.I.V.
Registered Structural Engineer Grade-II
001 / R.E-I / Tirupur- L.P.A
30, M.M.Y Complex, First Floor
156, Kamaraj Road, Tirupur - 641 604

STRUCTURAL ENGINEER:

G. SELVARAJ B.E.M.I.E.F.I.V.
Registered Engineer Grade-I
012 / R.E-I / Tirupur- L.P.A
30, M.M.Y Complex, First Floor
156, Kamaraj Road, Tirupur - 641 604.

REGISTERED ENGINEER / ARCHITECT: