
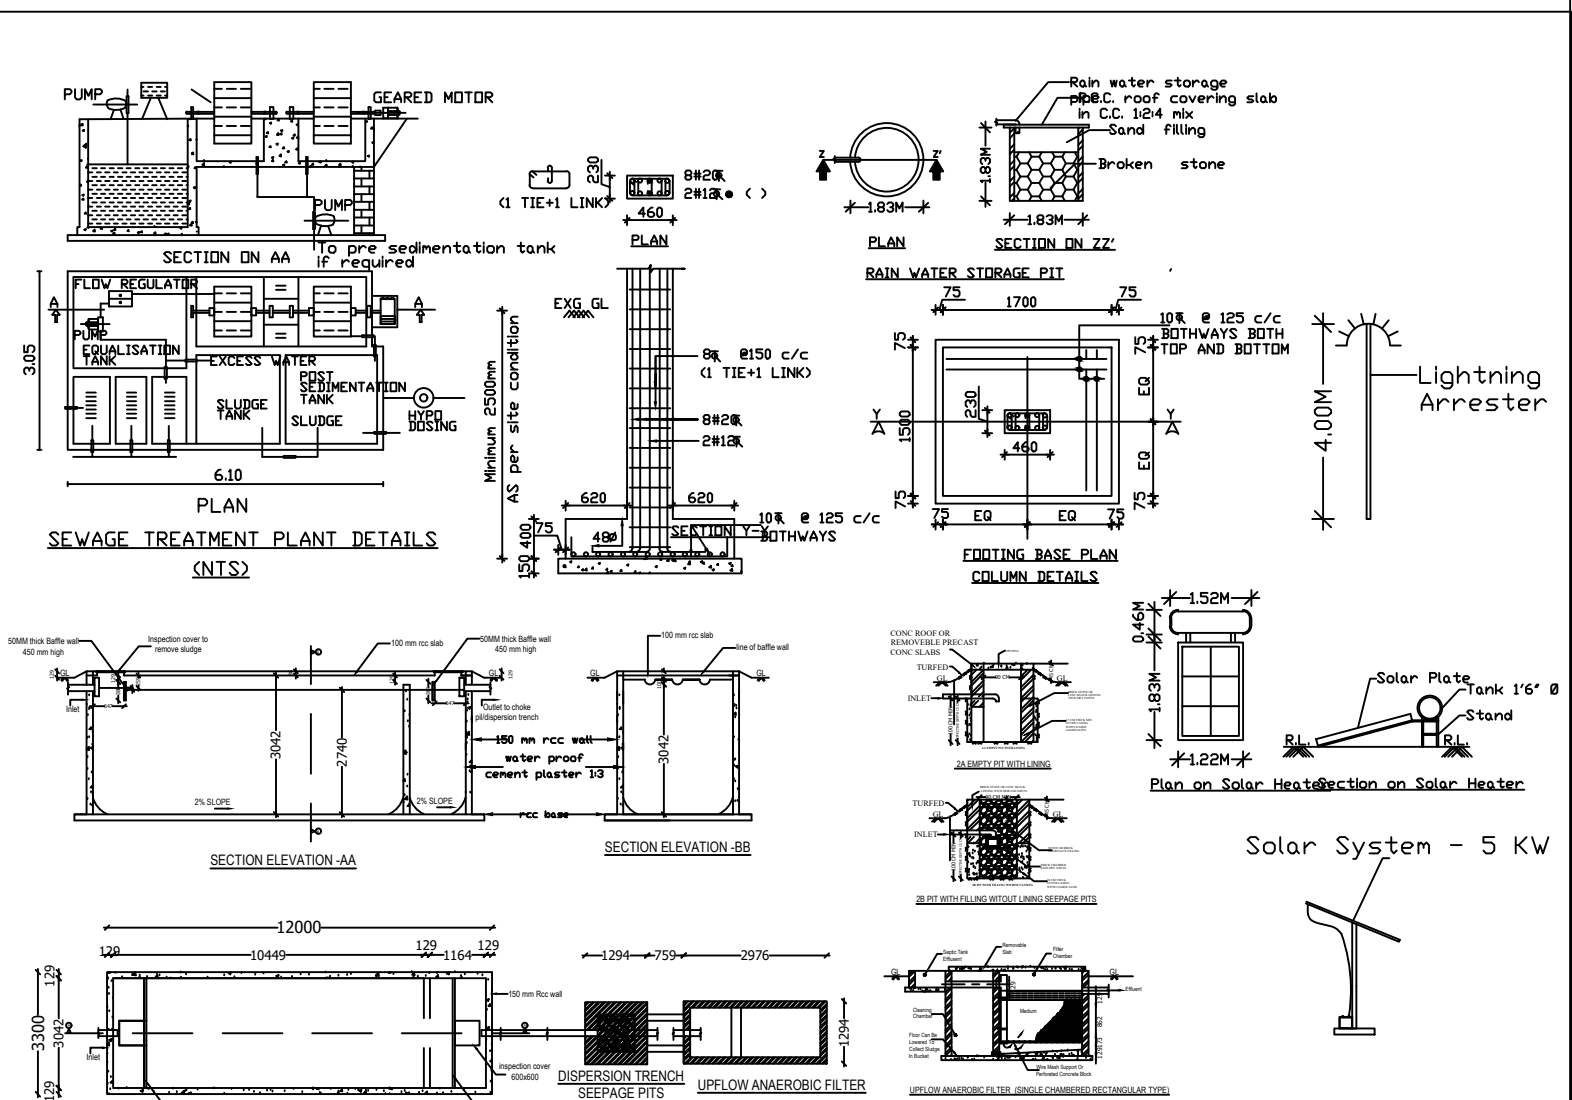
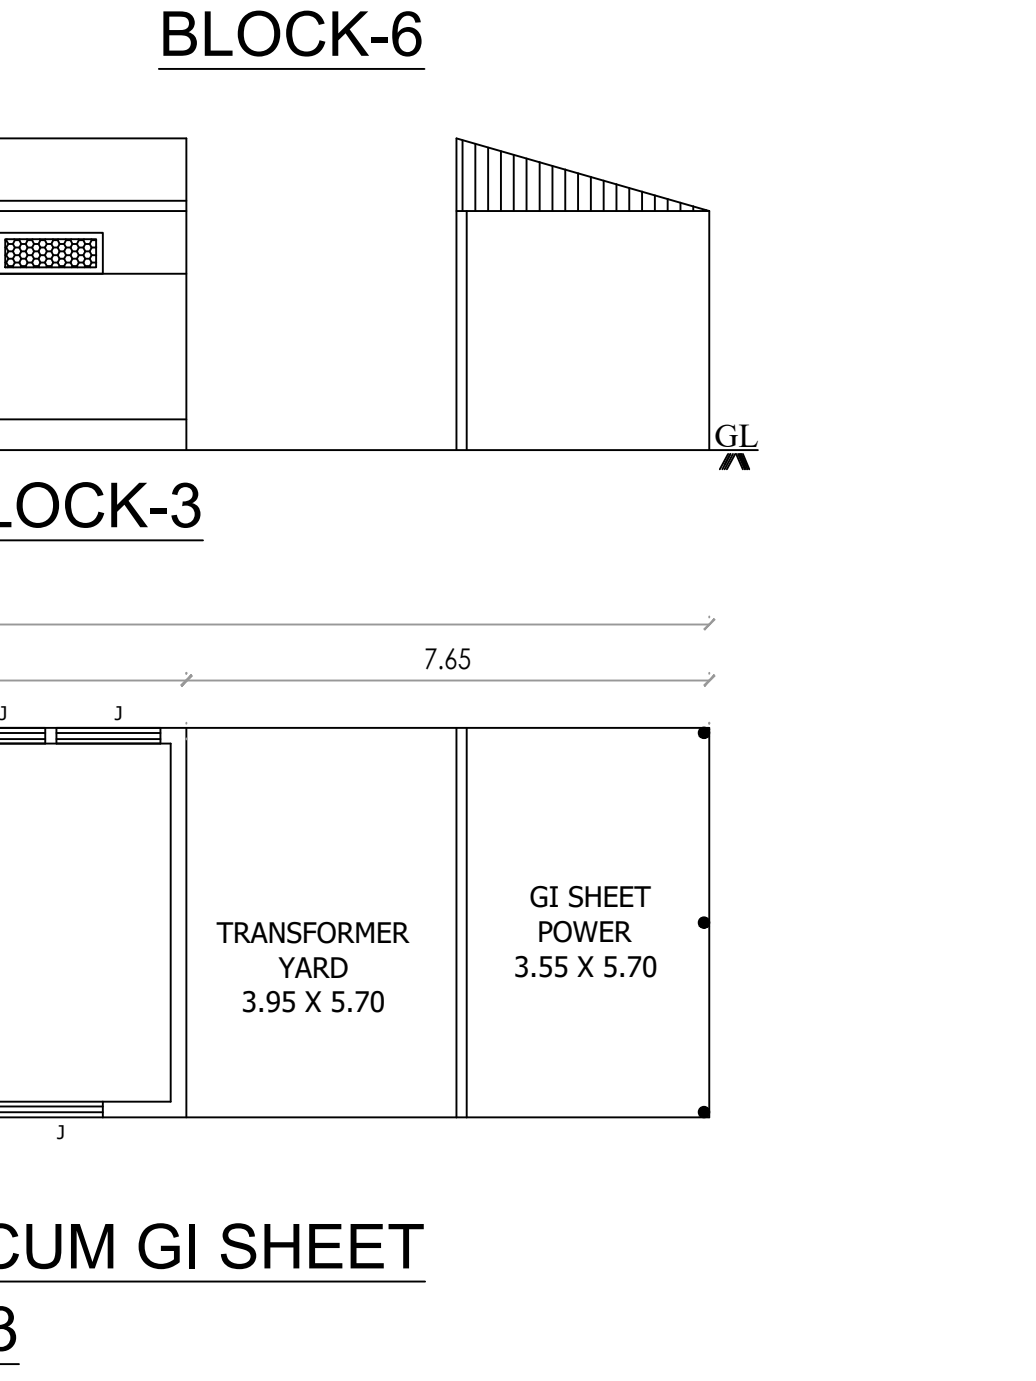
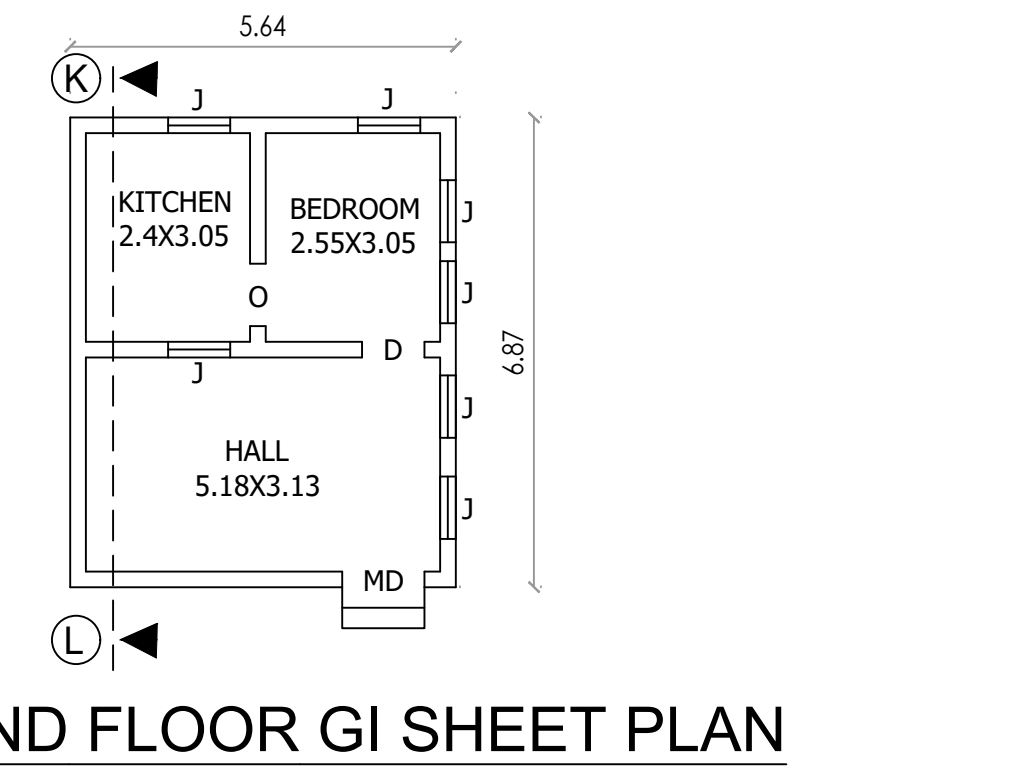
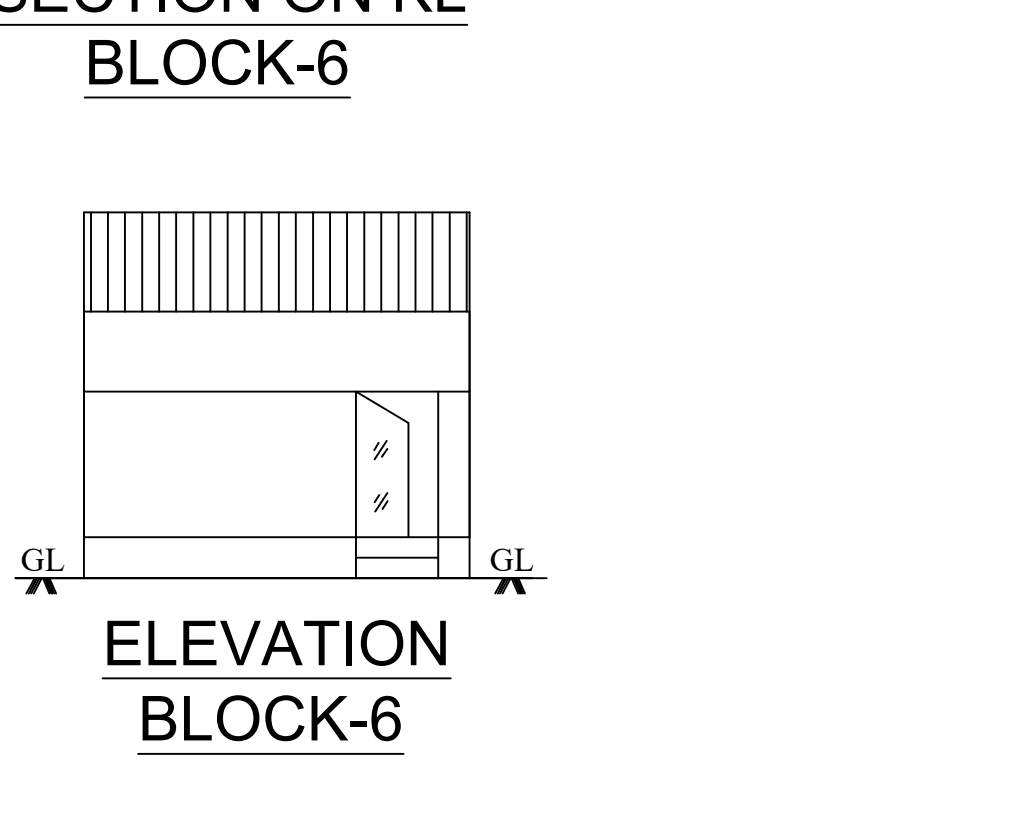
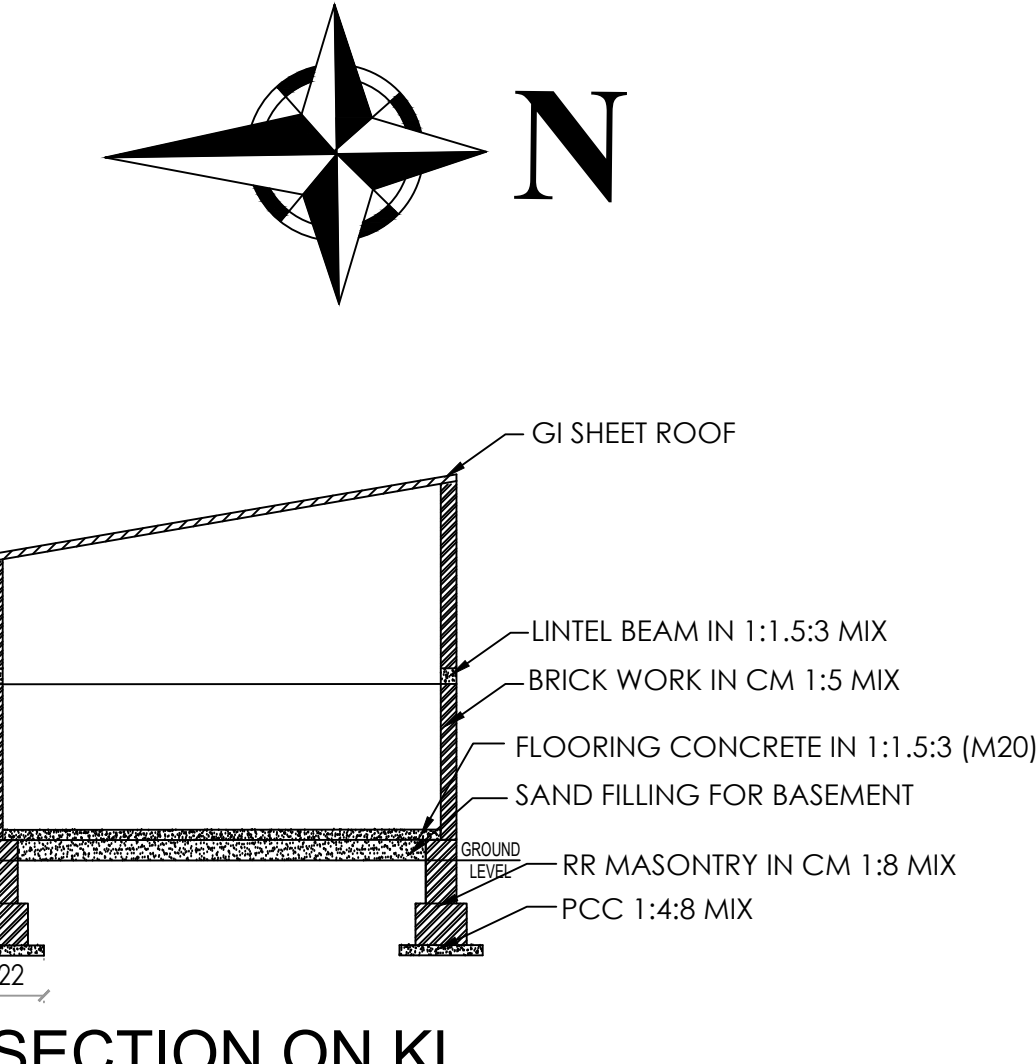
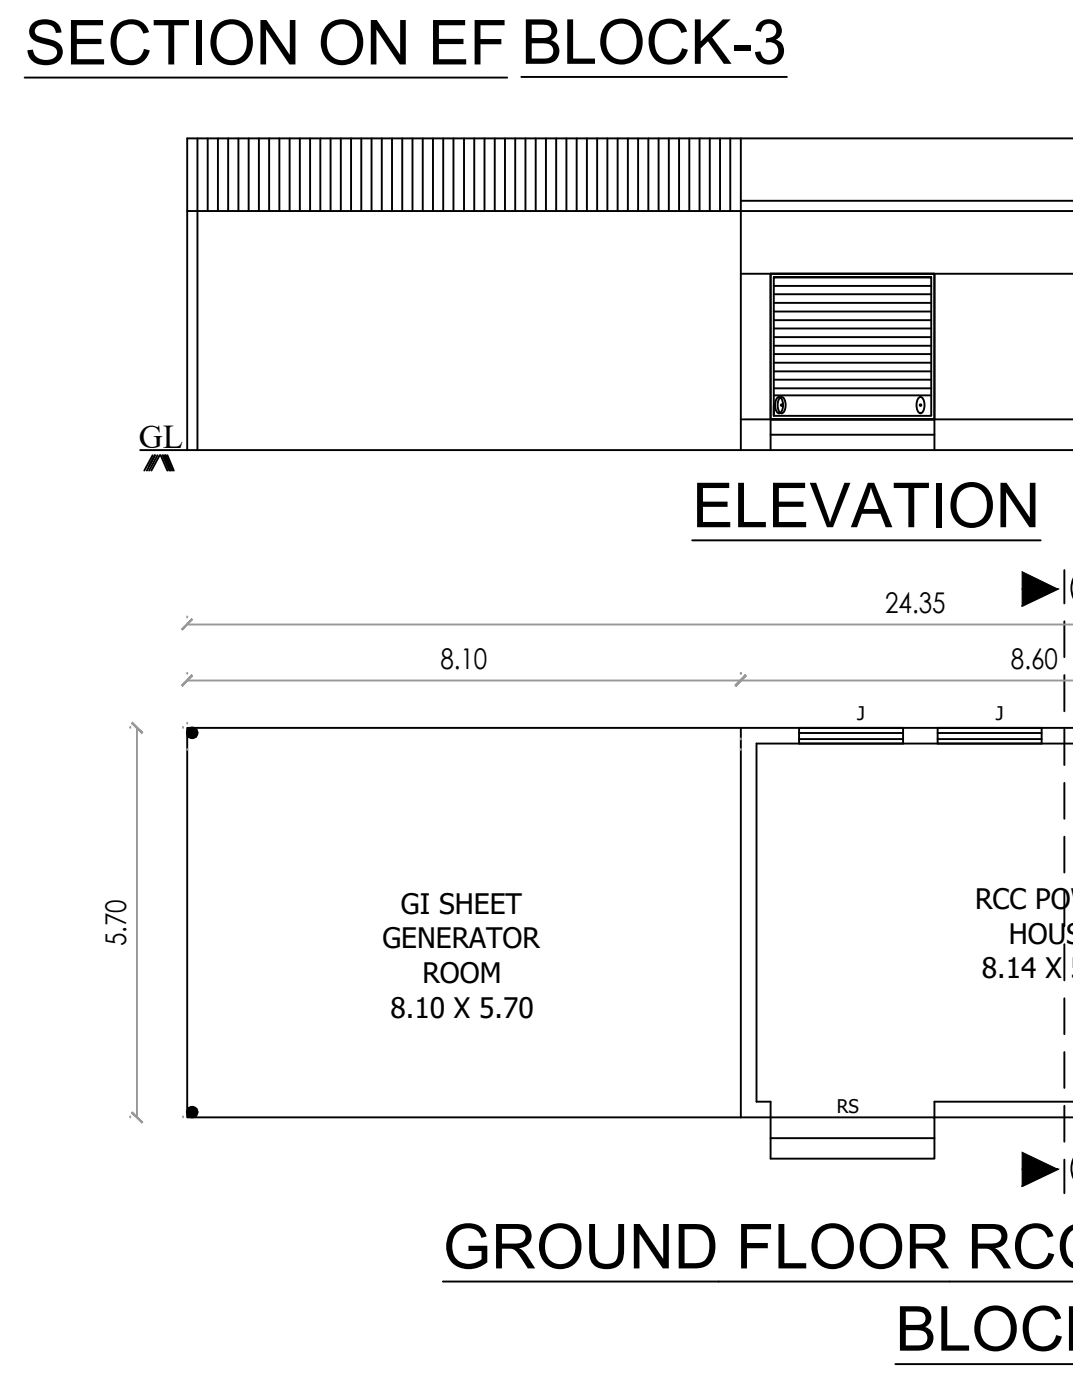
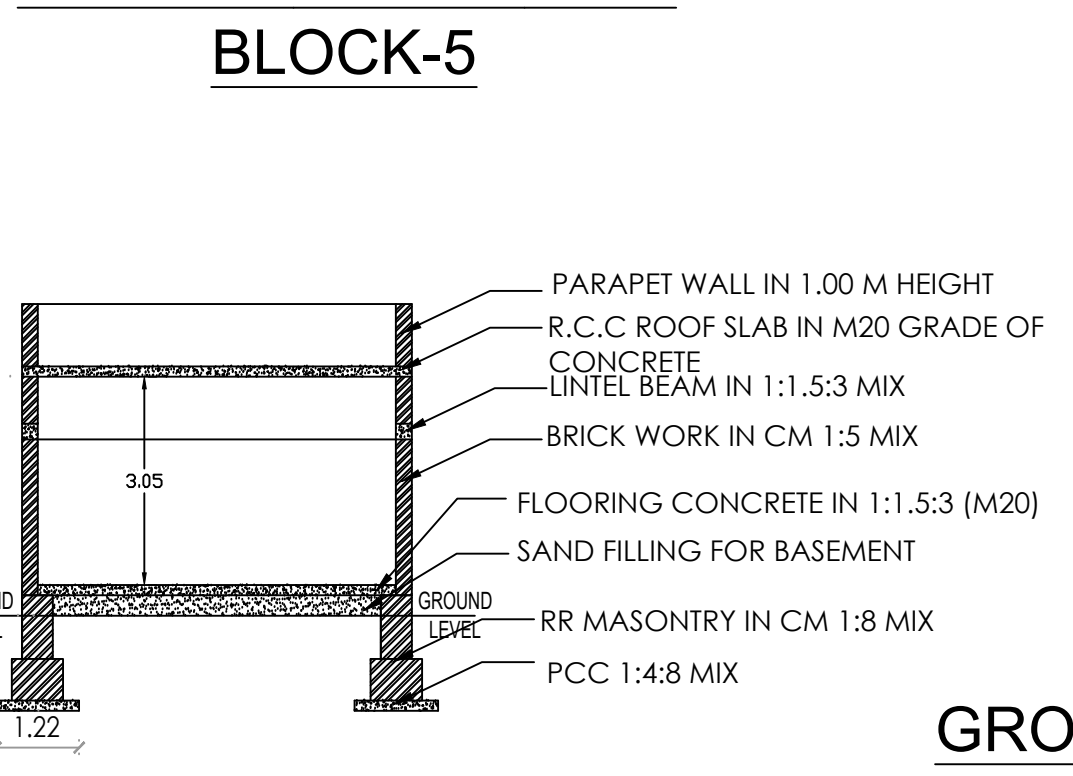
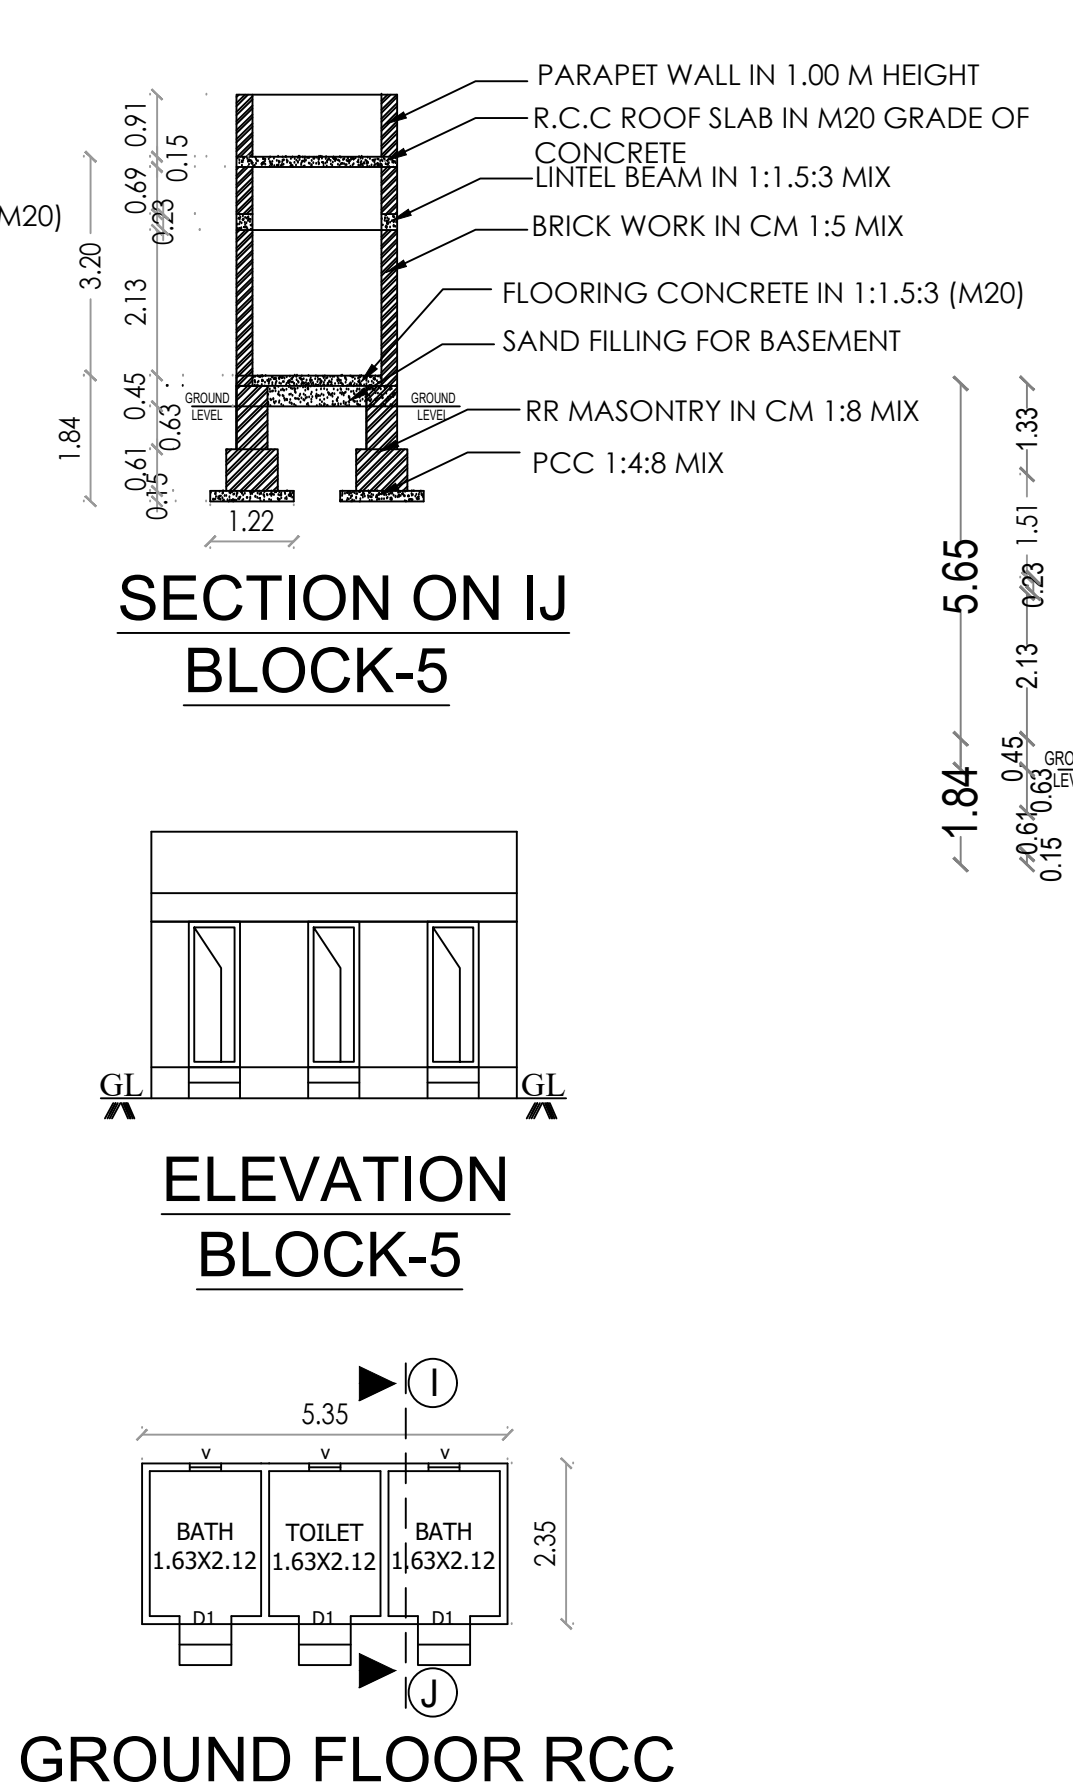
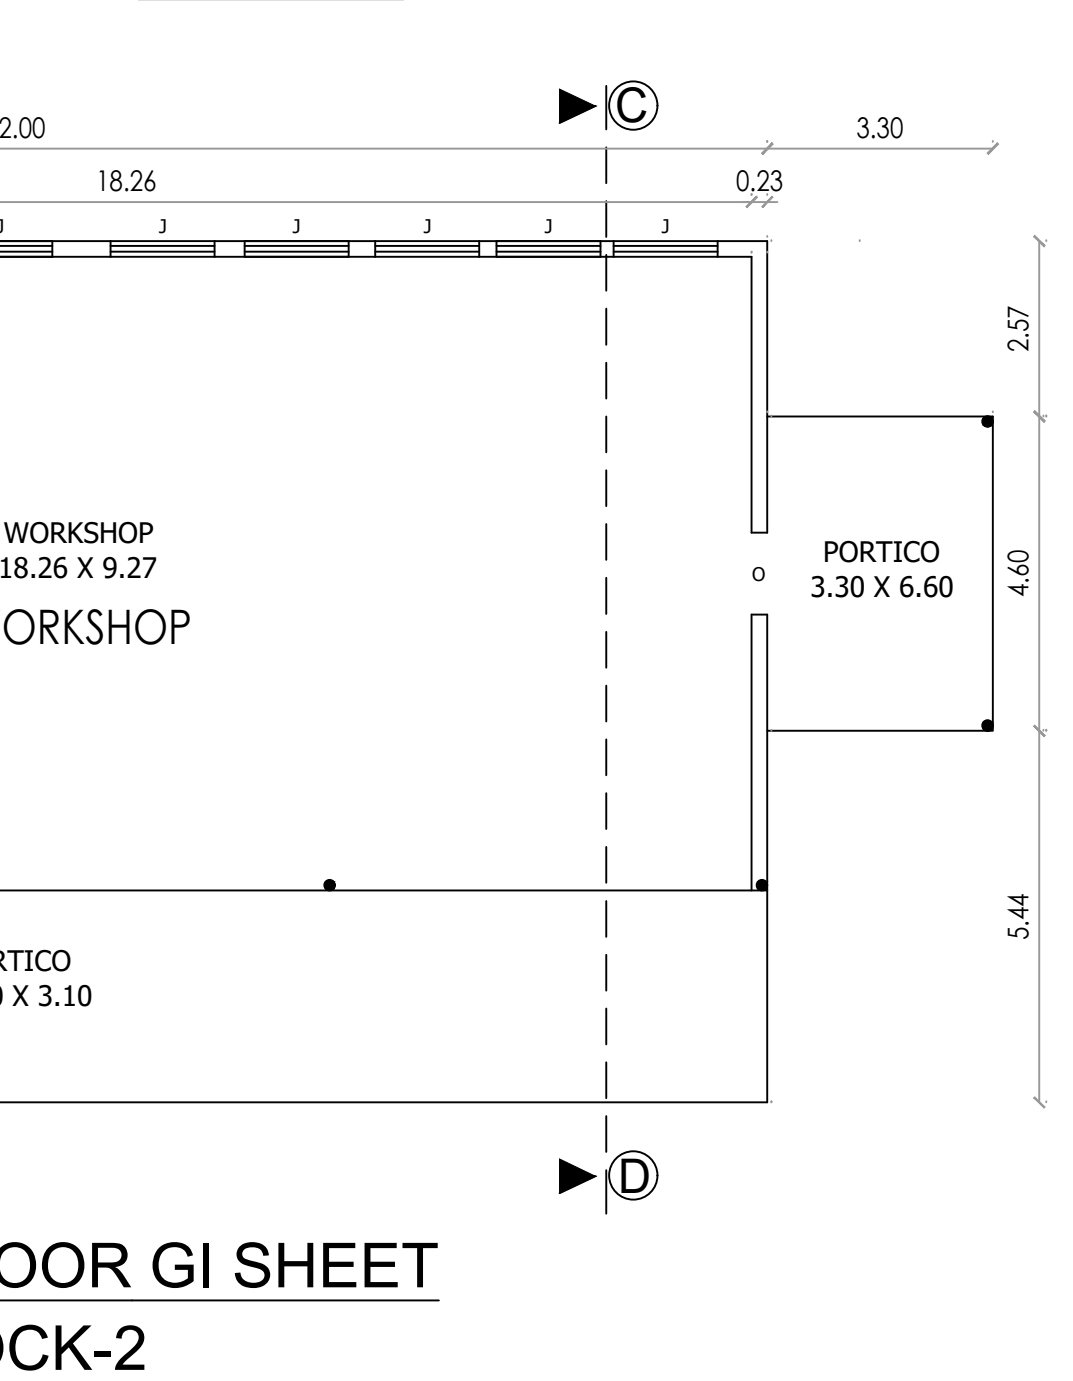
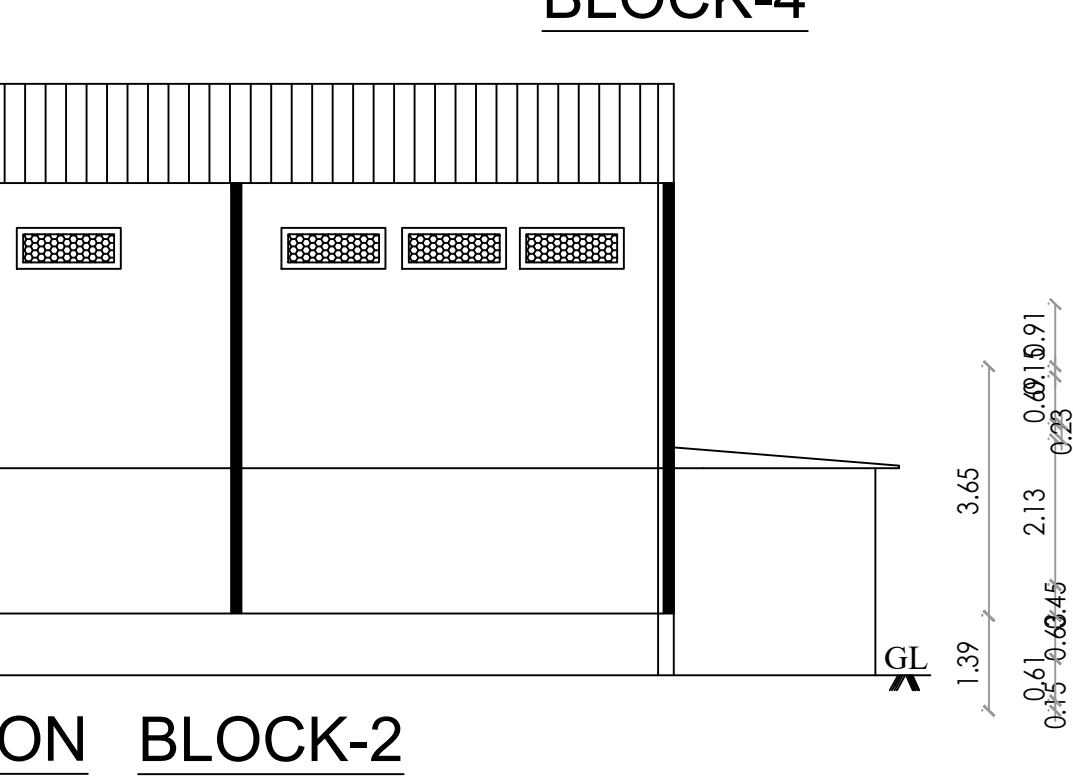
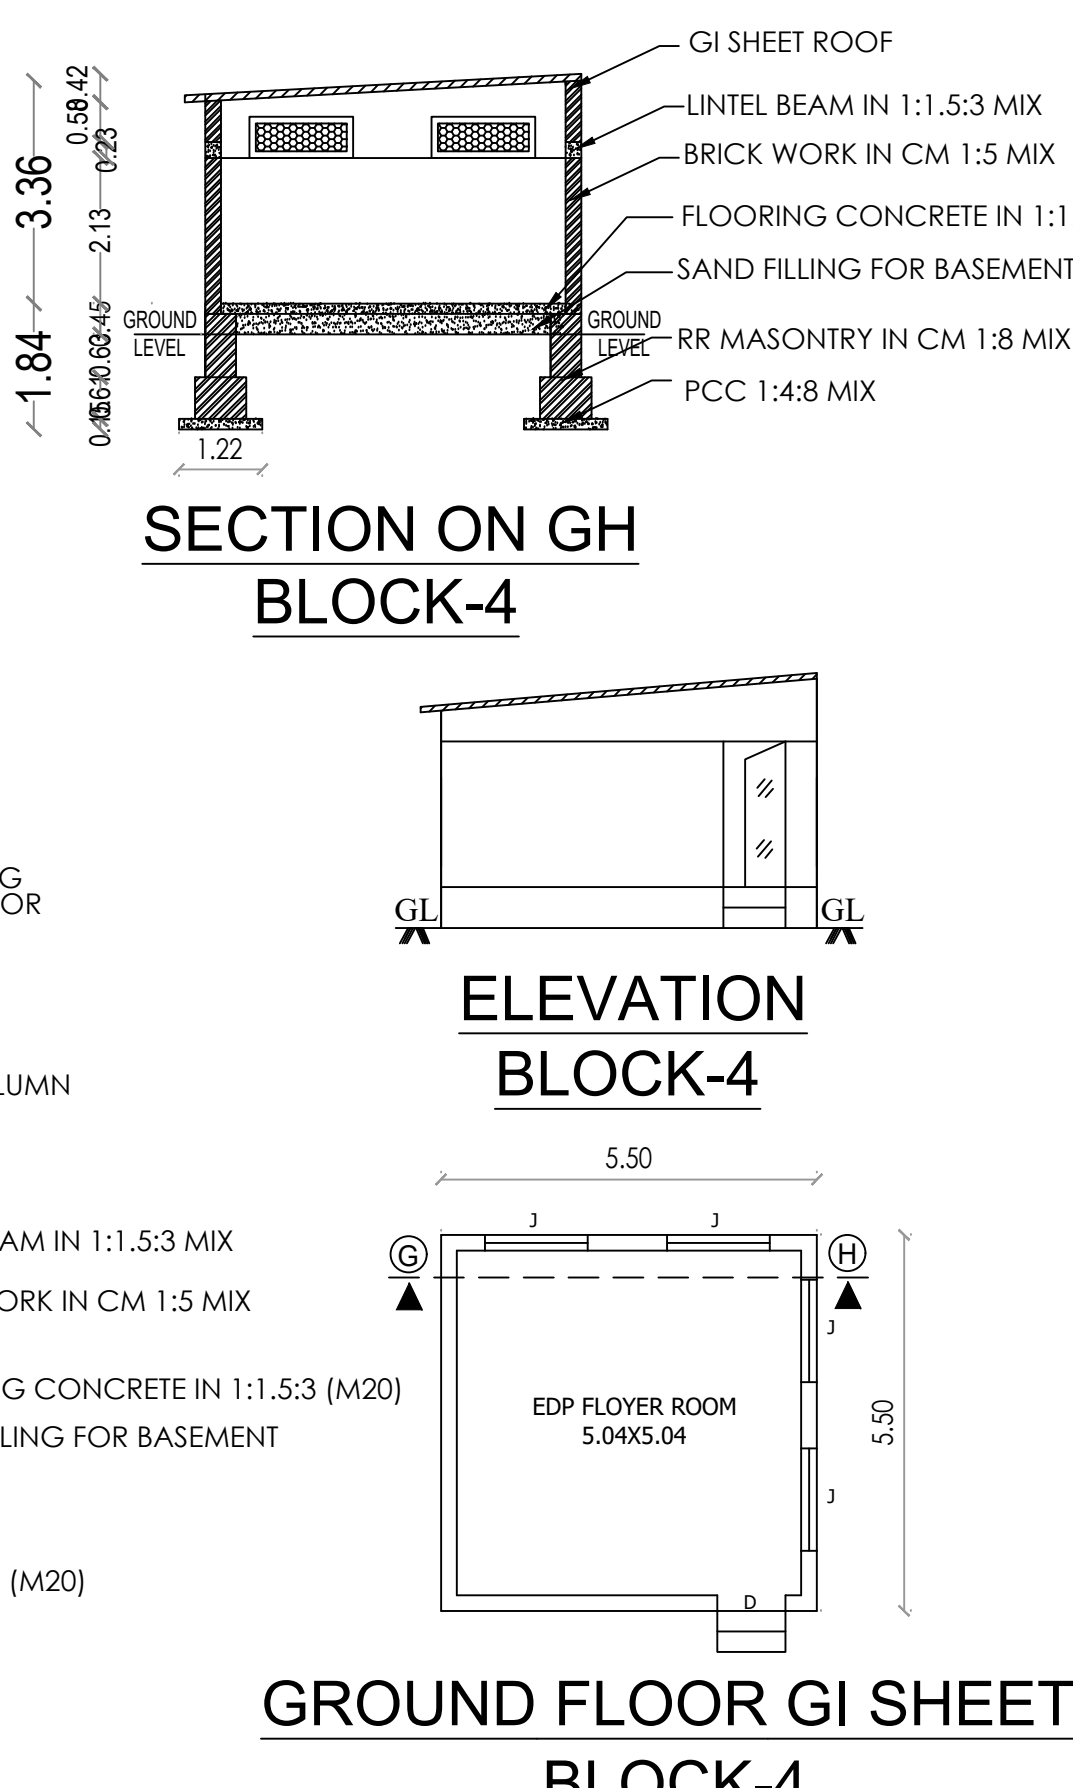
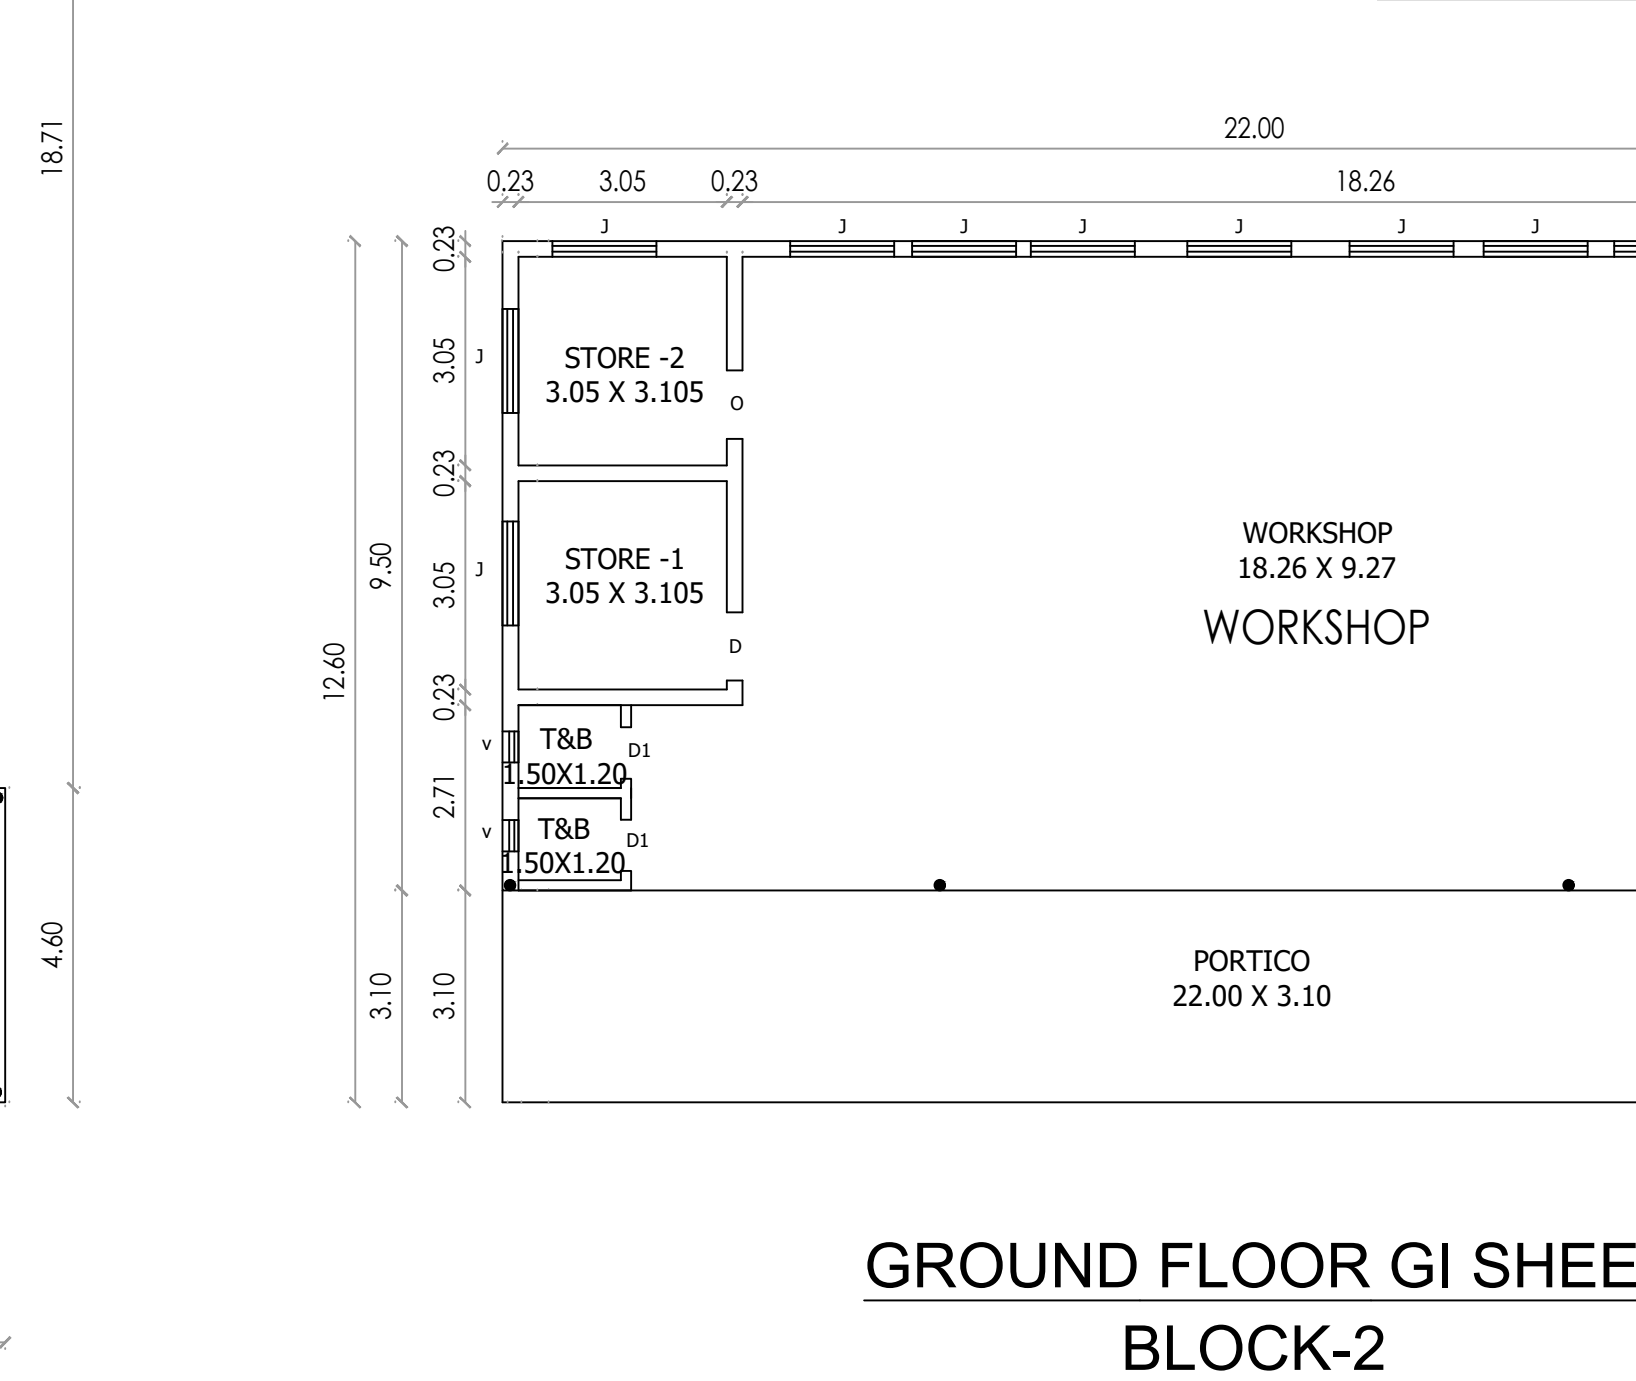
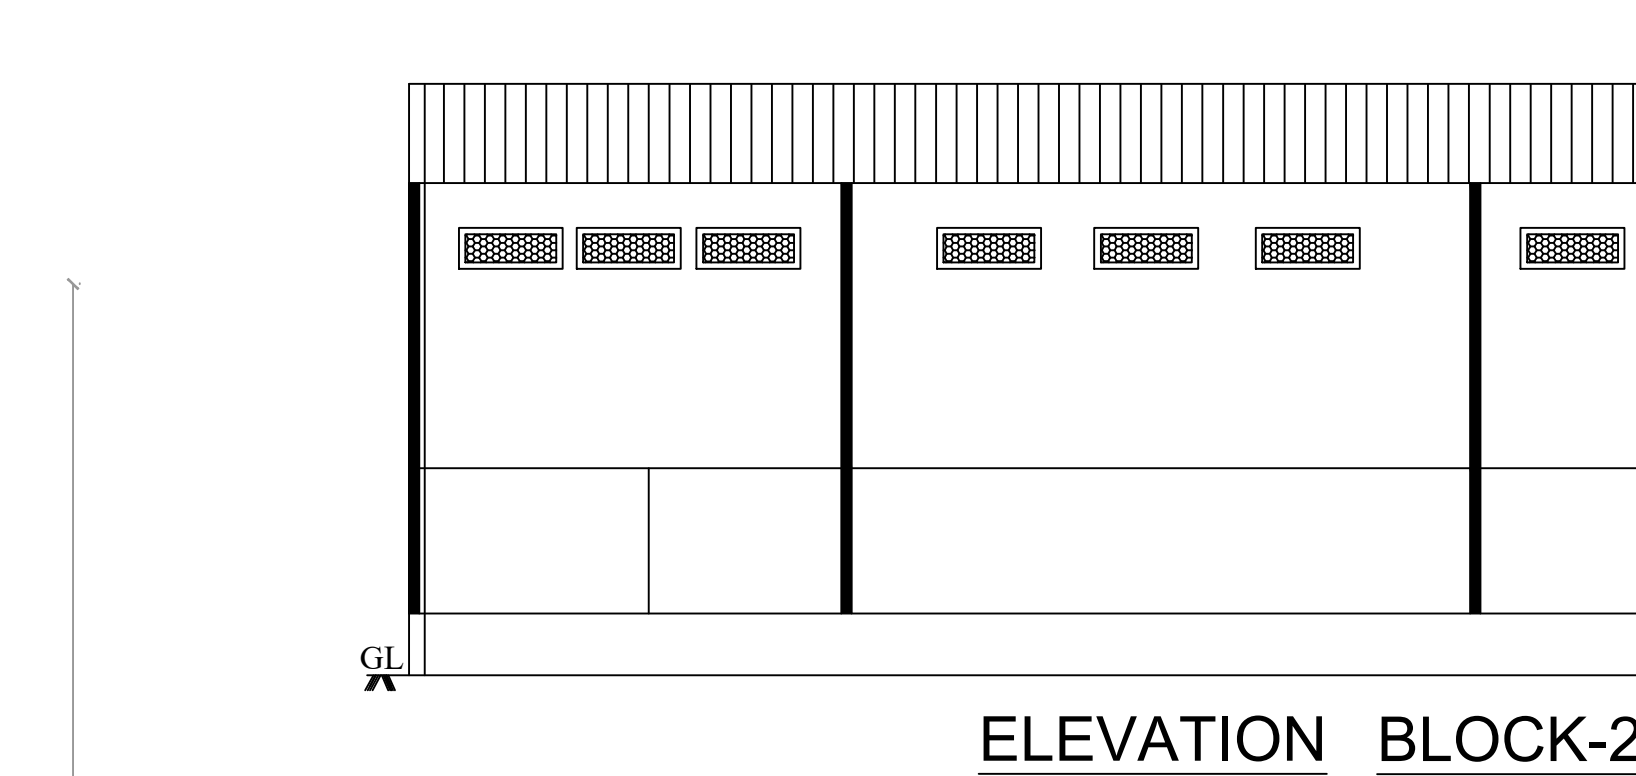
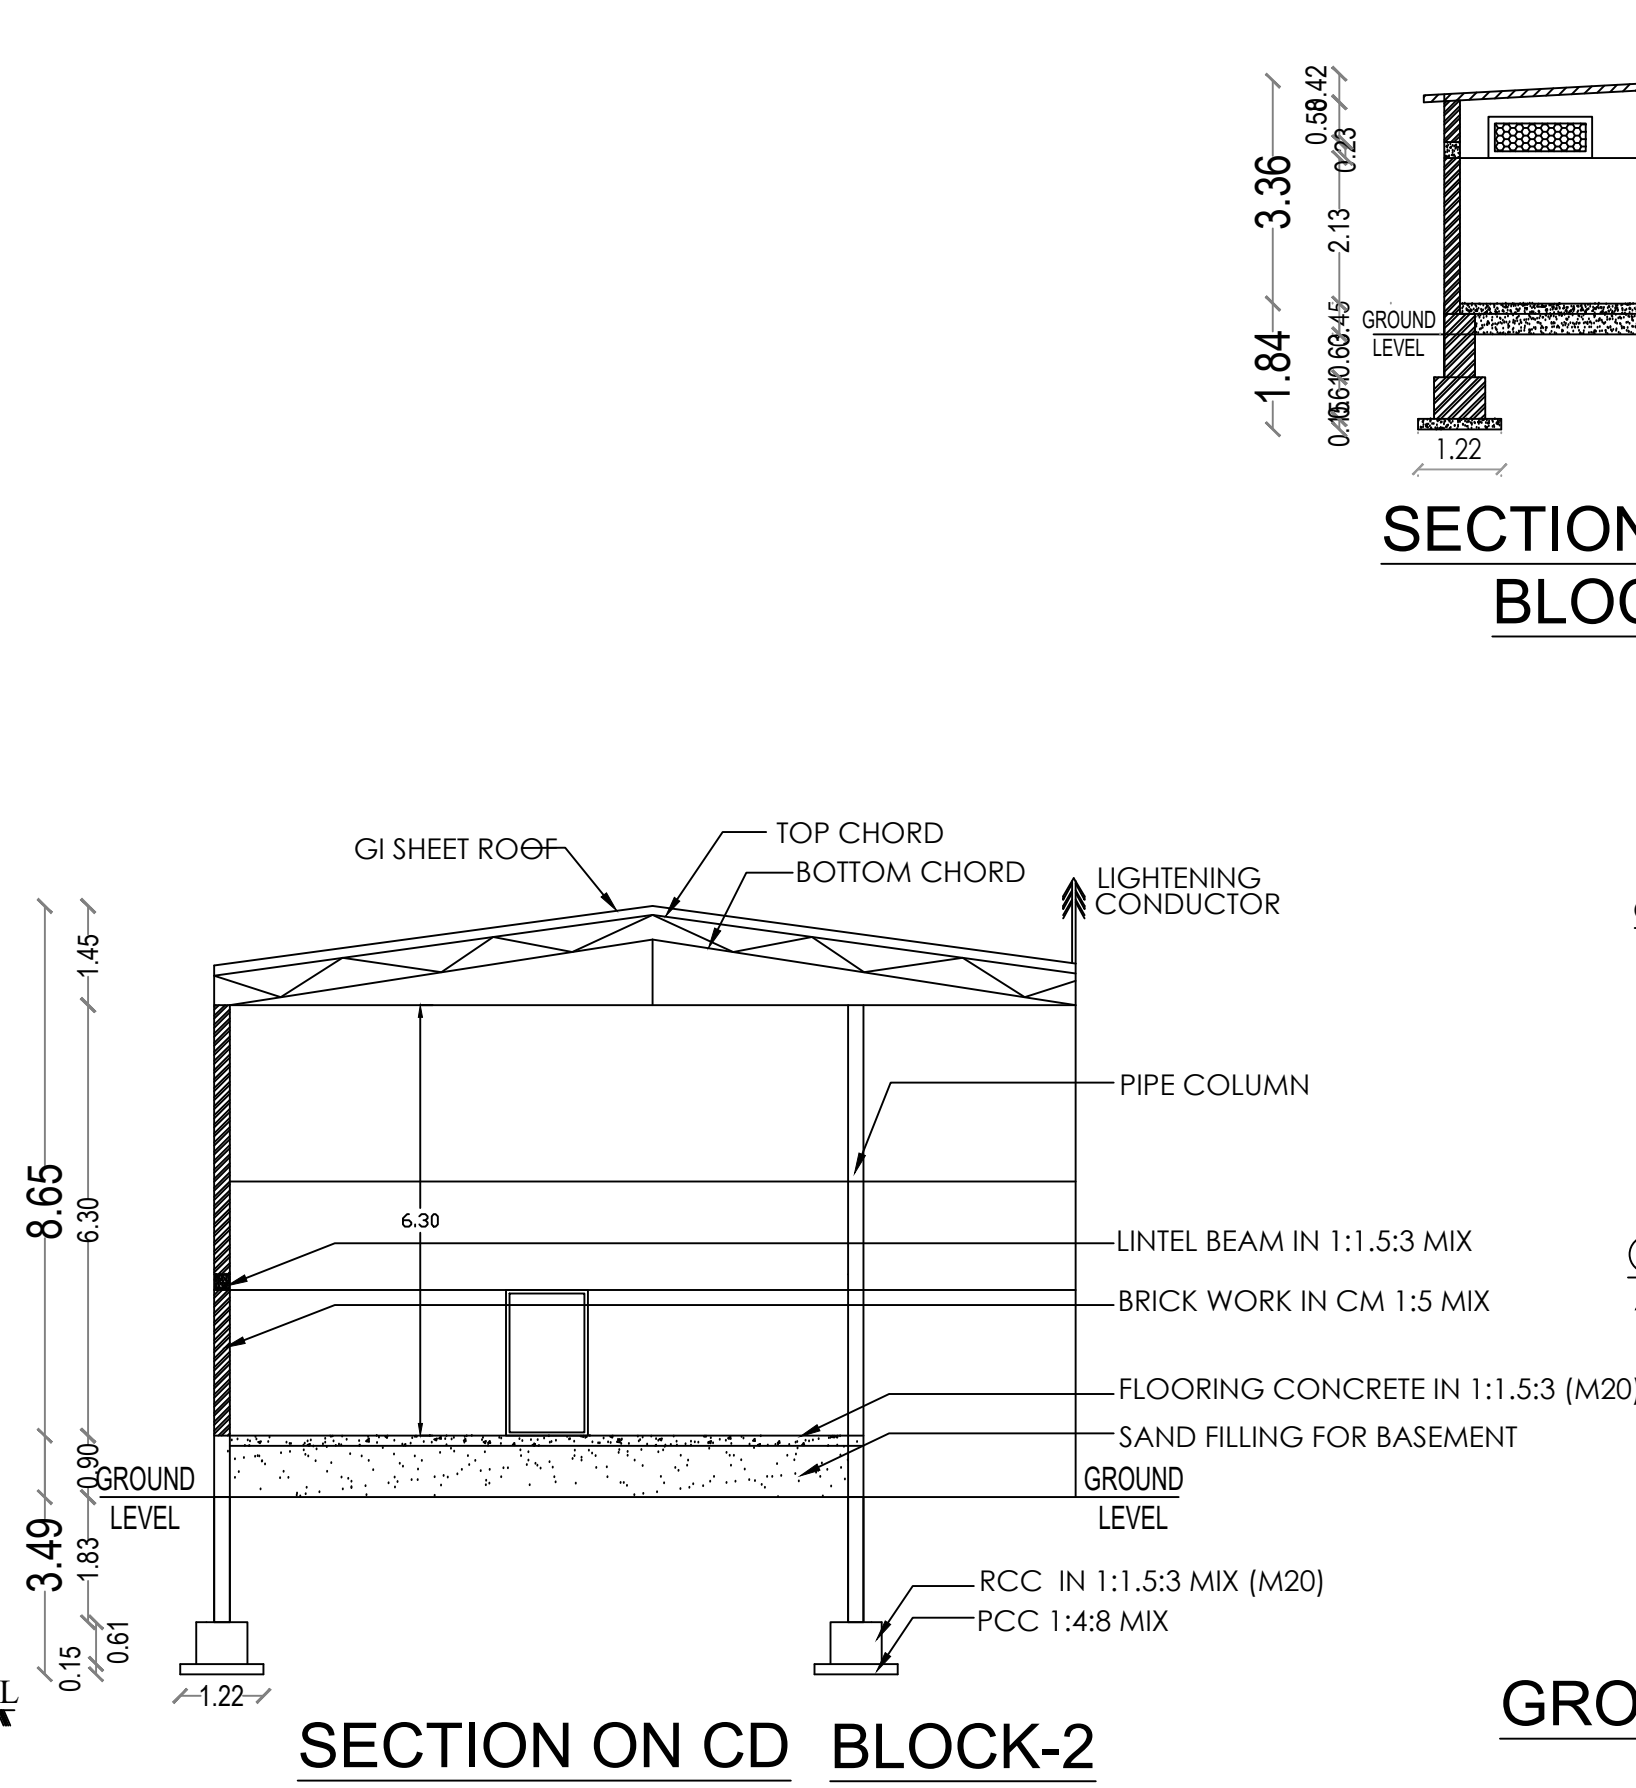
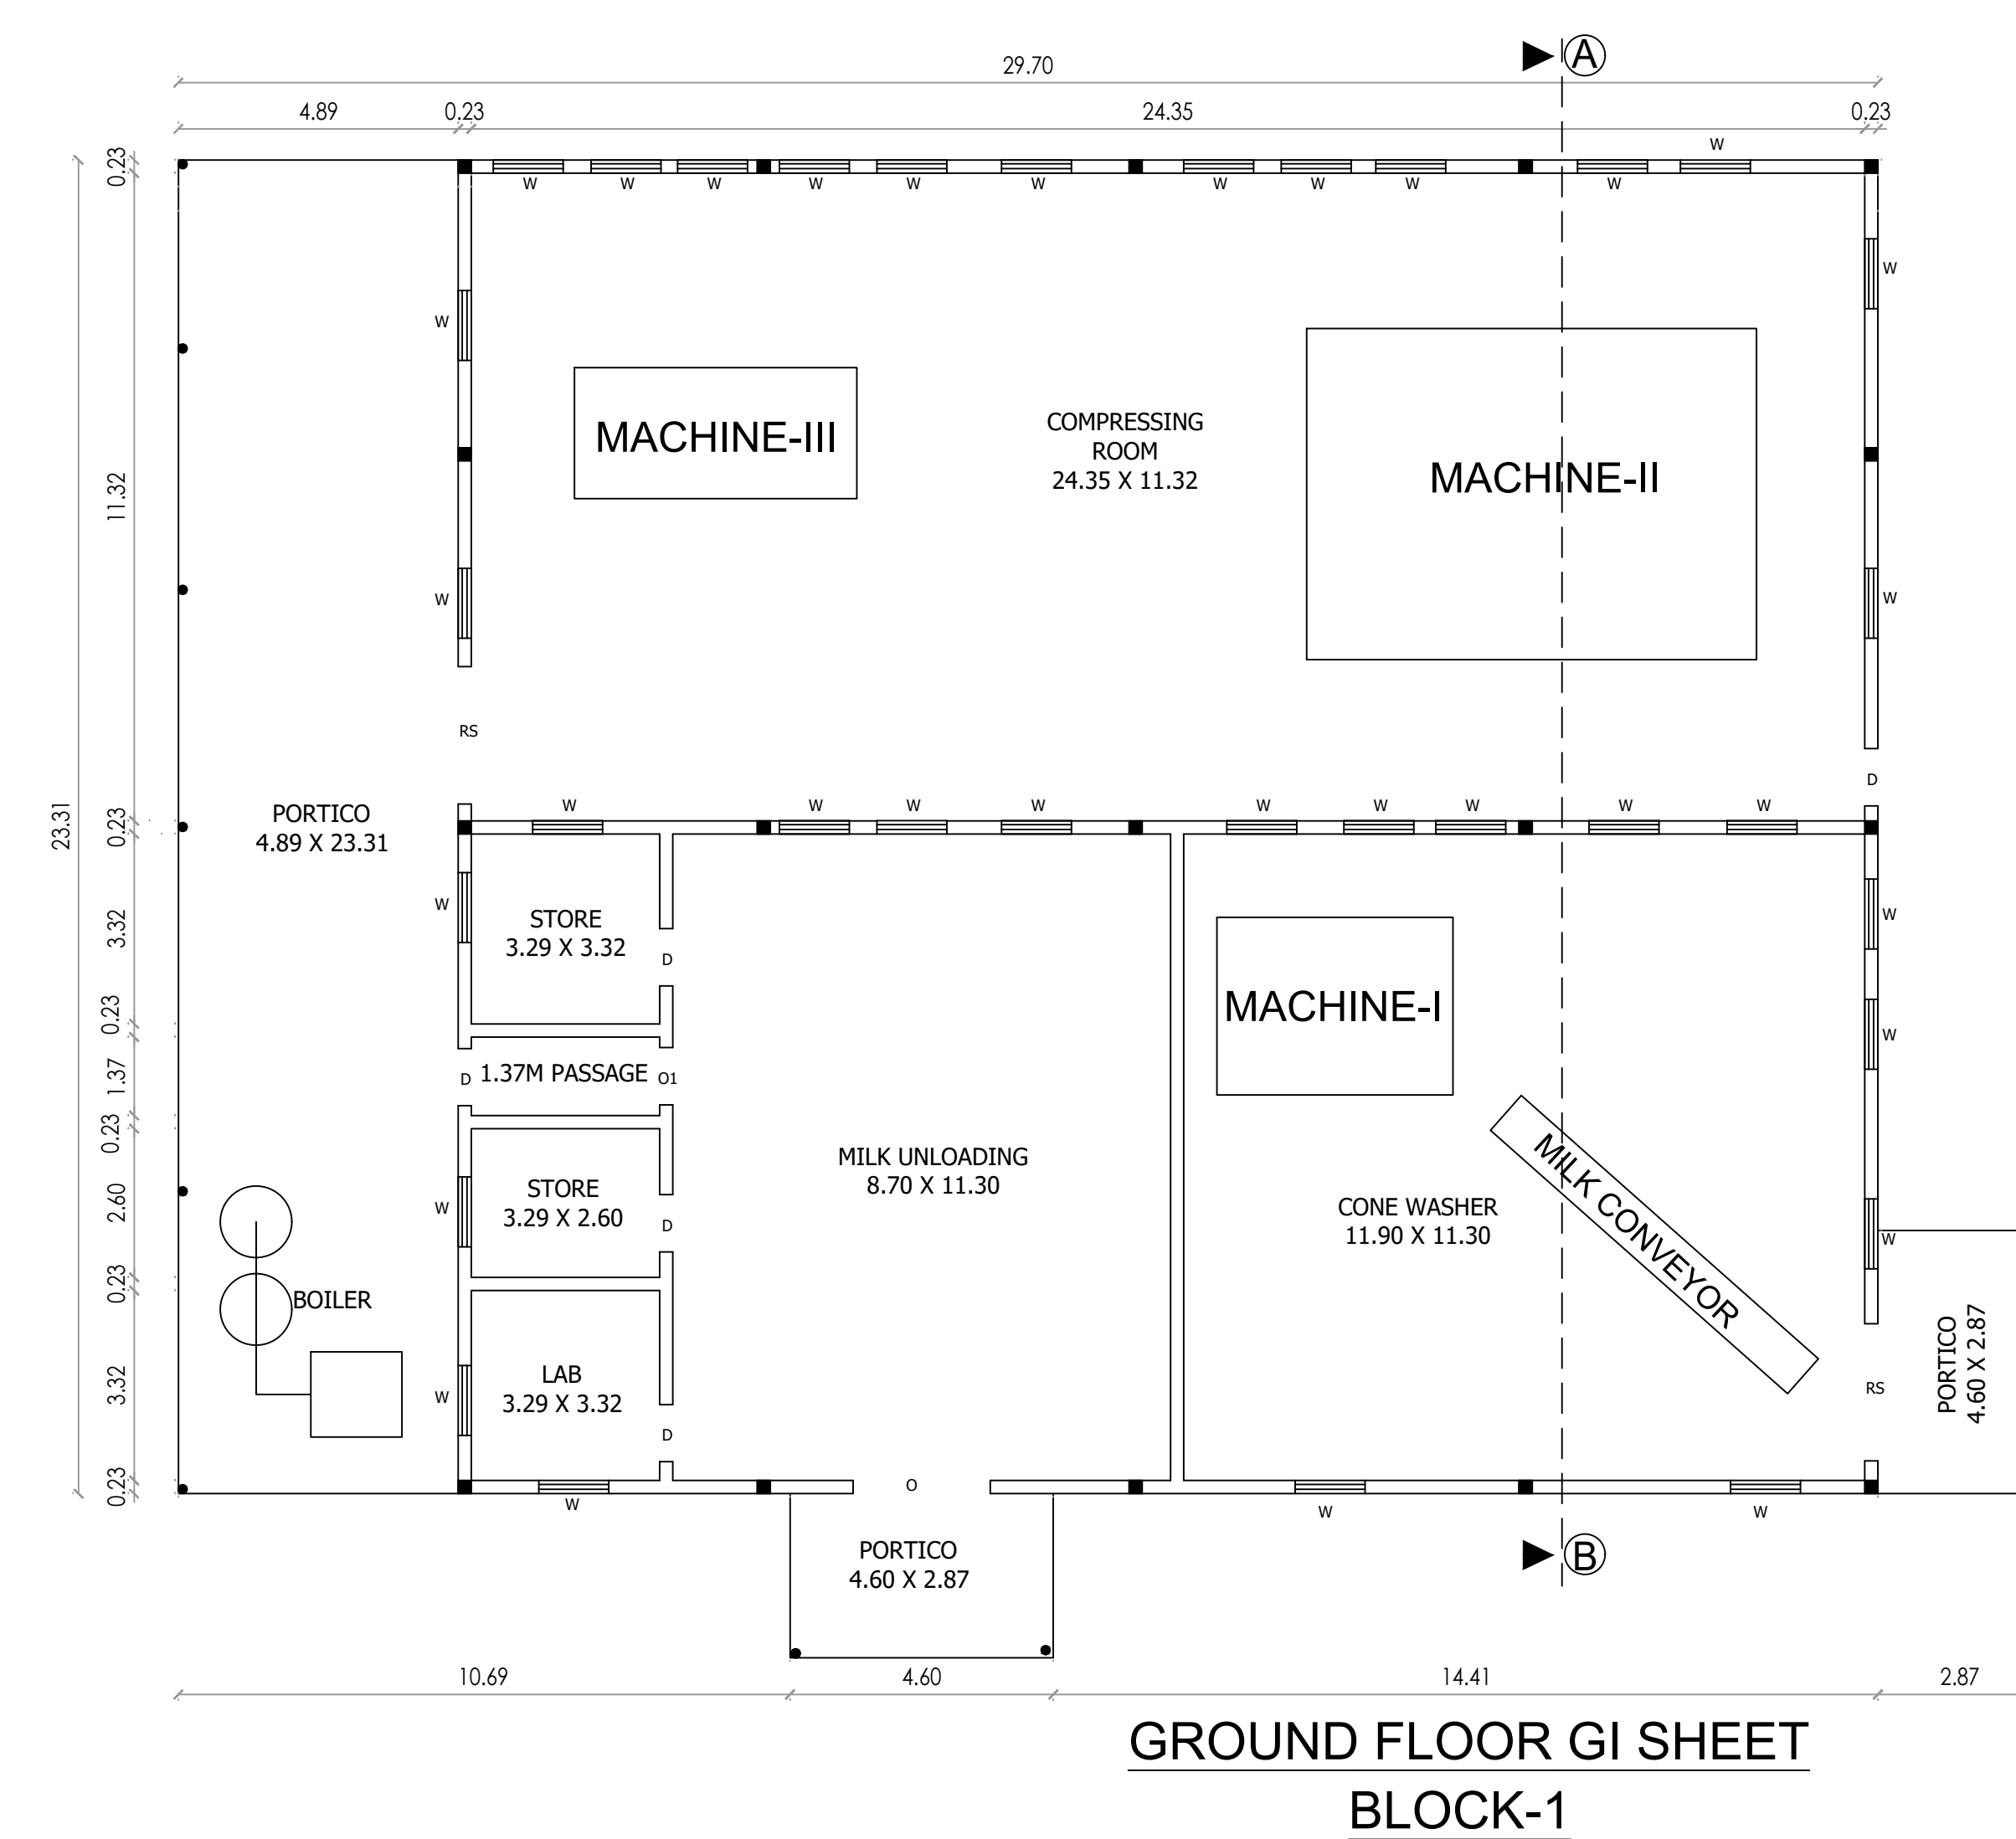
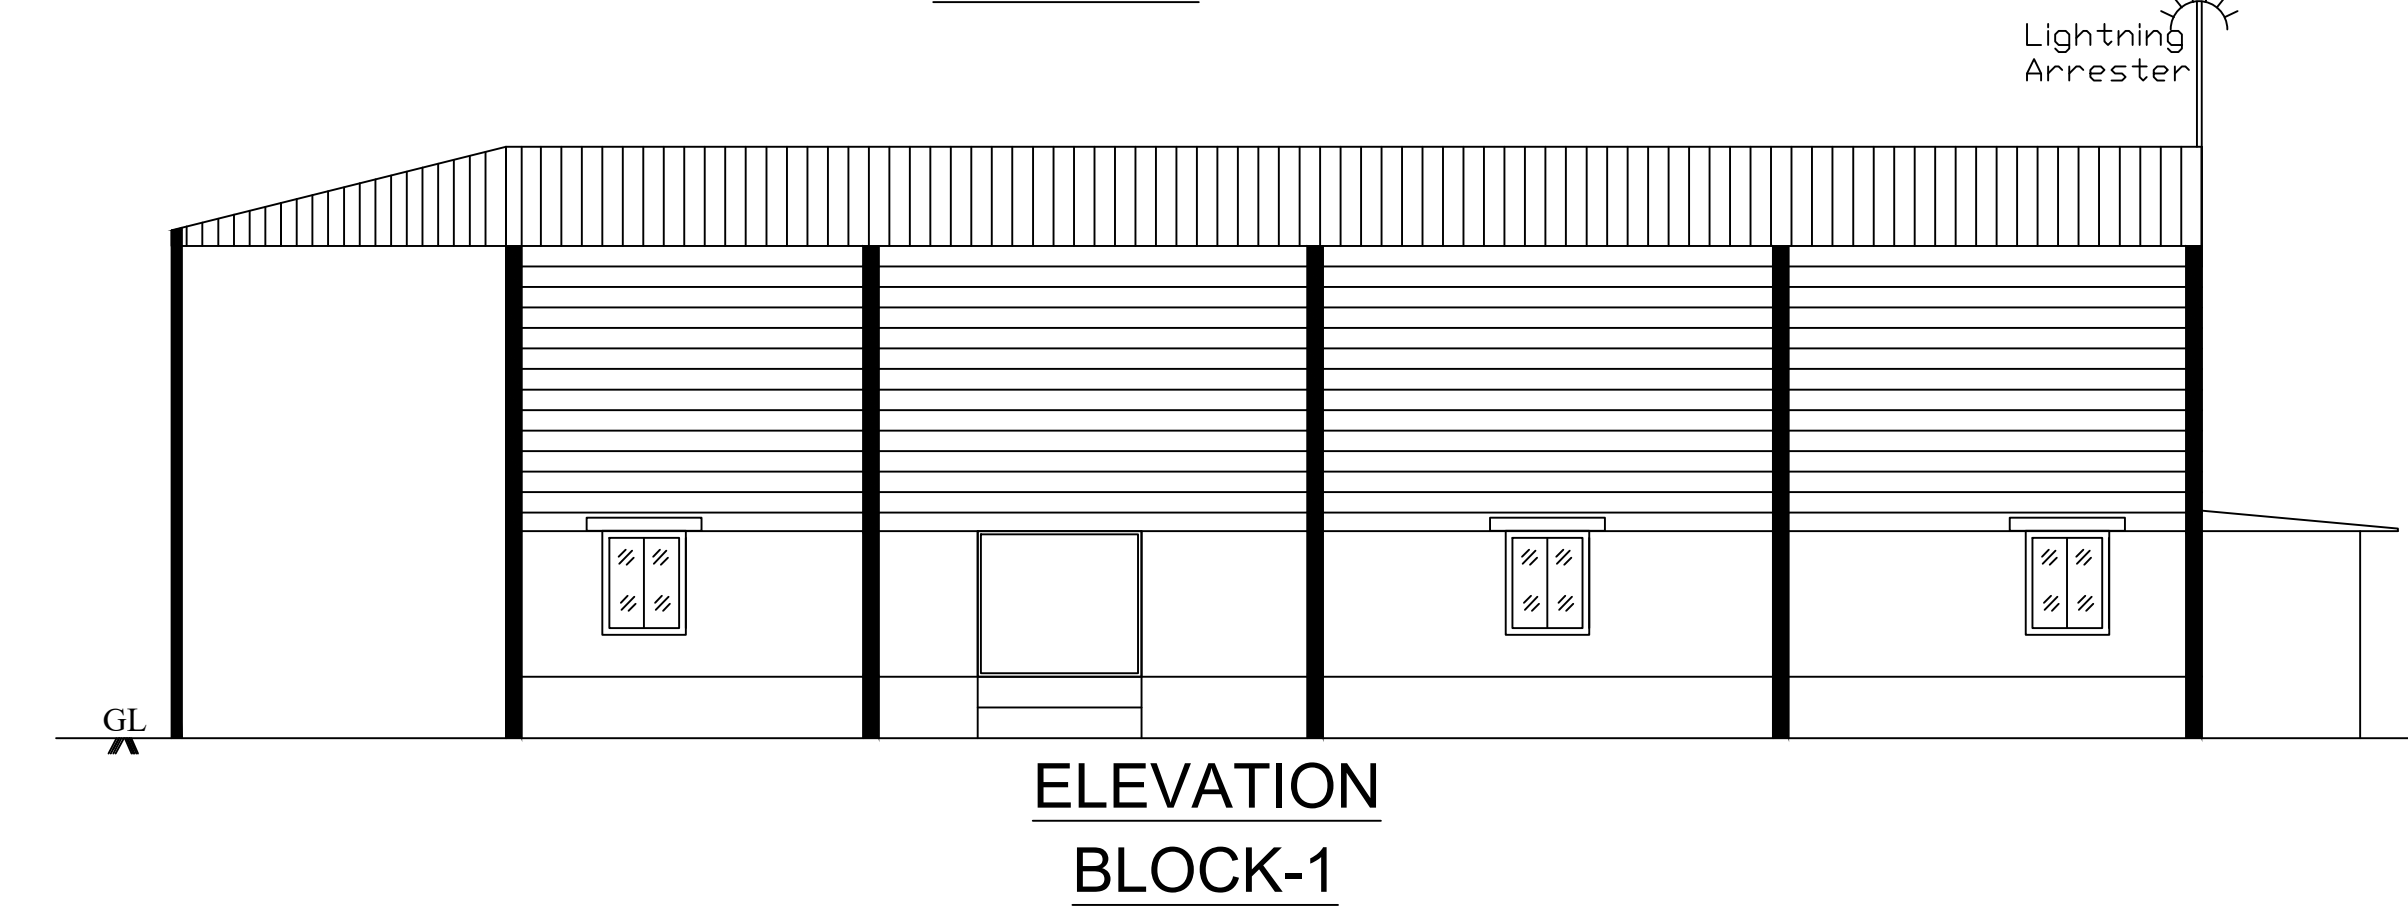


DETAILED PLAN SHOWING THE PROPOSED CONSTRUCTION OF GROUND FLOOR RCC CUM GI SHEET ROOF CHILLING INDUSTRIAL BUILDING IN

R.S.F.NO: 515/1A,515/1B, AT THANDUKKARANPALAYAM VILLAGE, THANDUKKARANPALAYAM PANCHAYAT, AVINASI PANCHAYAT UNION ,
AVINASI TALUK, TIRUPUR DISTRICT.

APPLICANT NAME :

M/s.MILKY MIST DAIRY FOOD PRIVATE LIMITED,.

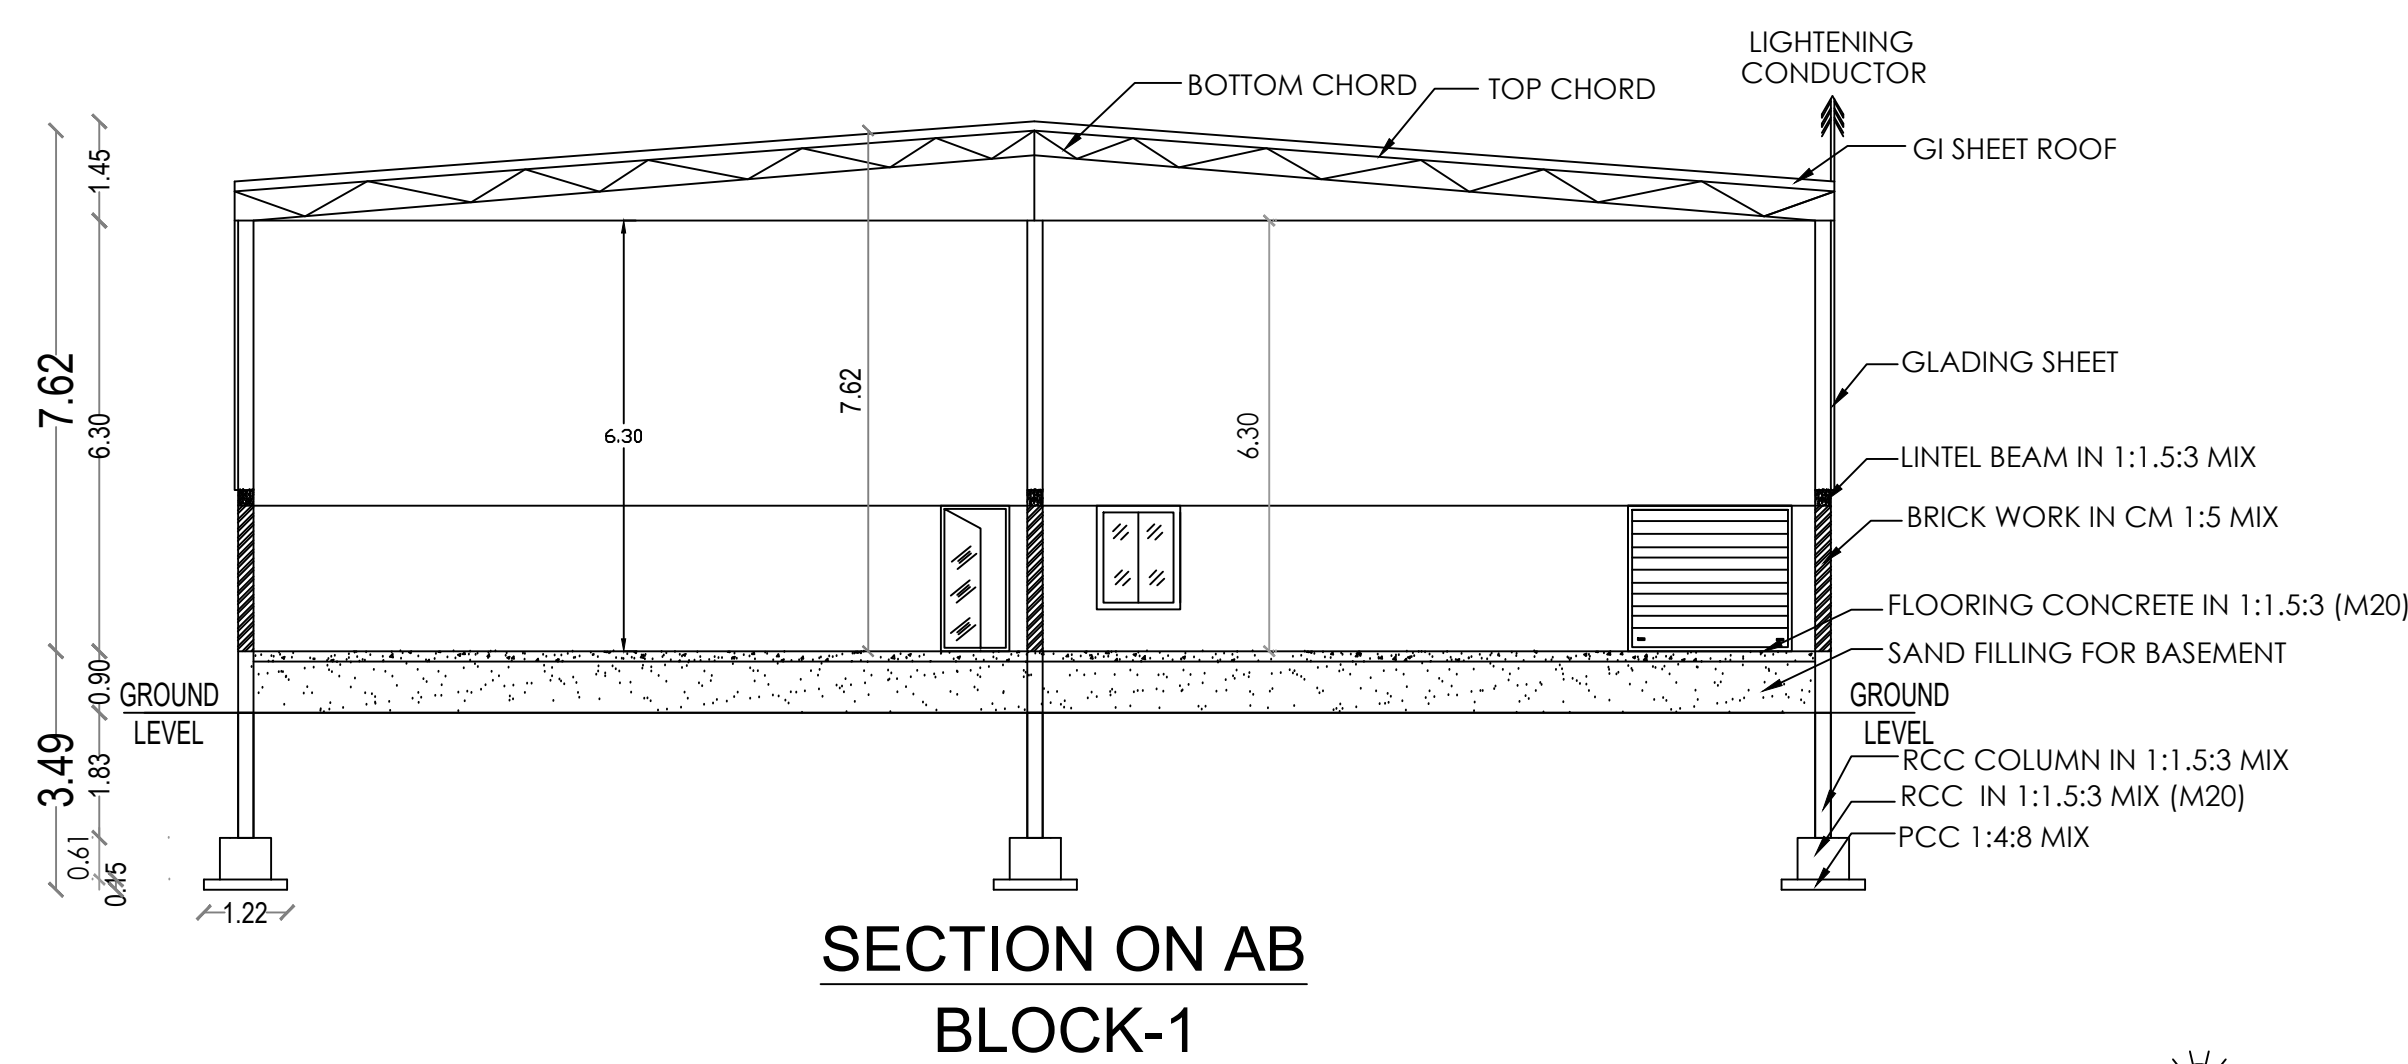

SL. NO	AREA DETAILS	SQ MT
1	AREA OF THE LAND AS PER DOCUMENT 7.00 Acre	28338.28
2	AREA OF THE LAND AS PER PATTA (2.83.50 HECTARE)	28350.00
3	AREA OF THE LAND AS PER SUPER IMPOSED	28417.54

Block Name	Floor Name	FSI Area in Sq.m	Non FSI Area in sq.m	Total Buildup Area in Sq.m
PROPOSED GI SHEET BLOCK-1	FLOOR - GROUND	718.71	-	718.71
PROPOSED GI SHEET BLOCK-2	FLOOR - GROUND	292.38	-	292.38
PROPOSED RCC & GI SHEET BLOCK-3	FLOOR - GROUND RCC	49.02	-	49.02
	FLOOR - GROUND GI SHEET	89.78	-	89.78
PROPOSED GI SHEET BLOCK-4	FLOOR - GROUND	30.25	-	30.25
PROPOSED RCC BLOCK-5	FLOOR - GROUND	12.57	-	12.57
PROPOSED GI SHEET BLOCK-6	FLOOR - GROUND	38.75	-	38.75
Grant Total		1231.46	-	1231.46

Floor Space Index (1231.46/28338.28= 0.04) 0.04 < 1.5

CATEGORY- CHILLING CENTER (GREEN INDUSTRIES)

Online Application No. SWP/BPA/005692/2023, Date:21.01.2023
BP/TCP [TD] No.40/2023

HP DETAILS	LABOUR DETAILS
TOTAL NO OF HP = 590HP	TOTAL NO OF LABOUR'S = 20 NO'S
DRAWING SCALE-1:100 ALL DIMENSIONS ARE IN METER	
JOINERY DETAILS	IN METER
RS ROLLING SHUTTER	4.0 X 2.13
D DOOR	2.0 X 2.13
D1 DOOR	0.75 X 2.13
V WINDOW	1.83X1.80
V VENTILATOR	1.00X0.60
ALL DIMENSIONS ARE IN METER	SCALE 1:100

REGISTERED ENGINEER

APPLICANT REGISTERED STRUCTURAL ENGINEER

SITE PLAN SHOWING THE PROPOSED CONSTRUCTION OF GROUND FLOOR RCC CUM GI SHEET ROOF CHILLING INDUSTRIAL BUILDING IN



Sheet No:01/02

Site Plan

R.S.F.NO: 515/1A,515/1B, AT THANDUKKARANPALAYAM VILLAGE, THANDUKKARANPALAYAM PANCHAYAT, AVINASI PANCHAYAT UNION, AVINASI TALUK, TIRUPUR DISTRICT.

APPLICANT NAME :

M/s.MILKY MIST DAIRY FOOD PRIVATE LIMITED,.

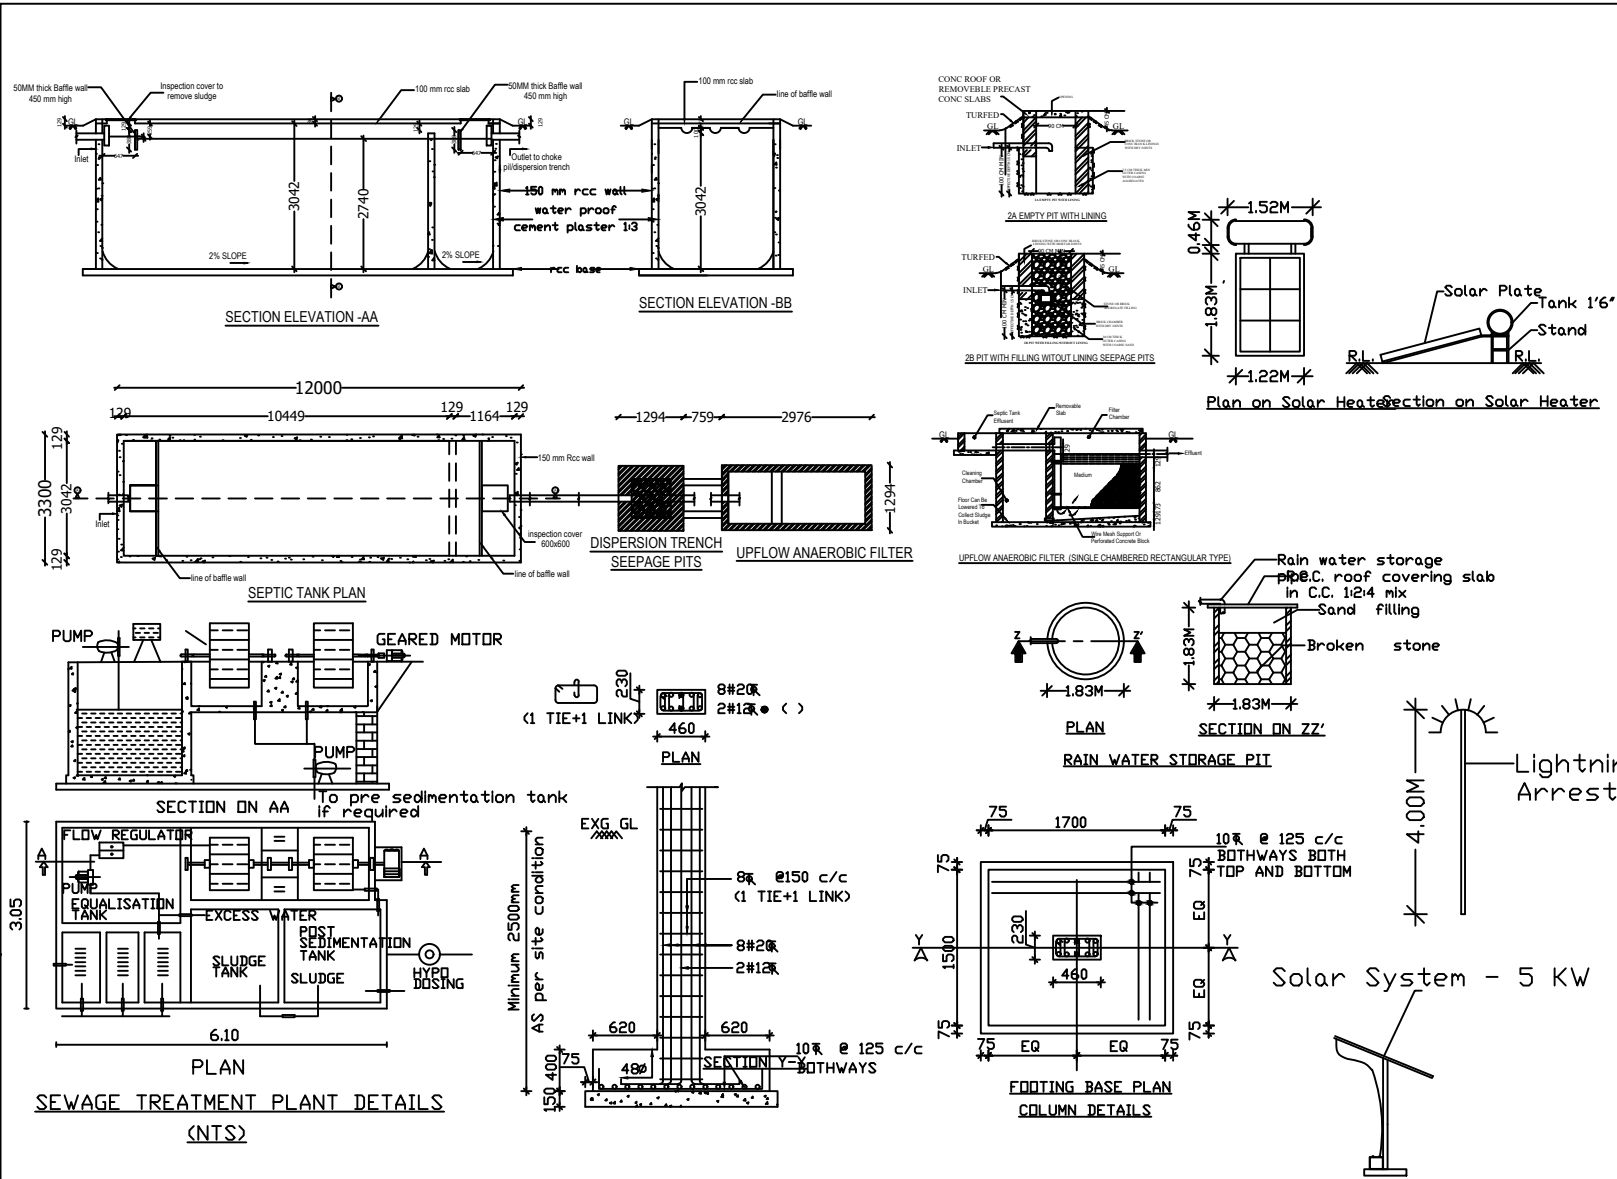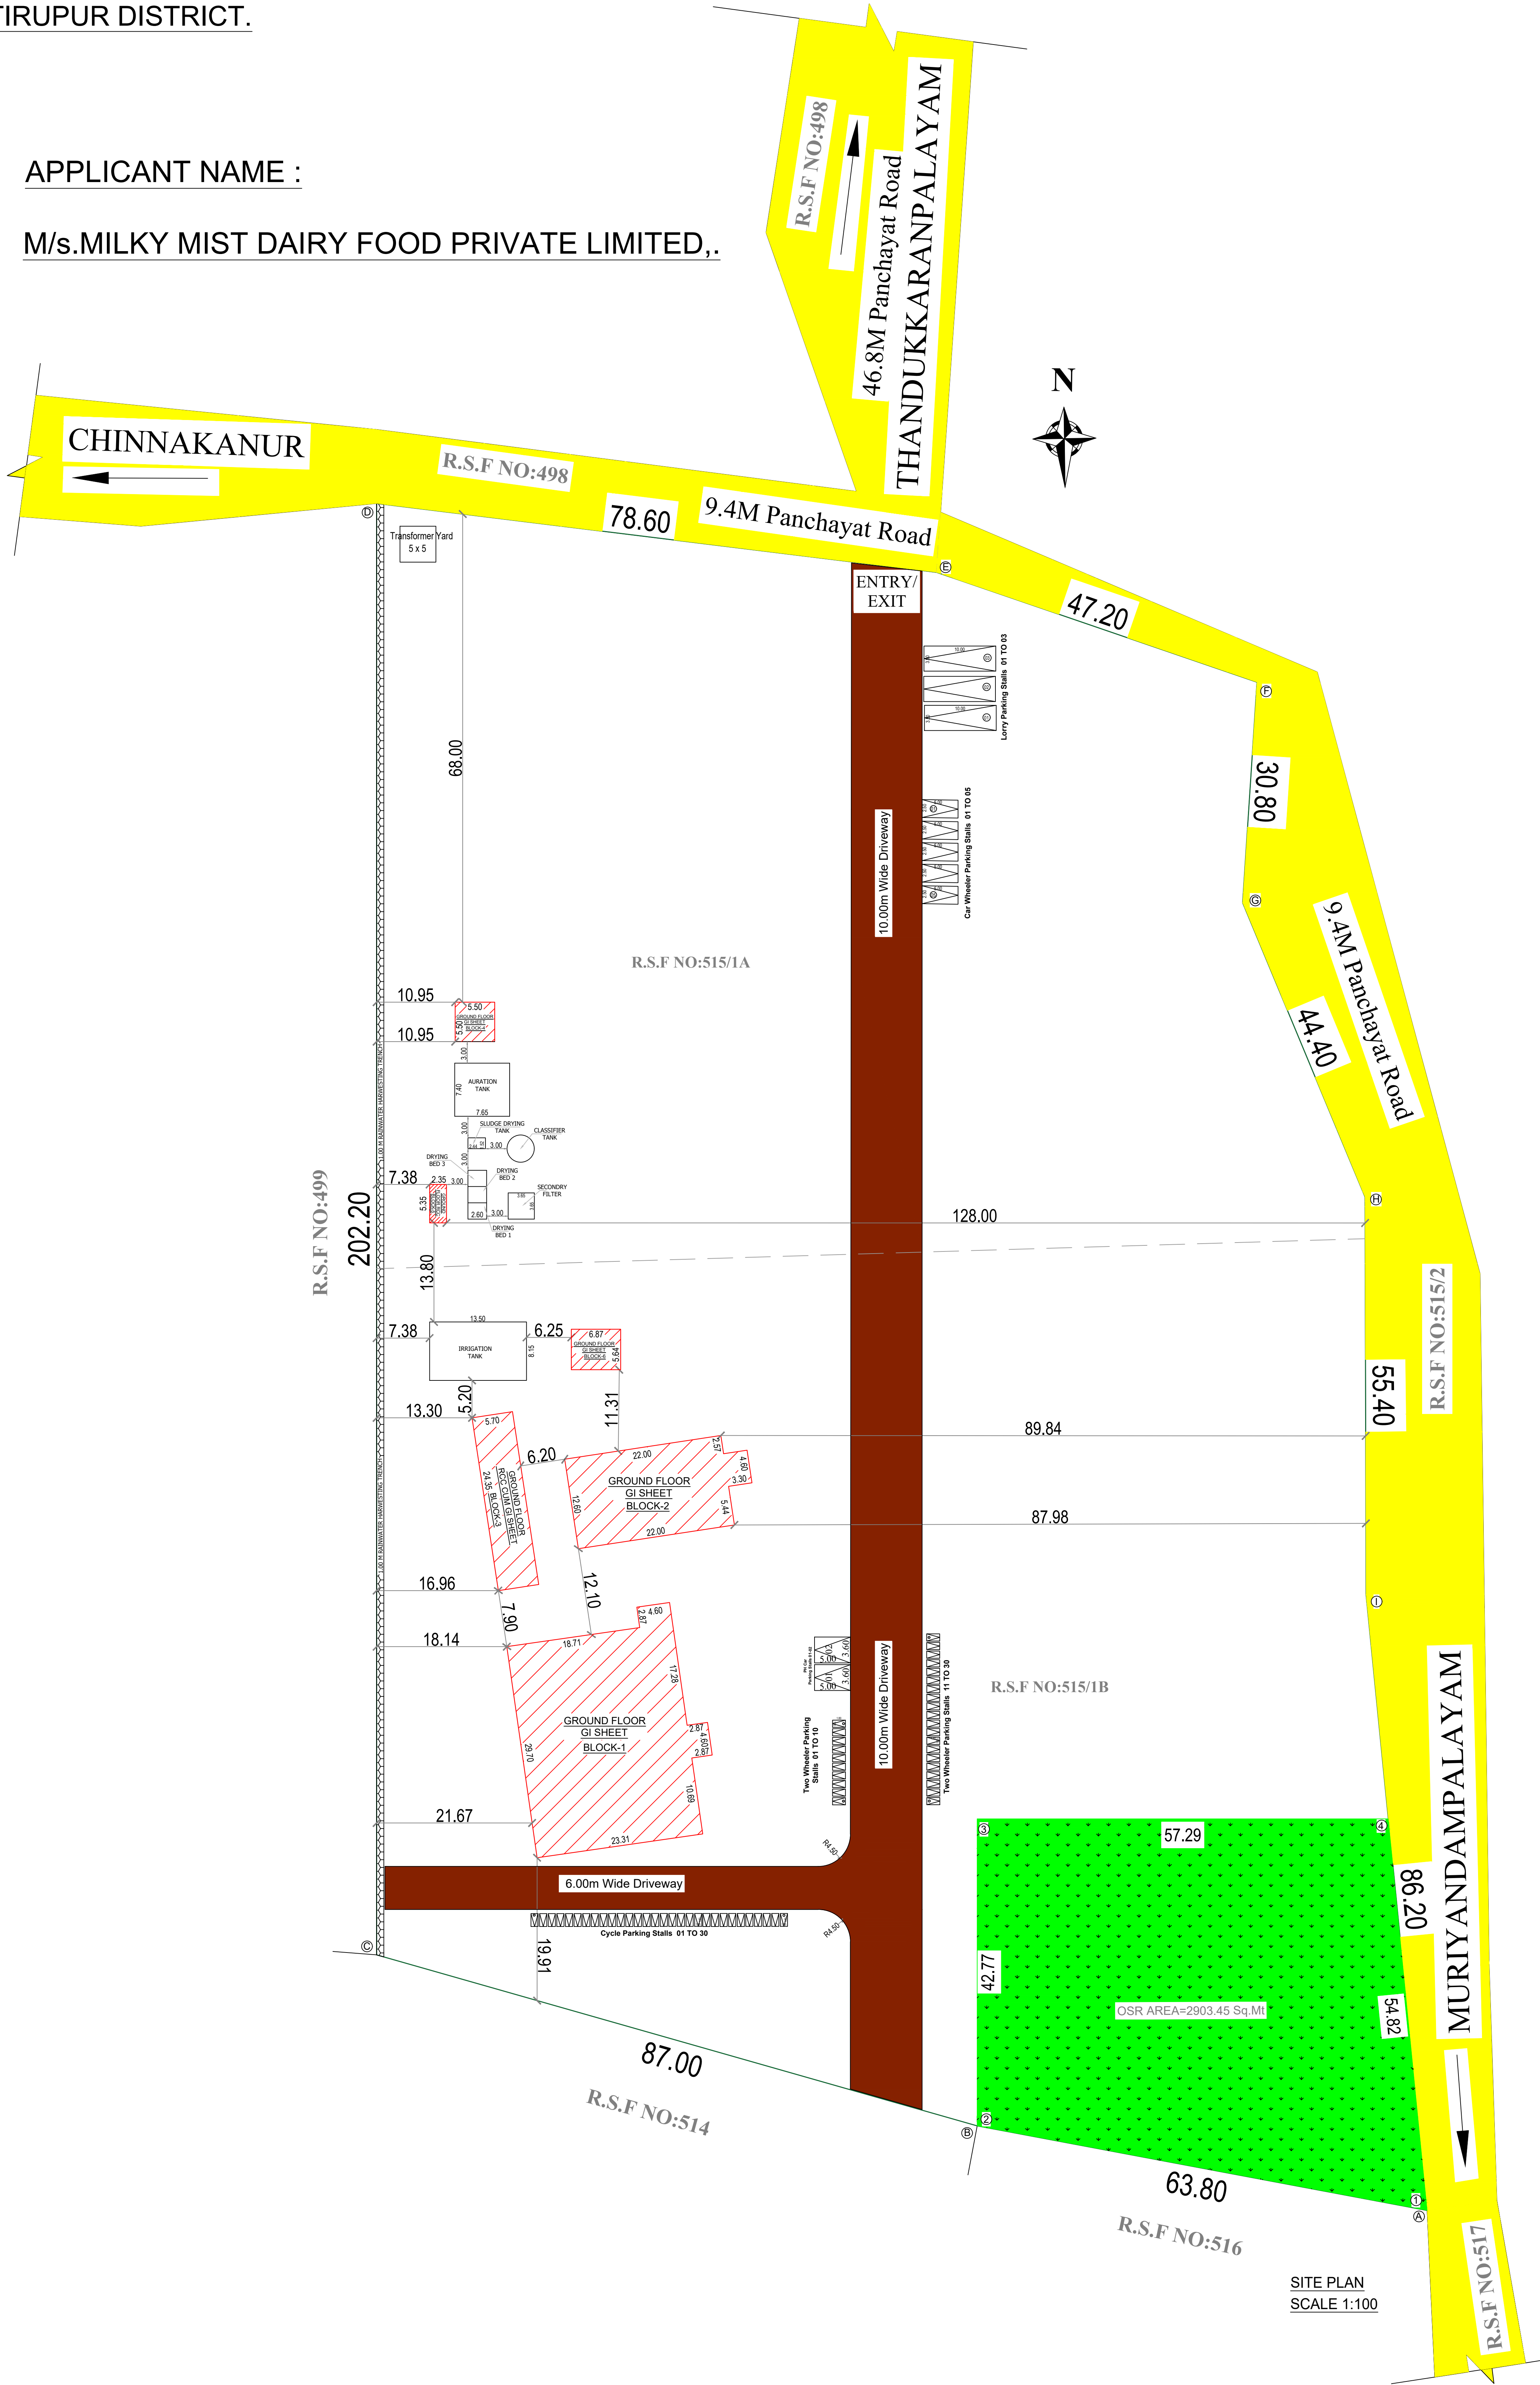

SL. NO	AREA DETAILS	SQ MT
1	AREA OF THE LAND AS PER DOCUMENT 7.00 Acre	28338.28
2	AREA OF THE LAND AS PER PATTa (2.83.50 HECTARE)	28350.00
3	AREA OF THE LAND AS PER SUPER IMPOSED	28417.54

Block Name	Floor Name	FSI Area in Sq.m	Non FSI Area in sq.m	Total Buildup Area in Sq.m
PROPOSED GI SHEET BLOCK-1 CONE WASHER, COMPRESSING ROOM, MILK UNLOADING, STORE, LAB	FLOOR - GROUND	718.71	-	718.71
PROPOSED GI SHEET BLOCK-2 WORKSHOP, STORE, TOILET & BATH	FLOOR - GROUND	292.38	-	292.38
PROPOSED RCC & GI SHEET BLOCK-3 GENERATOR, POWER ROOM	FLOOR - GROUND RCC	49.02	-	49.02
PROPOSED GI SHEET BLOCK-4 EDP FLOYER ROOM	FLOOR - GROUND GI SHEET	89.78	-	89.78
PROPOSED RCC BLOCK-5 TOILET & BATH	FLOOR - GROUND	30.25	-	30.25
PROPOSED RCC BLOCK-6 KITCHEN, BED, HALL	FLOOR - GROUND	12.57	-	12.57
PROPOSED GI SHEET BLOCK-6 KITCHEN, BED, HALL	FLOOR - GROUND	38.75	-	38.75
Grant Total		1231.46	-	1231.46

Floor Space Index (1231.46/28338.28= 0.04) 0.04 < 1.5

DESCRIPTION	Required	Provided
Lorry Parking Stalls	3	3
PH Car Parking Stalls	2	2
Car Parking Stalls	0	5
Two Wheeler Parking Stalls	25	30
Cycle Parking Stalls	25	30

OSR Area Provided 2903.45 Sq.mt. (12.20%)

COLOR INDEX :-	
EXISTING ROAD SHOWN IN	--
SITE BOUNDARY SHOWN IN	--
PROPOSED BUILDING SHOWN IN	--
DRIVEWAY SHOWN IN	--
OSR AREA SHOWN IN	--

CATEGORY- CHILLING CENTER (GREEN INDUSTRIES)

HP DETAILS	LABOUR DETAILS
TOTAL NO OF HP = 590HP	TOTAL NO OF LABOUR'S = 20 NO'S

Online Application No. SWP/BPA/005692/2023, Date:21.01.2023
SWP/DTCP/TIRUPUR/Building Permission No. /2023

DRAWING SCALE-1:100 ALL DIMENSIONS ARE IN METER	
JOINERY DETAILS	IN METER
RS ROLLING SHUTTER	4.0 X 2.13
D DOOR	2.0 X 2.13
D1 DOOR	0.75 X 2.13
W WINDOW	1.83X1.80
V VENTILATOR	1.00X0.60
ALL DIMENSIONS ARE IN METER	SCALE 1:100

REGISTERED ENGINEER

APPLICANT REGISTERED STRUCTURAL ENGINEER