




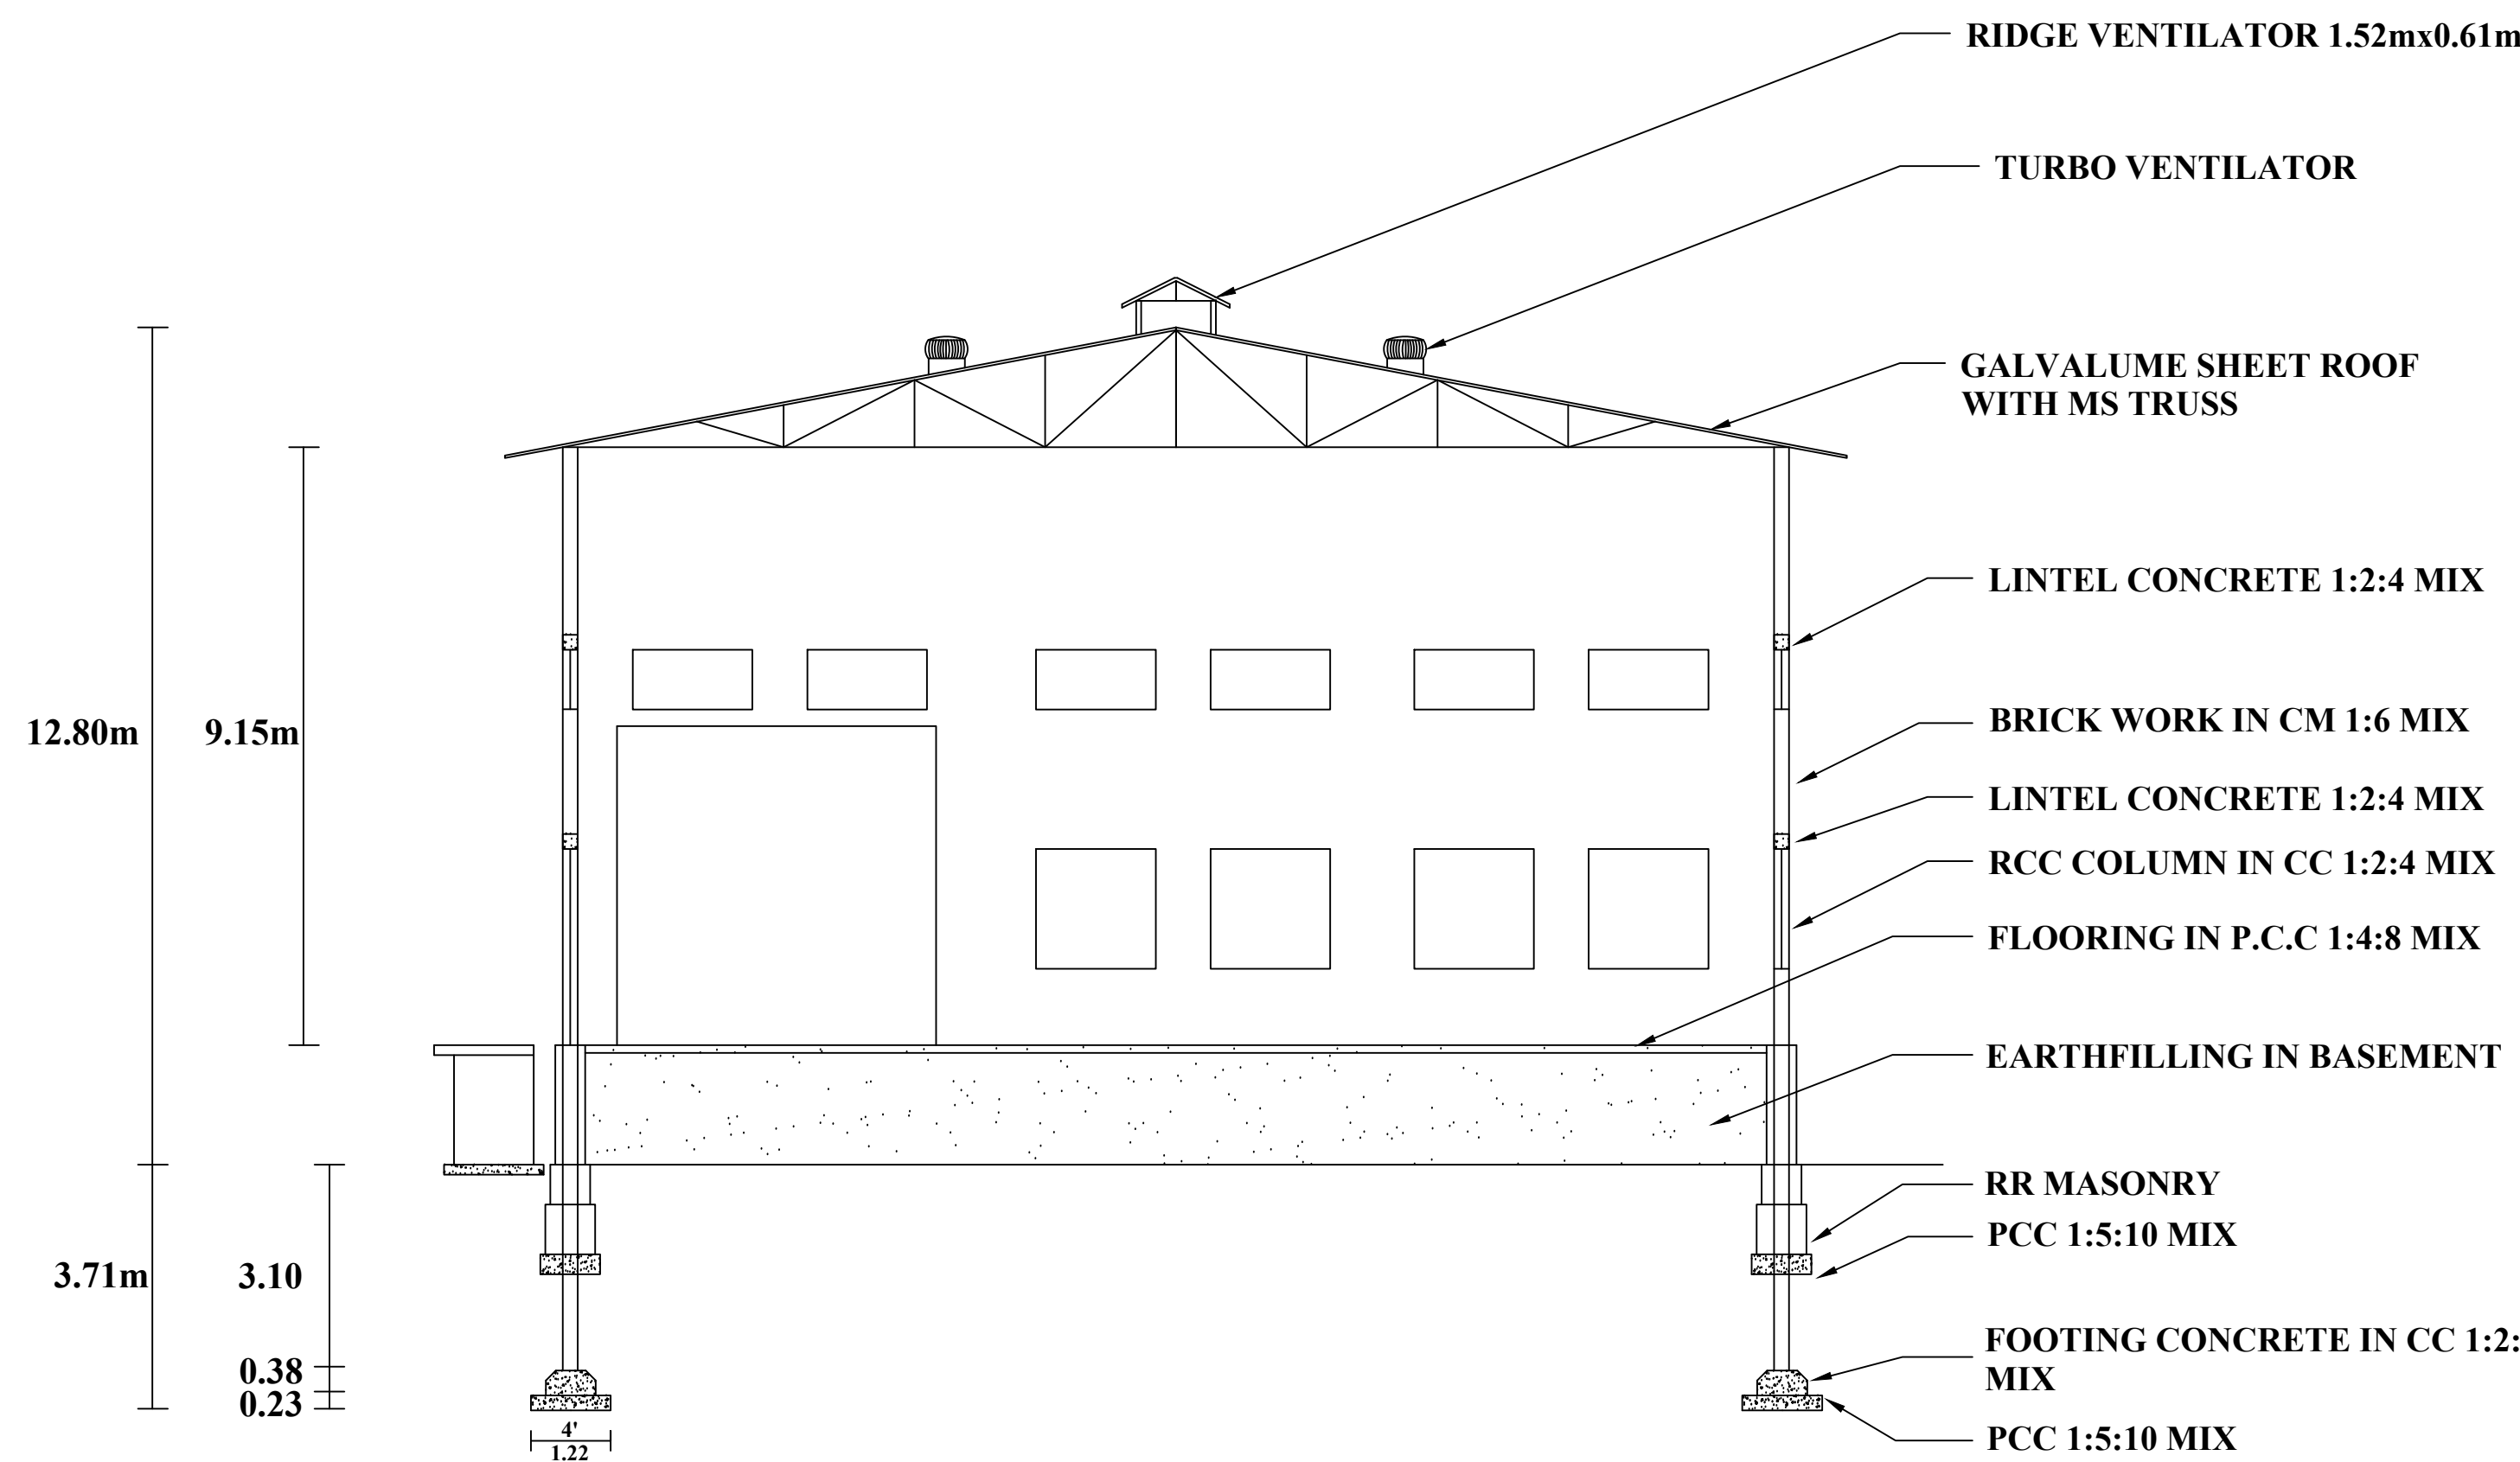

SECTION ON "AA"






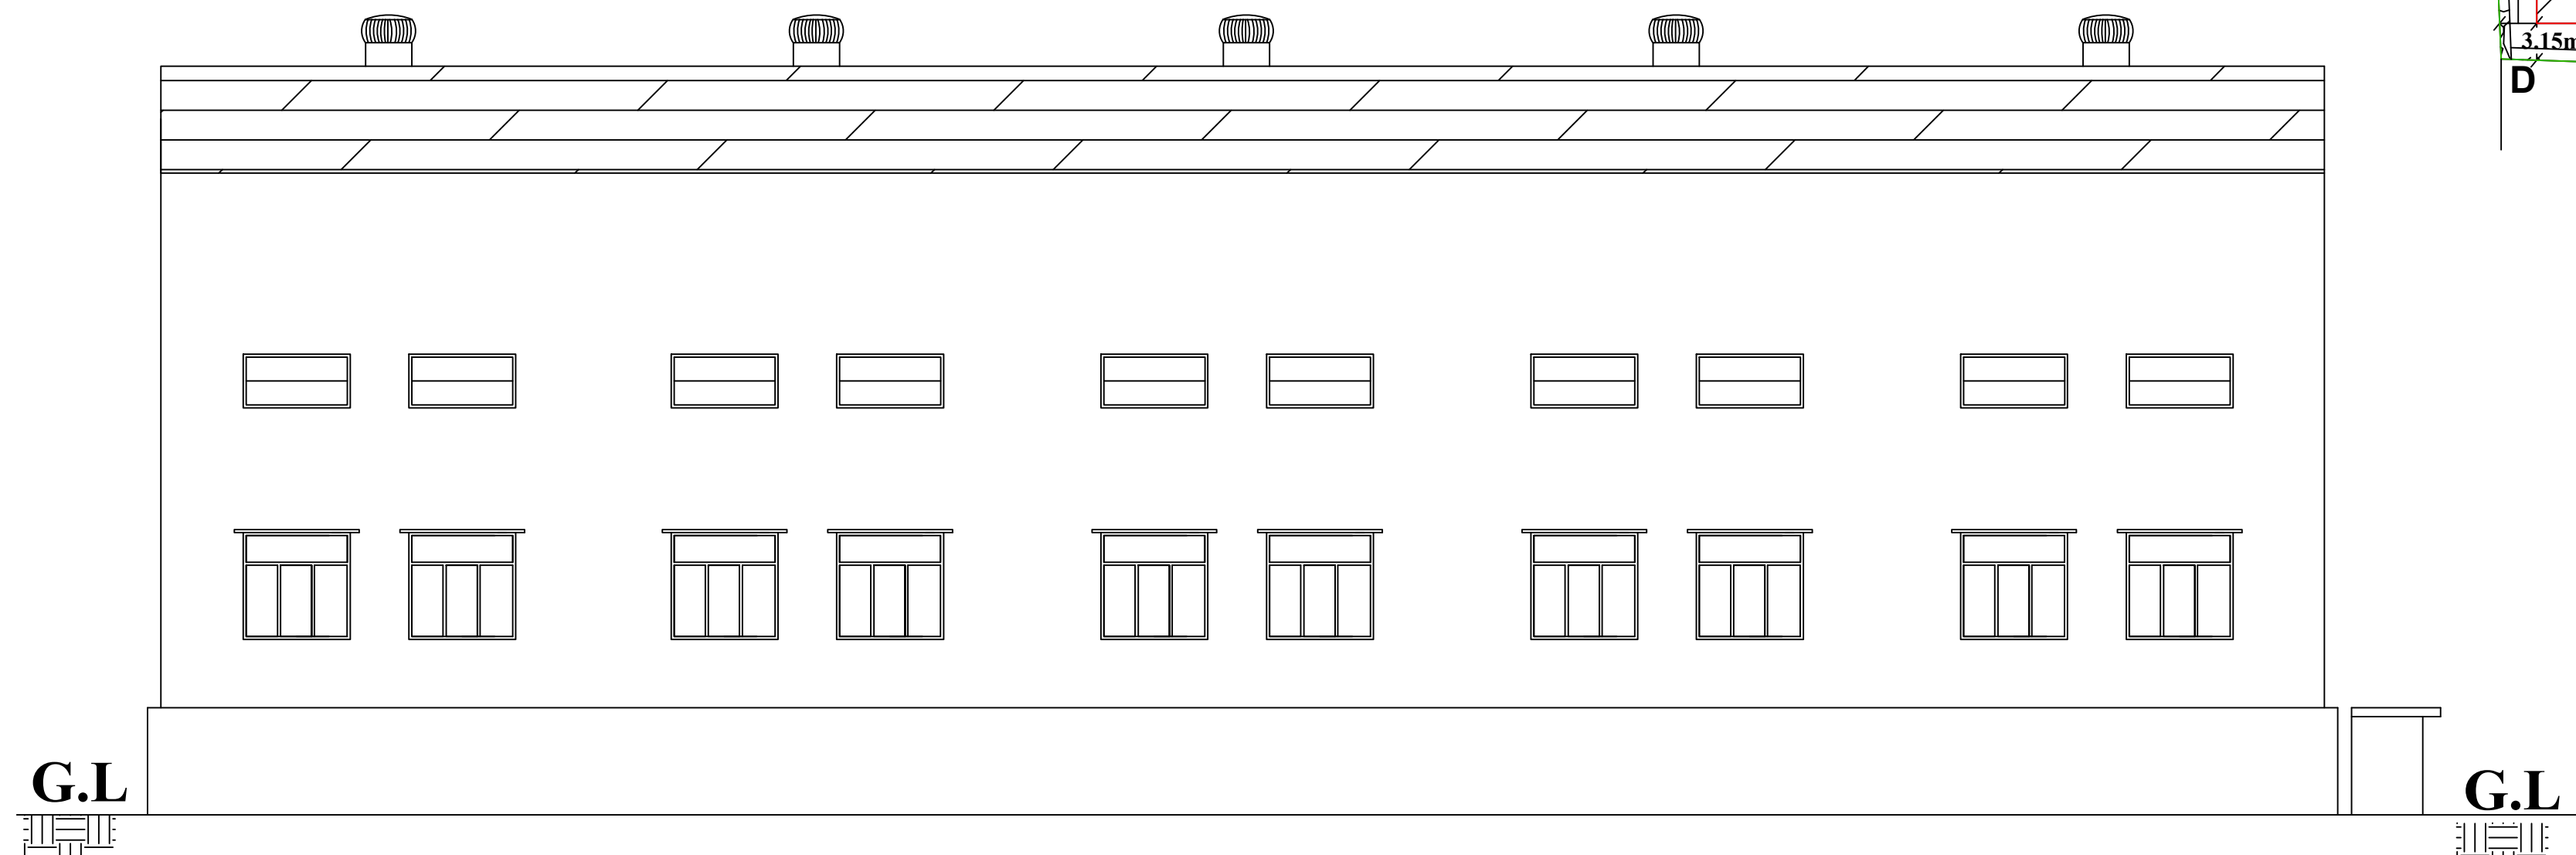


ELEVATION

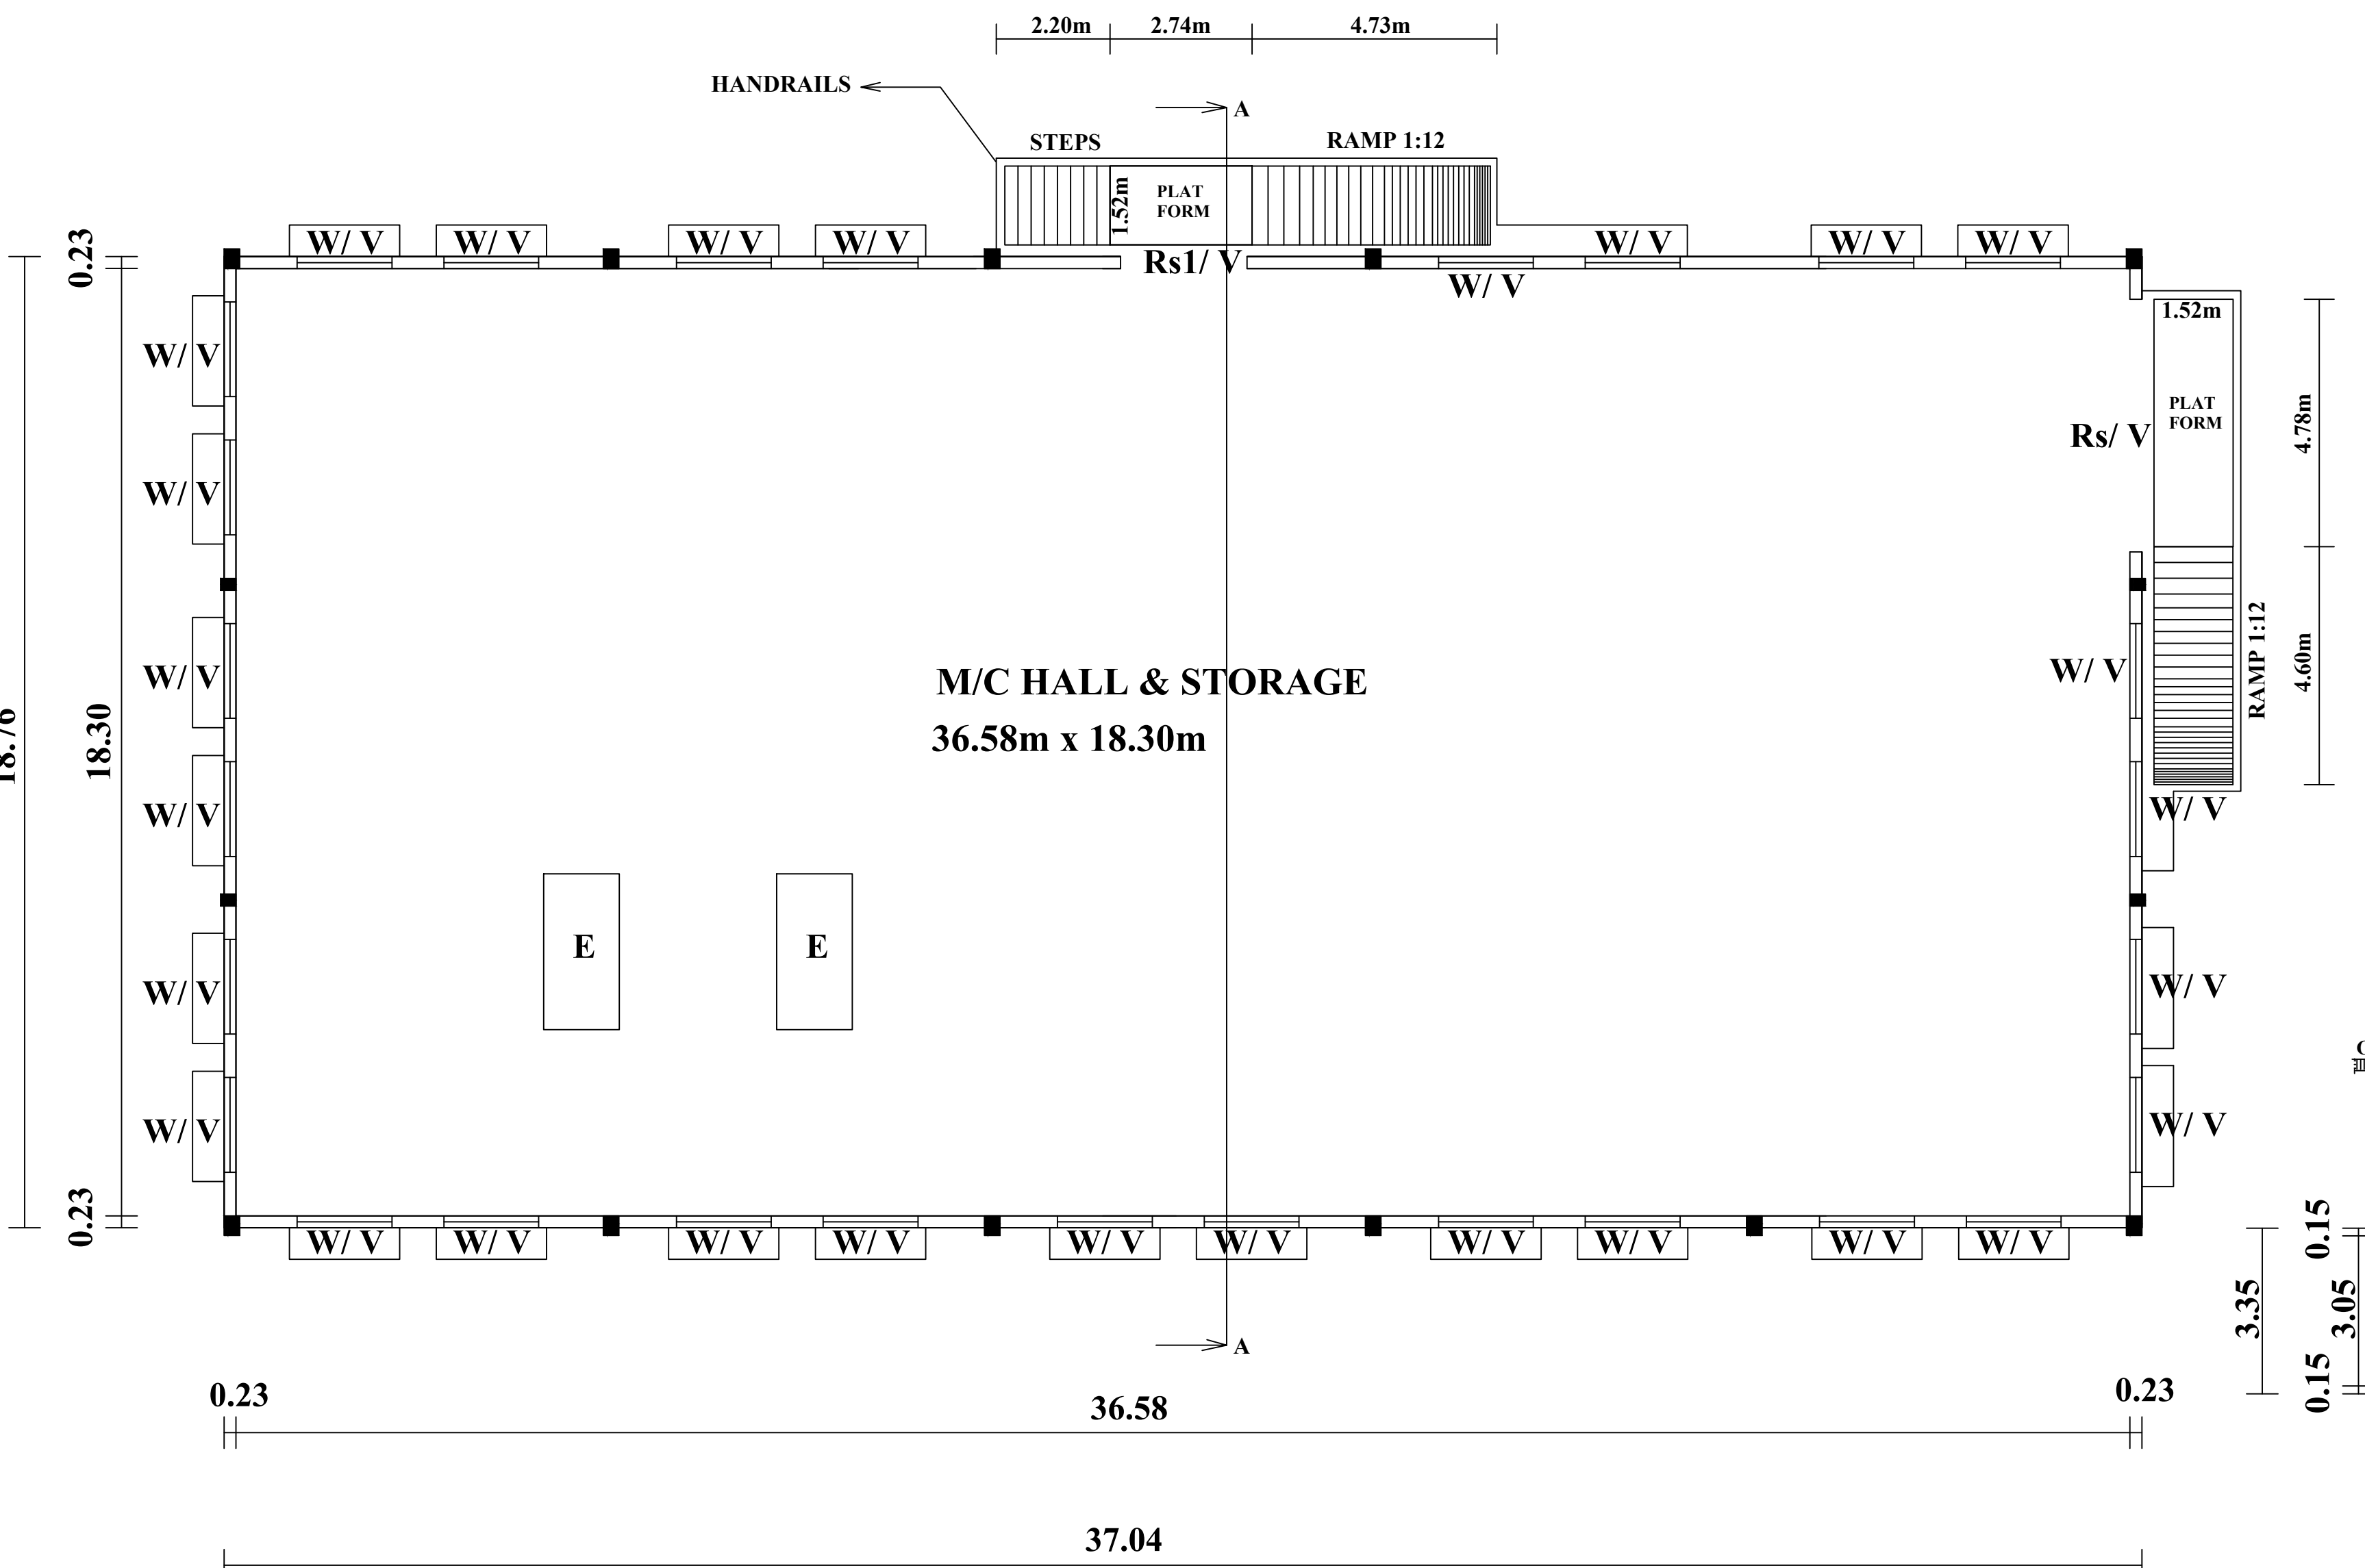


PLAN (BLOCK 1)


Signature of the Engineer
Date: 2023.03.26
Scale: 1:500

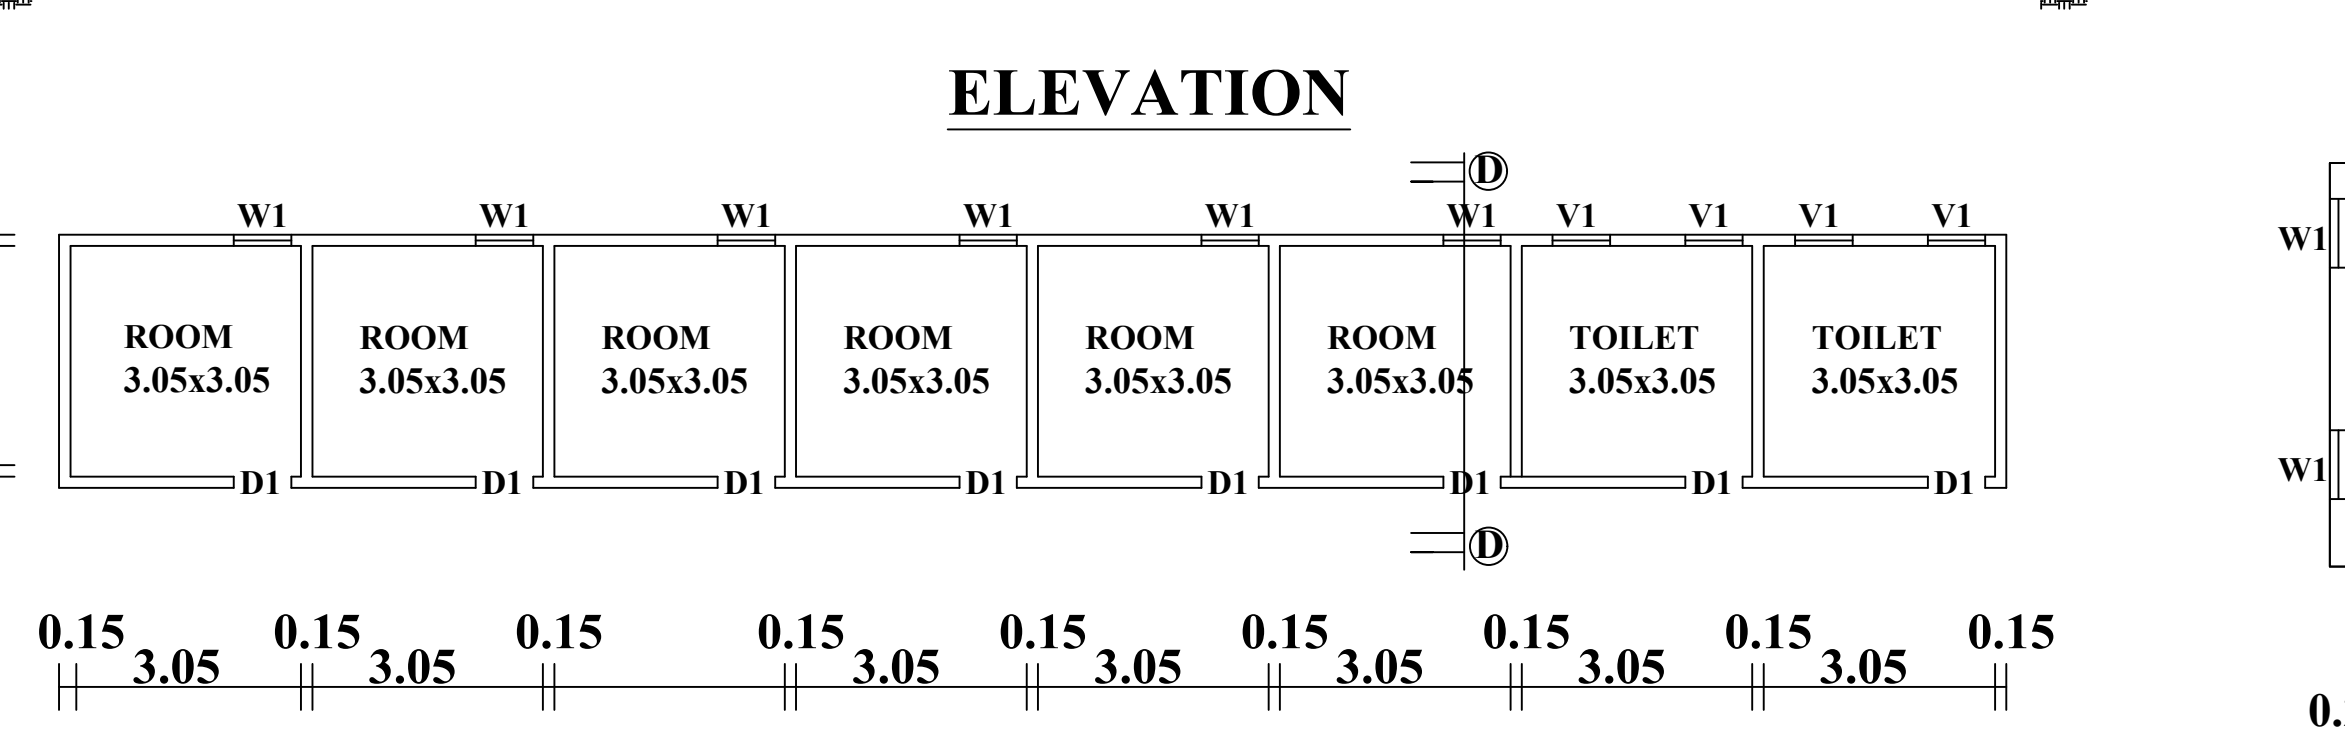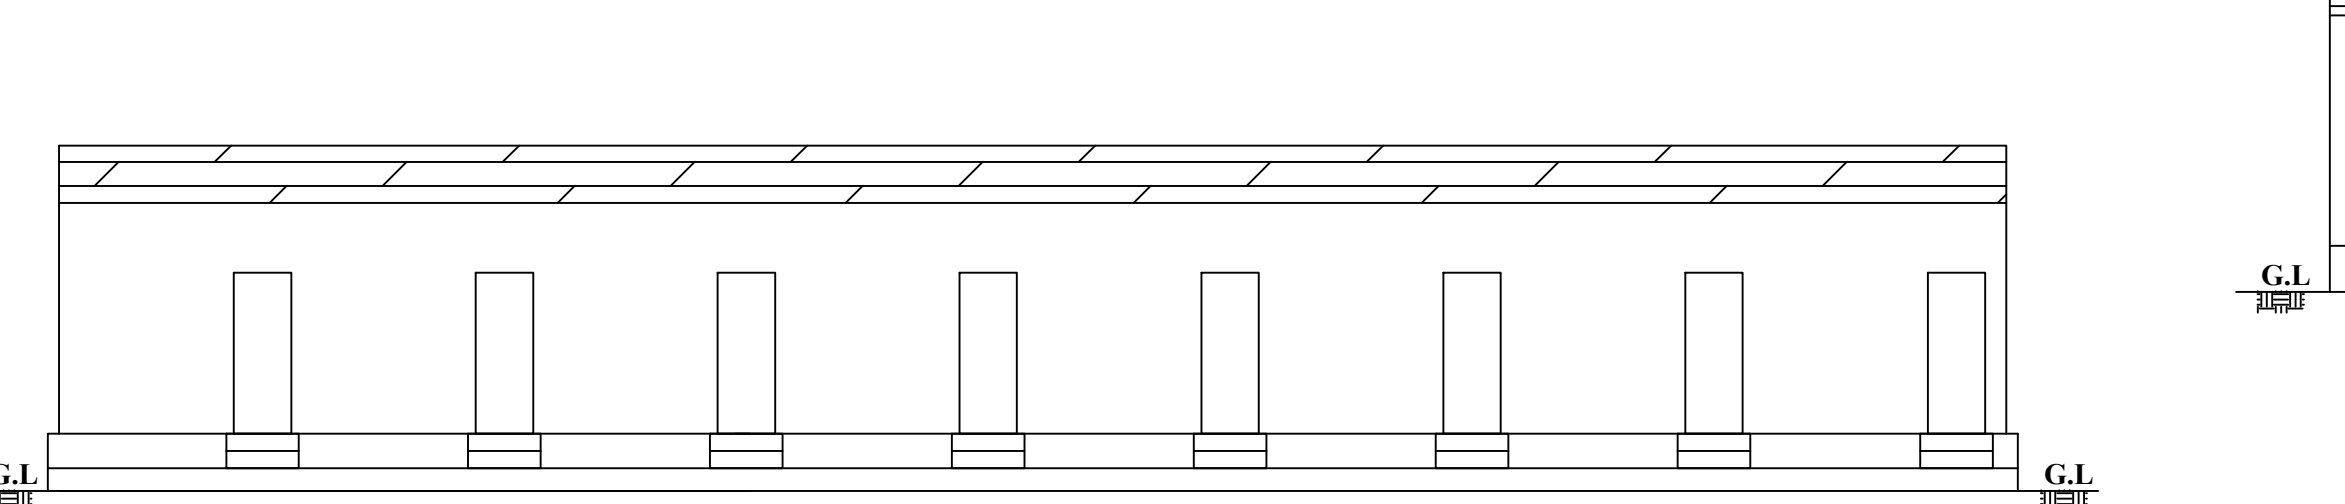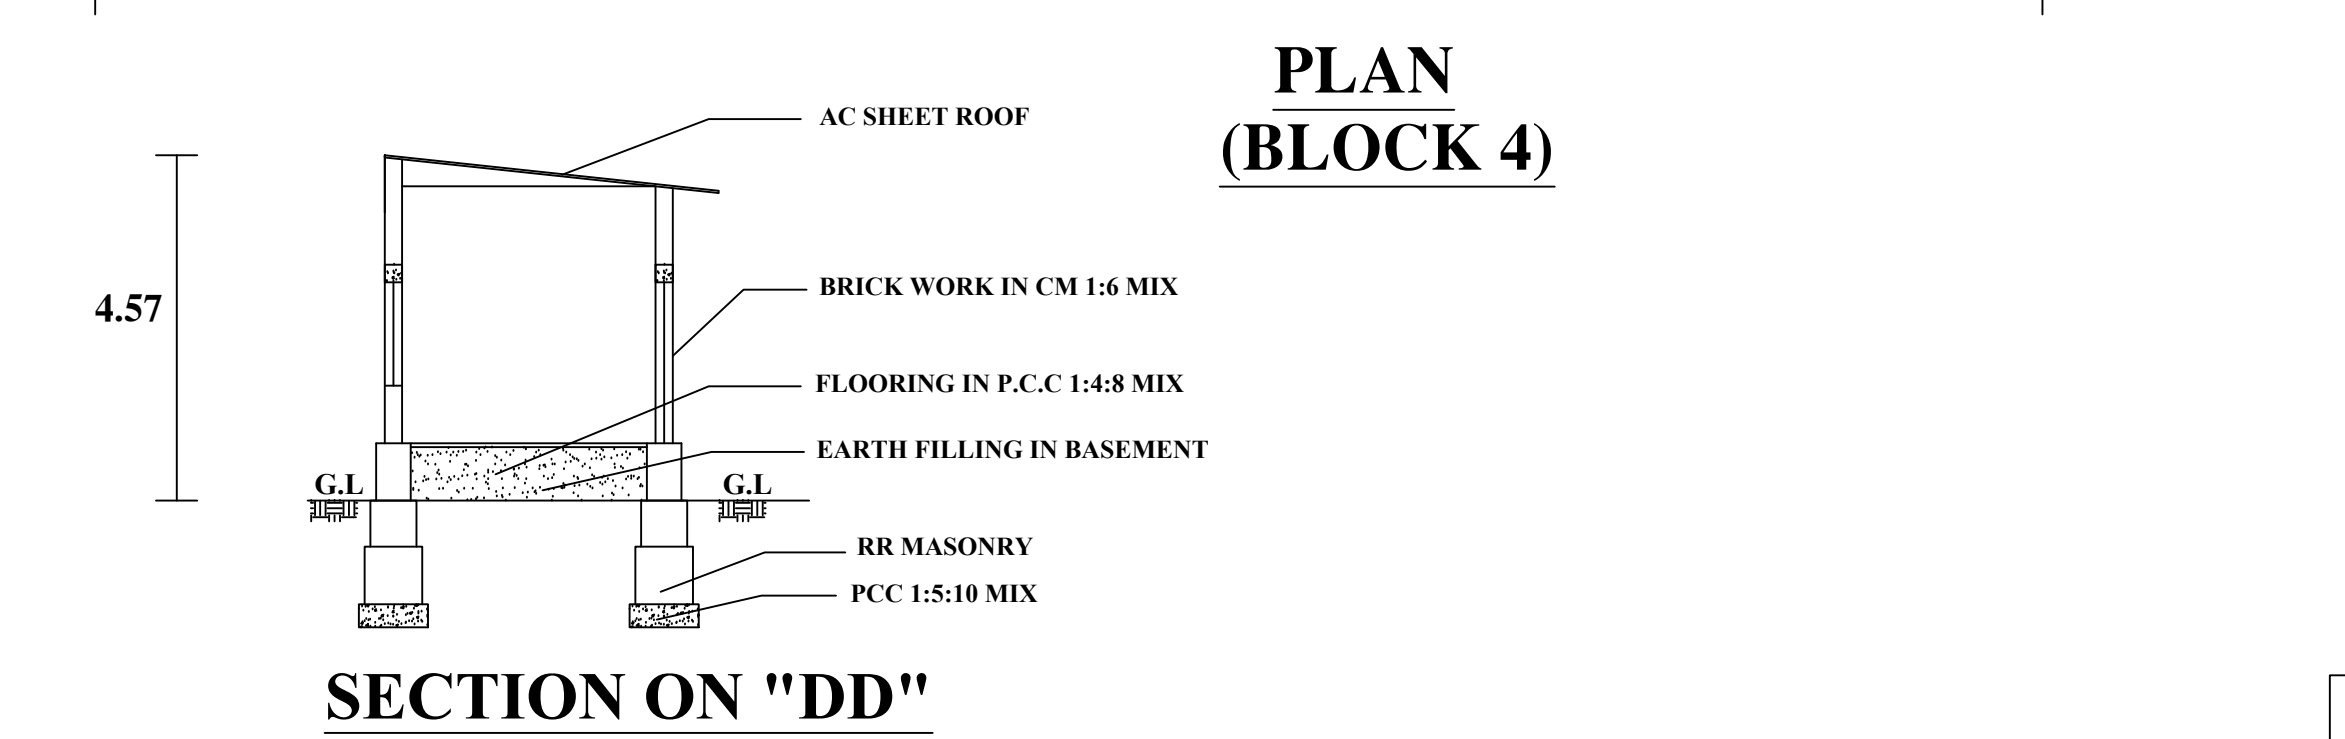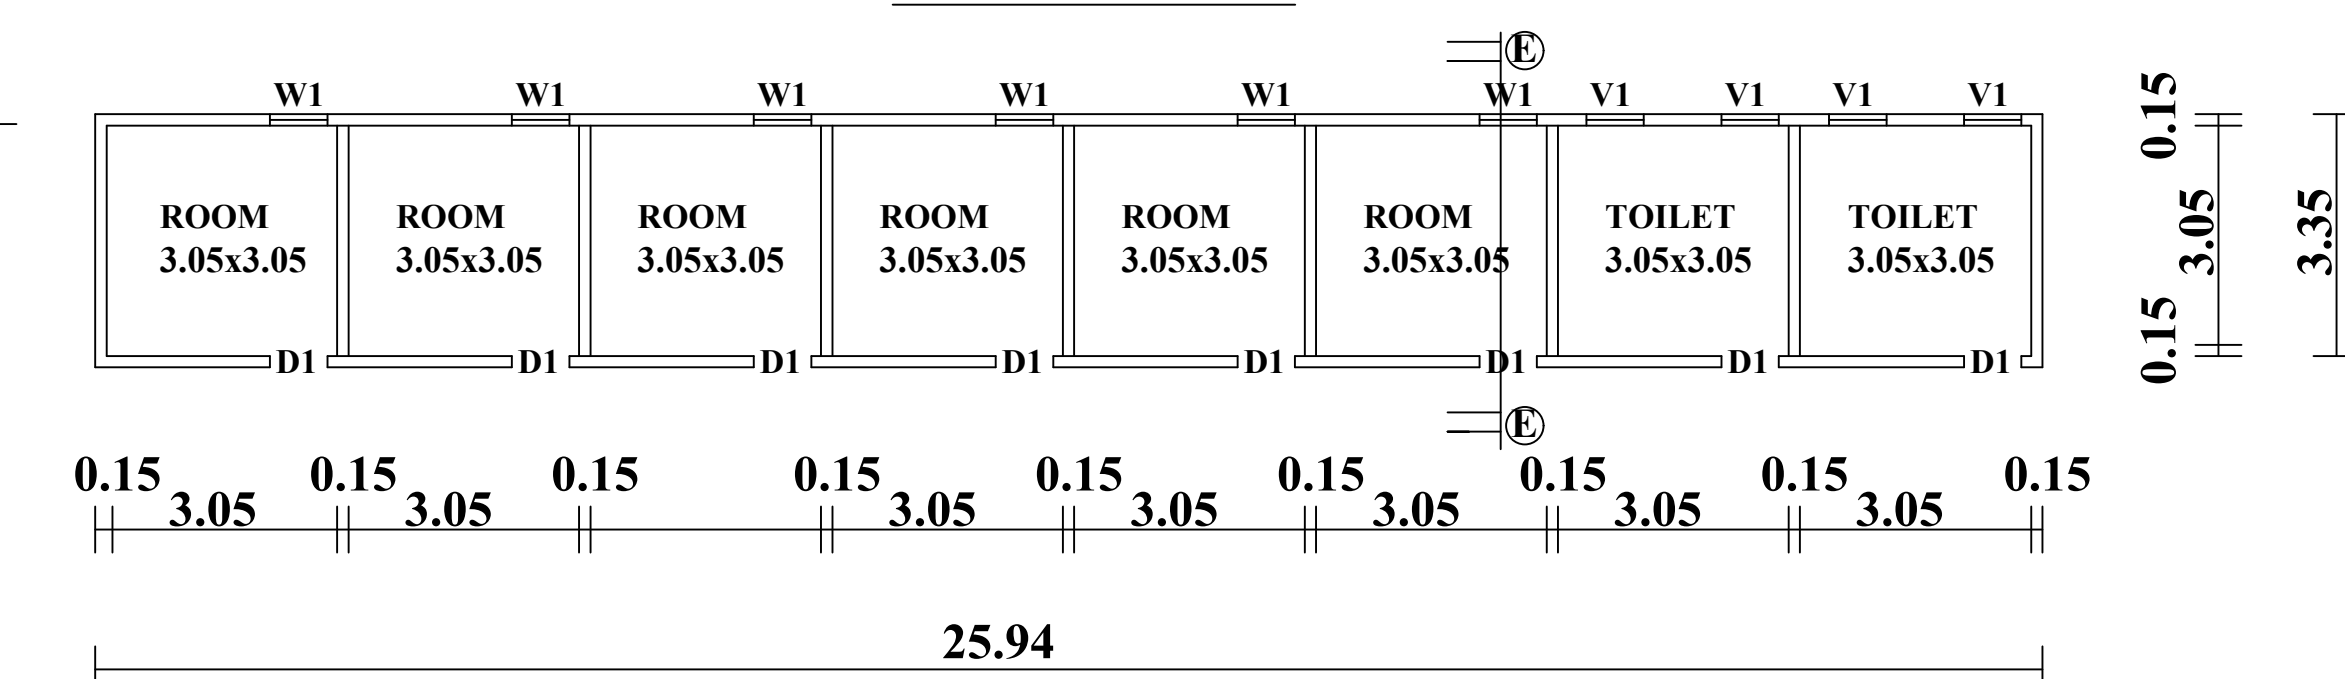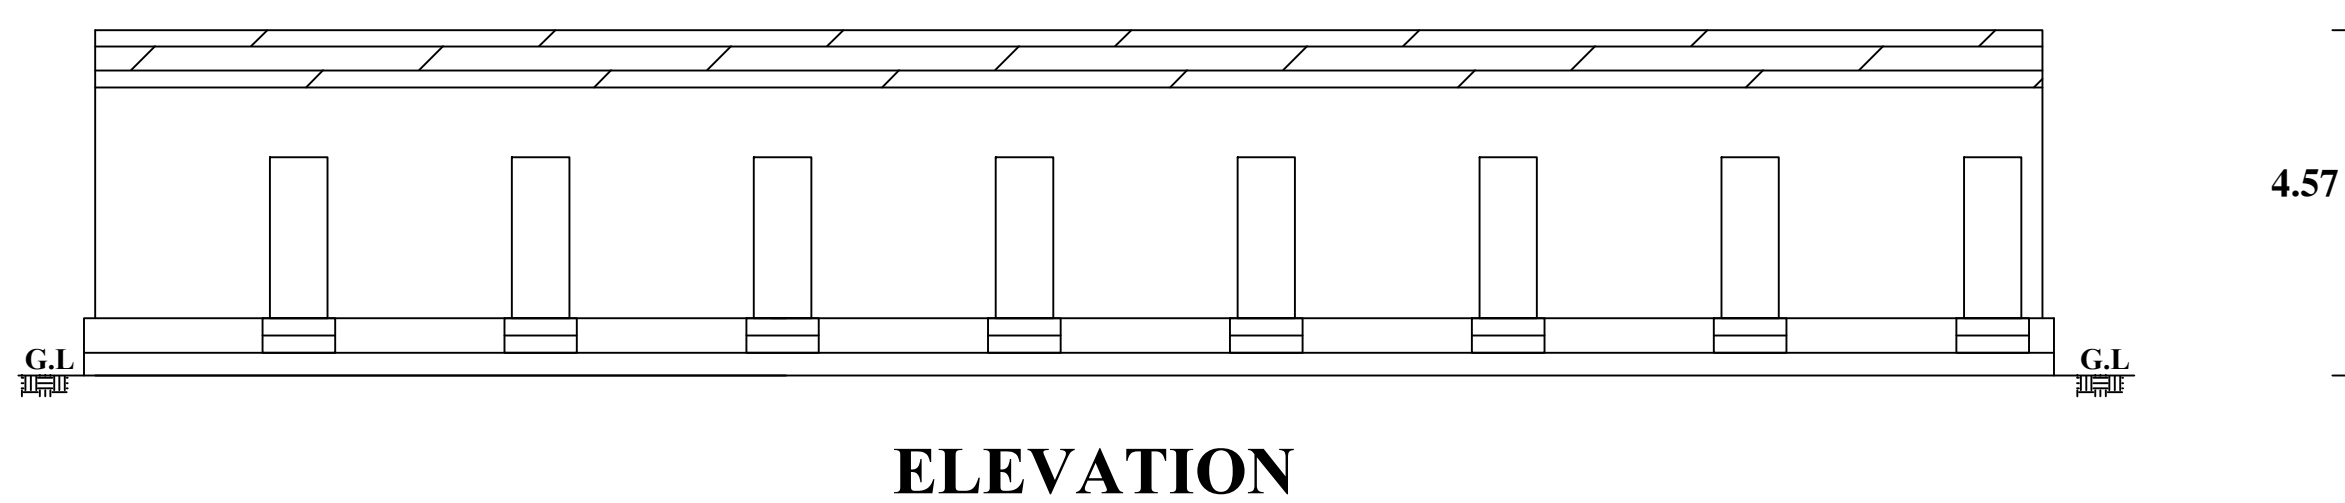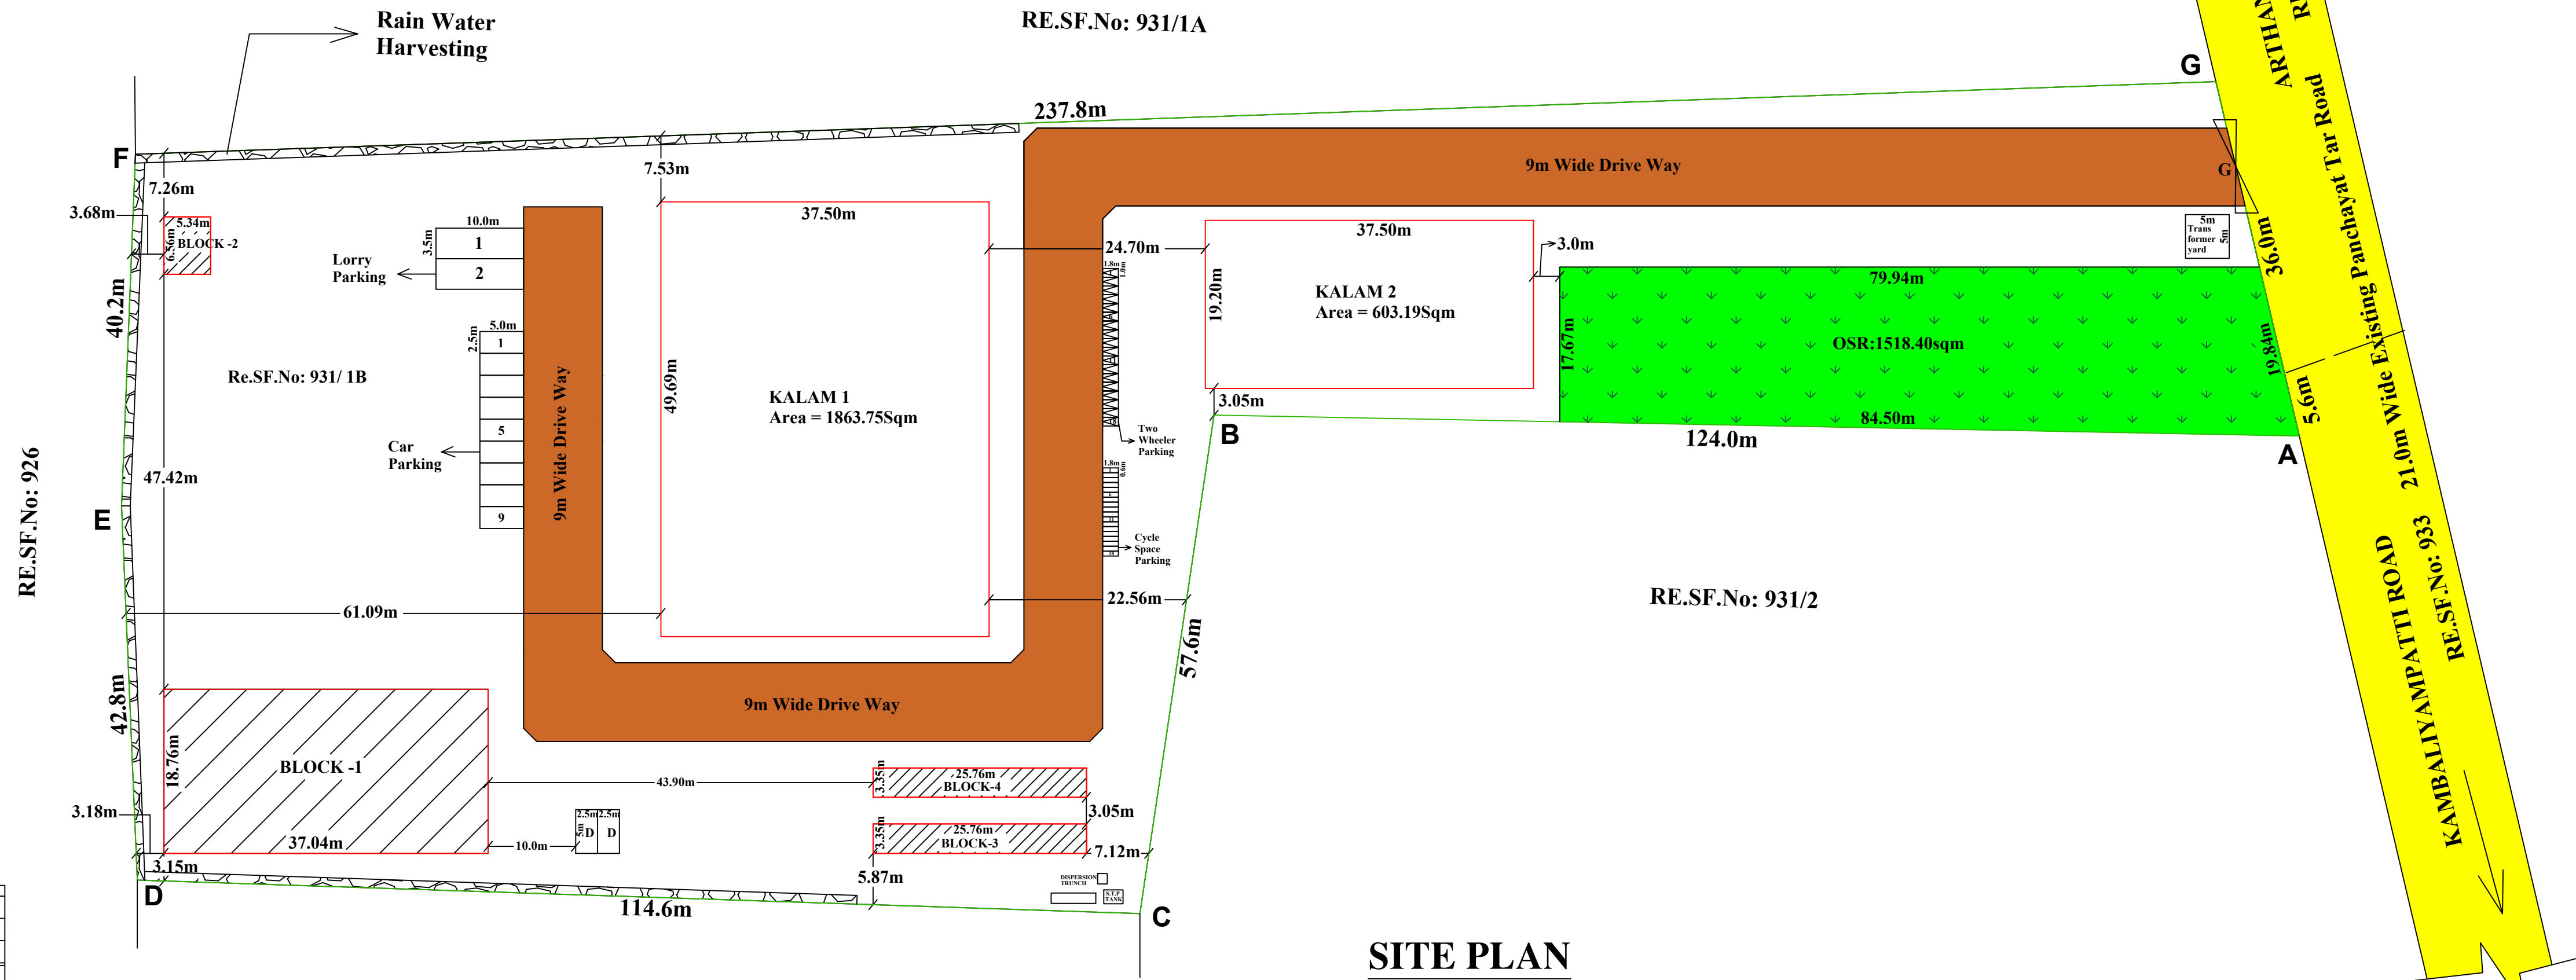


PLAN (BLOCK 3)

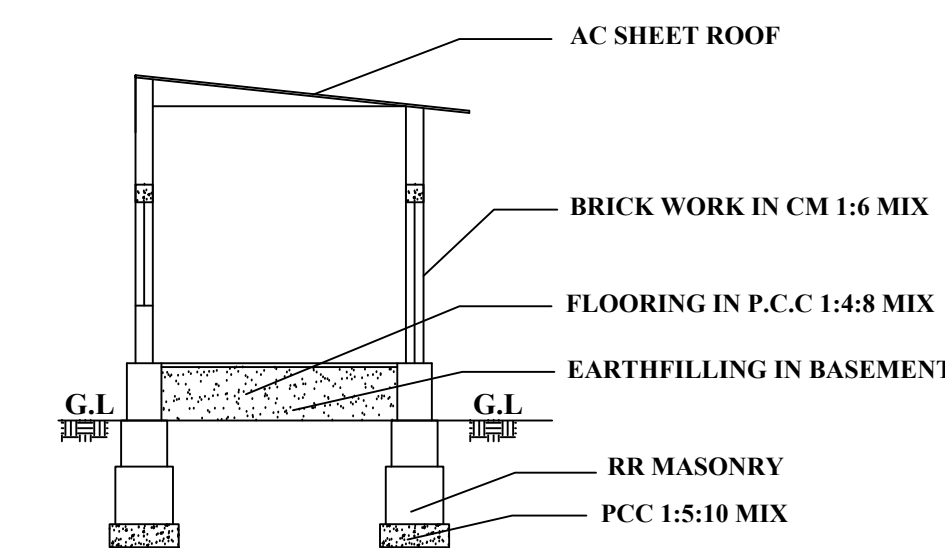

SECTION ON "EE"

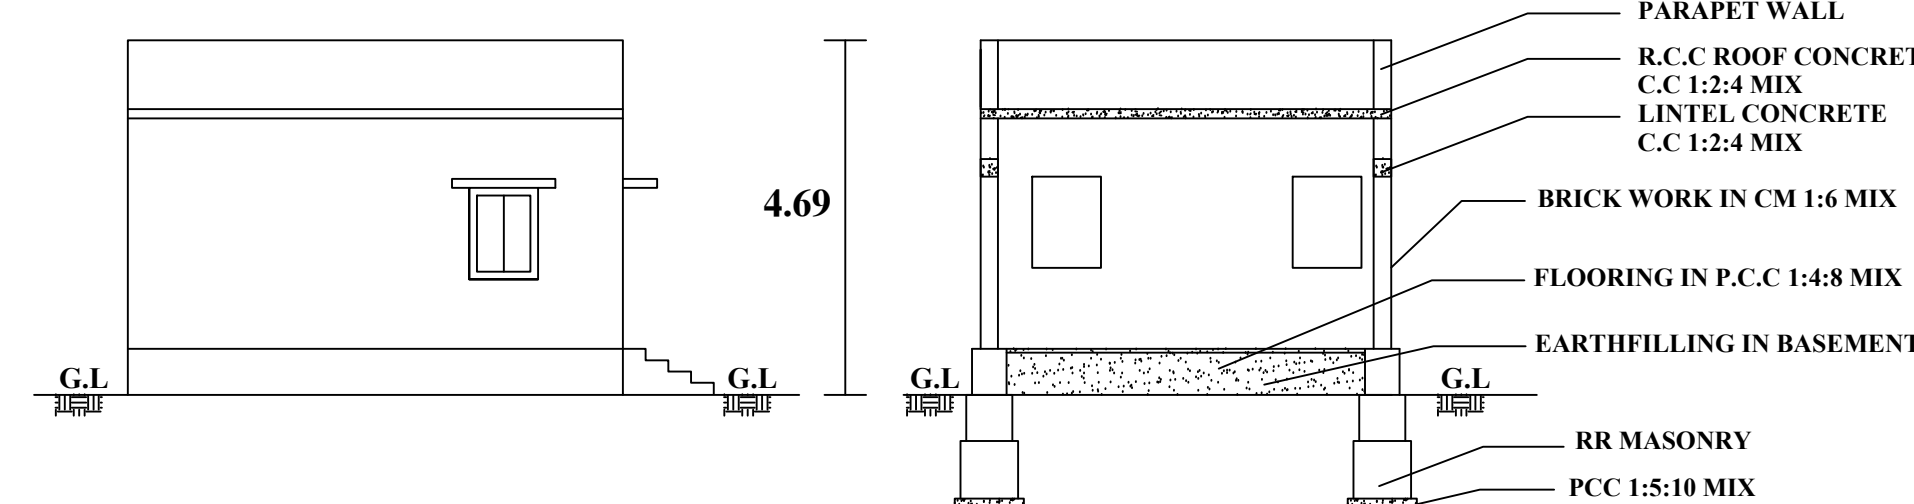

ELEVATION

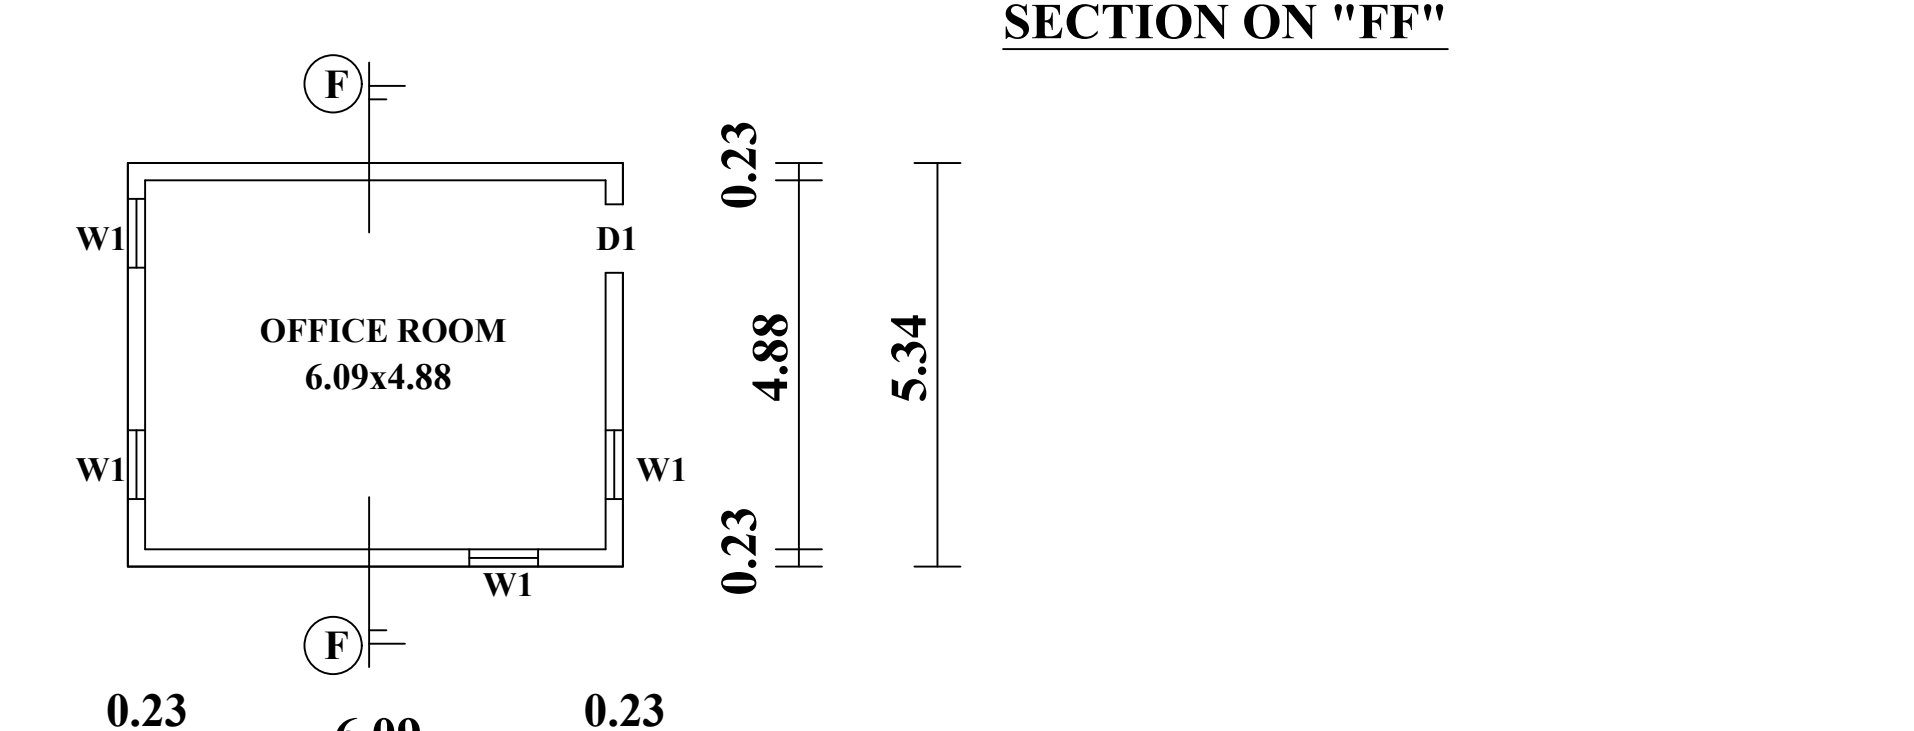

SECTION ON "FF"

PLAN (BLOCK 2)

PLAN SHOWING THE PROPOSED CONSTRUCTION OF GALVALUME SHEET ROOF INDUSTRY BUILDING - 50HP (COCONUT STORAGE & DRYING YARD, OIL GINNING, EXPPELLING) IN Re.S.F.No: 931/IB, AT ARTHANARIPALAYAM ROAD, VEERANAMPALAYAM VILLAGE & PANCHAYAT, KANGAYAM PANCHAYAT UNION, KANGAYAM TALUK, TIRUPUR DISTRICT.

APPLICANT: i) Mr.P.PONNUSAMY., S/o.Mr.PALANISAMY., ii) Mr.S.PALANISAMY., S/o.Mr.SENNIYAPPAN., iii) Mr.T.SAMARJOTHY., S/o.Mr.THIRUMALAISAMY.,

ALL DIMENSIONS ARE IN METRE.

SCALE: PLAN : 1:100 SITE PLAN : 1:500

AREA DETAILS	SQM
AREA OF THE SITE (As per patta, FMB)	14980.00
DOCUMENT AREA	14980.00
AREA OF SITE(Superimposed)	15007.36

FLOORWISE BREAKUP DETAILS

NAME OF THE BUILDING	TOTAL BUILT UP AREA(in Sqm)	NON FSI(in Sqm) (Deduction)	NET FSI AREA(in Sqm)
BLOCK 1 (M/C Hall and Storage)	694.87	-	694.87
BLOCK 2 (RCC Roof Office Room)	34.98	-	34.98
BLOCK 3 (Labour Shed)	86.30	-	86.30
BLOCK 4 (Labour Shed)	86.30	-	86.30
TOTAL	902.45	-	902.45

FLOOR SPACE INDEX(FSI)	=	F.S.I AREA
	=	AREA OF THE SITE
	=	902.45
	=	14980.00
OSR AREA PROVIDED	=	1518.40 Sqm (10.13%)

PARKING DETAILS

PARKING DETAILS	REQUIRED	PROVIDED
TWO WHEELER PARKING	18 Nos	18 Nos
CYCLE SPACE PARKING	18 Nos	18 Nos
CAR PARKING	9 Nos	9 Nos
LORRY PARKING	2 Nos	2 Nos

NO OF LABOURS TO BE EMPLOYED 10 Nos

	MACHINE NAME	HP	Nos	USAGE HP
1)	DRIER (D)	5	2Nos	10HP
2)	EXPELLER (E)	20	2Nos	40HP
TOTAL			4Nos	50HP

JOINARY DETAILS

Rs	ROLLING SHUTTER	4.88x4.88
Rs1	ROLLING SHUTTER	2.44x2.44
D1	DOOR	0.76x2.13
W	WINDOW	1.83x1.83
W1	WINDOW	0.76x1.22
V	VENTILATOR	1.83x0.91
G	GATE	10.67x3.05

COLOUR INDEX

SITE BOUNDARY	
PROPOSED BUILDING	
EXISTING ROAD	
DRIVE WAY	
OSR	

ONLINE APPLICATION No: SWP/ BPA/ 007310/ 2023, Dt:11.02.2023

BP / TCP [TD] No : 26/2023

SUPERVISOR: K.PADMA

SURVEYOR/ AD MAN: KARUNKUMAR

APPLICANT.

REGISTERED ENGINEER.

REGISTERED ENGINEER.

