




BLOCK 1 - ELEVATION

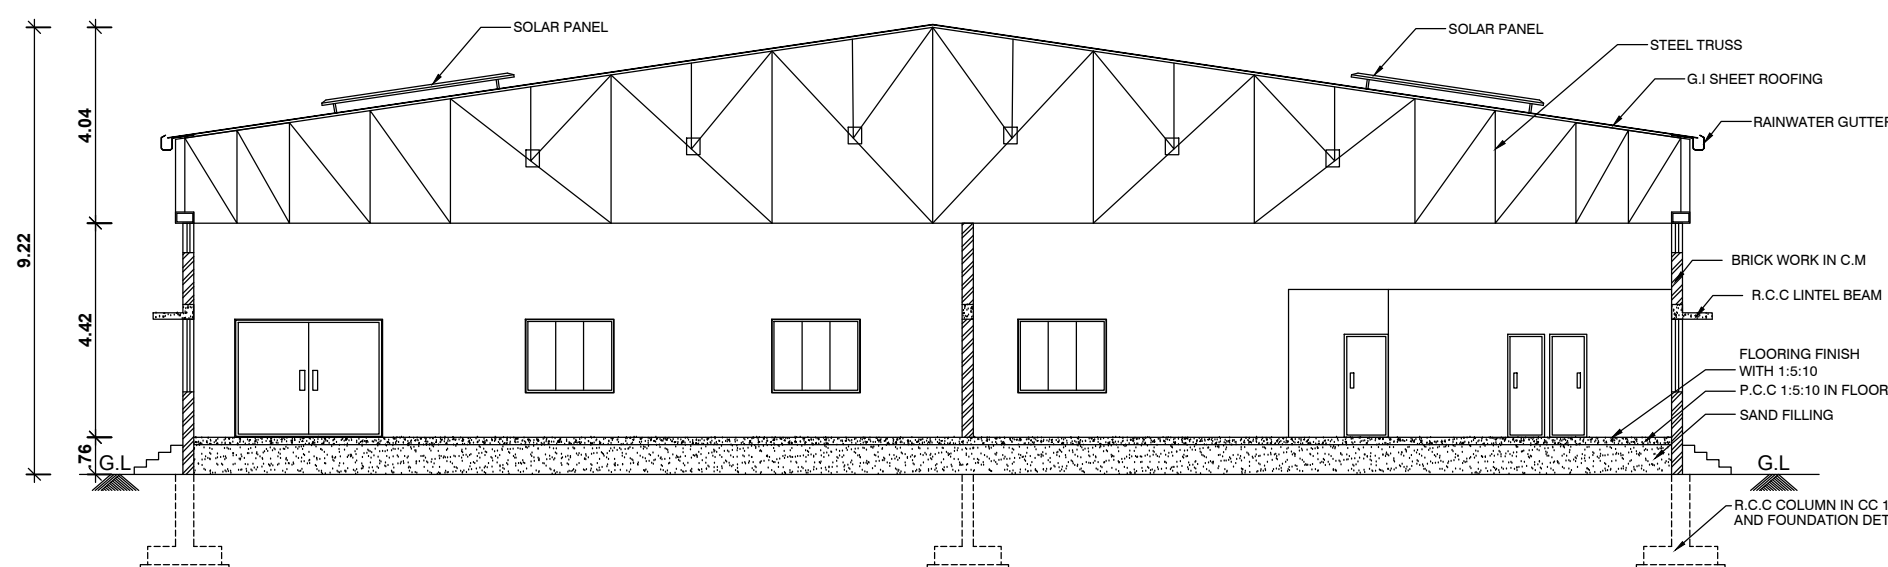


BLOCK 1 - SECTION ON "AA"

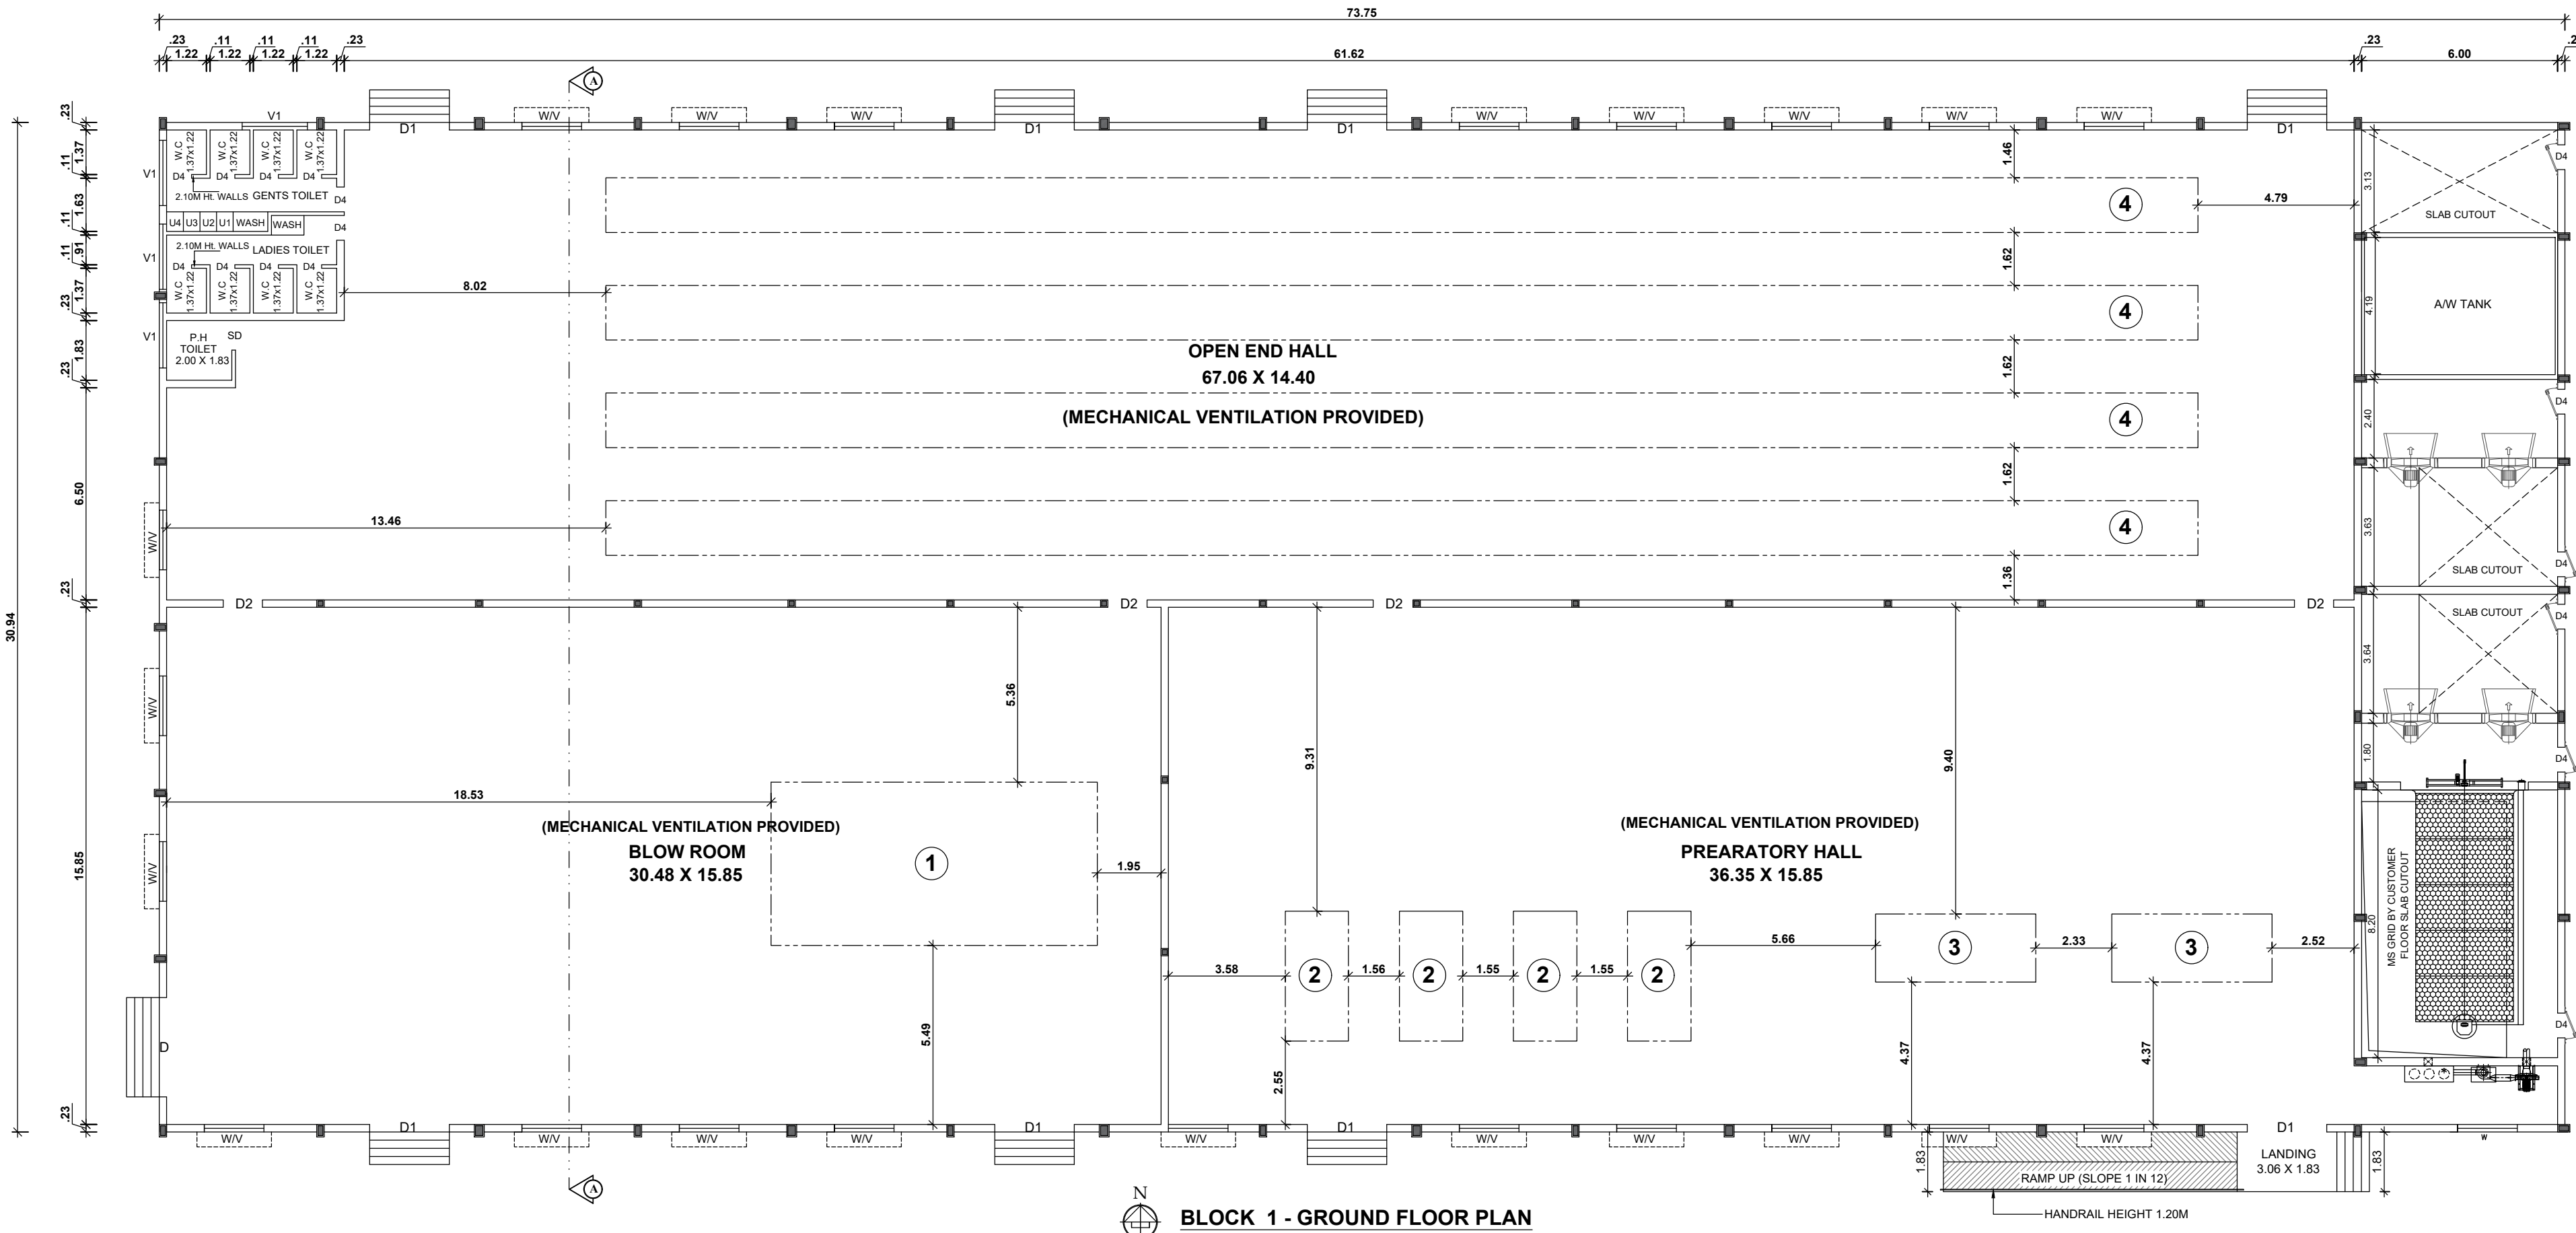


BLOCK 1 - GROUND FLOOR PLAN

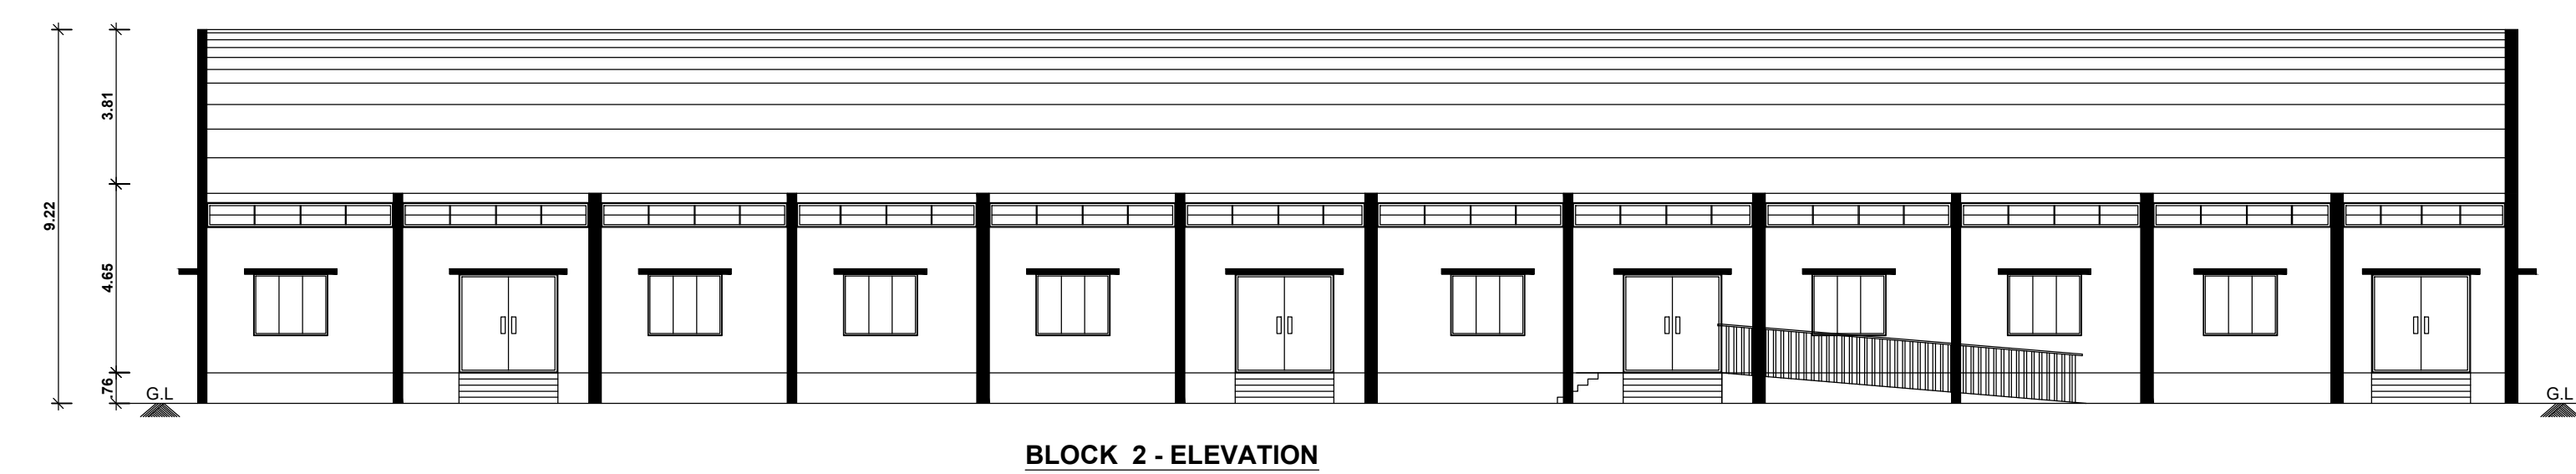


BLOCK 2 - ELEVATION

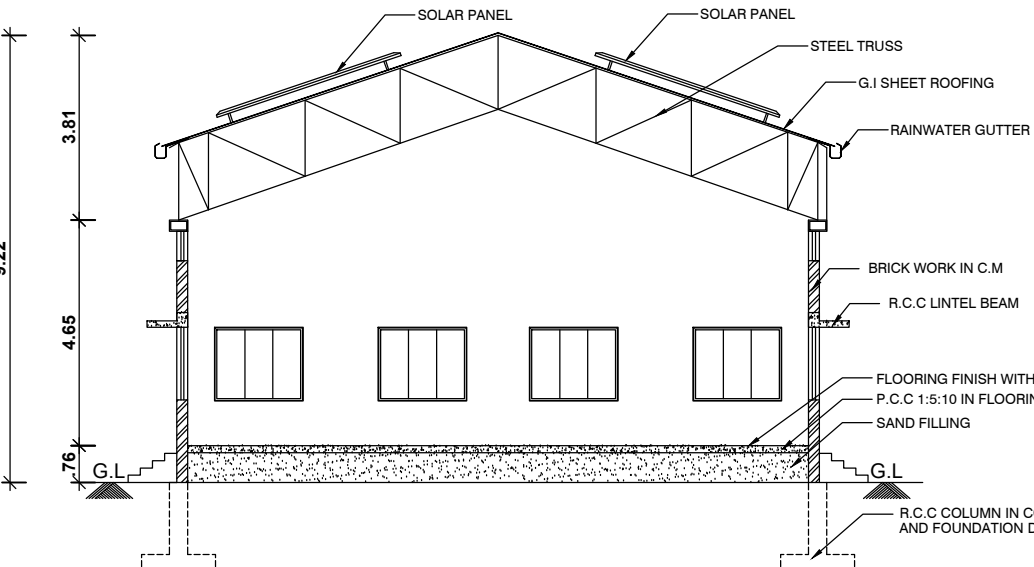


BLOCK 2 - SECTION ON "BB"

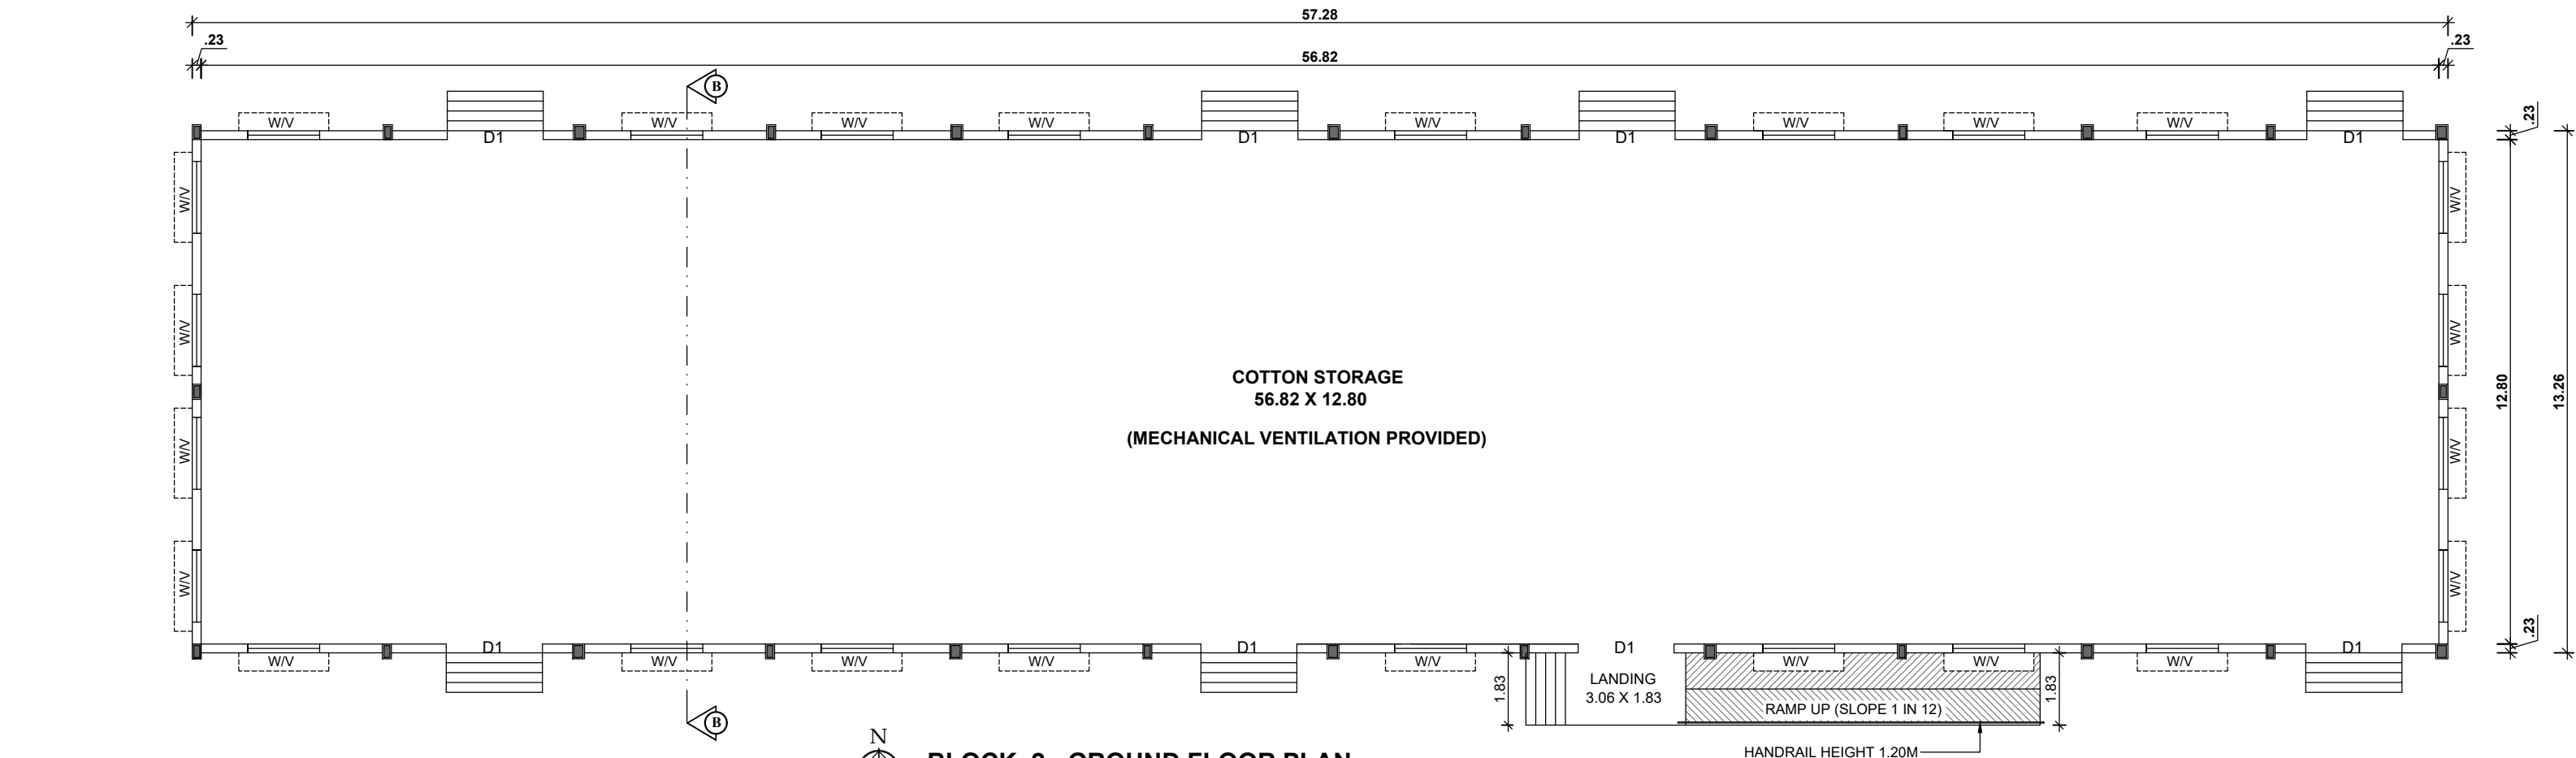


BLOCK 2 - GROUND FLOOR PLAN

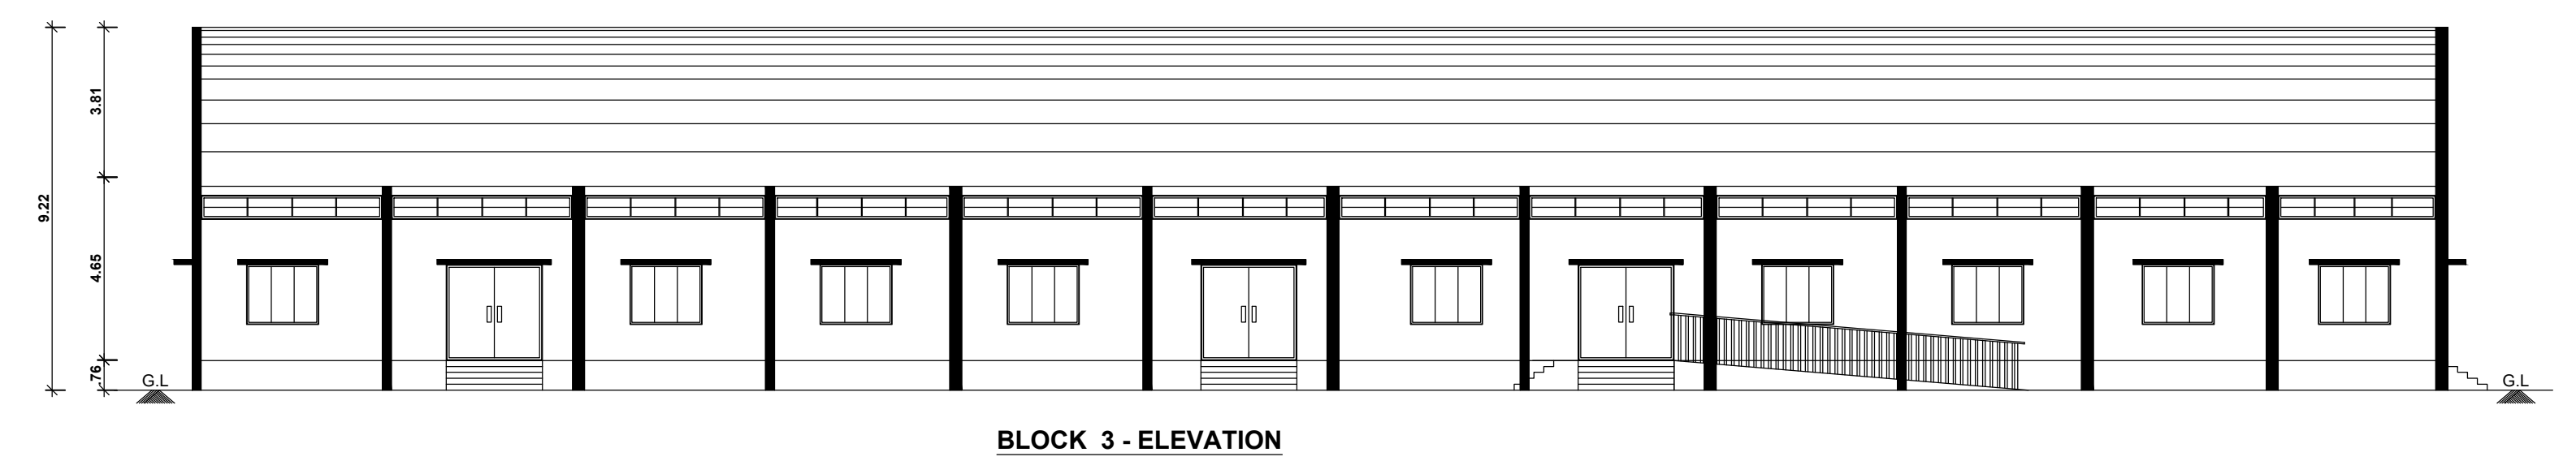


BLOCK 3 - ELEVATION

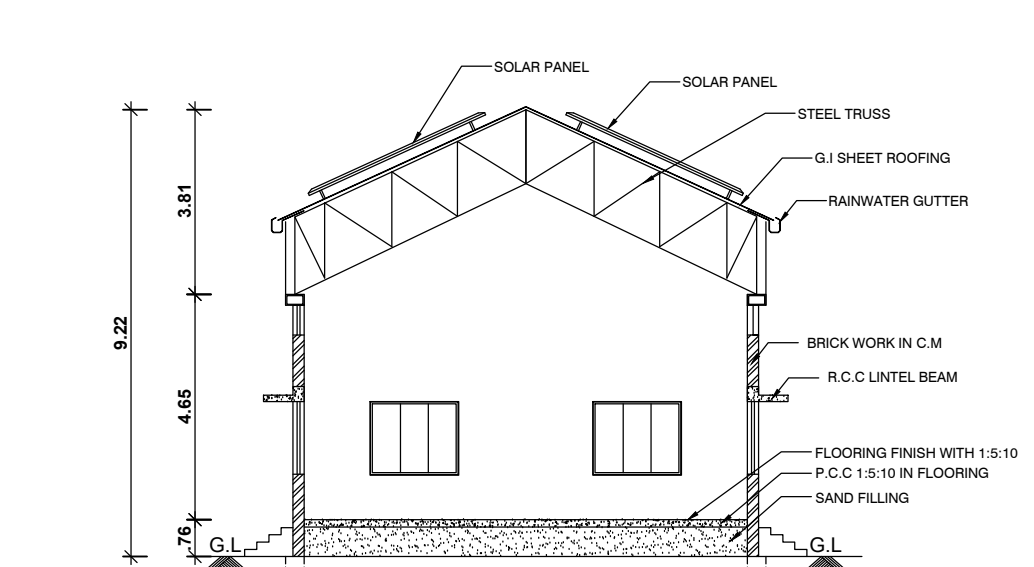


BLOCK 3 - SECTION ON "CC"

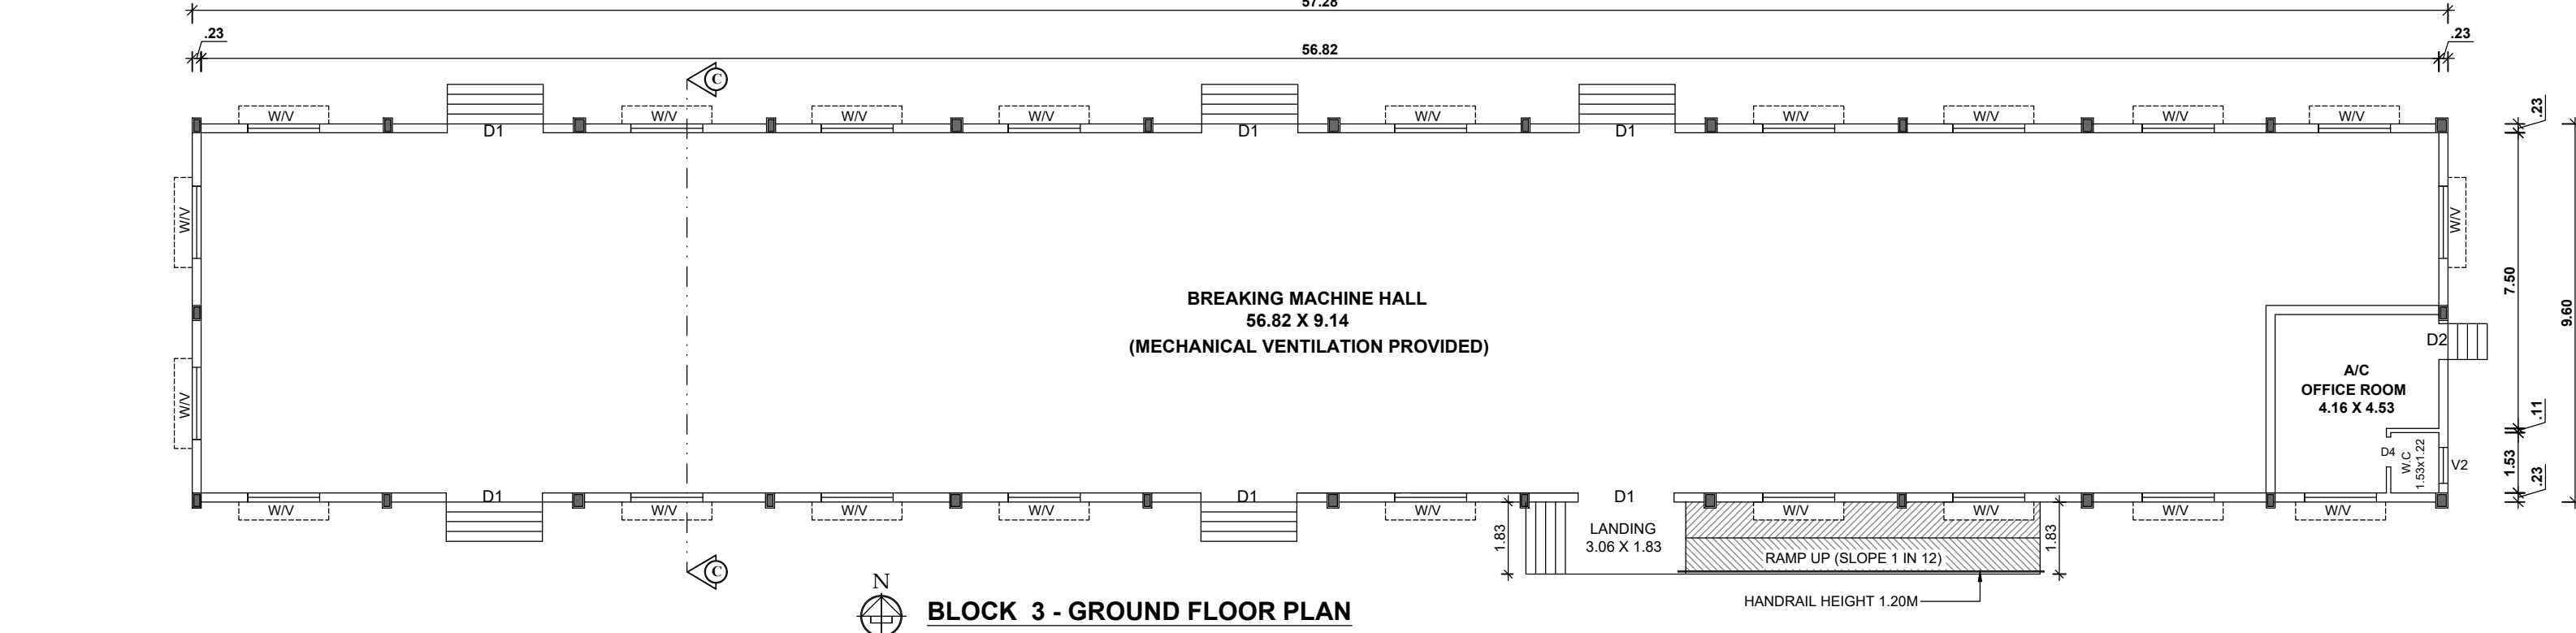


BLOCK 3 - GROUND FLOOR PLAN

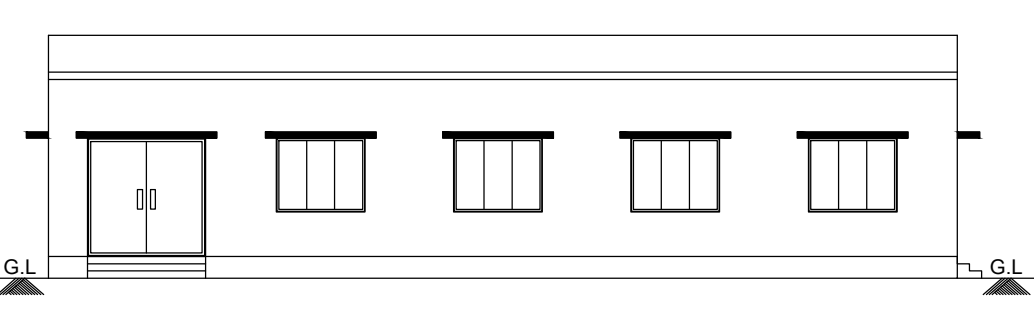

BLOCK 4 - ELEVATION


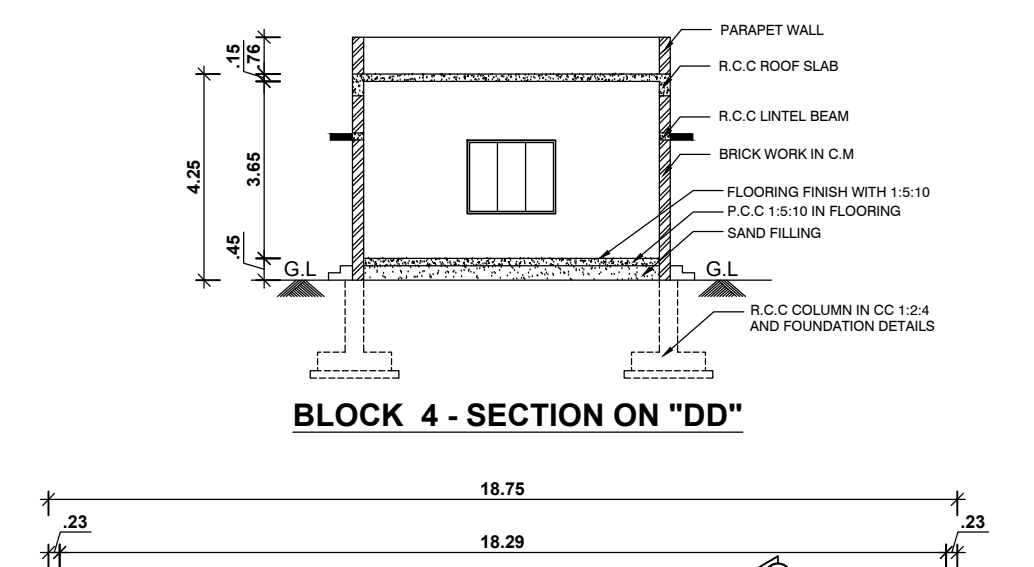


BLOCK 4 - SECTION ON "DD"

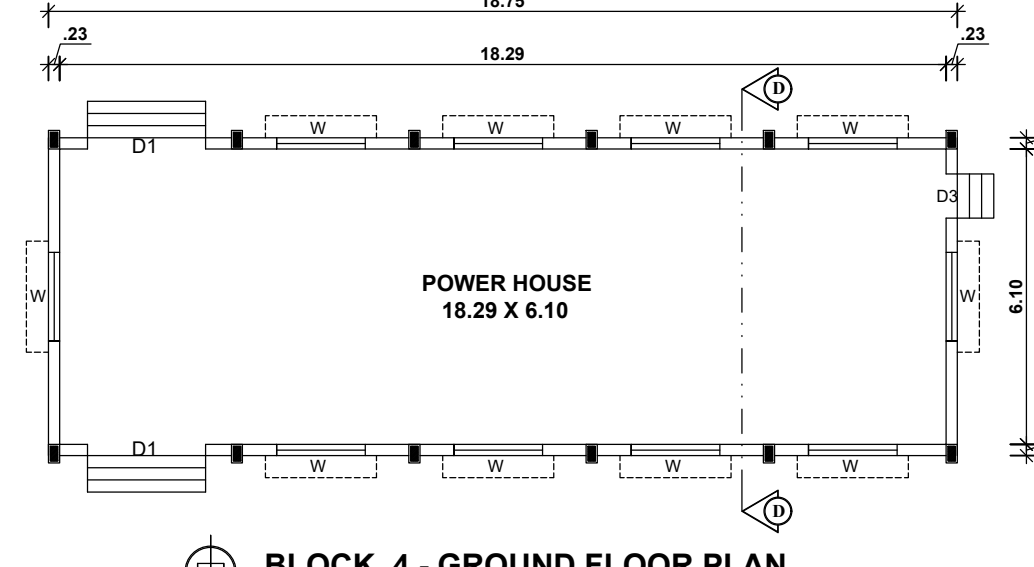

BLOCK 4 - GROUND FLOOR PLAN

SITE PLAN
SCALE 1:500

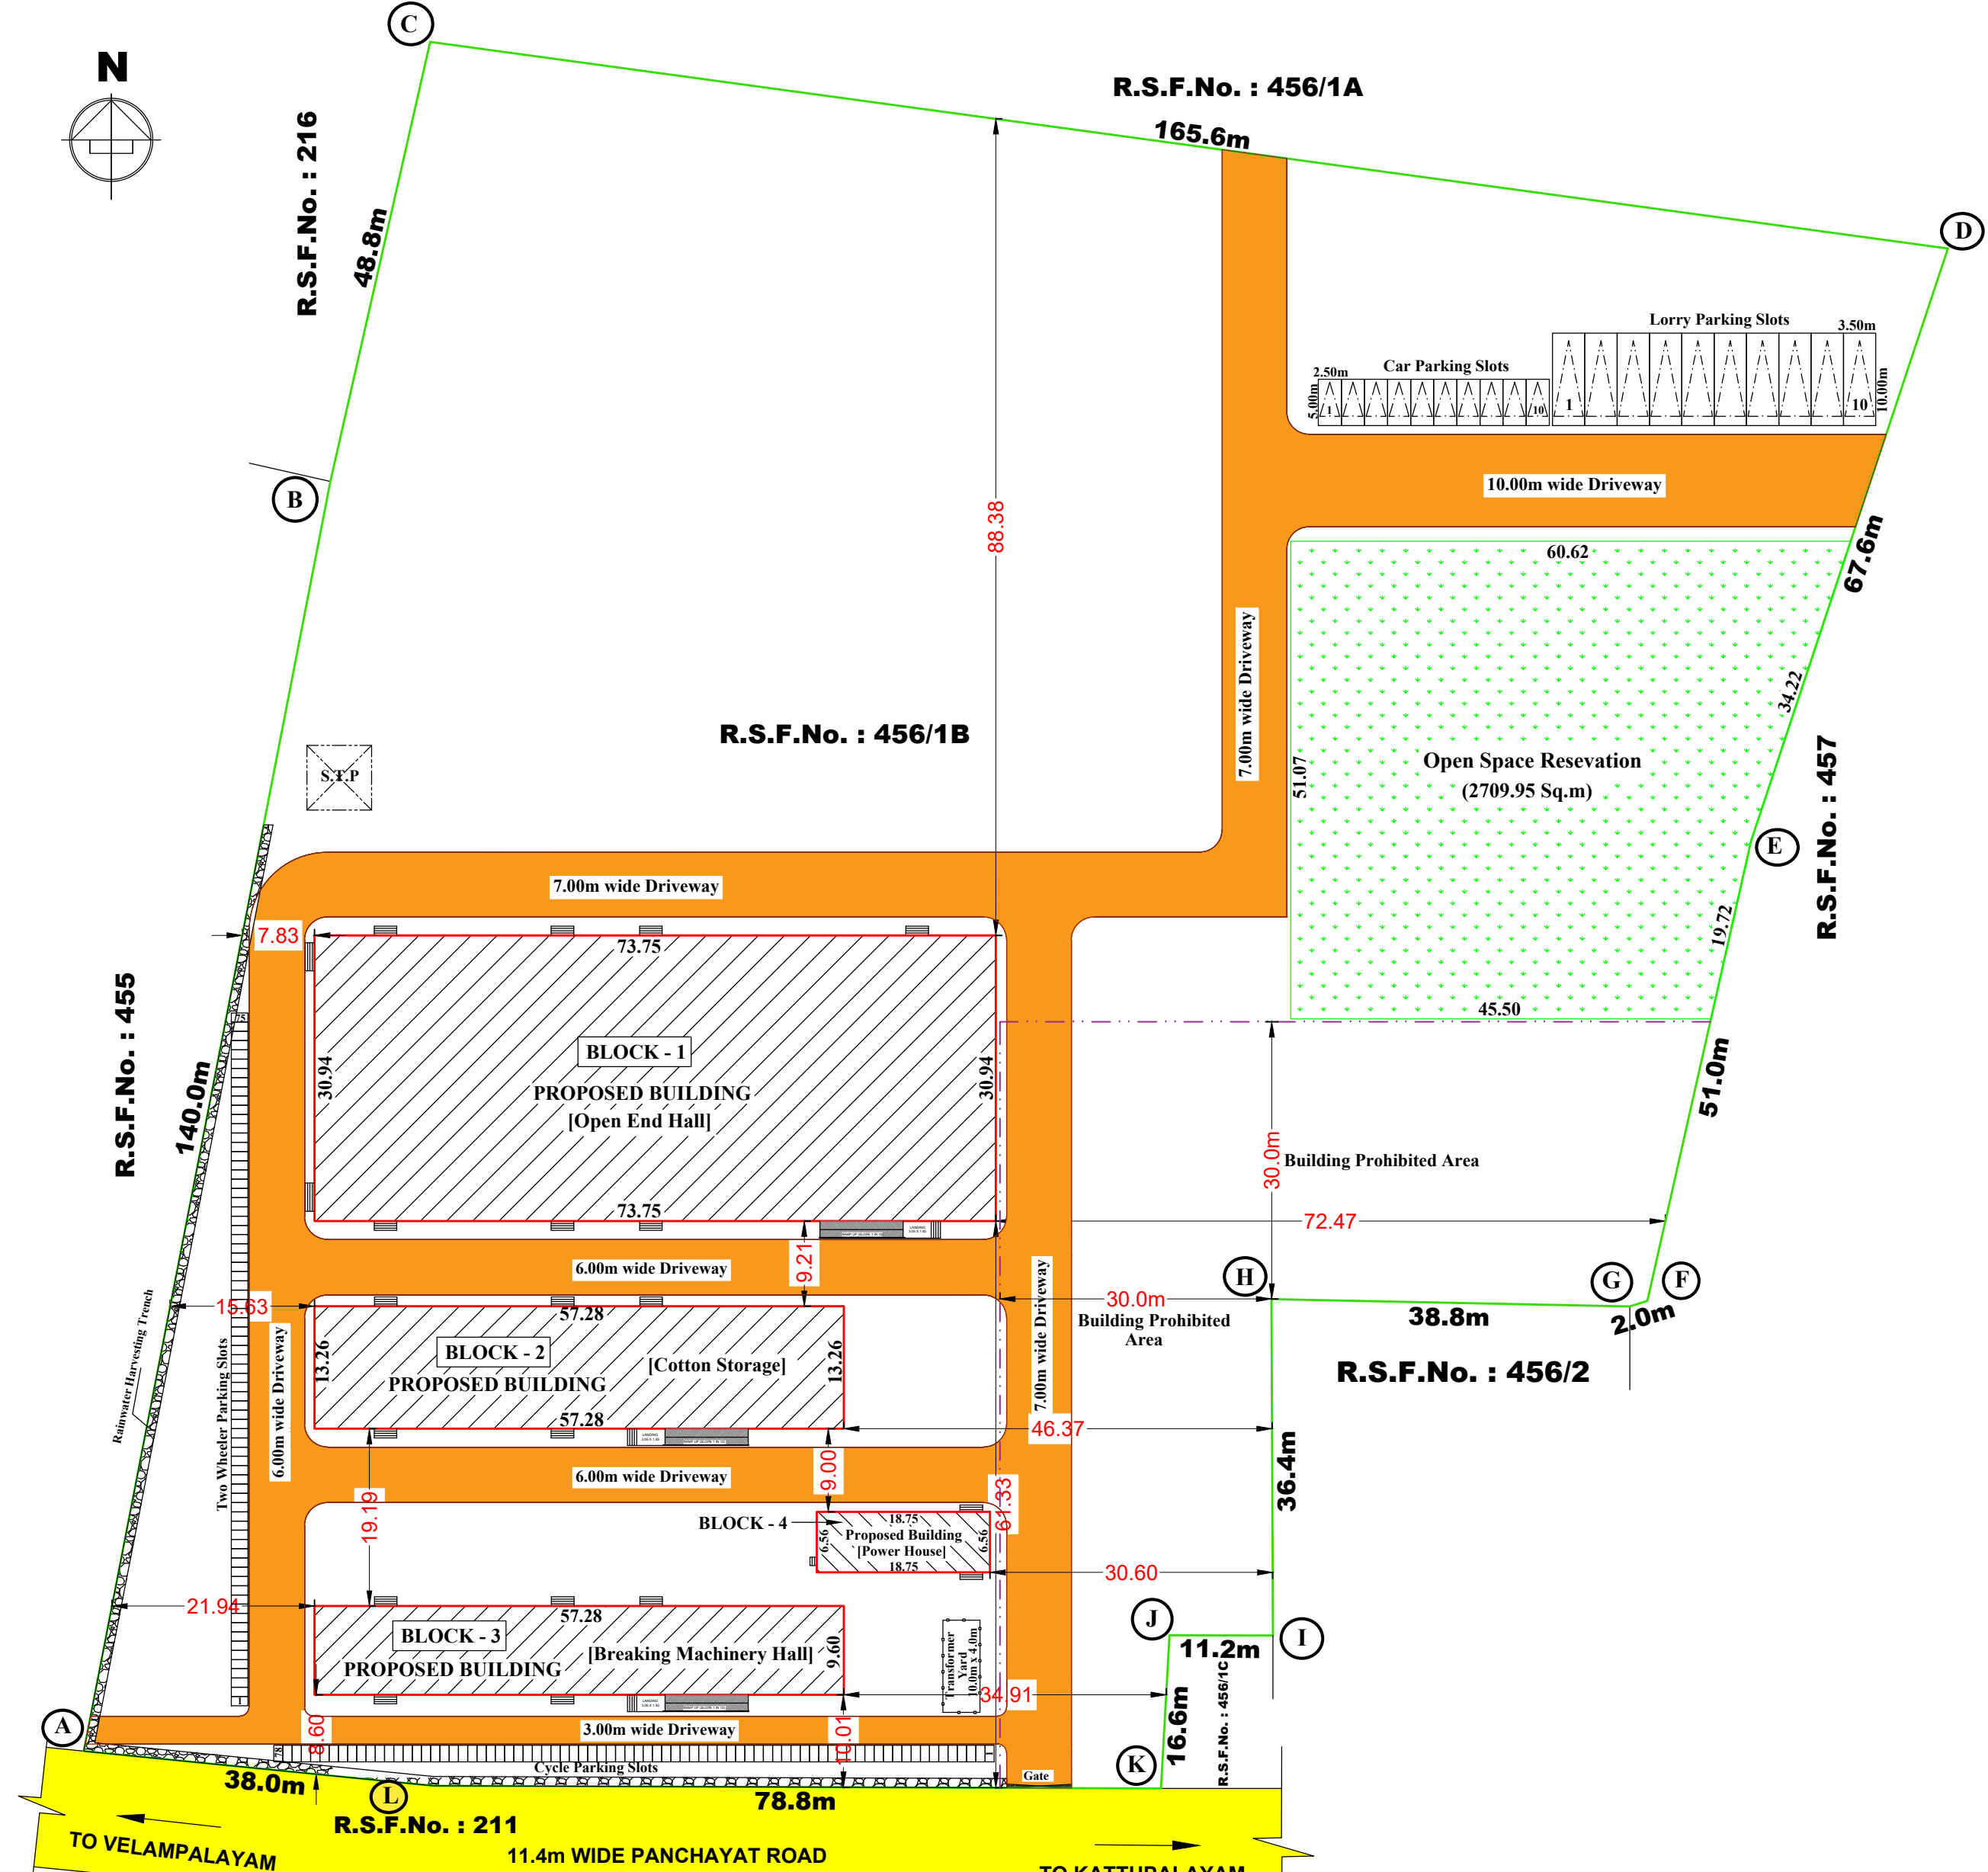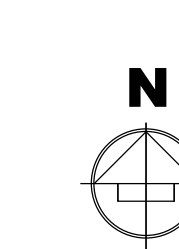


BP / TCP [TD] No. : 31/ 2023

SUPERVISOR - K.PADMA
SURVEYOR / AD MAN - KARUNKUMAR


COLOUR INDEX

- SITE BOUNDRY SHOWN
PROPOSED BUILDINGS SHOWN
OSR SHOWN
DRIVEWAY SHOWN
EXISTING ROAD SHOWN


GATE DETAILS

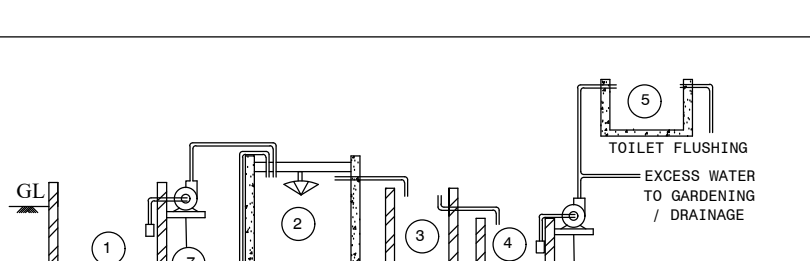

SEWAGE TREATMENT PLANT

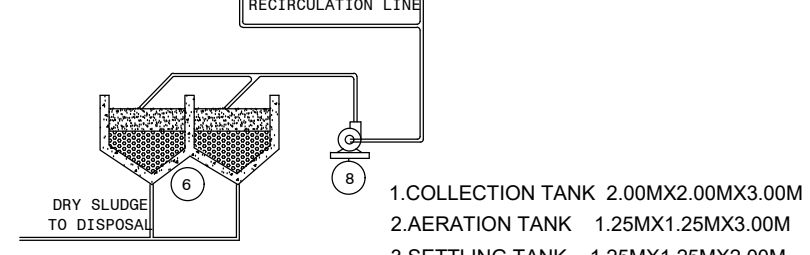

SEWAGE TREATMENT PLANT

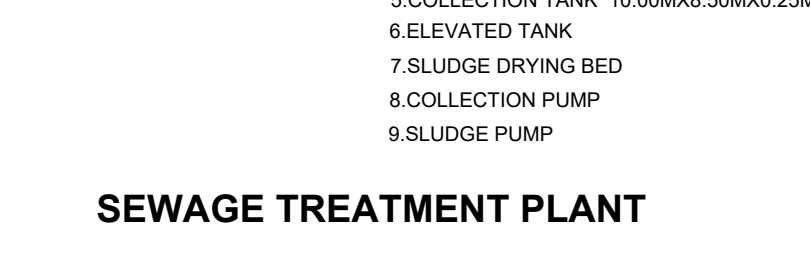

SEWAGE TREATMENT PLANT

PLAN SHOWING THE PROPOSED CONSTRUCTION OF G.I SHEET ROOF ORANGE CATEGORY (TEXTILE INDUSTRY) INDUSTRIAL BUILDING IN R.S.F.No : 456/1B, UTHAMAPALAYAM VILLAGE, NAGAMANAYAKANPATTY PANCHAYAT, VELLAKOVIL PANCHAYAT UNION, KANGEYAM TALUK, TIRUPPUR DISTRICT.

APPLICANT :-
Mr.R.NAVEEN KARTHIK (Joint Managing Director),
M/s.SRI SKANDHA LAKSHMI TEXTILES MILLS PRIVATE LIMITED.

SCALE 1:100 ONLINE APPLICATION No. : SWP / BPA / 007884 / 2023, DATED : 05.03.2023

ALL DIMENSIONS ARE IN "METRE"

AREA STATEMENT

DESCRIPTIONS		Sq.METER	
SITE AREA :-			
AS PER DOCUMENT (6.55 ACRES)		26506.68	
AS PER PATTI		26520.00	
SUPERIMPOSED PLOT AREA		26792.38	
BUILDING AREA :-			
BLOCK NAME	FLOOR NAME	BUILTUP AREA (Sq.m)	NET FSI AREA (Sq.m)
BLOCK - 1	GROUND FLOOR	2281.53	2281.53
BLOCK - 2	GROUND FLOOR	759.44	756.44
BLOCK - 3	GROUND FLOOR	549.71	549.71
BLOCK - 4	GROUND FLOOR	122.89	122.89
TOTAL AREA		3713.57	3713.57

FLOOR SPACE INDEX (F.S.I) :-	
NET F.S.I AREA	3713.57
SITE AREA	26506.68
	= 0.14 < 1.50

OPEN SPACE RESERVATION (O.S.R) :-
PROVIDED : 2709.95 Sq.m (10.22 %)

MACHINERY DETAILS :				
S.No	MACHINE NAME	Hp	Nos.	TOTAL H
1.	BLOW ROOM	93.59	1	93.59
2.	CARDING MACHINE	22.38	4	89.52
3.	DRAW FRAME	16.11	2	32.22
4.	OE MACHINE	270.88	4	1083.52
5.	HUMIDIFICATION PLANT	123.26	--	123.26
6.	RECYCLE MACHINE	148.85	--	148.85
No. OF WORKERS : 40 Nos.		TOTAL		1570.96

JOINERY DETAILS		
REFERENCE	DESCRIPTIONS	SIZE (IN METER)
D	MAIN DOOR	3.05 X 2.44
D1	DOOR	1.83 X 2.44
D2	DOOR	1.22 X 2.13
D3	DOOR	0.91 X 2.13
D4	DOOR	0.76 X 2.13
SD	SLIDE DOOR	0.91 X 2.13
W	WINDOW	1.83 X 1.50
V	VENTILATOR	4.60 X 0.60
V1	VENTILATOR	2.00 X 0.60

PARKING DETAILS	REQUIRED	PROVIDED
LORRY PARKING	08 Nos.	10 Nos.
CAR PARKING	-----	10 Nos.
TWO WHEELERS	75 Nos.	75 Nos.
CYCLE PARKING	75 Nos.	78 Nos.

NOTE :
* MECHANICAL VENTILATION PROVIDED
* 1/3 rd AREA RESERVED FOR SOLAR PANELS

SRI SKANDHA LAKSHMI TEXTILES MILLS PRIVATE LIMITED
R. Naveen Kartik
Joint Managing Director

SIGNATURE OF APPLICANT

Er. S. SURESH M. E Structural Engg. - MSA
Reg. Struc. Engineer Gr-I,
Reg.No:09/2020/RSE/GR-I, EDTCP
PRIYAM BUILDING SERVICES
No:421, Siva Complex, FirstFloor,
Erode-638 011, Ph: 96594 45577

SIGNATURE OF STRUCTURAL ENGINEER

Er. M.P. SURESHKUMAR
Reg. Engineer Grade - I
01/2022 / RE - Gr I / EDTCP
sureshkumar.m.civil@gmail.com
Cell : 99443 60702

SIGNATURE OF REGISTERED ENGINEER