
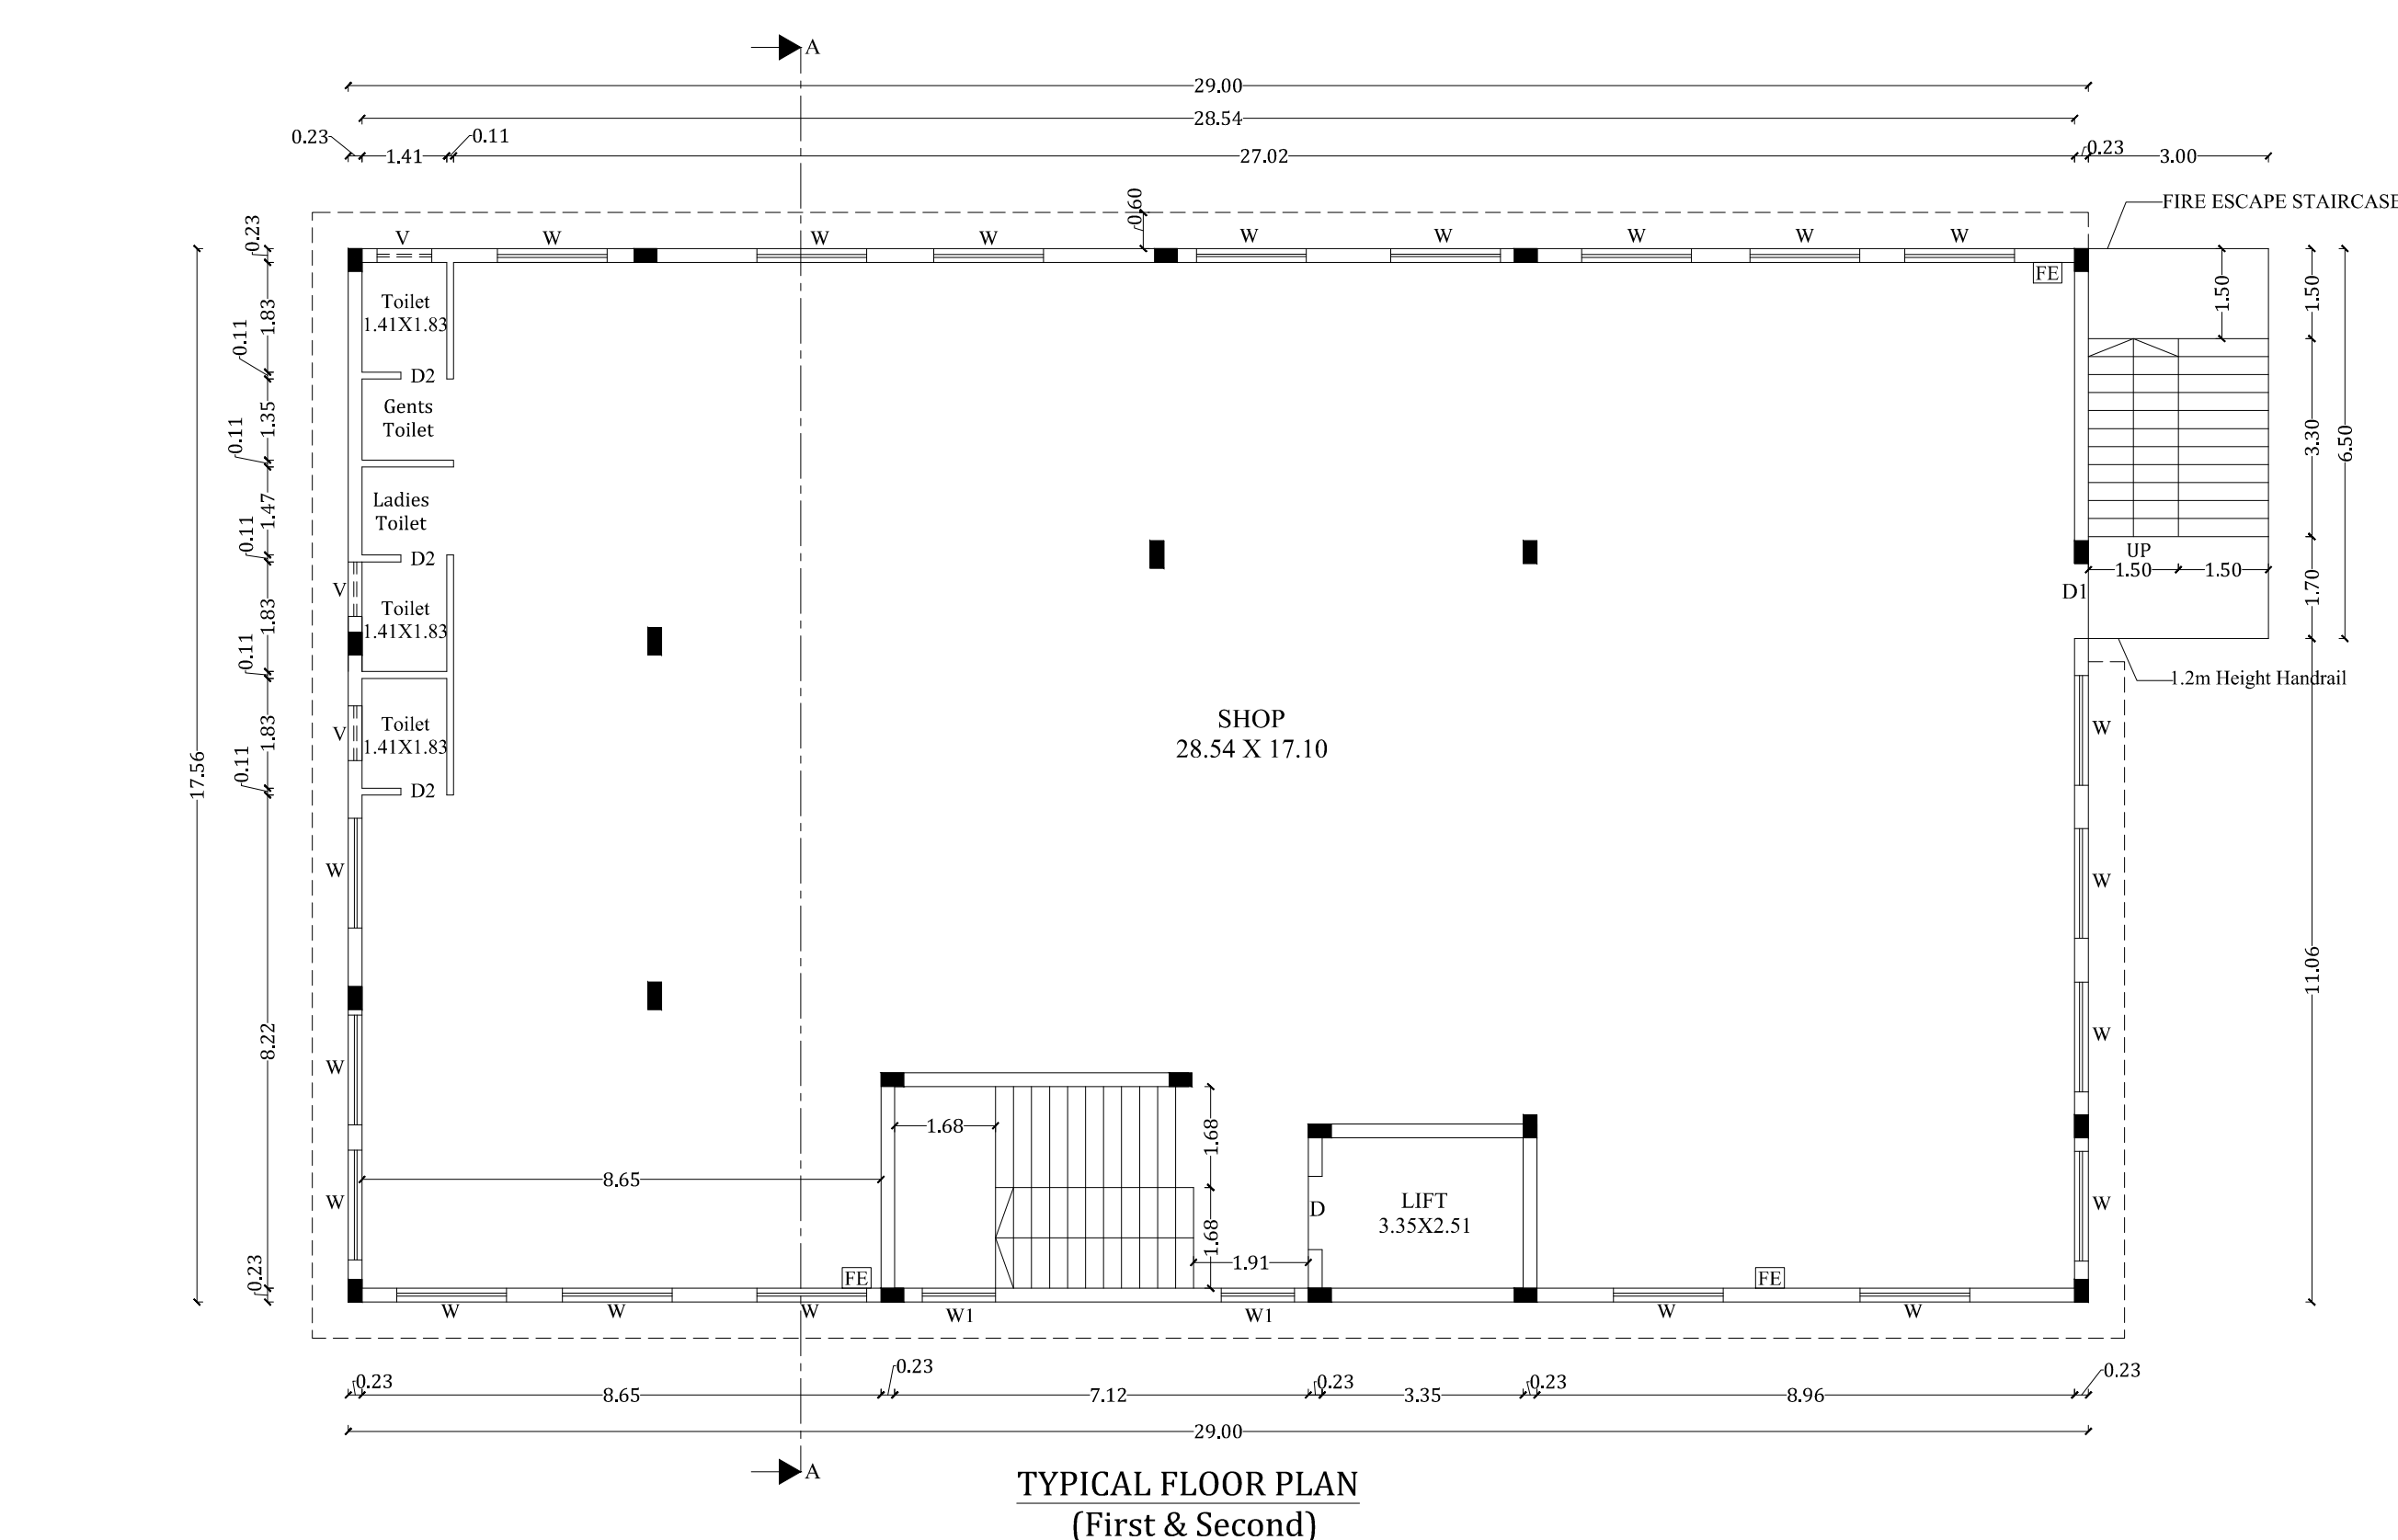
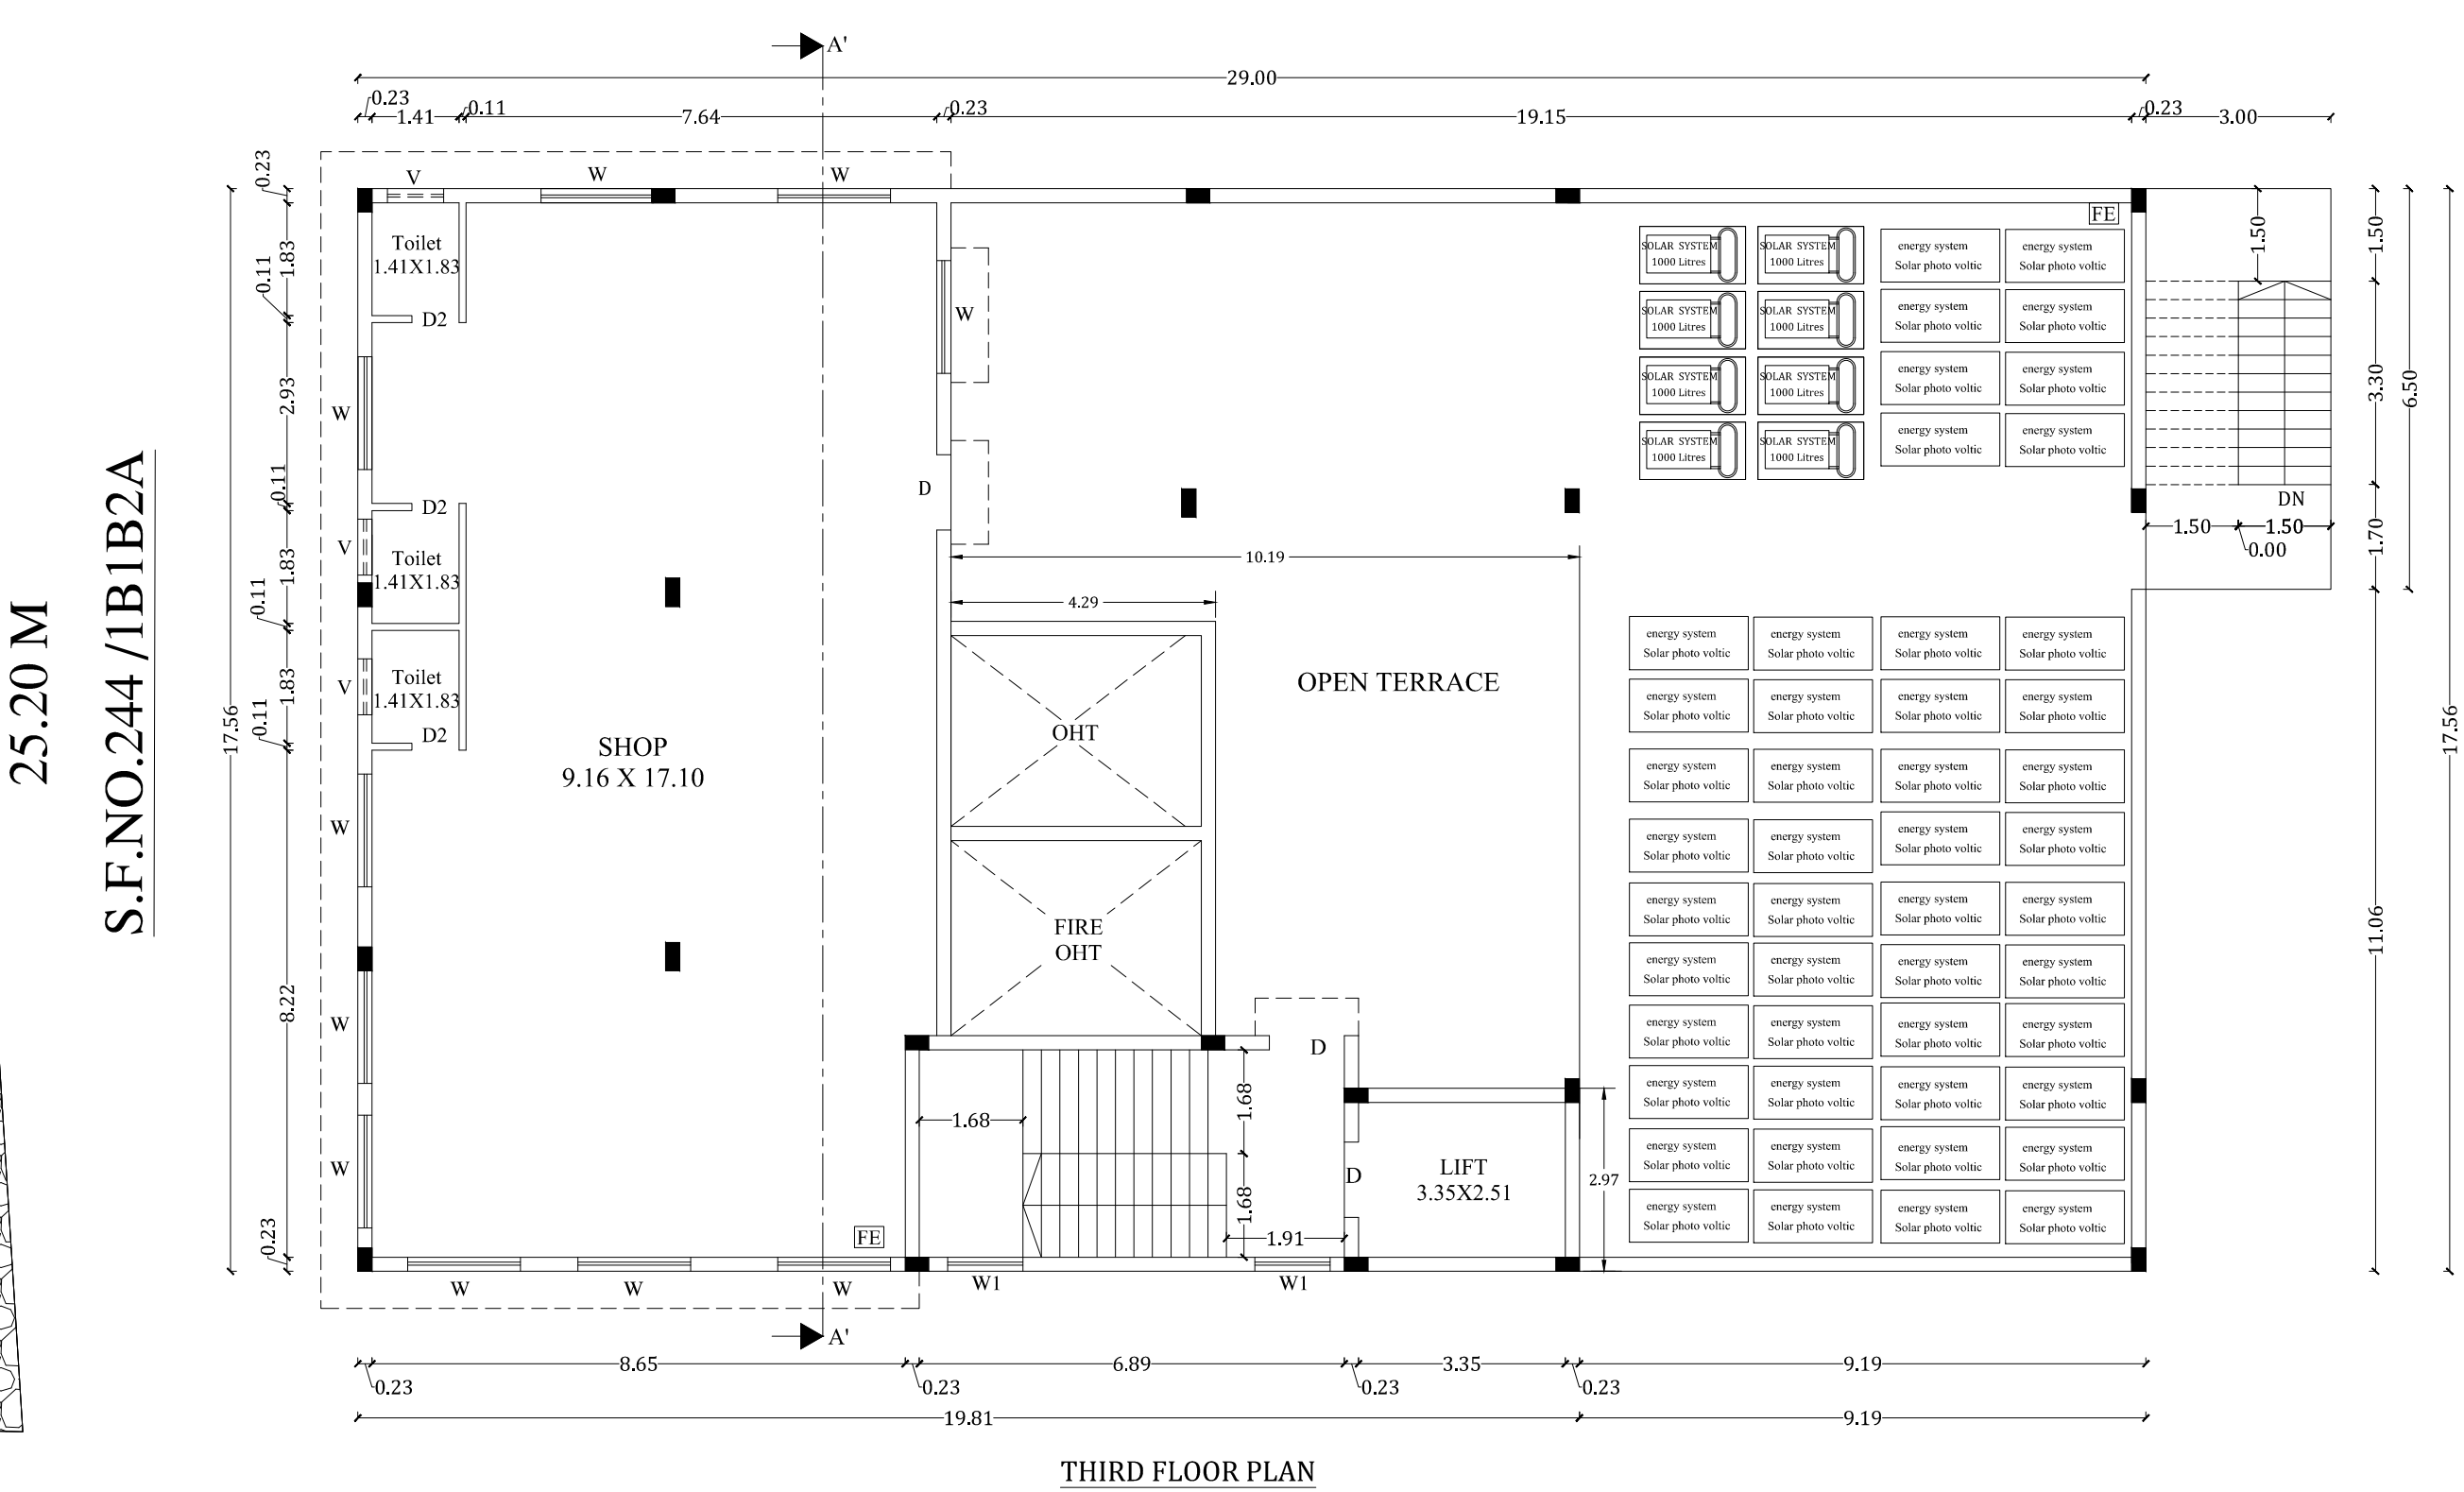
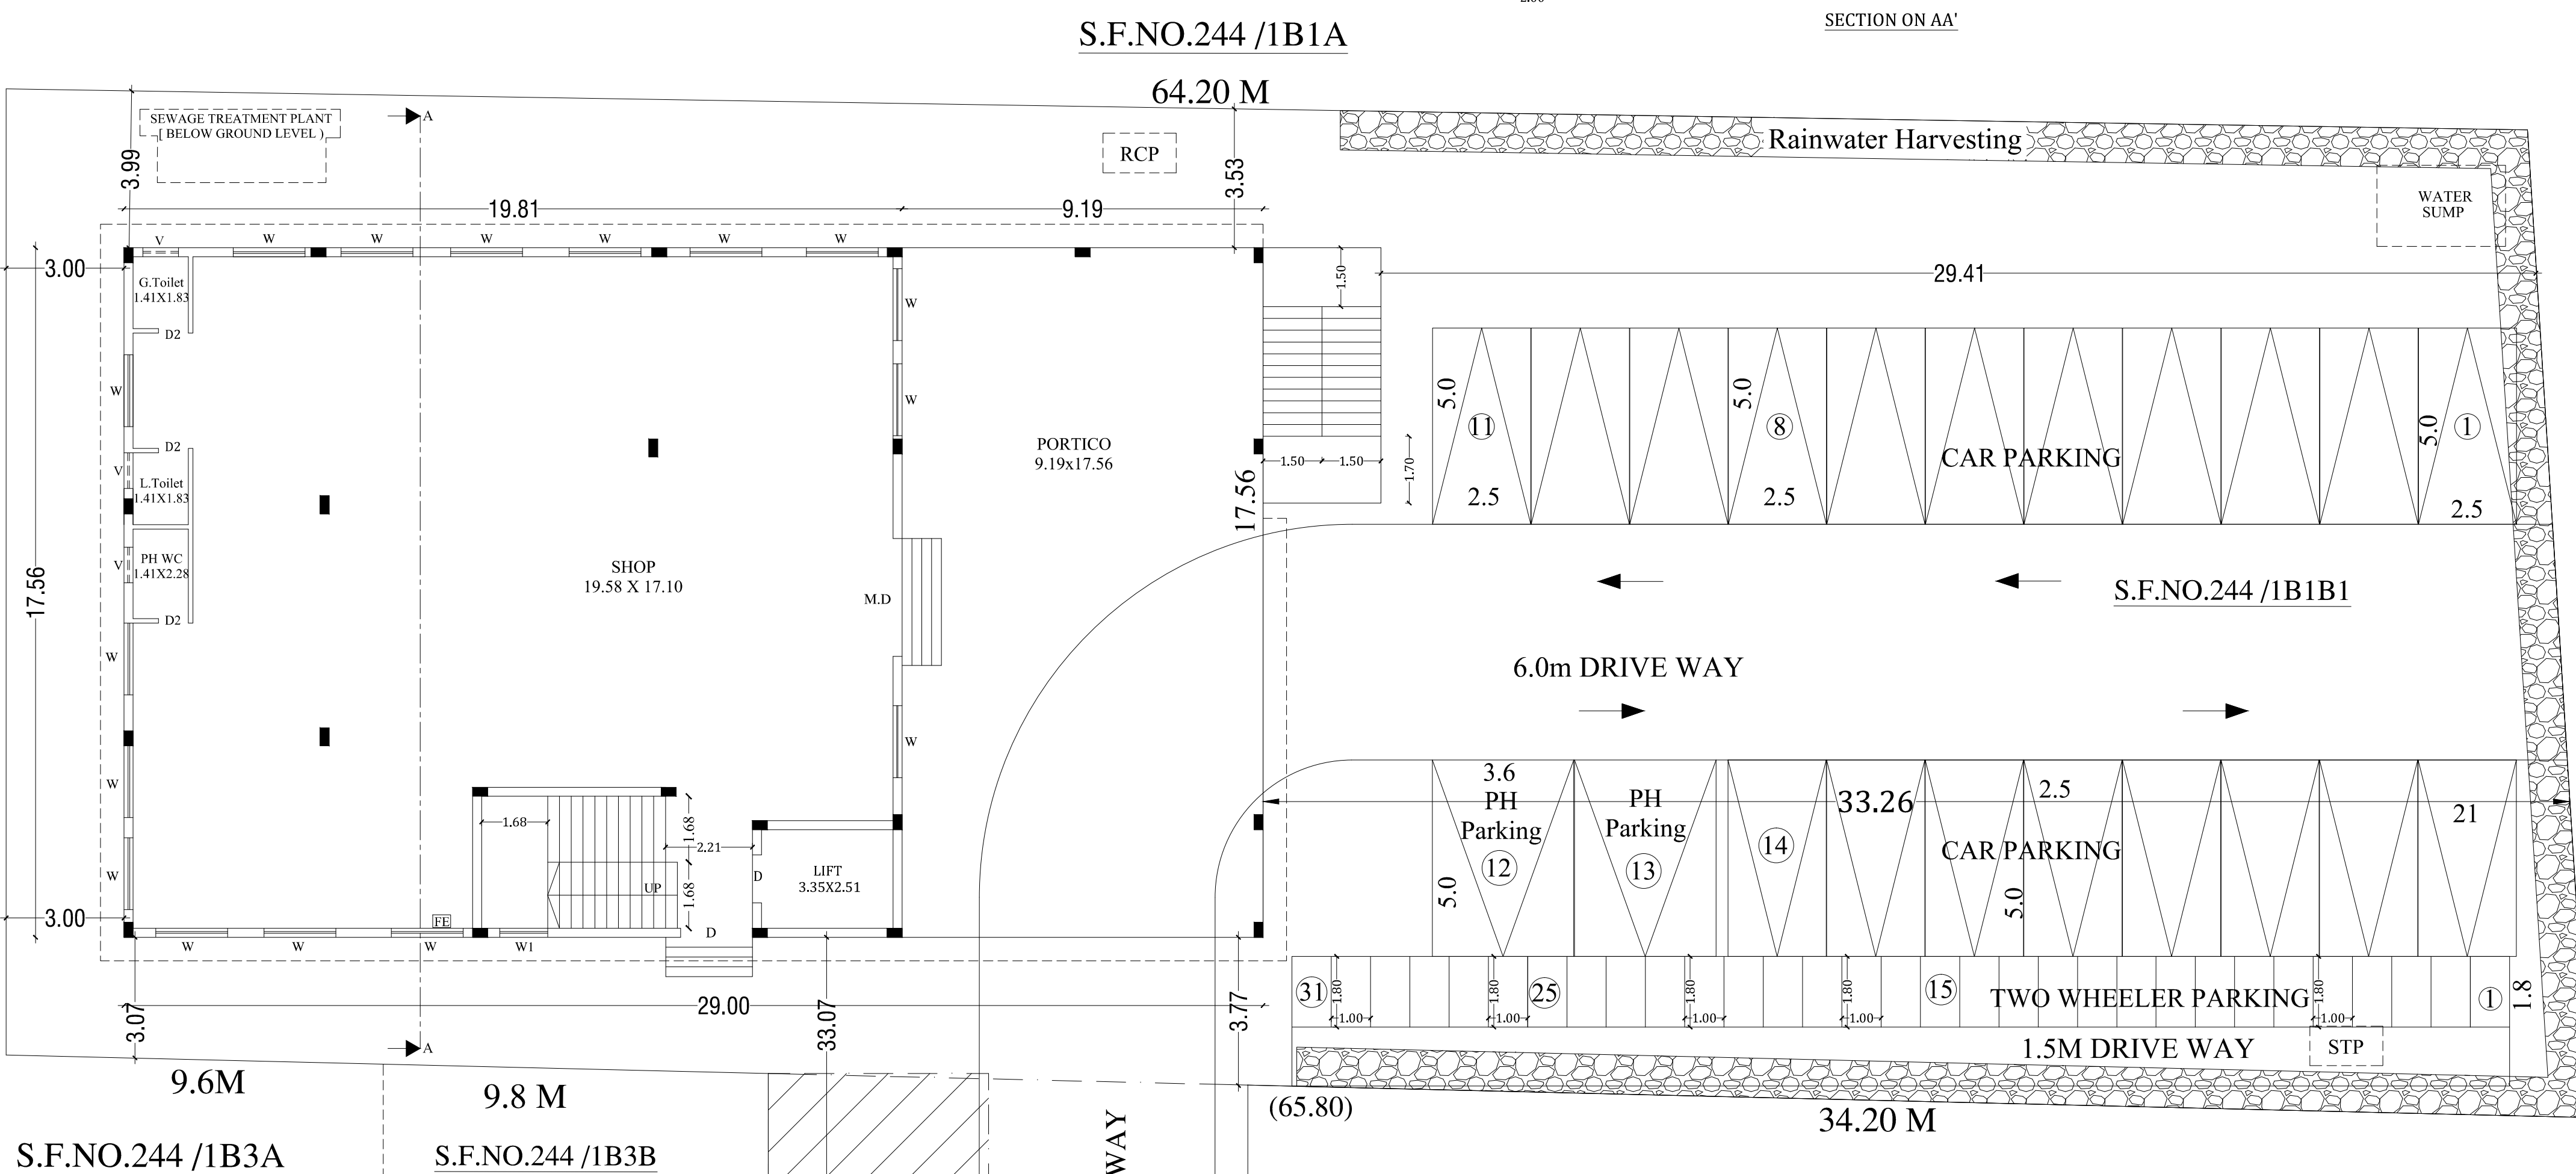
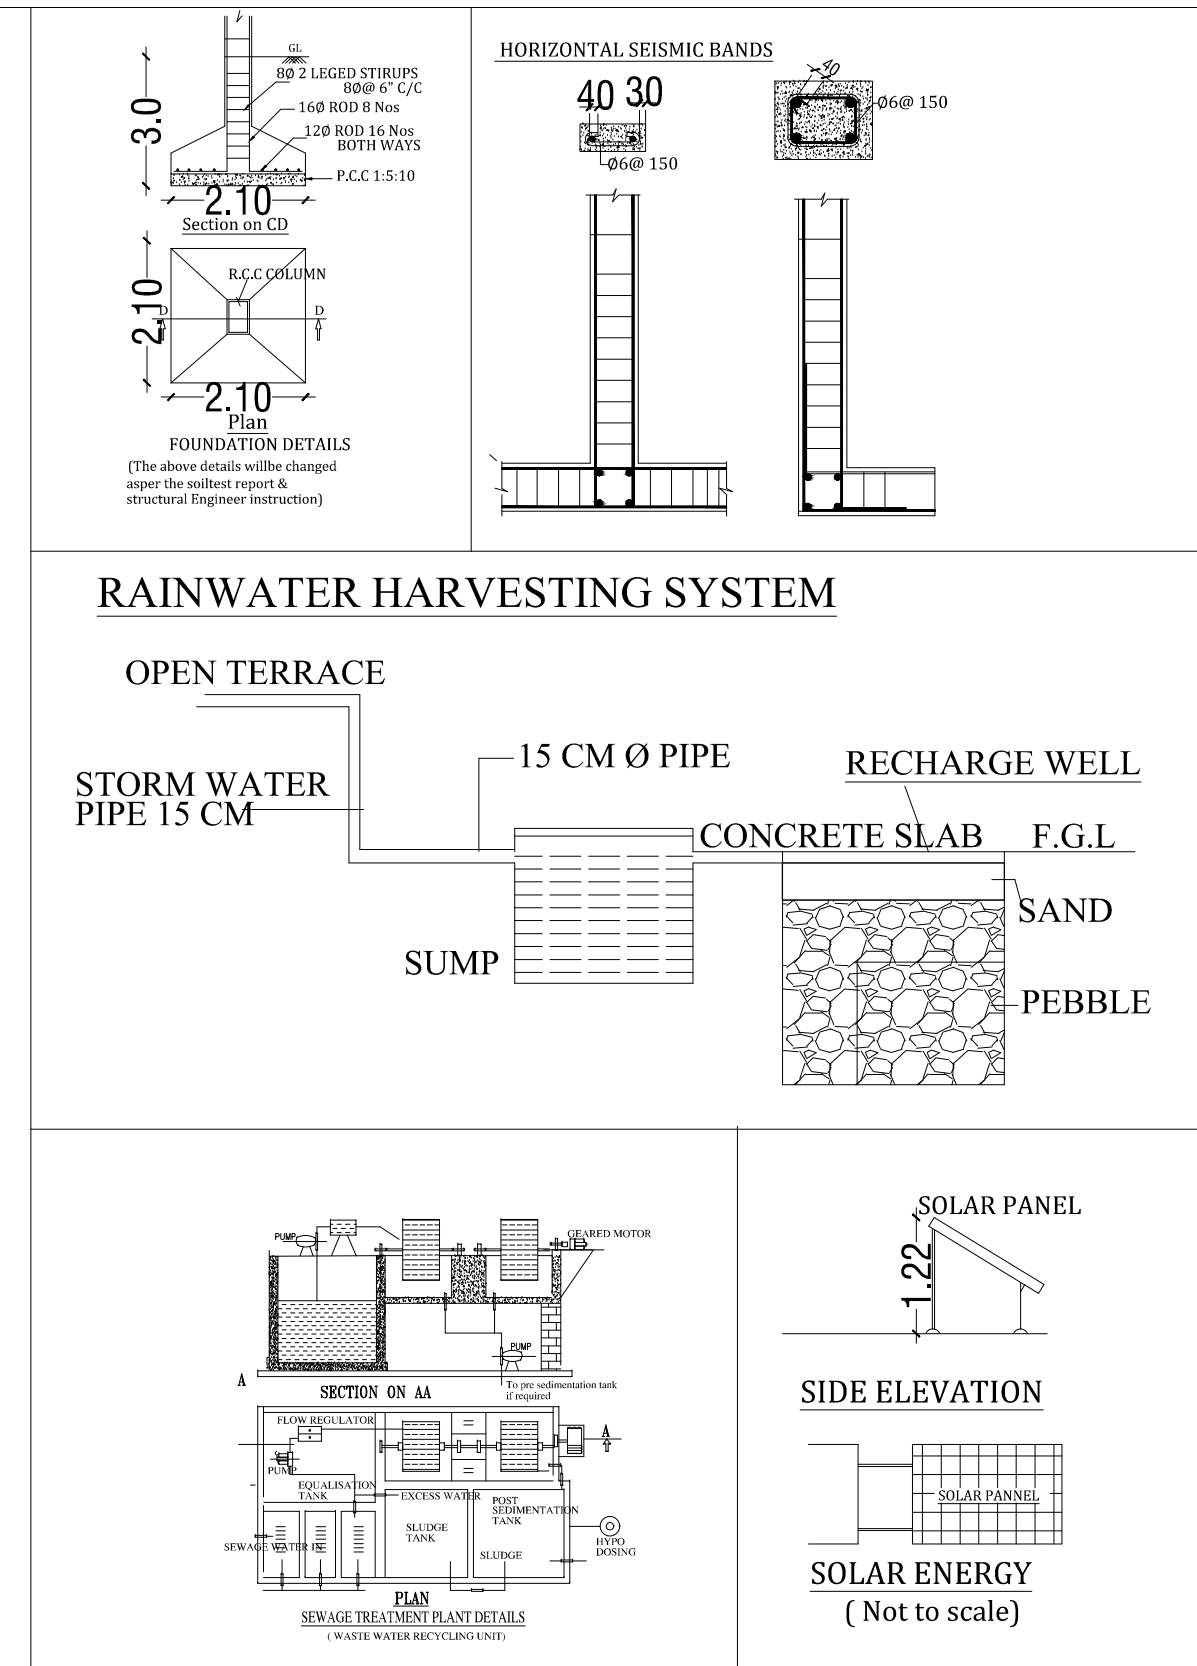
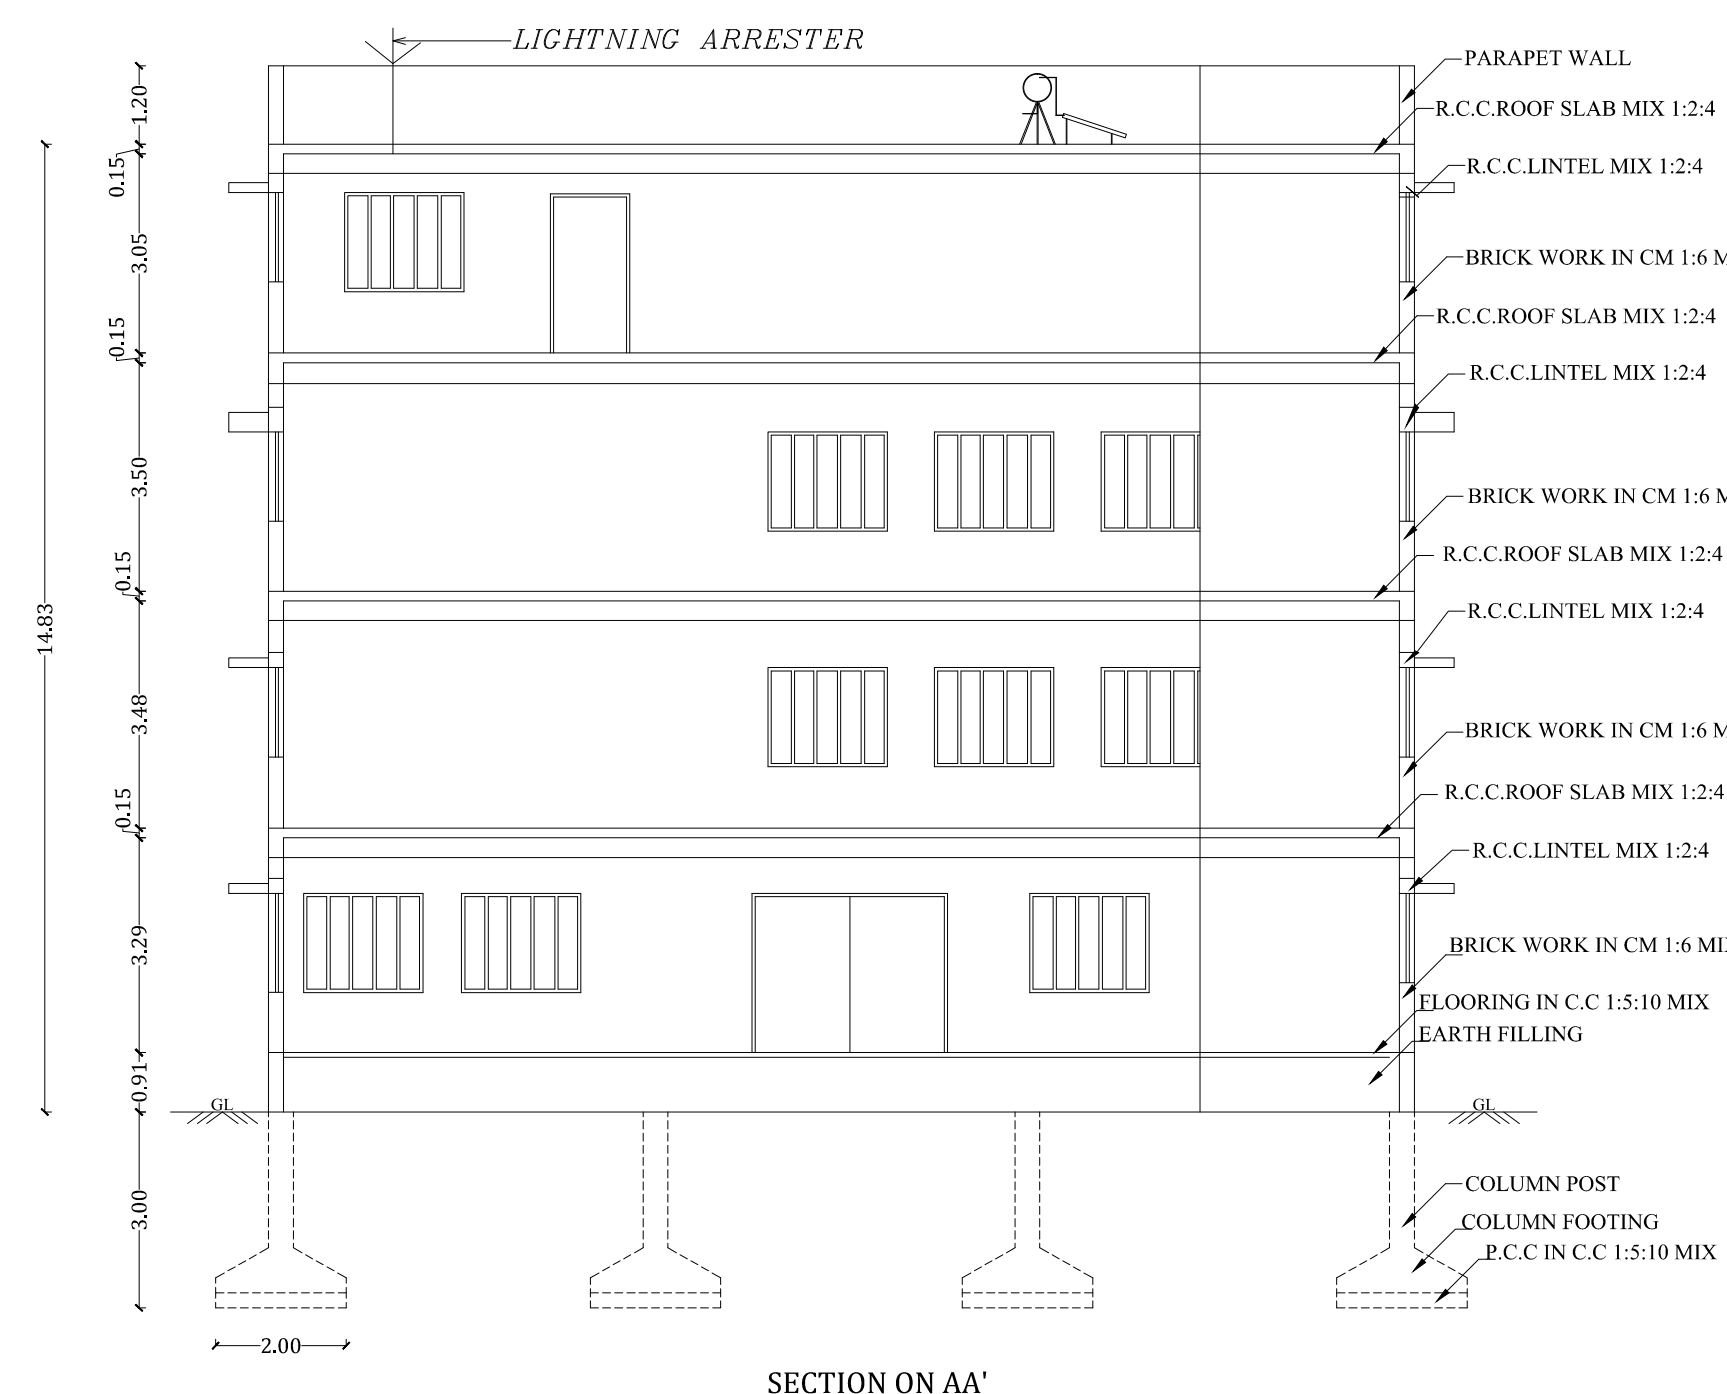


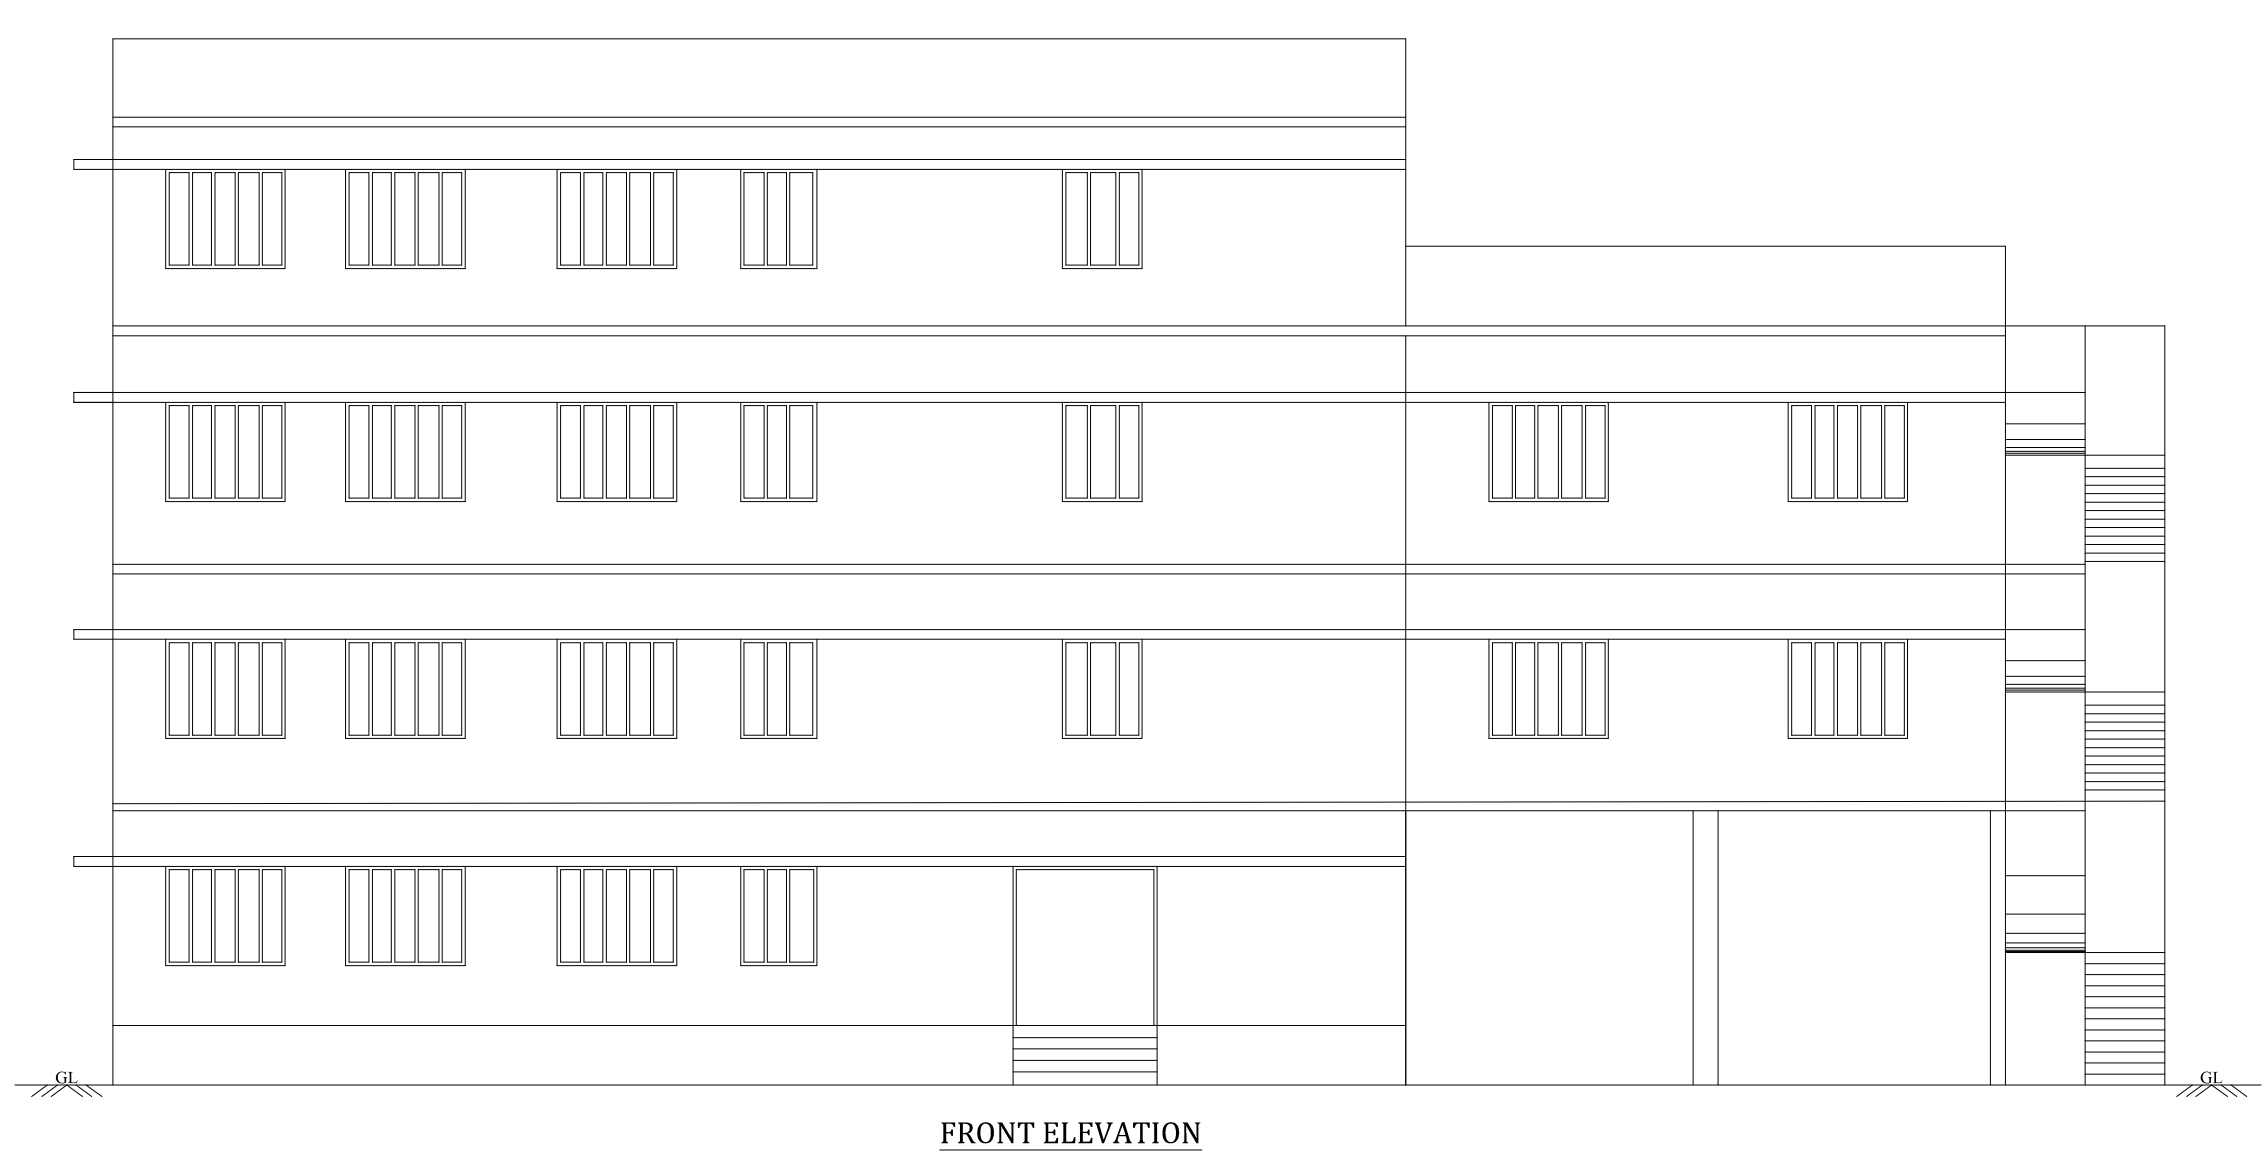

PLAN SHOWING THE PROPOSED COMMERCIAL BUILDING OF R.C.C ROOF GROUND, FIRST,SECOND AND THIRD FLOOR IN S.F.NOS: 244/1B1B1, 244/3A OF PALANGARAI VILLAGE AND PANCHAYAT, AVINASHI TALUK, TIRUPUR DISTRICT.

NAME OF THE OWNERS :- (1).Mrs.R.V.SHUDHA.,
W/o.Mr.RAMESH.
(2).Mr.S.RAMESH.,
S/o.SUBRAMANIAN.

SCALE 1:100
All Dimensions are in " Meters "

AREA OF DETAILS:-	IN SQ.M
As per Document (50 Cents)	2023.00
As per Patta (50 Cents)	2023.00
Super Imposed Plot Area	1980.54

FLOOR NAME	FSI in Sqm	Non FSI Area in Sqm	Total Builtup Area in Sqm
GROUND FLOOR AREA	367.32	161.35	528.67
FIRST FLOOR AREA	528.67	--	528.67
SECOND FLOOR AREA	528.67	--	528.67
THIRD FLOOR AREA	204.79	--	204.79
TOTAL	1629.45	161.35	1790.80

FSI = $\frac{\text{TOTAL F.S.I AREA}}{\text{SITE EXTENT}}$	FIRE ALARM SYSTEM
FSI = $\frac{1629.45}{1980.54} = 0.82 < 2$	FIRE WATER PIPE
	FIRE FIGHTING EQUIPEMENTS

SYMBOL	JOINERY NAME	SIZE IN METER
MD	MAIN DOOR	3.66 X 2.44
D	DOOR	1.83 X 2.44
D1	DOOR	1.20 X 2.44
D2	DOOR	0.76 X 2.44
W	WINDOW	1.83 X 1.52
V	VENTILATOR	0.91 X 0.76

PARKING	REQUIRED	PROVIDED
CAR PARKING	16	21
TWO WHEELER	16	31

COLOUR INDEX
SITE BOUNDRY ———
PROPOSED BUILDING ———
EXISTING BUILDING TO BE REMOVED ———
EXISTING ROAD ———

APPLICANTS

REGISTERED STRUCTURAL ENGINEER

BA.KANNA CHOCKKALINGAM
M.E (Structures), AIV., AMIE, MISTE
Registered Structural Engineer
Reg No: Coimbatore LPA / SE / GR-I /19040918
No: 400, Shanmughar Road, New Siddhapur,
Coimbatore - 641 044.
(Ph: 0422-4399772, Mob: +91 9363119772)

REGISTERED STRUCTURAL ENGINEER

REGISTERED ENGINEER

BA.KANNA CHOCKKALINGAM
M.E (Structures), AIV., AMIE, MISTE
Registered Structural Engineer
Reg No: Coimbatore LPA / SE / GR-I /19040918
No: 400, Shanmughar Road, New Siddhapur,
Coimbatore - 641 044.
(Ph: 0422-4399772, Mob: +91 9363119772)

REGISTERED ENGINEER