

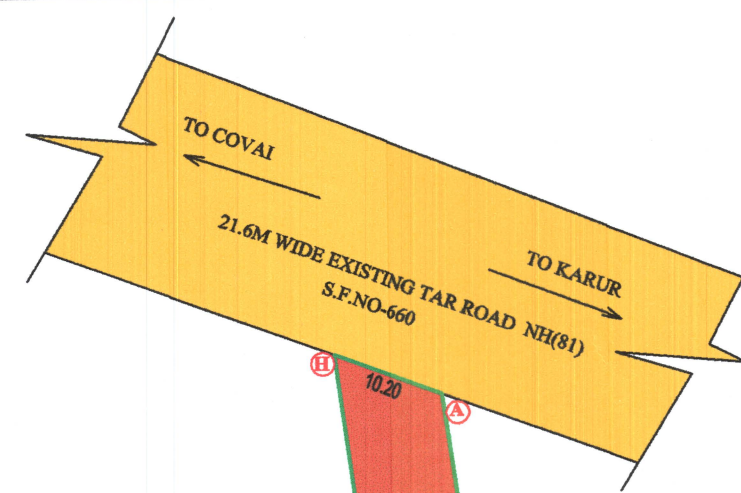
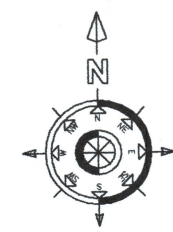





FRONT ELEVATION

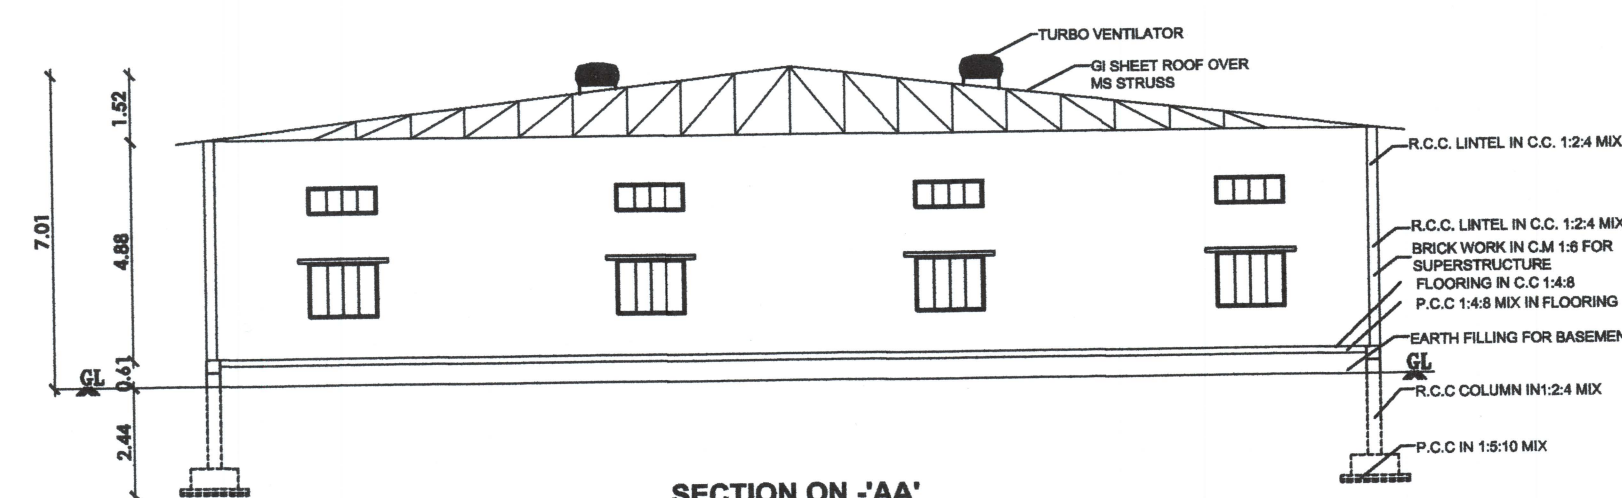


SECTION ON 'AA'

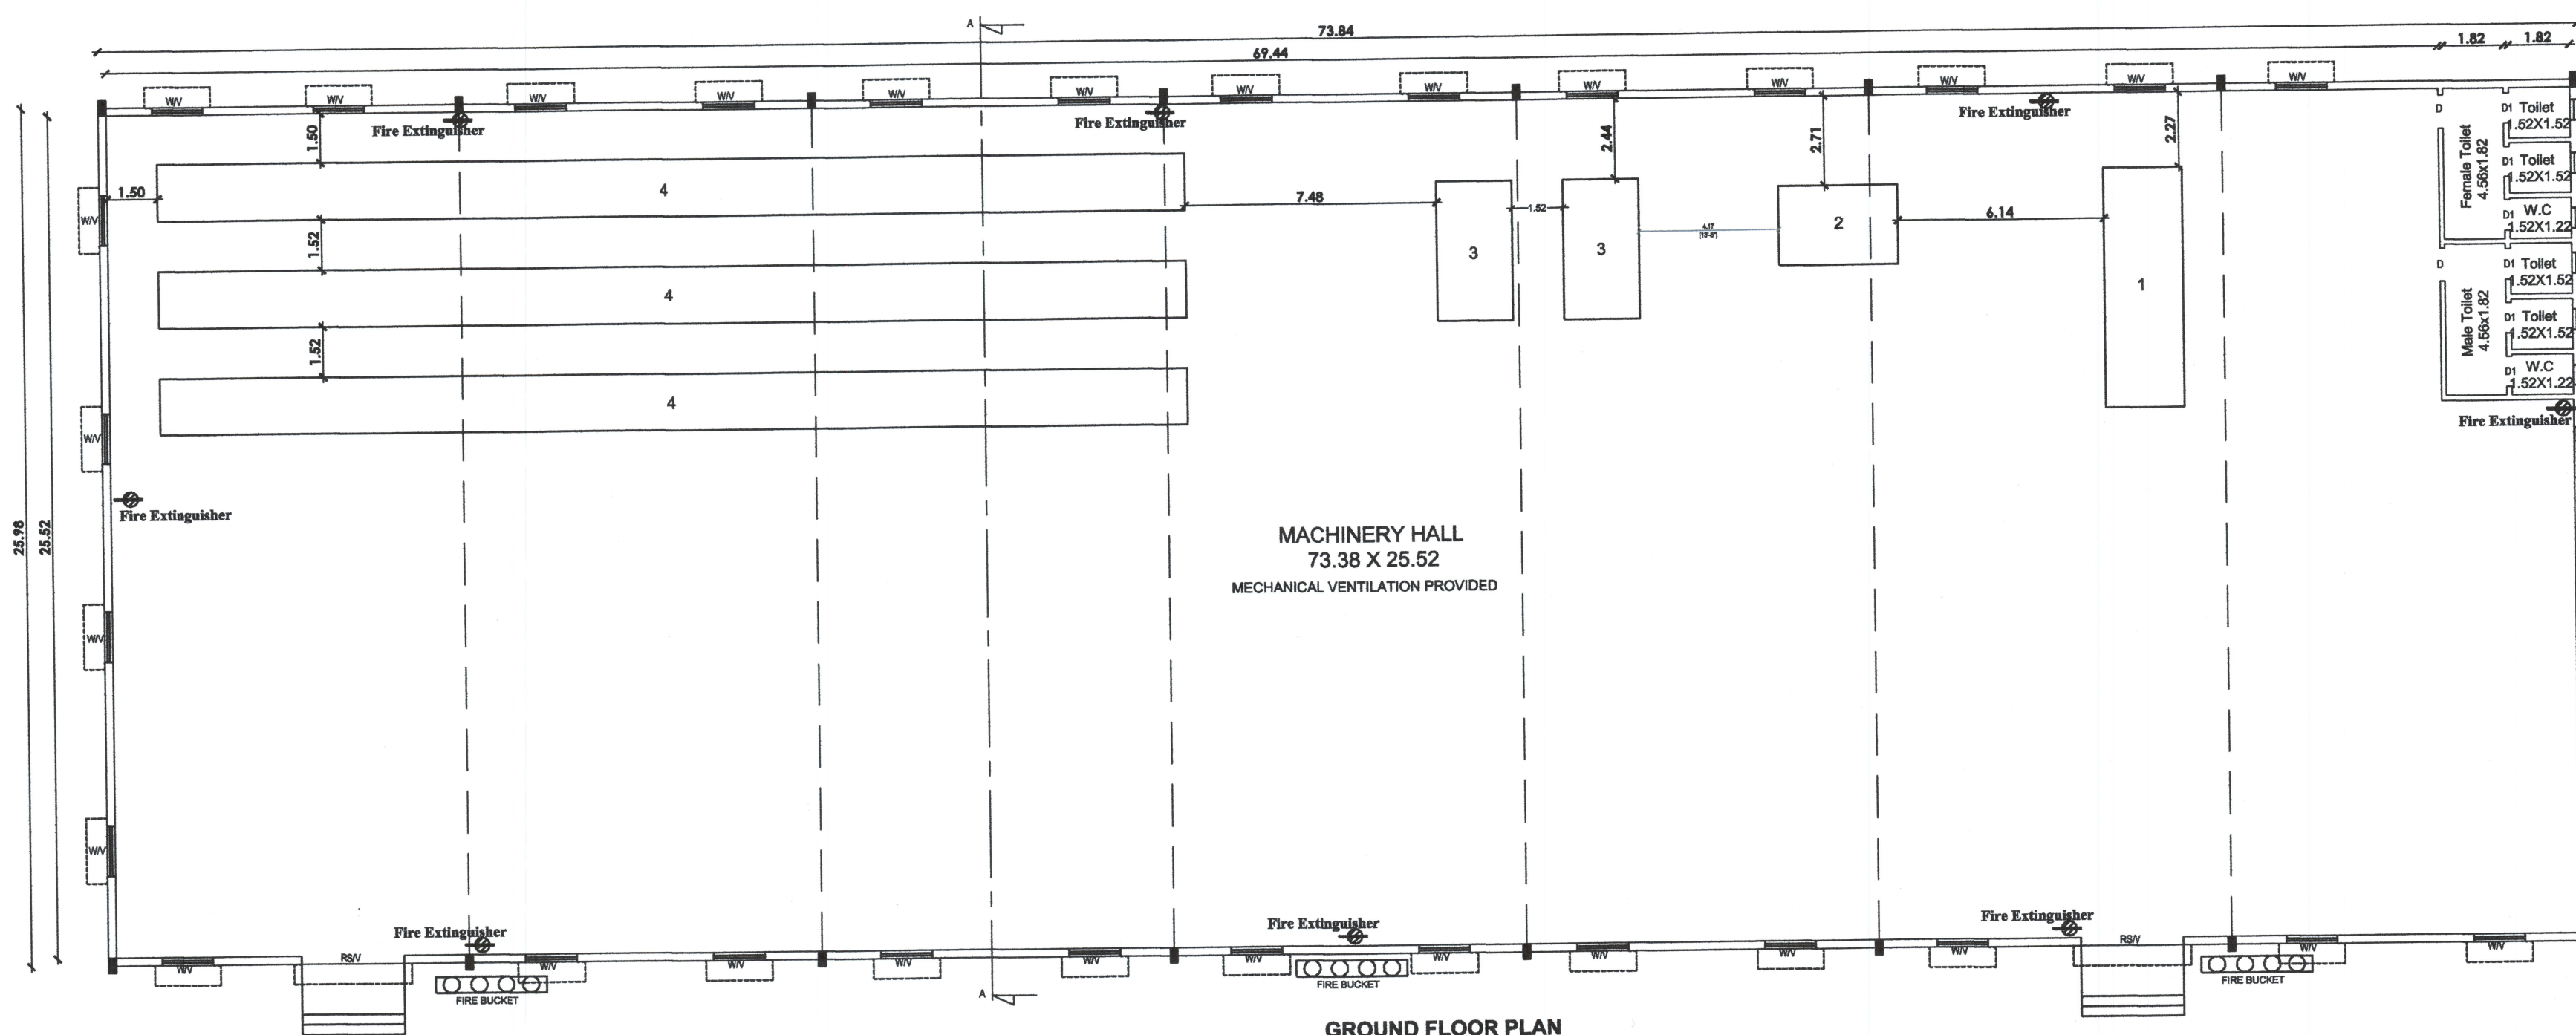


GROUND FLOOR PLAN

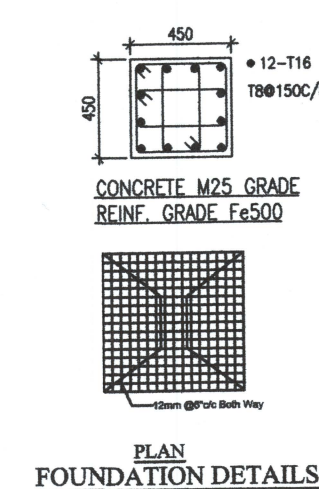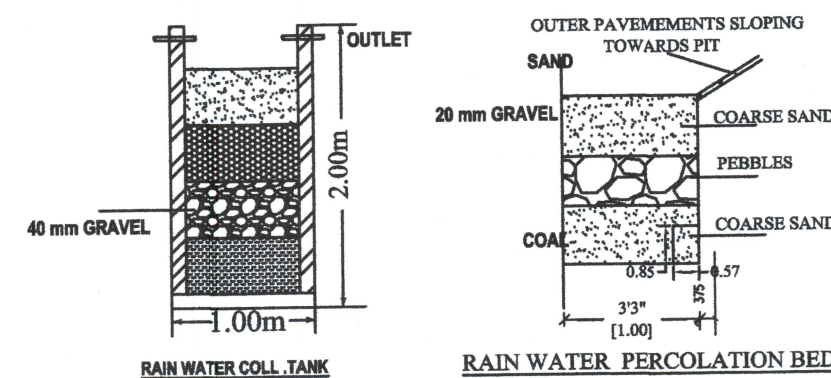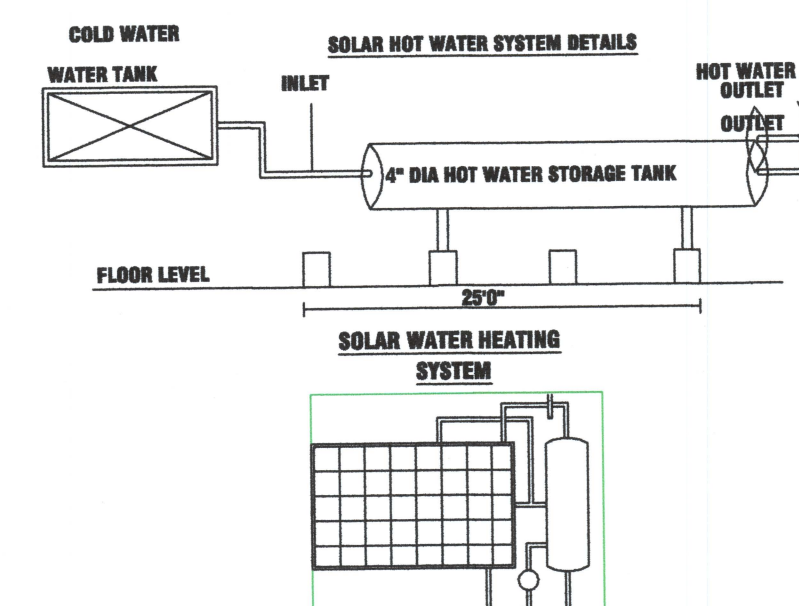

PLAN FOUNDATION DETAILS

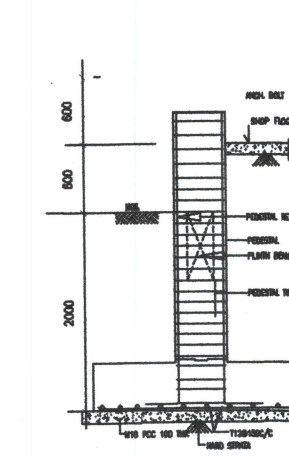

COLUMN DETAIL

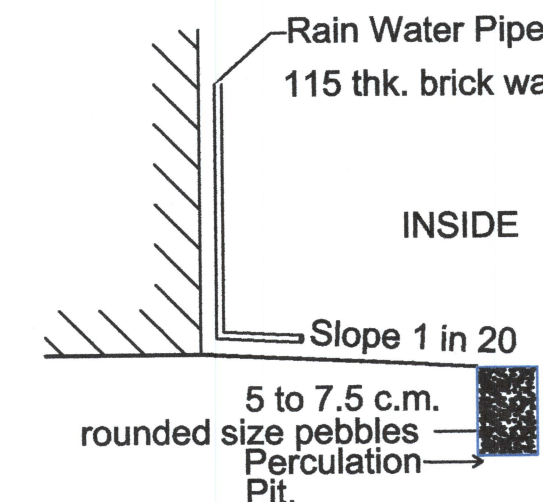

SITE PLAN AND DETAILED PLAN SHOWING THE PROPOSED CONSTRUCTION OF G.I SHEET ROOF INDUSTRIAL BUILDING (SPINNING MILL -ORANGE CATEGORY) IN RE.S.F.NO. 676/2B,676/2C,677/2B OF VELLAKOVIL VILLAGE AND MUNICIPALITY, KANGAYAM TALUK,TIRUPUR DISTRICT, APPLICANT : Mr.C.ISWARAMOORTHY, S/o.CHINNASAMYGOUNDER.

SCALE: 1:100
ALL DIMENSIONS ARE IN METERS

AREA DETAILS		SQMT
AREA OF THE SITE (As per patta)		11035.00
AREA OF THE SITE (As per Document)		11035.00
AREA OF THE SITE(Superimposed Plot Area)		11035.00
Proposed Machinery Hall Building Ground Floor		1918.36
JOINERY DETAILS		
D	DOOR	0.91X2.13
RS	ROLLING SHUTTER	3.05X2.44
D1	DOOR	0.75X2.13
W	WINDOW	1.82X1.52
V	VENTILATOR	1.82X0.61
V1	VENTILATOR	0.61X0.61

MACHINERY & H.P. DETAILS				
NOS	MACHINERY	HP/EACH	NOS	TOTAL HP
1.	BLOW ROOM MACHINE	18.00	1	18.00
2.	CARDING MACHINE	13.00	1	13.00
3.	DRAWING MACHINE	7.00	2	14.00
4.	OPEN END MACHINE	30.00	3	90.00
5.	SUMP MOTOR	2.00	2	4.00
6.	AIR COMPRESSOR	5.00	1	5.00
7.	A/C COOLER	2.00	3	6.00
TOTAL H.P.			150.00	H.P.

(220.00 KVA STAND BY)
NO OF WORKERS TO BE EMPLOYED - 15 Nos
FSI - $\frac{1918.36}{11035.00} = 0.17 < 1.5$
OSR AREA PROVIDED > 1308.08 SQMT, 11.85%

COLOUR INDEX	
SITE BOUNDARY	-
PROPOSED BUILDING	-
APPROACH ROAD	-
PROPOSED DRIVE WAY	-
OSR AREA	-

PARKING	REQUIRED (NOS)	PROVIDED(NOS)
LORRY	4	5
CAR PARKING	—	10
TWO WHEELER	39	50
CYCLE PARKING	39	50

SWP/BPA/008107/2023
B.P./TCP[T.D] No. 38/2023
Supervisor : K.Padma
Surveyor / A.D. Man : K.Arunkumar
APPLICANT

ER.K.TAJA ME. A.M.I.E., C.Eng., I.B.S.
JAI SAKTHI KADAI SWARA
CHARTERED CIVIL ENGINEER (AIB-178037-1)
REGISTERED STRUCTURAL ENGINEER (NUMBER-4)
111, SAP RESIDENCY, MUNICIPAL OFFICE ROAD, TIRUPUR-4.
Cell: 98254 24389 E-Mail: jaisakthi.kadai@gmail.com

REGISTERED STRUCTURAL ENGINEER

Er.s. RAMESH KUMAR B.E., I.B.S.
DTCP Registered Engineer
Reg No RE/GRI/TR/AUG 2019/016
108, Kalki Complex, 1st Floor
Karur Road, Vellakovil - 638 111,
Cell : 98654 77345, 90255 62329

REGISTERED ENGINEER

Signature Not Verified
Signed by: A.D. Man
Location: Tirupur
Date: 2023.05.04 17:52