




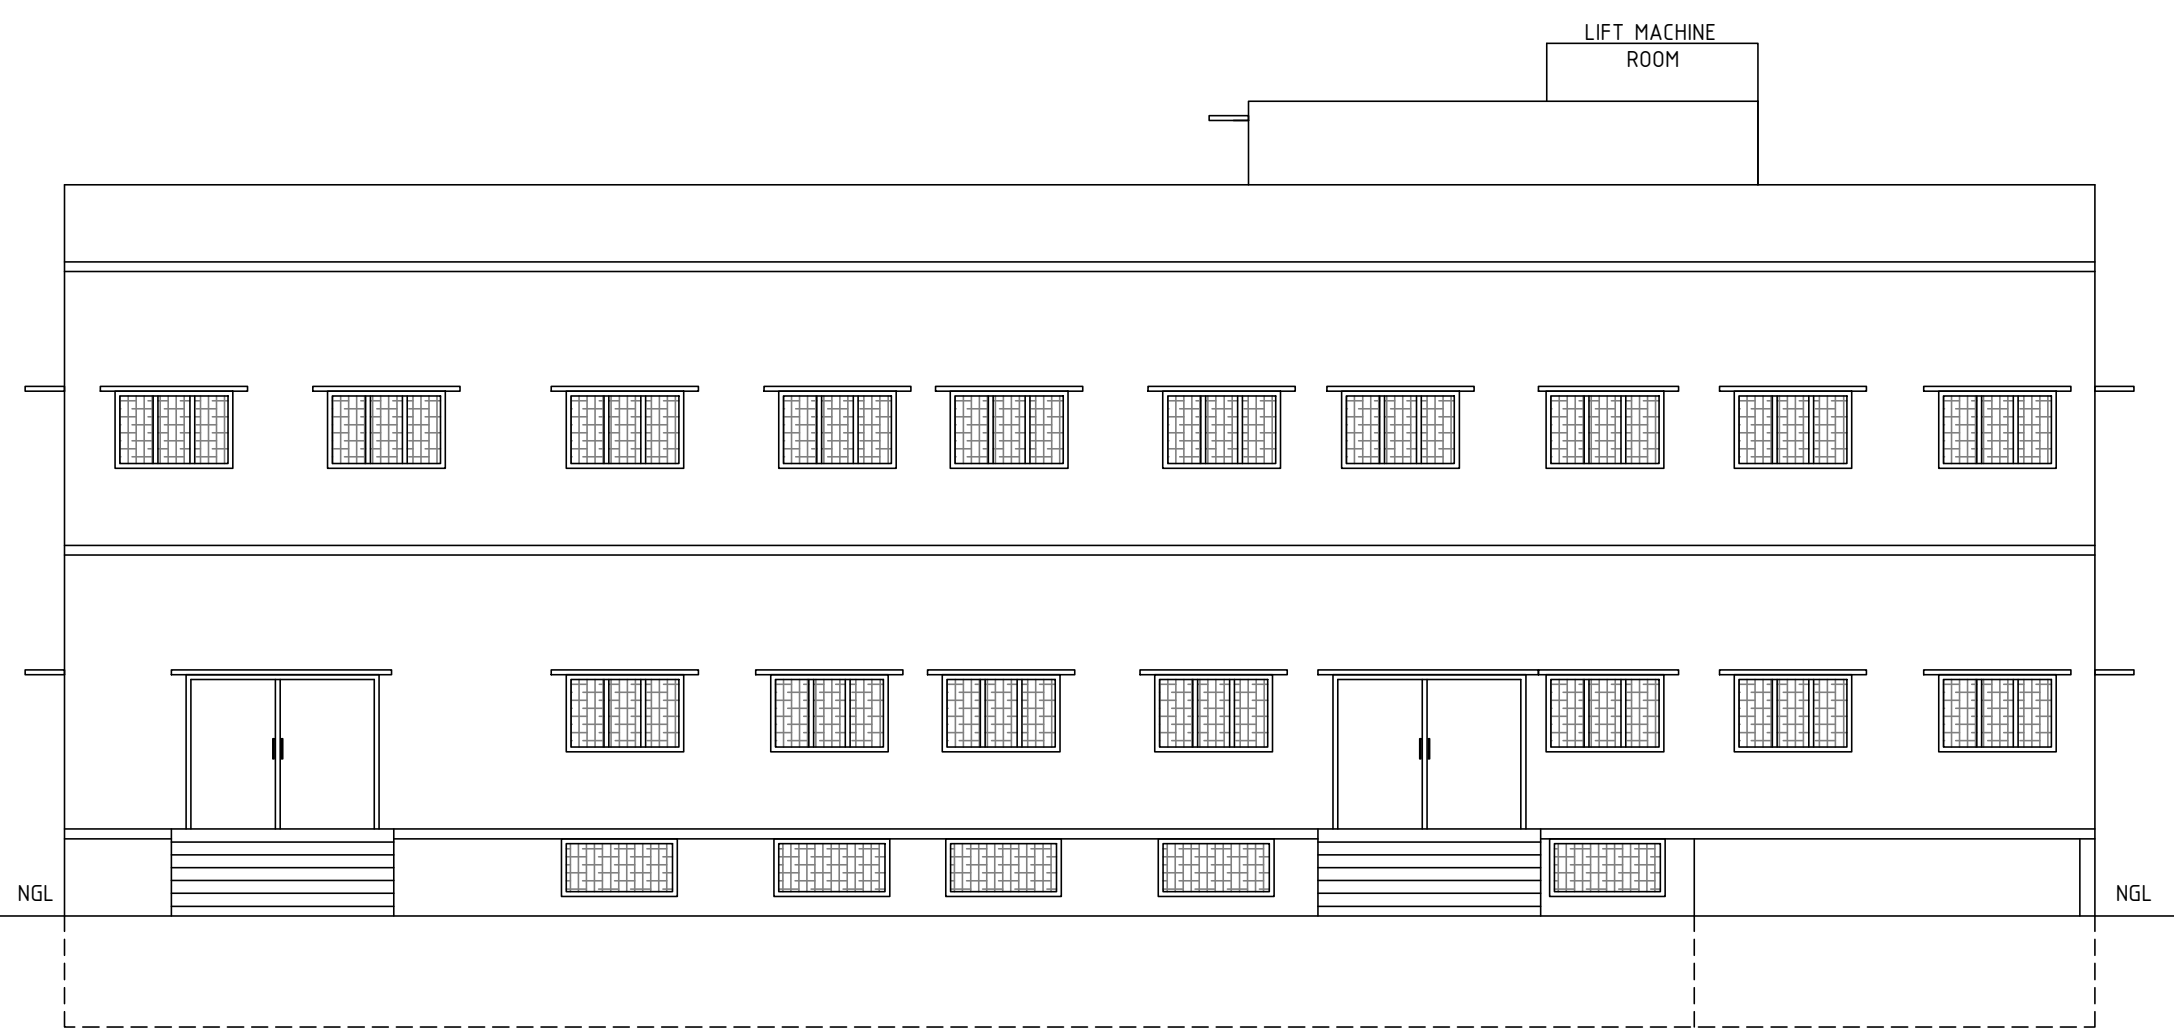


NORTH ELEVATION

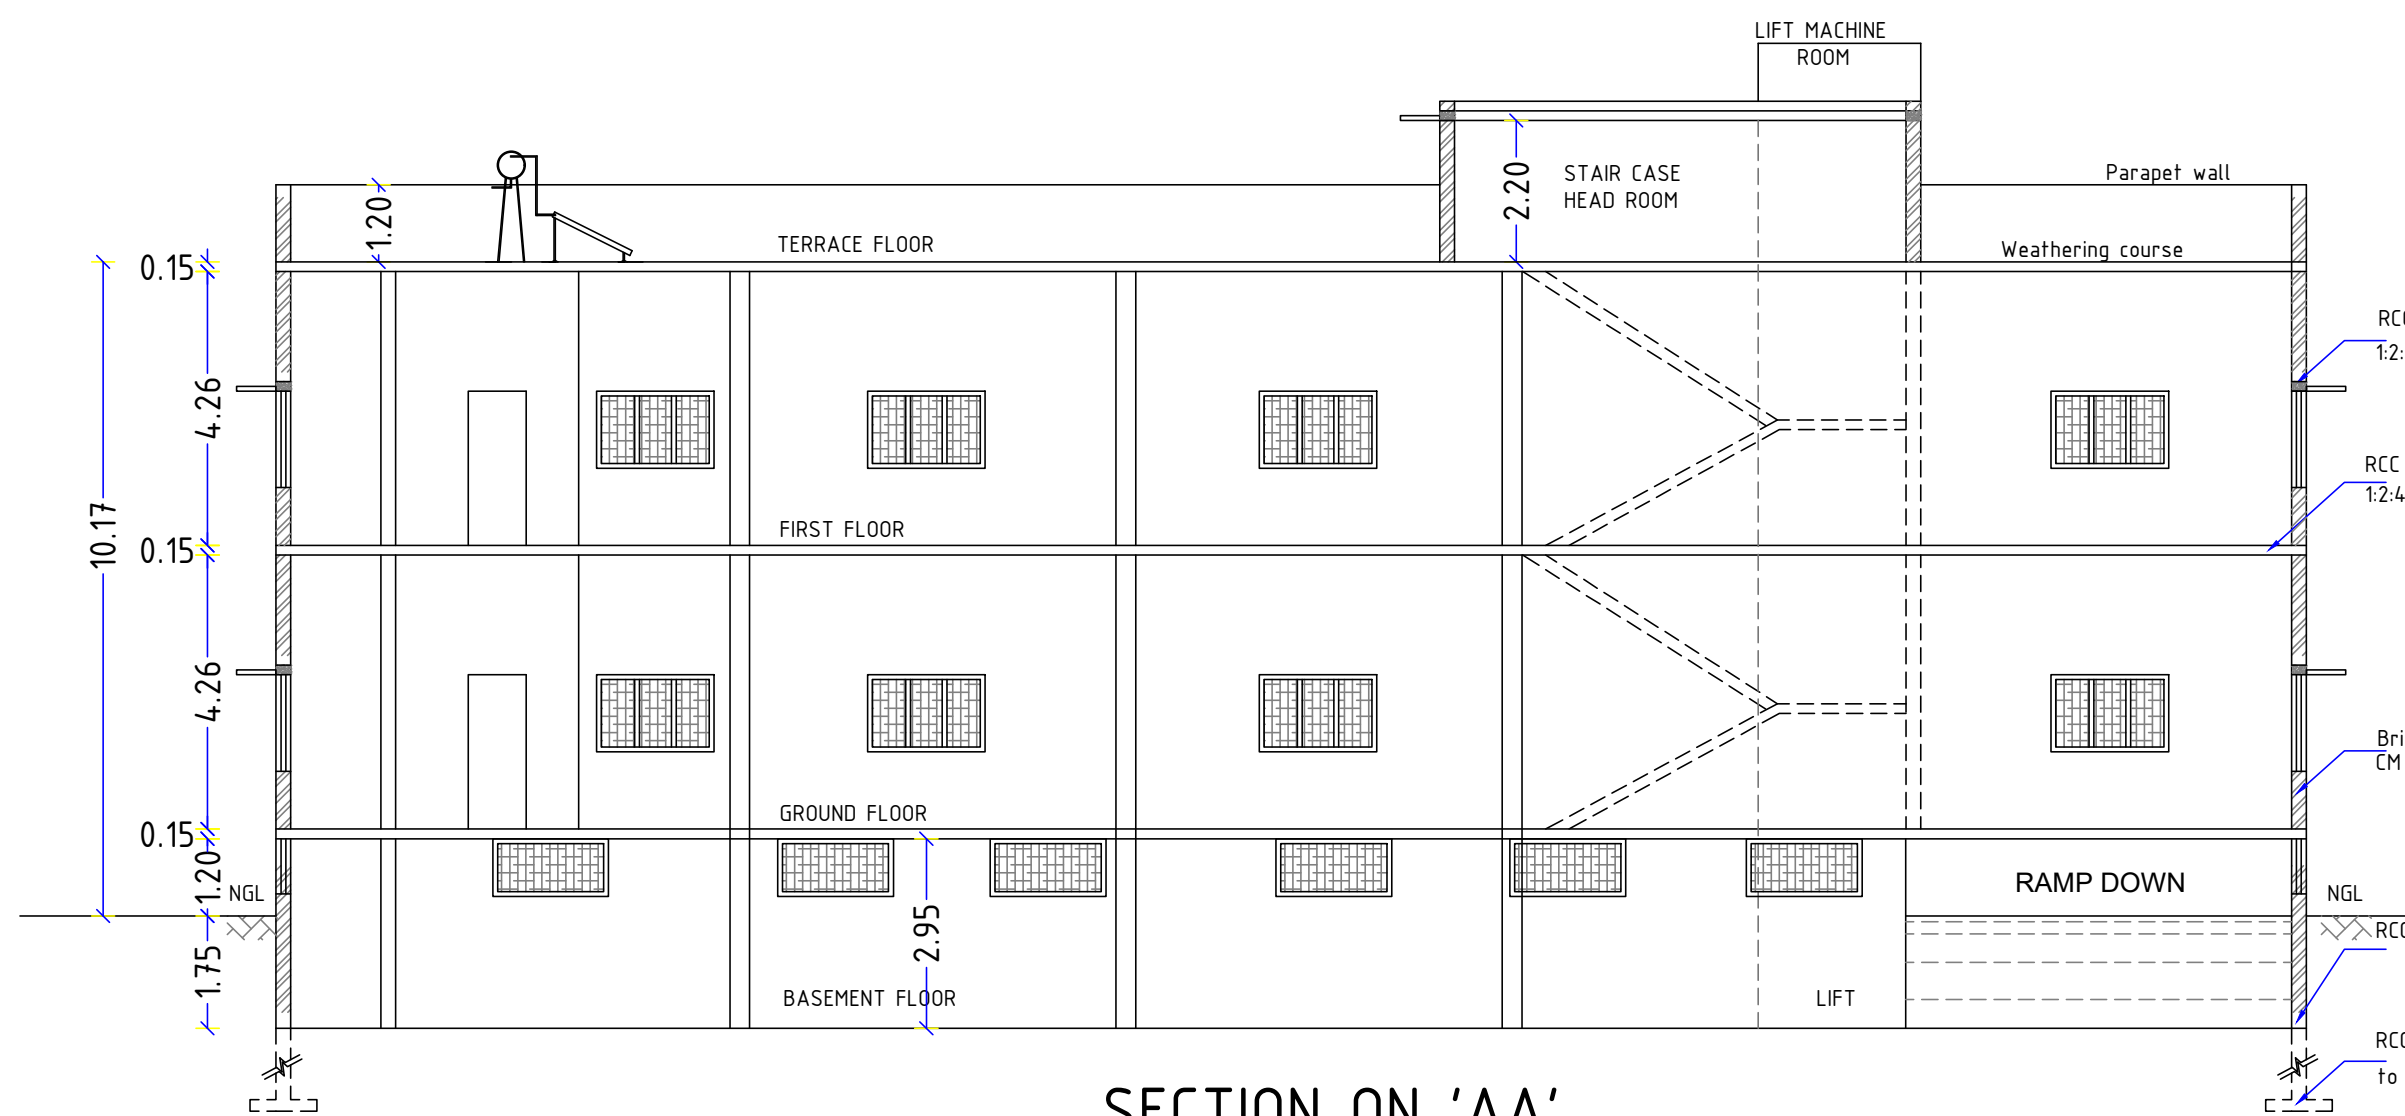


SECTION ON 'AA'

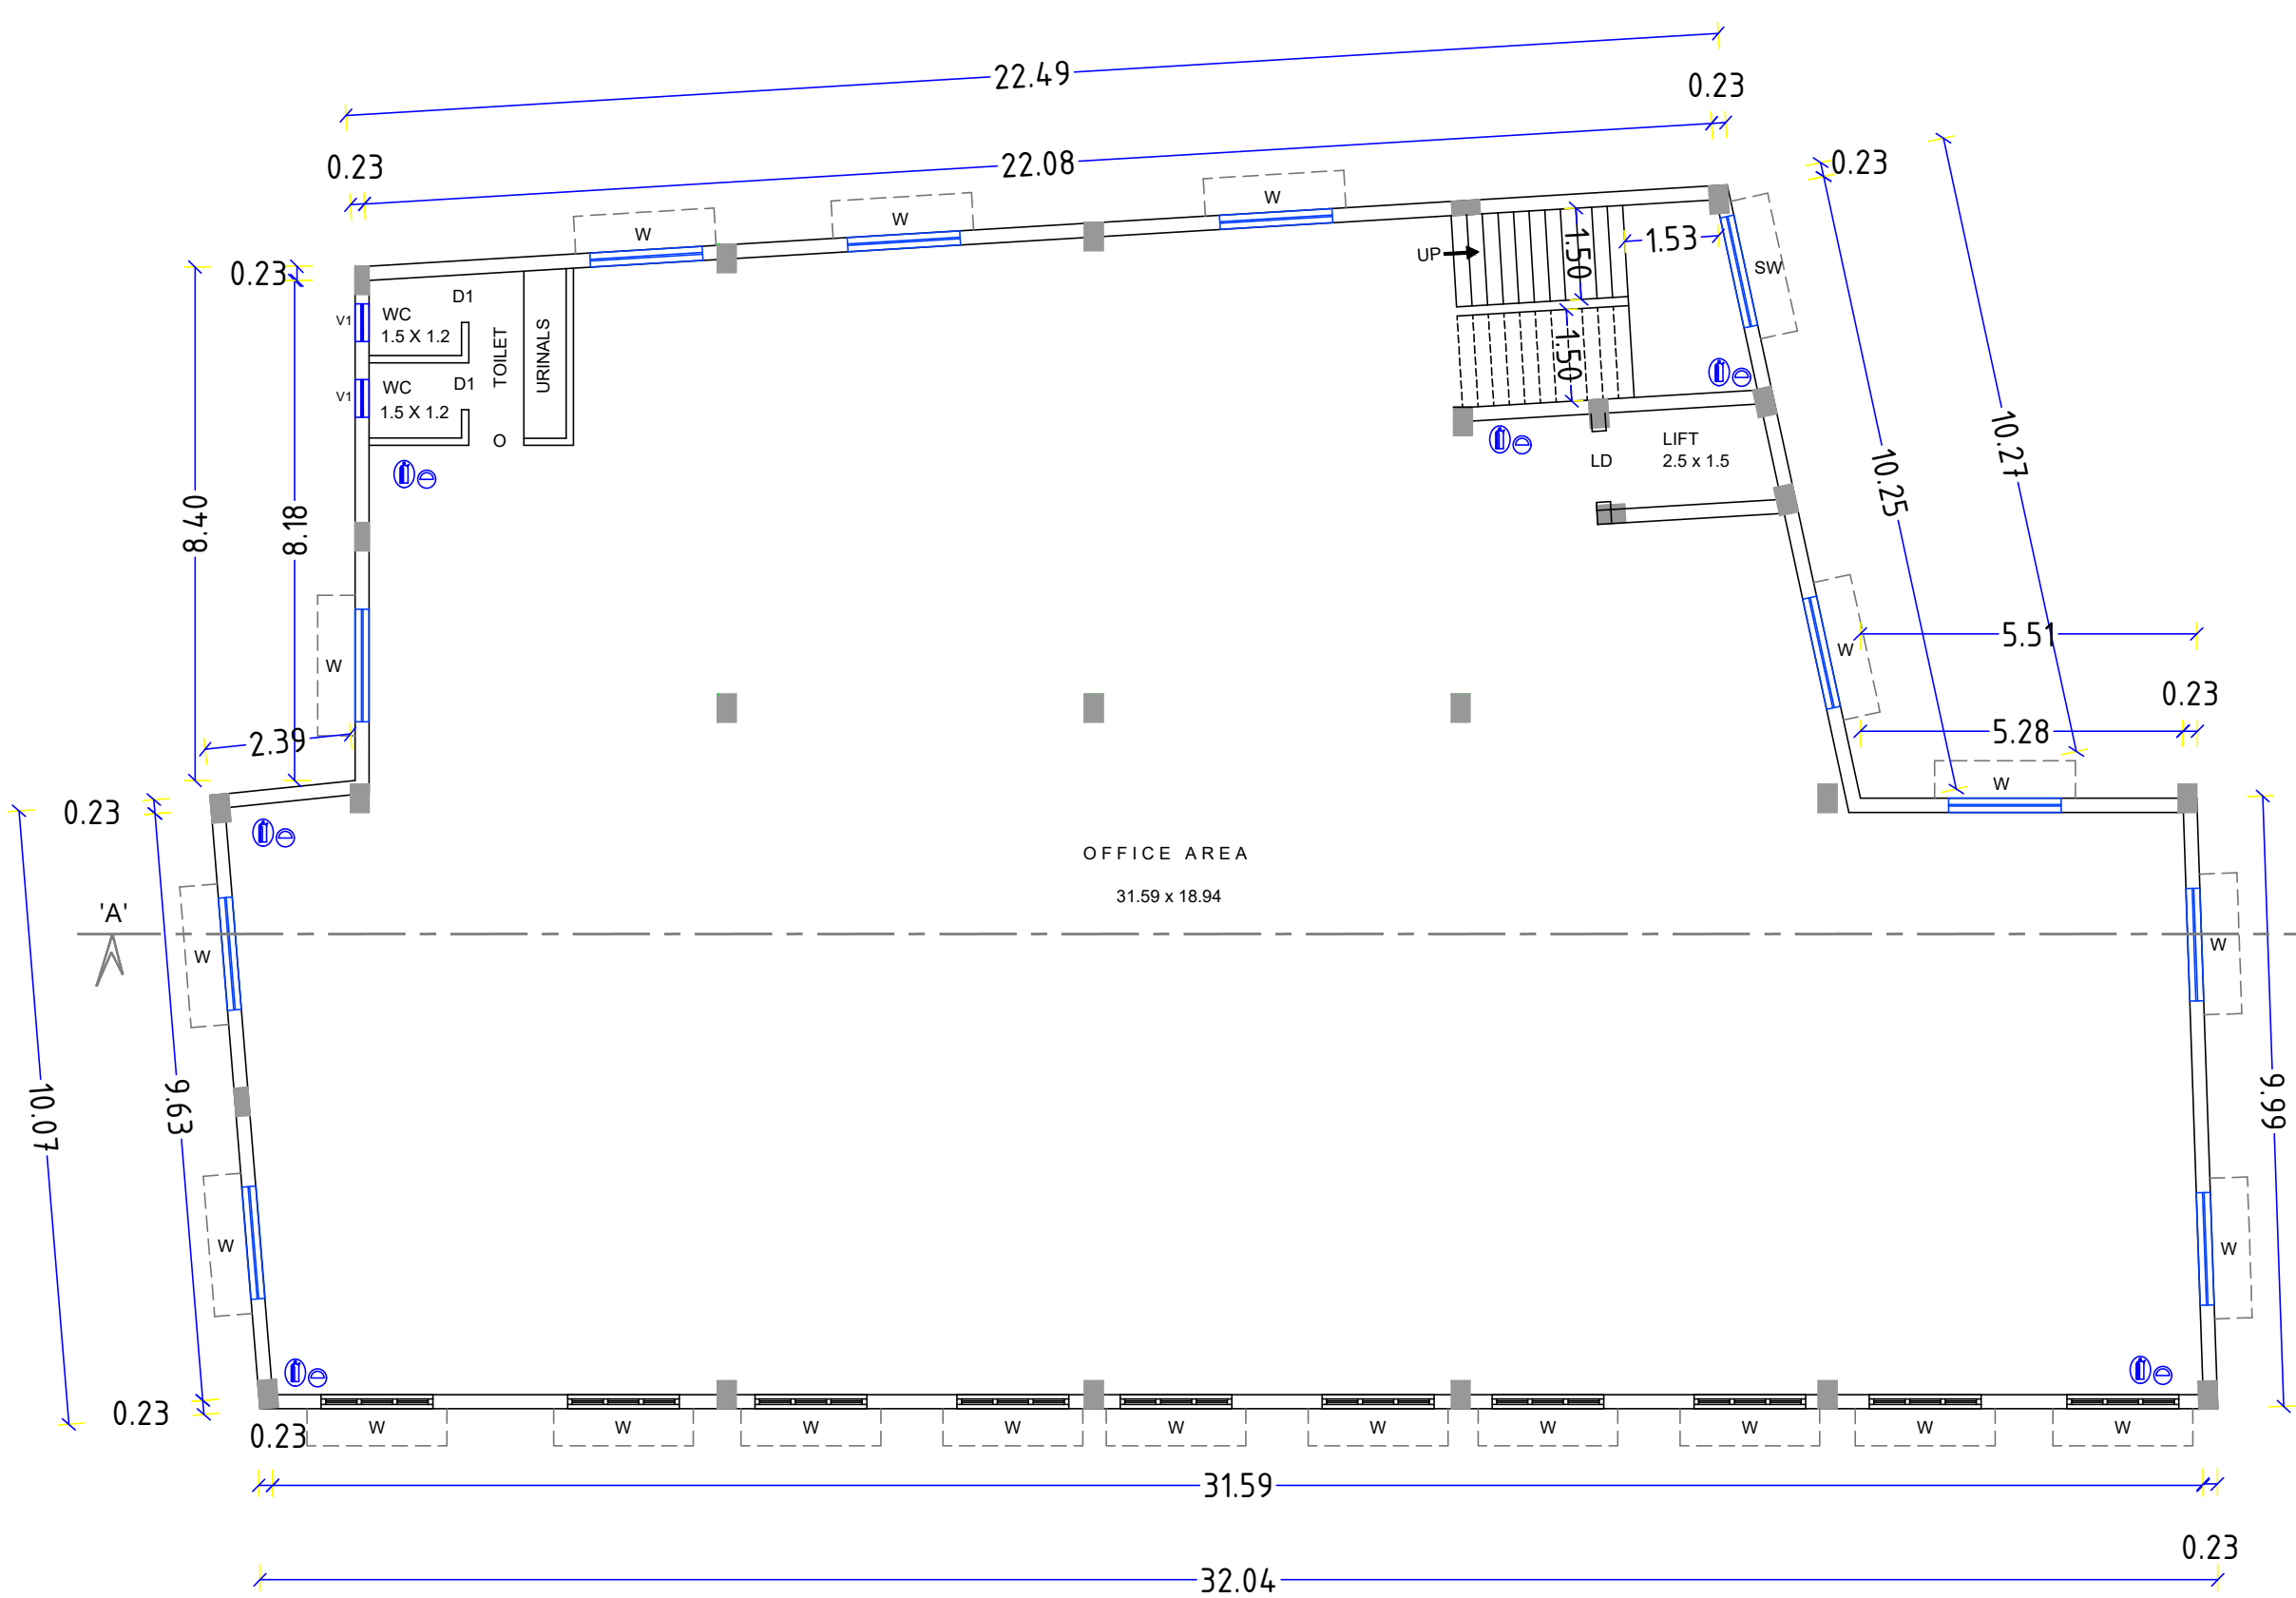


FIRST FLOOR PLAN

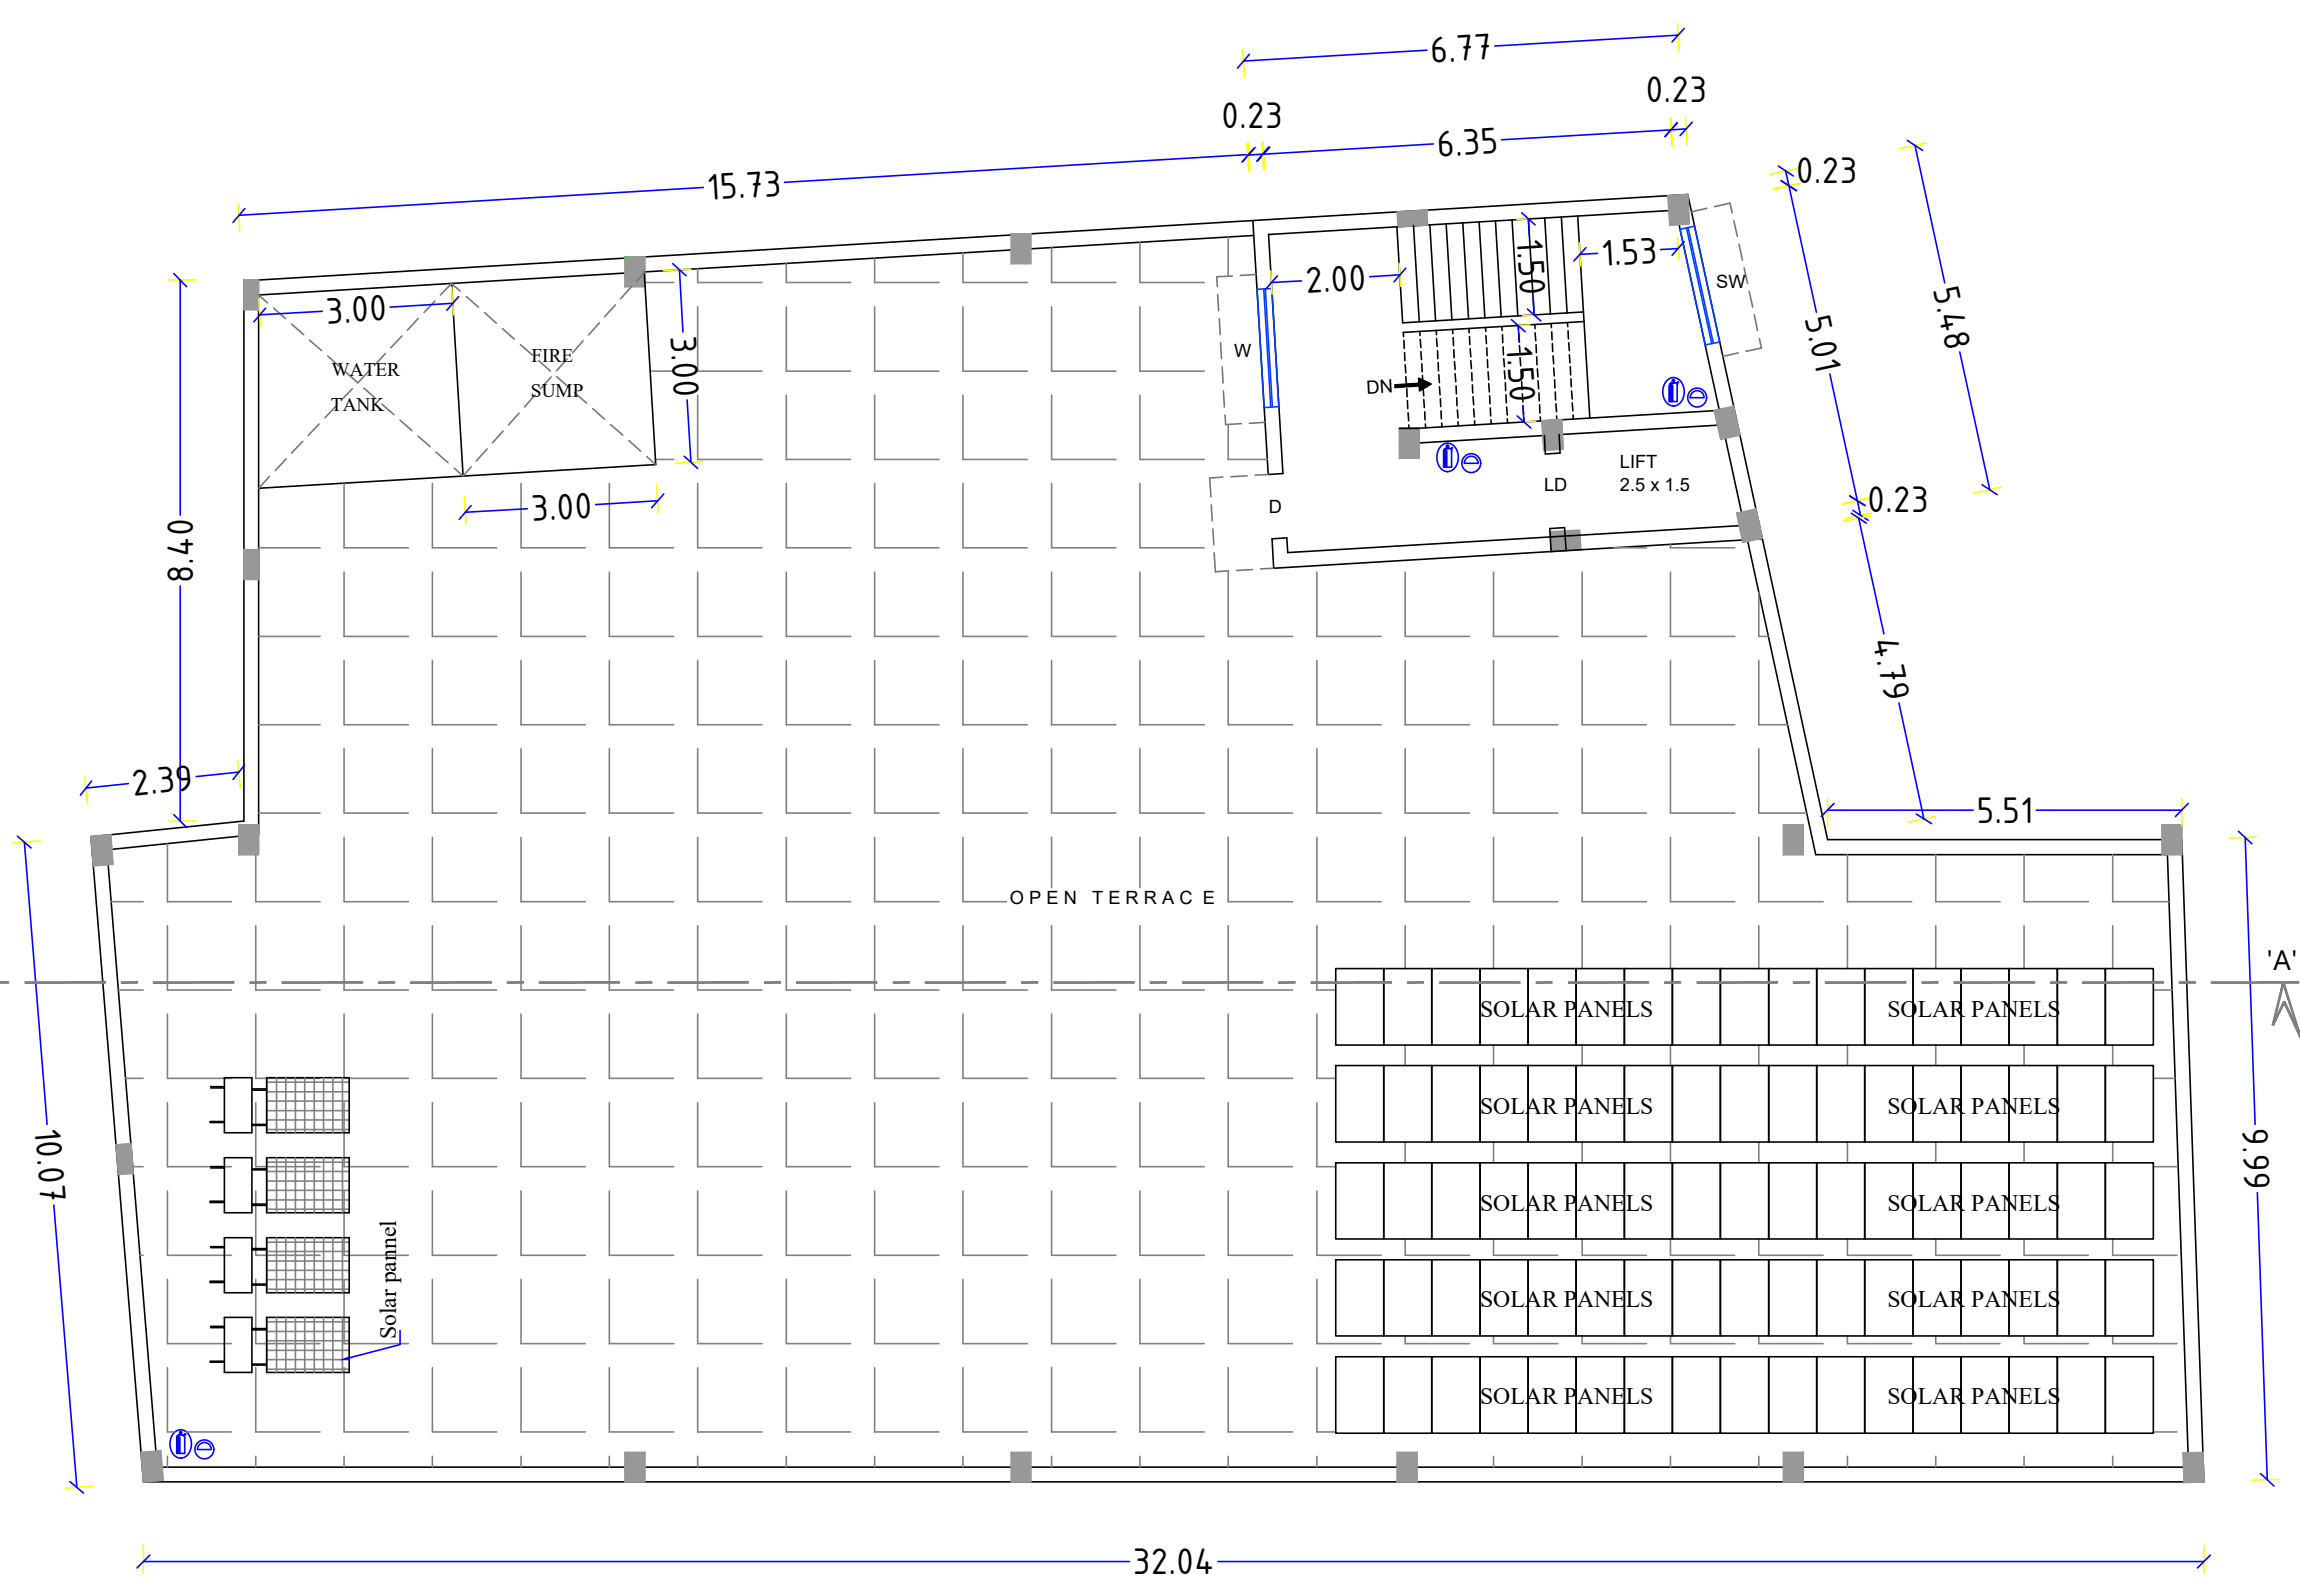

TERRACE FLOOR PLAN

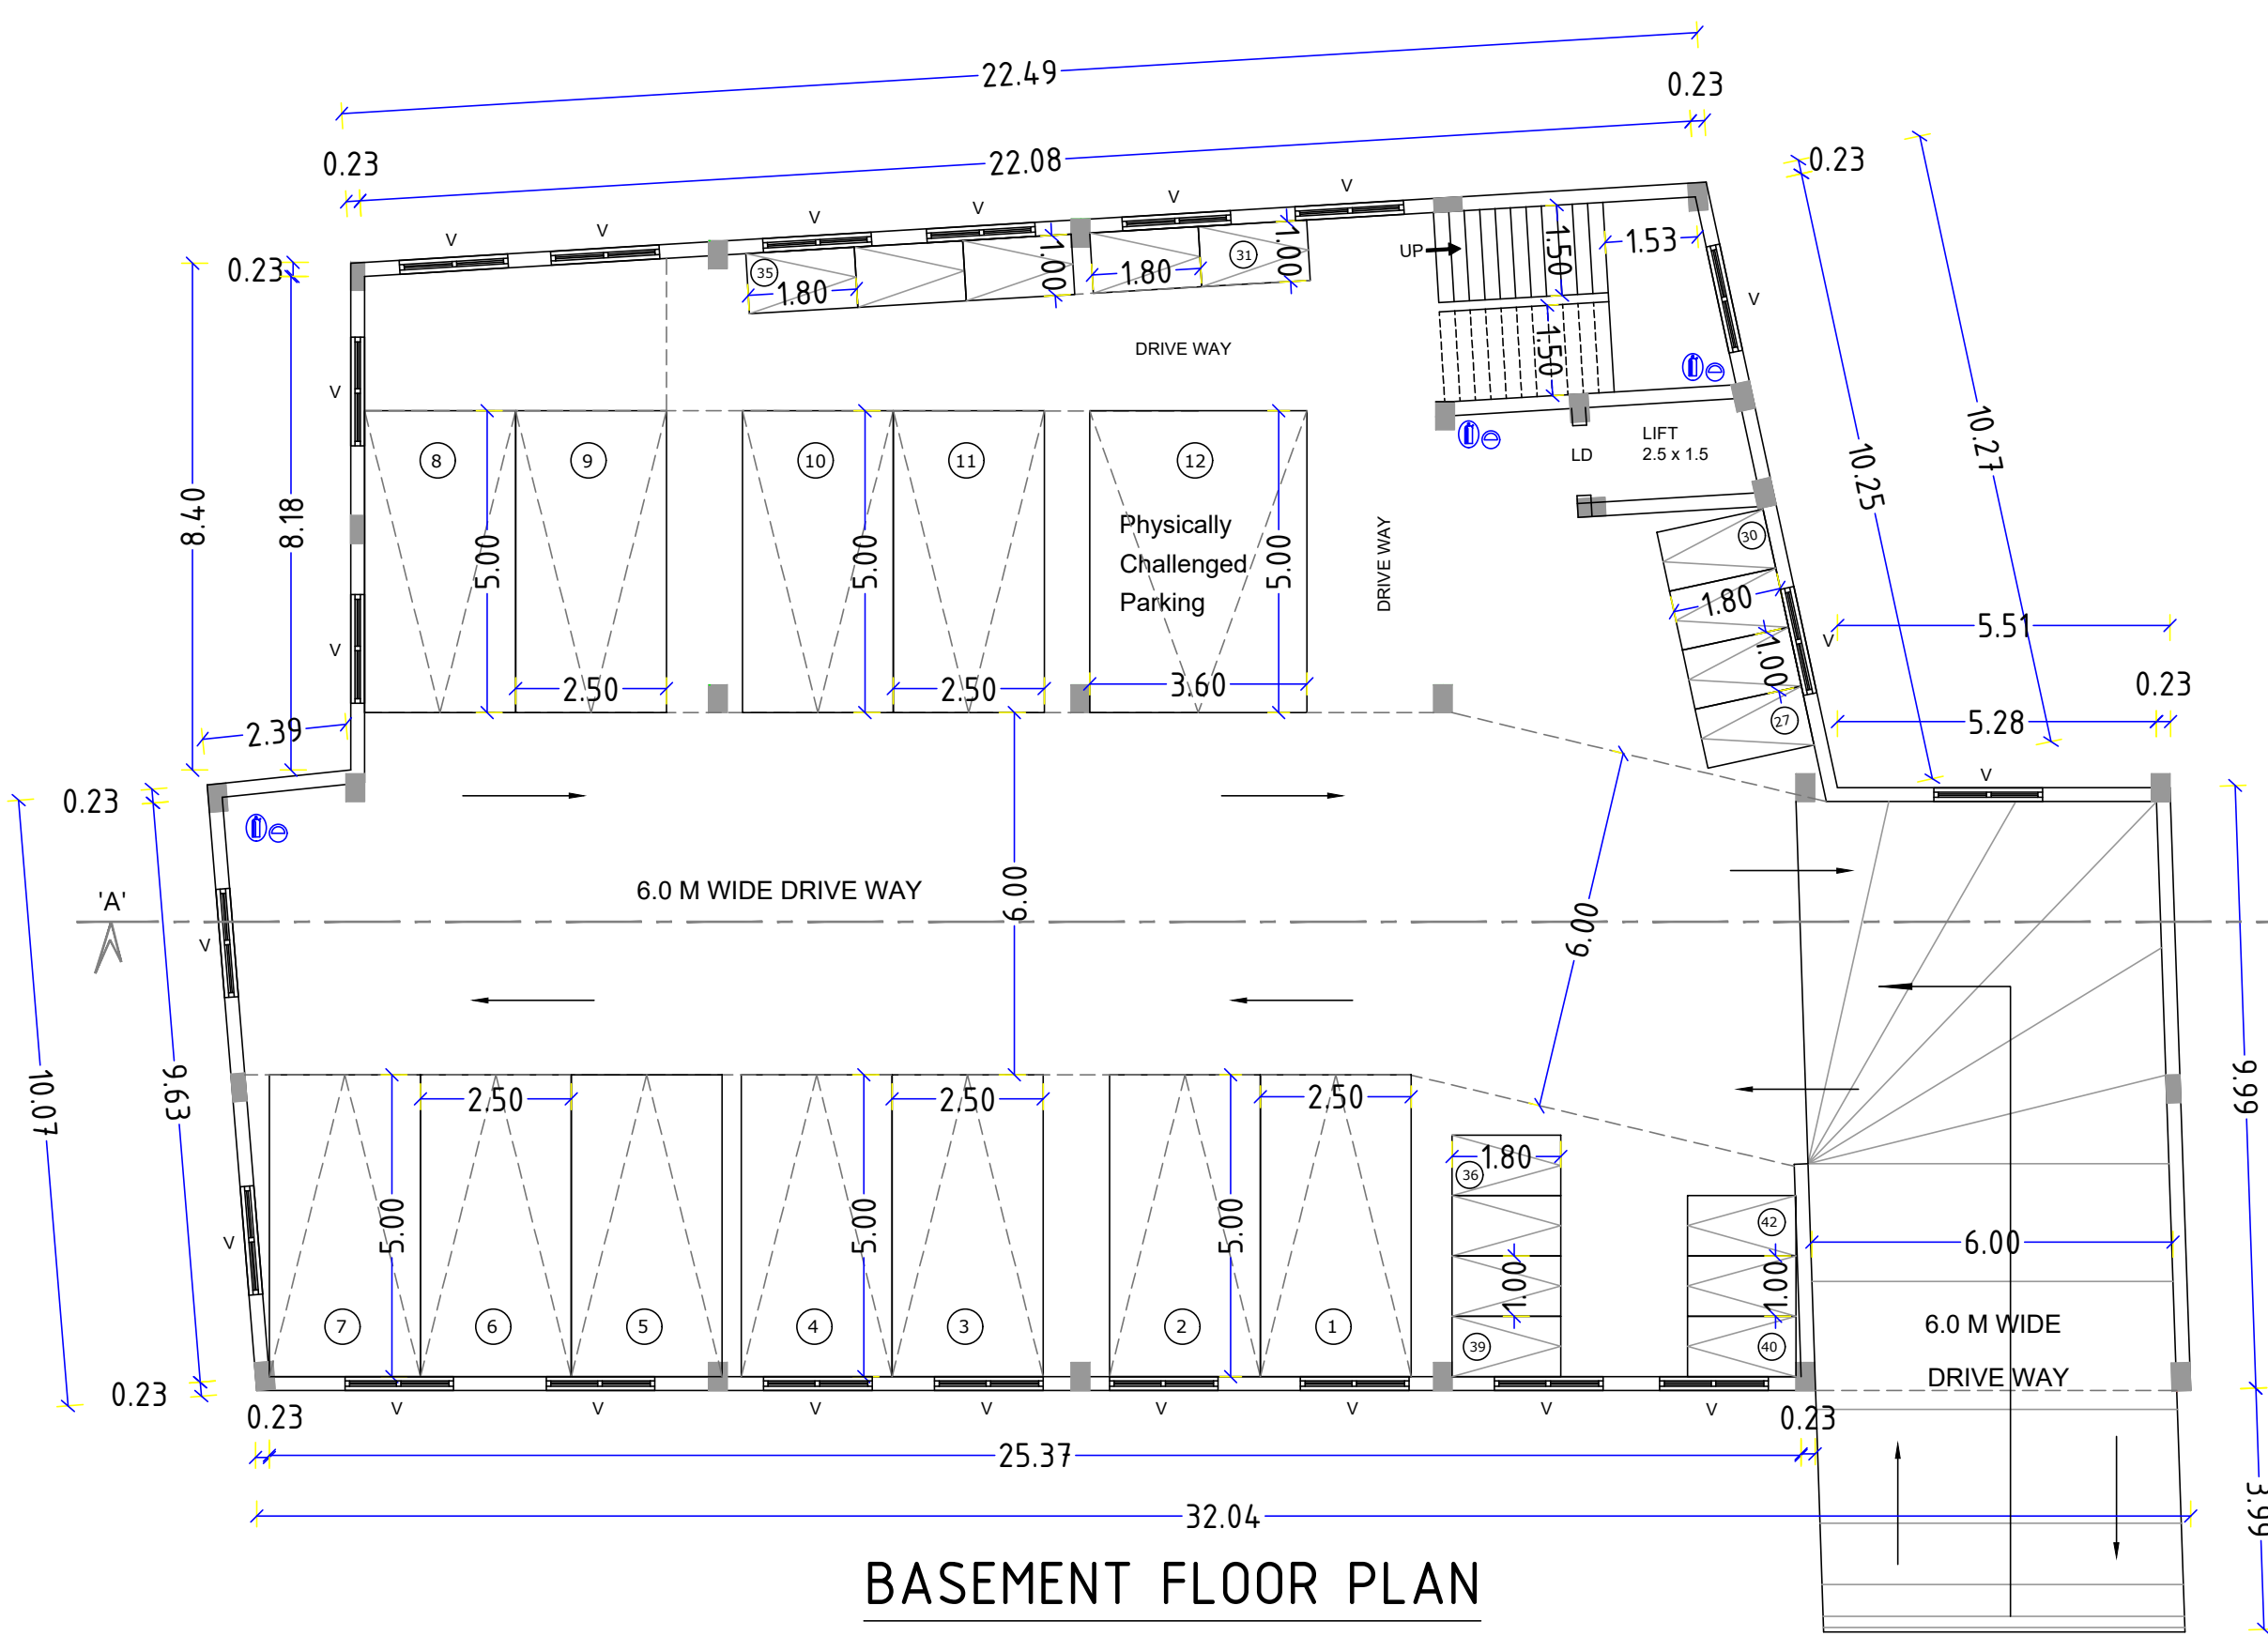


BASEMENT FLOOR PLAN

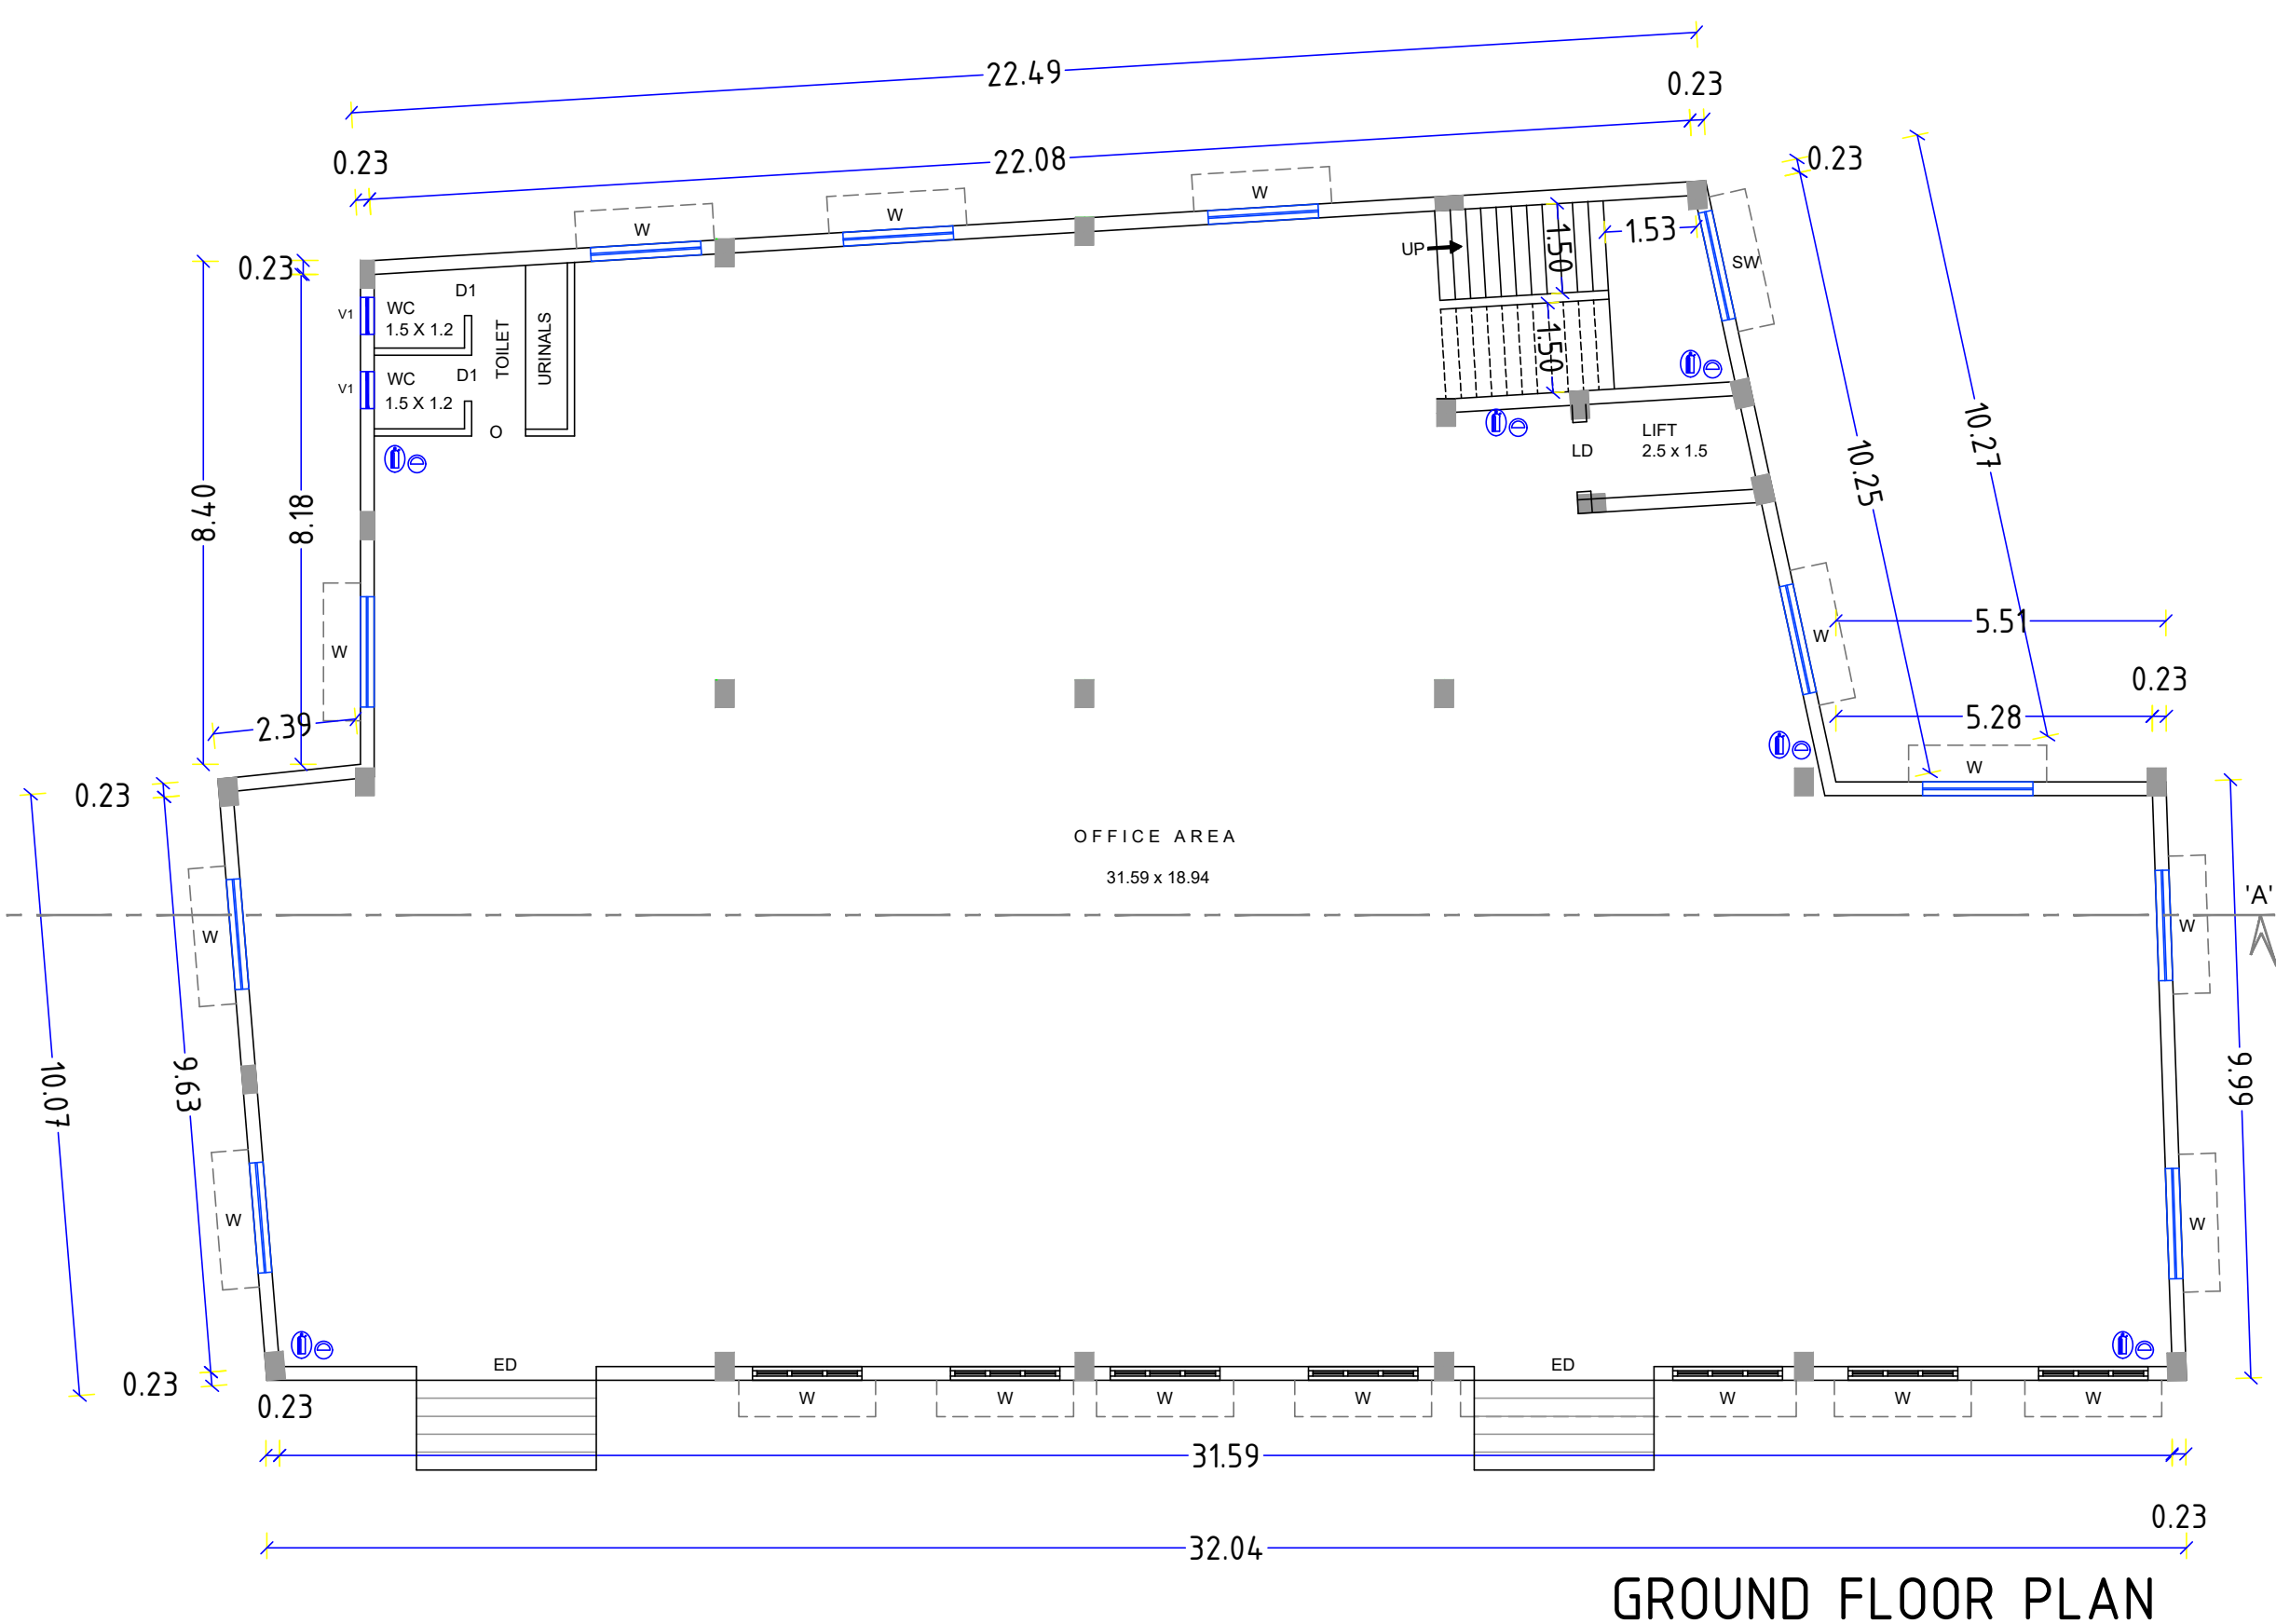


GROUND FLOOR PLAN

BP/TCP[TD] No. 71/2023

Supervisor : K.Padma
Surveyor/ : K.Arunkumar
AD Man

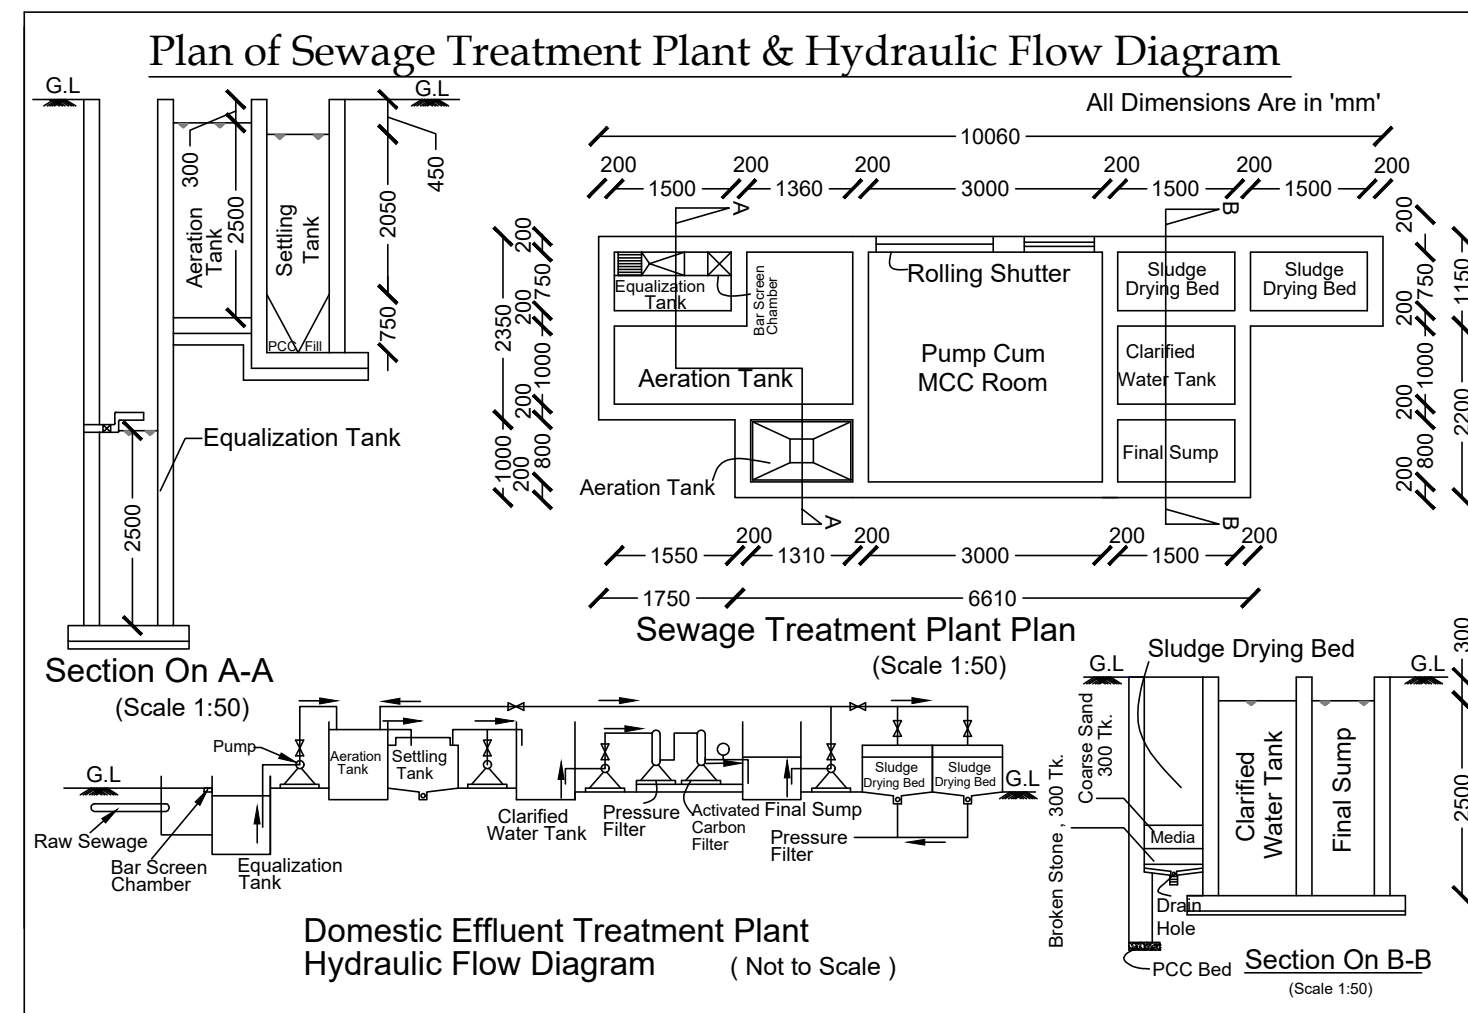

DETAILED DRAWING FOR SEPTIC TANK WITH DISPERSION
TRENCH 225 GALLONS CAPACITY OF 6000 LITRES

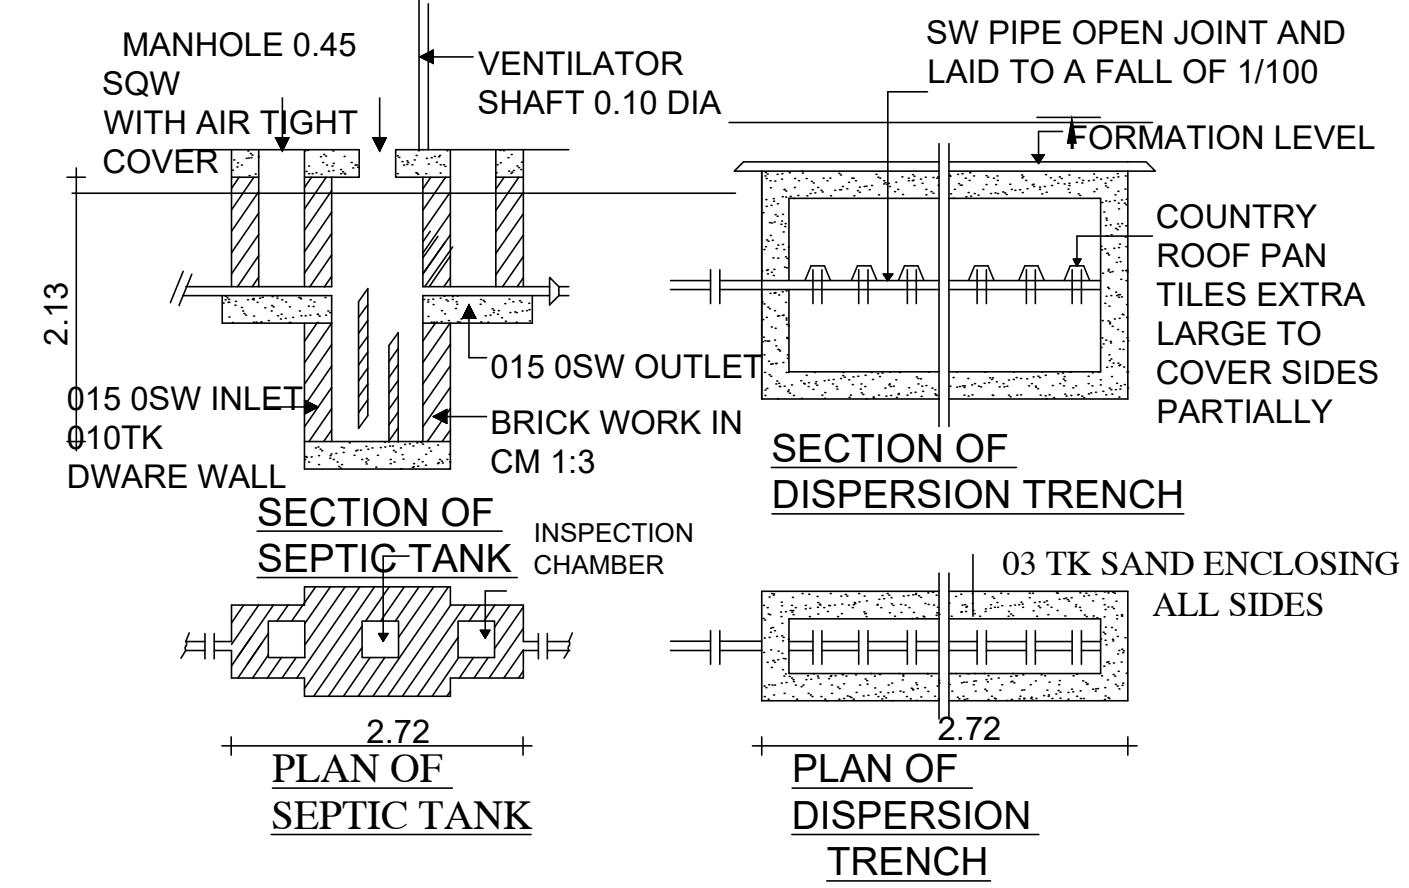


SITE PLAN

PLAN SHOWING THE PROPOSED
CONSTRUCTION OF R.C.C ROOF
COMMERCIAL BUILDING IN
WARD No. D, BLOCK No. 01,
T.S.No. 64, 65, 66, 67, 68 & 70,
PALANI MAIN ROAD
UDUMALPET MUNICIPALITY,
TIRUPPUR DISTRICT

SCALE : 1 : 100

All Linear Measurements
Values are in Metres.

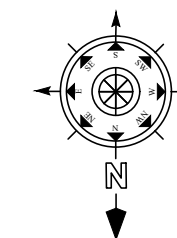

AREA DETAILS:

DESCRIPTION	IN SQMT
SITE AREA AS PER DOCUMENT	852.50
SITE AREA AS PER PATTA	852.50

DESCRIPTION	Total Built up Area In Sqmt	Non FSI In Sqmt	FSI Area In Sqmt
Basement floor (Parking area)	543.76	543.76	---
Ground floor	543.76	---	543.76
First floor	543.76	---	543.76
Terrace floor	25.28	25.28	---
TOTAL AREA	1656.56	569.04	1087.52

PARKING DETAILS	REQUIRED	PROVIDED
CAR PARKING	11 Nos	12 Nos
TWO WHEELER PARKING	38 Nos	42 Nos

REFERENCE


SITE BOUNDARY	
PROPOSED BUILDING	
EXISTING ROAD	
DRIVE WAY	

T.S.No.	AREA
64	0.20.5
65	0.19.5
66	0.18.5
67	0.12.0
68	0.15.5
70	7.66.5
TOTAL	8.52.5

Floor Space Index
= 1087.52 852.50
= 1.27 < 2.0

NOTES:

- ALL DIMENSIONS ARE IN FEET & METERS AND WITH BRACKETS ARE IN METRE
2. MULTI TYPE FIRE FIGHTER
3. FIRE EXTINGUISHER

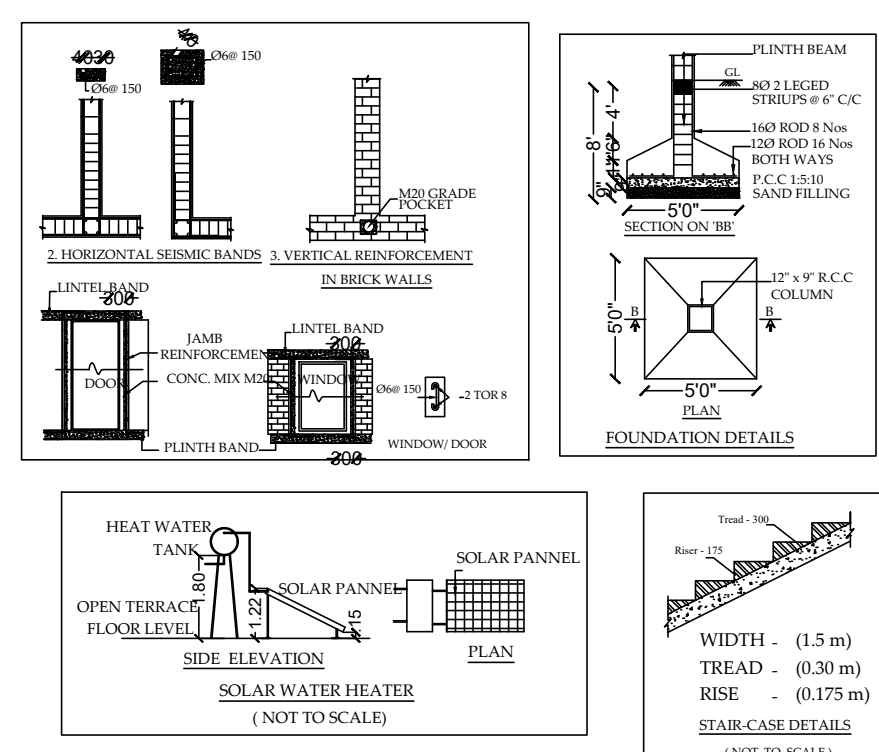

JOINERY DETAILS:

DESCRIPTION	IN METER
ED DOOR	(3.00 x 2.13)
D DOOR	(1.22 x 2.13)
D1 DOOR	(0.76 x 2.13)
LD LIFT DOOR	(1.00 x 2.13)
W WINDOW	(1.83 x 1.22)
SW WINDOW	(1.83 x 1.22)
V VENTILATOR	(1.83 x 0.91)
V1 VENTILATOR	(0.91 x 0.61)

Er. K.P. VETRISELVAN, M.E., (GEOTECHNICALS, MISTE.,
GEOTECHNICAL ENGINEER
CLPA REGN. No: CLPA/REG/19/03/001
"GEODESIGN INDIA PRIVATE LIMITED"
O.No.40, N.No.29, 8th Street, K.K.Pudur,
Coimbatore - 641 038.
+91 90432 44488, E-mail: geodesign123@gmail.com

REGISTERED GEO TECH ENGINEER

K. SELVAM, M.E., (STRUCTURAL, M.I.E., F.I.V.,
Registered Structural Engineer
Reg. No: Coimbatore LPA/SE/GR-1/19/08/084
Chartered Civil Engineer & Approved Valuer
Reg. No: M-140530-0 & F-19908
SWETHA & ASSOCIATES PVT. LTD.
44A, Aiyagu Nagar, Kalapatti Main Road,
Saravanampatti, Coimbatore - 641 035.

REGISTERED STRUCTURAL ENGINEER

For A B T LIMITED
COMPANY SECRETARY

APPLICANT

I. ANANDARAJ OCE, B.E.,
Registered Engineer Grade-III
CDTCP - RE-GR - III /02/2021
No.30, VGR Complex, 2nd Floor,
Saibaba Colony, Coimbatore - 641011,

REGISTERED ENGINEER