



**KMC College Of Law, By Its Correspondent
Mrs.Aruna Sreedevi**

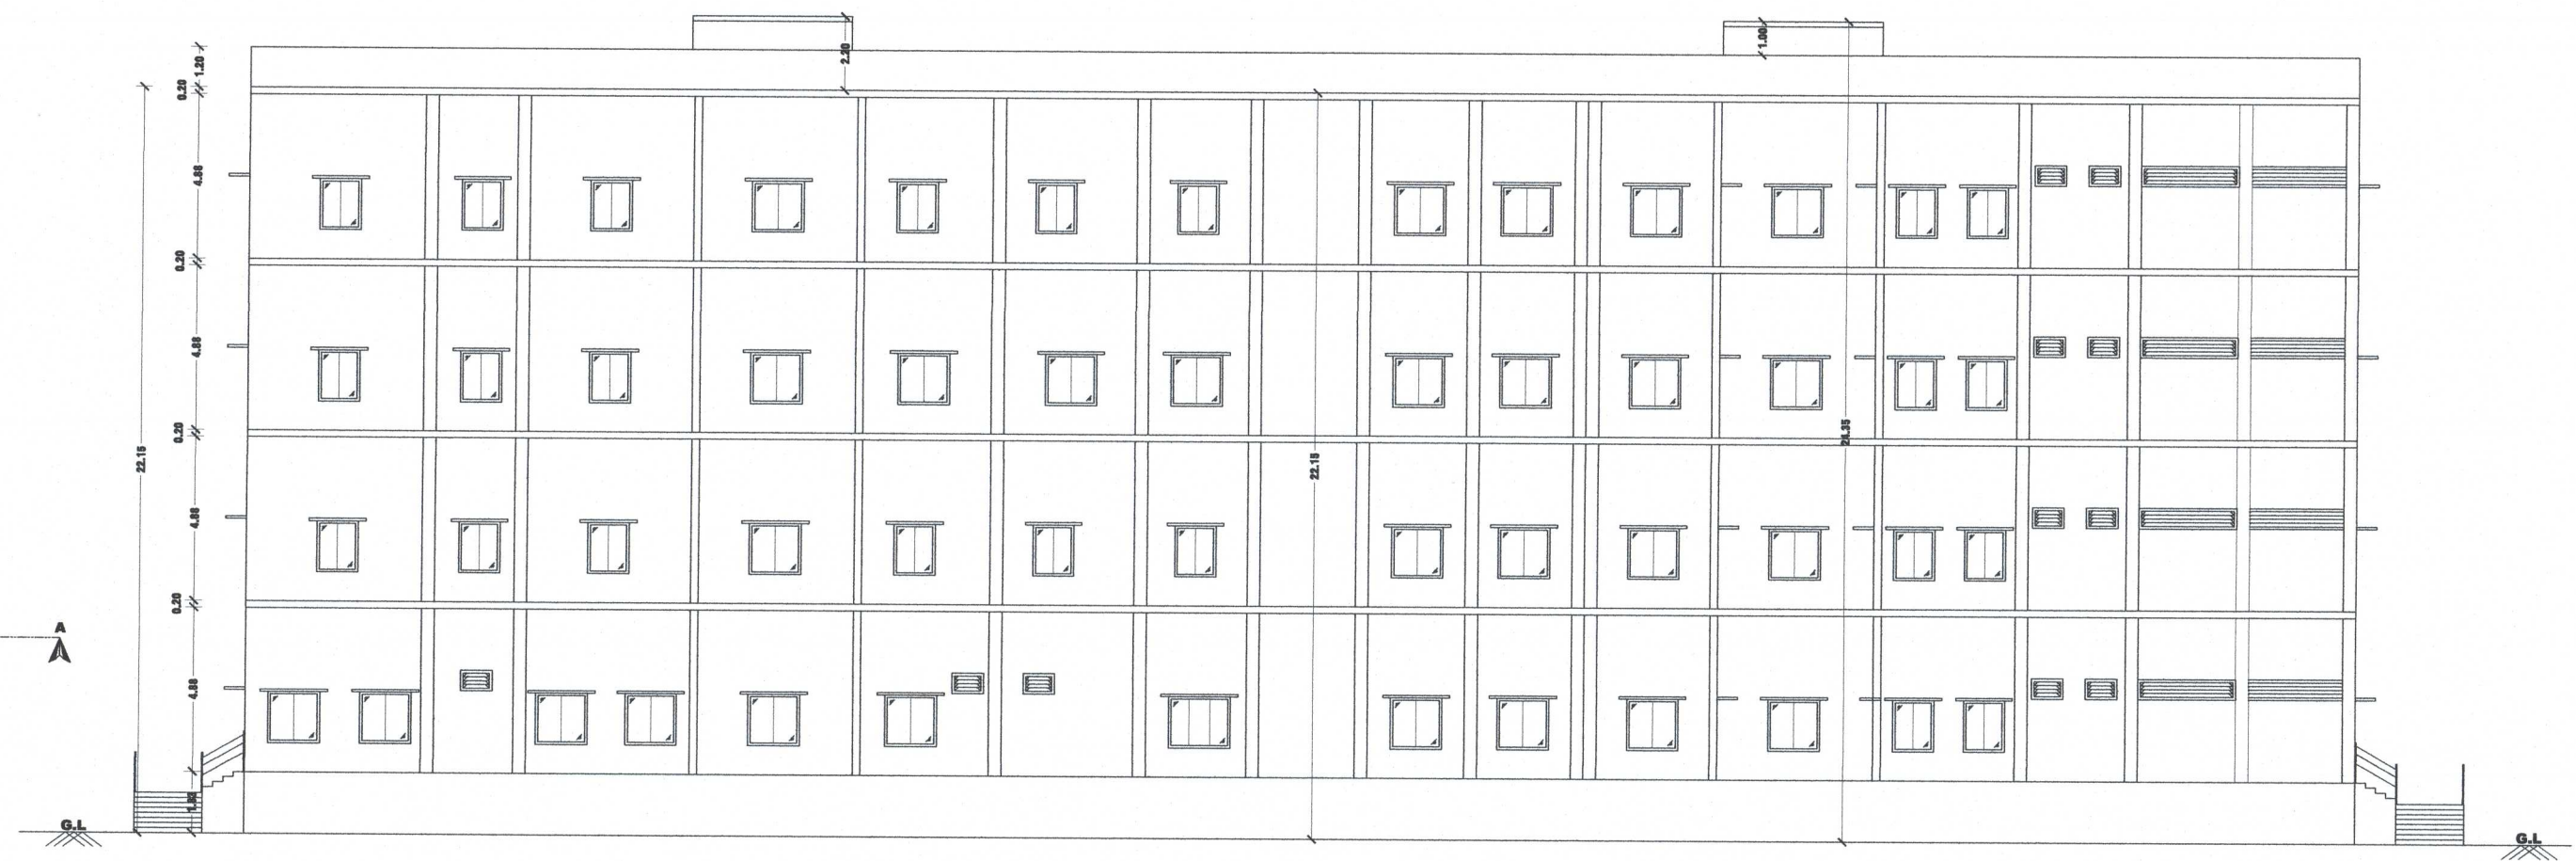

SOUTH SIDE ELEVATION

BLOCK - A

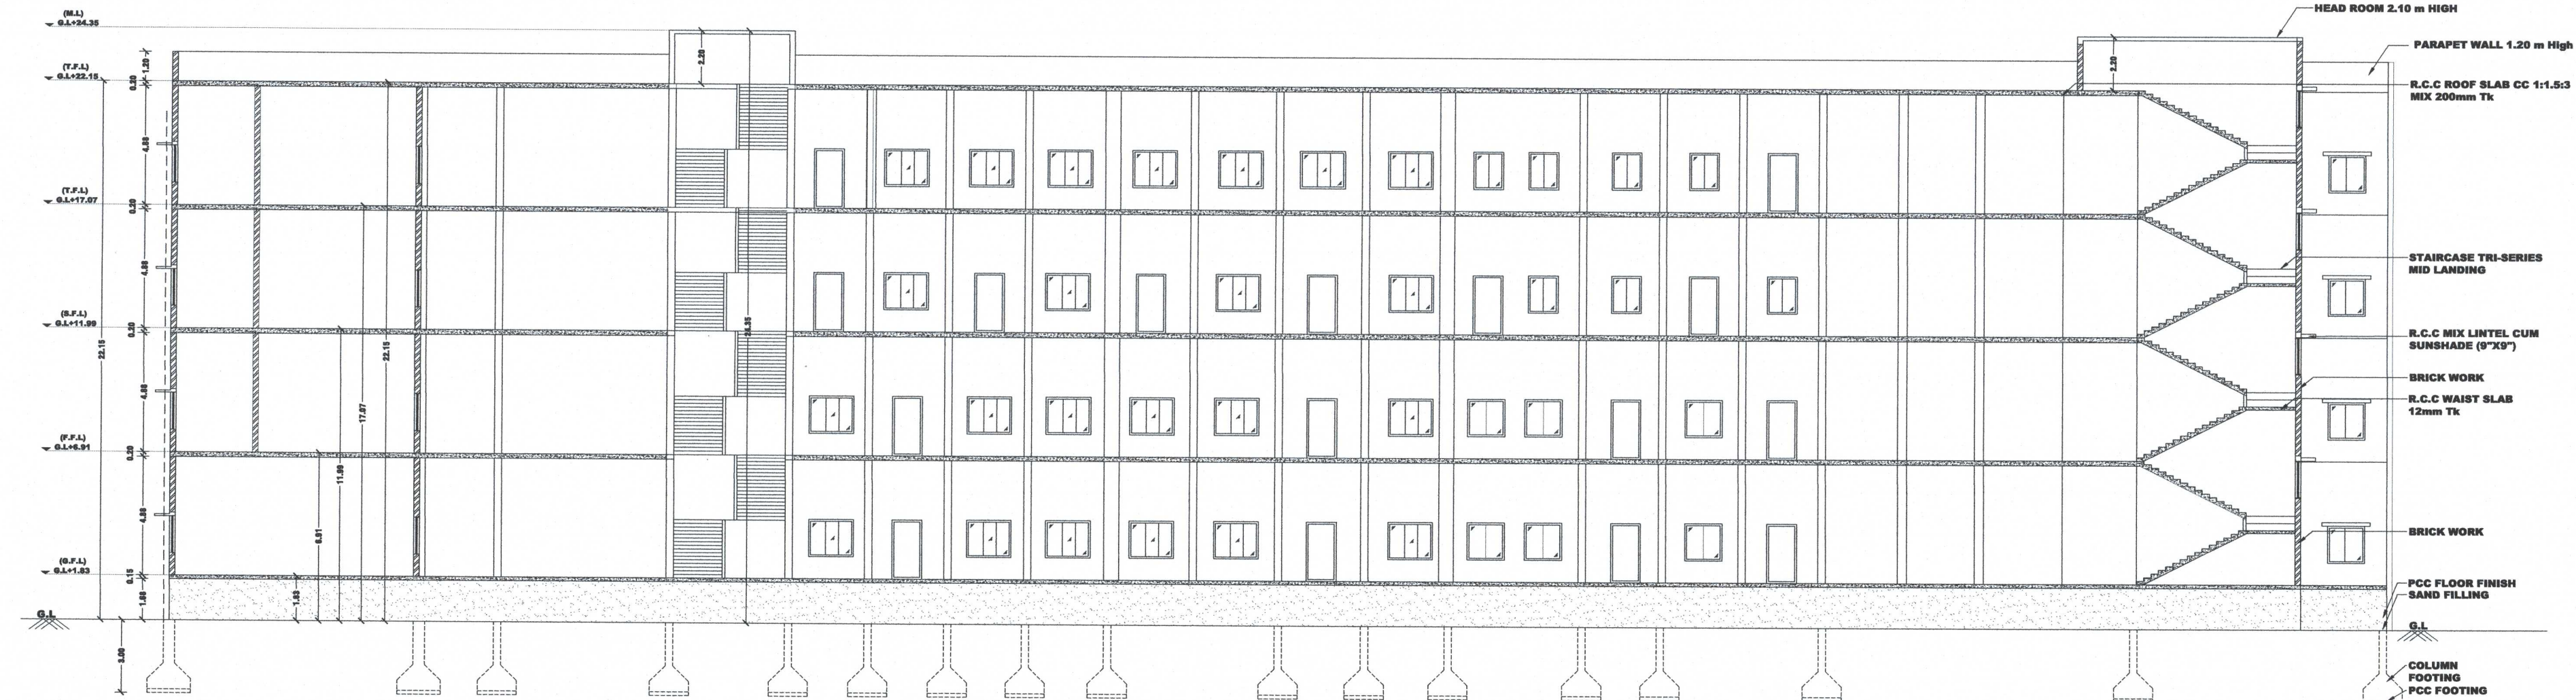

SECTION ON A-A
BLOCK - A



BLOCK -A (MAIN BLOCK)			
GROUND FLOOR	4013.23	841.55	4854.78
FIRST FLOOR	3828.59	841.55	4670.14
SECOND FLOOR	3828.59	841.55	4670.14
THIRD FLOOR	3828.59	841.55	4670.14
HEAD ROOM	—	239.04	239.04
GRAND TOTAL	15499.00	3605.24	19104.24

STRUCTURAL ENGINEER:-


REVISED DETAILED PLAN SHOWING THE PROPOSED CONSTRUCTION OF RCC TERRACED ROOF OF BLOCK-A HAVING
GROUND+3 FLOORS OF K.M.C. COLLEGE OF LAW BUILDING IN S.F.No:217/1, 227/B1 & 229/2B AT PERUMANALLUR VILLAGE
AND PANCHAYAT, AVINASHI TALUK, TIRUPPUR DISTRICT.

NAME OF THE APPLICANT :

KMC College Of Law, By Its Correspondent
Mrs.Aruna Sreedevi

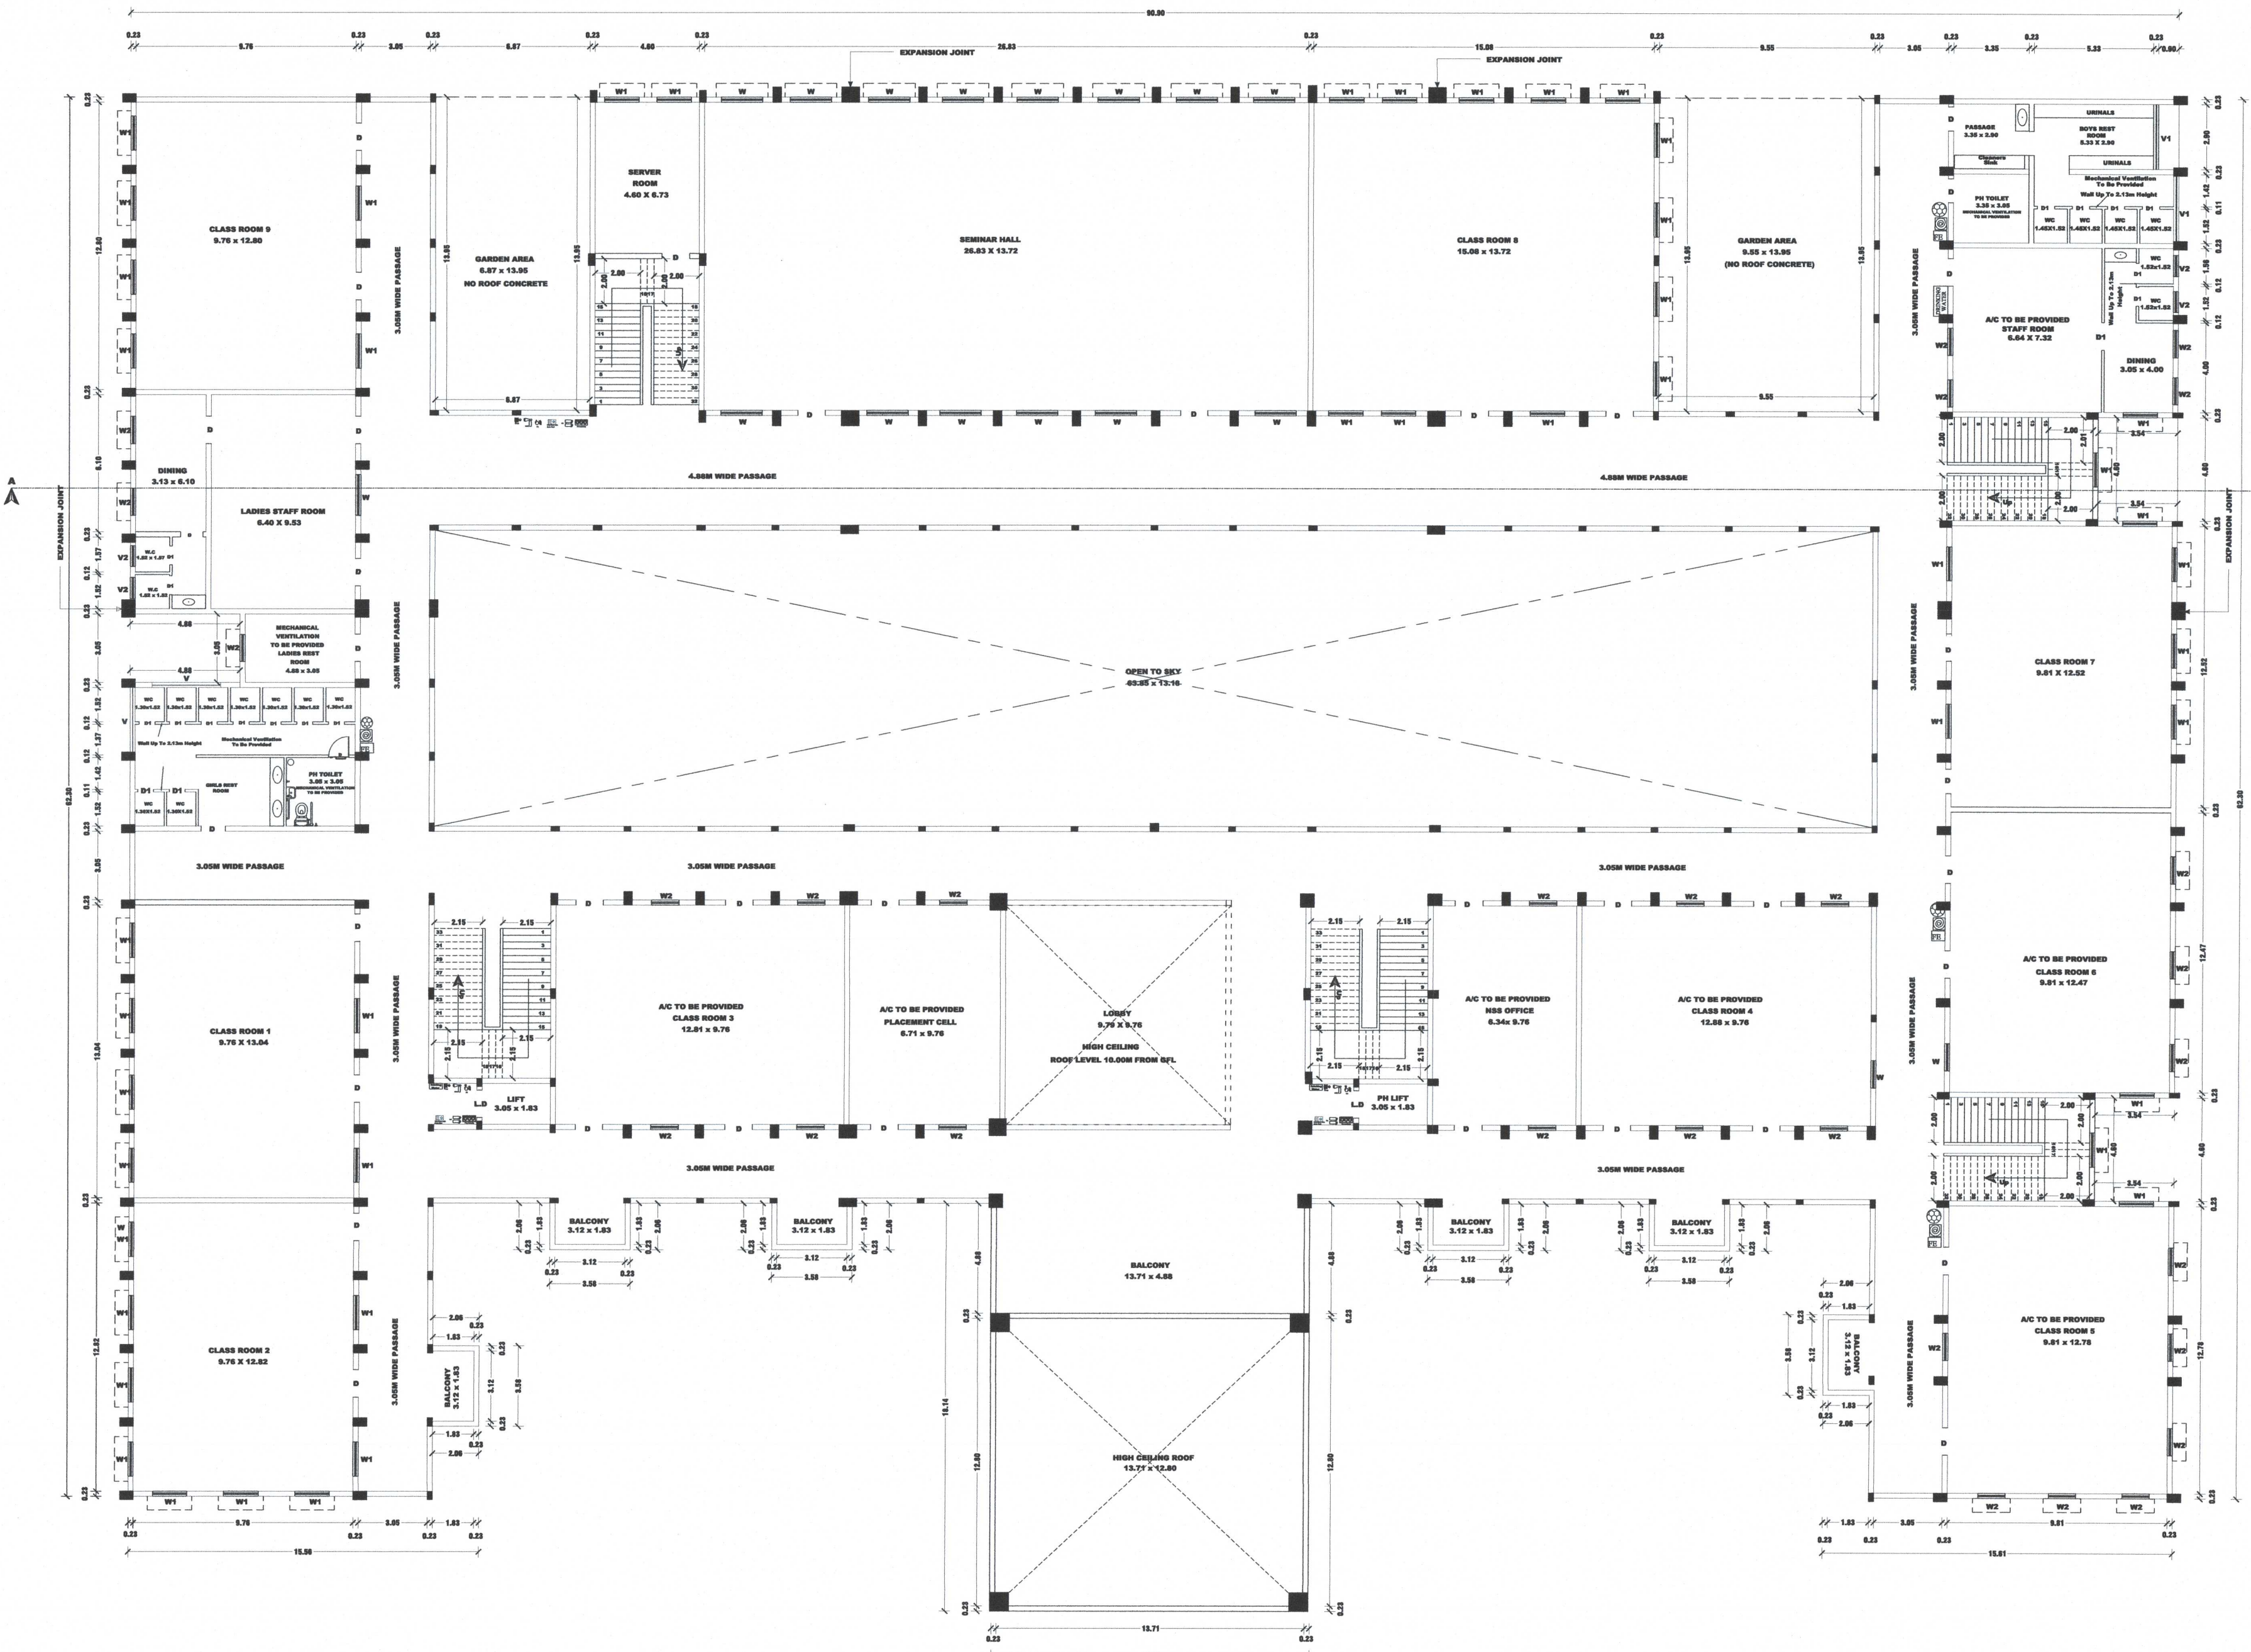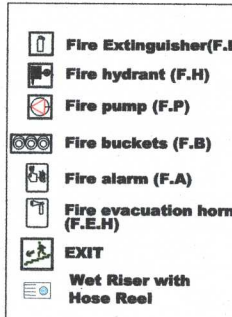

FIRST FLOOR PLAN
BLOCK - A

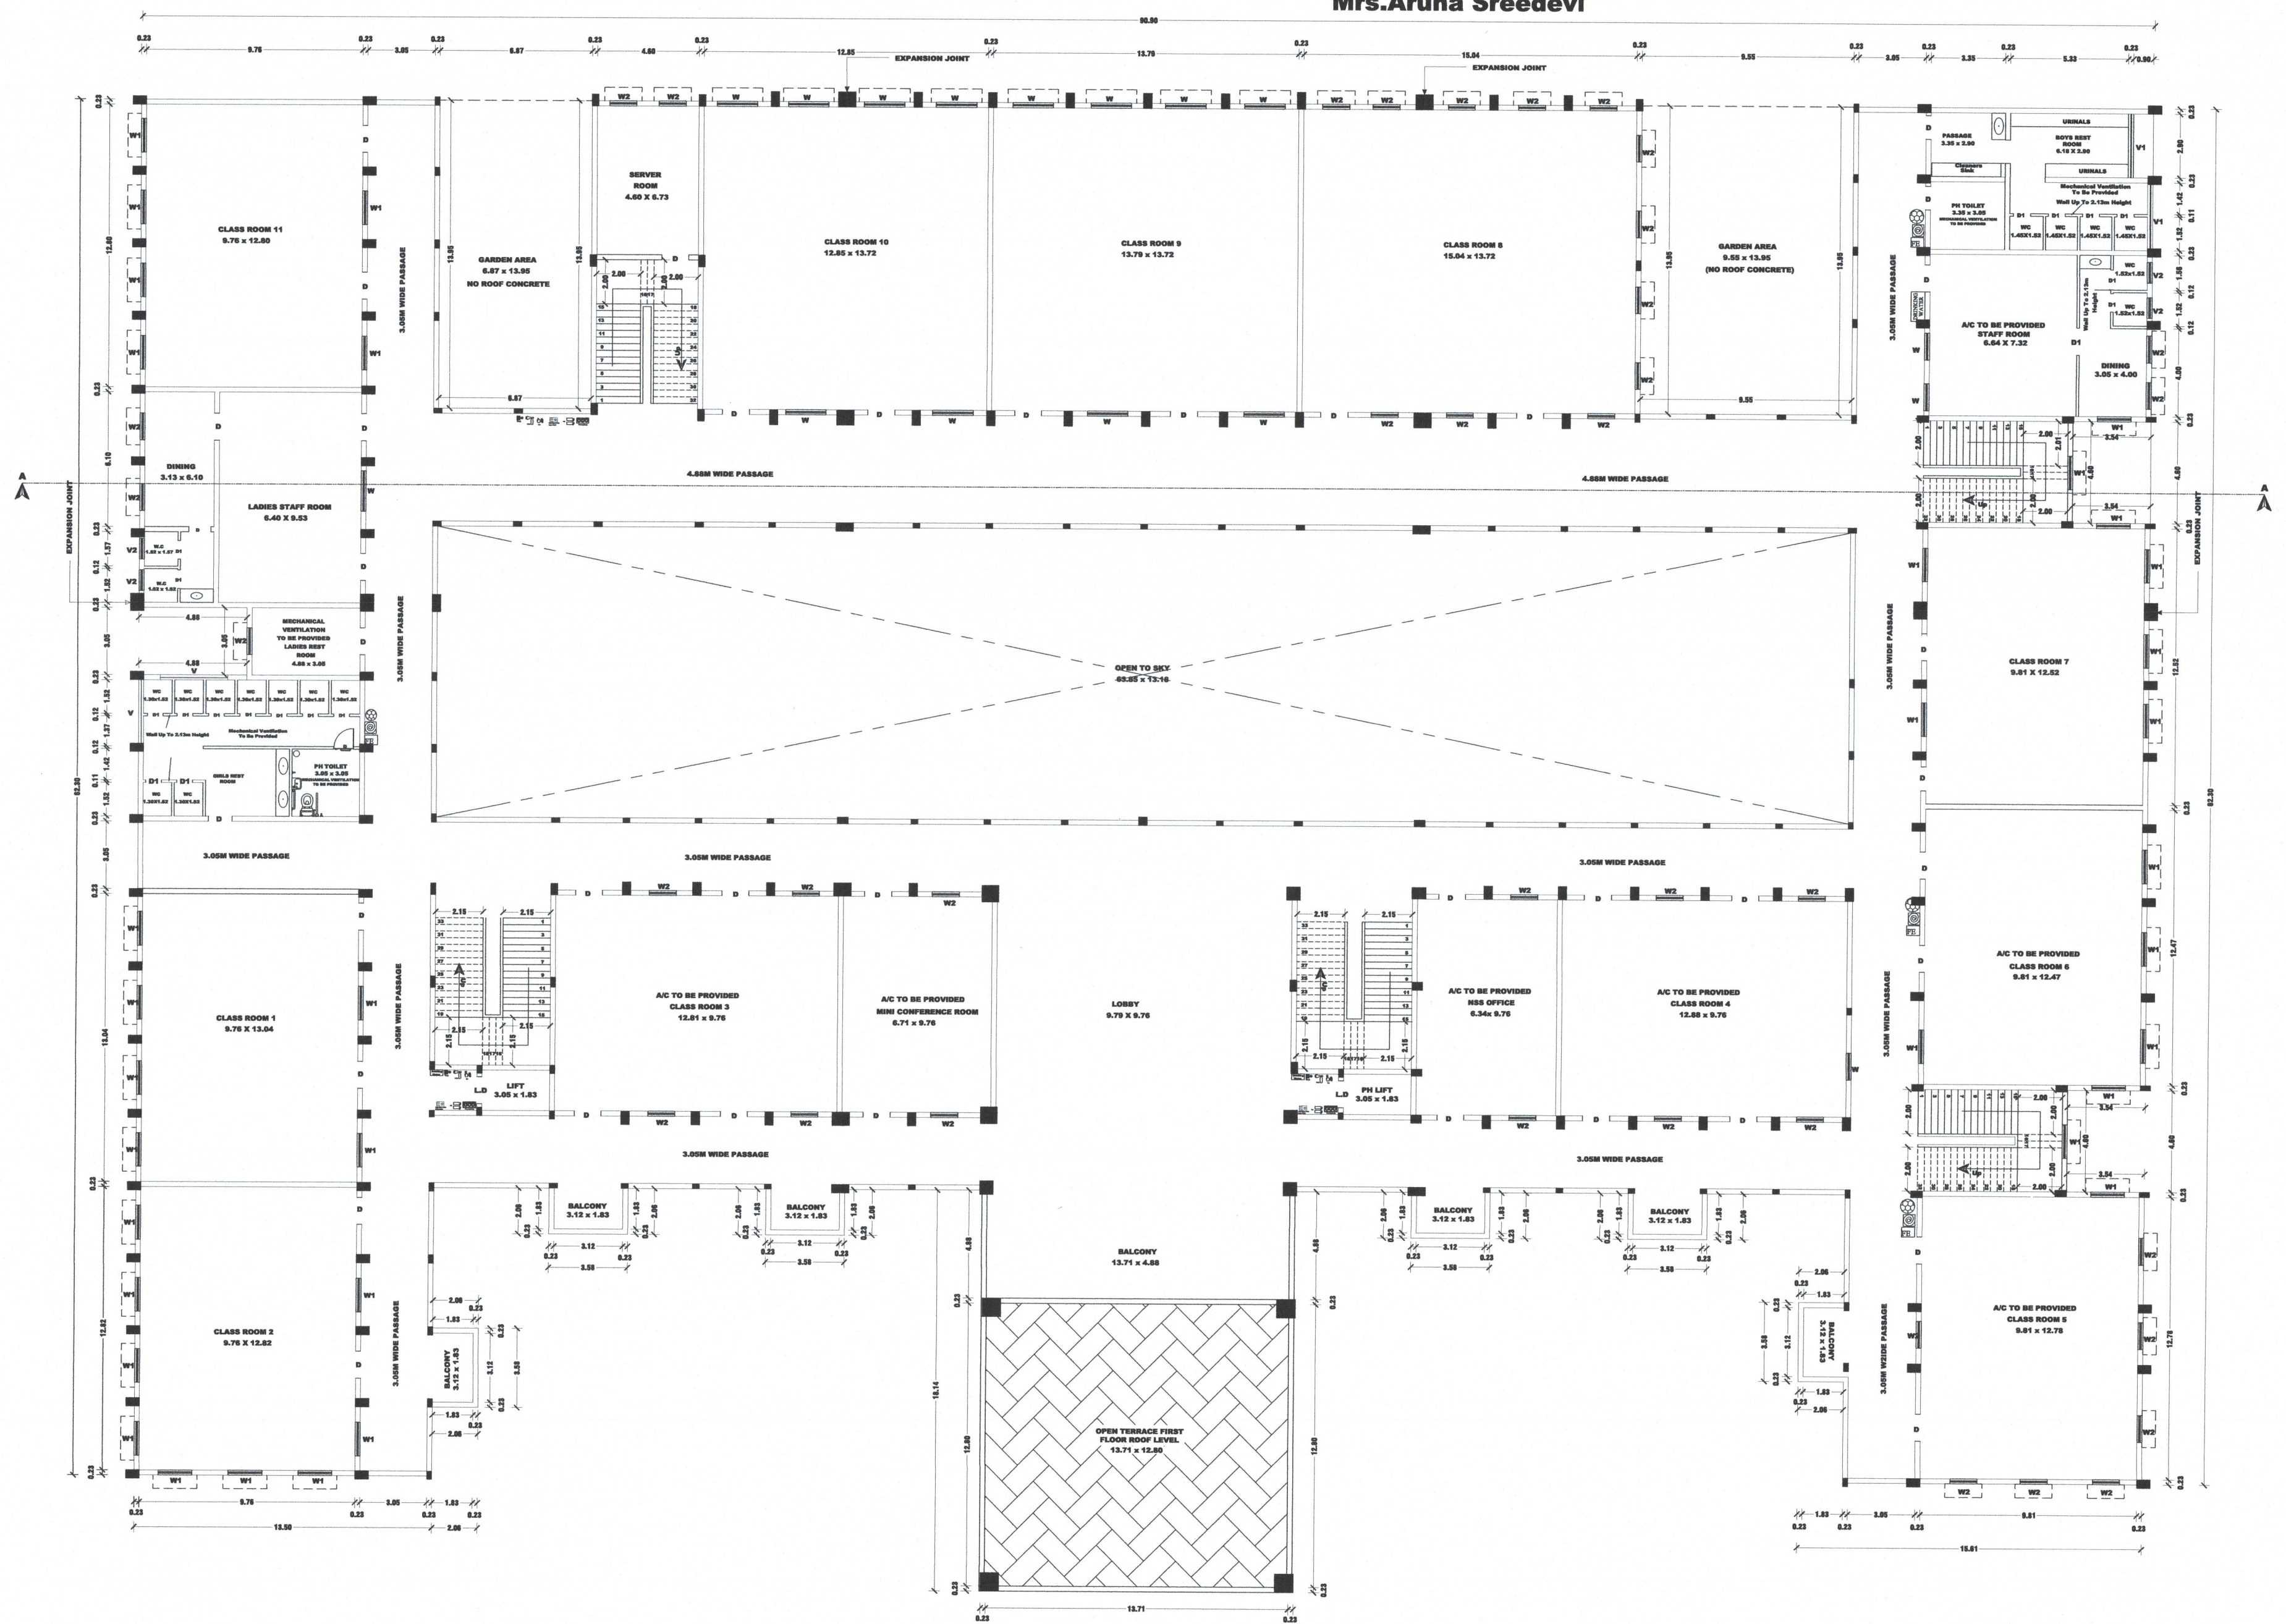

SECOND FLOOR PLAN
BLOCK - A

AREA STATEMENT		SHEET No : 2 OF 7
DESCRIPTIONS		Sq.METER
SITE AREA :-		
AS PER DEED AREA	6.32 ACRE	25575.91
AS PER PLR / FMB AREA	2.5572 Hecs	25572.00
SUPER IMPOSED PLOT AREA		25685.84

DRAWING TITLE :-
BLOCK - A : FIRST & SECOND FLOOR DETAILED PLAN

SCALE 1 : 100 ALL DIMENSIONS ARE IN "METER"

BLOCK - A : MAIN BLOCK OF COLLEGE

BUILDING AREA :-

FLOOR NAME	FSI AREA (IN Sq.m)	NON FSI AREA (IN Sq.m)	BUILTUP AREA (IN Sq.m)
APPROVED BUILDING			
BLOCK - A (MAIN BLOCK)			
GROUND FLOOR	3456.69	4.38	3461.07

PROPOSED CONSTRUCTION (REVISED)

BLOCK - A (MAIN BLOCK)

GROUND FLOOR	4013.23	841.55	4854.78
FIRST FLOOR	3828.59	841.55	4670.14
SECOND FLOOR	3828.59	841.55	4670.14
THIRD FLOOR	3828.59	841.55	4670.14
HEAD ROOM	—	239.04	239.04
GRAND TOTAL	15499.00	3605.24	19104.24

JOINERIES DETAILS:-

REFERENCE	DESCRIPTIONS	IN METRE
GED	GLAZED ENTRANCE DOOR	1.22 x 2.13
GD	GLAZED DOOR	1.22 x 2.13
LD	LIFT DOOR	1.22 x 2.13
D	DOOR	1.22 x 2.13
D1	DOOR 1	0.84 x 2.13
W	WINDOW	1.83 x 1.83
W1	WINDOW	1.52 x 1.83
W2	WINDOW	1.22 x 1.83
V	VENTILATOR	3.05 x 0.91
V1	VENTILATOR	2.82 x 0.91
V2	VENTILATOR	0.91 x 0.61

FLOOR SPACE INDEX (F.S.I) :-

F.S.I =	F.S.I AREA	21741.42	=	0.850 < 2
	PLOT AREA	25572.00		

PLOT COVERAGE (P.C) :-

MAX FLOOR AREA AT ANY FLOOR	x 100	= 7269.02	x 100	= 28.425 %
PLOT AREA		25572.00		

APPLICANT:-



REGISTERED ENGINEER:-

STRUCTURAL ENGINEER:-


REVISED DETAILED PLAN SHOWING THE PROPOSED CONSTRUCTION OF RCC TERRACED ROOF OF BLOCK-A HAVING GROUND+3 FLOORS OF K.M.C. COLLEGE OF LAW BUILDING IN S.F.No:217/1, 227/B1 & 229/2B AT PERUMANALLUR VILLAGE AND PANCHAYAT, AVINASHI TALUK, TIRUPPUR DISTRICT.

NAME OF THE APPLICANT :

KMC College Of Law, By Its Correspondent
Mrs.Aruna Sreedevi

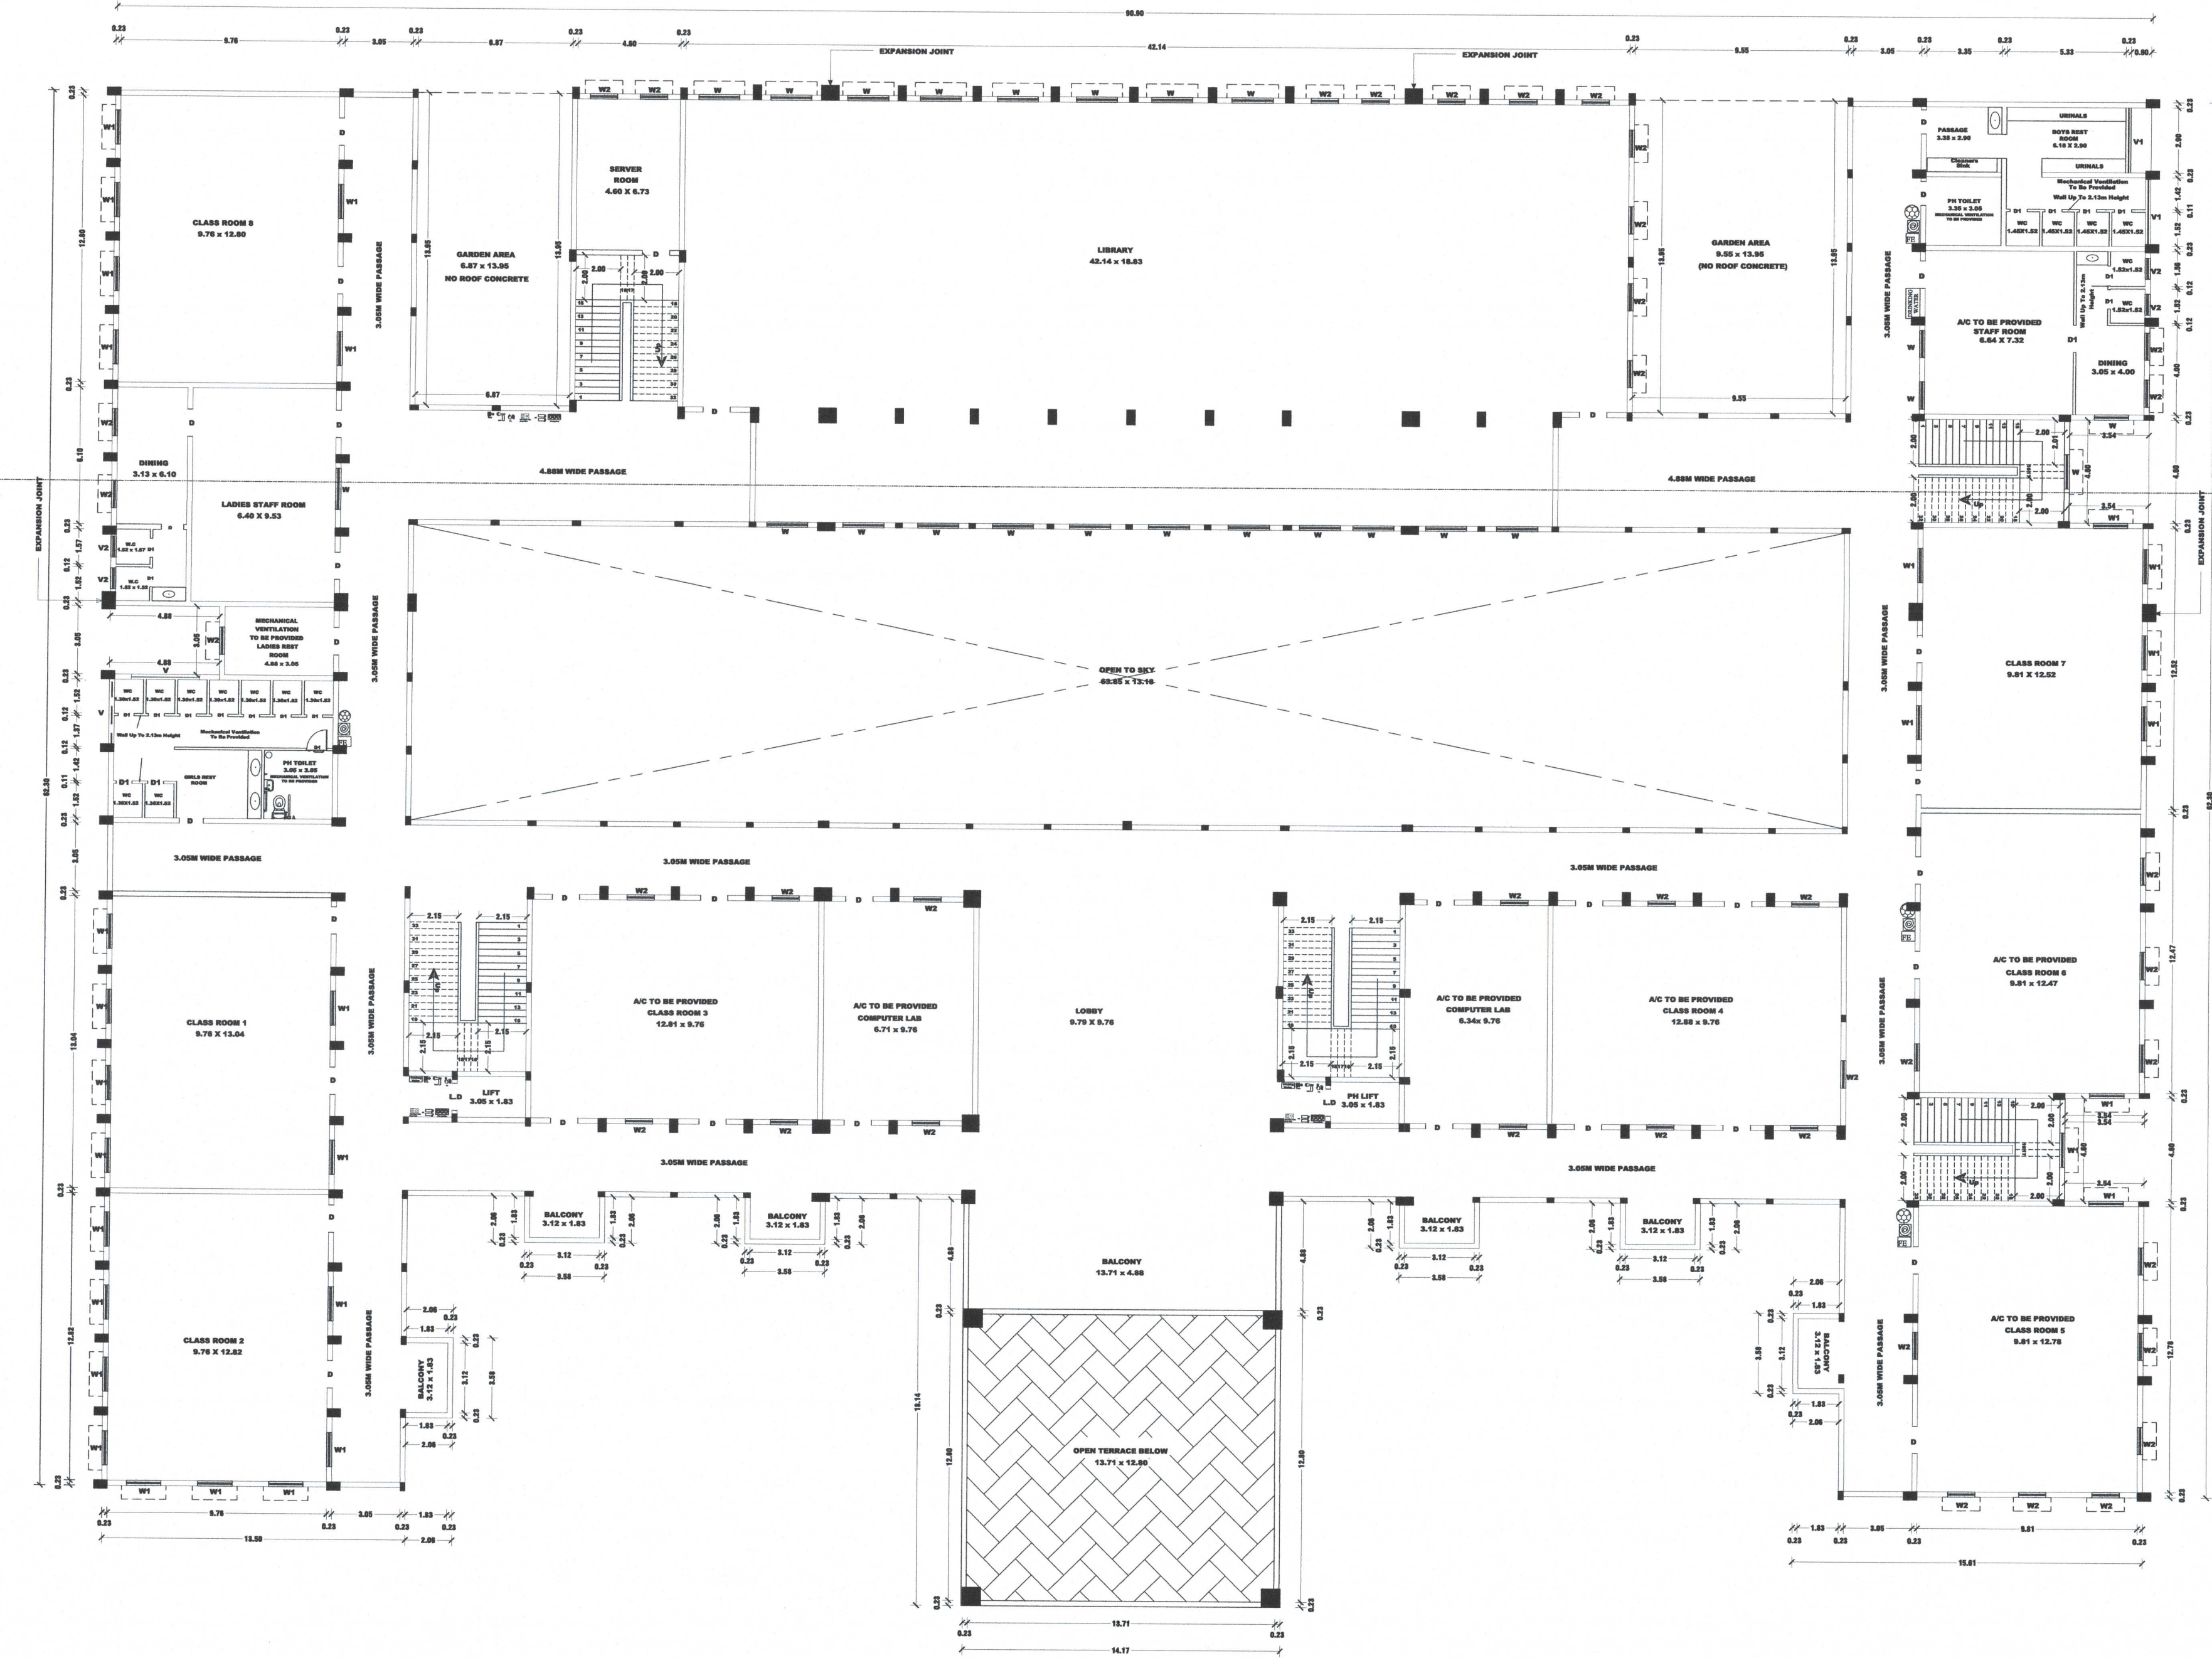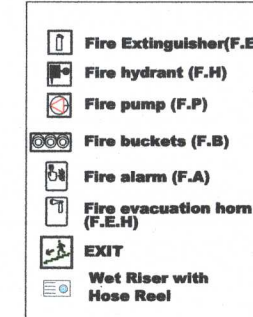

THIRD FLOOR PLAN
BLOCK - A

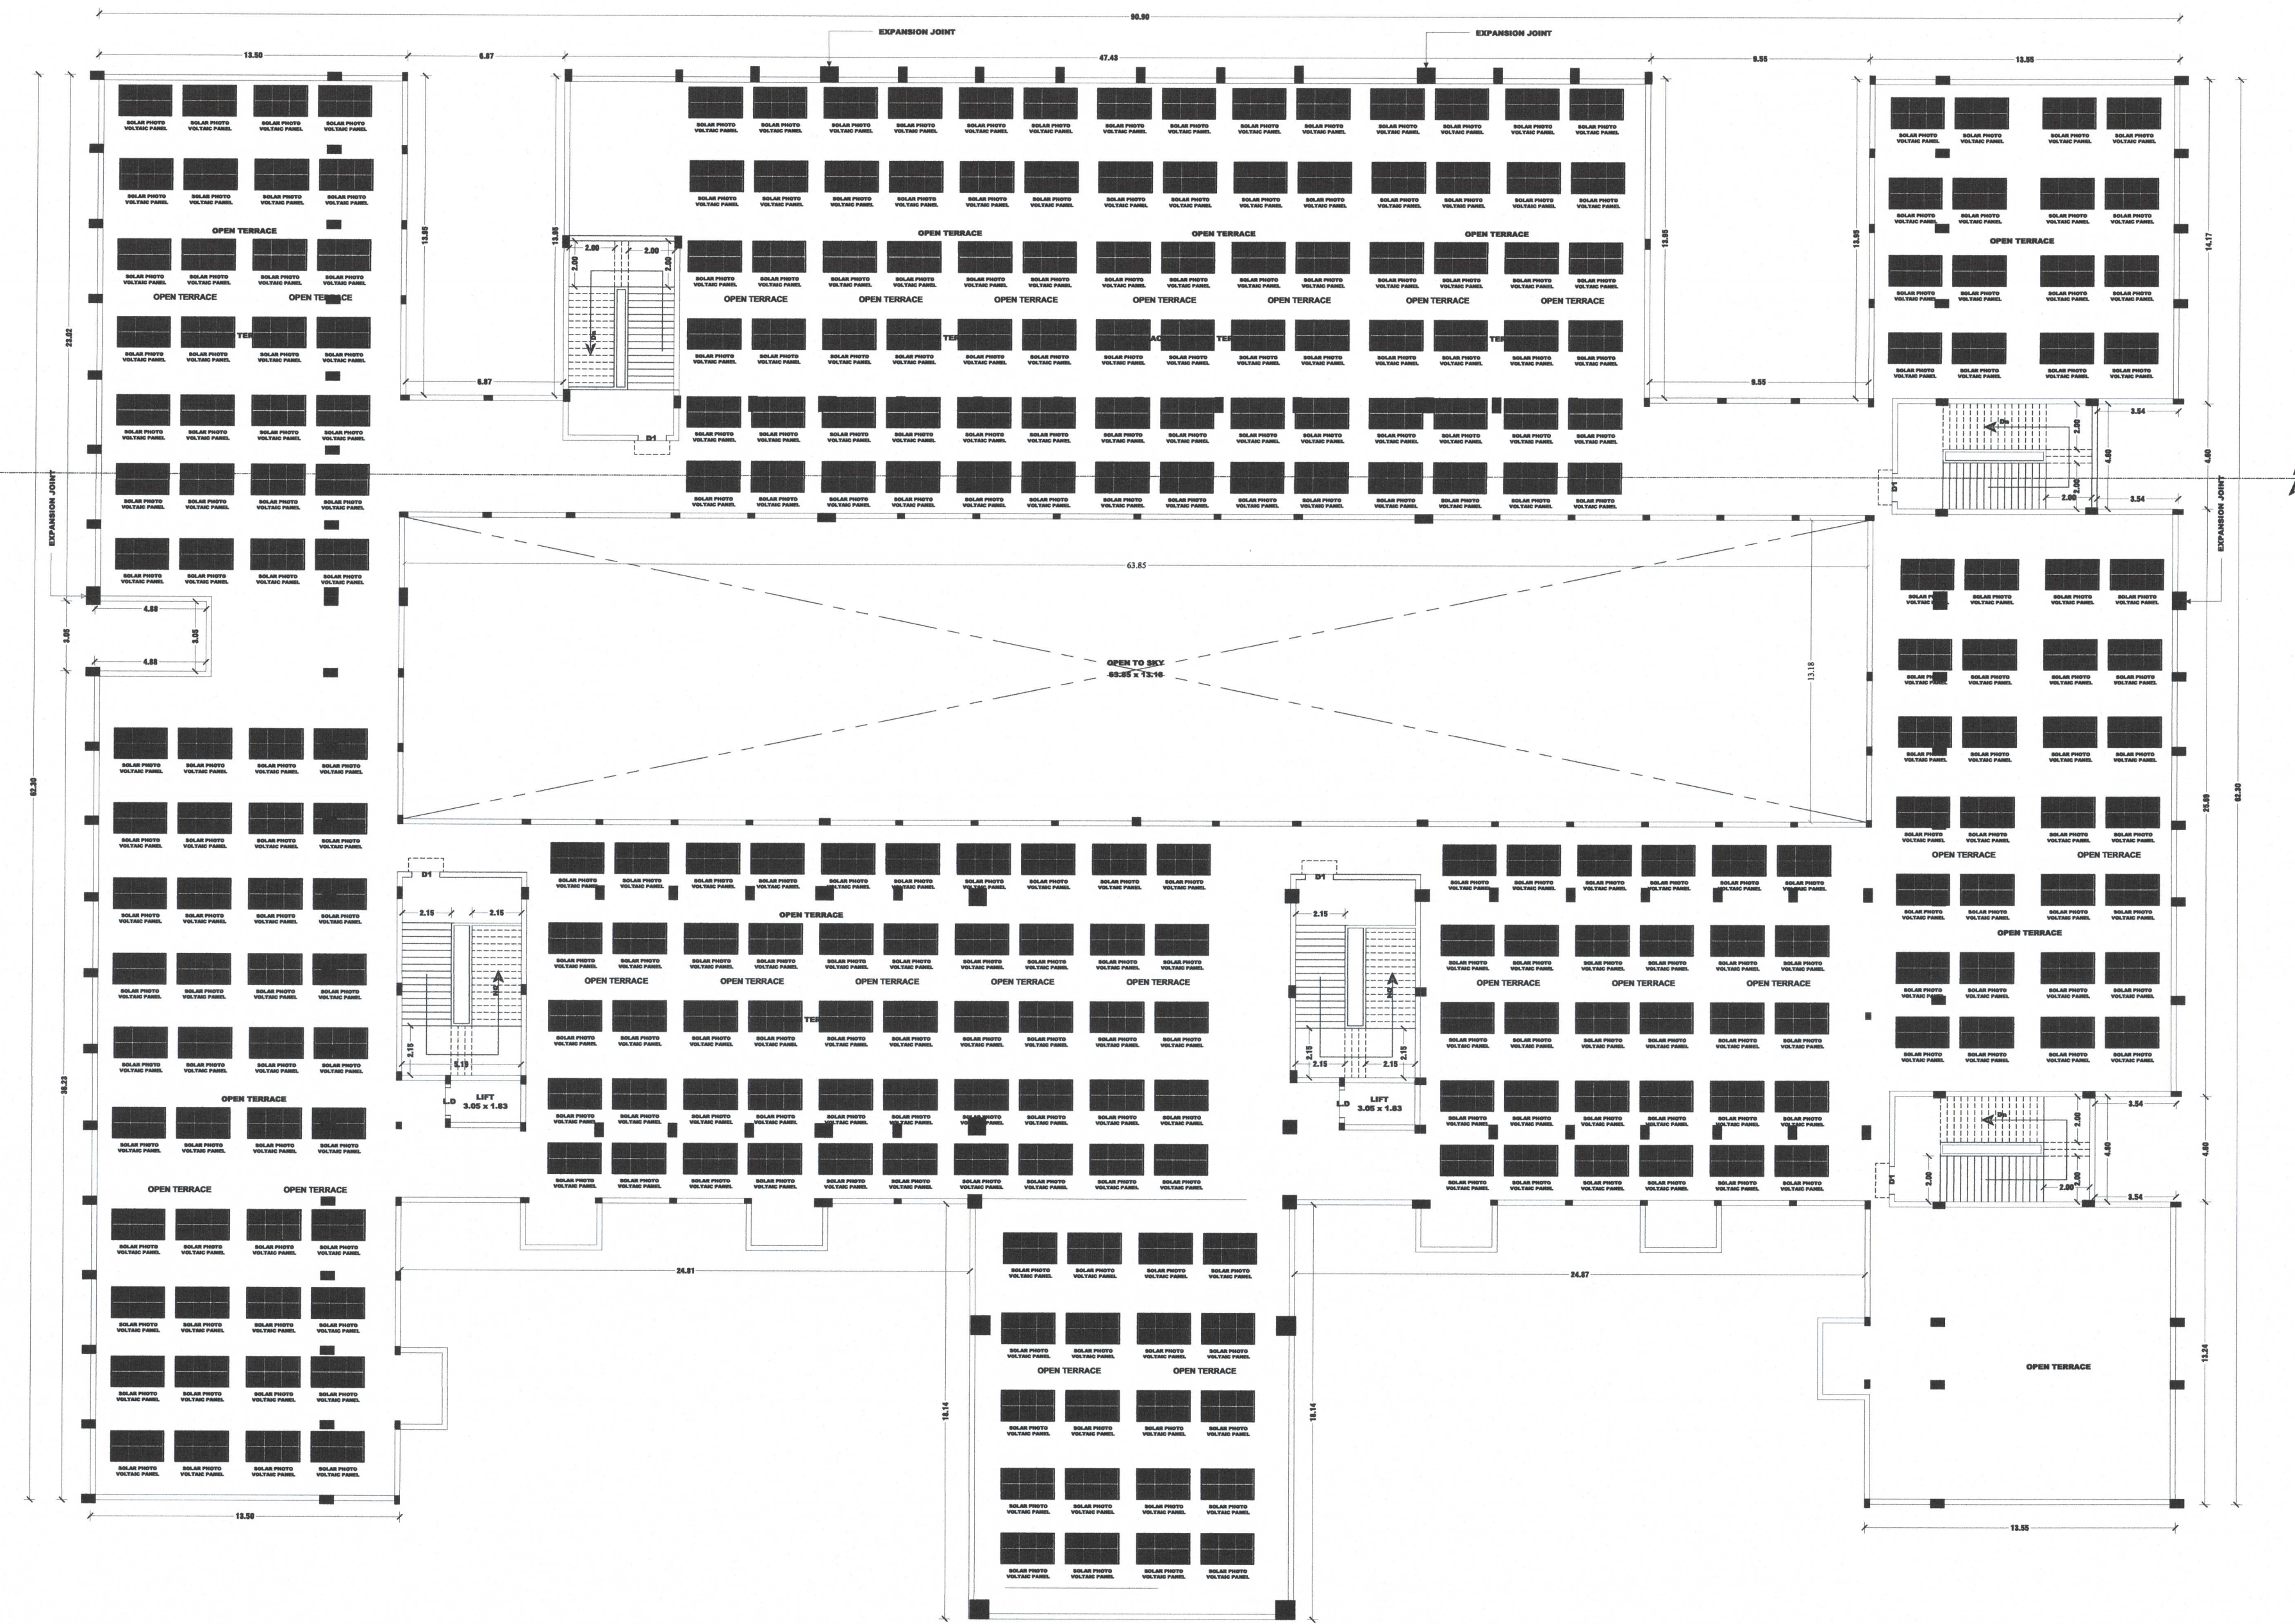

TERRACE FLOOR PLAN
BLOCK - A

AREA STATEMENT		SHEET No : 3 OF 7
DESCRIPTIONS		Sq.METER
SITE AREA :-		
AS PER DEED AREA	6.32 ACRE	25575.91
AS PER PLR / FMB AREA	2.5572 Hecs	25572.00
SUPER IMPOSED PLOT AREA		25685.84

DRAWING TITLE :-
BLOCK - A : THIRD & TERRACE FLOOR
DETAILED PLAN

SCALE 1 : 100 ALL DIMENSIONS ARE IN "METER"

BLOCK - A : MAIN BLOCK OF COLLEGE

BUILDING AREA :-

FLOOR NAME	FSI AREA (IN Sq.m)	NON FSI AREA (IN Sq.m)	BUILTUP AREA (IN Sq.m)
------------	-----------------------	---------------------------	---------------------------

APPROVED BUILDING

BLOCK -A (MAIN BLOCK)

GROUND FLOOR	3456.69	4.38	3461.07
--------------	---------	------	---------

PROPOSED CONSTRUCTION (REVISED)

BLOCK -A (MAIN BLOCK)

GROUND FLOOR	4013.23	841.55	4854.78
FIRST FLOOR	3828.59	841.55	4670.14
SECOND FLOOR	3828.59	841.55	4670.14
THIRD FLOOR	3828.59	841.55	4670.14
HEAD ROOM		239.04	239.04
GRAND TOTAL	15499.00	3605.24	19104.24

JOINERIES DETAILS:-

REFERENCE	DESCRIPTIONS	IN METRE
GED	GLAZED ENTRANCE DOOR	1.22 x 2.13
GD	GLAZED DOOR	1.22 x 2.13
LD	LIFT DOOR	1.22 x 2.13
D	DOOR	1.22 x 2.13
D1	DOOR 1	0.84 x 2.13
W	WINDOW	1.83 x 1.83
W1	WINDOW	1.52 x 1.83
W2	WINDOW	1.22 x 1.83
V	VENTILATOR	3.05 x 0.91
V1	VENTILATOR	2.82 x 0.91
V2	VENTILATOR	0.91 x 0.61

FLOOR SPACE INDEX (F.S.I) :-

$$F.S.I = \frac{F.S.I \text{ AREA}}{PLOT \text{ AREA}} = \frac{21741.42}{25572.00} = 0.850 < 2$$

PLOT COVERAGE (P.C) :-

$$\frac{MAX \text{ FLOOR AREA AT ANY FLOOR}}{PLOT \text{ AREA}} \times 100 = \frac{7269.02}{25572.00} \times 100 = 28.425 \%$$

APPLICANT:-

REGISTERED ENGINEER:-

N. Srinivasan
REGISTERED ENGINEER
STRUCTURAL ENGINEER
271, Shanthi Nagar, New Branch, TIRUPPUR
Tamil Nadu - 640 017



STRUCTURAL ENGINEER:-

P. Srinivasan
REGISTERED ENGINEER
STRUCTURAL ENGINEER
271, Shanthi Nagar, New Branch, TIRUPPUR
Tamil Nadu - 640 017


DETAILED PLAN SHOWING THE PROPOSED CONSTRUCTION OF RCC TERRACED ROOF OF BLOCK-C HAVING GROUND+2 FLOORS OF K.M.C. COLLEGE OF LAW BOYS HOSTEL BUILDING IN S.F.No:217/1, 227/B1 & 229/2B AT PERUMANALLUR VILLAGE AND PANCHAYAT, AVINASHI TALUK, TIRUPPUR DISTRICT.

NAME OF THE APPLICANT :

KMC College Of Law, By Its Correspondent
Mrs.Aruna Sreedevi

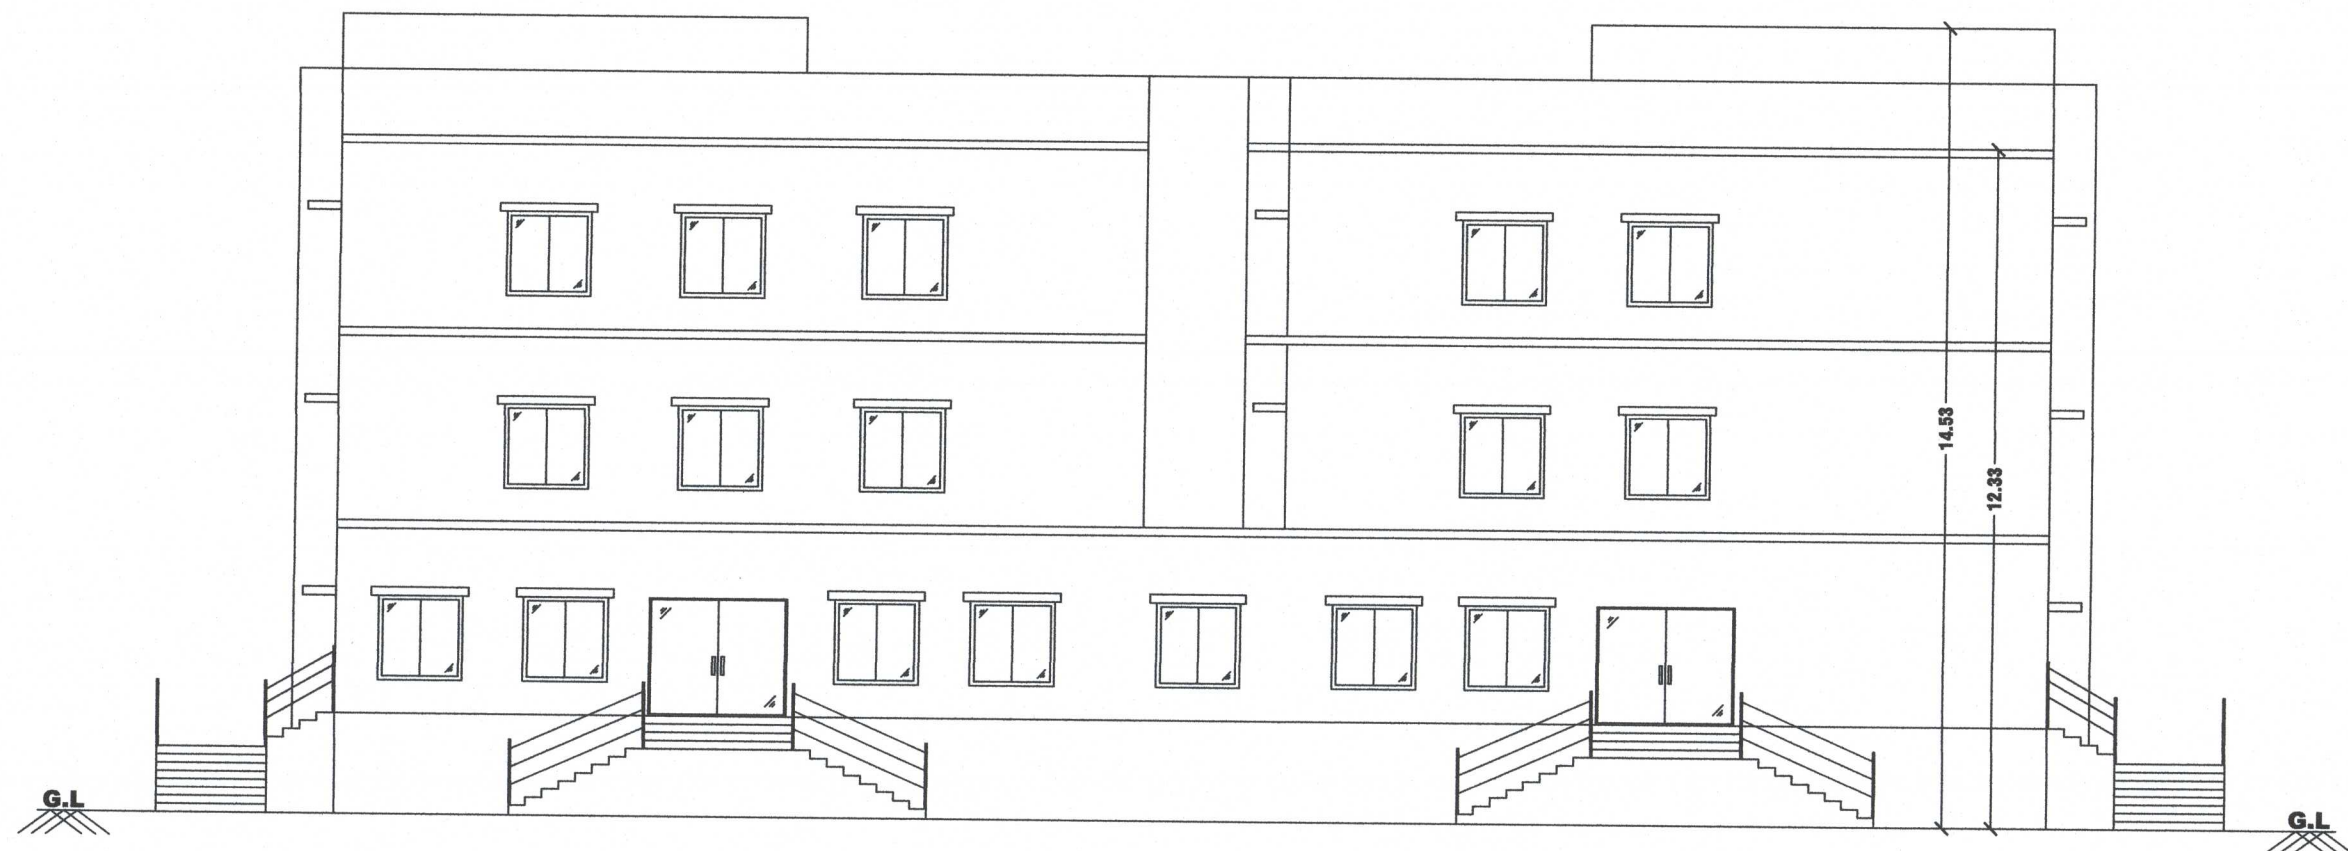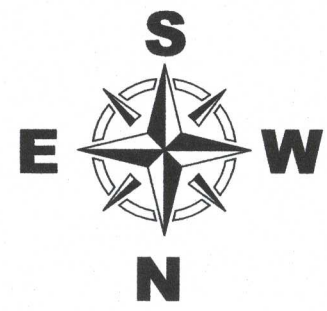

FRONT ELEVATION
(BOYS HOSTEL)
BLOCK - C


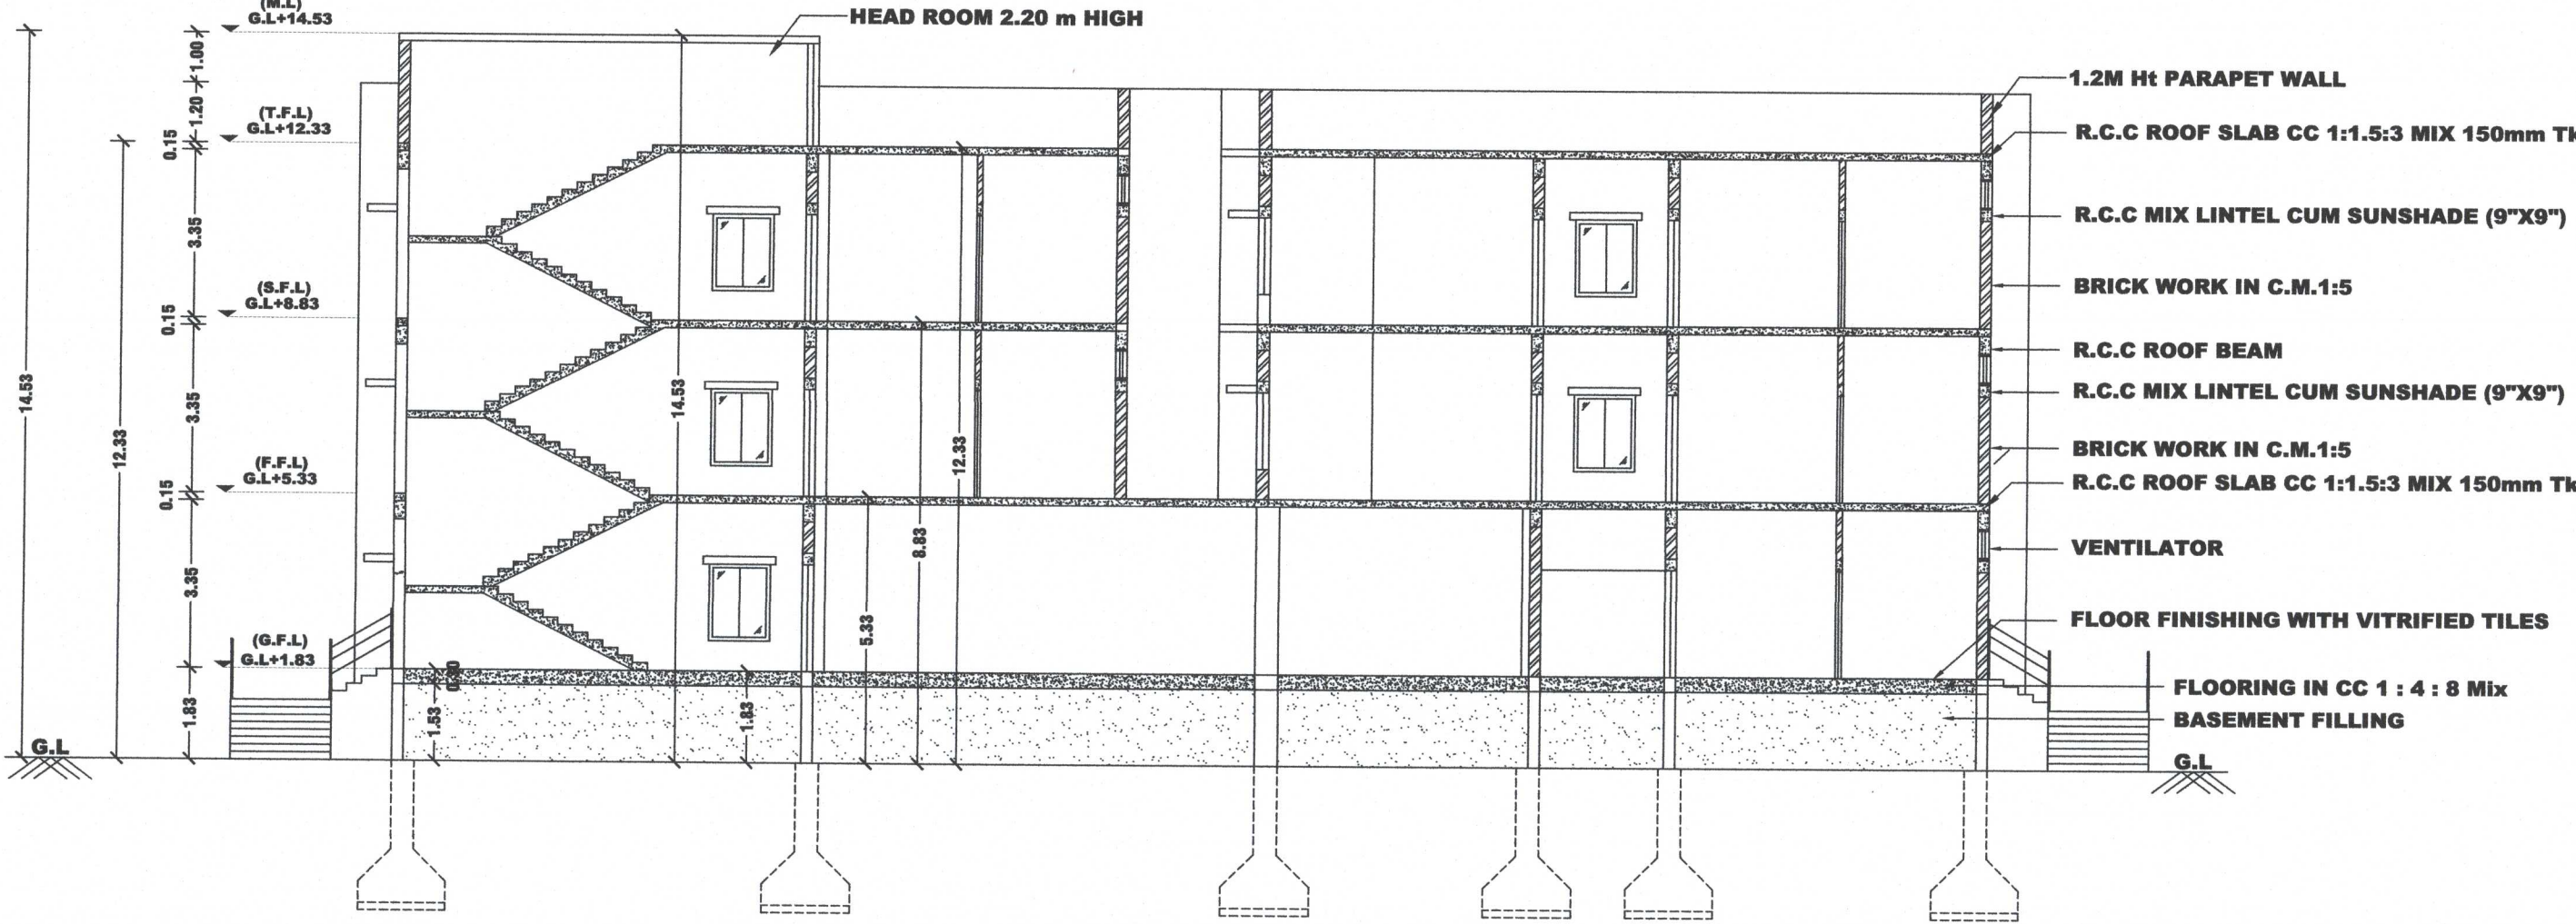


SECTION ON "CC"
(BOYS HOSTEL)
BLOCK - C


NOTES:-

BLOCK C - BOYS HOSTEL ROOM DETAILS :-


GROUND FLOOR - 15 Nos
FIRST FLOOR - 28 Nos
SECOND FLOOR - 28 Nos
GRAND TOTAL - 71 Nos

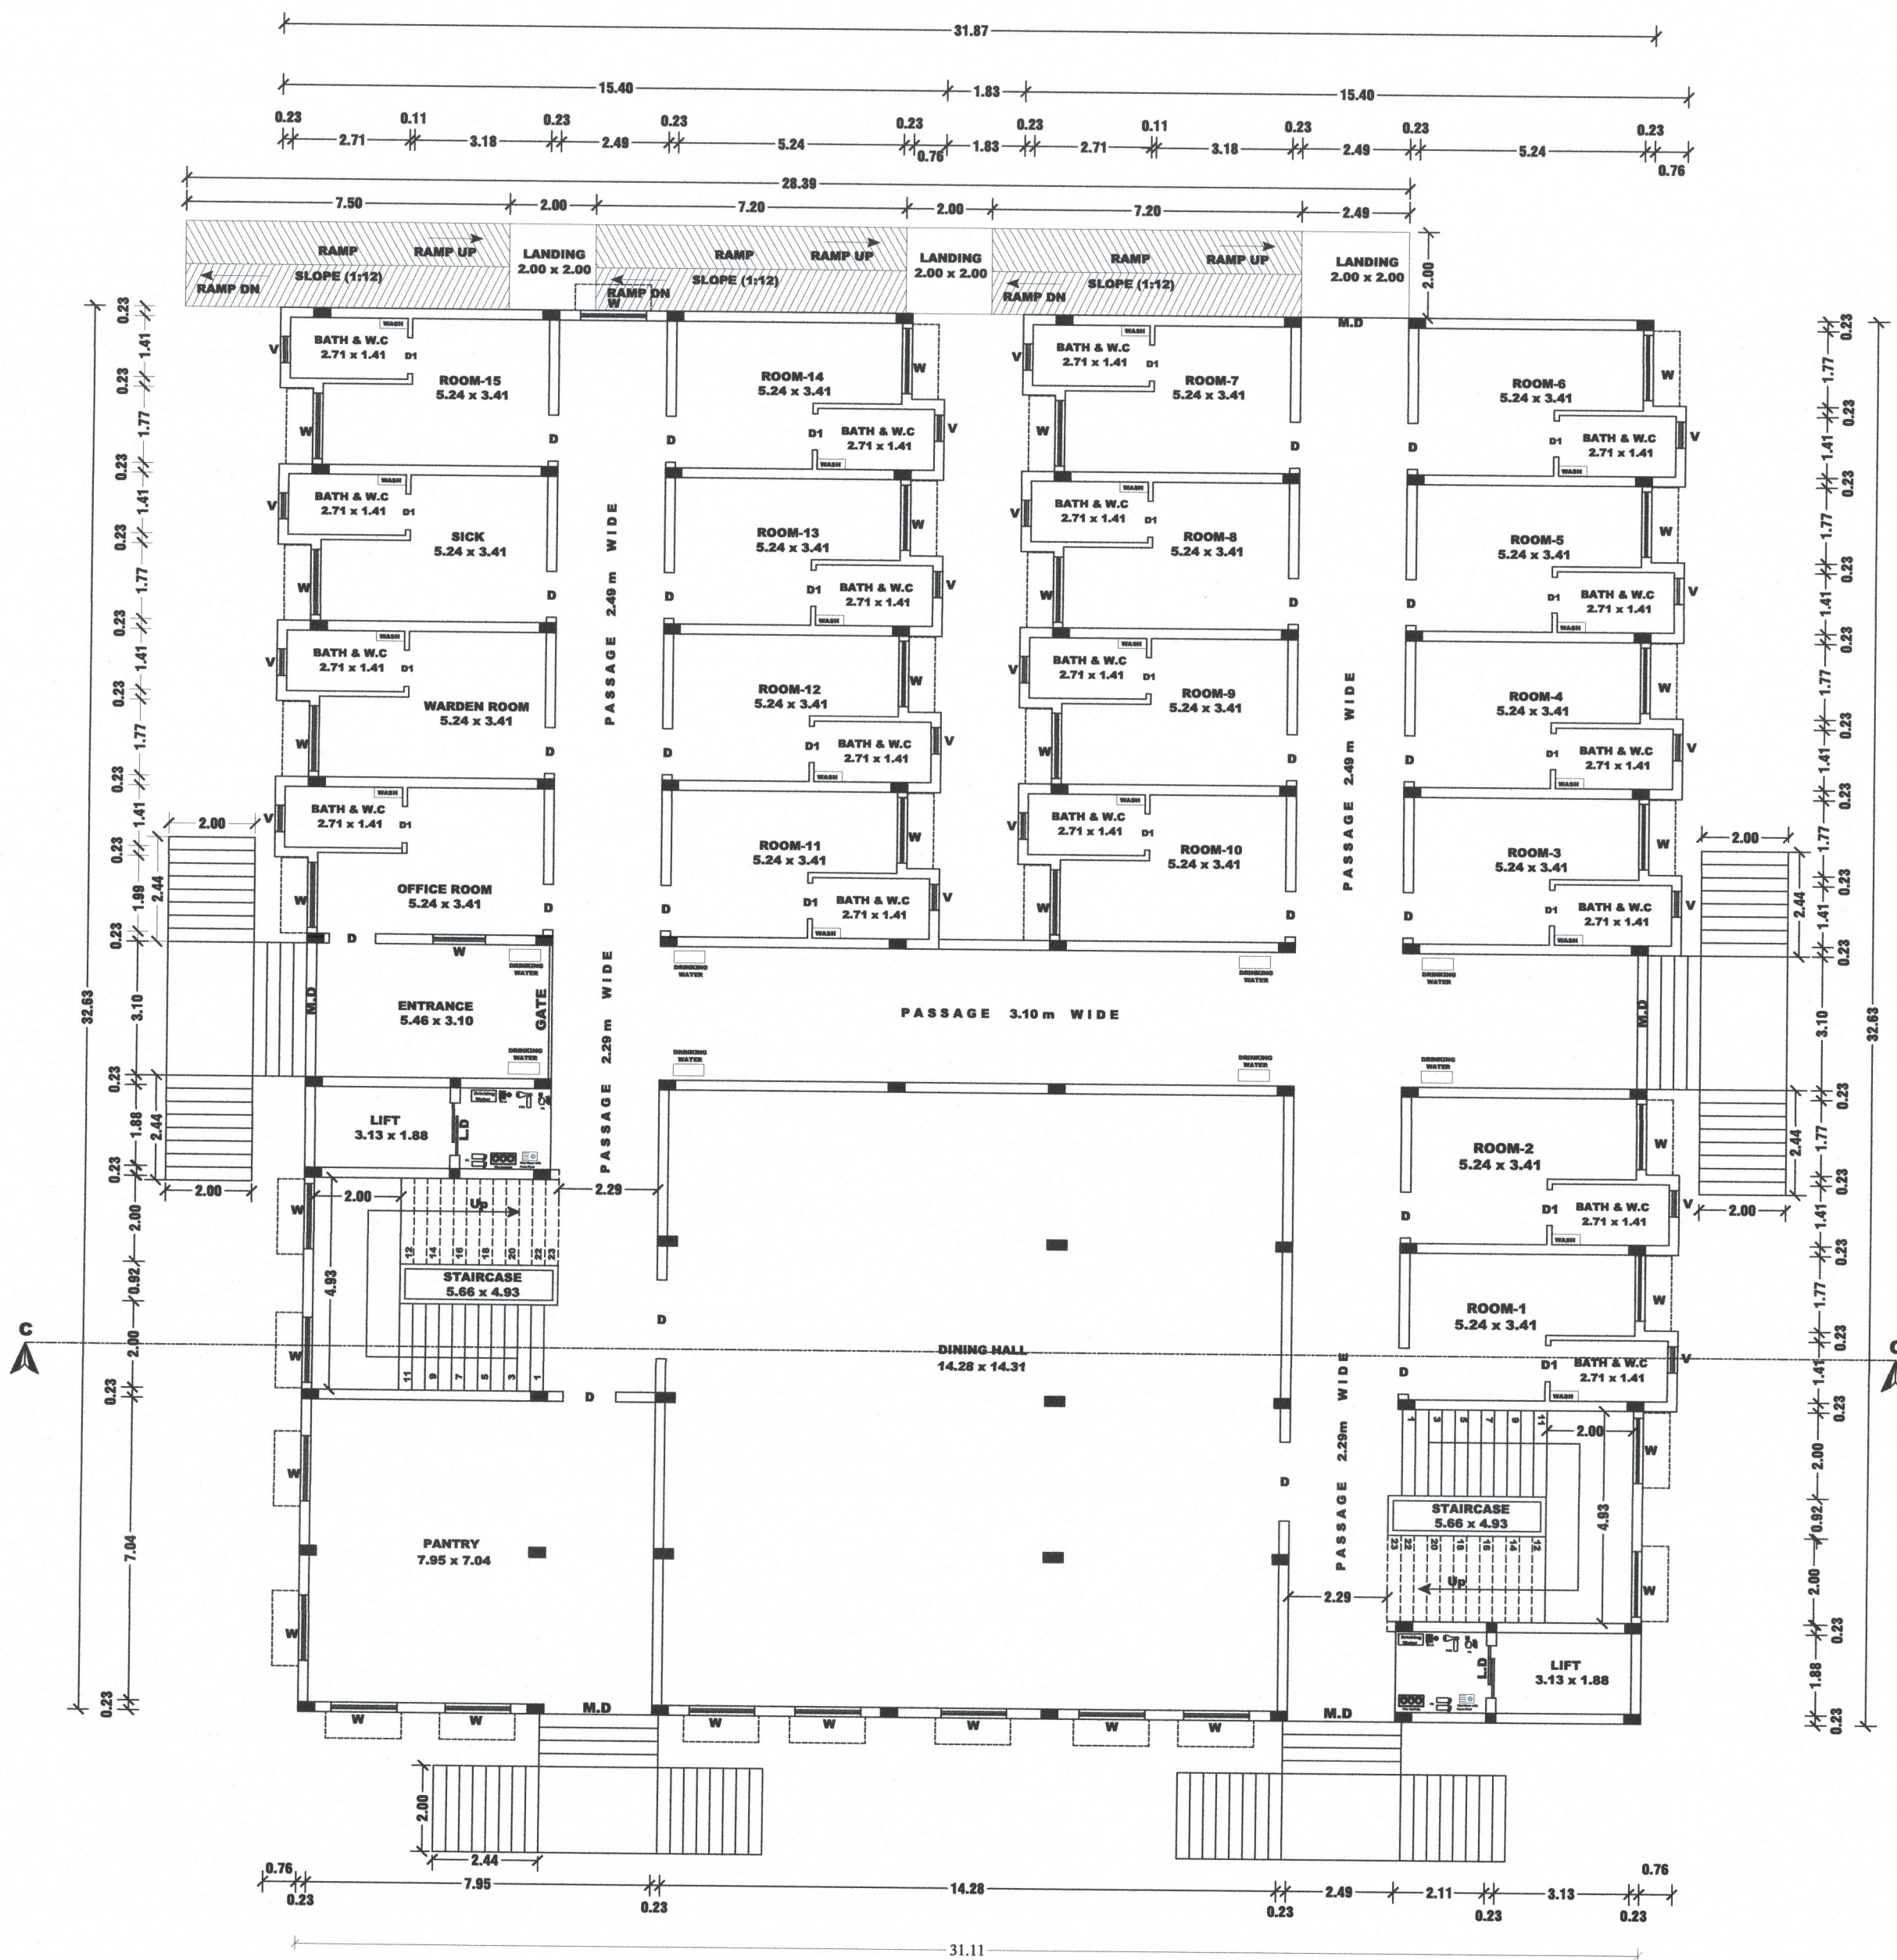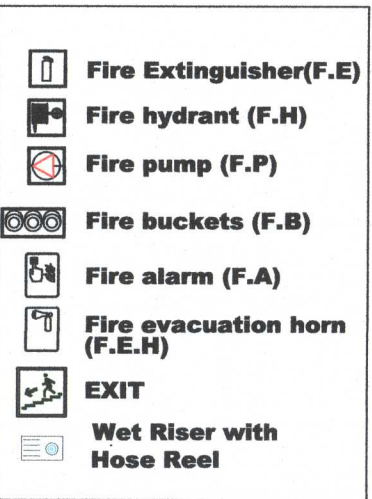

GROUND FLOOR PLAN
(BOYS HOSTEL)
BLOCK - C

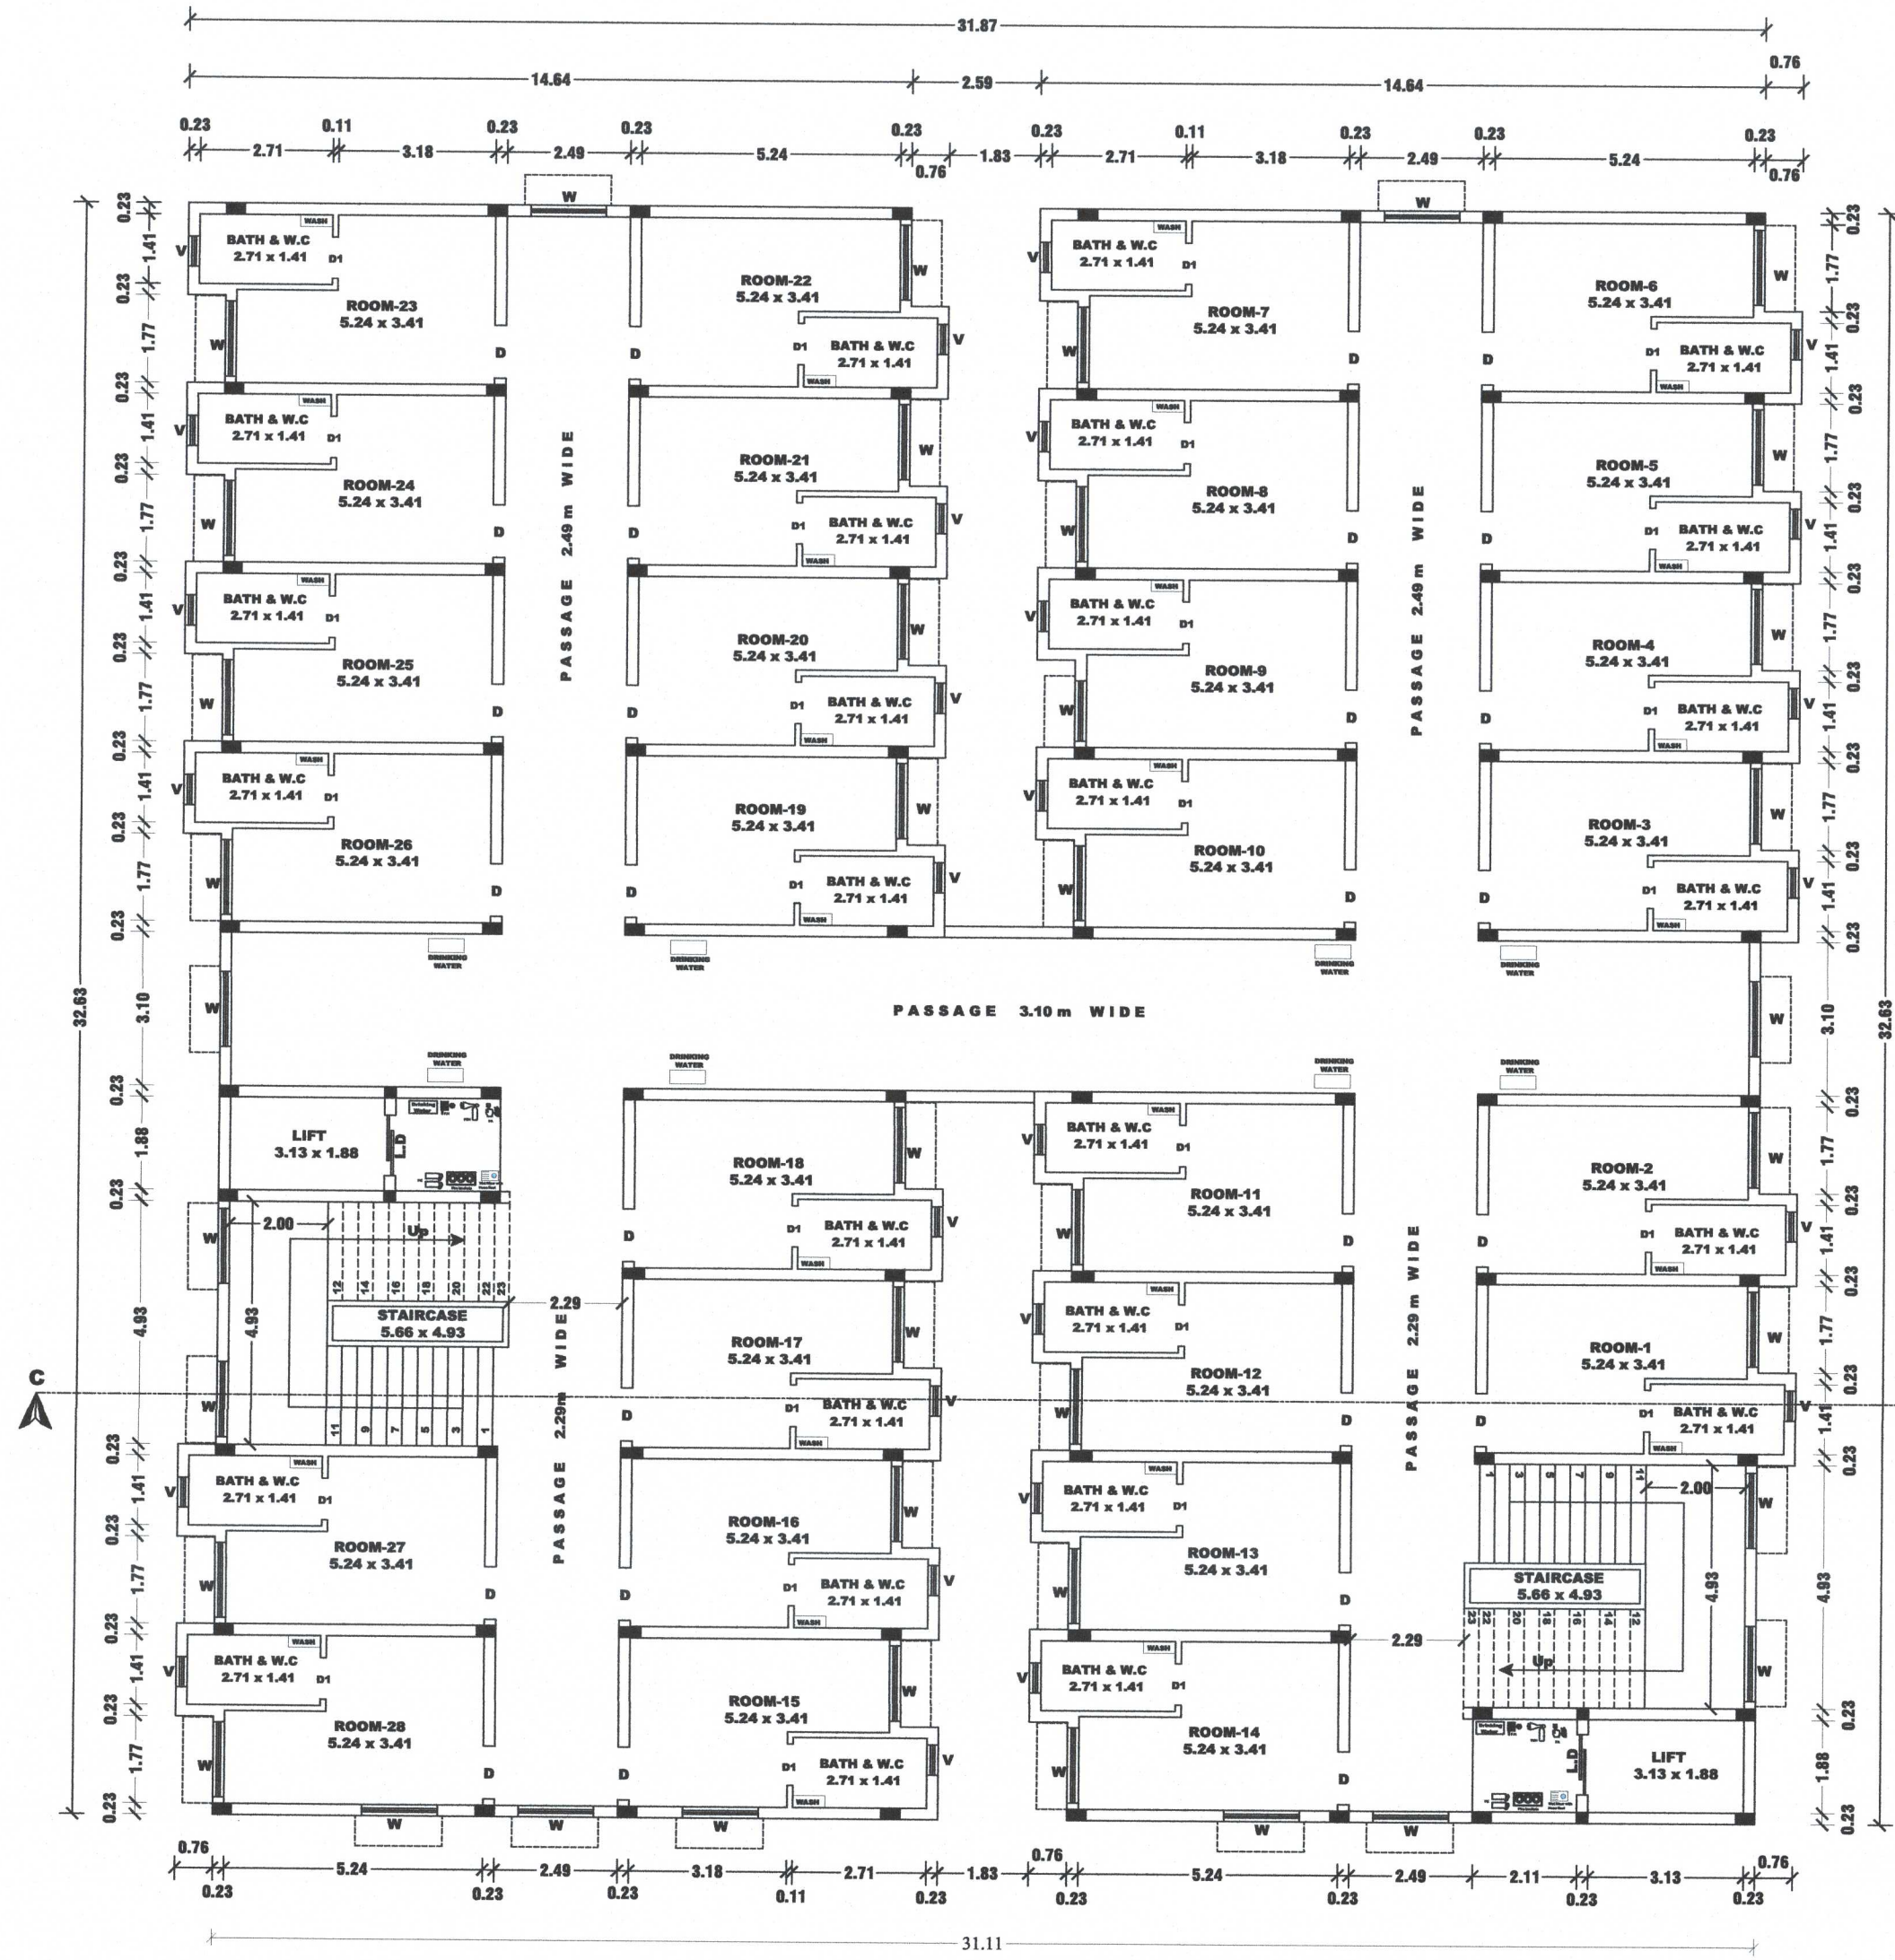

FLOOR 01, FLOOR 02 - TYPICAL PLAN
(BOYS HOSTEL)
BLOCK - C

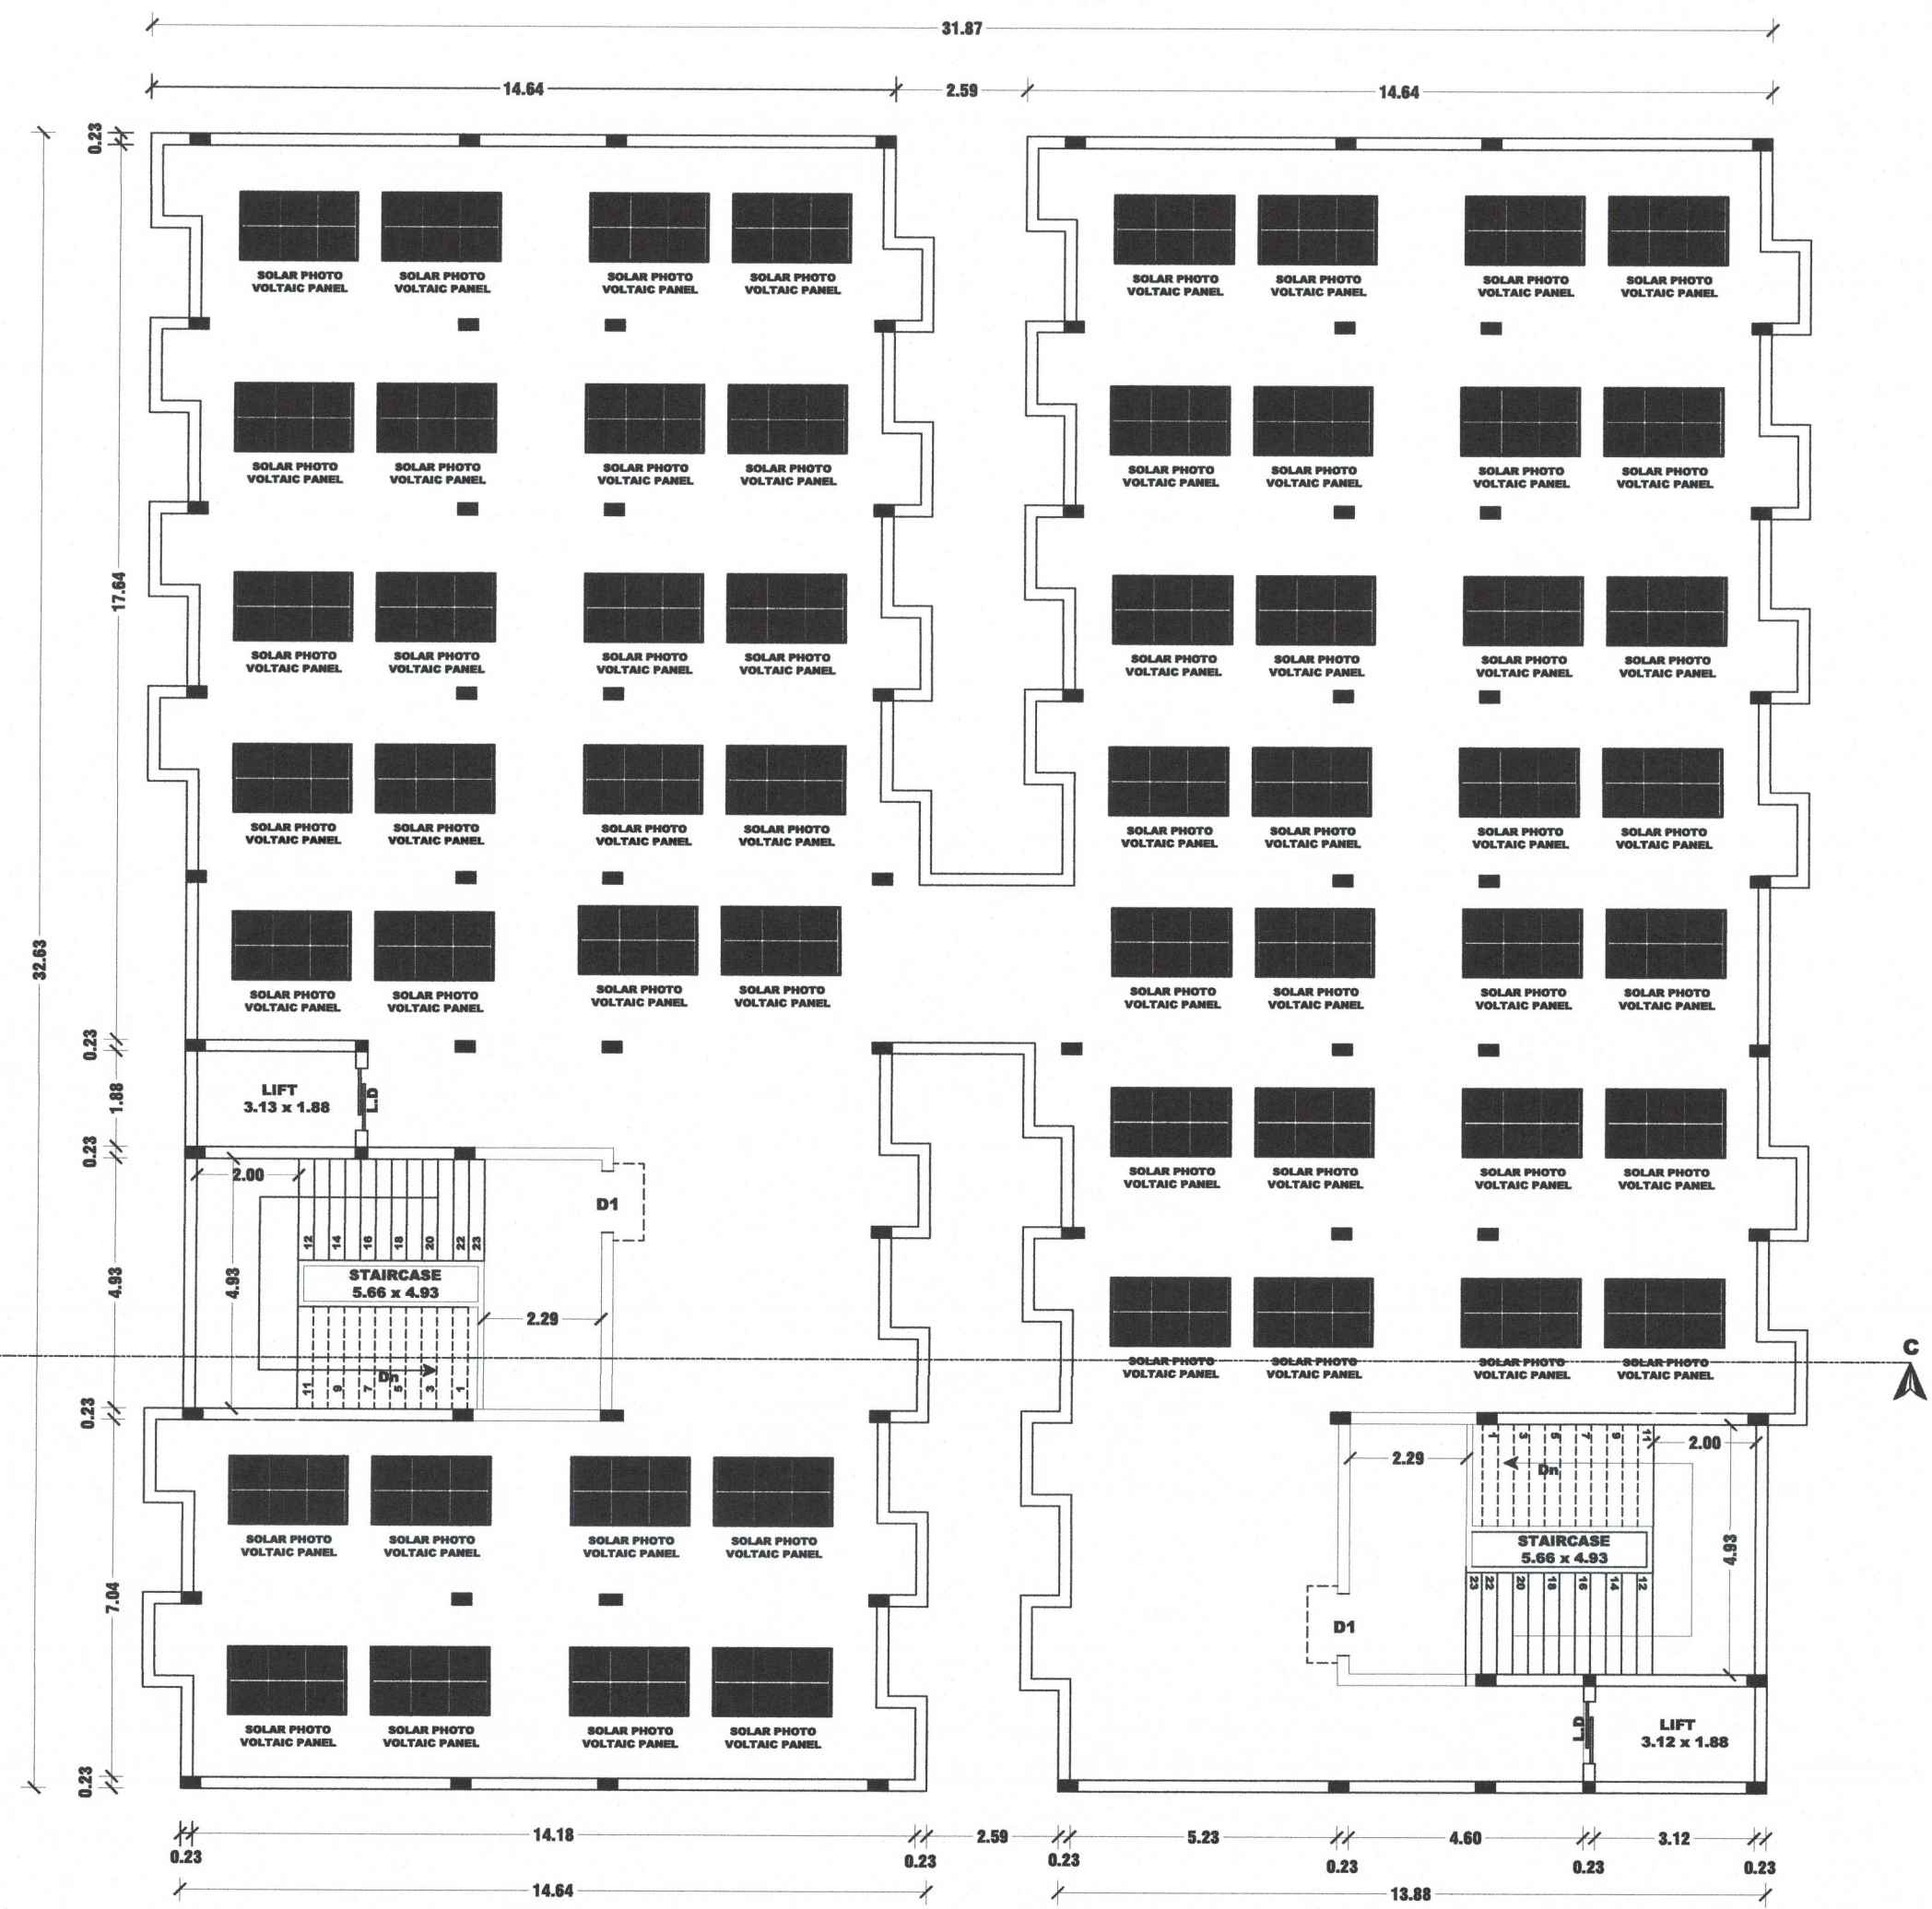

TERRACE FLOOR PLAN
(BOYS HOSTEL)
BLOCK - C

AREA STATEMENT		SHEET No : 4 OF 7
DESCRIPTIONS		Sq.METER
SITE AREA :-		
AS PER DEED AREA	6.32 ACRE	25575.91
AS PER PLR / FMB AREA	2.5572 Hecs	25572.00
SUPER IMPOSED PLOT AREA		25685.84

DRAWING TITLE :-

BLOCK - C : GROUND FLOOR DETAILED PLAN ,
FLOOR 01,FLOOR02 -TYPICAL
FLOOR PLAN,TERRACE FLOOR PLAN,
SECTION ON CC, FRONT ELEVATION

SCALE 1 : 100 ALL DIMENSIONS ARE IN "METER"

BLOCK - C : BOYS HOSTEL BLOCK

BUILDING AREA :-

FLOOR NAME	FSI AREA (IN Sq.m)	NON FSI AREA (IN Sq.m)	BUILTUP AREA (IN Sq.m)
PROPOSED BUILDING			
BLOCK - C (BOYS HOSTEL)			
GROUND FLOOR	991.67	---	991.67
FIRST FLOOR	956.96	---	956.96
SECOND FLOOR	956.96	---	956.96
HEAD ROOM	---	90.64	90.64
GRAND TOTAL	2905.59	90.64	2996.23

JOINERIES DETAILS:-

REFERENCE	DESCRIPTIONS	IN METRE
M.D	MAIN DOOR	2.44 X 2.13
D	DOOR	1.07 X 2.13
D1	TOILET DOOR	0.90 X 2.13
LD	LIFT DOOR	1.22 X 2.13
W	WINDOW	1.52 X 1.52
SW	STAIR WINDOW	1.52 X 1.52
V	VENTILATOR	0.91 X 0.61

FLOOR SPACE INDEX (F.S.I) :-

$$F.S.I = \frac{F.S.I \text{ AREA}}{PLOT \text{ AREA}} = \frac{21741.42}{25572.00} = 0.850 < 2$$

PLOT COVERAGE (P.C) :-

$$\frac{MAX \text{ FLOOR AREA AT ANY FLOOR}}{PLOT \text{ AREA}} \times 100 = \frac{7269.02}{25572.00} \times 100 = 28.425 \%$$

APPLICANT:-

FOR USE OF THE APPLICANT ONLY
REGISTERED ENGINEER
M. MOHANARAJ SURESH K.
776, Bharathi Nagar, Near Bharathi Nagar
Palur Road, TIRUPUR - 641 005

REGISTERED ENGINEER:-

M. MOHANARAJ SURESH K.
Registered Engineer Class-I
776, Bharathi Nagar, Near Bharathi Nagar
Palur Road, TIRUPUR - 641 005


STRUCTURAL ENGINEER:-

FOR USE OF THE APPLICANT ONLY
REGISTERED ENGINEER
M. MOHANARAJ SURESH K.
776, Bharathi Nagar, Near Bharathi Nagar
Palur Road, TIRUPUR - 641 005


DETAILED PLAN SHOWING THE PROPOSED CONSTRUCTION OF RCC TERRACED ROOF OF BLOCK-D HAVING GROUND+2 FLOORS OF K.M.C. COLLEGE OF LAW GIRLS HOSTEL BUILDING IN S.F.No:217/1, 227/B1 & 229/2B AT PERUMANALLUR VILLAGE AND PANCHAYAT, AVINASHI TALUK, TIRUPPUR DISTRICT.

NAME OF THE APPLICANT :

KMC College Of Law, By Its Correspondent
Mrs.Aruna Sreedevi

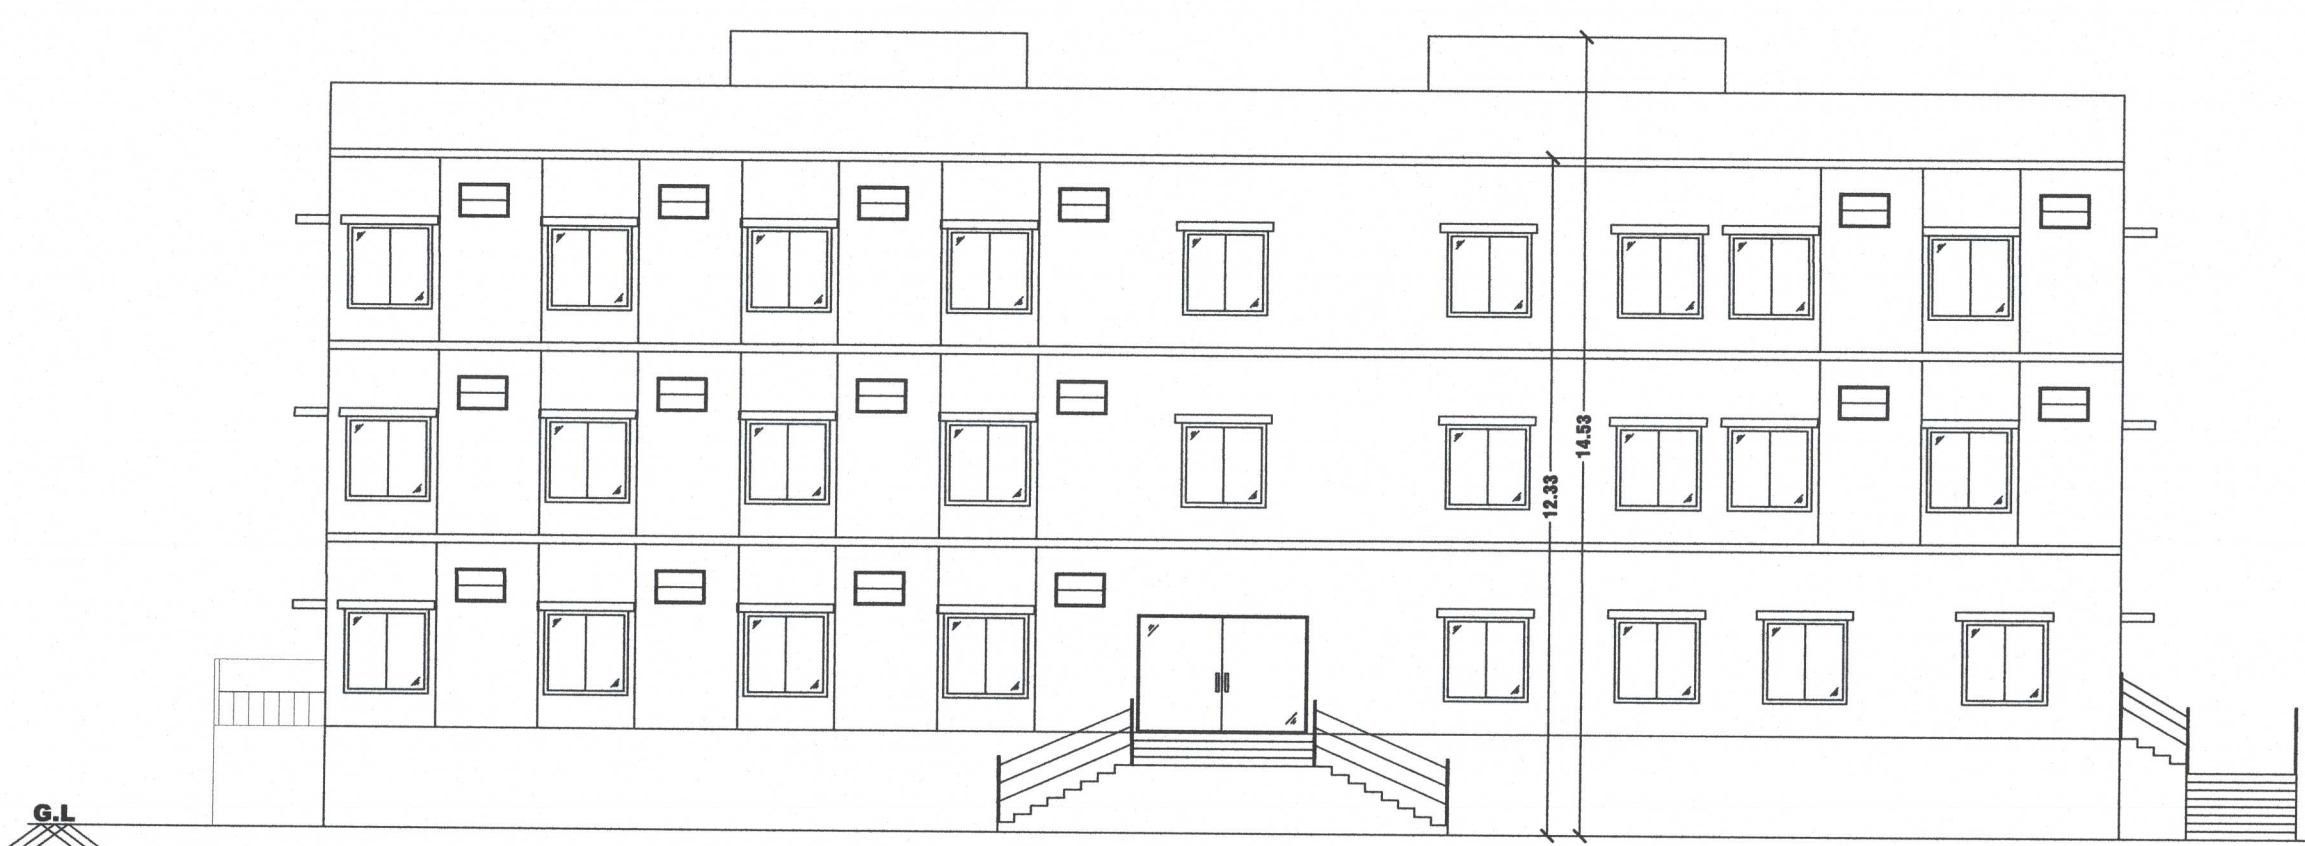

EAST SIDE FRONT ELEVATION
(GIRLS HOSTEL)
BLOCK - D


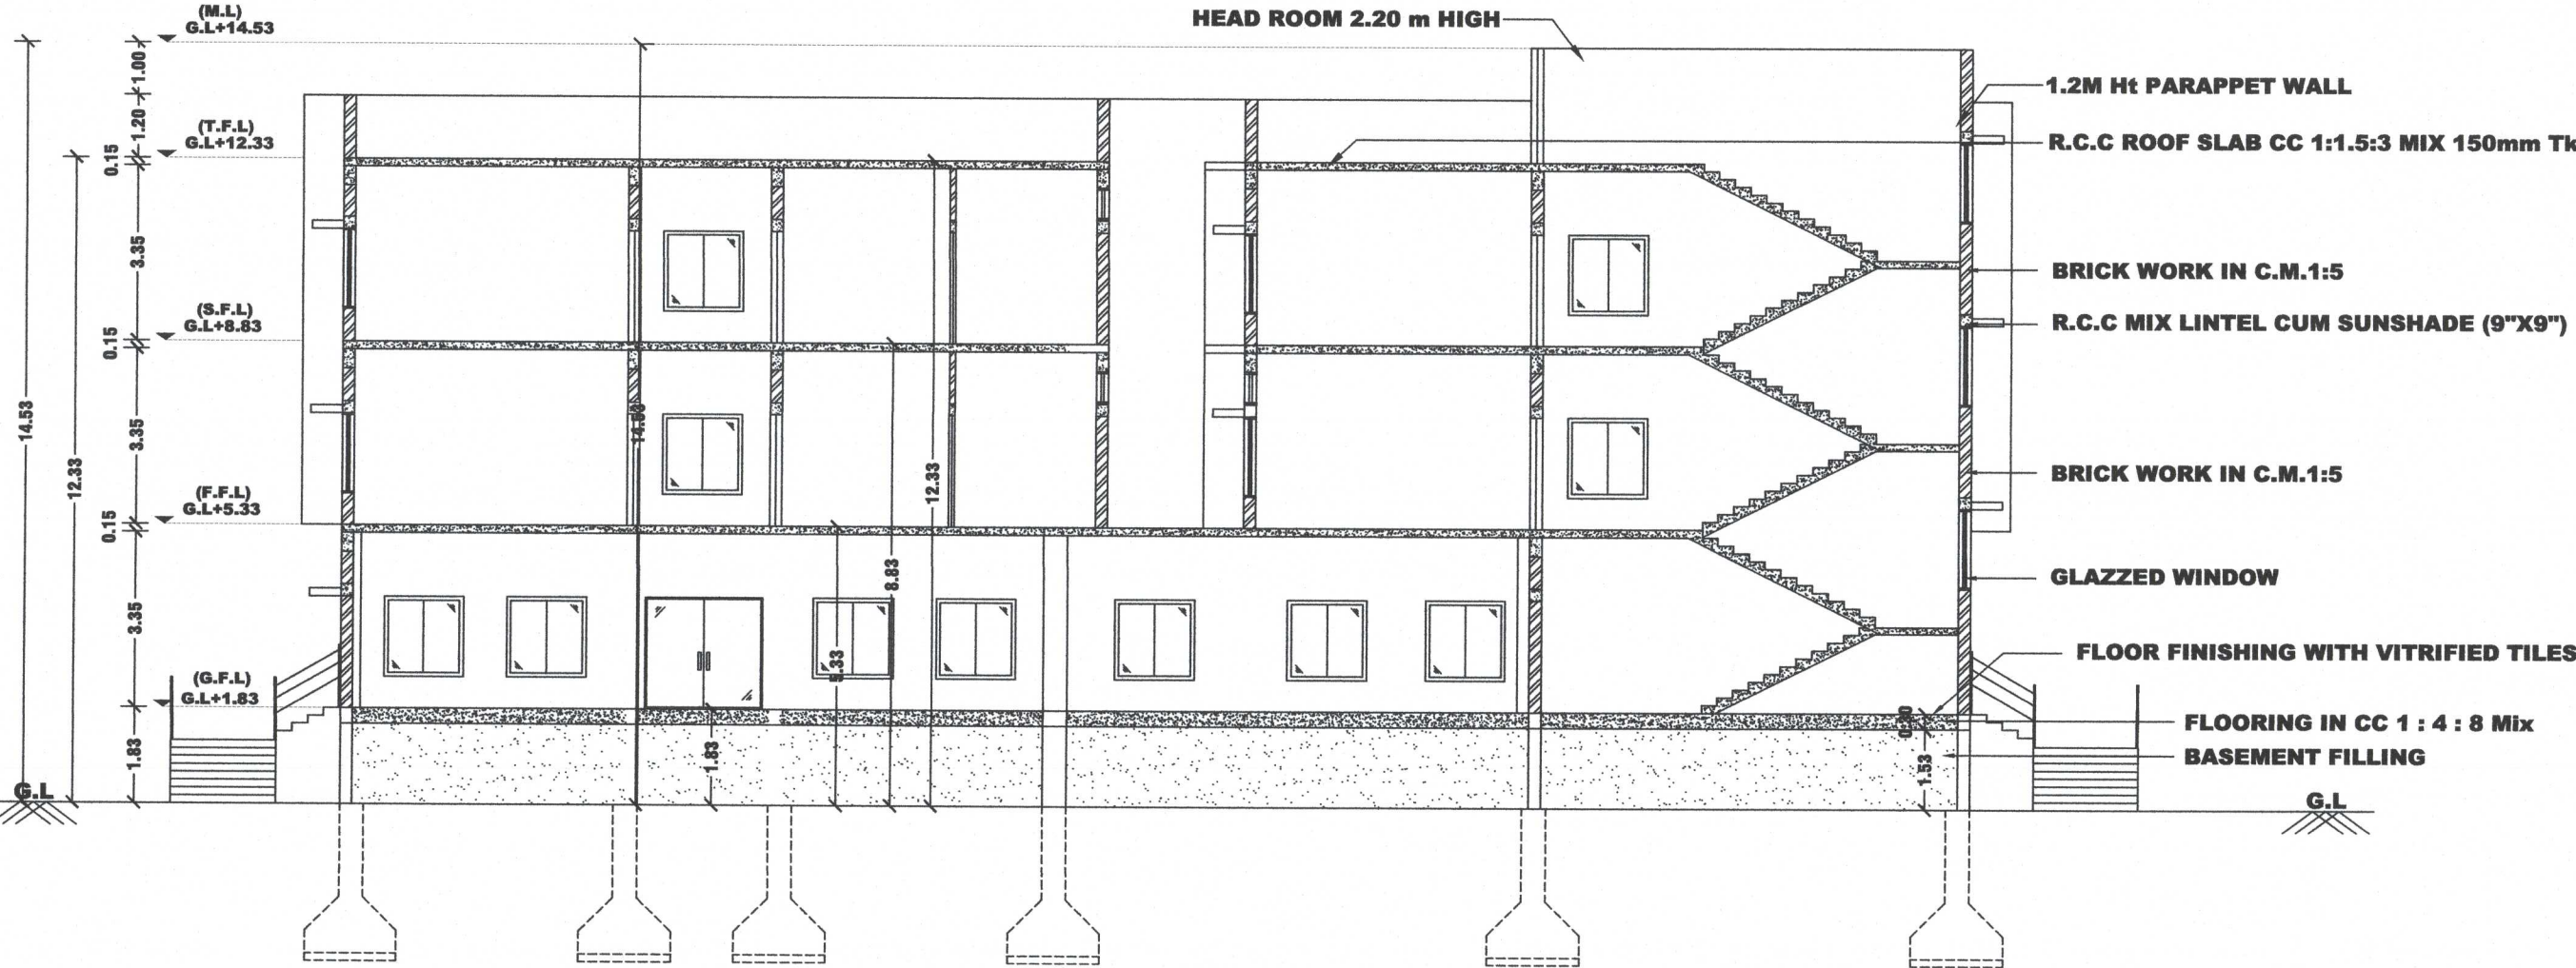


SECTION ON "DD"
(GIRLS HOSTEL)
BLOCK - D


NOTES:-

BLOCK D - GIRLS HOSTEL ROOM DETAILS :-


GROUND FLOOR - 11 Nos
FIRST FLOOR - 28 Nos
SECOND FLOOR - 28 Nos
GRAND TOTAL - 67 Nos

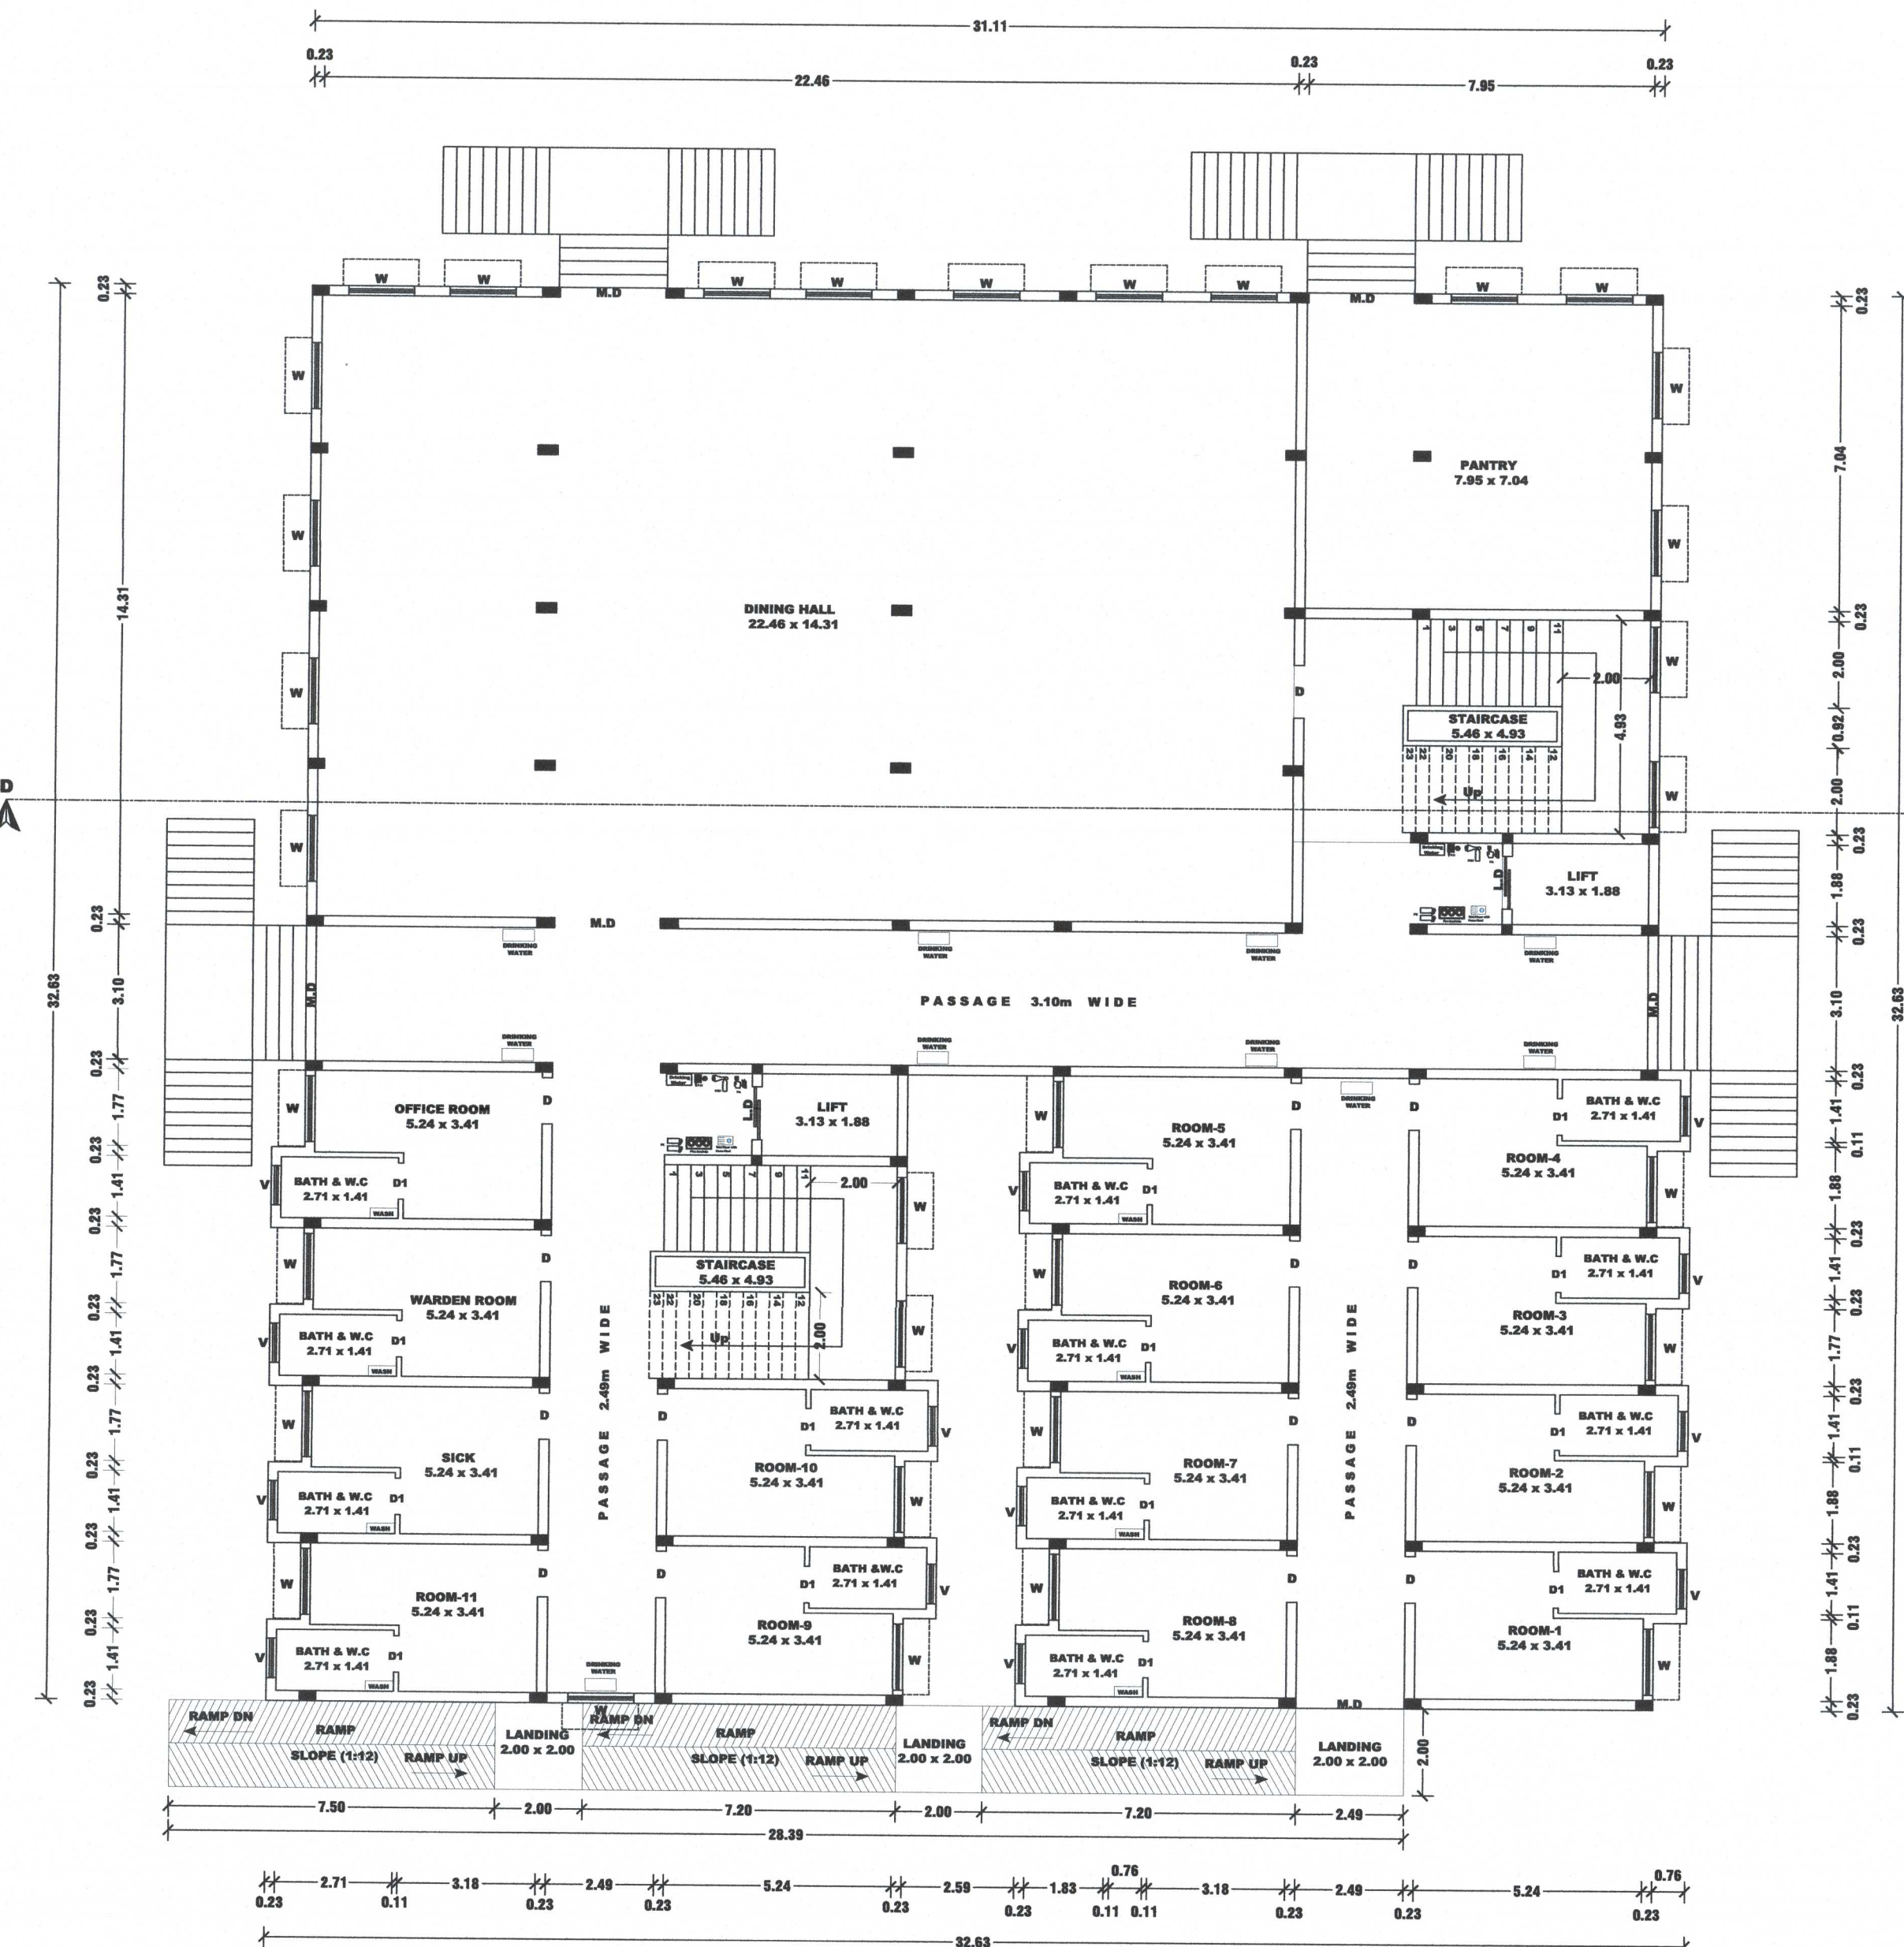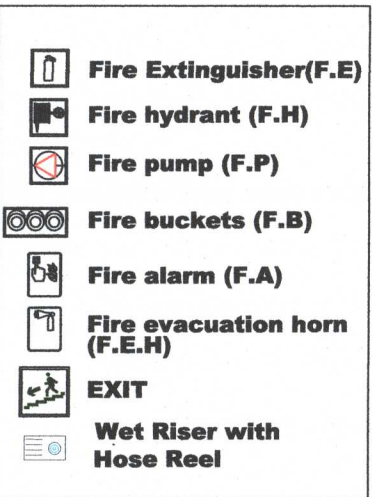

GROUND FLOOR PLAN
(GIRLS HOSTEL)
BLOCK - D

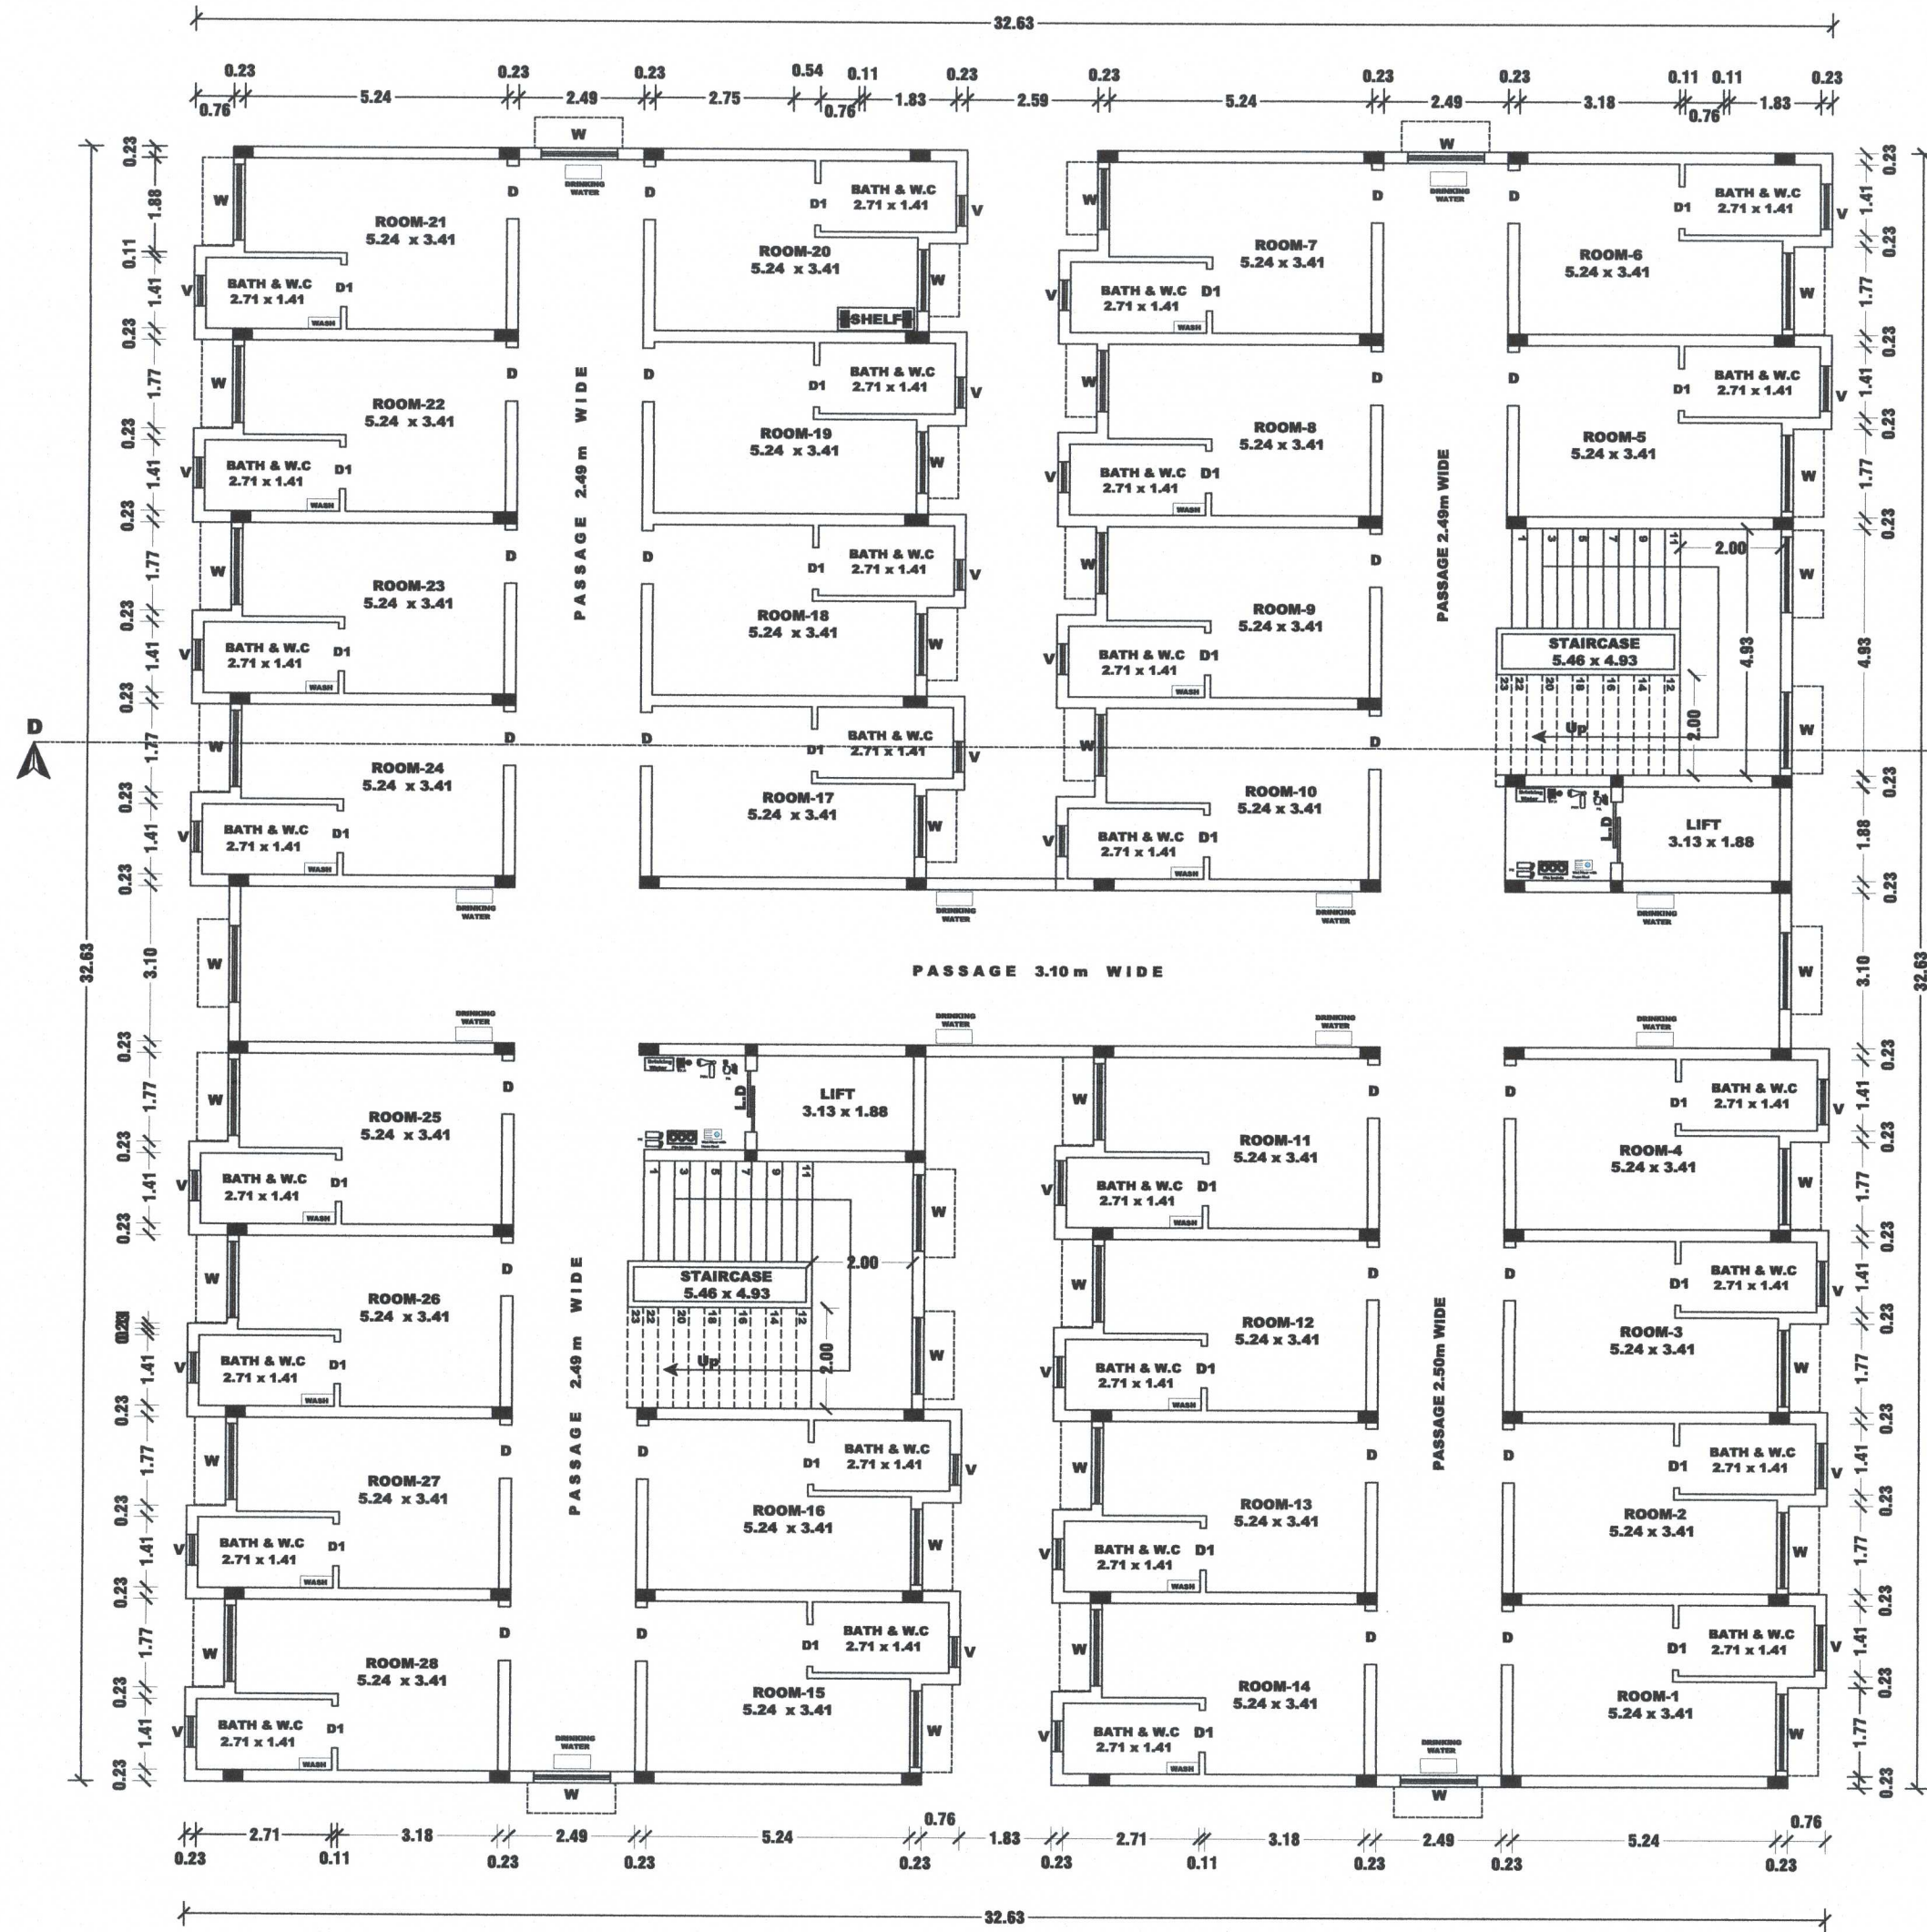

FLOOR 01, FLOOR 02 - TYPICAL PLAN
(GIRLS HOSTEL)
BLOCK - D

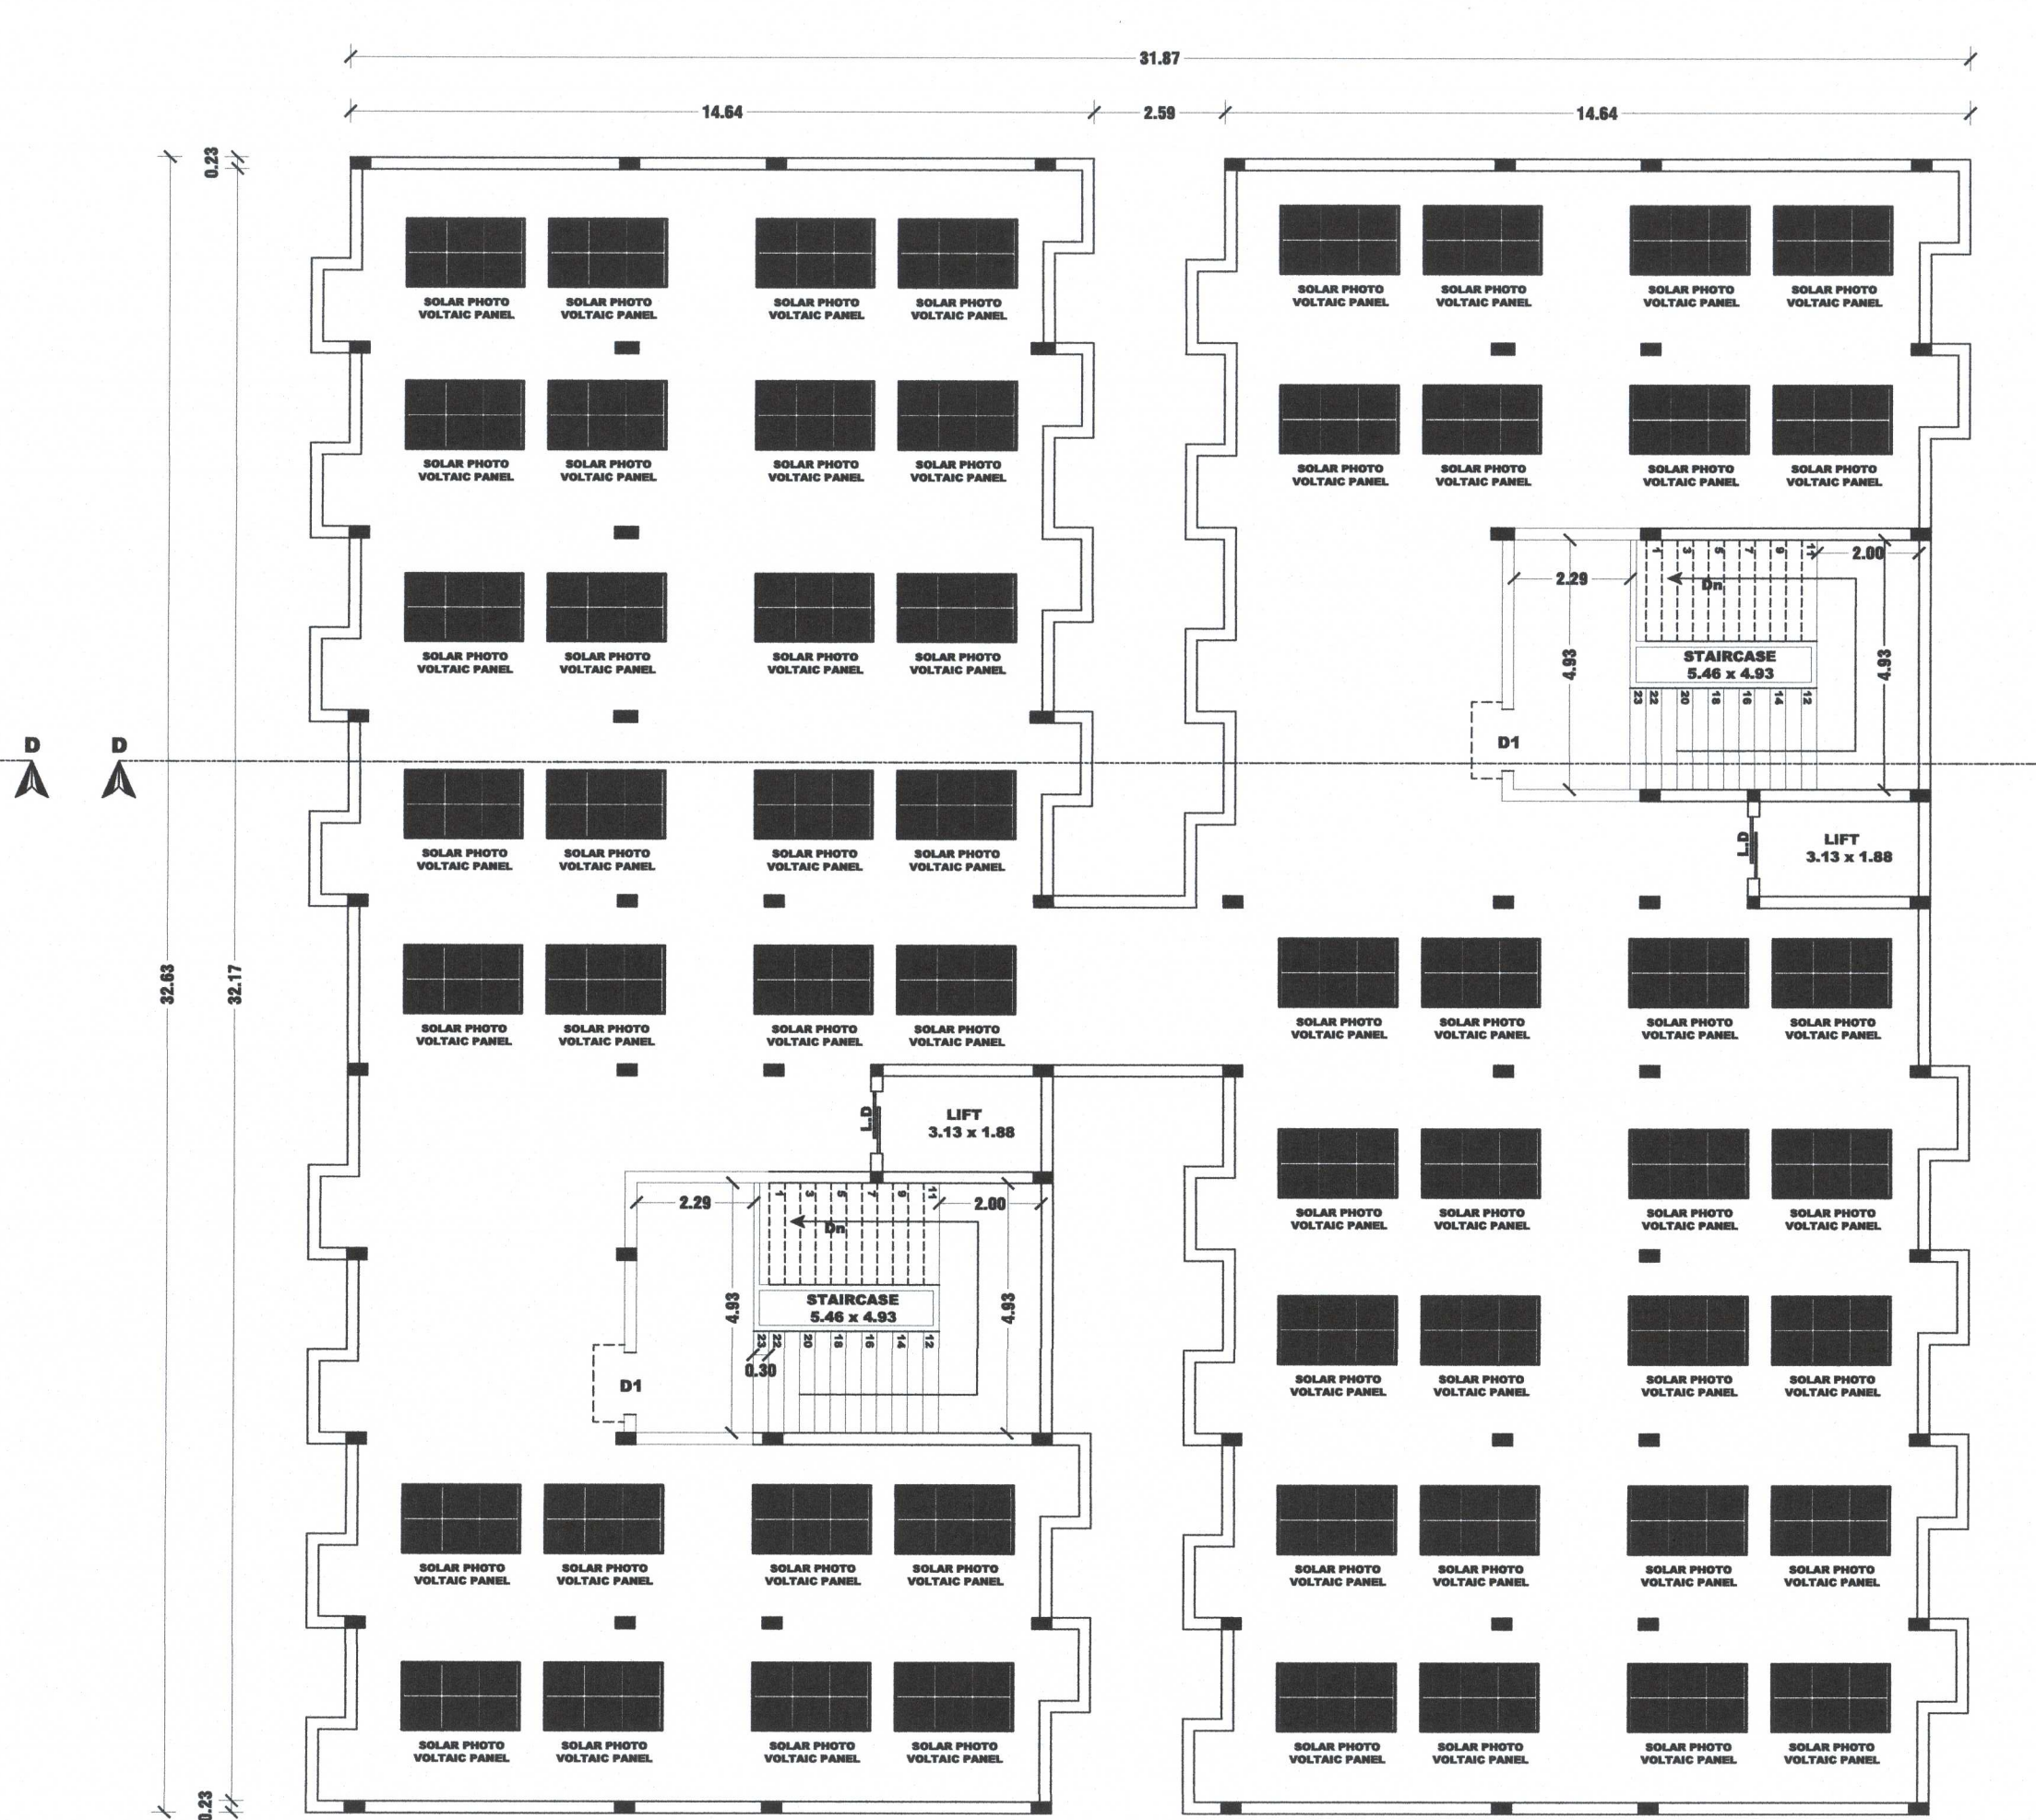

TERRACE FLOOR PLAN
(GIRLS HOSTEL)
BLOCK - D

AREA STATEMENT	SHEET No : 5 OF 7	
DESCRIPTIONS	Sq.METER	

SITE AREA :-		
AS PER DEED AREA	6.32 ACRE	25575.91
AS PER PLR / FMB AREA	2.5572 Hecs	25572.00
SUPER IMPOSED PLOT AREA		25685.84

DRAWING TITLE :-
BLOCK - D : GROUND FLOOR DETAILED PLAN ,
FLOOR 01,FLOOR02 -TYPICAL
FLOOR PLAN,TERRACE FLOOR PLAN,
SECTION ON CC, FRONT ELEVATION

SCALE 1 : 100 ALL DIMENSIONS ARE IN "METER"

BLOCK - D : GIRLS HOSTEL BLOCK

BUILDING AREA :-

FLOOR NAME	FSI AREA (IN Sq.m)	NON FSI AREA (IN Sq.m)	BUILTUP AREA (IN Sq.m)
------------	-----------------------	---------------------------	---------------------------

PROPOSED BUILDING			
BLOCK - D (GIRLS HOSTEL)			
GROUND FLOOR	986.13	---	986.13
FIRST FLOOR	957.13	---	957.13
SECOND FLOOR	957.13	---	957.13
HEAD ROOM	---	90.64	90.64
GRAND TOTAL	2900.39	90.64	2991.03

JOINERIES DETAILS:-		
REFERENCE	DESCRIPTIONS	IN METRE
M.D	MAIN DOOR	2.44 X 2.13
D	DOOR	1.07 X 2.13
D1	TOILET DOOR	0.90 X 2.13
LD	LIFT DOOR	1.22 X 2.13
W	WINDOW	1.52 X 1.52
SW	STAIR WINDOW	1.52 X 1.52
V	VENTILATOR	0.91 X 0.61

FLOOR SPACE INDEX (F.S.I) :-	
F.S.I = F.S.I AREA / PLOT AREA	21741.42 / 25572.00 = 0.850 < 2

PLOT COVERAGE (P.C) :-

MAX FLOOR AREA AT ANY FLOOR / PLOT AREA	x 100 = 7269.02 / 25572.00 x 100 = 28.425 %
---	---

APPLICANT:-

REGISTERED ENGINEER:-

M.MOHANRAJ
Registered Engineer - Civil
21, Bharathi Nagar, Near Bharathi
Palace Road, Tiruppur - 640 005











STRUCTURAL ENGINEER:-

S. S. Srinivasan
Registered Engineer - Civil
21, Bharathi Nagar, Near Bharathi
Palace Road, Tiruppur - 640 005

DETAILED PLAN SHOWING THE PROPOSED CONSTRUCTION OF GI SHEET & RCC TERRACED ROOF OF BLOCK-B,E,F HAVING GROUND FLOOR OF K.M.C. COLLEGE OF LAW BUILDING IN S.F.No:217/1, 227/B1 & 229/2B AT PERUMANALLUR VILLAGE AND PANCHAYAT, AVINASHI TALUK, TIRUPPUR DISTRICT.

NAME OF THE APPLICANT :

KMC College Of Law, By Its Correspondent
Mrs.Aruna Sreedevi

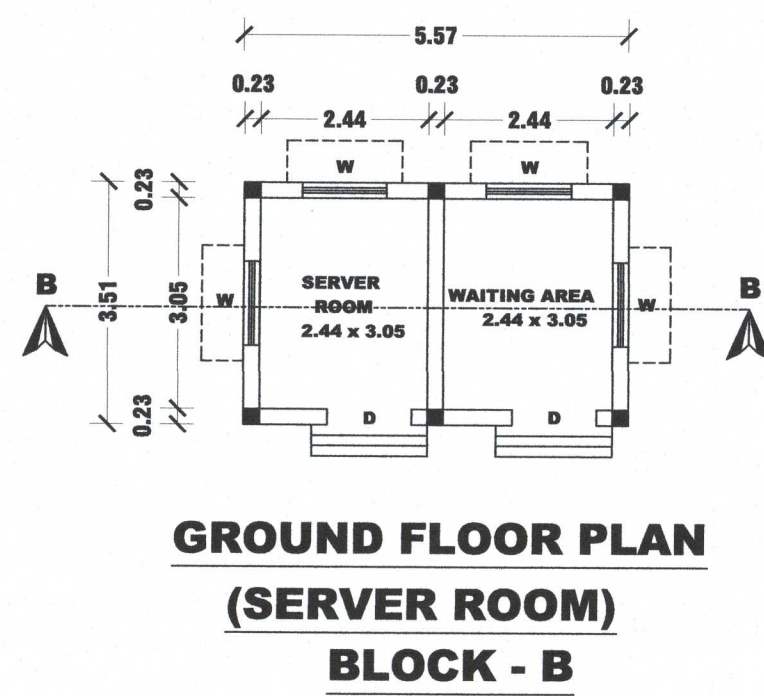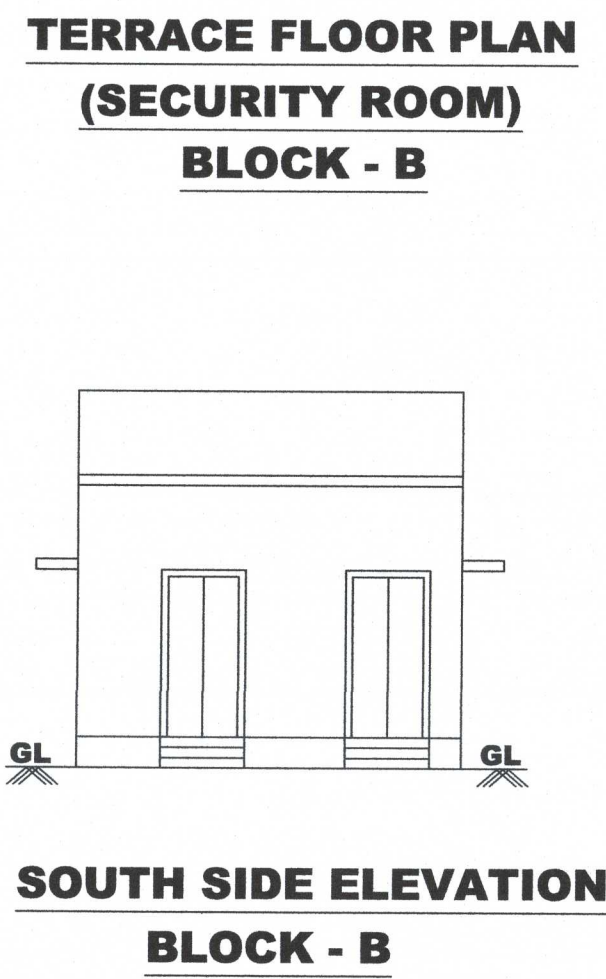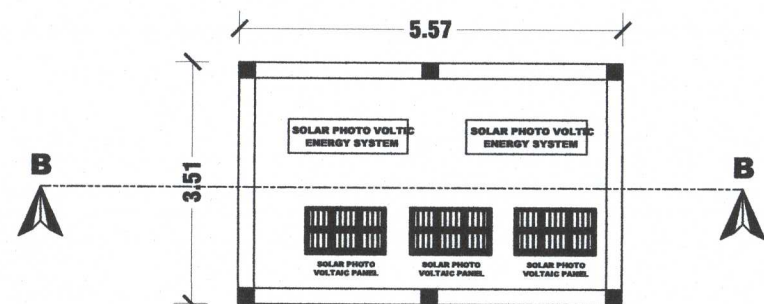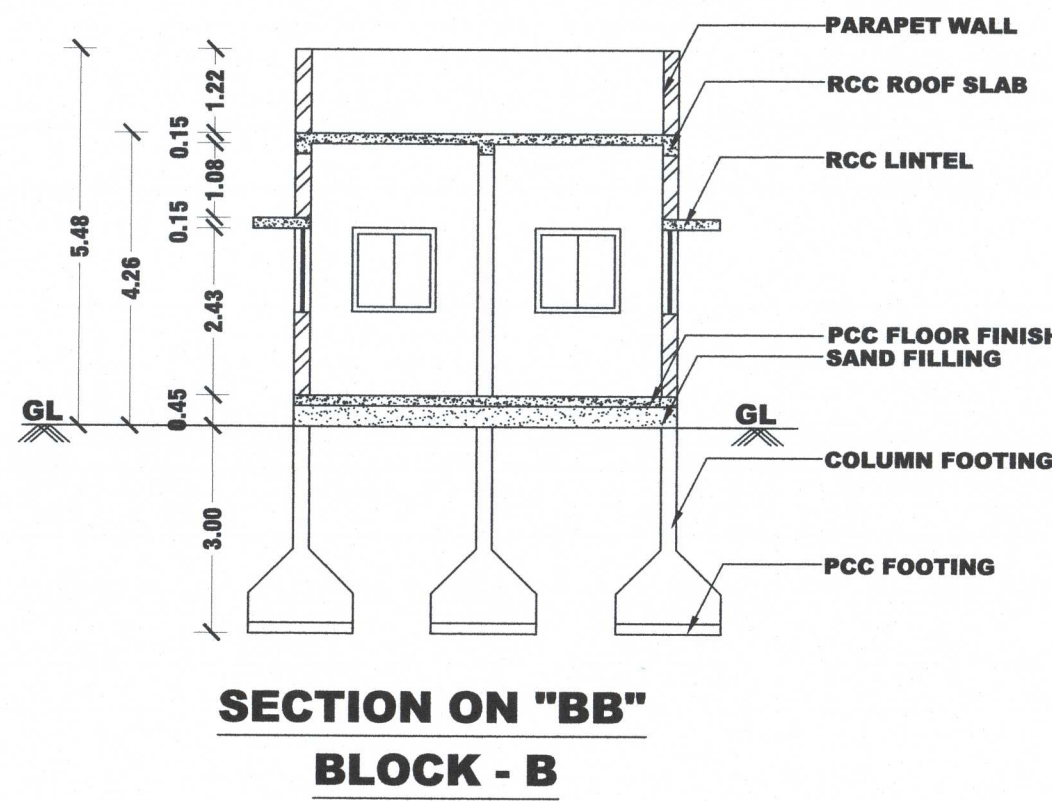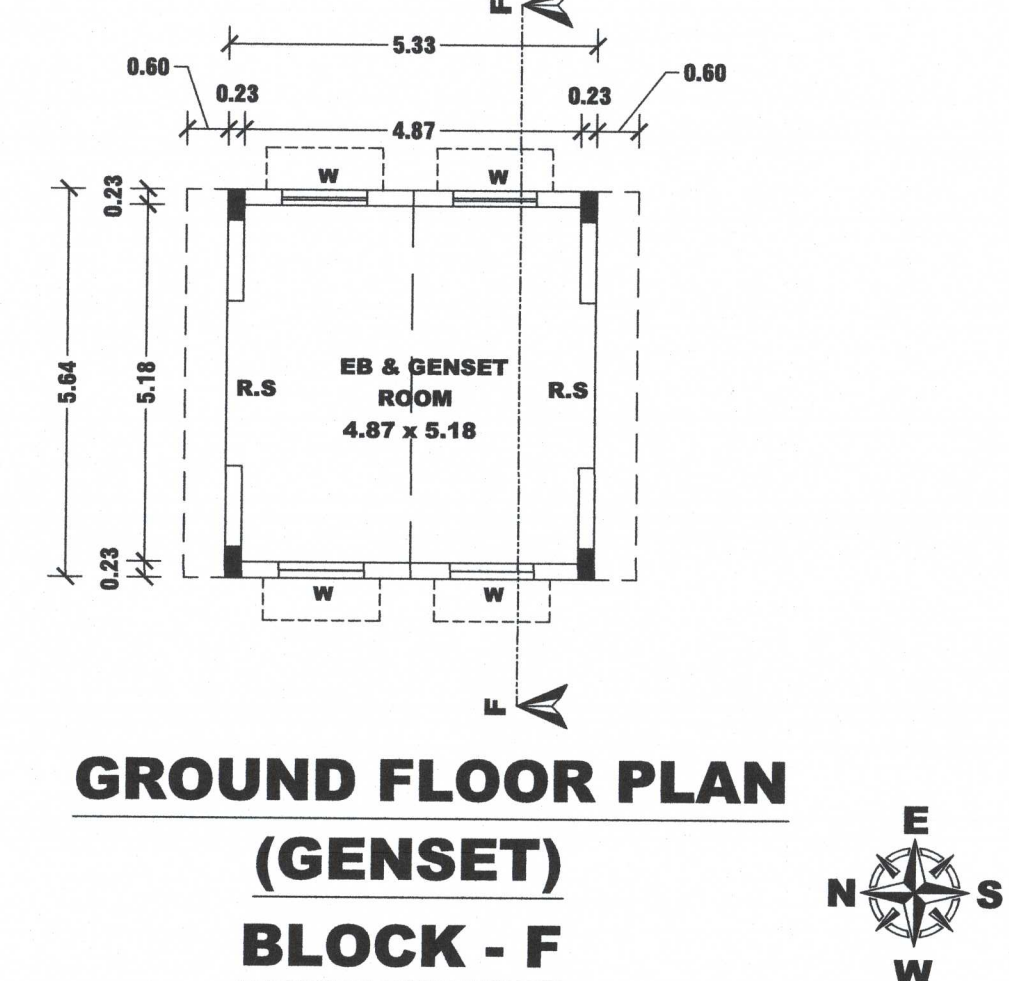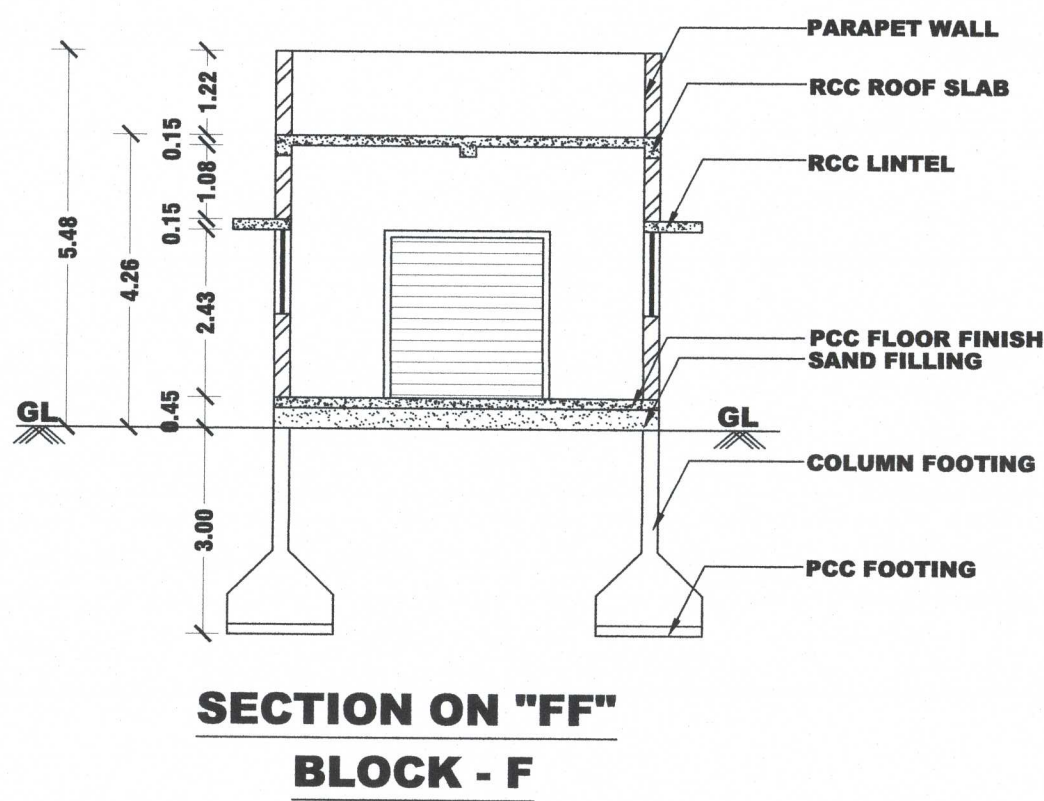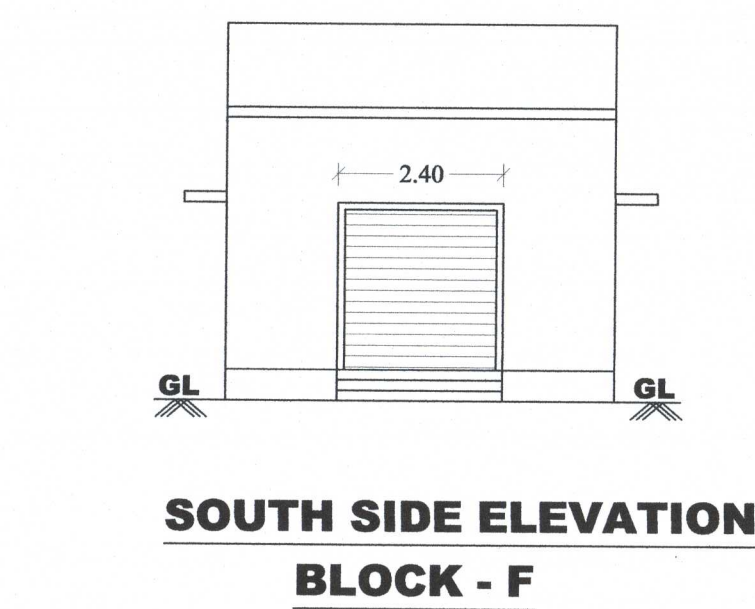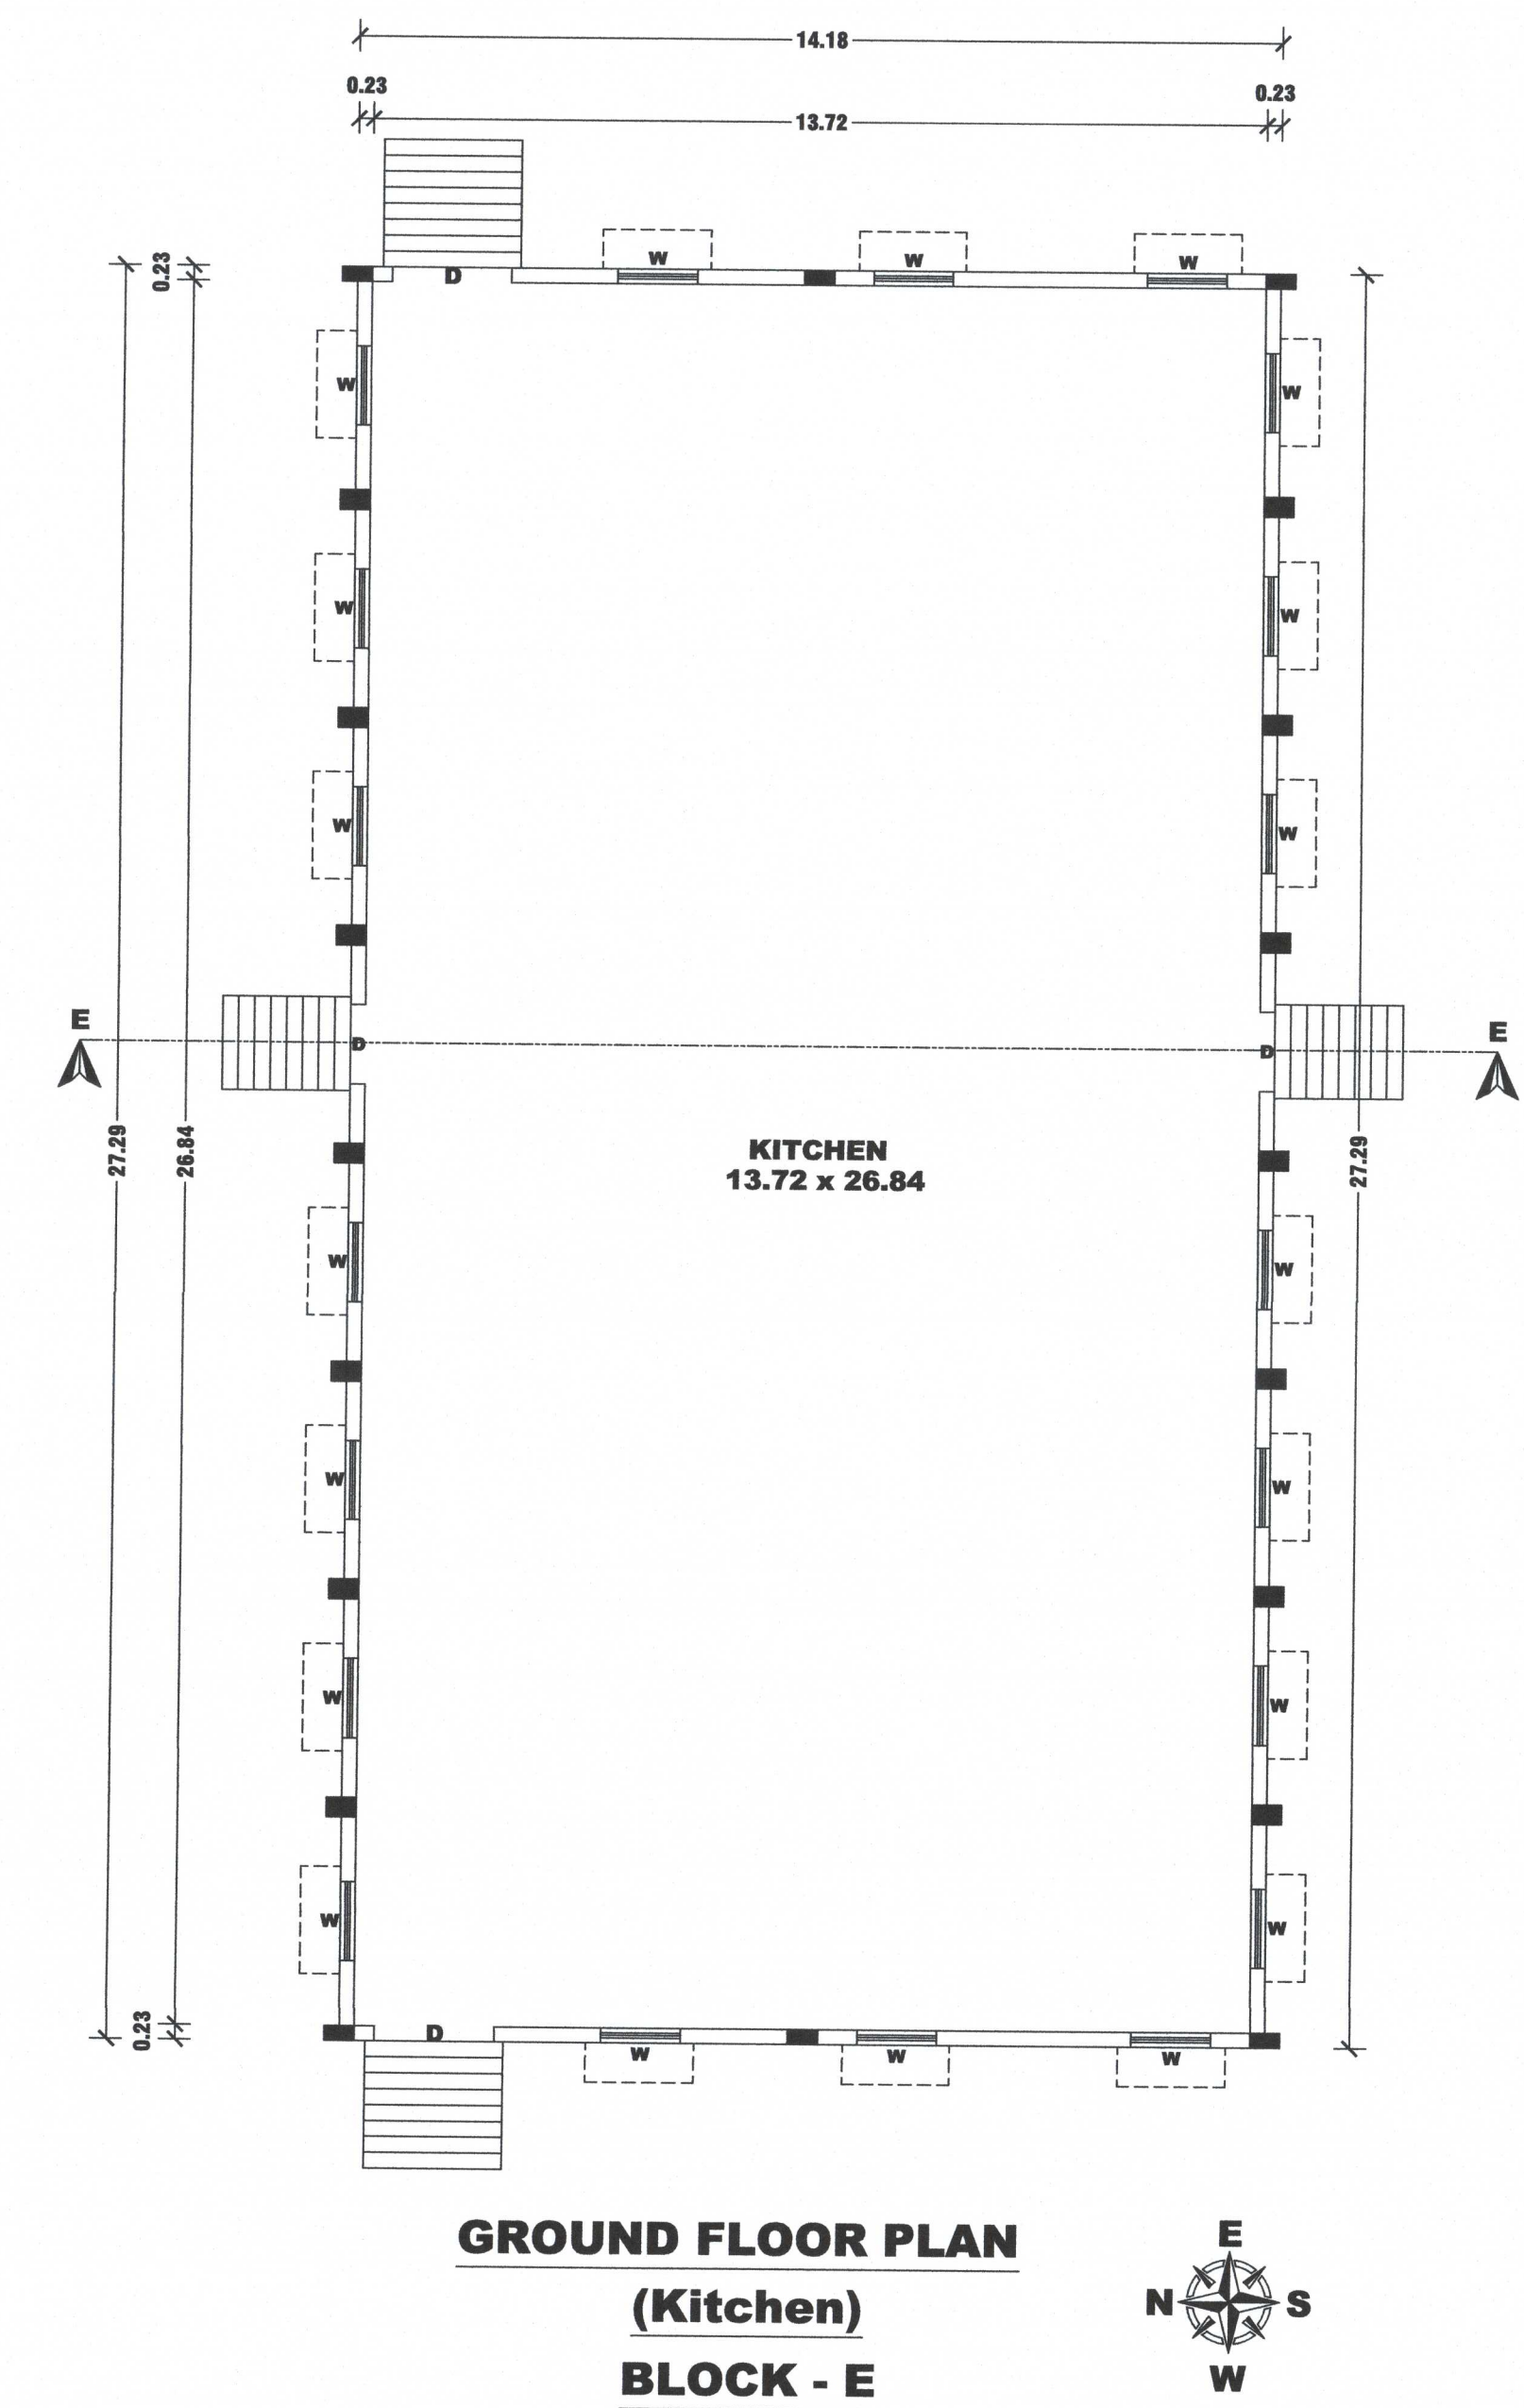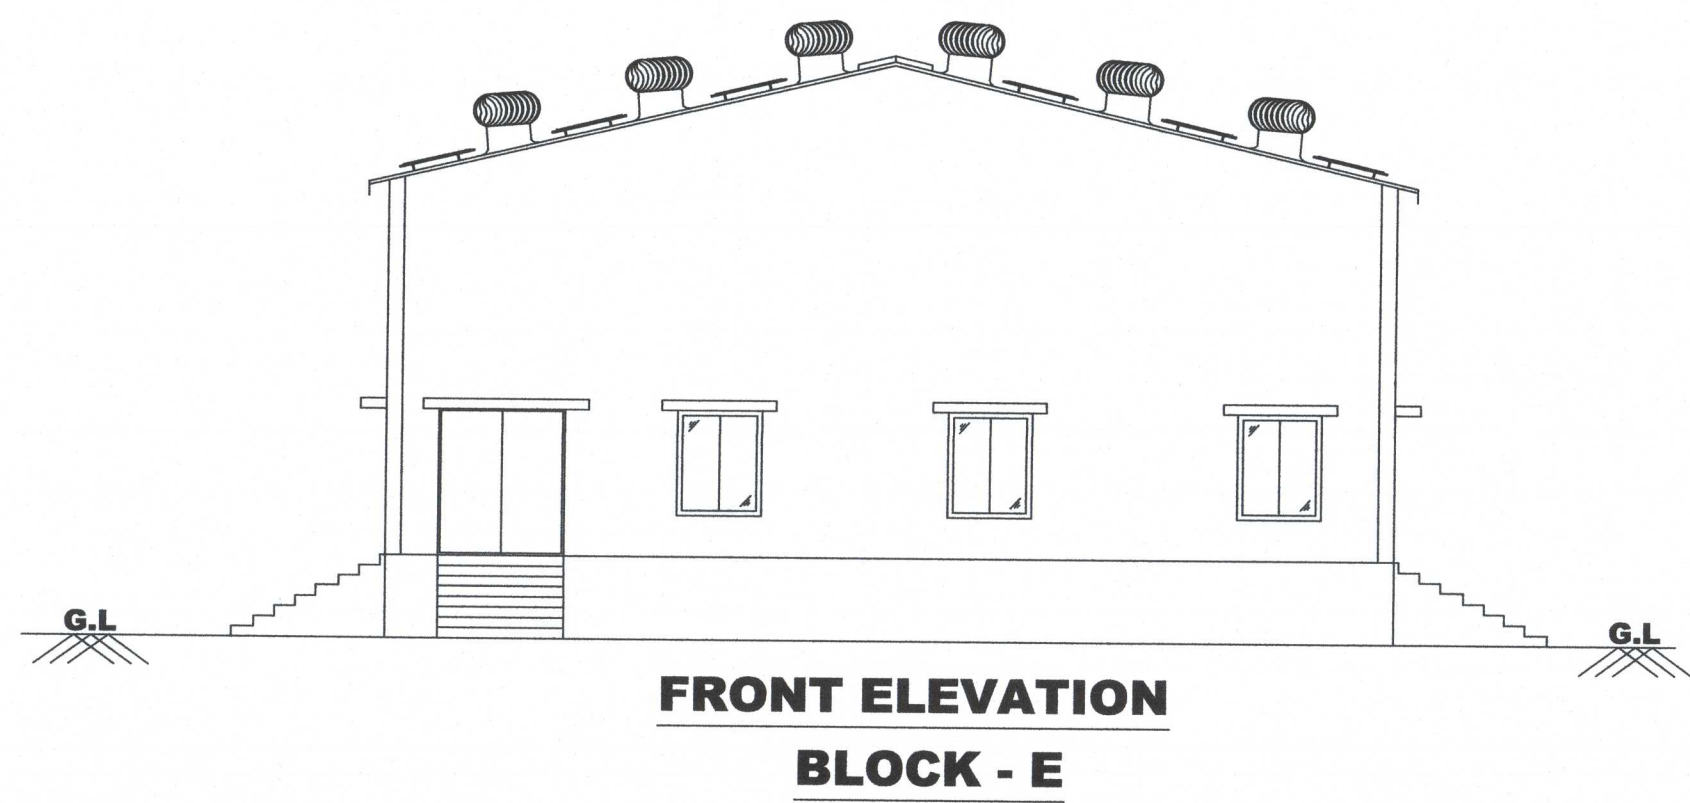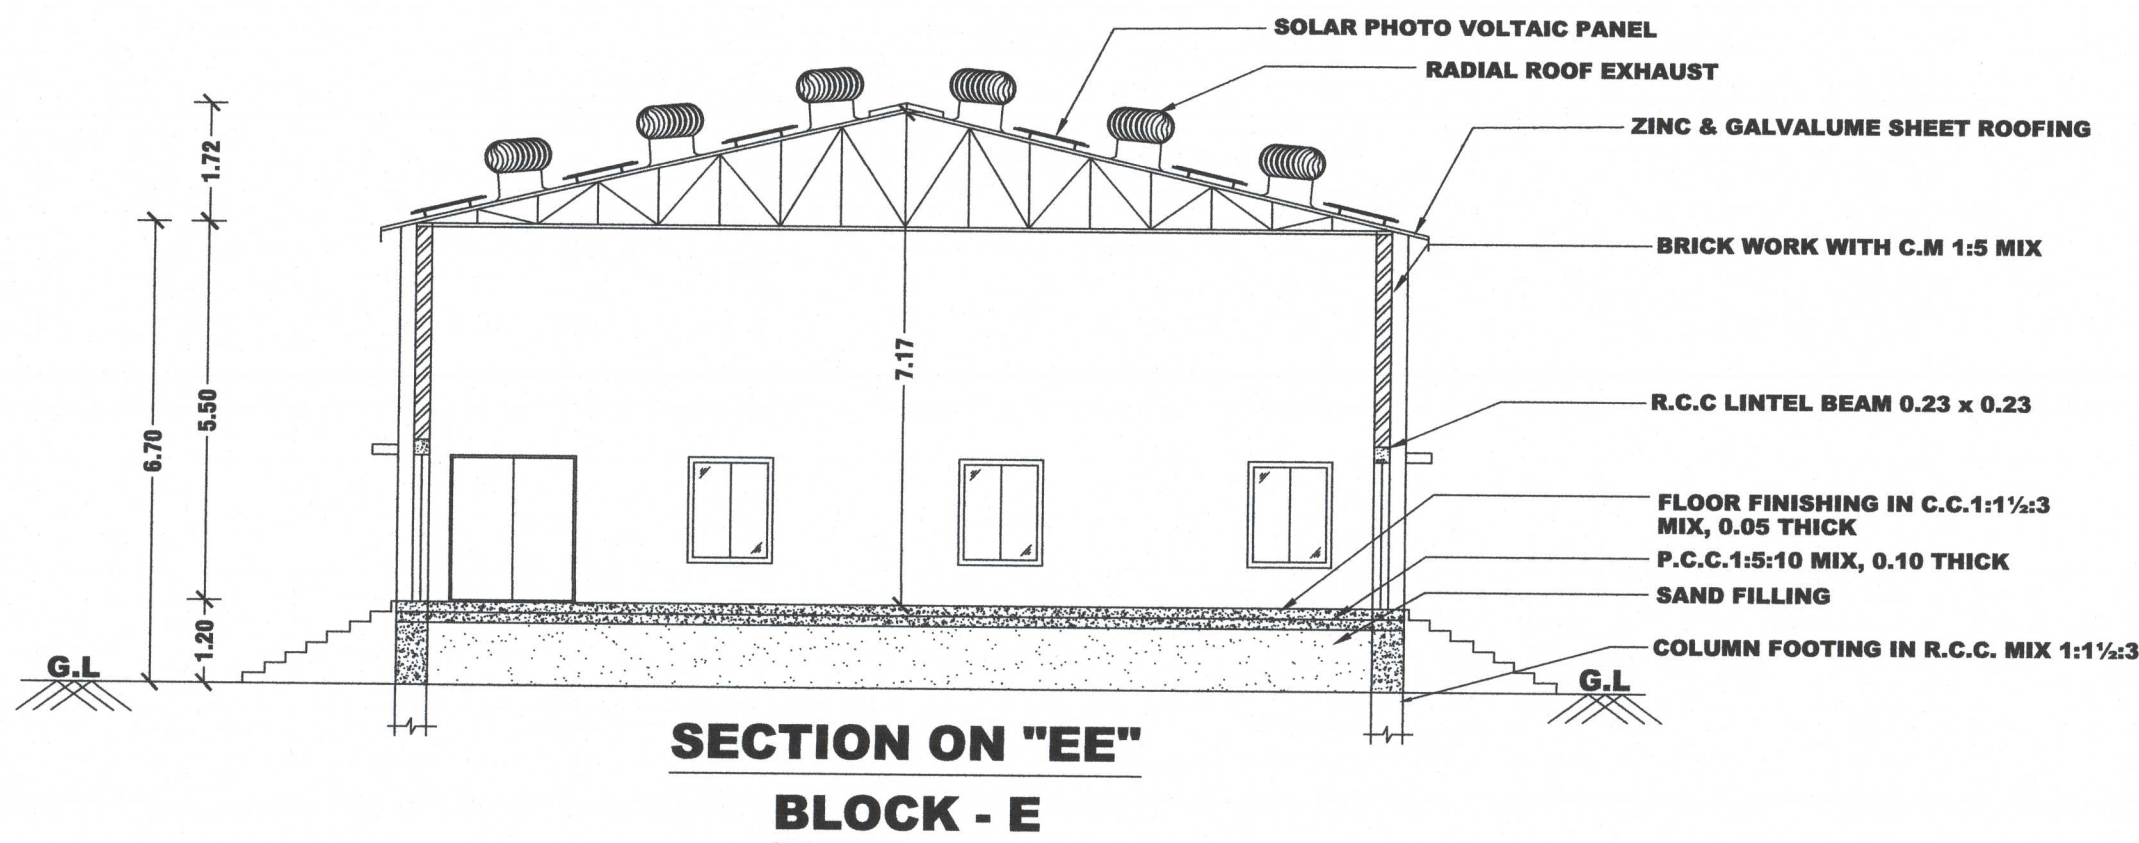

AREA STATEMENT		SHEET No : 6 OF 7
DESCRIPTIONS		Sq.METER
SITE AREA :-		
AS PER DEED AREA	6.32 ACRE	25575.91
AS PER PLR / FMB AREA	2.5572 Hecs	25572.00
SUPER IMPOSED PLOT AREA		25685.84

DRAWING TITLE :-
BLOCK - B : GROUND FLOOR PLAN ,SECTION ON BB FRONT ELEVATION.
BLOCK - E : GROUND FLOOR PLAN ,SECTION ON EE FRONT ELEVATION.
BLOCK - F : GROUND FLOOR PLAN ,SECTION ON FF FRONT ELEVATION.

SCALE 1 : 100 ALL DIMENSIONS ARE IN "METER"

BUILDING AREA :-			
FLOOR NAME	FSI AREA (IN Sq.m)	NON FSI AREA (IN Sq.m)	BUILTUP AREA (IN Sq.m)
APPROVED BUILDING			
BLOCK - B (SERVER ROOM)			
GROUND FLOOR	19.55	----	19.55
GRAND TOTAL	19.55	----	19.55
PROPOSED CONSTRUCTION			
BLOCK - E (KITCHEN)			
GROUND FLOOR	386.83	----	386.83
BLOCK - F (GENSET)			
GROUND FLOOR	30.06	----	30.06
GRAND TOTAL	436.44	----	436.44

JOINERIES DETAILS:-		
REFERENCE	DESCRIPTIONS	IN METRE
R.S	ROLLING SHUTTER	2.44 X 2.13
D	DOOR	1.22 X 2.13
D1	TOILET DOOR	0.90 X 2.13
W	WINDOW	1.22 X 1.22
V	VENTILATOR	0.91 X 0.61

FLOOR SPACE INDEX (F.S.I) :-		
$F.S.I = \frac{F.S.I \text{ AREA}}{PLOT \text{ AREA}} = \frac{21741.42}{25572.00} = 0.850 < 2$		
PLOT COVERAGE (P.C) :-		
$\frac{MAX \text{ FLOOR AREA AT ANY FLOOR}}{PLOT \text{ AREA}} \times 100 = \frac{7269.02}{25572.00} \times 100 = 28.425 \%$		

APPLICANT:-
For KMC VILLAMBAU EDUCATIONAL AND CHARITABLE TRUST
Managing Trustee

REGISTERED ENGINEER:-
M.MOHANRAJ BE,M.Sc.,B.V.
Registered Engineer Grade-I
023MR.E-1/Tirupur-L.P.A.
276, Bharathi Nagar, Near Bharathi
Palladium Road, TIRUPUR - 641 005.

STRUCTURAL ENGINEER:-
S. SURESH K. SURESH K. SURESH K.
Reg. Struc. Engineer Gr-I
Reg.No-09/2020/RSE-GR-I, EDTCP
PRITHAM BUILDING SERVICES
No-6/1, Sree Complex, First Floor,
Erode-638 011, Ph: 96594 45577

REVISED SITE PLAN SHOWING THE PROPOSED CONSTRUCTION OF RCC ROOF OF BLOCK-A ,B,C,D,E & F HAVING GROUND FLOOR+3 FLOORS OF K.M.C. COLLEGE OF LAW & HOSTEL BUILDING IN S.F.No:217/1, 227/B1 & 229/2B AT PERUMANALLUR VILLAGE AND PANCHAYAT, AVINASHI TALUK, TIRUPPUR DISTRICT.

NAME OF THE APPLICANT :

KMC College Of Law, By Its Correspondent
Mrs.Aruna Sreedevi

S.F.No. : 214

S.F.No. : 215

S.F.No. : 217/1

S.F.No. : 216

S.F.No. : 227/B1

S.F.No. : 229/2B

S.F.No. : 229/2A

S.F.No. : 227/2A

SITEPLAN


SCALE (1:400)

BLOCK - A		
CLASS ROOM DETAILS- COLLEGE		
IN ALL FLOORS	Total Nos	Total Area in Sq.m
Total class room	33	4399.66
No of Students - 2 Sq.m / Each		
No of Students - 2200 Members		
BLOCK - C & D - ROOM DETAILS		
Boys Hostel (Block C)		Girls Hostel (Block D)
In all floors	Total Rooms in Nos	Total Rooms in Nos
Total	71	67
PARKING DETAILS- COLLEGE		
DESCRIPTIONS	REQUIRED	PROVIDED
1 Car Space for every 100 Sq.m of class room area or part thereof (4399.66 Sq.m)	44 Nos	70 Nos
1 Two wheeler Space for every 50 Sq.m of class room area or part thereof (4399.66 Sq.m)	88 Nos	90 Nos
P.H CAR SLOTS	05 Nos	10 Nos
P.H TWO WHEELERS	09 Nos	20 Nos

PARKING DETAILS- HOSTELS		
DESCRIPTIONS	REQUIRED	PROVIDED
1 Two wheeler Space for every 10 Rooms(Boys Hostel Total Rooms-71 Nos)	8 Nos	30 Nos
1 Two wheeler Space for every 10 Rooms(Girls Hostel Total Rooms-67 Nos)	7 Nos	30 Nos

COLOUR INDEX

SITE BOUNDRY SHOWN	
PROPOSED BUILDING SHOWN	
DRIVEWAY SHOWN	
EXISTING ROAD SHOWN	

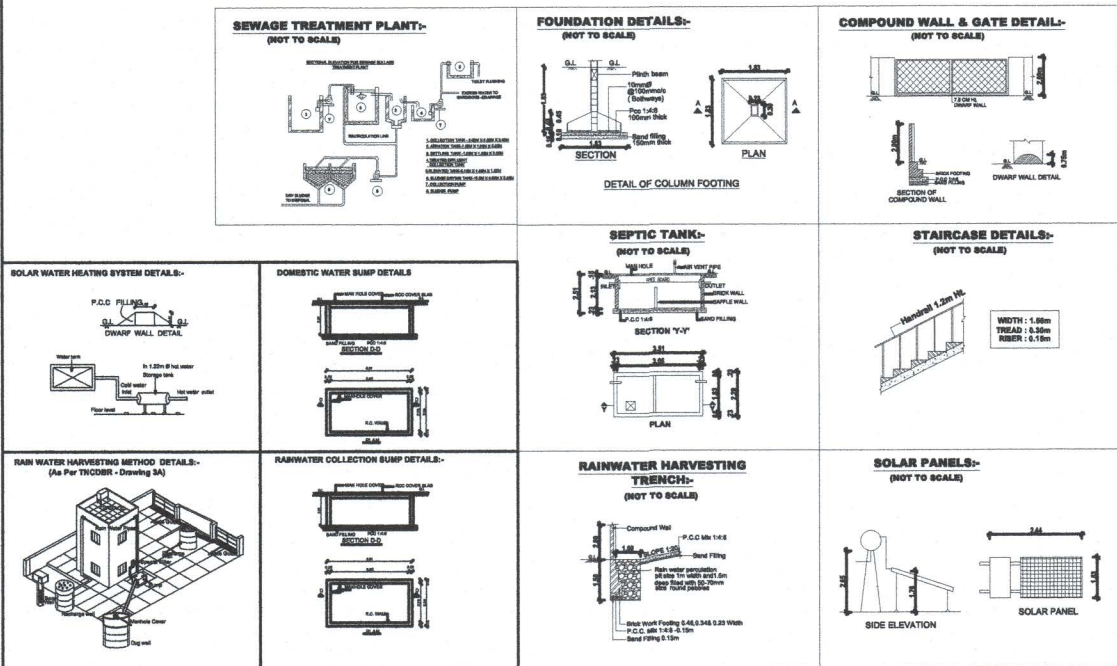

BP/TCP[TD] No.09/2024

Supervisor: Tmt.Sebasti Rosali

D.Man : Thiru.Elanchezhiyan R.K

Surveyor/A.D.Man : Thiru.S.Riswan

Validity unknownSignature valid

Signed by: Director
Location: null
Date: 2024.10.19 15:03

Signature Not Verified
Signed by: Surveyor
Location: null
Date: 2024.10.22 09:05:57

AREA STATEMENT		SHEET No : 7 OF 7	
DESCRIPTIONS		Sq.METER	
SITE AREA :-			
AS PER DEED AREA	6.32 ACRE	25575.91	
AS PER PLR / FMB AREA	2.5572 Hecs	25572.00	
SUPER IMPOSED PLOT AREA		25685.84	
BUILDING AREA :-			
FLOOR NAME	FSI AREA (IN Sq.m)	NON FSI AREA (IN Sq.m)	BUILTUP AREA (IN Sq.m)
APPROVED BUILDING			
(ONLINE APPLICATION No:SWP/BPA/003317/2022),Dt.26.11.2022 LP/TCP(TD) No . 382/2022 BP/TCP(TD)No.74/2022			
BLOCK -A (MAIN BLOCK)			
GROUND FLOOR	3456.69	4.38	3461.07
BLOCK - B (SECURITY ROOM)			
GROUND FLOOR	19.55	---	19.55
PROPOSED CONSTRUCTION (REVISED)			
BLOCK -A (MAIN BLOCK)			
GROUND FLOOR	4013.23	841.55	4854.78
FIRST FLOOR	3828.59	841.55	4670.14
SECOND FLOOR	3828.59	841.55	4670.14
THIRD FLOOR	3828.59	841.55	4670.14
HEAD ROOM	---	239.04	239.04
TOTAL (A)	15499.00	3605.24	19104.24
BLOCK - B (SERVER ROOM)			
GROUND FLOOR	19.55	---	19.55
TOTAL (B)	19.55	---	19.55
BLOCK - C (BOYS HOSTEL)			
GROUND FLOOR	991.67	---	991.67
FIRST FLOOR	956.96	---	956.96
SECOND FLOOR	956.96	---	956.96
HEAD ROOM	---	90.64	90.64
TOTAL (C)	2905.59	90.64	2996.23
BLOCK - D (GIRLS HOSTEL)			
GROUND FLOOR	986.13	---	986.13
FIRST FLOOR	957.13	---	957.13
SECOND FLOOR	957.13	---	957.13
HEAD ROOM	---	90.64	90.64
TOTAL (D)	2900.39	90.64	2991.03
BLOCK - E (KITCHEN)			
GROUND FLOOR	386.83	---	386.83
TOTAL (E)	386.83	---	386.83
BLOCK - F (GENSET)			
GROUND FLOOR	30.06	---	30.06
TOTAL (F)	30.06	---	30.06
GRAND TOTAL	21741.42	3786.52	25527.94
FLOOR SPACE INDEX (F.S.I) :-		S C A L E 1 : 4 0 0	
F.S.I AREA	= 21741.42	ALL DIMENSIONS ARE IN 'METRE'	
PLOT AREA	= 25572.00 = 0.850 < 2		
PLOT COVERAGE (P.C) :-			
MAX FLOOR AREA AT ANY FLOOR		= 7269.02	
PLOT AREA		25572.00 x 100 = 28.425 %	

BUILDING HEIGHT DETAILS			
DESCRIPTIONS	HEIGHT OF THE BUILDING (in Meter)	HEAD ROOM & PARAPET HEIGHT (in Meter)	TOTAL HEIGHT OF THE BUILDING (in Meter)
BLOCK A	22.15	2.20	24.35
BLOCK B	4.26	1.22	5.48
BLOCK C	12.33	2.20	14.53
BLOCK D	12.33	2.20	14.53
BLOCK E	6.70	1.72	8.42
BLOCK F	4.26	1.22	5.48
PARKING DETAILS- OVER ALL			
DESCRIPTIONS	REQUIRED	PROVIDED	
CAR SLOTS	68 Nos	70 Nos	
TWO WHEELERS	137 Nos	150 Nos	
P.H CAR SLOTS	09 Nos	10 Nos	
P.H TWO WHEELERS	16 Nos	20 Nos	
CYCLE SPACE AREA	Not Required	100 Nos	

OSR DETAILS		
OPEN SPACE RESERVATION AREA	2568.58 Sq.m (10.00%)	2667.36 Sq.m (10.43%)

FOR OFFICE USE ONLY

APPLICANT:-
For KMC VALLAMMAI EDUCATIONAL AND CHARITABLE TRUST
Managing Trustee

REGISTERED ENGINEER:-
M.MOHANRAJ B.E.,M.B.A.,M.V.
Registered Engineer Grade-I
022/M.E-1/Tirupur- L.P.A.
276, Bharathi Nagar, Near Bharathi School,
Palladam Road, TIRUPUR - 641 605.

STRUCTURAL ENGINEER:-
Er.S.SURESH M.E.(Structural Engg.) M.B.A.
Reg. Struc. Engineer Gr-I,
Reg.No:09/2020/RSEGR-I,EDTCP
PRITAM BUILDING SERVICES
No:42/1, Siva Complex, First Floor,
Erode-638 011, Ph: 96594 45577