

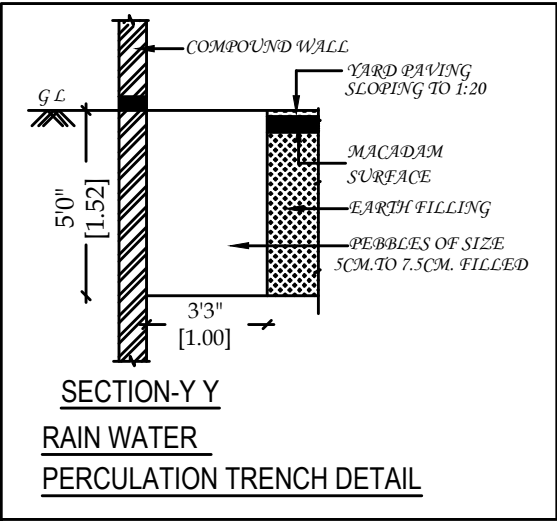
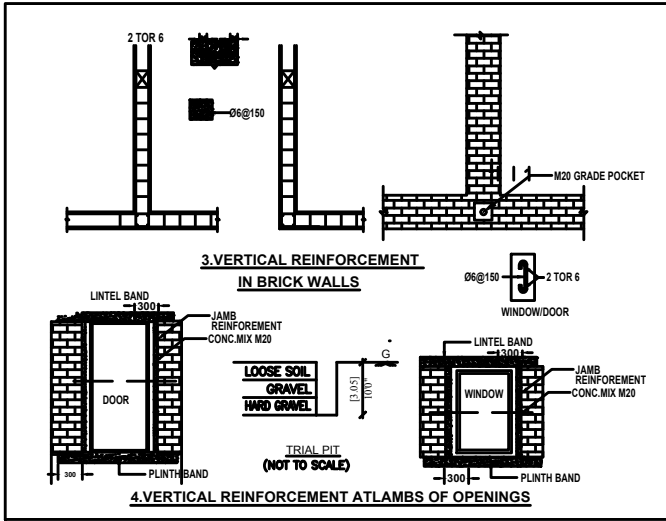
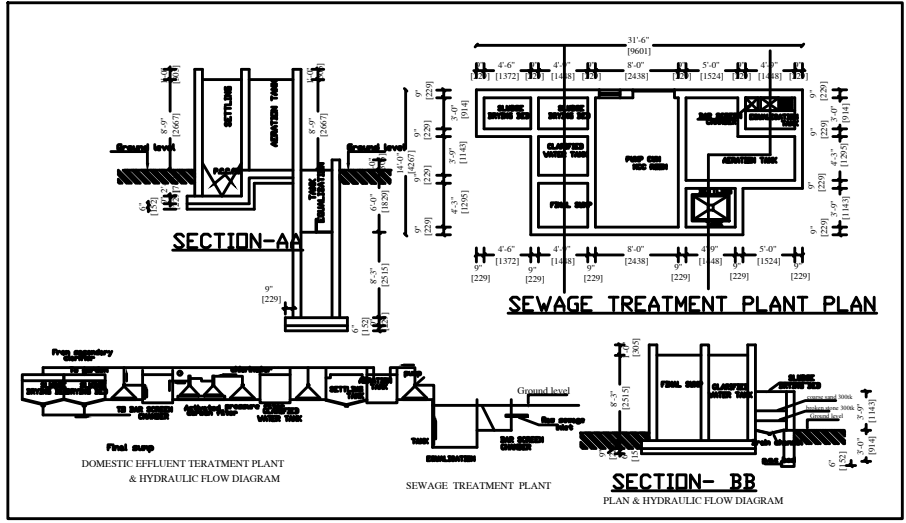
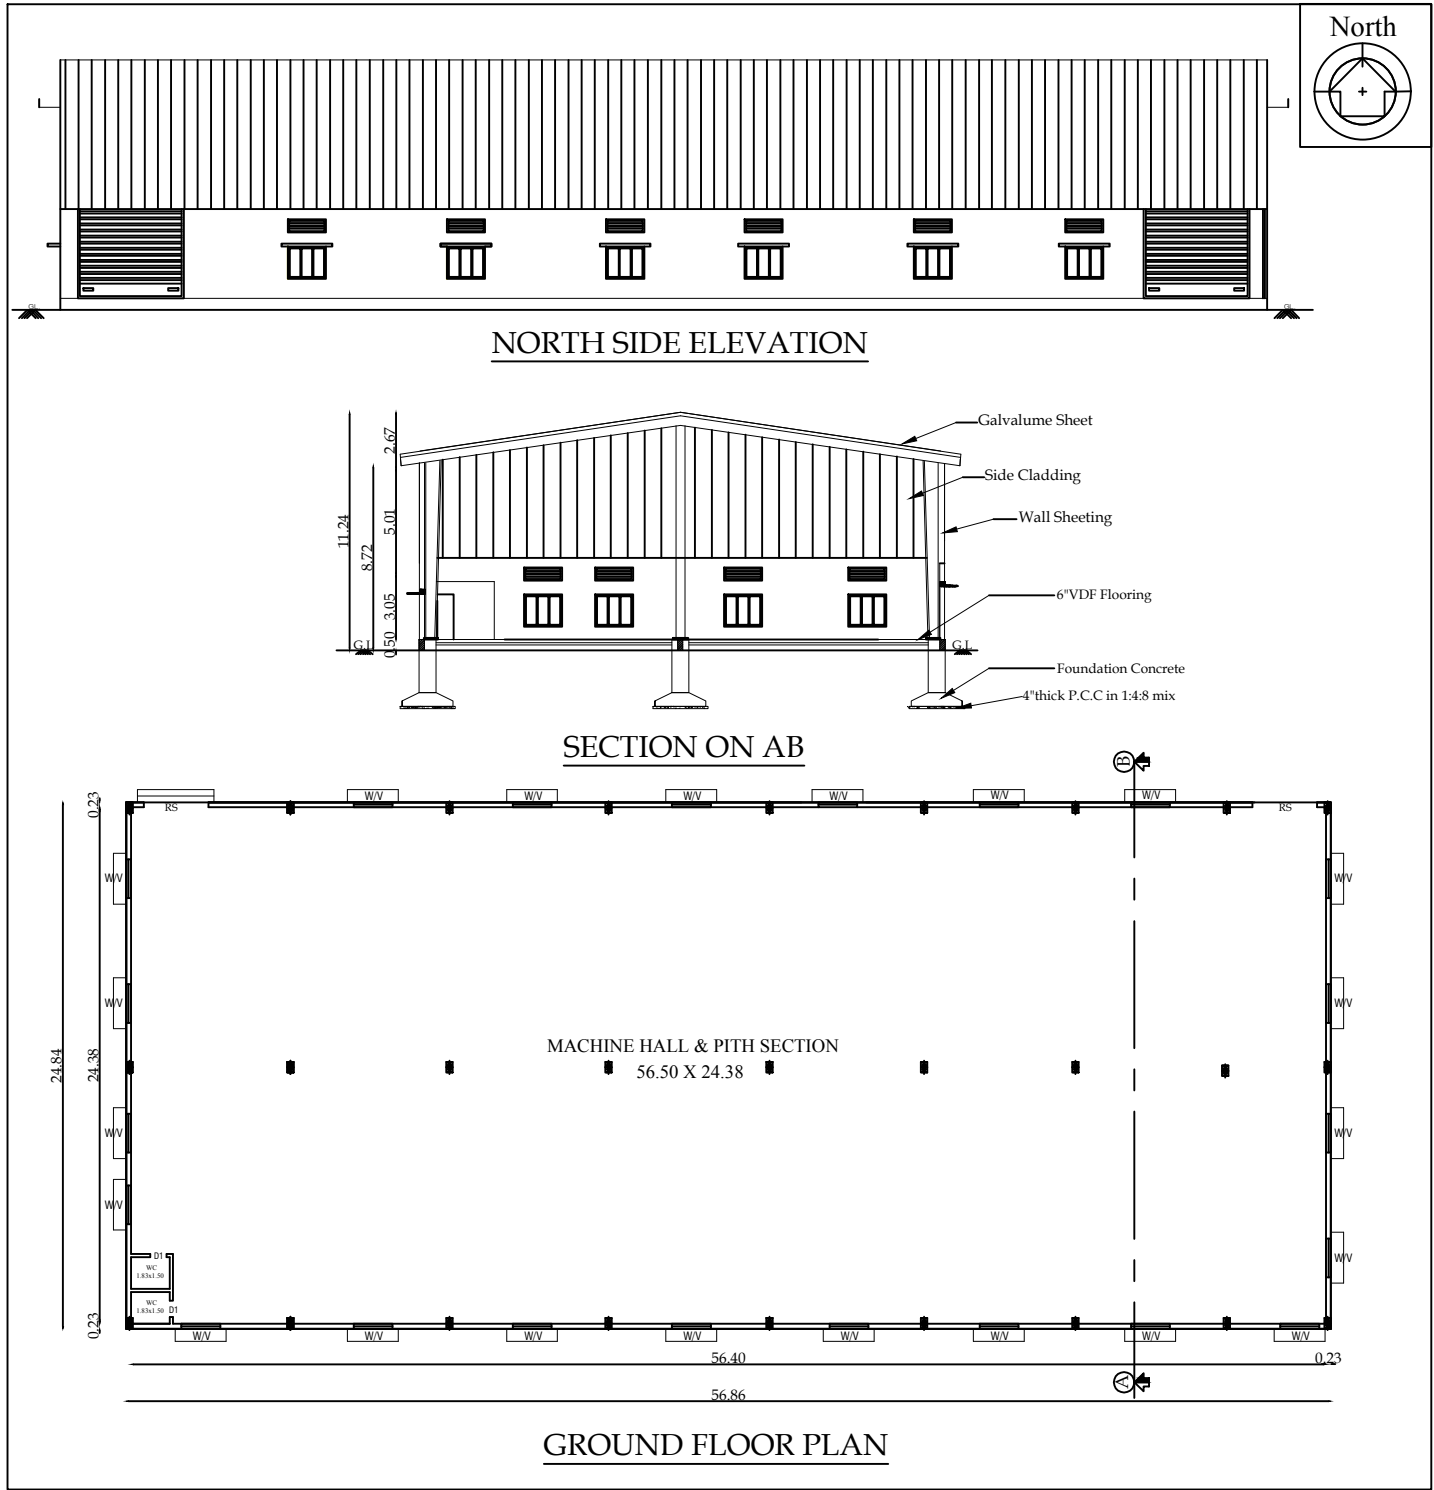
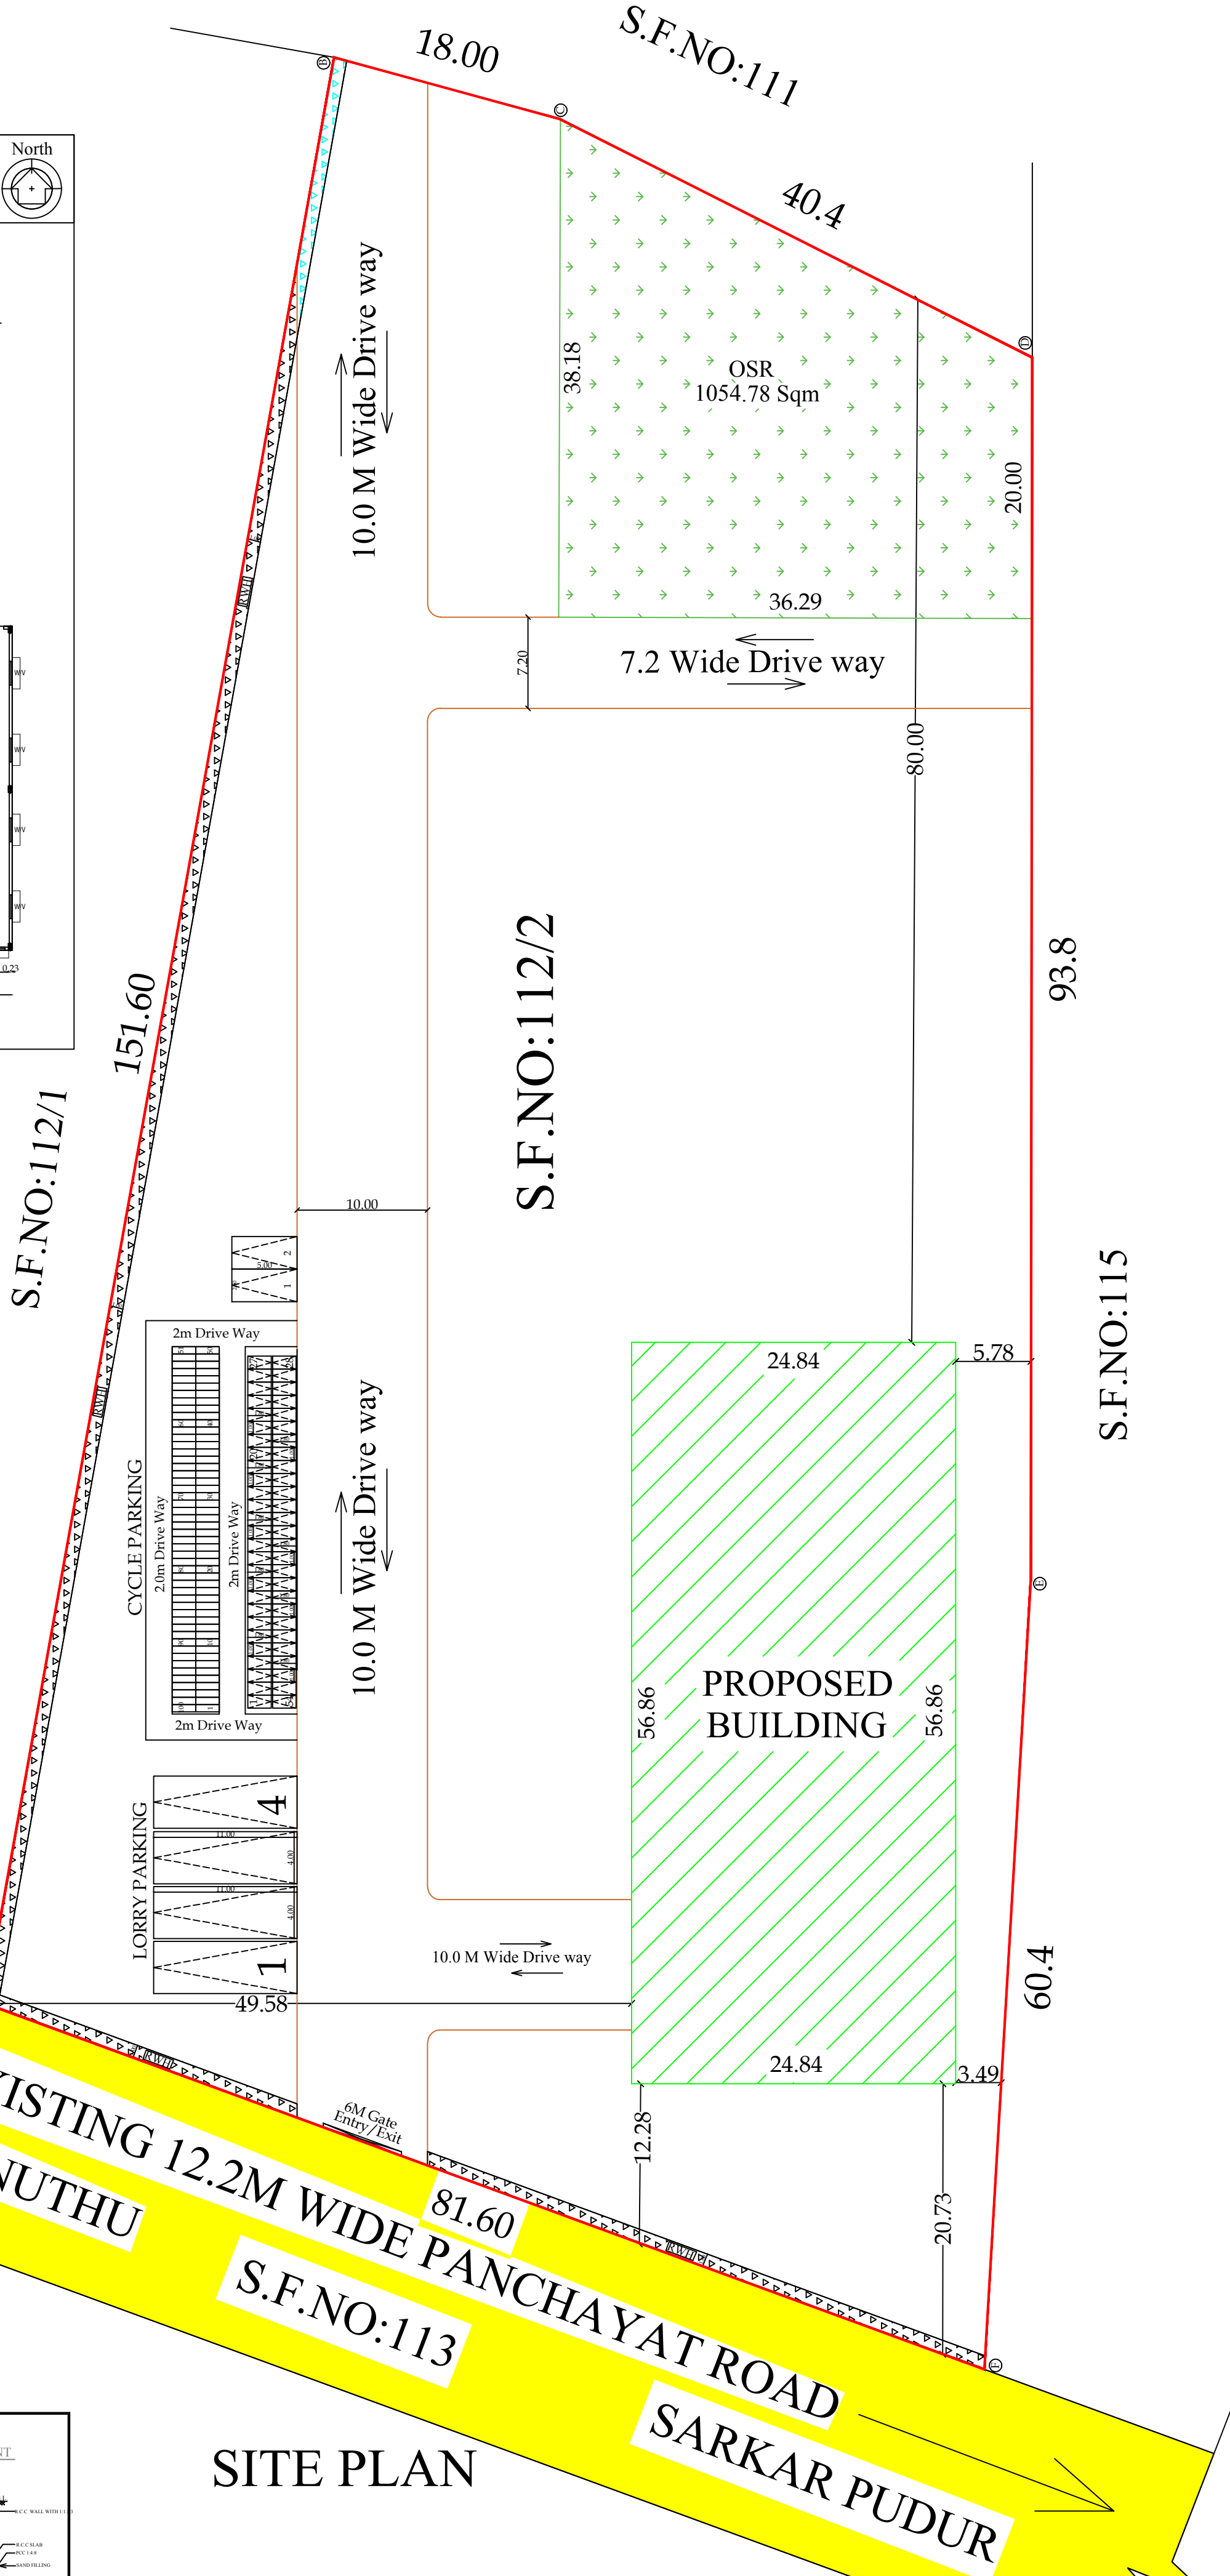
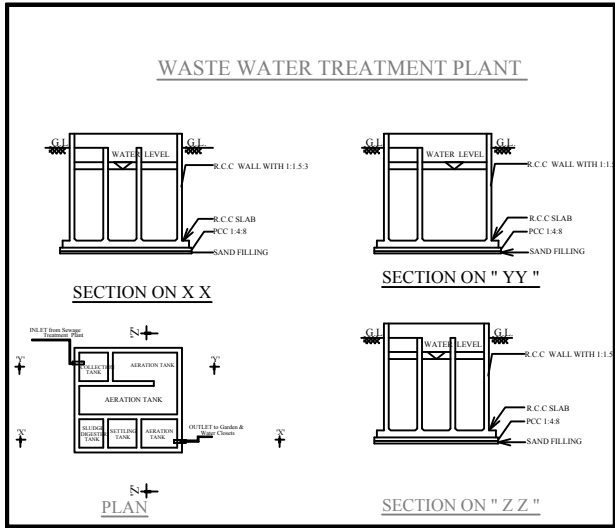
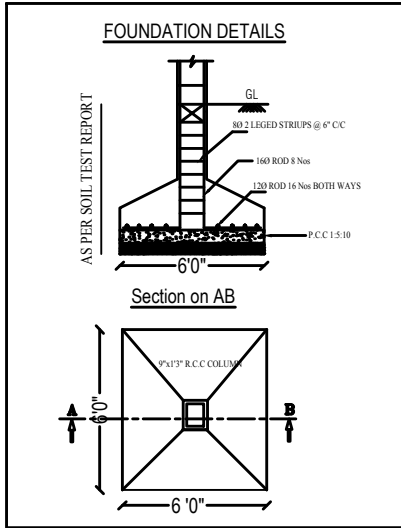


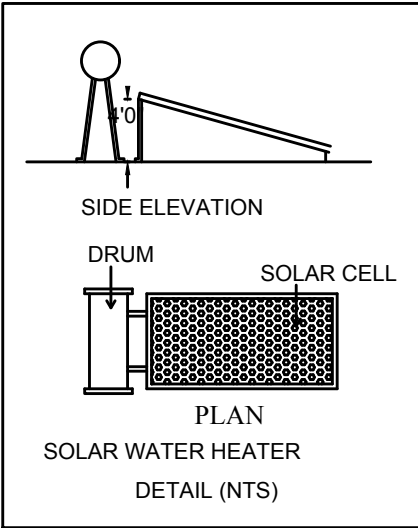

SWP/BPA/009995/2023
BP/TCP[TD] No.61/2023
Supervisor : Tmt. K.Padma3
Surveyor : Thiru. K.Arunkumar

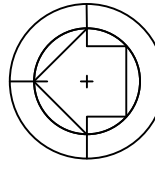

Site plan & Floor plan		SHEET NO:1/1	
Plan Showing The Proposed Construction of PPGL Sheet Roof Coir Industrial Buildings In S.F No: 112/2, AT Sarkarpudur Village, Reddipalayam Village Panchayat, Udumalaipettai Taluk , Tiruppur District.			
TYPE OF INDUSTRY : COTTAGE INDUSTRY			
North 		Scale 1 : 100	
AREA DETAILS:			
AREA OF SITE (As Per Document)		- 10303.00SQM.	
AREA OF SITE (As Per Site)		- 10500.99SQM.	
FLOOR NAME	FSI AREA	NON FSI	TOTAL AREA (Sqm)
GROUND FLOOR	1412.40	-	1412.40
TOTAL	1412.40	-	1412.40
TOTAL FSI AREA = 1412.40 SQM.			
FLOOR SPACE INDEX		$= \frac{1412.40}{10303.00} = 0.137 < 1.5$	
PARKING DETAILS :			
PARKING REQUIREMENT		REQUIRED	PROVIDED
TOTAL NO. OF LORRY PARKING		03 NOS	04 NOS
TOTAL NO. OF CAR PARKING		-	03 NOS
TOTAL NO. OF TWOWHEELER PARKING		28 NOS	54 NOS
TOTAL NO. OF CYCLE PARKING		28 NOS	100 NOS
O.S.R PROVIDED = 1054.78 SQ M		ALL DIMENSIONS ARE IN METER	
HEIGHT OF BUILDING - 8.72M.			
HORSE POWER DETAILS : 5 HP.			
NO OF WORKERS DETAIL :			
MALE		FEMALE	
6 NOS		2 NOS	
TOTAL		8 NOS	
REFERENCE:			
PROPOSED BUILDING			
SITE BOUNDARY			
ROAD			
DRIVEWAY			
O.S.R			
RAINWATER HARVESTING			
JOINERIES DETAILS			
TYPE	DESCRIPTION	SIZE	
RS	ROLLING SHUTTER	5.00 X 3.50	
W	WINDOW	1.80 X 1.50	
V	VENTILATOR	1.80 X 0.62	