

BUILDING PLAN SHOWING THE EXISTING AND PROPOSED
ADDITIONAL CONSTRUCTION OF A INSTITUTIONAL BUILDING IN
SF.NOS:- 3/1, 6/1, 2, 3, 4, 5, 9/1, 10/1, 2, 11/1, 2, 3, 4, 5, 6, 7, 12/1
AT PALAYAKOTTAI VILLAGE, KANGAYAM TALUK, TIRUPPUR
DISTRICT.

SCALE :- 1:100
INSTITUTIONAL BUILDING




AREA DETAILS:-	IN SQM	IN ACRE
AREA OF SITE AS PER FMB / PATTA	= 248550.00 Sqm	61.42 Acre
AREA OF SITE AS PER DOCUMENT	= 248550.00 Sqm	61.42 Acre
SUPER IMPOSED PLOT AREA	= 249731.00 Sqm	

PROPOSED BUILDING AREA DETAILS:- (BLOCK - 01)					
S.No	FLOOR	FSI	OTS AREA	NON-FSI	TOTAL
1	GROUND FLOOR	2919.60	1027.70	-	3947.30
2	FIRST FLOOR	2496.40	1380.90	-	3877.30
3	SECONDE FLOOR	3187.90	689.40	-	3877.30
4	THIRD FLOOR	3187.90	689.40	-	3877.30
6	TERRACE FLOOR	-	-	163.70	163.70
TOTAL		11791.80	3787.40	163.70	15742.90

SYM	JOINERY DETAILS	SIZE IN METER
MD	MAIN DOOR	2.44 X 2.44
D	DOOR	1.22 X 2.44
D1	DOOR	0.91 X 2.44
D2	DOOR	0.61 X 2.44
LD	LIFT DOOR	1.22 X 2.44
W	WINDOW	1.83 X 1.83
SW	WINDOW	1.83 X 1.37
FG	FIXED GLASS	3.40 X 2.44
V	VENTILATOR	1.83 X 0.91

NOTE:-
* ALL DIMENSIONS ARE IN METRE
* ALL ROUND COMPOUND WALL PROVIDED.
* RAINWATER PERCOLATION PITS PROVIDED ALL ROUND THE SITE.
* S.T.P PROVIDED IN THE SE CORNER OF THE SITE.
* SUMP AND FIRE SUMP PROVIDED.
* LIGHTNING CONDUCTOR PROVIDED IN THE ROOF.
* FIRE EXTINGUISHER & EMERGENCY ALARM IS PROVIDED.

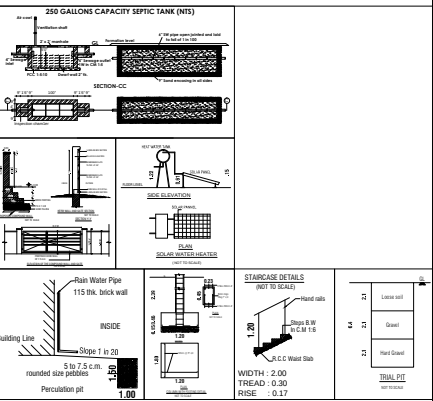

D. ARUN KUMAR, B.E (CIVIL)
REGISTERED CONSTRUCTION ENGINEER
Reg No : Coimbatore LPA/CE/20/07/028
205, Alageeran Road, Sakubala Colony, Coimbatore - 641 011

REGISTERED CONSTRUCTION ENGINEER

E.S. DEVANANDAN, M.E (S.T.)
REGISTERED STRUCTURAL ENGINEER,
Reg. No : D1 / 20-9 / RSE - GRI / ELPA
15, MARAPPA STREET - 3rd
ERODE - 638 009. Cell : 98430 26866
newpremierdev@gmail.com

REGISTERED STRUCTURAL ENGINEER

M. BHUVANASUNDAR
S.Arch., M.E.M., A.I.A., A.I.I.I.D.,
Registered Architect, Regd. No. CA/86/10288
SUNDAR SUNDARAM ARCHITECTS
126-A, Thiruganasambandam Road
RACE COURSE, COIMBATORE - 641018.


REGISTERED ENGINEER / ARCHITECT

THE ERODE BUILDERS EDUCATIONAL TRUST

TREASURER

OWNER / APPLICANT

SHEET NO: 03

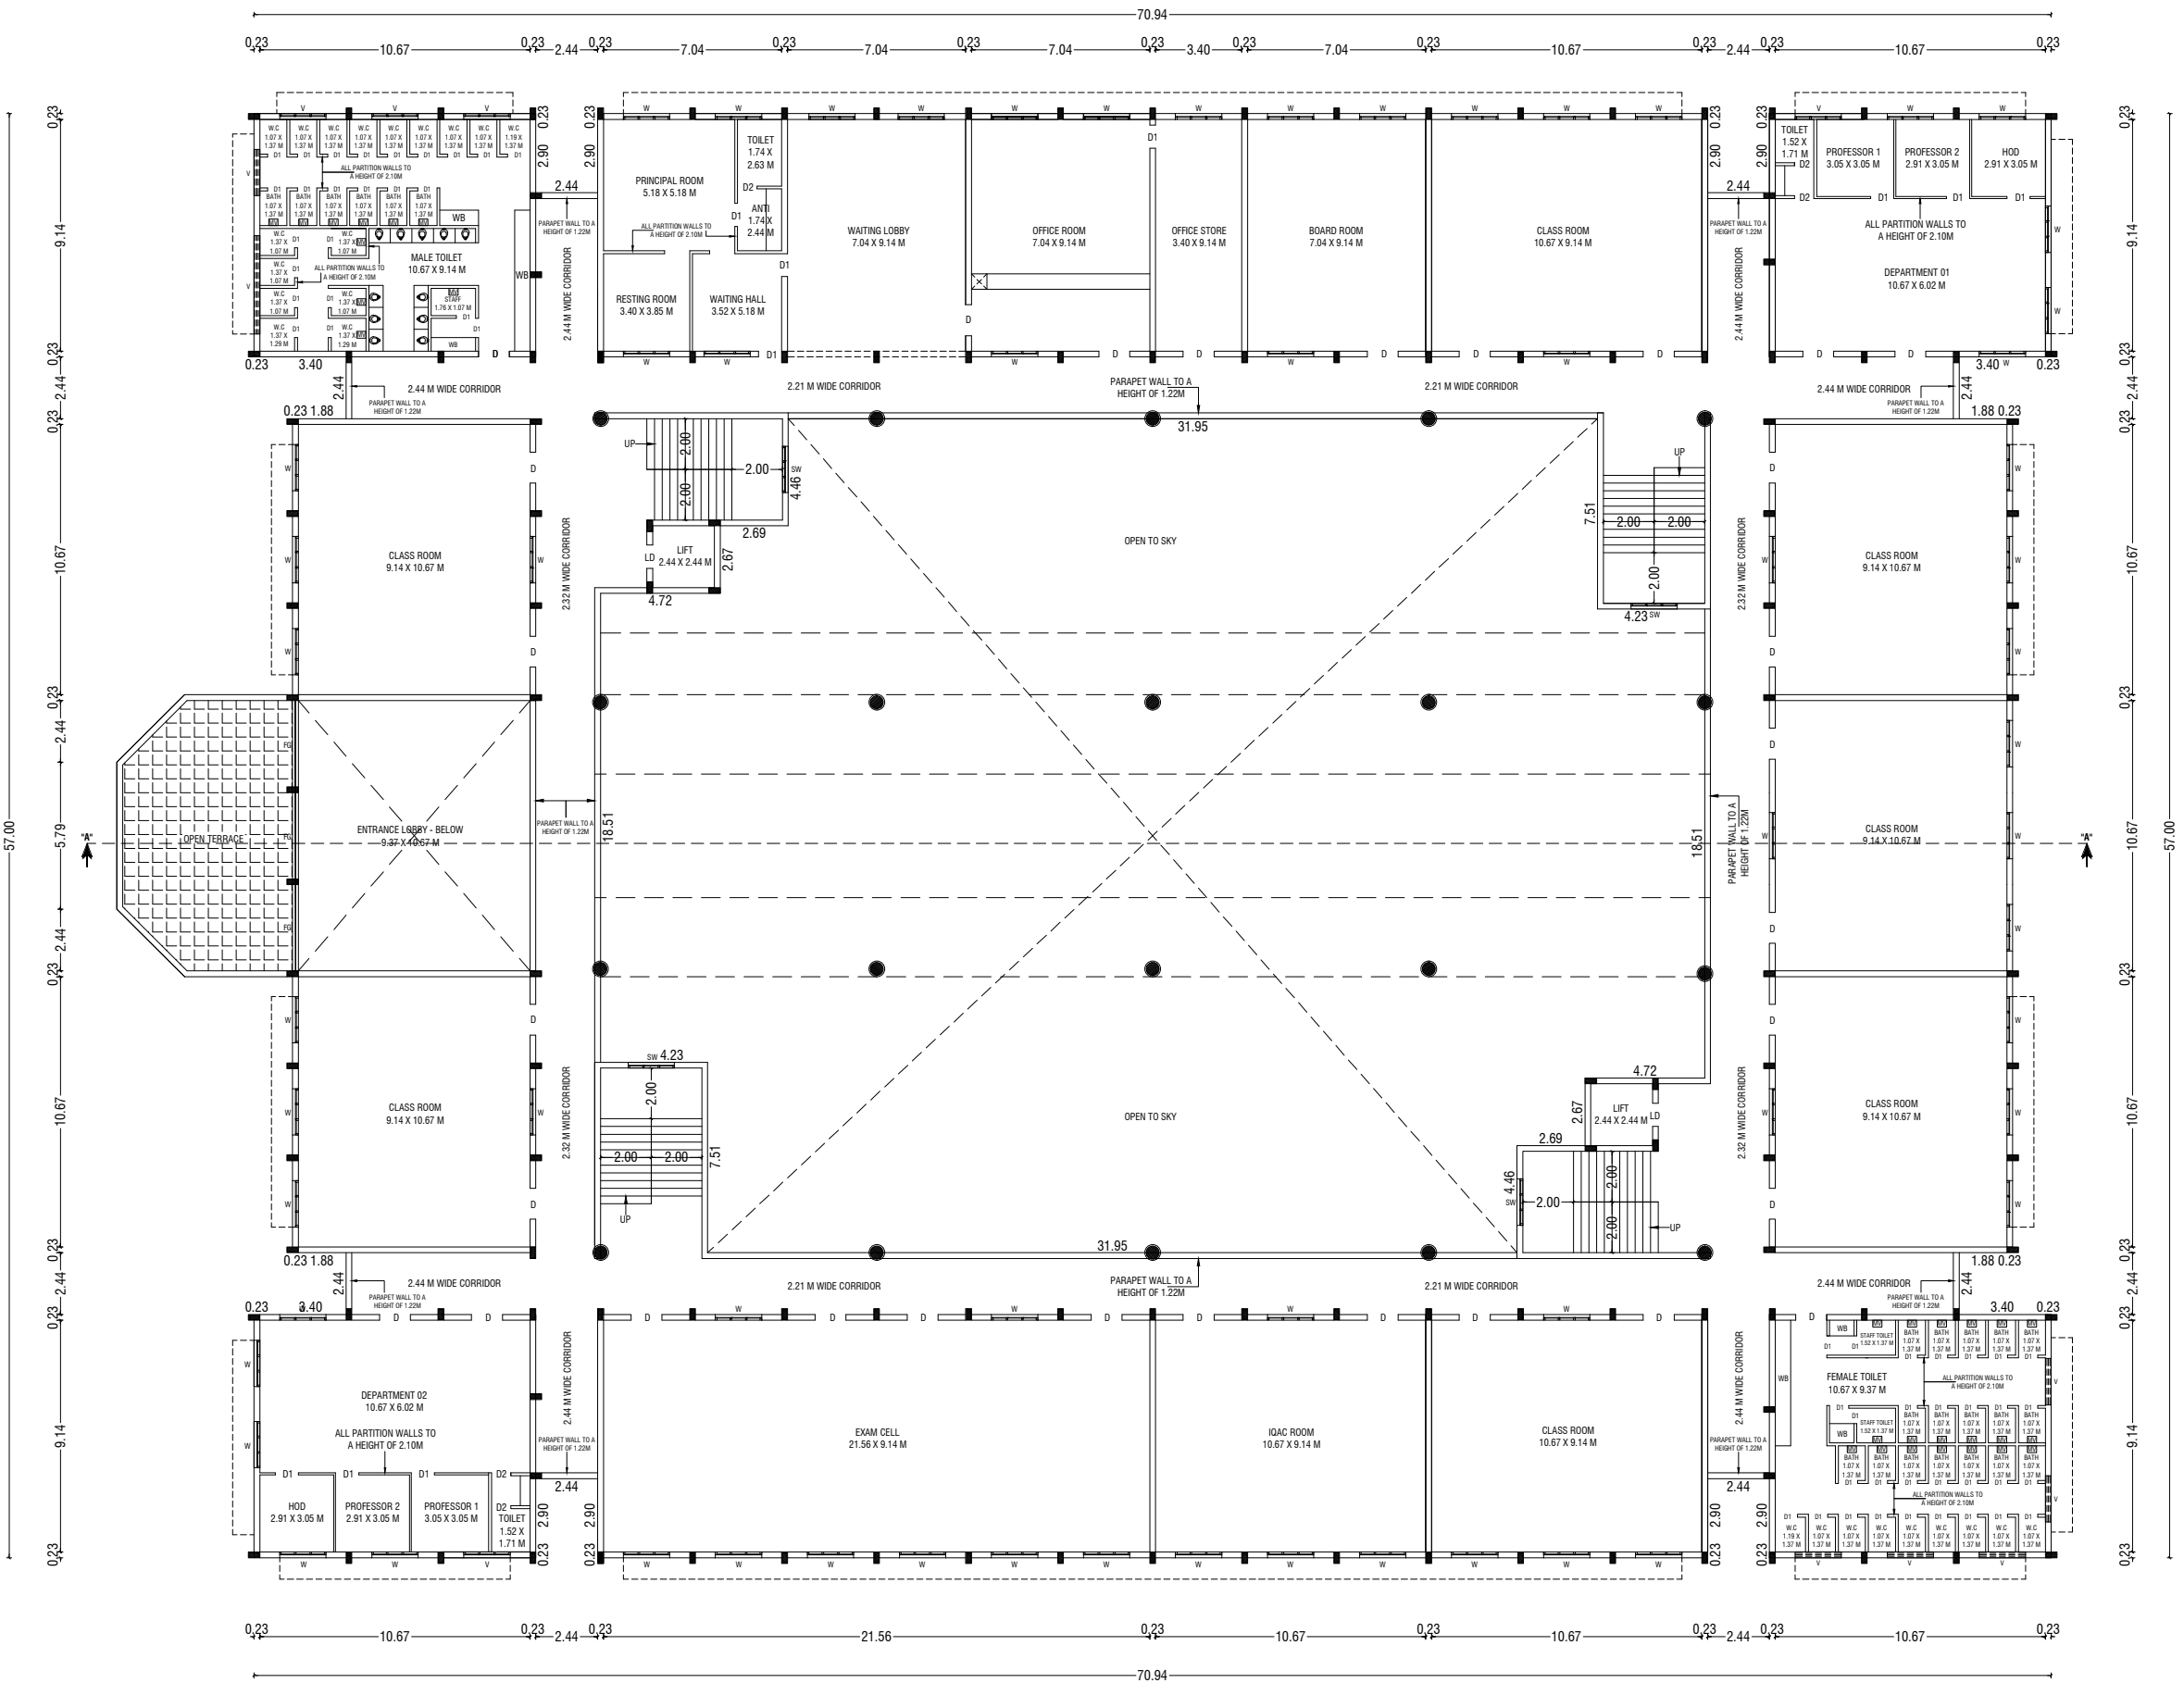

FIRST FLOOR PLAN

BP/TCP[TD] No.89/2023

Supervisor: Tmt.Sebasti Rosali

D.Man : Thiru. Elanchezhian R.K

Surveyor / A.D.Man:Thiru S.Riswan

BUILDING PLAN SHOWING THE EXISTING AND PROPOSED
ADDITIONAL CONSTRUCTION OF A INSTITUTIONAL BUILDING IN
SF.NOS:- 3/1, 6/1, 2, 3, 4, 5, 9/1, 10/1, 2, 11/1, 2, 3, 4, 5, 6, 7, 12/1
AT PALAYAKOTTAI VILLAGE, KANGAYAM TALUK, TIRUPPUR
DISTRICT.

SCALE :- 1:100
INSTITUTIONAL BUILDING




AREA DETAILS:-	IN SQM	IN ACRE
AREA OF SITE AS PER FMB / PATTA	= 248550.00 Sqm	61.42 Acre
AREA OF SITE AS PER DOCUMENT	= 248550.00 Sqm	61.42 Acre
SUPER IMPOSED PLOT AREA	= 249731.00 Sqm	

PROPOSED BUILDING AREA DETAILS:- (BLOCK - 01)					
S.No	FLOOR	FSI	OTS AREA	NON-FSI	TOTAL
1	GROUND FLOOR	2919.60	1027.70	-	3947.30
2	FIRST FLOOR	2496.40	1380.90	-	3877.30
3	SECONDE FLOOR	3187.90	689.40	-	3877.30
4	THIRD FLOOR	3187.90	689.40	-	3877.30
6	TERRACE FLOOR	-	-	163.70	163.70
TOTAL		11791.80	3787.40	163.70	15742.90

SYM	JOINERY DETAILS	SIZE IN METER
MD	MAIN DOOR	2.44 X 2.44
D	DOOR	1.22 X 2.44
D1	DOOR	0.91 X 2.44
D2	DOOR	0.61 X 2.44
LD	LIFT DOOR	1.22 X 2.44
W	WINDOW	1.83 X 1.83
SW	WINDOW	1.83 X 1.37
FG	FIXED GLASS	3.40 X 2.44
V	VENTILATOR	1.83 X 0.91

NOTE:-
* ALL DIMENSIONS ARE IN METRE
* ALL ROUND COMPOUND WALL PROVIDED.
* RAINWATER PERCOLATION PITS PROVIDED ALL ROUND THE SITE.
* S.T.P PROVIDED IN THE SE CORNER OF THE SITE.
* SUMP AND FIRE SUMP PROVIDED.
* LIGHTNING CONDUCTOR PROVIDED IN THE ROOF.
* FIRE EXTINGUISHER & EMERGENCY ALARM IS PROVIDED.

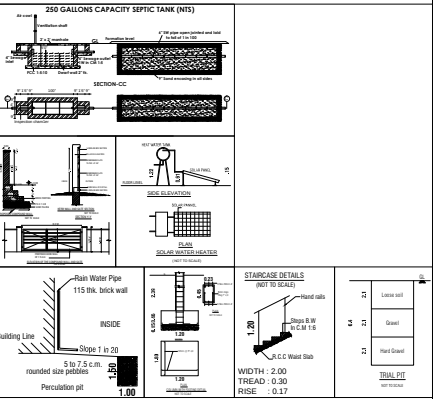

D. ARUN KUMAR, B.E (CIVIL)
REGISTERED CONSTRUCTION ENGINEER
Reg No : Coimbatore LPA/CE/20/07/028
205, Alageeran Road, Subbala Colony, Coimbatore - 641 011

REGISTERED CONSTRUCTION ENGINEER

E.S. DEVANANDAN, M.E (S.T.)
REGISTERED STRUCTURAL ENGINEER,
Reg. No : DT / 20-9 / RSE - GRI / ELPA
15, MARAPPA STREET - 3rd
ERODE - 638 009. Cell : 98430 26866
newpremierdev@gmail.com

REGISTERED STRUCTURAL ENGINEER

M. BHUVANASUNDAR
S.Arch., M.E.M., A.I.A., A.I.I.I.D.,
Registered Architect, Regd. No. CA/86/10288
SUNDAR SUNDARAM ARCHITECTS
126-A, Thiruganasambandam Road
RACE COURSE, COIMBATORE - 641018.


REGISTERED ENGINEER / ARCHITECT

THE ERODE BUILDERS EDUCATIONAL TRUST

TREASURER

OWNER / APPLICANT

SHEET NO: 04

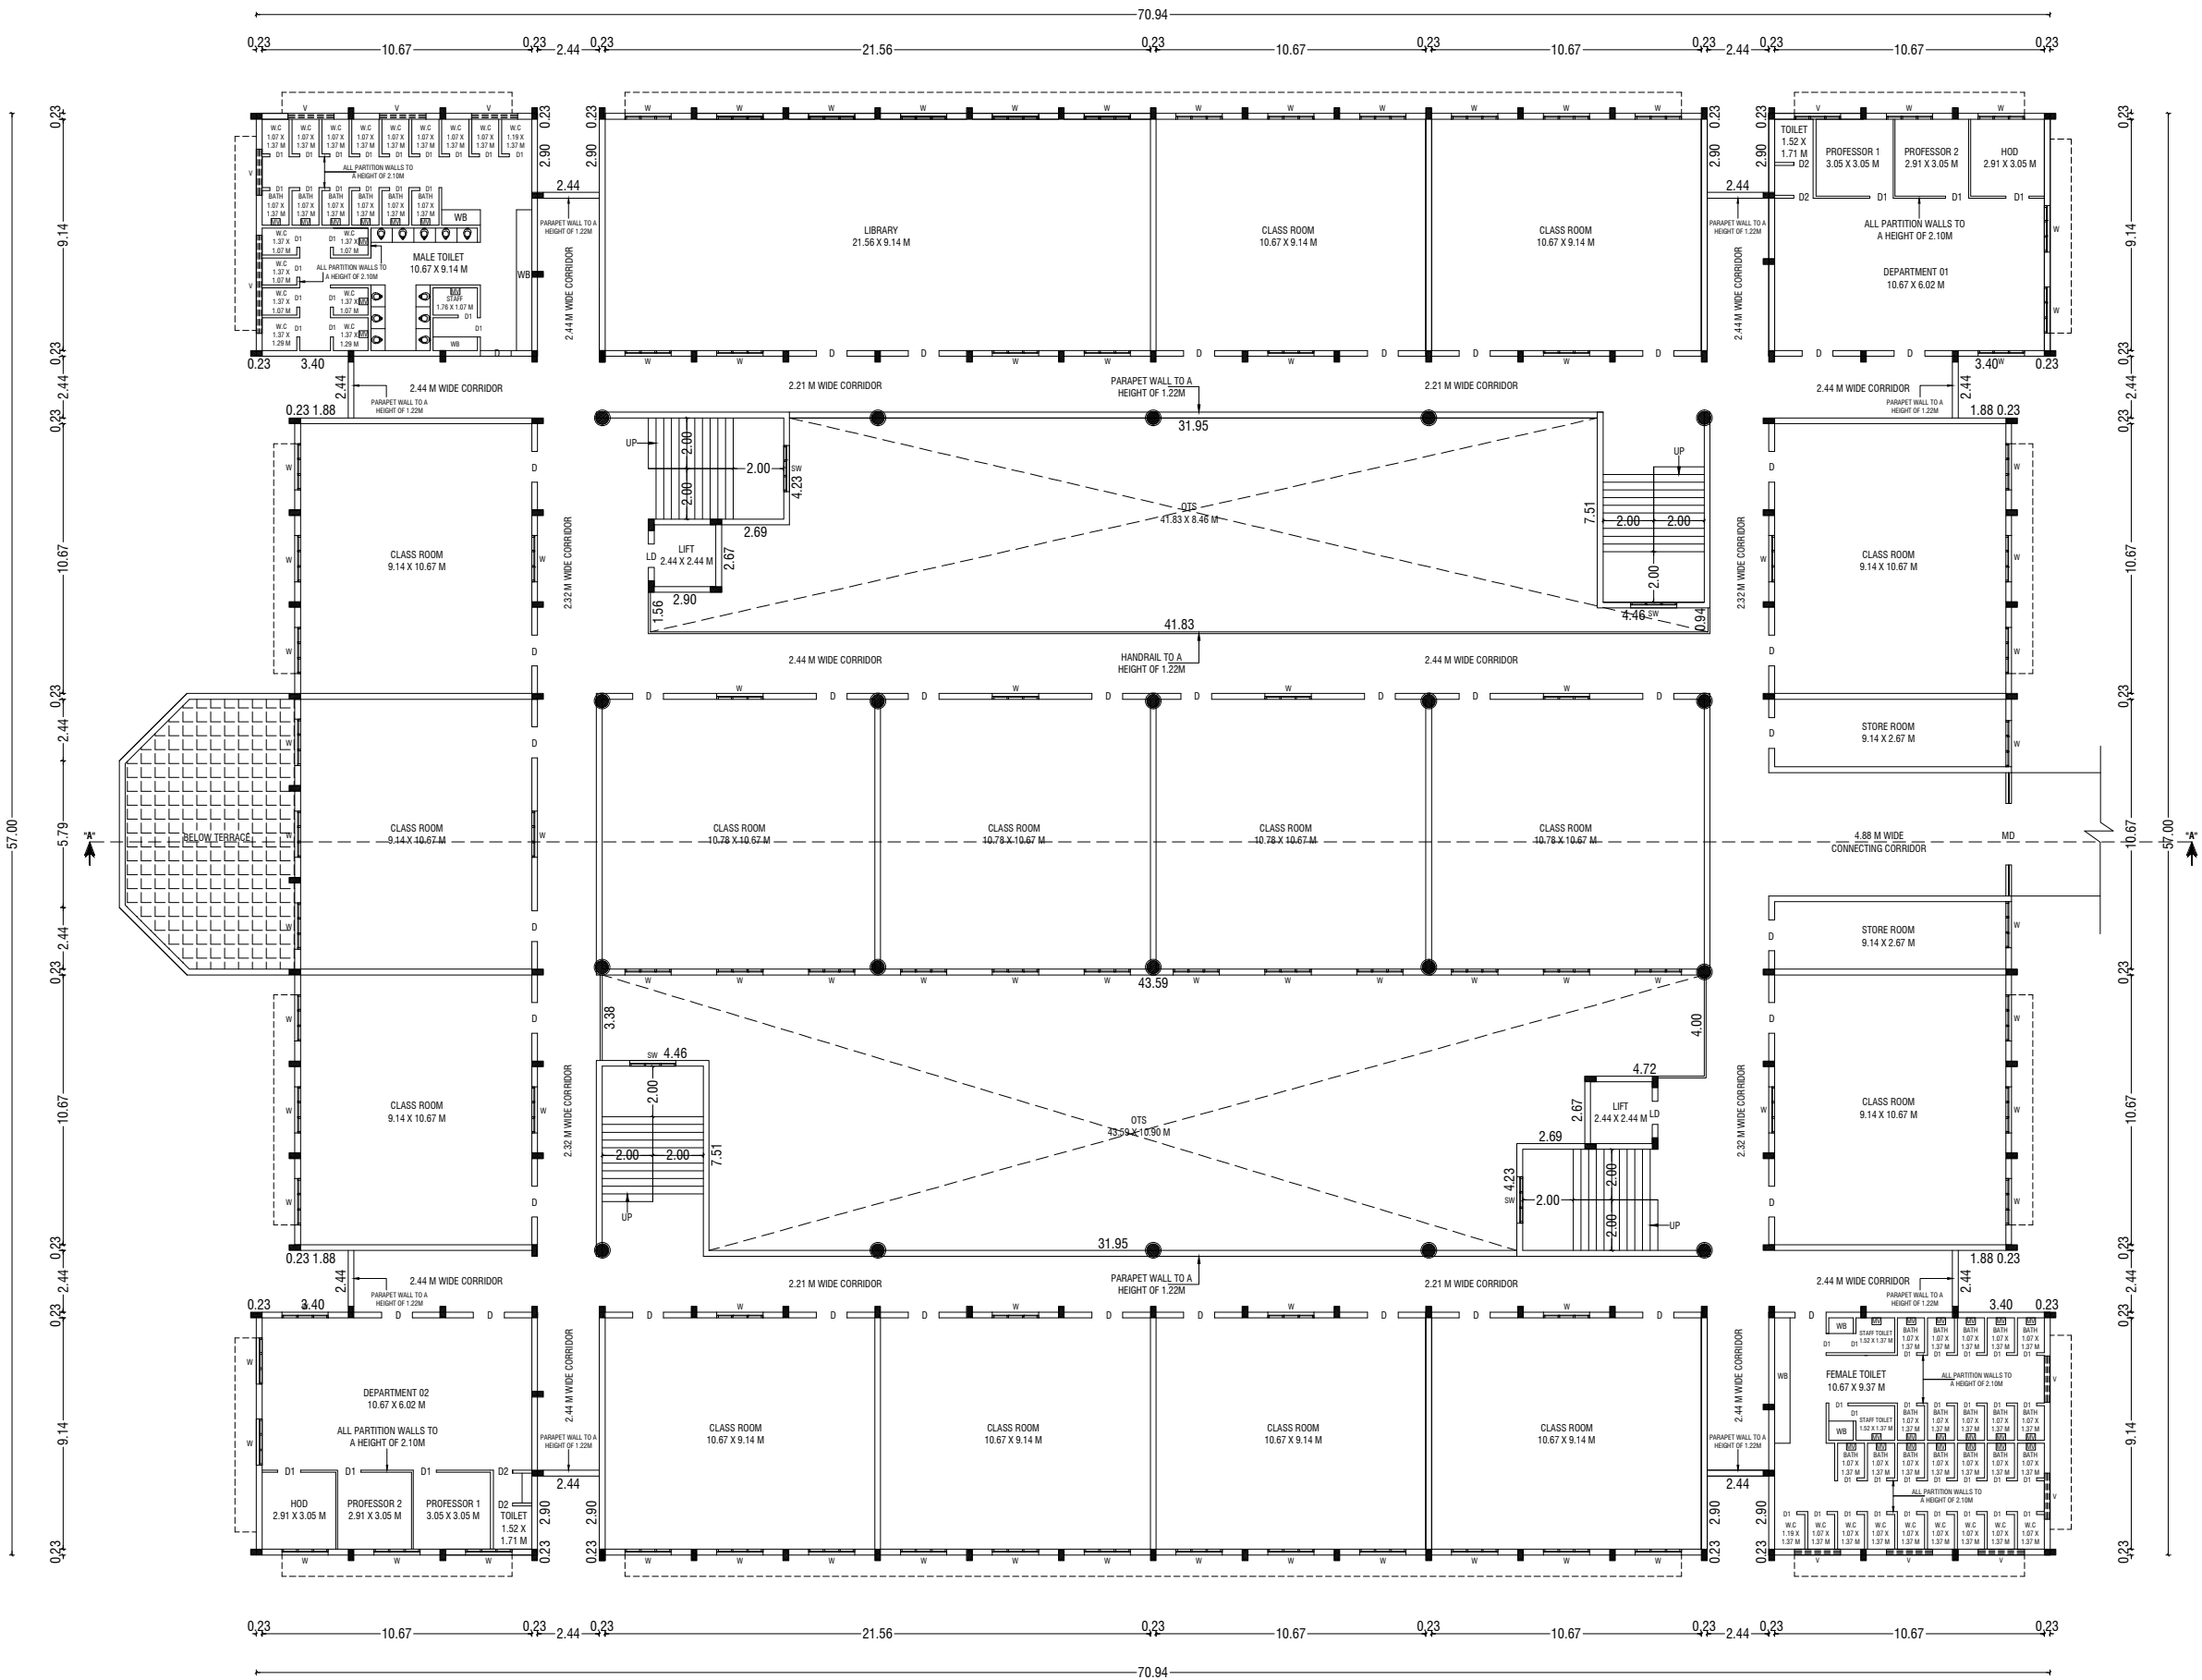

SECOND FLOOR PLAN

BP/TCP[TD] No.89/2023

Supervisor: Tmt.Sebasti Rosali

D.Man : Thiru. Elanchezhian R.K

Surveyor / A.D.Man:Thiru S.Riswan

BUILDING PLAN SHOWING THE EXISTING AND PROPOSED
ADDITIONAL CONSTRUCTION OF A INSTITUTIONAL BUILDING IN
SF.NOS:- 3/1, 6/1, 2, 3, 4, 5, 9/1, 10/1, 2, 11/1, 2, 3, 4, 5, 6, 7, 12/1
AT PALAYAKOTTAI VILLAGE, KANGAYAM TALUK, TIRUPPUR
DISTRICT.

SCALE :- 1:100
INSTITUTIONAL BUILDING




AREA DETAILS:-	IN SQM	IN ACRE
AREA OF SITE AS PER FMB / PATTA	= 248550.00 Sqm	61.42 Acre
AREA OF SITE AS PER DOCUMENT	= 248550.00 Sqm	61.42 Acre
SUPERIMPOSED PLOT AREA	= 249731.00 Sqm	

PROPOSED BUILDING AREA DETAILS:- (BLOCK - 01)					
S.No	FLOOR	FSI	OTS AREA	NON-FSI	TOTAL
1	GROUND FLOOR	2919.60	1027.70	-	3947.30
2	FIRST FLOOR	2496.40	1380.90	-	3877.30
3	SECONDE FLOOR	3187.90	689.40	-	3877.30
4	THIRD FLOOR	3187.90	689.40	-	3877.30
6	TERRACE FLOOR	-	-	163.70	163.70
TOTAL		11791.80	3787.40	163.70	15742.90

SYM	JOINERY DETAILS	SIZE IN METER
MD	MAIN DOOR	2.44 X 2.44
D	DOOR	1.22 X 2.44
D1	DOOR	0.91 X 2.44
D2	DOOR	0.61 X 2.44
LD	LIFT DOOR	1.22 X 2.44
W	WINDOW	1.83 X 1.83
SW	WINDOW	1.83 X 1.37
FG	FIXED GLASS	3.40 X 2.44
V	VENTILATOR	1.83 X 0.91

NOTE:-
* ALL DIMENSIONS ARE IN METRE
* ALL ROUND COMPOUND WALL PROVIDED.
* RAINWATER PERCOLATION PITS PROVIDED ALL ROUND THE SITE.
* S.T.P PROVIDED IN THE SE CORNER OF THE SITE.
* SUMP AND FIRE SUMP PROVIDED.
* LIGHTNING CONDUCTOR PROVIDED IN THE ROOF.
* FIRE EXTINGUISHER & EMERGENCY ALARM IS PROVIDED.

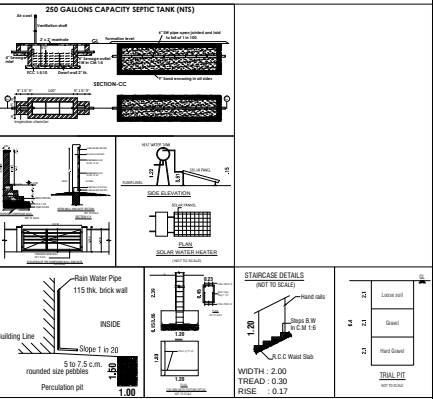

D. ARUN KUMAR, B.E (CIVIL)
REGISTERED CONSTRUCTION ENGINEER
Reg No : Coimbatore LPA/CE/20/07/028
205, Alageeran Road, Sakubala Colony, Coimbatore - 641 011

REGISTERED CONSTRUCTION ENGINEER

E.S. DEVANANDAN, M.E (S.T.)
REGISTERED STRUCTURAL ENGINEER,
Reg. No : D1 / 20-9 / RSE - GRI / ELPA
15, MARAPPA STREET - 3rd
ERODE - 638 009. Cell : 98430 26866
newpremierdev@gmail.com

REGISTERED STRUCTURAL ENGINEER

M. SHIVANUSUNDAR
S.A.C., M.E.M., A.I.A., A.I.I.T.D.,
Registered Architect, Regd. No. CA/86/10288
SUNDAR SUNDARAM ARCHITECTS
126-A, Thiruganasambandam Road
RACE COURSE, COIMBATORE - 641018.


REGISTERED ENGINEER / ARCHITECT

ERODE BUILDER EDUCATIONAL TRUST

TREASURER


OWNER / APPLICANT

SHEET NO: 05

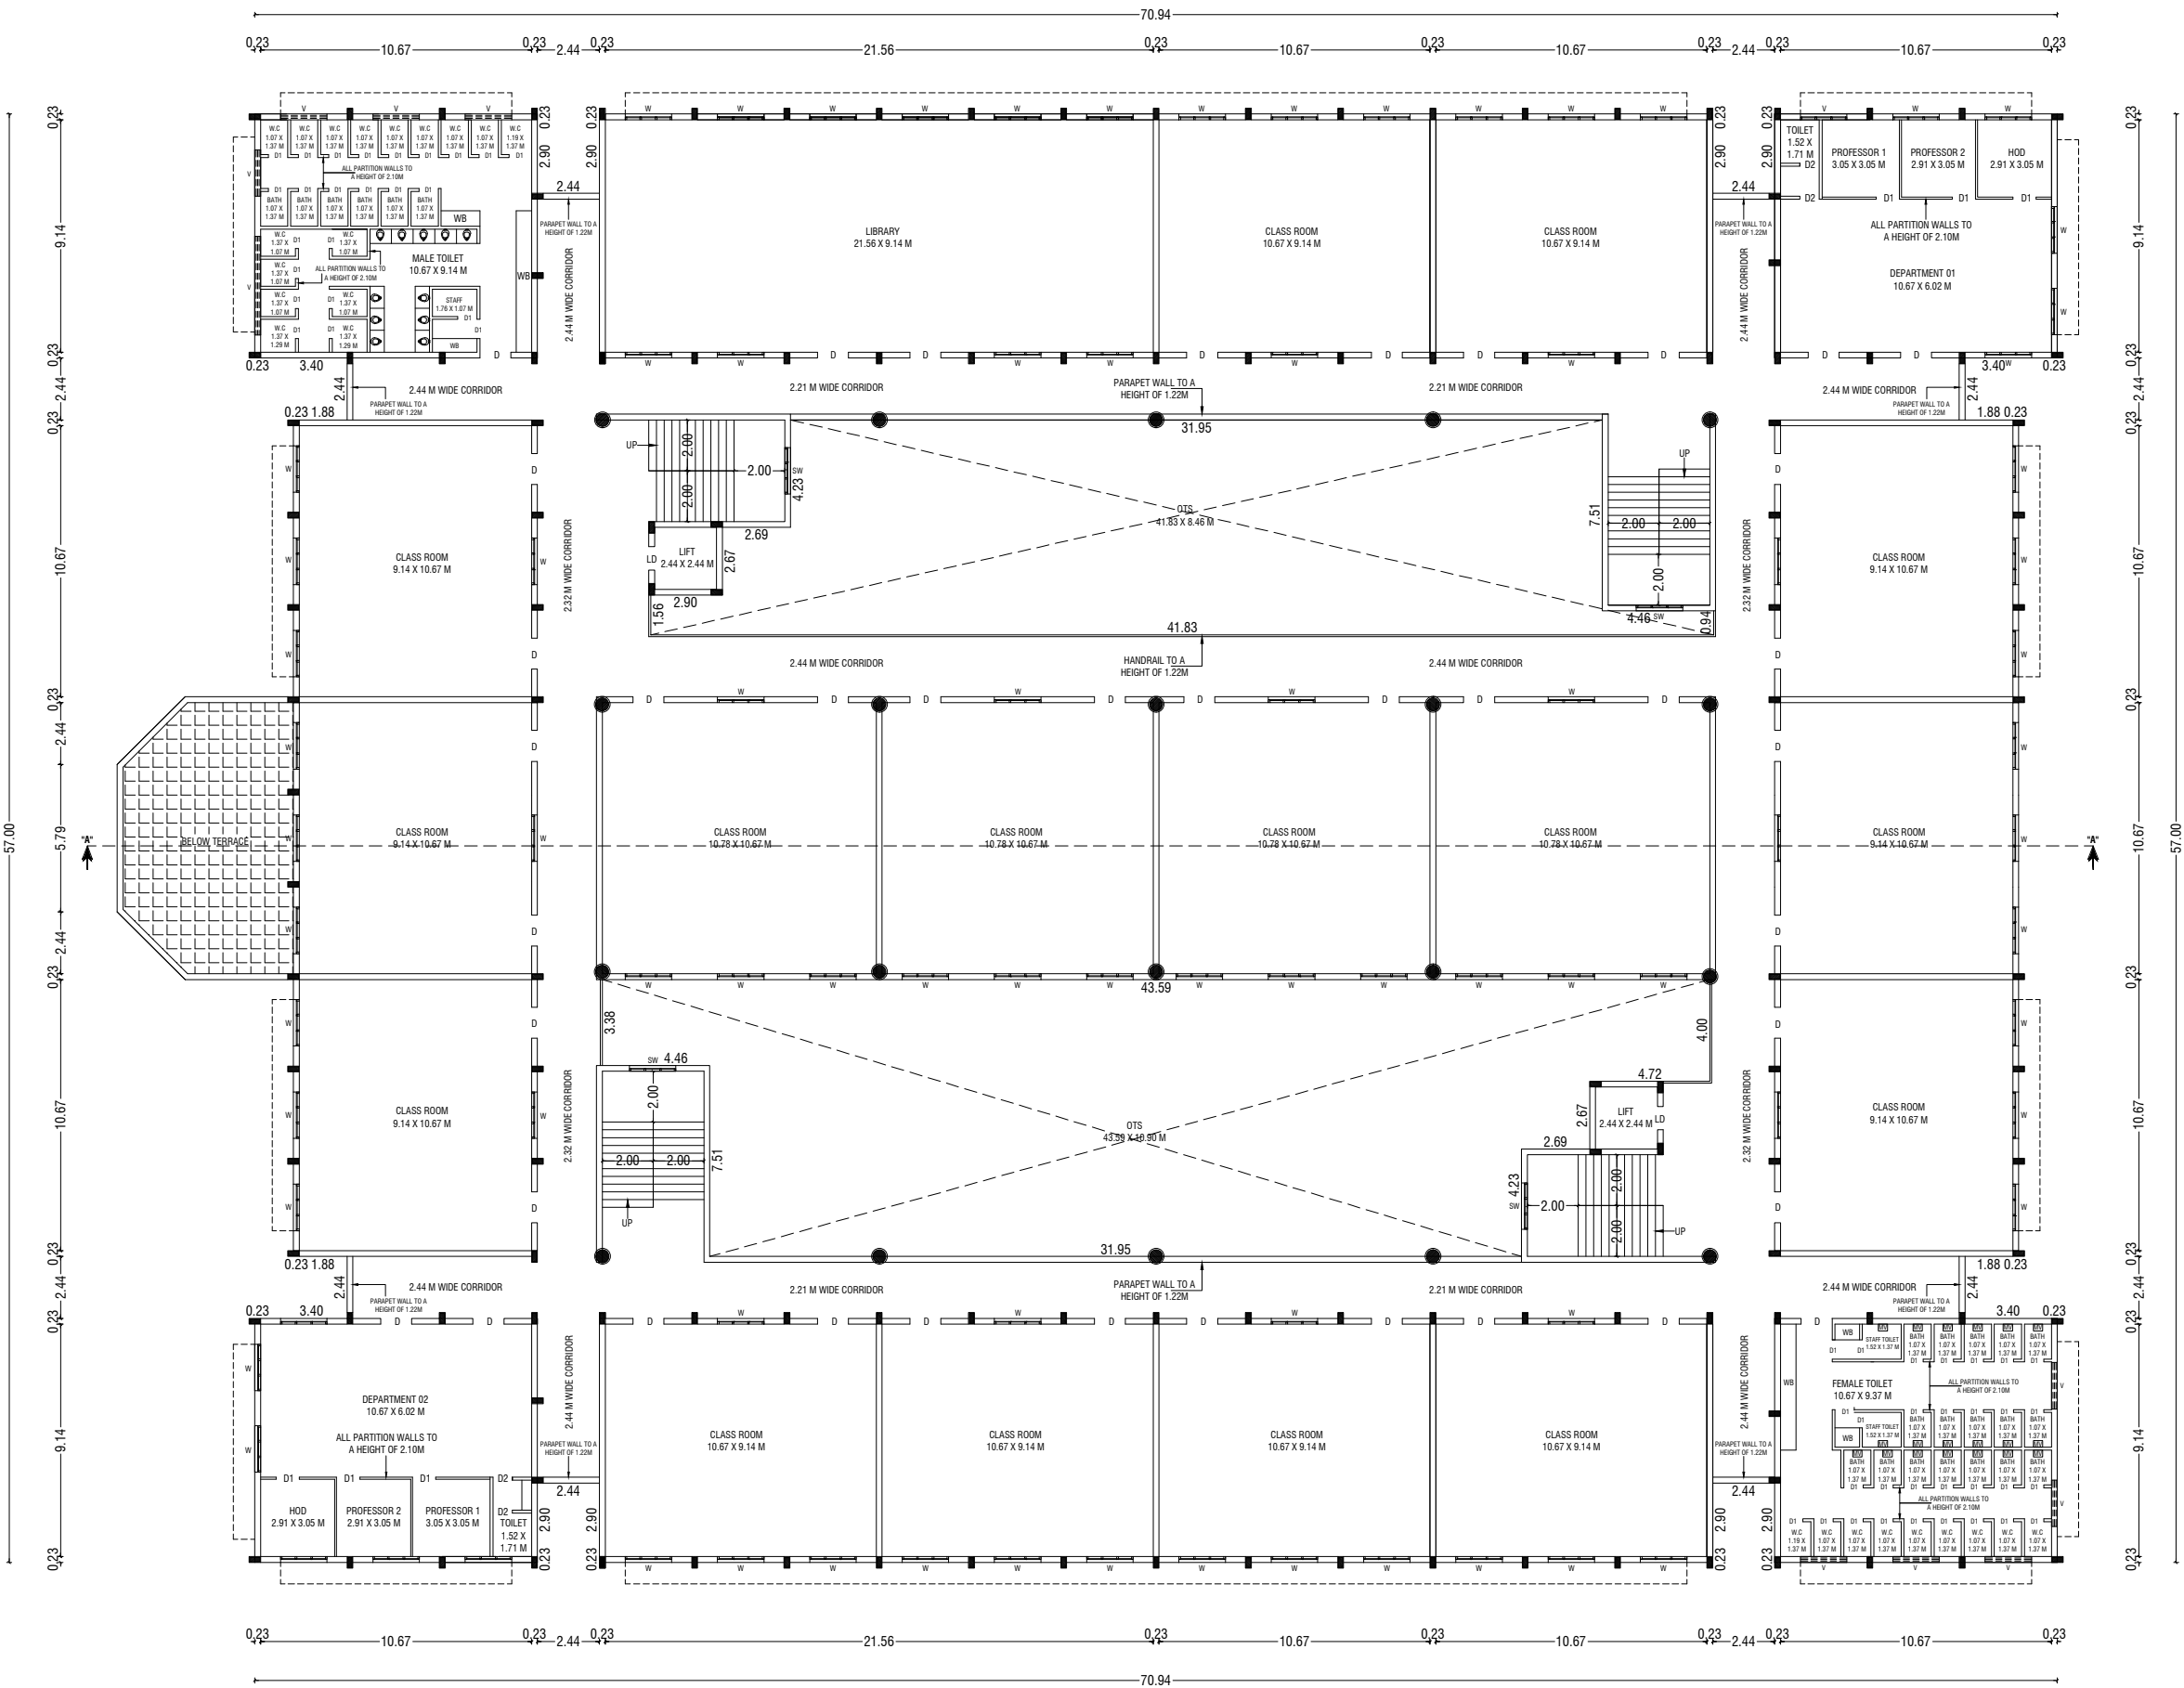

THIRD FLOOR PLAN

BP/TCP[TD] No.89/2023
Supervisor: Tmt.Sebasti Rosali
D.Man : Thiru. Elanchezhyan R.K
Surveyor / A.D.Man:Thiru S.Riswan

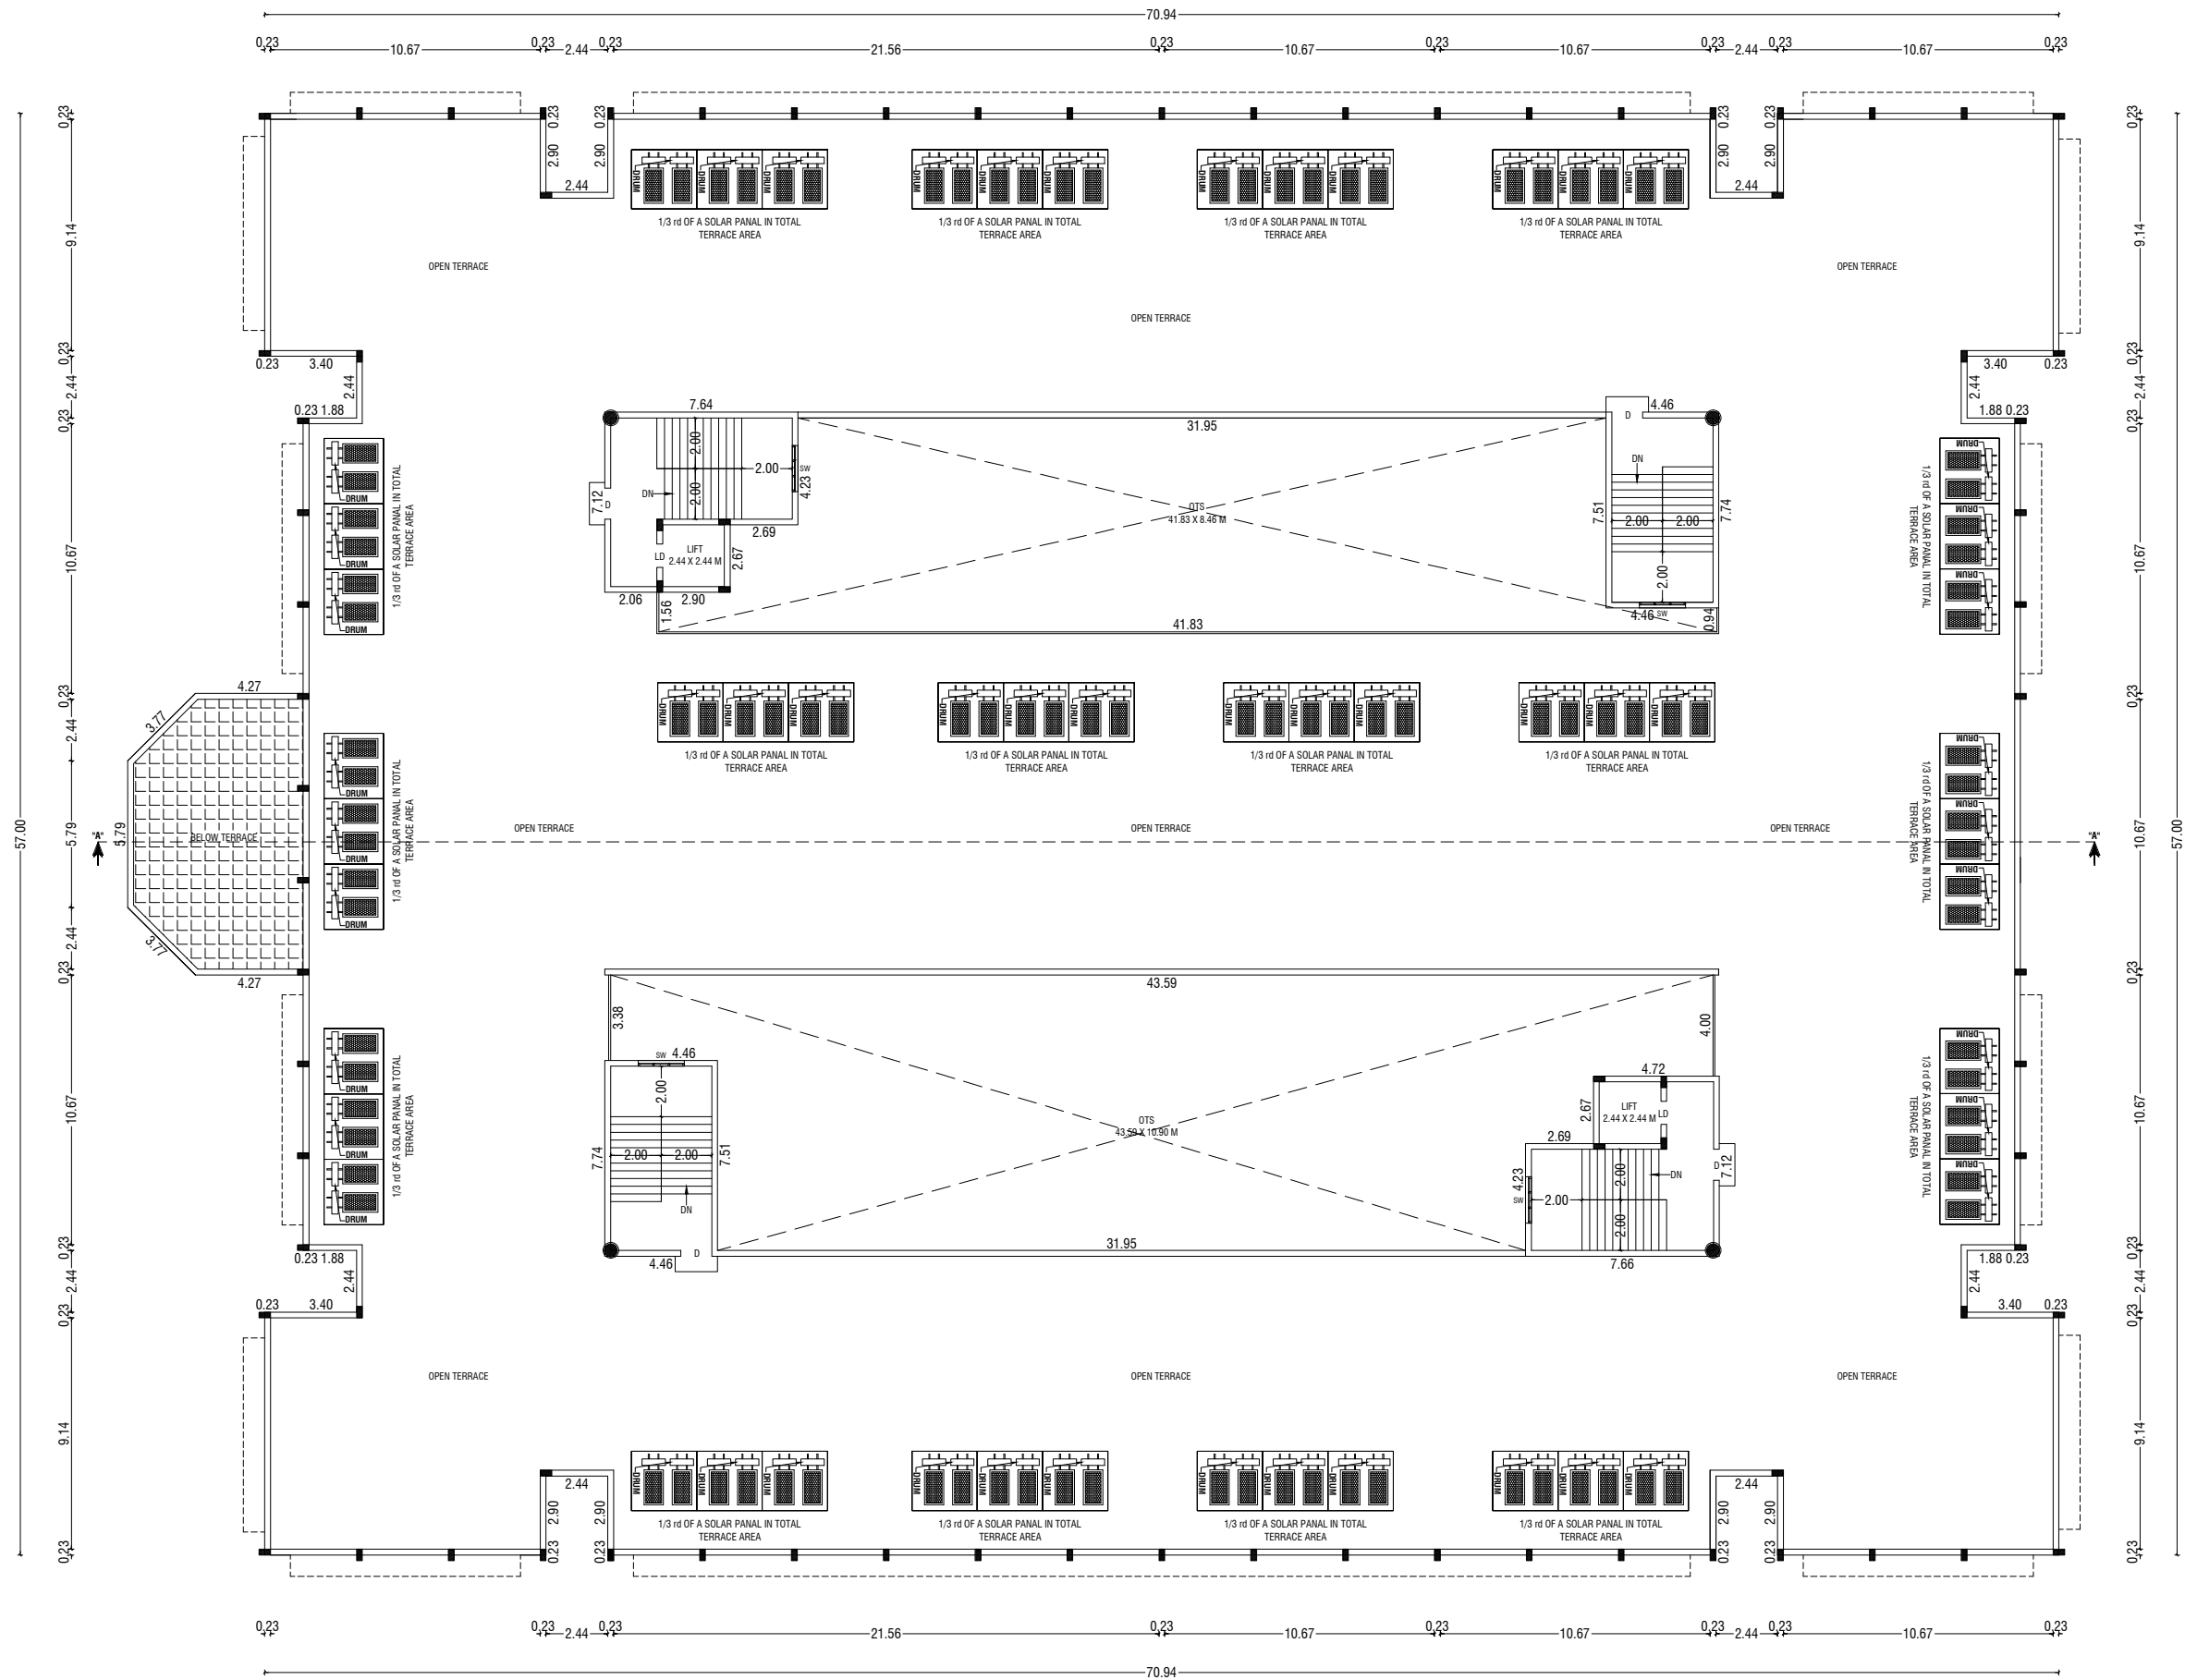

THIRD FLOOR PLAN

BP/TCP[TD] No.89/2023

Supervisor: Tmt.Sebasti Rosali

D.Man : Thiru. Elanchezhyan R.K

Surveyor / A.D.Man:Thiru S.Riswan

BUILDING PLAN SHOWING THE EXISTING AND PROPOSED
ADDITIONAL CONSTRUCTION OF A INSTITUTIONAL BUILDING IN
SF.NOS:- 3/1, 6/1, 2, 3, 4, 5, 9/1, 10/1, 2, 11/1, 2, 3, 4, 5, 6, 7, 12/1
AT PALAYAKOTTAI VILLAGE, KANGAYAM TALUK, TIRUPPUR
DISTRICT.

SCALE :- 1:100
INSTITUTIONAL BUILDING



AREA DETAILS:-

	IN SQM	IN ACRE
AREA OF SITE AS PER FMB / PATTA	= 248550.00 Sqm	61.42 Acre
AREA OF SITE AS PER DOCUMENT	= 248550.00 Sqm	61.42 Acre
SUPER IMPOSED PLOT AREA	= 249731.00 Sqm	

PROPOSED BUILDING AREA DETAILS:- (BLOCK - 01)


S.No	FLOOR	FSI	OTS AREA	NON-FSI	TOTAL
1	GROUND FLOOR	2919.60	1027.70	-	3947.30
2	FIRST FLOOR	2496.40	1380.90	-	3877.30
3	SECONDE FLOOR	3187.90	689.40	-	3877.30
4	THIRD FLOOR	3187.90	689.40	-	3877.30
6	TERRACE FLOOR	-	-	163.70	163.70
TOTAL		11791.80	3787.40	163.70	15742.90

JOINERY DETAILS:-

SYM	JOINERY DETAILS	SIZE IN METER
MD	MAIN DOOR	2.44 X 2.44
D	DOOR	1.22 X 2.44
D1	DOOR	0.91 X 2.44
D2	DOOR	0.61 X 2.44
LD	LIFT DOOR	1.22 X 2.44
W	WINDOW	1.83 X 1.83
SW	WINDOW	1.83 X 1.37
FG	FIXED GLASS	3.40 X 2.44
V	VENTILATOR	1.83 X 0.91

NOTE:-

- * ALL DIMENSIONS ARE IN METRE
- * ALL ROUND COMPOUND WALL PROVIDED.
- * RAINWATER PERCOLATION PITS PROVIDED ALL ROUND THE SITE.
- * S.T.P PROVIDED IN THE SE CORNER OF THE SITE.
- * SUMP AND FIRE SUMP PROVIDED.
- * LIGHTNING CONDUCTOR PROVIDED IN THE ROOF.
- * FIRE EXTINGUISHER & EMERGENCY ALARM IS PROVIDED.

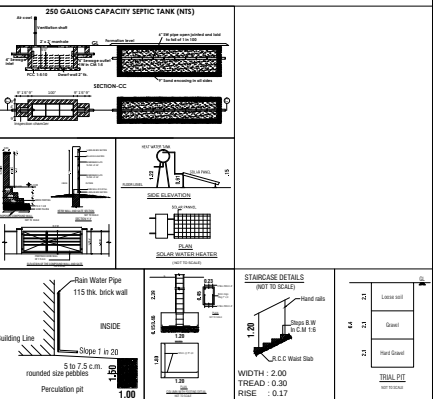

D. ARUN KUMAR, B.E (CIVIL)
REGISTERED CONSTRUCTION ENGINEER
Reg No : Coimbatore LPA/CE/201071028
205, Alageeran Road, Sakubala Colony, Coimbatore - 641 011

REGISTERED CONSTRUCTION ENGINEER

Er.S. DEVANANDAN, M.E (S...)
REGISTERED STRUCTURAL ENGINEER,
Reg. No : 01 / 2019 / RSE - GRI / ELPA
15, MARAPPA STREET - 3rd
ERODE - 638 009. Cell : 98430 26566
newpremierdev@gmail.com

REGISTERED STRUCTURAL ENGINEER

M. BHUVANASUNDAR
S.Arch., M.E.M., A.I.I.T.D.,
Registered Architect, Regd. No. CA/86/10288
SUNDAR SUNDARAM ARCHITECTS
126-A, Thiruganasambandam Road
RACE COURSE, COIMBATORE - 641018.


REGISTERED ENGINEER / ARCHITECT

PRO BUILDER EDUCATIONAL TRUST


TREASURER

OWNER / APPLICANT


SHEET NO: 06

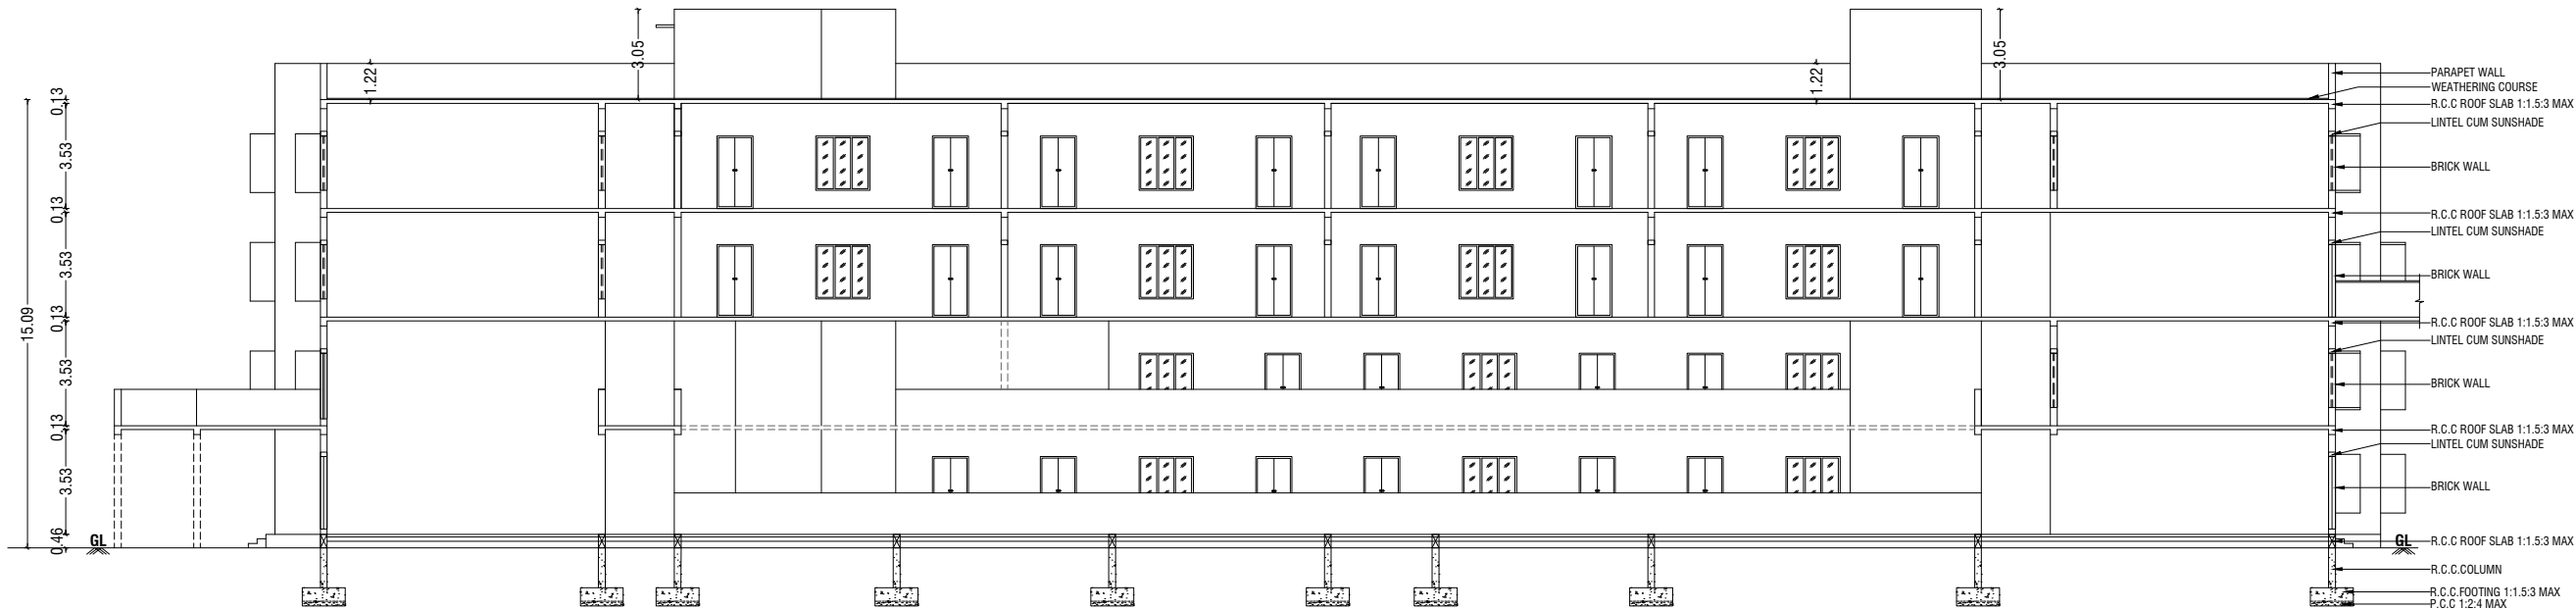

SECTION - "AA"

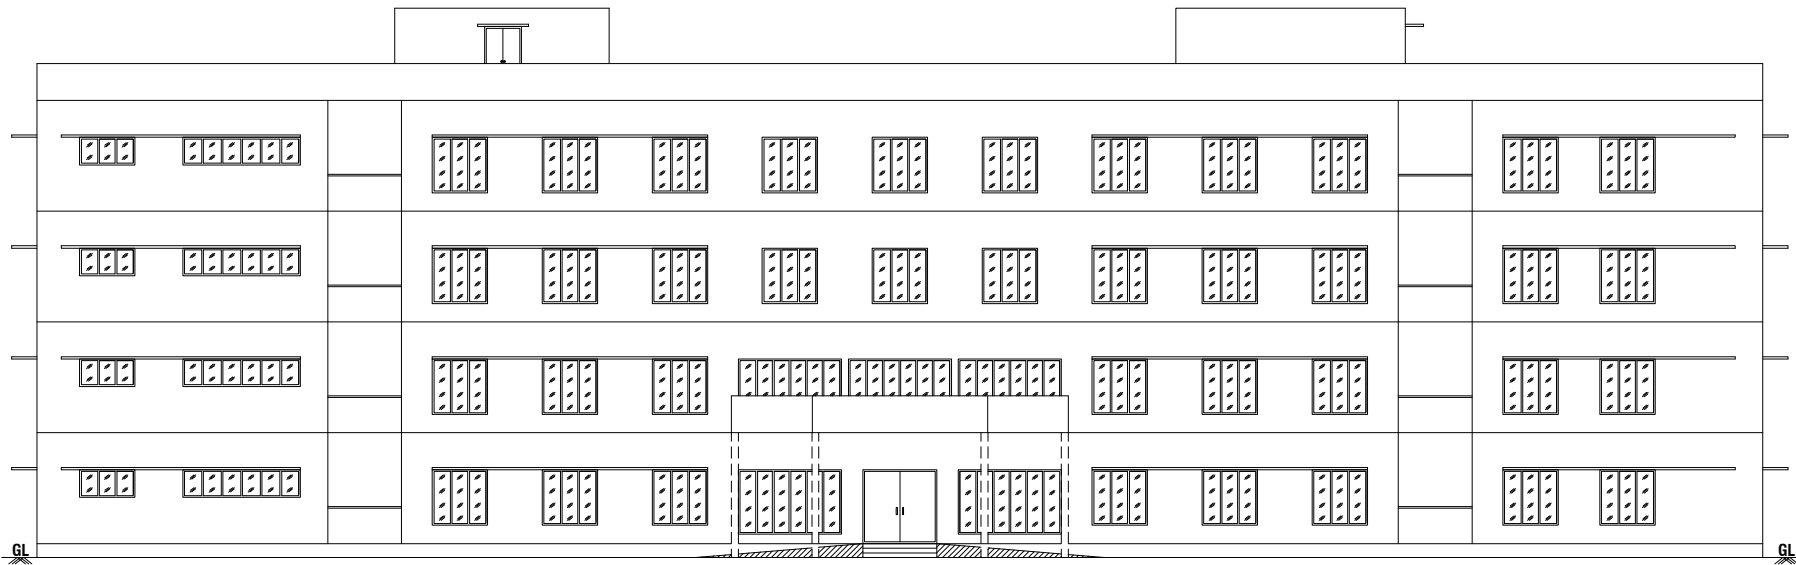

WEST SIDE ELEVATION

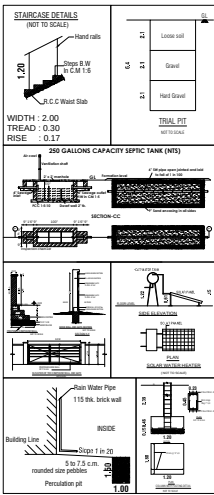

BP/TCP[TD] No.89/2023
Supervisor: Tmt.Sebasti Rosali
D.Man : Thiru. Elanchezhiyan R.K
Surveyor / A.D.Man:Thiru S.Riswan

BUILDING PLAN SHOWING THE EXISTING AND PROPOSED
ADDITIONAL CONSTRUCTION OF A INSTITUTIONAL BUILDING IN
SF.NOS:- 3/1, 6/1, 2, 3, 4, 5, 9/1, 10/1, 2, 11/1, 2, 3, 4, 5, 6, 7, 12/1
AT PALAYAKOTTAI VILLAGE, KANGAYAM TALUK, TIRUPPUR
DISTRICT.

SCALE :- 1:100 INSTITUTIONAL BUILDING	N N
--	--------

AREA DETAILS:-	IN SQM	IN ACRE
AREA OF SITE AS PER FMB / PATTA	= 248550.00 Sqm	61.42 Acre
AREA OF SITE AS PER DOCUMENT	= 248550.00 Sqm	61.42 Acre
SUPER IMPOSED PLOT AREA	= 249731.00 Sqm	

JOINERY DETAILS:-		
SYM	JOINERY DETAILS	SIZE IN METER
MD	MAIN DOOR	2.44 X 2.44
D	DOOR	1.22 X 2.44
D1	DOOR	0.91 X 2.44
D2	DOOR	0.61 X 2.44
LD	LIFT DOOR	1.22 X 2.44
W	WINDOW	1.83 X 1.83
SW	WINDOW	1.83 X 1.37
FG	FIXED GLASS	3.40 X 2.44
V	VENTILATOR	1.83 X 0.91

NOTE:-
* ALL DIMENSIONS ARE IN METRE
* ALL ROUND COMPOUND WALL PROVIDED.
* RAINWATER PERCOLATION PITS PROVIDED ALL ROUND THE SITE.
* S.T.P PROVIDED IN THE SE CORNER OF THE SITE.
* SUMP AND FIRE SUMP PROVIDED.
* LIGHTNING CONDUCTOR PROVIDED IN THE ROOF.
* FIRE EXTINGUISHER & EMERGENCY ALARM IS PROVIDED.

D. Arun Kumar, B.E (CIVIL)
REGISTERED CONSTRUCTION ENGINEER
Reg No : Coimbatore LPA/CE/20/07/028
205, Alagasan Road, Sullakka Colony, Coimbatore - 641 011

REGISTERED CONSTRUCTION ENGINEER

E.S. Devanandan, M.E. (S.T.)
REGISTERED STRUCTURAL ENGINEER
Reg. No : 01 / 2019 / RSE - GR / ELPA
15, MARAPPA STREET - 3rd
ERODE - 638 009, Cell : 98430 26866
newpremierdev@gmail.com

REGISTERED STRUCTURAL ENGINEER


M. BHUVANASUNDAR
B.Arch., M.B.E.M., A.I.I.A., A.I.I.D.,
Registered Architect, Regd. No. CA/08/10288
SUNDAR SUNDARAM ARCHITECTS
126-A, Thiruganesambudam Road
RACE COURSE, COIMBATORE - 641018.

REGISTERED ENGINEER / ARCHITECT

For ERODE BULDER EDUCATIONAL TRUST
TREASURER

OWNER / APPLICANT

SHEET NO: 07

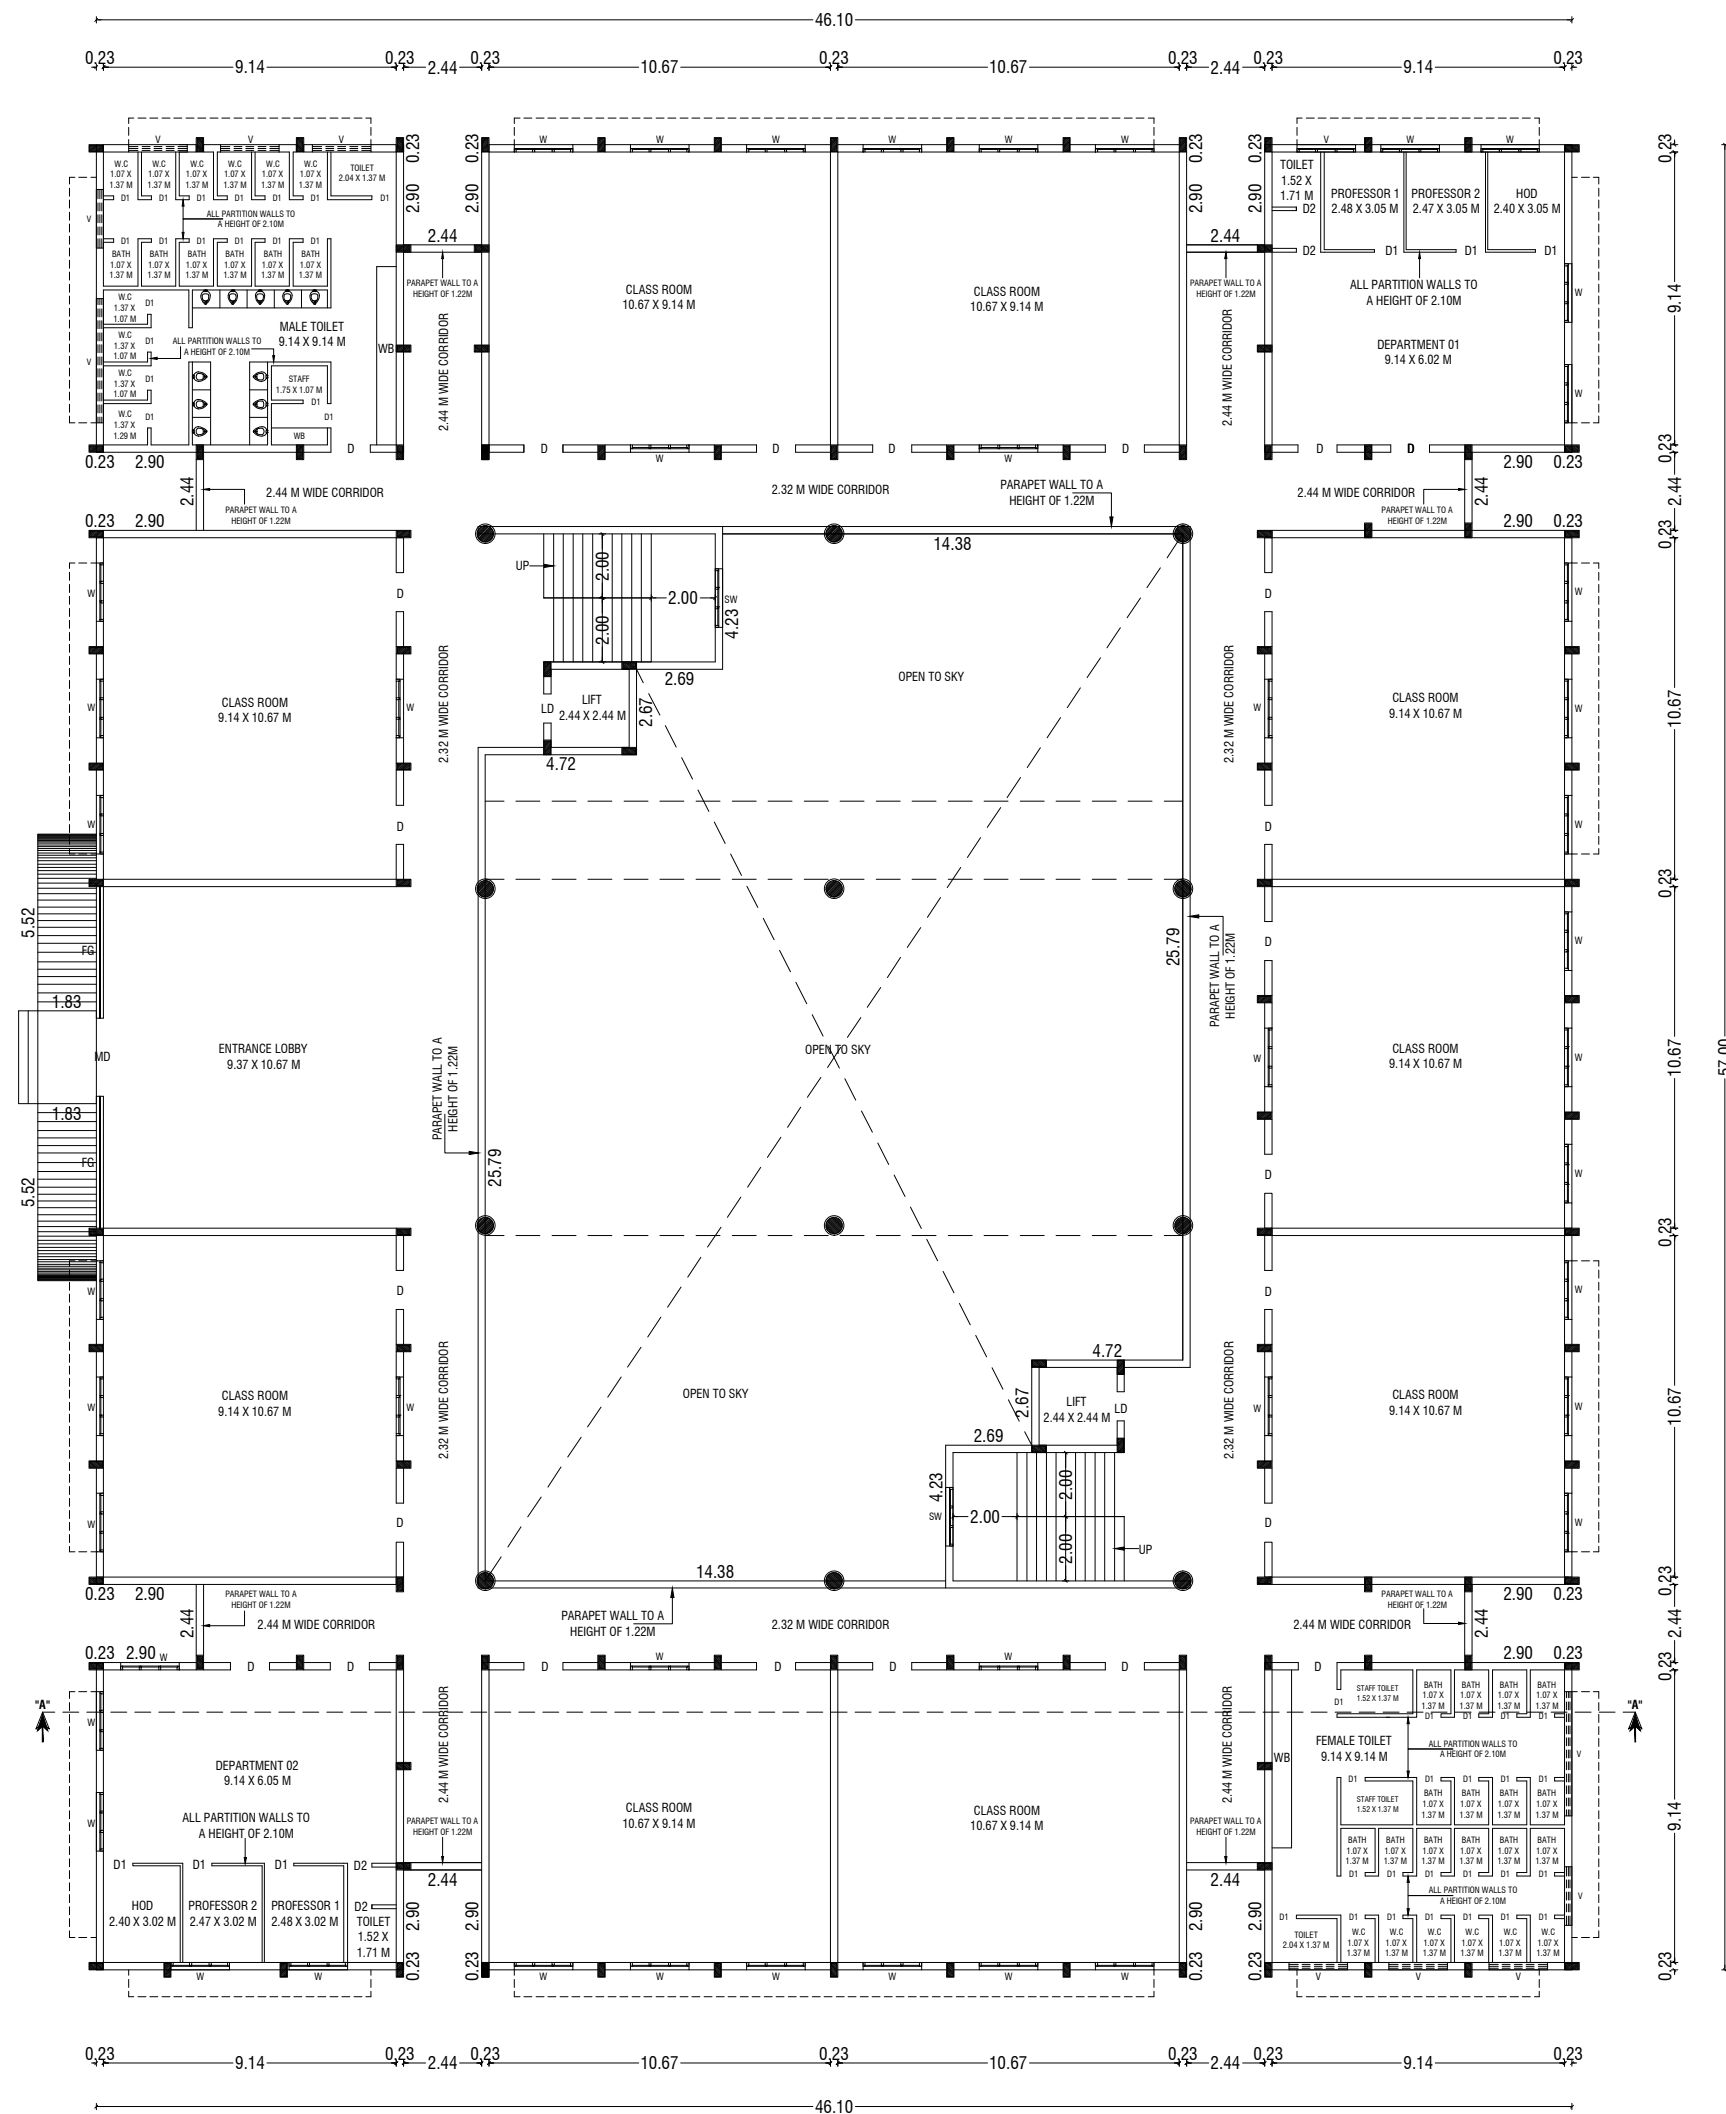

GROUND FLOOR PLAN

BUILDING PLAN SHOWING THE EXISTING AND PROPOSED
ADDITIONAL CONSTRUCTION OF A INSTITUTIONAL BUILDING IN
SF.NOS:- 3/1, 6/1, 2, 3, 4, 5, 9/1, 10/1, 2, 11/1, 2, 3, 4, 5, 6, 7, 12/1
AT PALAYAKOTTAI VILLAGE, KANGAYAM TALUK, TIRUPPUR
DISTRICT.

SCALE :- 1:100
INSTITUTIONAL BUILDING



AREA DETAILS:-	IN SQM	IN ACRE
AREA OF SITE AS PER FMB / PATTa	= 248550.00 Sqm	61.42 Acre
AREA OF SITE AS PER DOCUMENT	= 248550.00 Sqm	61.42 Acre
SUPER IMPOSED PLOT AREA	= 249731.00 Sqm	

PROPOSED BUILDING AREA DETAILS:- (BLOCK - 02)					
S.No	FLOOR	FSI	OTS AREA	NON-FSI	TOTAL
1	GROUND FLOOR	1942.20	624.50	-	2566.70
2	FIRST FLOOR	1844.60	722.10	-	2566.70
3	SECONDE FLOOR	2237.70	329.00	-	2566.70
4	THIRD FLOOR	2237.70	329.00	-	2566.70
6	TERRACE FLOOR	-	-	94.50	94.50
TOTAL		8262.20	2004.60	94.50	10361.30

JOINERY DETAILS:-		
SYM	JOINERY DETAILS	SIZE IN METER
MD	MAIN DOOR	2.44 X 2.44
D	DOOR	1.22 X 2.44
D1	DOOR	0.91 X 2.44
D2	DOOR	0.61 X 2.44
LD	LIFT DOOR	1.22 X 2.44
W	WINDOW	1.83 X 1.83
SW	WINDOW	1.83 X 1.37
FG	FIXED GLASS	4.11 X 2.44
V	VENTILATOR	1.83 X 0.91

- NOTE:-
- * ALL DIMENSIONS ARE IN METRE
 - * ALL ROUND COMPOUND WALL PROVIDED.
 - * RAINWATER PERCOLATION PITS PROVIDED ALL ROUND THE SITE.
 - * S.T.P PROVIDED IN THE SE CORNER OF THE SITE.
 - * SUMP AND FIRE SUMP PROVIDED.
 - * LIGHTNING CONDUCTOR PROVIDED IN THE ROOF.
 - * FIRE EXTINGUISHER & EMERGENCY ALARM IS PROVIDED.

D. ARUN KUMAR, B.E (CIVIL)
REGISTERED CONSTRUCTION ENGINEER
Reg No : Coimbatore LPA/CE/20/07/028
205, Alagesan Road, Sulaibai Colony, Coimbatore - 641 011

REGISTERED CONSTRUCTION ENGINEER

E.R.S. DEVANANDAN, M.E (S.E.)
REGISTERED STRUCTURAL ENGINEER,
Reg. No : 01 / 2019 / RSE - GRI / ELPA
15, MARAPPA STREET - 3rd
ERODE - 638 009. Cell : 98430 26866
newpremierdev@gmail.com

REGISTERED STRUCTURAL ENGINEER

M. BHUVANASUNDAR
B.Arch., M.B.E.N., A.I.I.T., A.I.I.I.D.,
Registered Architect, Regd. No. CA/86/10288
SUNDAR SUNDARAM ARCHITECTS
126-A, Thiruganasambandam Road
RACE COURSE, COIMBATORE - 641018.

REGISTERED ENGINEER / ARCHITECT

For ERODE BUILDER EDUCATIONAL TRUST

TREASURER

OWNER / APPLICANT

SHEET NO: 08

BP/TCP[TD] No.89/2023

Supervisor: Tmt.Sebasti Rosali

D.Man : Thiru. Elanchezhayan R.K

Surveyor / A.D.Man:Thiru S.Riswan

BUILDING PLAN SHOWING THE EXISTING AND PROPOSED
ADDITIONAL CONSTRUCTION OF A INSTITUTIONAL BUILDING IN
SF.NOS:- 3/1, 6/1, 2, 3, 4, 5, 9/1, 10/1, 2, 11/1, 2, 3, 4, 5, 6, 7, 12/1
AT PALAYAKOTTAI VILLAGE, KANGAYAM TALUK, TIRUPPUR
DISTRICT.

SCALE :- 1:100
INSTITUTIONAL BUILDING



AREA DETAILS:-	IN SQM	IN ACRE
AREA OF SITE AS PER FMB / PATTa	= 248550.00 Sqm	61.42 Acre
AREA OF SITE AS PER DOCUMENT	= 248550.00 Sqm	61.42 Acre
SUPER IMPOSED PLOT AREA	= 249731.00 Sqm	

PROPOSED BUILDING AREA DETAILS:- (BLOCK - 02)					
S.No	FLOOR	FSI	OTS AREA	NON-FSI	TOTAL
1	GROUND FLOOR	1942.20	624.50	-	2566.70
2	FIRST FLOOR	1844.60	722.10	-	2566.70
3	SECONDE FLOOR	2237.70	329.00	-	2566.70
4	THIRD FLOOR	2237.70	329.00	-	2566.70
6	TERRACE FLOOR	-	-	94.50	94.50
TOTAL		8262.20	2004.60	94.50	10361.30

JOINERY DETAILS:-		
SYM	JOINERY DETAILS	SIZE IN METER
MD	MAIN DOOR	2.44 X 2.44
D	DOOR	1.22 X 2.44
D1	DOOR	0.91 X 2.44
D2	DOOR	0.61 X 2.44
LD	LIFT DOOR	1.22 X 2.44
W	WINDOW	1.83 X 1.83
SW	WINDOW	1.83 X 1.37
FG	FIXED GLASS	4.11 X 2.44
V	VENTILATOR	1.83 X 0.91

NOTE:-
* ALL DIMENSIONS ARE IN METRE
* ALL ROUND COMPOUND WALL PROVIDED.
* RAINWATER PERCOLATION PITS PROVIDED ALL ROUND THE SITE.
* S.T.P PROVIDED IN THE SE CORNER OF THE SITE.
* SUMP AND FIRE SUMP PROVIDED.
* LIGHTNING CONDUCTOR PROVIDED IN THE ROOF.
* FIRE EXTINGUISHER & EMERGENCY ALARM IS PROVIDED.

D. ARUN KUMAR, B.E (CIVIL)
REGISTERED CONSTRUCTION ENGINEER
Reg No : Coimbatore LPA/CE/20/07/028
205, Alagesan Road, Sulaibai Colony, Coimbatore - 641 011

REGISTERED CONSTRUCTION ENGINEER

ER.S. DEVANANDAN, M.E (CIVIL)
REGISTERED STRUCTURAL ENGINEER
Reg. No : 01 / 2019 / RSE - GRI / ELPA
15, MARAPPA STREET - 3rd
ERODE - 638 009. Cell : 98430 26866
newpremierdev@gmail.com

REGISTERED STRUCTURAL ENGINEER

M. BHUVANASUNDAR
B.Arch., M.B.E.N., A.I.I.D.,
Registered Architect, Regd. No. CA/86/10288
SUNDAR SUNDARAM ARCHITECTS
126-A, Thiruganasambandam Road
RACE COURSE, COIMBATORE - 641018.


REGISTERED ENGINEER / ARCHITECT

For ERODE BUILDER EDUCATIONAL TRUST

TREASURER

OWNER / APPLICANT

SHEET NO: 09

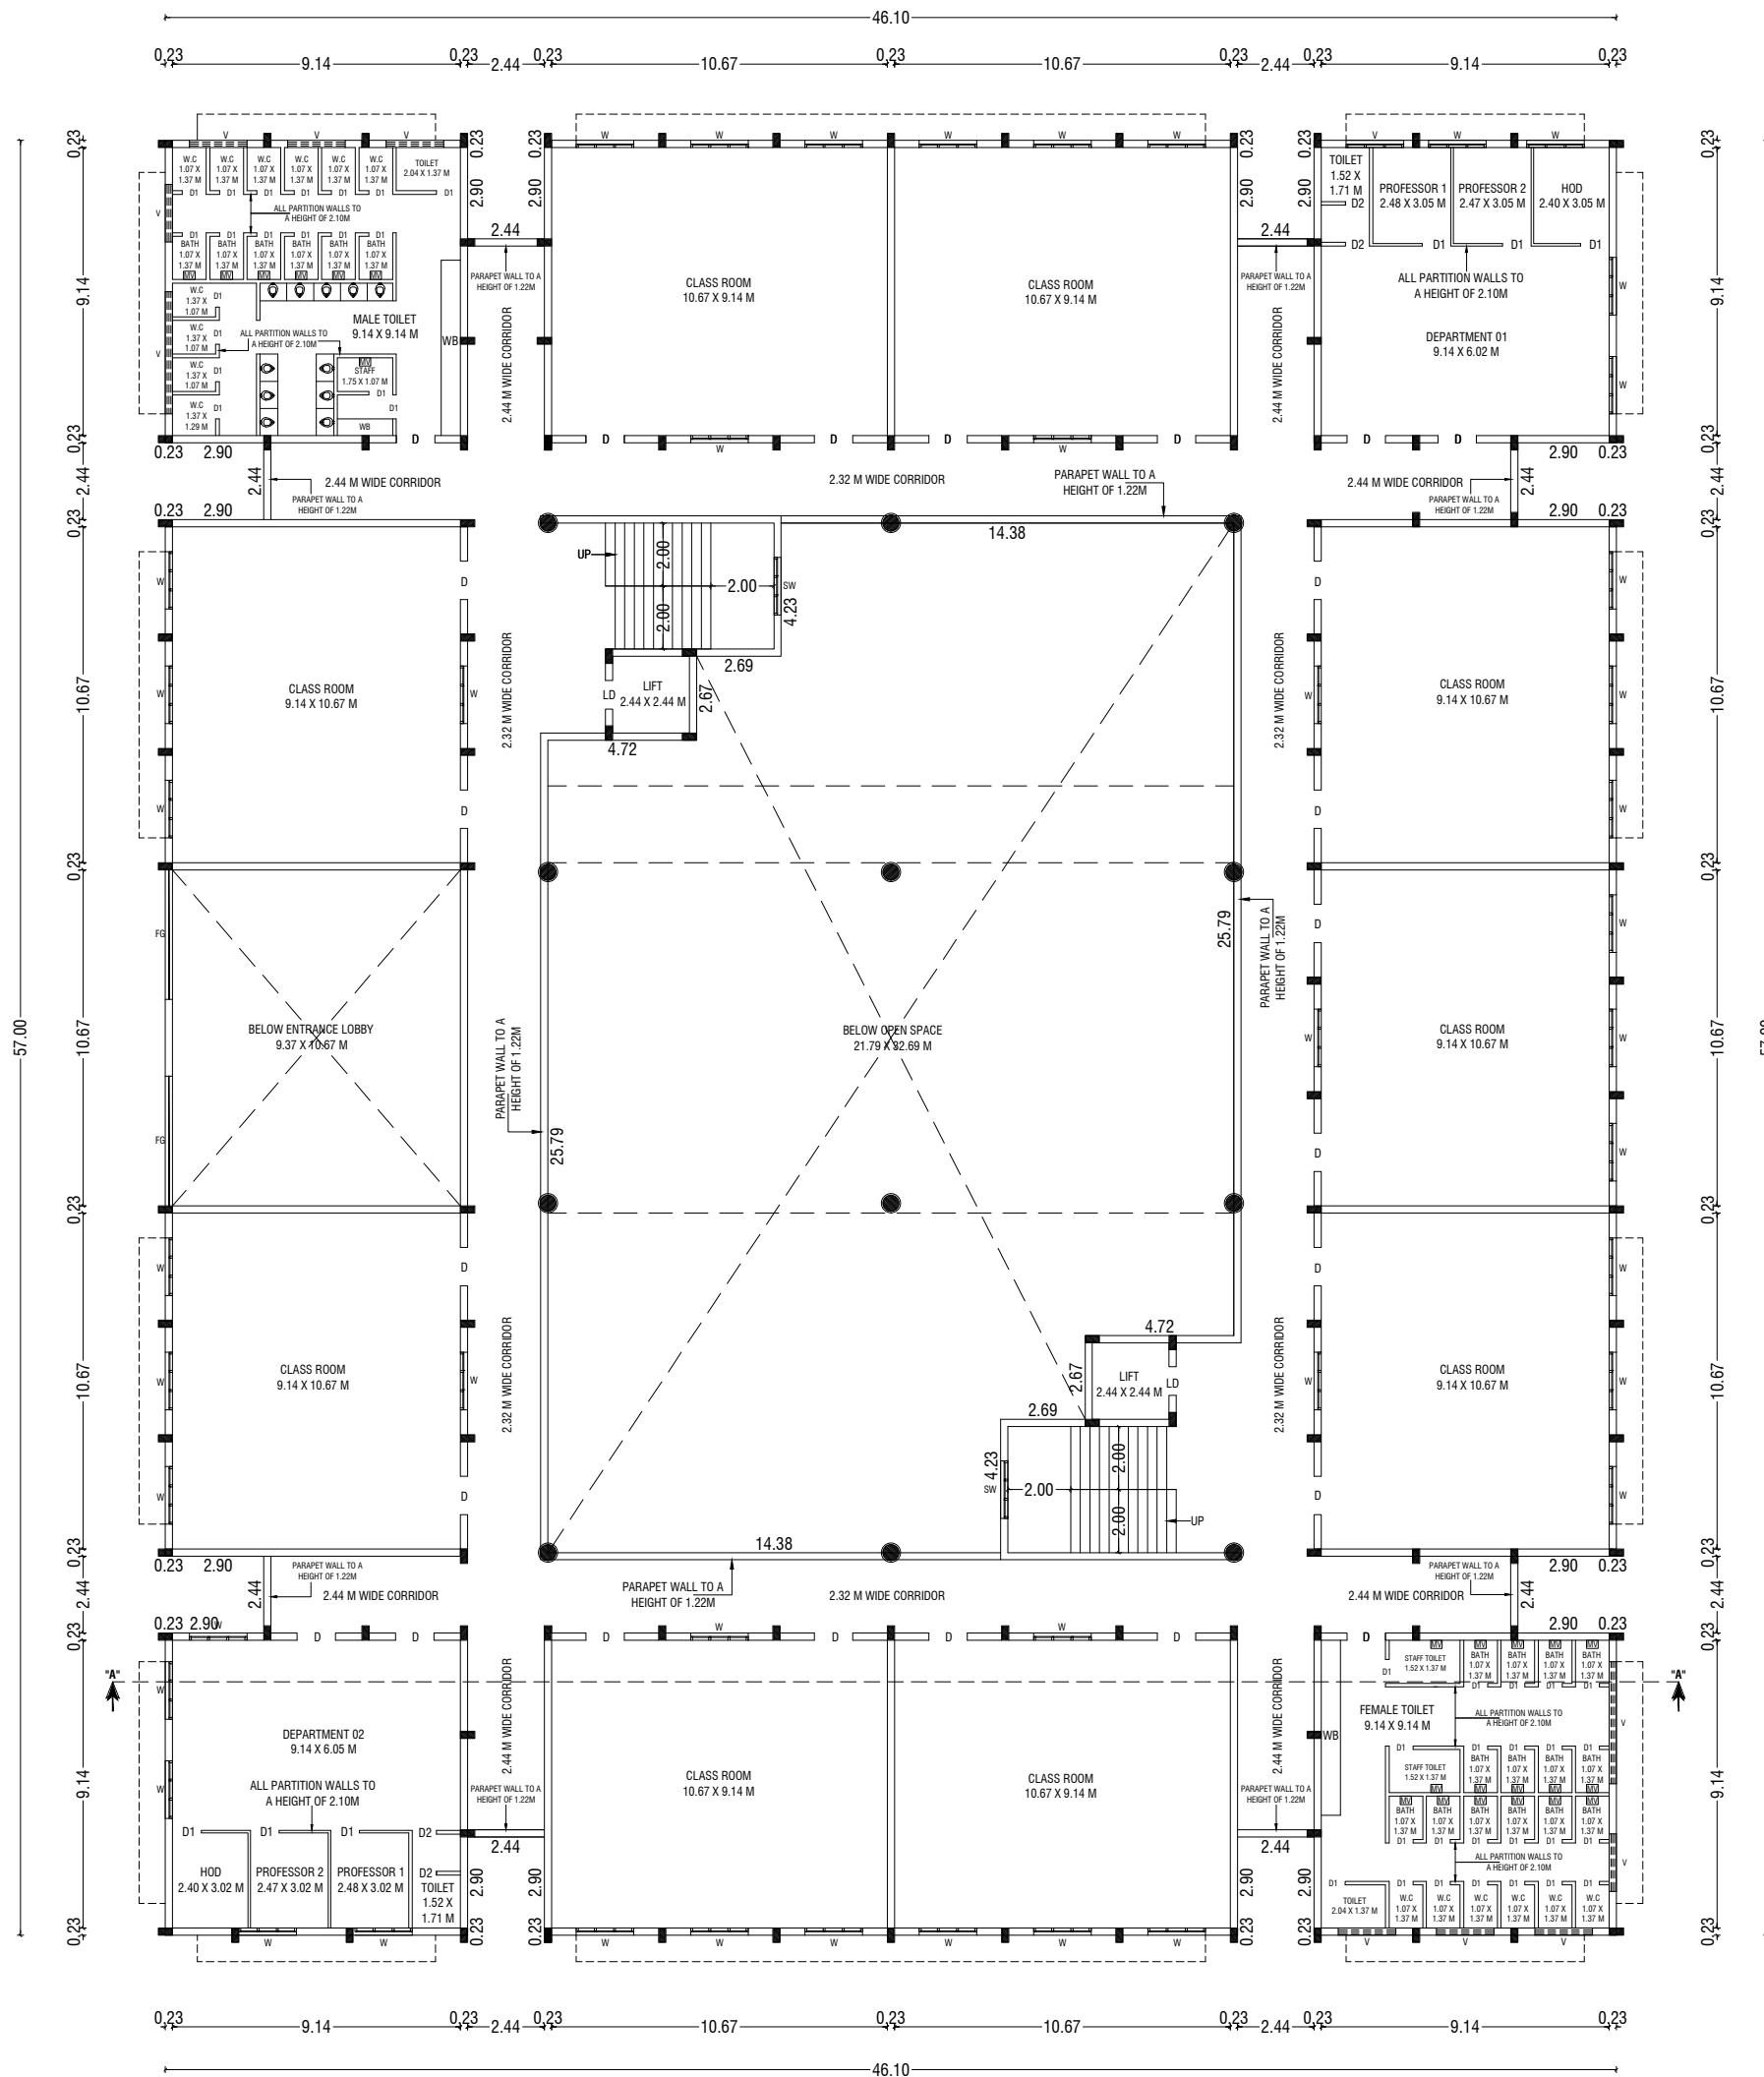

FIRST FLOOR PLAN

BP/TCP[TD] No.89/2023

Supervisor: Tmt.Sebasti Rosali

D.Man : Thiru. Elanchezhian R.K

Surveyor / A.D.Man:Thiru S.Riswan

BUILDING PLAN SHOWING THE EXISTING AND PROPOSED
ADDITIONAL CONSTRUCTION OF A INSTITUTIONAL BUILDING IN
SF.NOS:- 3/1, 6/1, 2, 3, 4, 5, 9/1, 10/1, 2, 11/1, 2, 3, 4, 5, 6, 7, 12/1
AT PALAYAKOTTAI VILLAGE, KANGAYAM TALUK, TIRUPPUR
DISTRICT.

SCALE :- 1:100
INSTITUTIONAL BUILDING



AREA DETAILS:-	IN SQM	IN ACRE
AREA OF SITE AS PER FMB / PATTa	= 248550.00 Sqm	61.42 Acre
AREA OF SITE AS PER DOCUMENT	= 248550.00 Sqm	61.42 Acre
SUPER IMPOSED PLOT AREA	= 249731.00 Sqm	

PROPOSED BUILDING AREA DETAILS:- (BLOCK - 02)					
S.No	FLOOR	FSI	OTS AREA	NON-FSI	TOTAL
1	GROUND FLOOR	1942.20	624.50	-	2566.70
2	FIRST FLOOR	1844.60	722.10	-	2566.70
3	SECONDE FLOOR	2237.70	329.00	-	2566.70
4	THIRD FLOOR	2237.70	329.00	-	2566.70
6	TERRACE FLOOR	-	-	94.50	94.50
TOTAL		8262.20	2004.60	94.50	10361.30

JOINERY DETAILS:-		
SYM	JOINERY DETAILS	SIZE IN METER
MD	MAIN DOOR	2.44 X 2.44
D	DOOR	1.22 X 2.44
D1	DOOR	0.91 X 2.44
D2	DOOR	0.61 X 2.44
LD	LIFT DOOR	1.22 X 2.44
W	WINDOW	1.83 X 1.83
SW	WINDOW	1.83 X 1.37
FG	FIXED GLASS	4.11 X 2.44
V	VENTILATOR	1.83 X 0.91

- NOTE:-
- * ALL DIMENSIONS ARE IN METRE
 - * ALL ROUND COMPOUND WALL PROVIDED.
 - * RAINWATER PERCOLATION PITS PROVIDED ALL ROUND THE SITE.
 - * S.T.P PROVIDED IN THE SE CORNER OF THE SITE.
 - * SUMP AND FIRE SUMP PROVIDED.
 - * LIGHTNING CONDUCTOR PROVIDED IN THE ROOF.
 - * FIRE EXTINGUISHER & EMERGENCY ALARM IS PROVIDED.

D. Arun Kumar, B.E (CIVIL)
REGISTERED CONSTRUCTION ENGINEER
Reg No : Coimbatore LPA/CE/20/07/028
205, Alagesan Road, Sainaba Colony, Coimbatore - 641 011

REGISTERED CONSTRUCTION ENGINEER

E.R.S. DEVANANDAN, M.E (S.E.)
REGISTERED STRUCTURAL ENGINEER,
Reg. No : 01 / 2019 / RSE - GRI / ELPA
15, MARAPPA STREET - 3rd
ERODE - 638 009. Cell : 98430 26866
newpremierdev@gmail.com

REGISTERED STRUCTURAL ENGINEER

M. BHUVANASUNDAR
B.Arch., M.B.E.N., A.I.I.A., A.I.I.D.,
Registered Architect, Regd. No. CA/86/10288
SUNDAR SUNDARAM ARCHITECTS
126-A, Thiruganasambandam Road
RACE COURSE, COIMBATORE - 641018.


REGISTERED ENGINEER / ARCHITECT

For ERODE BUILDER EDUCATIONAL TRUST

TREASURER

OWNER / APPLICANT

SHEET NO: 10

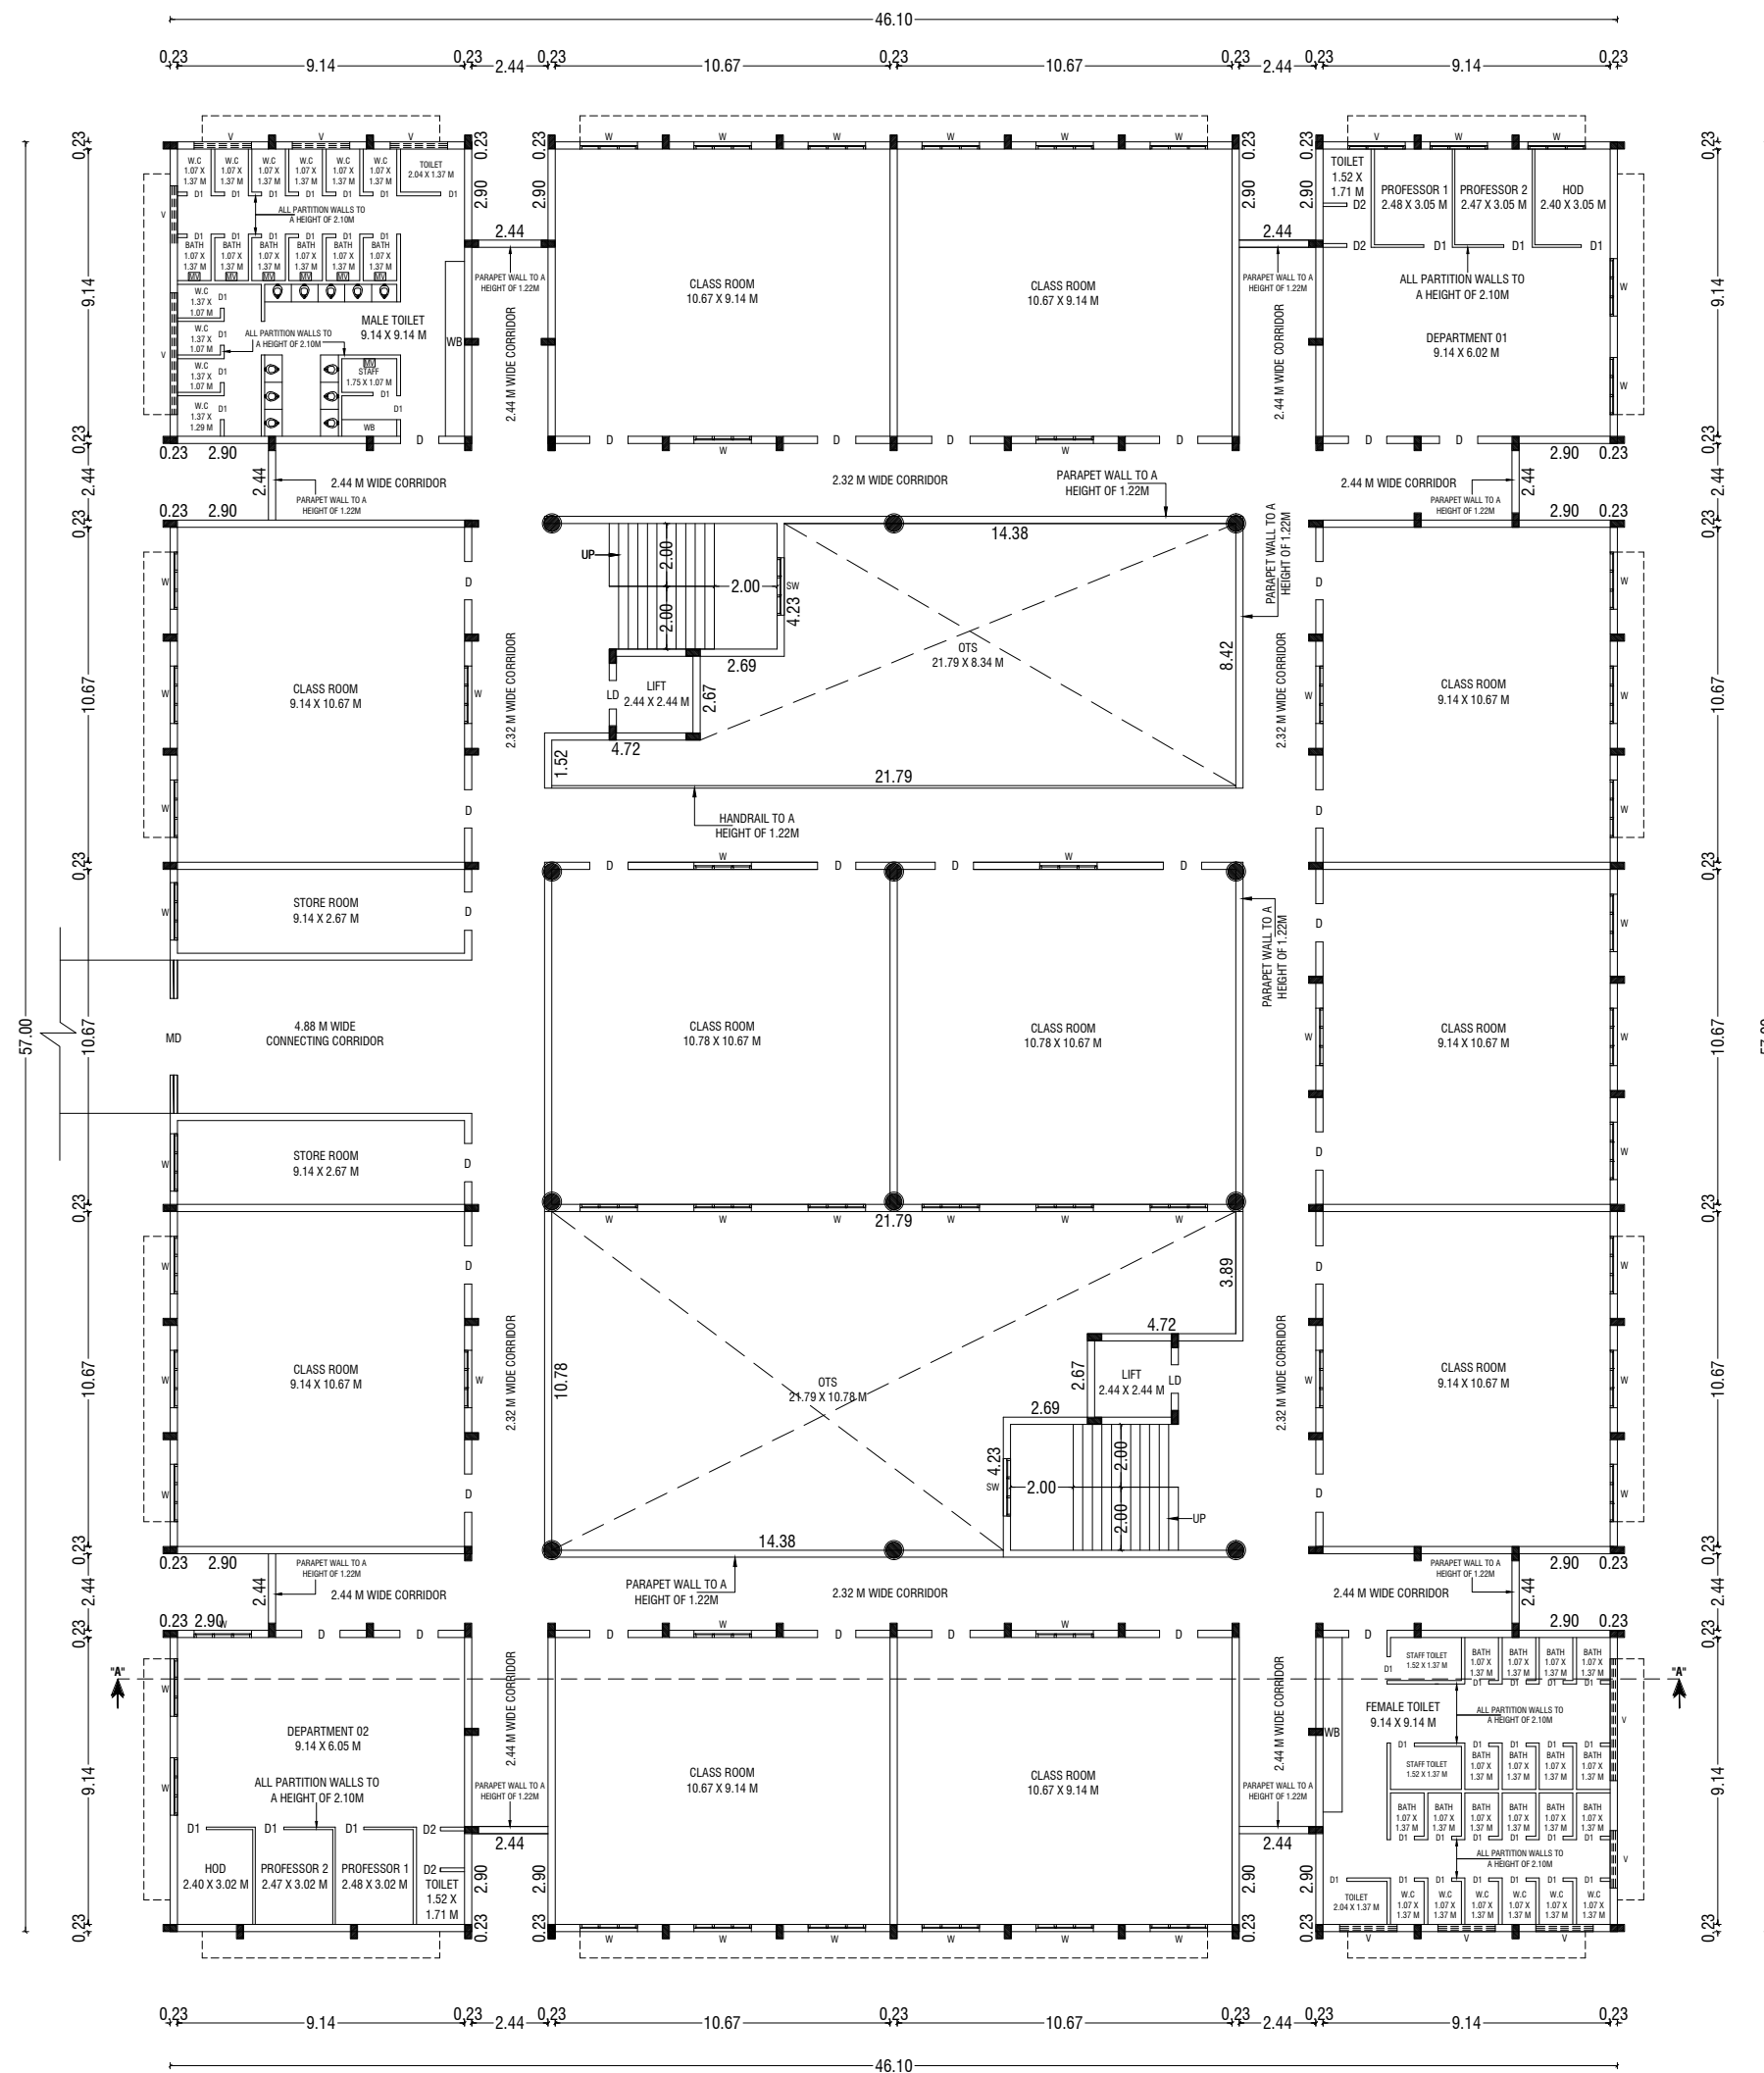

SECOND FLOOR PLAN

BP/TCP[TD] No.89/2023

Supervisor: Tmt.Sebasti Rosali

D.Man : Thiru. Elanchezhian R.K

Surveyor / A.D.Man:Thiru S.Riswan

BUILDING PLAN SHOWING THE EXISTING AND PROPOSED
ADDITIONAL CONSTRUCTION OF A INSTITUTIONAL BUILDING IN
SF.NOS:- 3/1, 6/1, 2, 3, 4, 5, 9/1, 10/1, 2, 11/1, 2, 3, 4, 5, 6, 7, 12/1
AT PALAYAKOTTAI VILLAGE, KANGAYAM TALUK, TIRUPPUR
DISTRICT.

SCALE :- 1:100
INSTITUTIONAL BUILDING



AREA DETAILS:-	IN SQM	IN ACRE
AREA OF SITE AS PER FMB / PATTa	= 248550.00 Sqm	61.42 Acre
AREA OF SITE AS PER DOCUMENT	= 248550.00 Sqm	61.42 Acre
SUPER IMPOSED PLOT AREA	= 249731.00 Sqm	

PROPOSED BUILDING AREA DETAILS:- (BLOCK - 02)					
S.No	FLOOR	FSI	OTS AREA	NON-FSI	TOTAL
1	GROUND FLOOR	1942.20	624.50	-	2566.70
2	FIRST FLOOR	1844.60	722.10	-	2566.70
3	SECONDE FLOOR	2237.70	329.00	-	2566.70
4	THIRD FLOOR	2237.70	329.00	-	2566.70
6	TERRACE FLOOR	-	-	94.50	94.50
TOTAL		8262.20	2004.60	94.50	10361.30

JOINERY DETAILS:-		
SYM	JOINERY DETAILS	SIZE IN METER
MD	MAIN DOOR	2.44 X 2.44
D	DOOR	1.22 X 2.44
D1	DOOR	0.91 X 2.44
D2	DOOR	0.61 X 2.44
LD	LIFT DOOR	1.22 X 2.44
W	WINDOW	1.83 X 1.83
SW	WINDOW	1.83 X 1.37
FG	FIXED GLASS	4.11 X 2.44
V	VENTILATOR	1.83 X 0.91

NOTE:-
* ALL DIMENSIONS ARE IN METRE
* ALL ROUND COMPOUND WALL PROVIDED.
* RAINWATER PERCOLATION PITS PROVIDED ALL ROUND THE SITE.
* S.T.P PROVIDED IN THE SE CORNER OF THE SITE.
* SUMP AND FIRE SUMP PROVIDED.
* LIGHTNING CONDUCTOR PROVIDED IN THE ROOF.
* FIRE EXTINGUISHER & EMERGENCY ALARM IS PROVIDED.

D. Arun Kumar, B.E (CIVIL)
REGISTERED CONSTRUCTION ENGINEER
Reg No : Coimbatore LPA/CE/20/07/028
205, Alagesan Road, Sulaibai Colony, Coimbatore - 641 011

REGISTERED CONSTRUCTION ENGINEER

E.R.S. DEVANANDAN, M.E (CIVIL)
REGISTERED STRUCTURAL ENGINEER
Reg. No : 01 / 2019 / RSE - GRI / ELPA
15, MARAPPA STREET - 3rd
ERODE - 638 009. Cell : 98430 26866
newpremierdev@gmail.com

REGISTERED STRUCTURAL ENGINEER

M. BHUVANASUNDAR
B.Arch., M.B.E.N., A.I.I.A., A.I.I.I.D.
Registered Architect, Regd. No. CA/86/10288
SUNDAR SUNDARAM ARCHITECTS
126-A, Thiruganasambandam Road
RACE COURSE, COIMBATORE - 641018.



REGISTERED ENGINEER / ARCHITECT

For ERODE BUILDER EDUCATIONAL TRUST

TREASURER

OWNER / APPLICANT

SHEET NO: 11

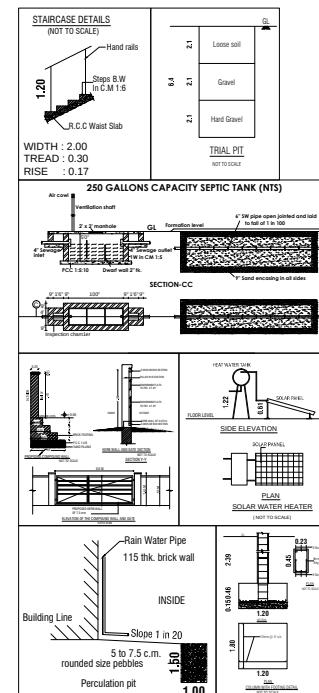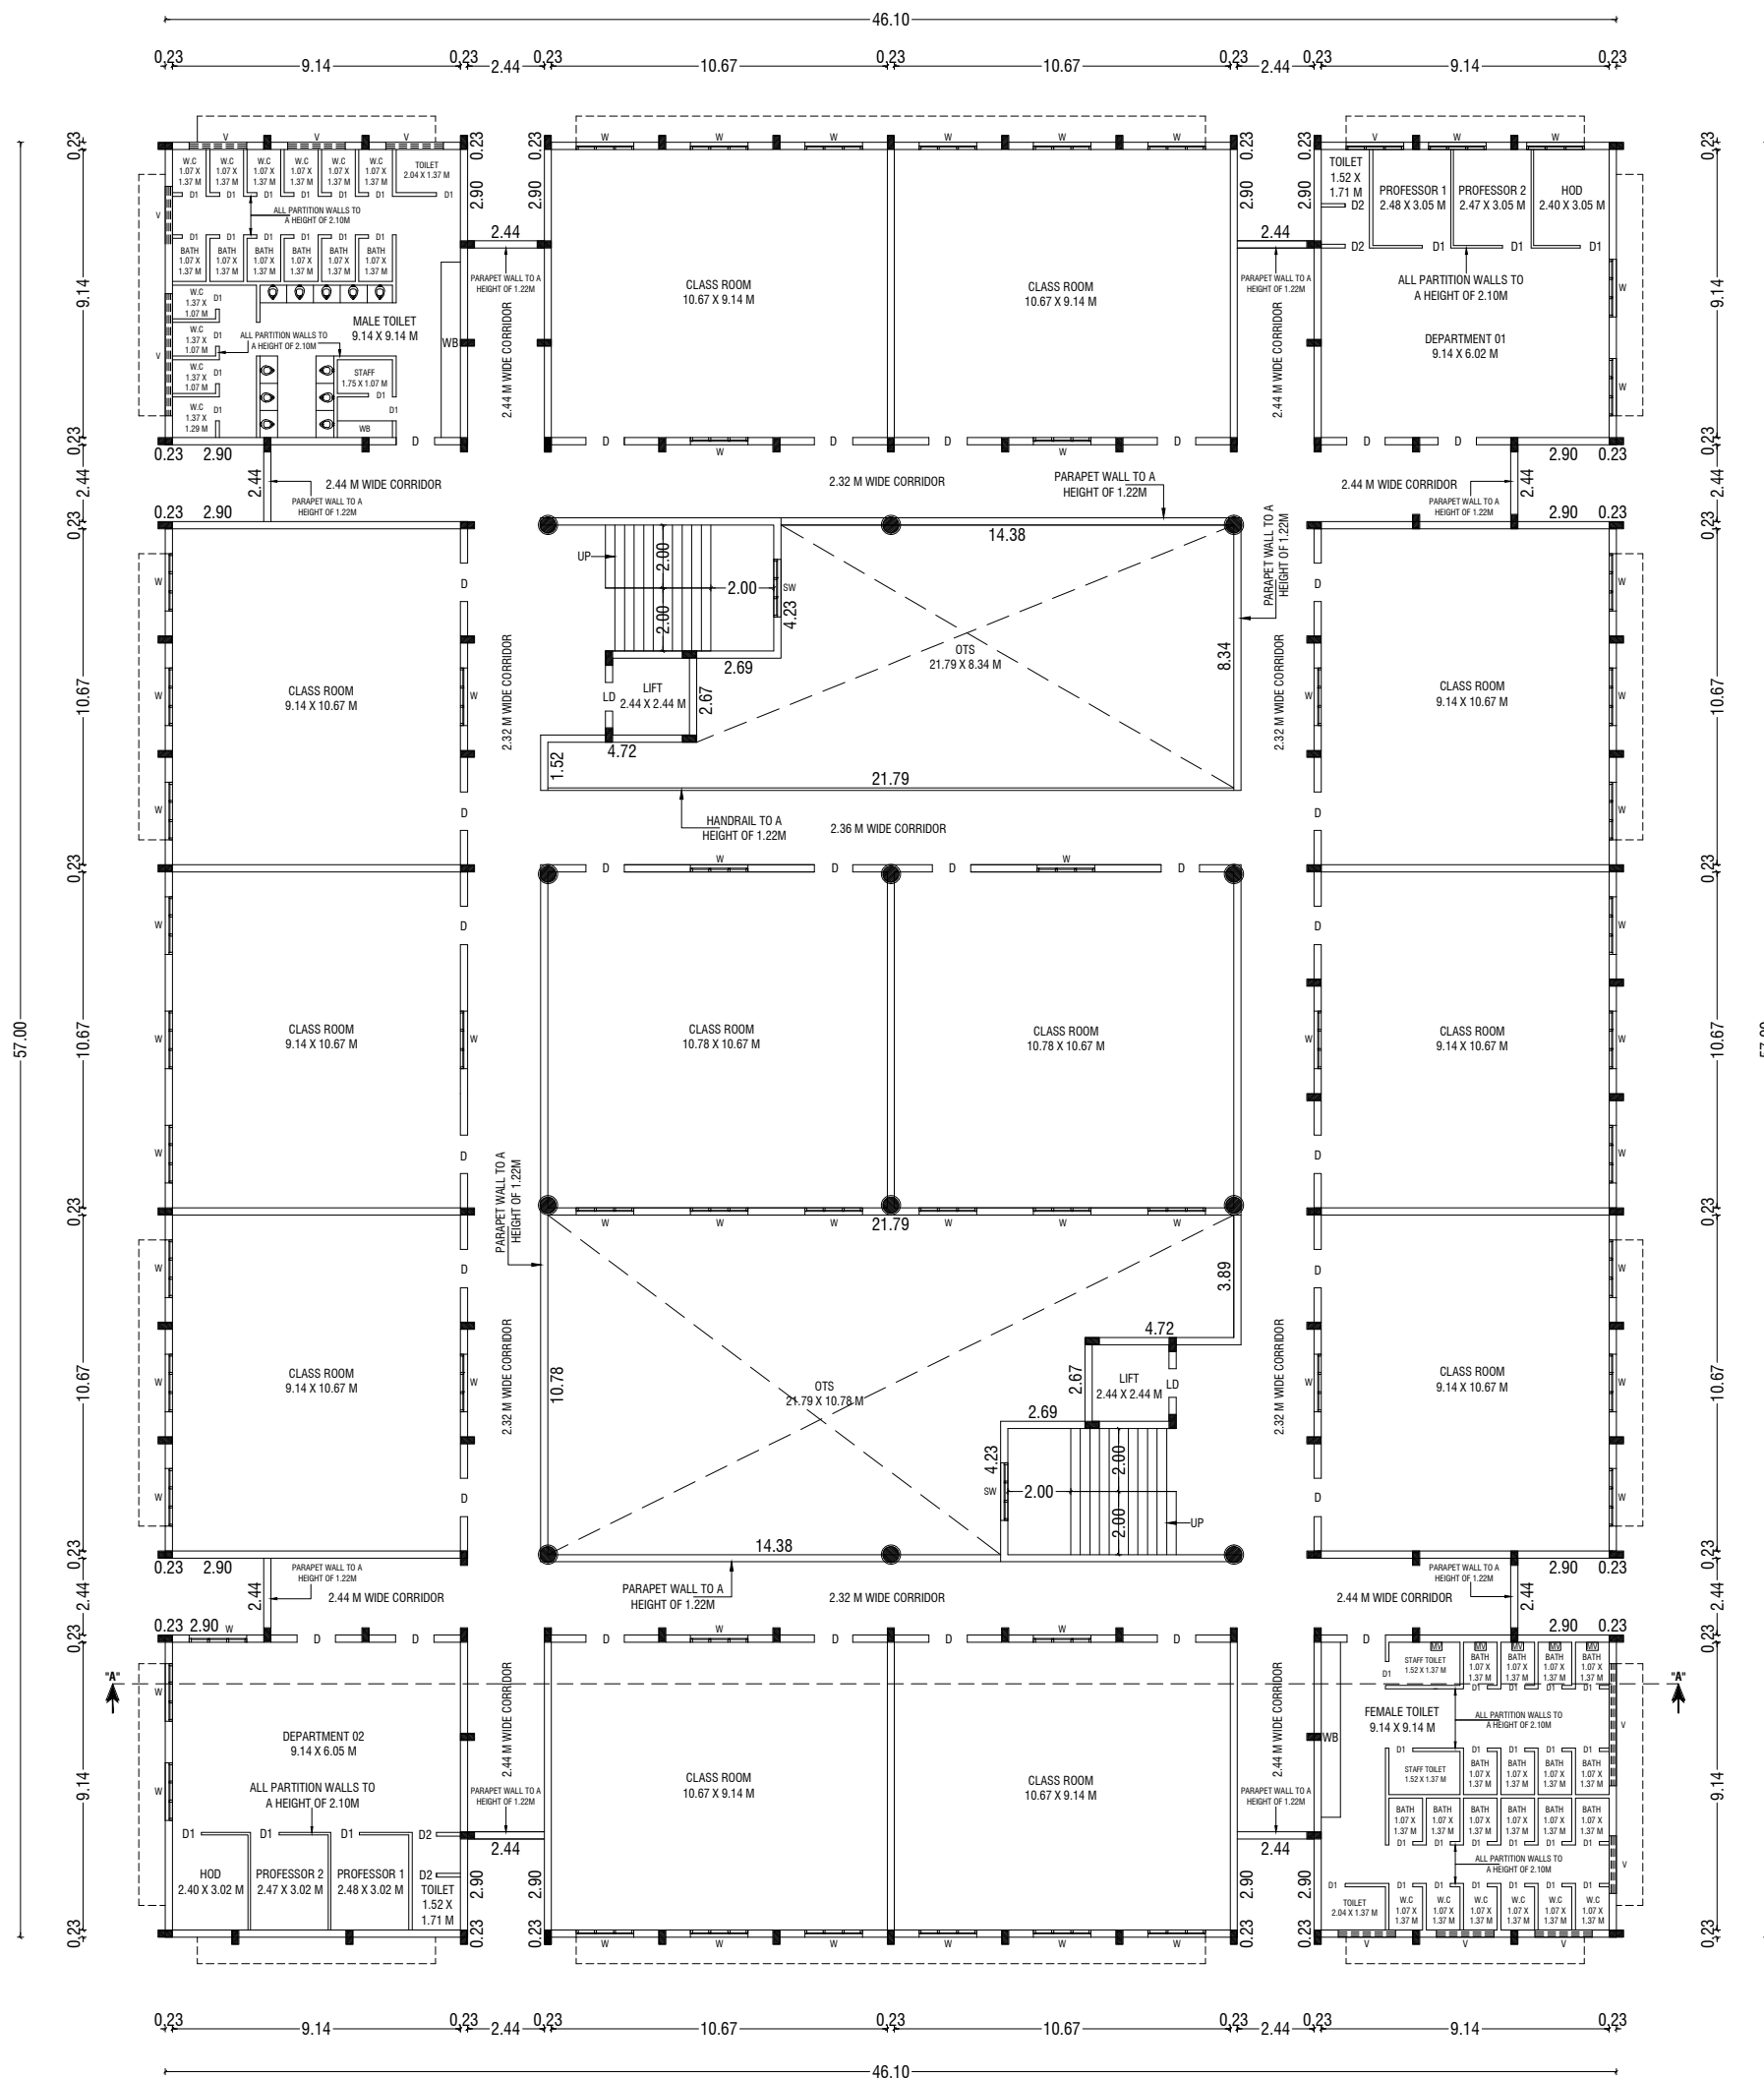


BP/TCP[TD] No.89/2023


Supervisor: Tmt.Sebasti Rosali

D.Man : Thiru. Elanchezhiyan R.K

Surveyor / A.D.Man:Thiru S.Riswan

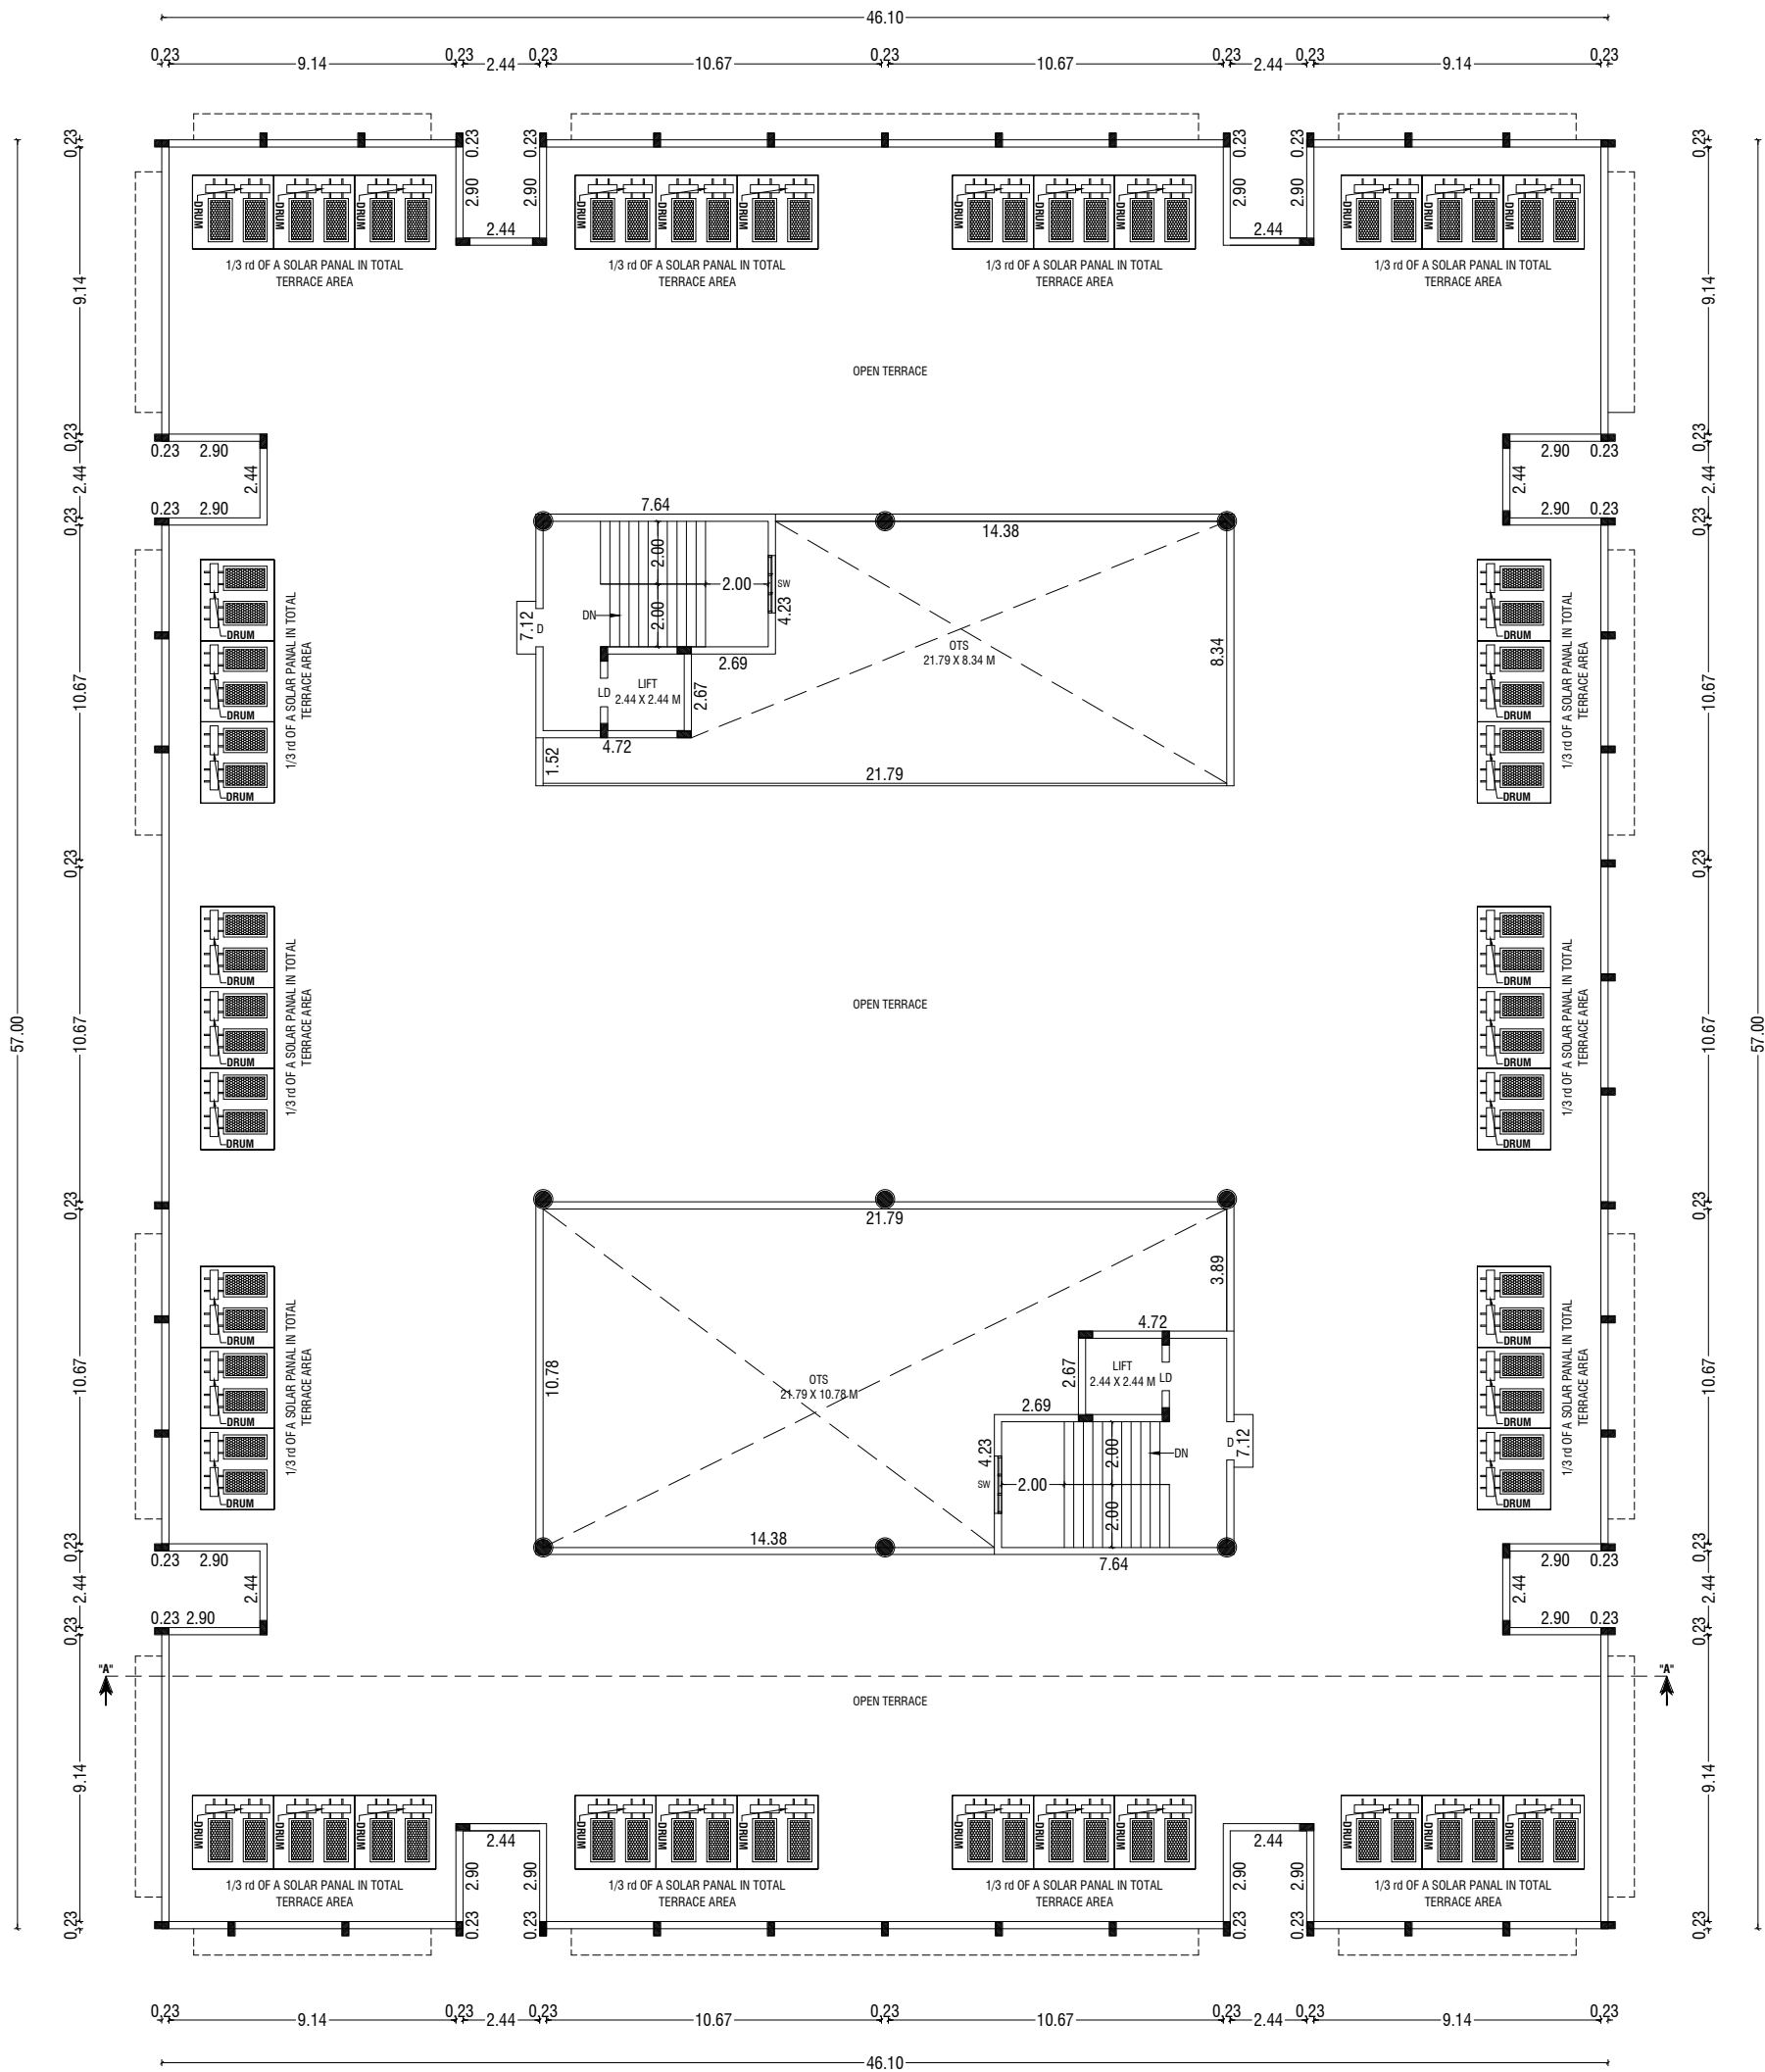

TERRACE FLOOR PLAN

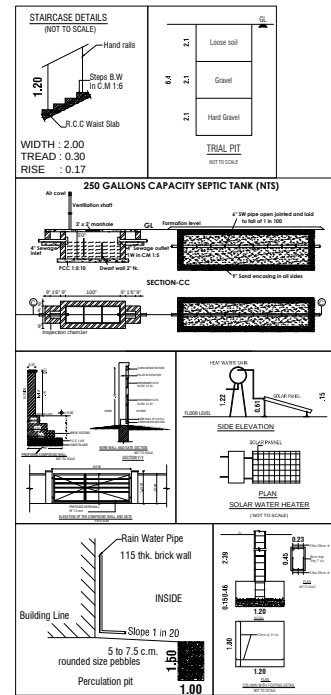

BP/TCP[TD] No.89/2023

Supervisor: Tmt.Sebasti Rosali

D.Man : Thiru. Elanchezhiyan R.K

Surveyor / A.D.Man:Thiru S.Riswan

BUILDING PLAN SHOWING THE EXISTING AND PROPOSED ADDITIONAL CONSTRUCTION OF A INSTITUTIONAL BUILDING IN SF.NOS:- 3/1, 6/1, 2, 3, 4, 5, 9/1, 10/1, 2, 11/1, 2, 3, 4, 5, 6, 7, 12/1 AT PALAYAKOTTAI VILLAGE, KANGAYAM TALUK, TIRUPPUR DISTRICT.

SCALE :- 1:100
INSTITUTIONAL BUILDING



AREA DETAILS:-	IN SQM	IN ACRE
AREA OF SITE AS PER FMB / PATTA	= 248550.00 Sqm	61.42 Acre
AREA OF SITE AS PER DOCUMENT	= 248550.00 Sqm	61.42 Acre
SUPER IMPOSED PLOT AREA	= 249731.00 Sqm	

PROPOSED BUILDING AREA DETAILS:- (BLOCK - 02)					
S.No	FLOOR	FSI	OTS AREA	NON-FSI	TOTAL
1	GROUND FLOOR	1942.20	624.50	-	2566.70
2	FIRST FLOOR	1844.60	722.10	-	2566.70
3	SECONDE FLOOR	2237.70	329.00	-	2566.70
4	THIRD FLOOR	2237.70	329.00	-	2566.70
6	TERRACE FLOOR	-	-	94.50	94.50
TOTAL		8262.20	2004.60	94.50	10361.30

JOINERY DETAILS:-		
SYM	JOINERY DETAILS	SIZE IN METER
MD	MAIN DOOR	2.44 X 2.44
D	DOOR	1.22 X 2.44
D1	DOOR	0.91 X 2.44
D2	DOOR	0.61 X 2.44
LD	LIFT DOOR	1.22 X 2.44
W	WINDOW	1.83 X 1.83
SW	WINDOW	1.83 X 1.37
FG	FIXED GLASS	4.11 X 2.44
V	VENTILATOR	1.83 X 0.91

NOTE:-
* ALL DIMENSIONS ARE IN METRE
* ALL ROUND COMPOUND WALL PROVIDED.
* RAINWATER PERCOLATION PITS PROVIDED ALL ROUND THE SITE.
* S.T.P PROVIDED IN THE SE CORNER OF THE SITE.
* SUMP AND FIRE SUMP PROVIDED.
* LIGHTNING CONDUCTOR PROVIDED IN THE ROOF.
* FIRE EXTINGUISHER & EMERGENCY ALARM IS PROVIDED.

D. ARUN KUMAR, B.E (CIVIL)
REGISTERED CONSTRUCTION ENGINEER
Reg No : Coimbatore LPA/CE/20/07/028
205, Alagesan Road, Sulaia Colony, Coimbatore - 641 011

REGISTERED CONSTRUCTION ENGINEER

E.R.S. DEVANANDAN, M.E (CIVIL)
REGISTERED STRUCTURAL ENGINEER
Reg. No : 01 / 2019 / RSE - GRI / ELPA
15, MARAPPA STREET - 3rd
ERODE - 638 009. Cell : 98430 26866
newpremierdev@gmail.com

REGISTERED STRUCTURAL ENGINEER

M. BHUVANASUNDAR
B.Arch., M.B.E.N., A.I.I.A., A.I.I.D.
Registered Architect, Regd. No. CA/86/10288
SUNDAR SUNDARAM ARCHITECTS
126-A, Thiruganasambandam Road
RACE COURSE, COIMBATORE - 641018.


REGISTERED ENGINEER / ARCHITECT

For ERODE BUILDER EDUCATIONAL TRUST


TREASURER

OWNER / APPLICANT


SHEET NO: 12

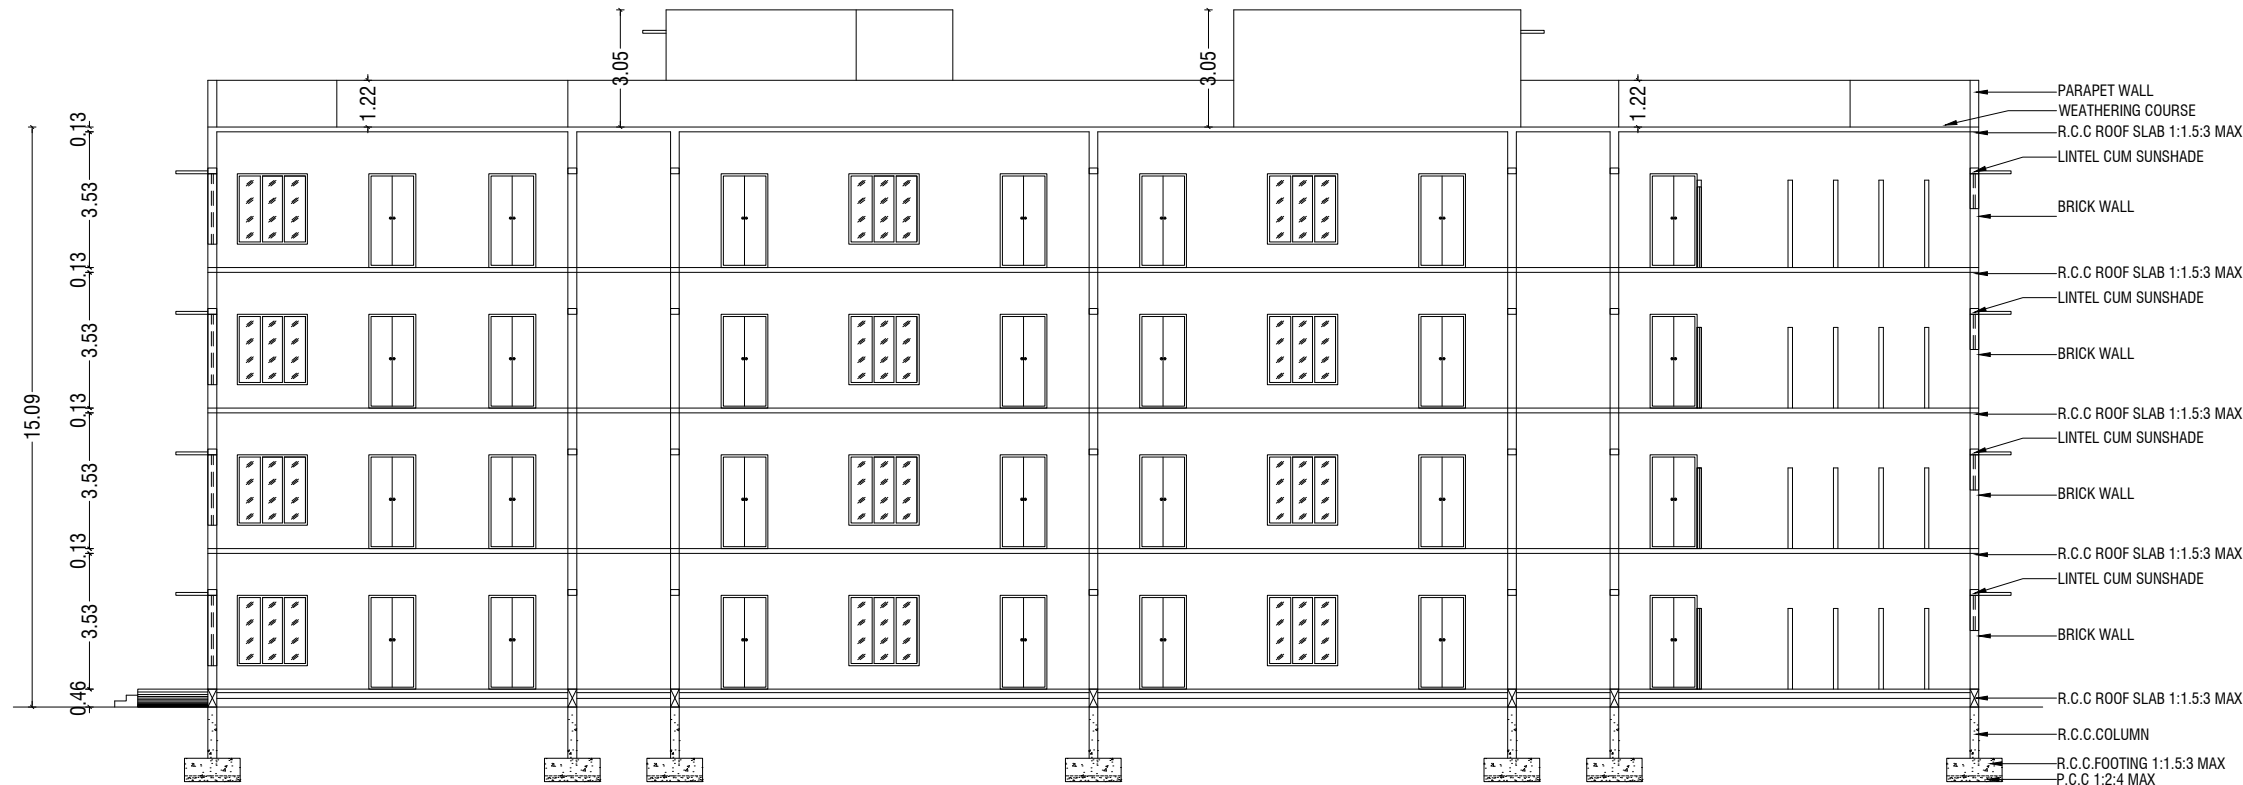

SECTION - "AA"

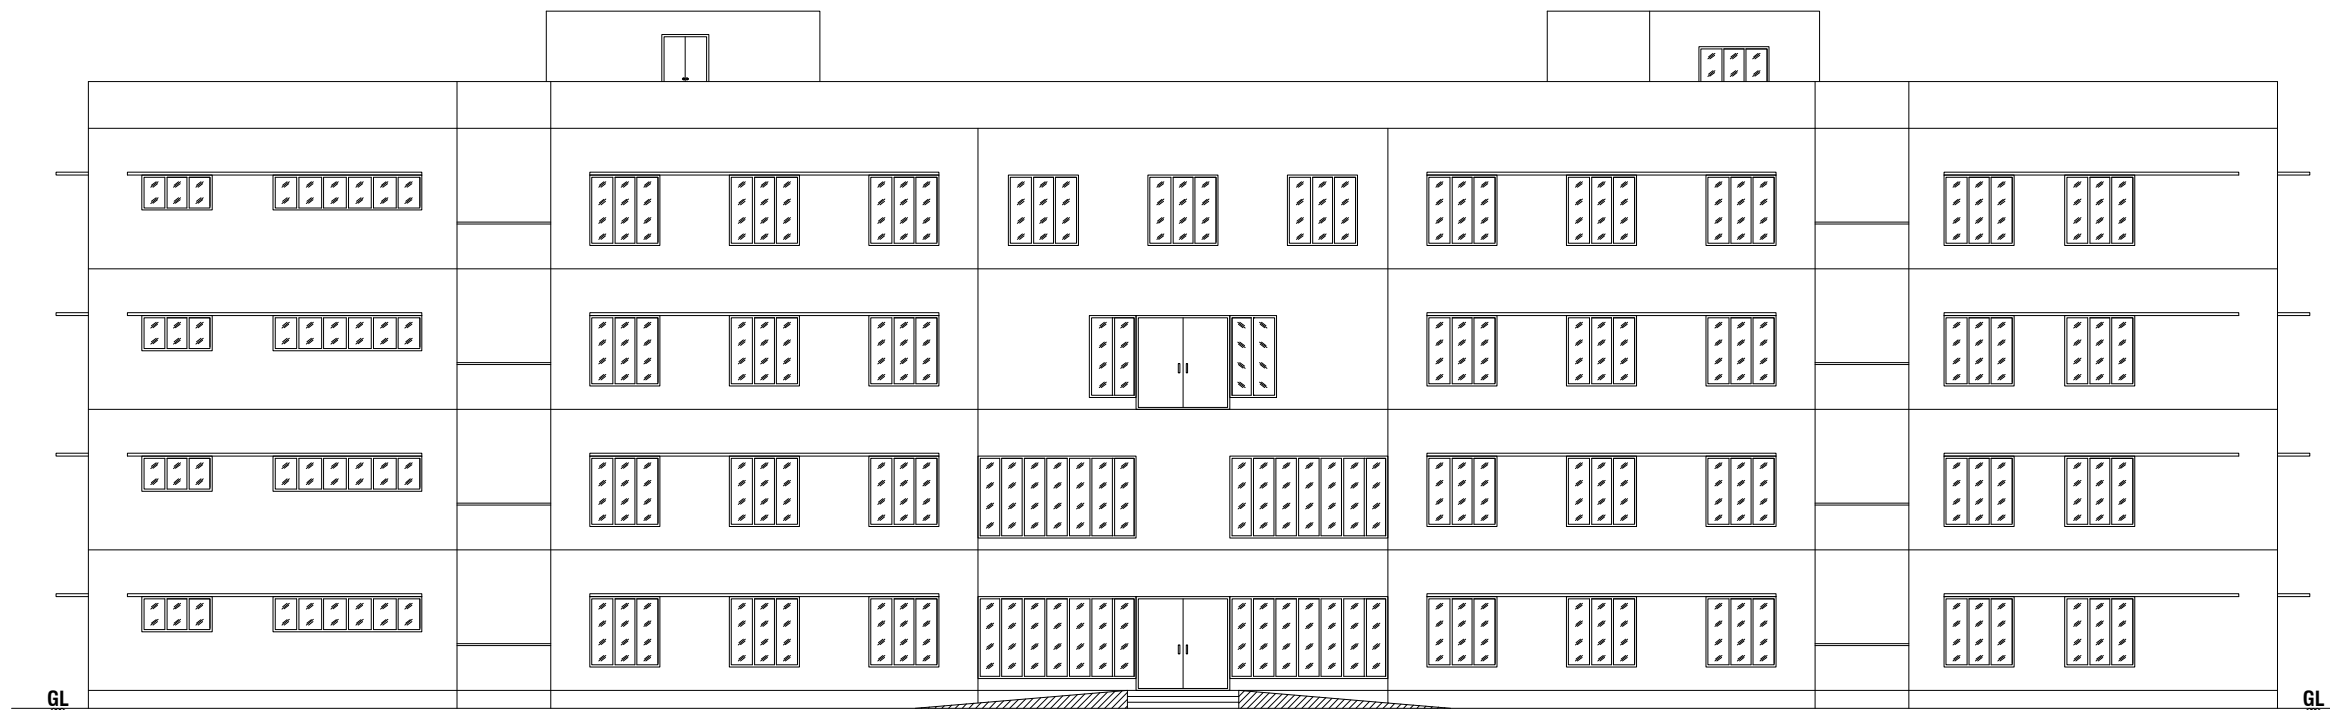

WEST SIDE ELEVATION

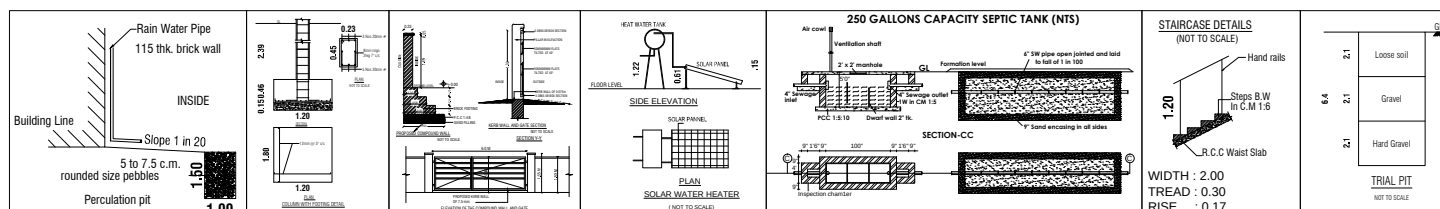

BP/TCP[TD] No.89/2023

Supervisor: Tmt.Sebasti Rosali

D.Man : Thiru. Elanchezhayan R.K

Surveyor / A.D.Man:Thiru S.Riswan

BUILDING PLAN SHOWING THE EXISTING AND PROPOSED
ADDITIONAL CONSTRUCTION OF A INSTITUTIONAL BUILDING IN
SF.NOS:- 3/1, 6/1, 2, 3, 4, 5, 9/1, 10/1, 2, 11/1, 2, 3, 4, 5, 6, 7, 12/1
AT PALAYAKOTTAI VILLAGE, KANGAYAM TALUK, TIRUPPUR
DISTRICT.

SCALE :- 1:100
INSTITUTIONAL BUILDING



AREA DETAILS:-	IN SQM	IN ACRE
AREA OF SITE AS PER FMB / PATT A	= 248550.00 Sqm	61.42 Acre
AREA OF SITE AS PER DOCUMENT	= 248550.00 Sqm	61.42 Acre
SUPER IMPOSED PLOT AREA	= 249731.00 Sqm	

JOINERY DETAILS:-		
SYM	JOINERY DETAILS	SIZE IN METER
MD	MAIN DOOR	2.44 X 2.44
D	DOOR	1.22 X 2.44
D1	DOOR	0.91 X 2.44
D2	DOOR	0.61 X 2.44
LD	LIFT DOOR	1.22 X 2.44
W	WINDOW	1.83 X 1.83
SW	WINDOW	1.83 X 1.37
FG	FIXED GLASS	4.11 X 2.44
V	VENTILATOR	1.83 X 0.91

NOTE:-
* ALL DIMENSIONS ARE IN METRE
* ALL ROUND COMPOUND WALL PROVIDED.
* RAINWATER PERCOLATION PITS PROVIDED ALL ROUND THE SITE.
* S.T.P PROVIDED IN THE SE CORNER OF THE SITE.
* SUMP AND FIRE SUMP PROVIDED.
* LIGHTNING CONDUCTOR PROVIDED IN THE ROOF.
* FIRE EXTINGUISHER & EMERGENCY ALARM IS PROVIDED.

D. Arun Kumar, B.E (CIVIL)
REGISTERED CONSTRUCTION ENGINEER
Reg No : Coimbatore LPA/CE/20/07/028
205, Alagesan Road, Saibaba Colony, Coimbatore - 641 011

REGISTERED CONSTRUCTION ENGINEER

Er.S. DEVANANDAN, M.E. (S.E.)
REGISTERED STRUCTURAL ENGINEER,
Reg. No : 01 / 2019 / RSE - GRI / ELPA
15, MARAPPA STREET - 3rd
ERODE - 638 009. Cell : 98430 26866
newpremierdev@gmail.com

REGISTERED STRUCTURAL ENGINEER

M. BHUVANASUNDAR
B.Arch., M.B.E.M., A.I.I.A., A.I.I.I.D.,
Registered Architect, Regd. No. CA/86/10288
SUNDAR SUNDARAM ARCHITECTS
126-A, Thiruganasambandam Road
RACE COURSE, COIMBATORE - 641018.

REGISTERED ENGINEER / ARCHITECT

For ERODE BUILDER EDUCATIONAL TRUST

TREASURER

OWNER / APPLICANT

SHEET NO: 13

BUILDING PLAN SHOWING THE EXISTING AND PROPOSED
ADDITIONAL CONSTRUCTION OF A INSTITUTIONAL BUILDING IN
SF.NOS:- 3/1, 6/1, 2, 3, 4, 5, 9/1, 10/1, 2, 11/1, 2, 3, 4, 5, 6, 7, 12/1
AT PALAYAKOTTAI VILLAGE, KANGAYAM TALUK, TIRUPPUR
DISTRICT.

SCALE :- 1:100
INSTITUTIONAL BUILDING



AREA DETAILS:-	IN SQM	IN ACRE
AREA OF SITE AS PER FMB / PATTA	= 248550.00 Sqm	61.42 Acre
AREA OF SITE AS PER DOCUMENT	= 248550.00 Sqm	61.42 Acre
SUPER IMPOSED PLOT AREA	= 249731.00 Sqm	

PROPOSED BUILDING AREA DETAILS:- (GIRLS HOSTEL)					
S.No	FLOOR	FSI	OTS AREA	NON-FSI	TOTAL
1	GROUND FLOOR	1164.60	475.90	-	1640.50
2	FIRST FLOOR	1285.10	355.40	-	1640.50
3	SECONDE FLOOR	1285.10	355.40	-	1640.50
4	THIRD FLOOR	1285.10	355.40	-	1640.50
6	TERRACE FLOOR	-	-	77.90	77.90
TOTAL		5019.90	1542.10	77.90	6639.90

JOINERY DETAILS:-		
SYM	JOINERY DETAILS	SIZE IN METER
MD	MAIN DOOR	2.44 X 2.44
D	DOOR	1.22 X 2.44
D1	DOOR	0.91 X 2.44
D2	DOOR	0.61 X 2.44
LD	LIFT DOOR	1.22 X 2.44
W	WINDOW	1.83 X 1.83
SW	WINDOW	1.83 X 1.37
FG	FIXED GLASS	4.84 X 2.44
V	VENTILATOR	1.83 X 0.91

NOTE:-
* ALL DIMENSIONS ARE IN METRE
* ALL ROUND COMPOUND WALL PROVIDED.
* RAINWATER PERCOLATION PITS PROVIDED ALL ROUND THE SITE.
* S.T.P PROVIDED IN THE SE CORNER OF THE SITE.
* SUMP AND FIRE SUMP PROVIDED.
* LIGHTNING CONDUCTOR PROVIDED IN THE ROOF.
* FIRE EXTINGUISHER & EMERGENCY ALARM IS PROVIDED.

D. Arun Kumar, B.E (CIVIL)
REGISTERED CONSTRUCTION ENGINEER
Reg No : Coimbatore LPA/CE/2010/028
205, Alagesan Road, Subbarao Colony, Coimbatore - 641 011

REGISTERED CONSTRUCTION ENGINEER

Er.S. Devanandan, M.E (CIVIL)
REGISTERED STRUCTURAL ENGINEER,
Reg. No : 01 / 2019 / RSE - GRI / ELPA
15, MARAPPA STREET - 3rd
ERODE - 638 009. Cell : 98430 26566
newpremierdev@gmail.com

REGISTERED STRUCTURAL ENGINEER

M. BHUVANASUNDAR
B.Arch., M.B.E.M., A.I.I.A., A.I.I.D.,
Registered Architect, Regd. No. CA/86/10288
SUNDAR SUNDARAM ARCHITECTS
126-A, Thiruganassambandam Road
RACE COURSE, COIMBATORE - 641 018.


REGISTERED ENGINEER / ARCHITECT

ERODE BUILDER EDUCATIONAL TRUST


TREASURER

OWNER / APPLICANT








SHEET NO: 14

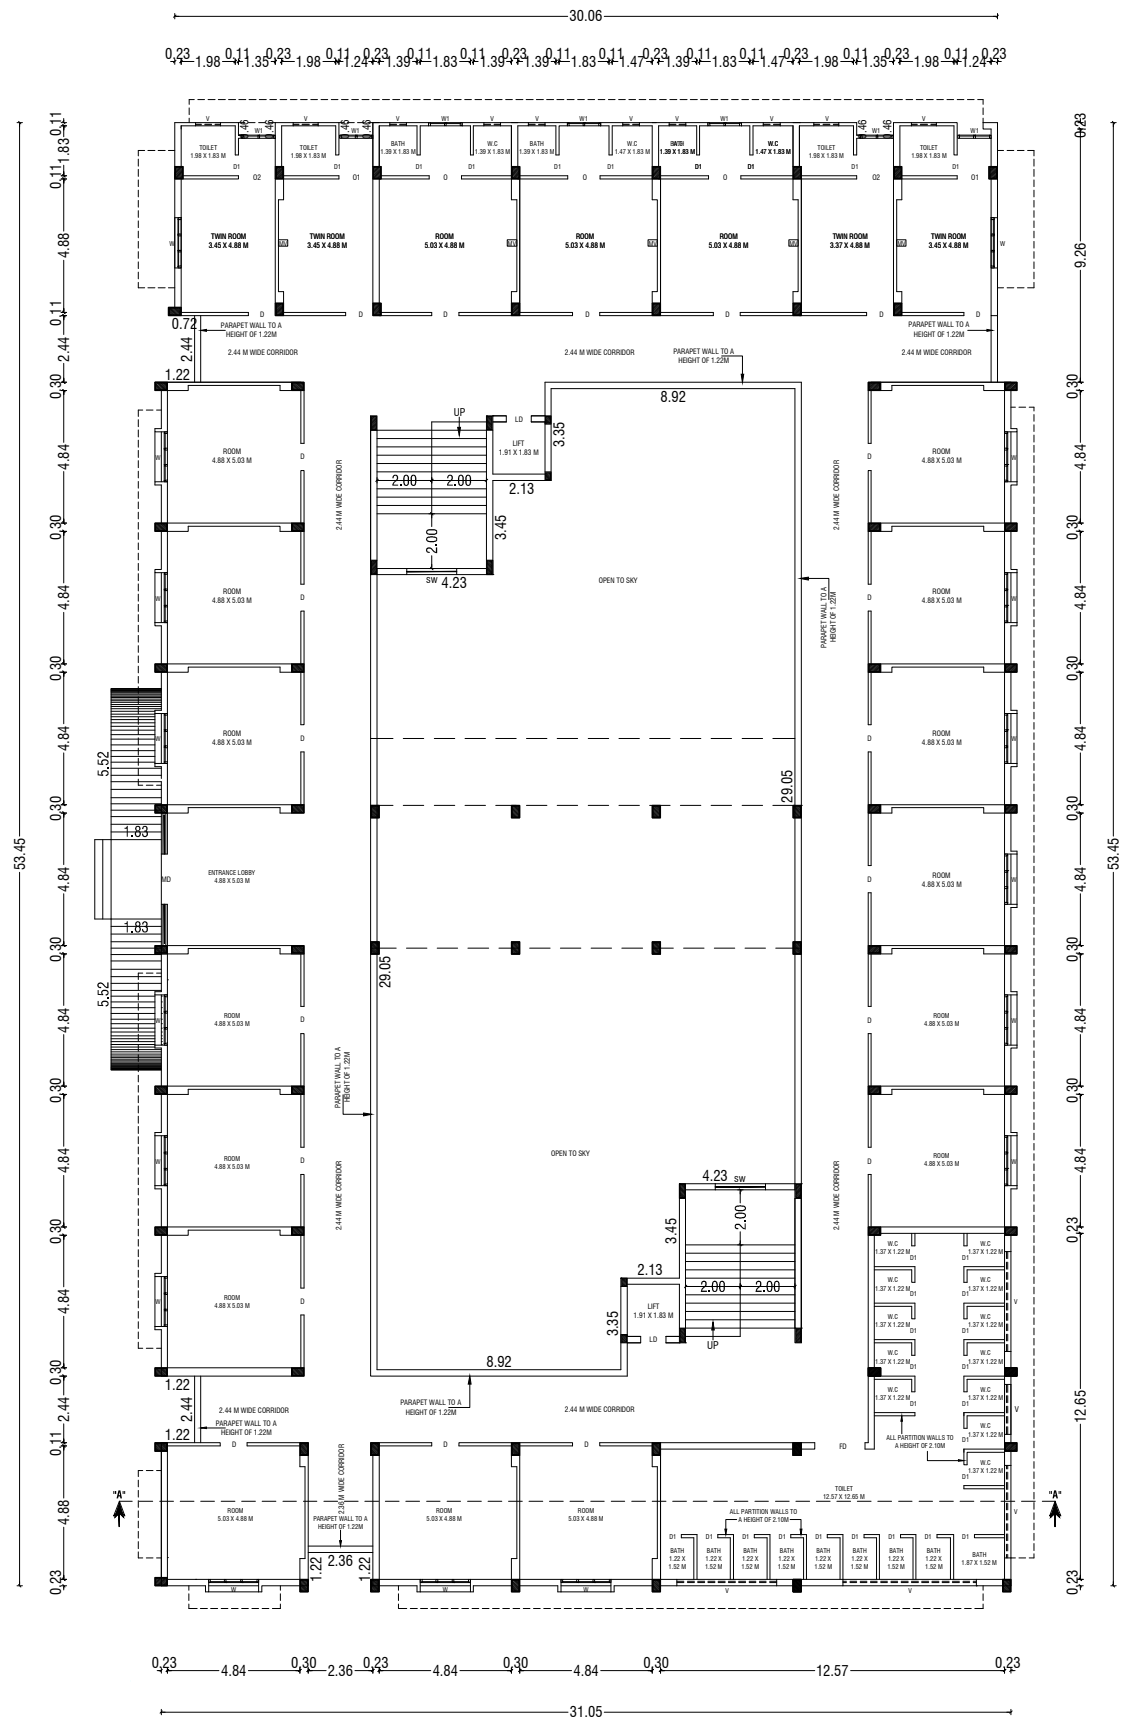

GROUND FLOOR PLAN

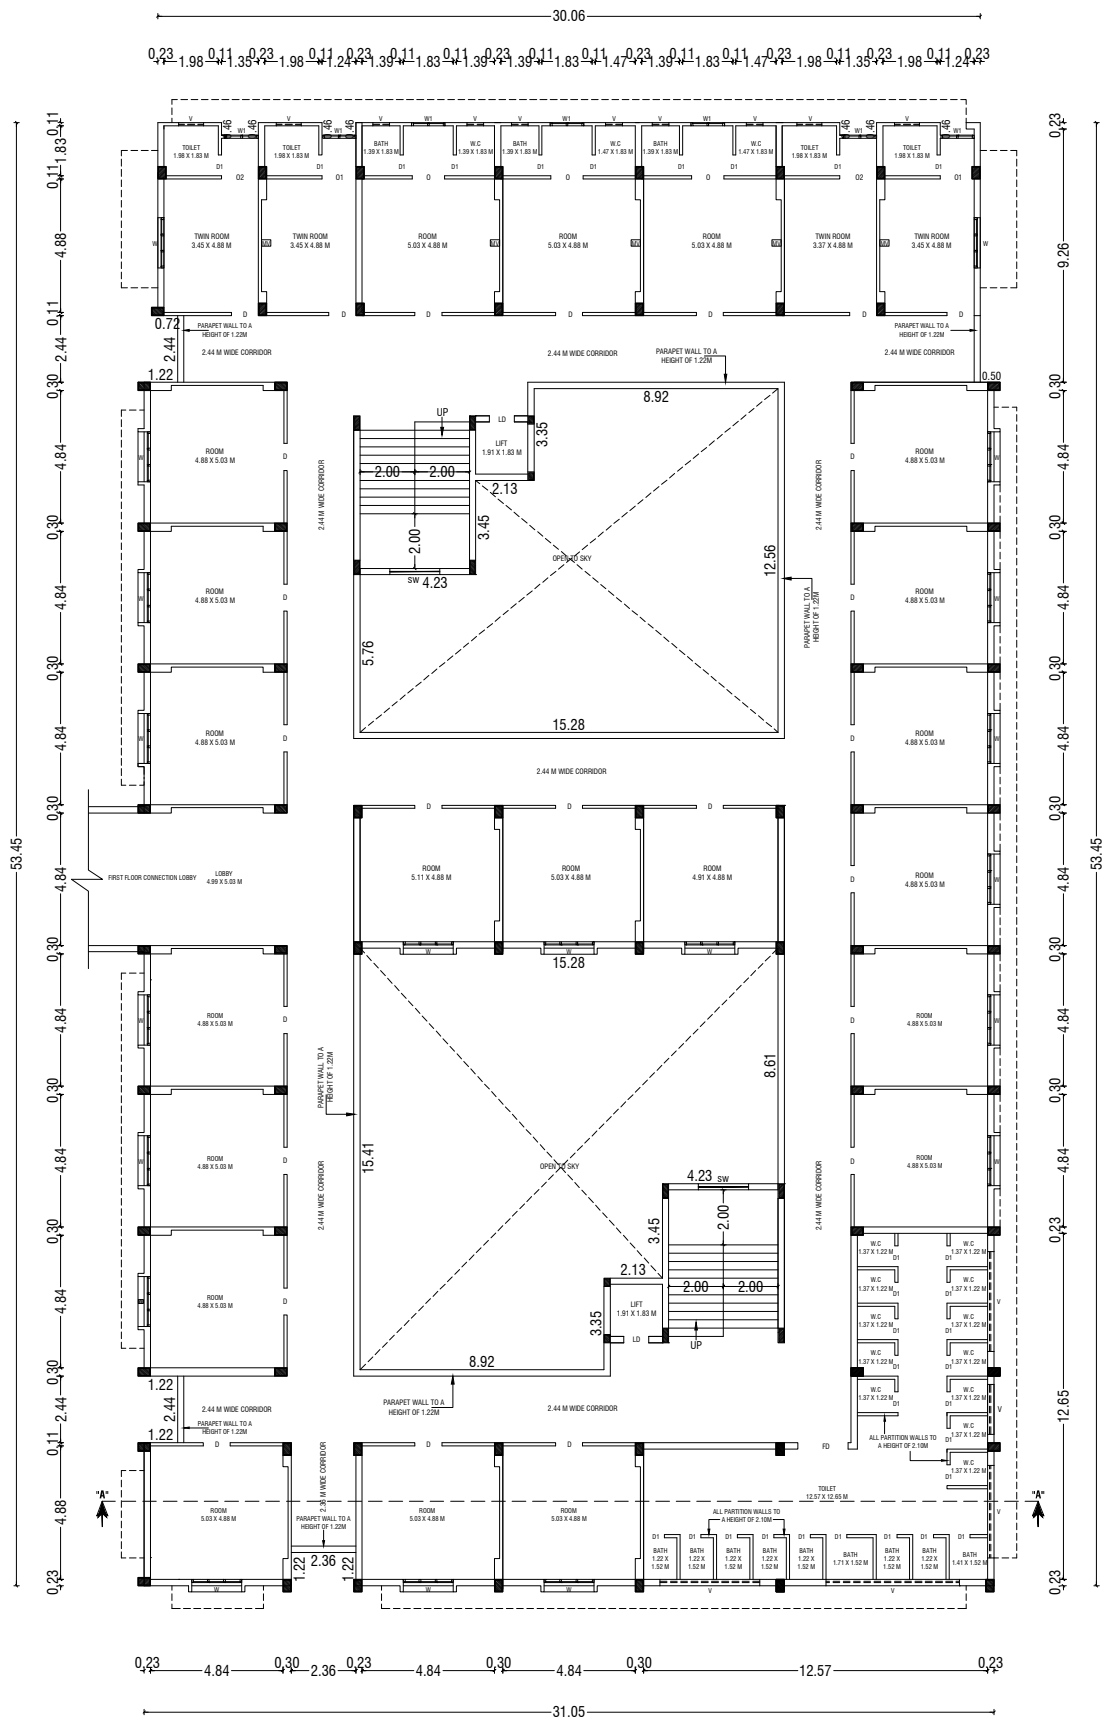

FIRST FLOOR PLAN

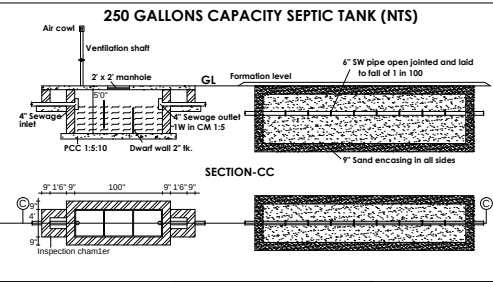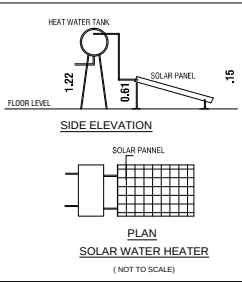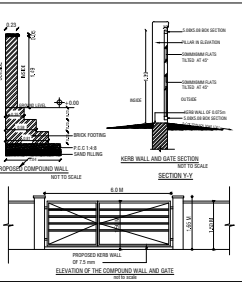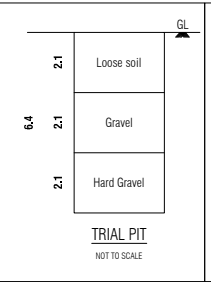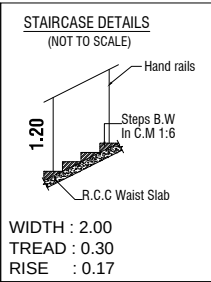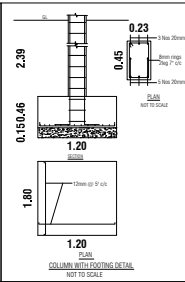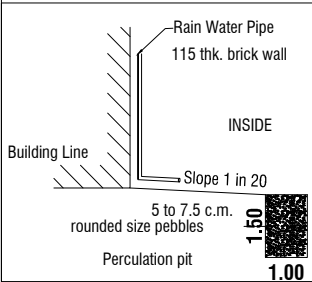

BP/TCP[TD] No.89/2023

Supervisor: Tmt.Sebasti Rosali

D.Man : Thiru. Elanchezhyan R.K

Surveyor / A.D.Man:Thiru S.Riswan

BUILDING PLAN SHOWING THE EXISTING AND PROPOSED
ADDITIONAL CONSTRUCTION OF A INSTITUTIONAL BUILDING IN
SF.NOS:- 3/1, 6/1, 2, 3, 4, 5, 9/1, 10/1, 2, 11/1, 2, 3, 4, 5, 6, 7, 12/1
AT PALAYAKOTTAI VILLAGE, KANGAYAM TALUK, TIRUPPUR
DISTRICT.

SCALE :- 1:100
INSTITUTIONAL BUILDING



AREA DETAILS:-		IN SQM	IN ACRE
AREA OF SITE AS PER FMB / PATTA	=	248550.00 Sqm	61.42 Acre
AREA OF SITE AS PER DOCUMENT	=	248550.00 Sqm	61.42 Acre
SUPER IMPOSED PLOT AREA	=	249731.00 Sqm	

PROPOSED BUILDING AREA DETAILS:- (GIRLS HOSTEL)					
S.No	FLOOR	FSI	OTS AREA	NON-FSI	TOTAL
1	GROUND FLOOR	1164.60	475.90	-	1640.50
2	FIRST FLOOR	1285.10	355.40	-	1640.50
3	SECONDE FLOOR	1285.10	355.40	-	1640.50
4	THIRD FLOOR	1285.10	355.40	-	1640.50
6	TERRACE FLOOR	-	-	77.90	77.90
TOTAL		5019.90	1542.10	77.90	6639.90

JOINERY DETAILS:-		
SYM	JOINERY DETAILS	SIZE IN METER
MD	MAIN DOOR	2.44 X 2.44
D	DOOR	1.22 X 2.44
D1	DOOR	0.91 X 2.44
D2	DOOR	0.61 X 2.44
LD	LIFT DOOR	1.22 X 2.44
W	WINDOW	1.83 X 1.83
SW	WINDOW	1.83 X 1.37
FG	FIXED GLASS	4.84 X 2.44
V	VENTILATOR	1.83 X 0.91

NOTE:-
* ALL DIMENSIONS ARE IN METRE
* ALL ROUND COMPOUND WALL PROVIDED.
* RAINWATER PERCOLATION PITS PROVIDED ALL ROUND THE SITE.
* S.T.P PROVIDED IN THE SE CORNER OF THE SITE.
* SUMP AND FIRE SUMP PROVIDED.
* LIGHTNING CONDUCTOR PROVIDED IN THE ROOF.
* FIRE EXTINGUISHER & EMERGENCY ALARM IS PROVIDED.

D. Arun Kumar, B.E (CIVIL)
REGISTERED CONSTRUCTION ENGINEER
Reg No : Coimbatore LPA/CE/20/07/028
285, Alagasan Road, Salabala Colony, Coimbatore - 641 011

REGISTERED CONSTRUCTION ENGINEER

S. Devanandan, M.E (S.T.)
REGISTERED STRUCTURAL ENGINEER,
Reg. No : 01 / 20 / 9 / RSE - GR1 / ELPA
15, MARAPPA STREET - 3rd
ERODE - 638 009. Cell : 98430 26866
newpremierdev@gmail.com

REGISTERED STRUCTURAL ENGINEER

M. Shuvanasundar
S.Arch. M.B.E.M. A.I.A., A.I.I.T.D.,
Registered Architect, Regd. No. CA/86/10289
SUNDAR SUNDARAM ARCHITECTS
126-A, Thiruganasambandam Road
RACE COURSE, COIMBATORE - 641018.


REGISTERED ENGINEER / ARCHITECT

For BRODE BUILDER EDUCATIONAL TRUST


TREASURER

OWNER / APPLICANT








SHEET NO: 15

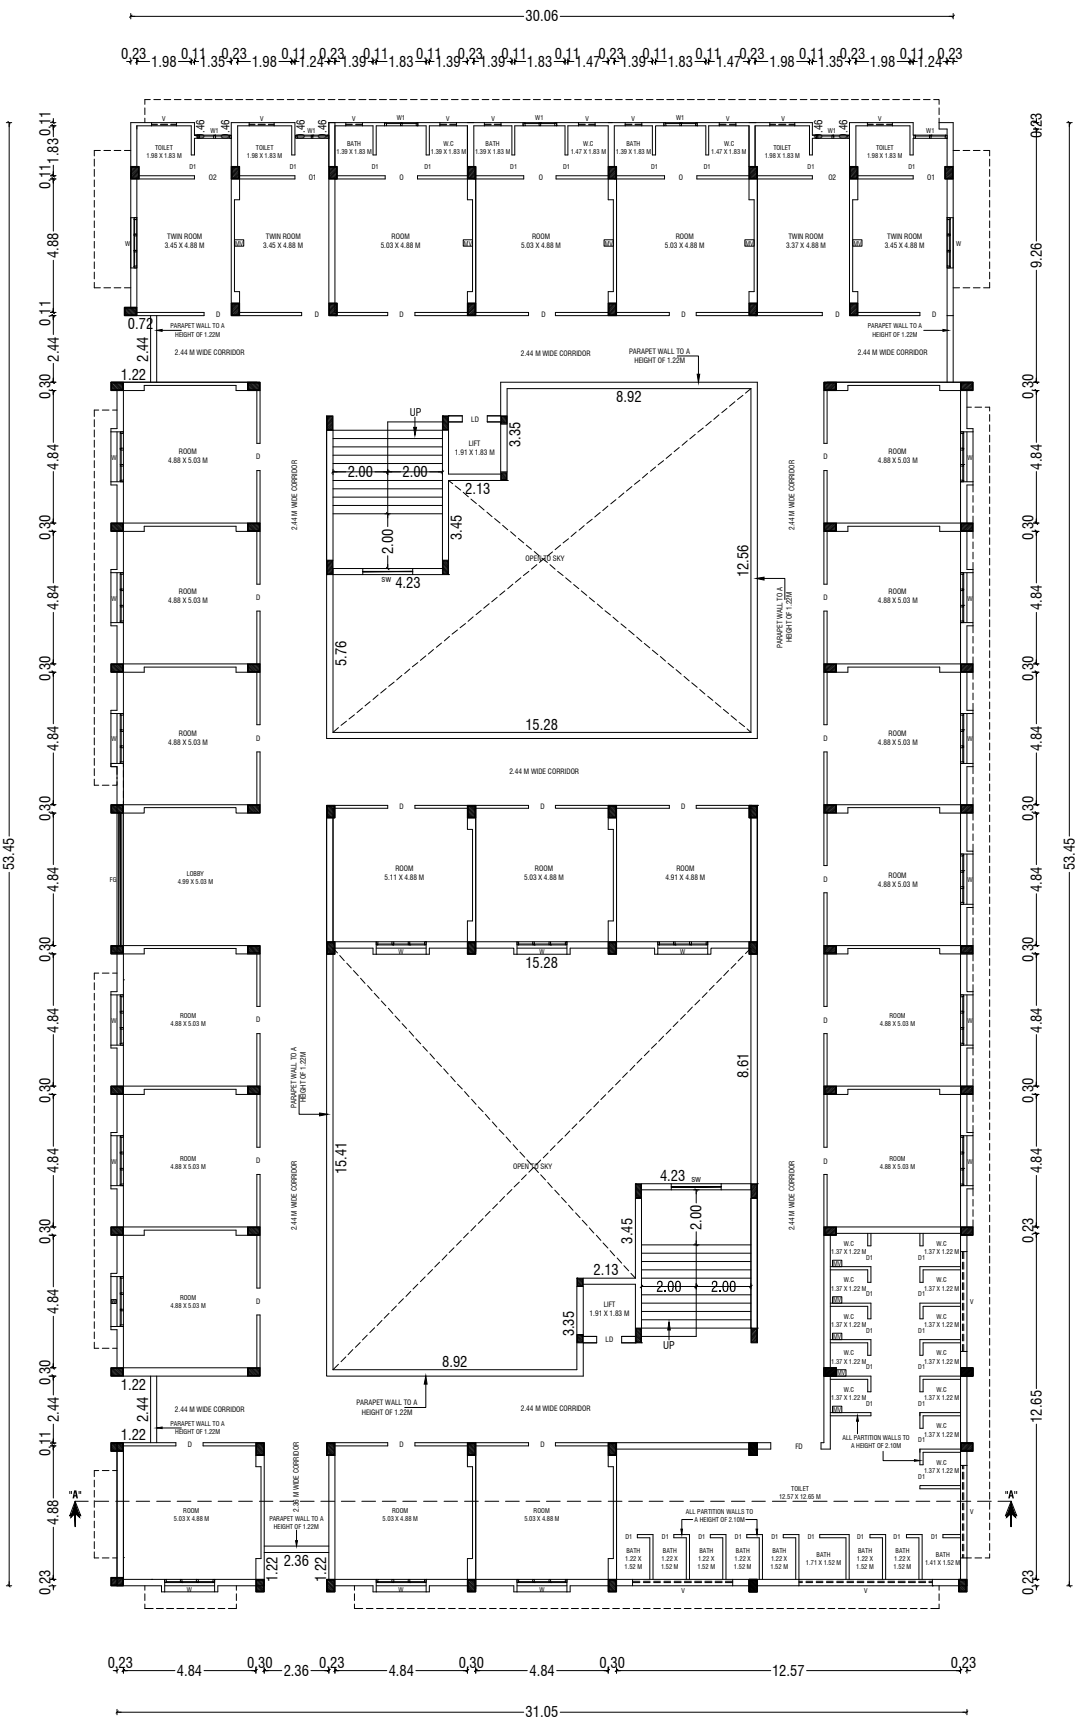

SECOND FLOOR PLAN

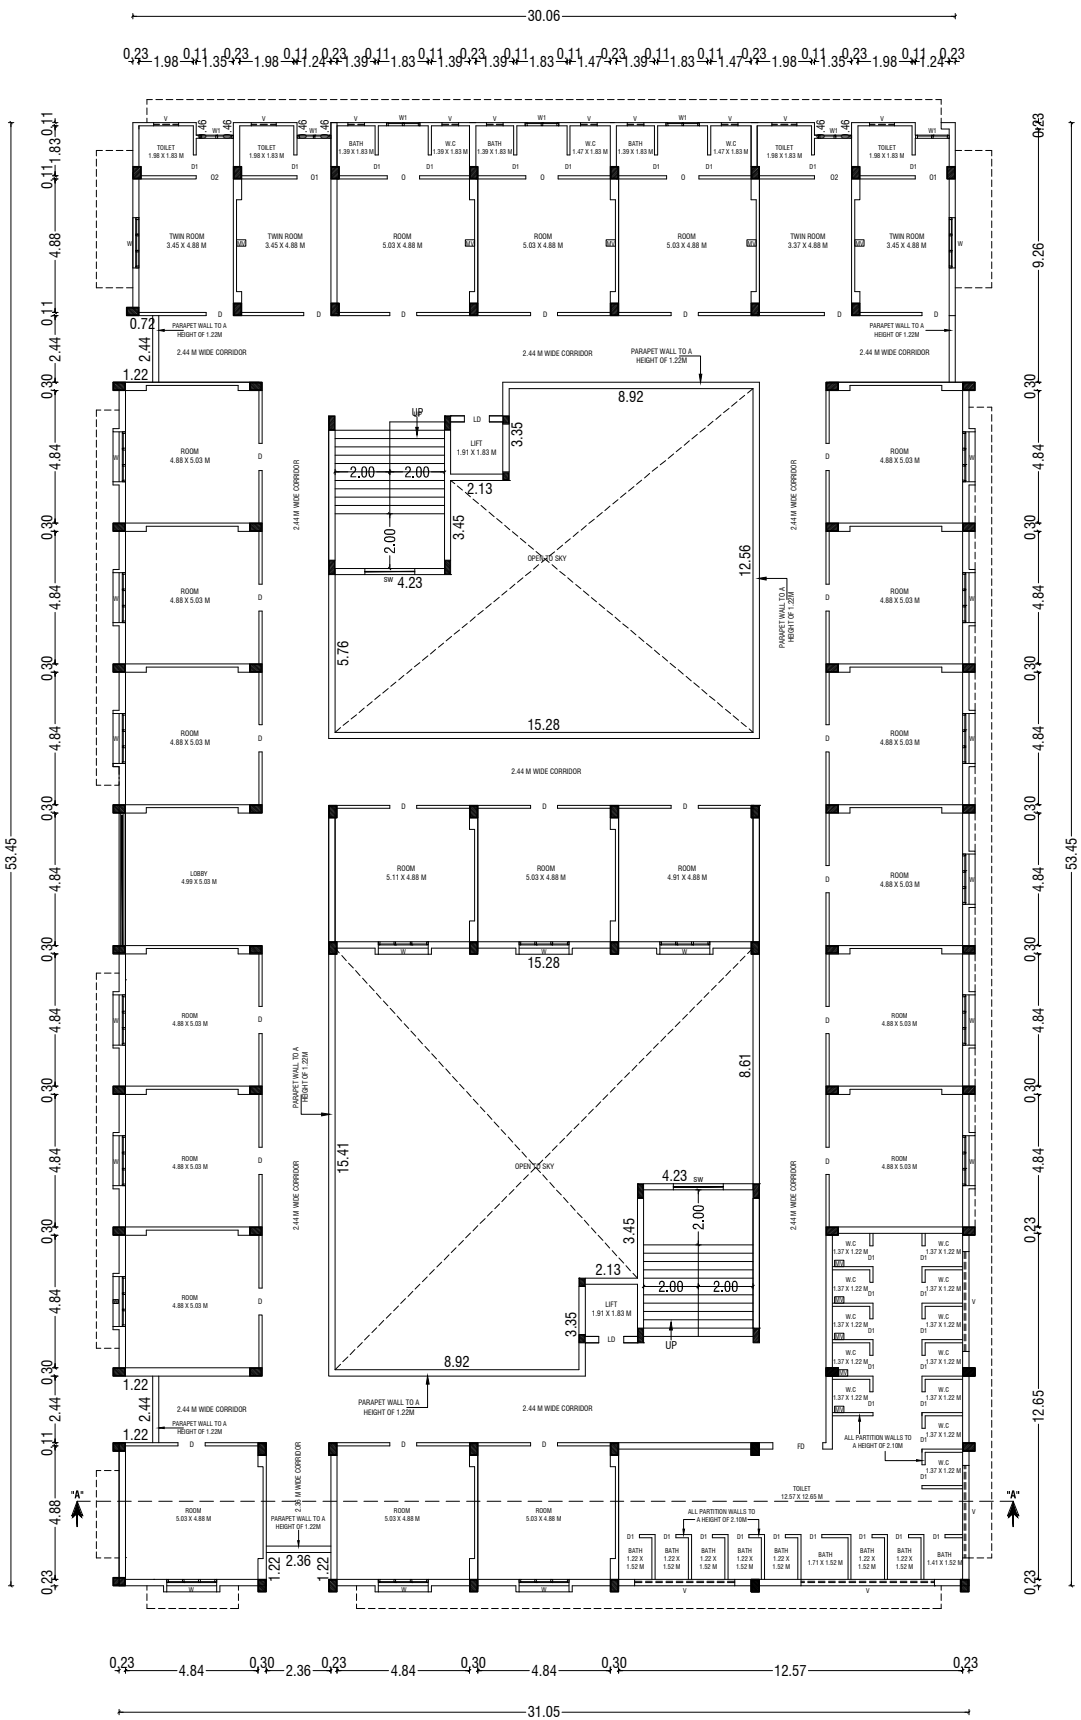

THIRD FLOOR PLAN

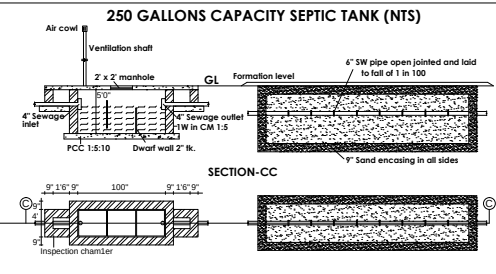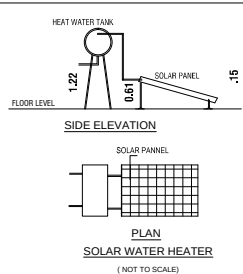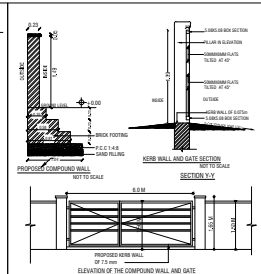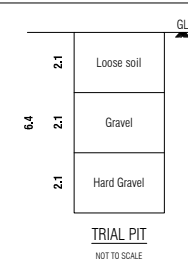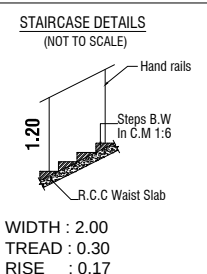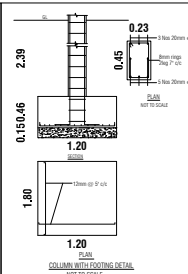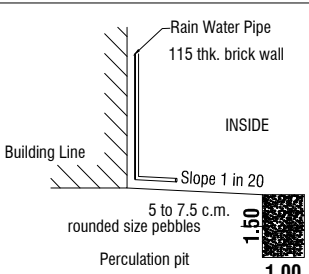


BP/TCP[TD] No.89/2023



Supervisor: Tmt.Sebasti Rosali

D.Man : Thiru. Elanchezhyan R.K

Surveyor / A.D.Man:Thiru S.Riswan

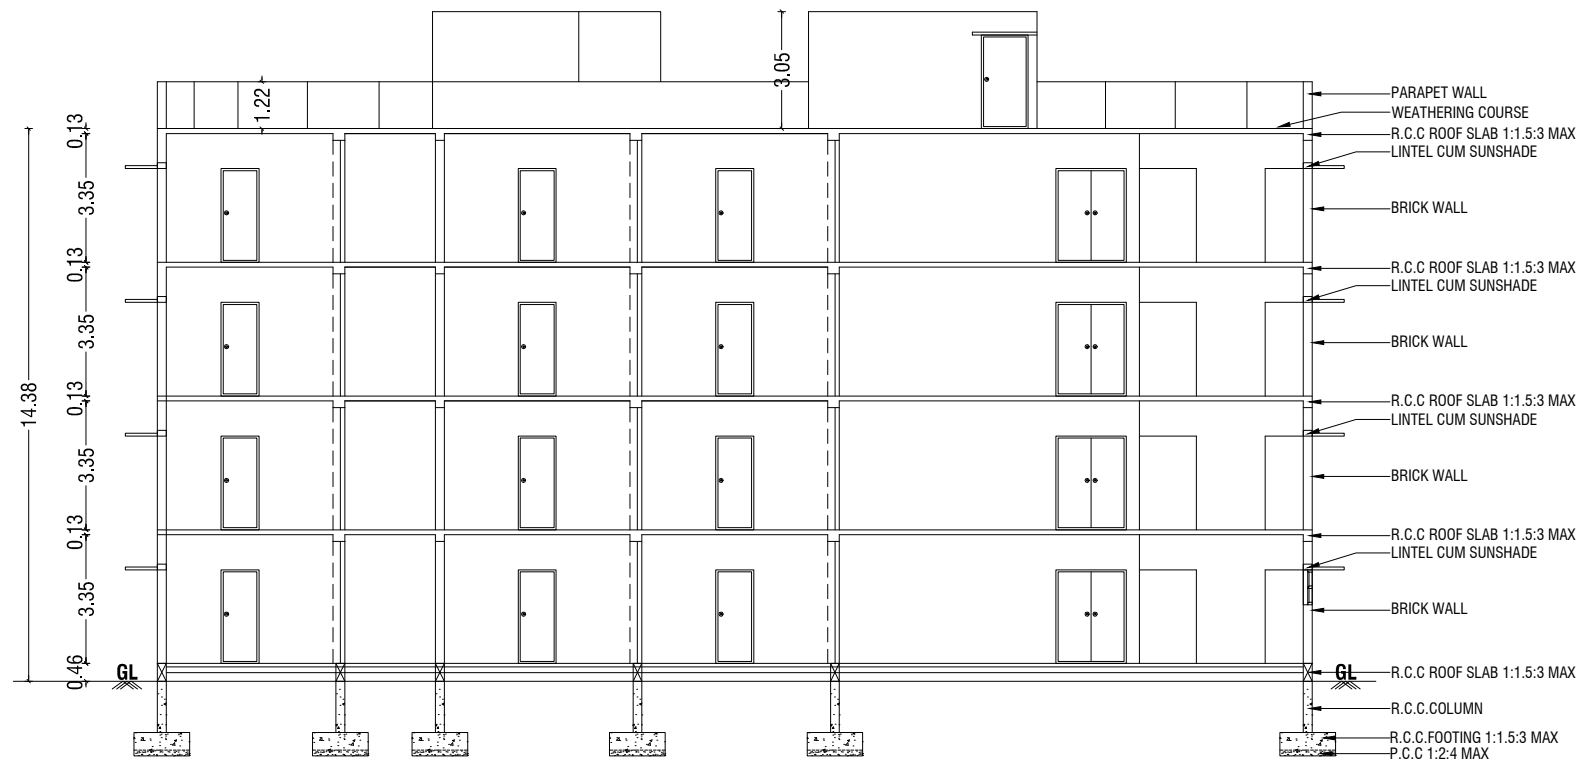

SECTION - "AA"

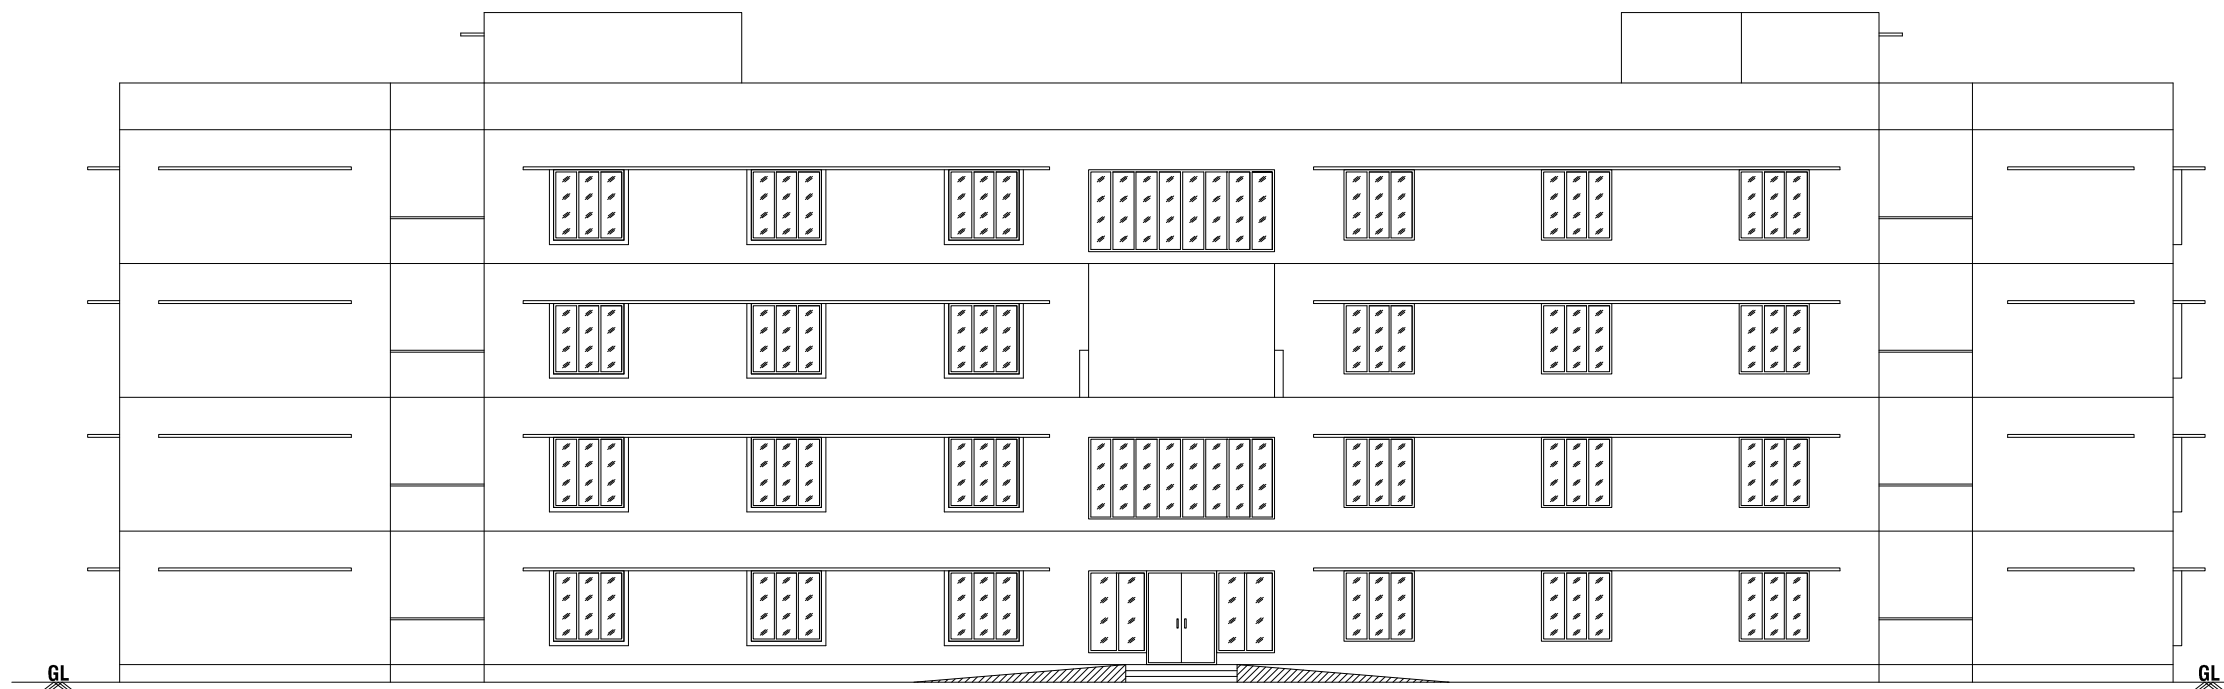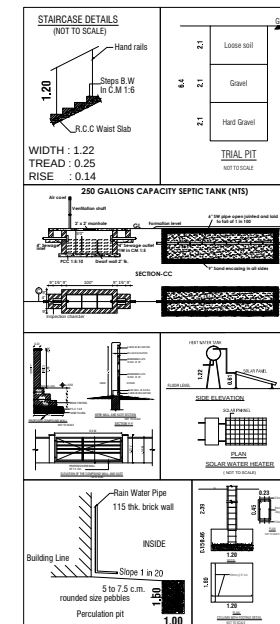

WEST SIDE ELEVATION

BP/TCP[TD] No.89/2023

Supervisor: Tmt.Sebasti Rosali

D.Man : Thiru. Elanchezhiyan R.K

Surveyor / A.D.Man:Thiru S.Riswan

BUILDING PLAN SHOWING THE EXISTING AND PROPOSED
ADDITIONAL CONSTRUCTION OF A INSTITUTIONAL BUILDING IN
SF.NOS:- 3/1, 6/1, 2, 3, 4, 5, 9/1, 10/1, 2, 11/1, 2, 3, 4, 5, 6, 7, 12/1
AT PALAYAKOTTAI VILLAGE, KANGAYAM TALUK, TIRUPPUR
DISTRICT.

SCALE :- 1:100
INSTITUTIONAL BUILDING



AREA DETAILS:-	IN SQM	IN ACRE
AREA OF SITE AS PER FMB / PATTa	= 248550.00 Sqm	61.42 Acre
AREA OF SITE AS PER DOCUMENT	= 248550.00 Sqm	61.42 Acre
SUPER IMPOSED PLOT AREA	= 249731.00 Sqm	

JOINERY DETAILS:-		
SYM	JOINERY DETAILS	SIZE IN METER
MD	MAIN DOOR	2.44 X 2.44
D	DOOR	1.22 X 2.44
D1	DOOR	0.91 X 2.44
D2	DOOR	0.61 X 2.44
LD	LIFT DOOR	1.22 X 2.44
W	WINDOW	1.83 X 1.83
SW	WINDOW	1.83 X 1.37
FG	FIXED GLASS	4.84 X 2.44
V	VENTILATOR	1.83 X 0.91

NOTE:-
* ALL DIMENSIONS ARE IN METRE
* ALL ROUND COMPOUND WALL PROVIDED.
* RAINWATER PERCOLATION PITS PROVIDED ALL ROUND THE SITE.
* S.T.P PROVIDED IN THE SE CORNER OF THE SITE.
* SUMP AND FIRE SUMP PROVIDED.
* LIGHTNING CONDUCTOR PROVIDED IN THE ROOF.
* FIRE EXTINGUISHER & EMERGENCY ALARM IS PROVIDED.

D. Arun Kumar, B.E (CIVIL)
REGISTERED CONSTRUCTION ENGINEER
Reg No : Coimbatore LPA/CE/20/07/028
205, Alagesan Road, Saibaba Colony, Coimbatore - 641 011

REGISTERED CONSTRUCTION ENGINEER

Er.S. Devanandan, M.E (S.E.)
REGISTERED STRUCTURAL ENGINEER
Reg. No : 01 / 2019 / RSE - GRI / ELPA
15, MARAPPA STREET - 3rd
ERODE - 638 009. Cell : 98430 26866
newpremierdev@gmail.com

REGISTERED STRUCTURAL ENGINEER

M. BHUVANASUNDAR
B.Arch., M.B.E.M., A.I.A., A.I.I.D.,
Registered Architect, Regd. No. CA/86/10288
SUNDAR SUNDARAM ARCHITECTS
126-A, Thiruganasambandam Road
RACE COURSE, COIMBATORE - 641018.


REGISTERED ENGINEER / ARCHITECT

For ERODE BUILDER EDUCATIONAL TRUST

TREASURER

OWNER / APPLICANT

SHEET NO: 17

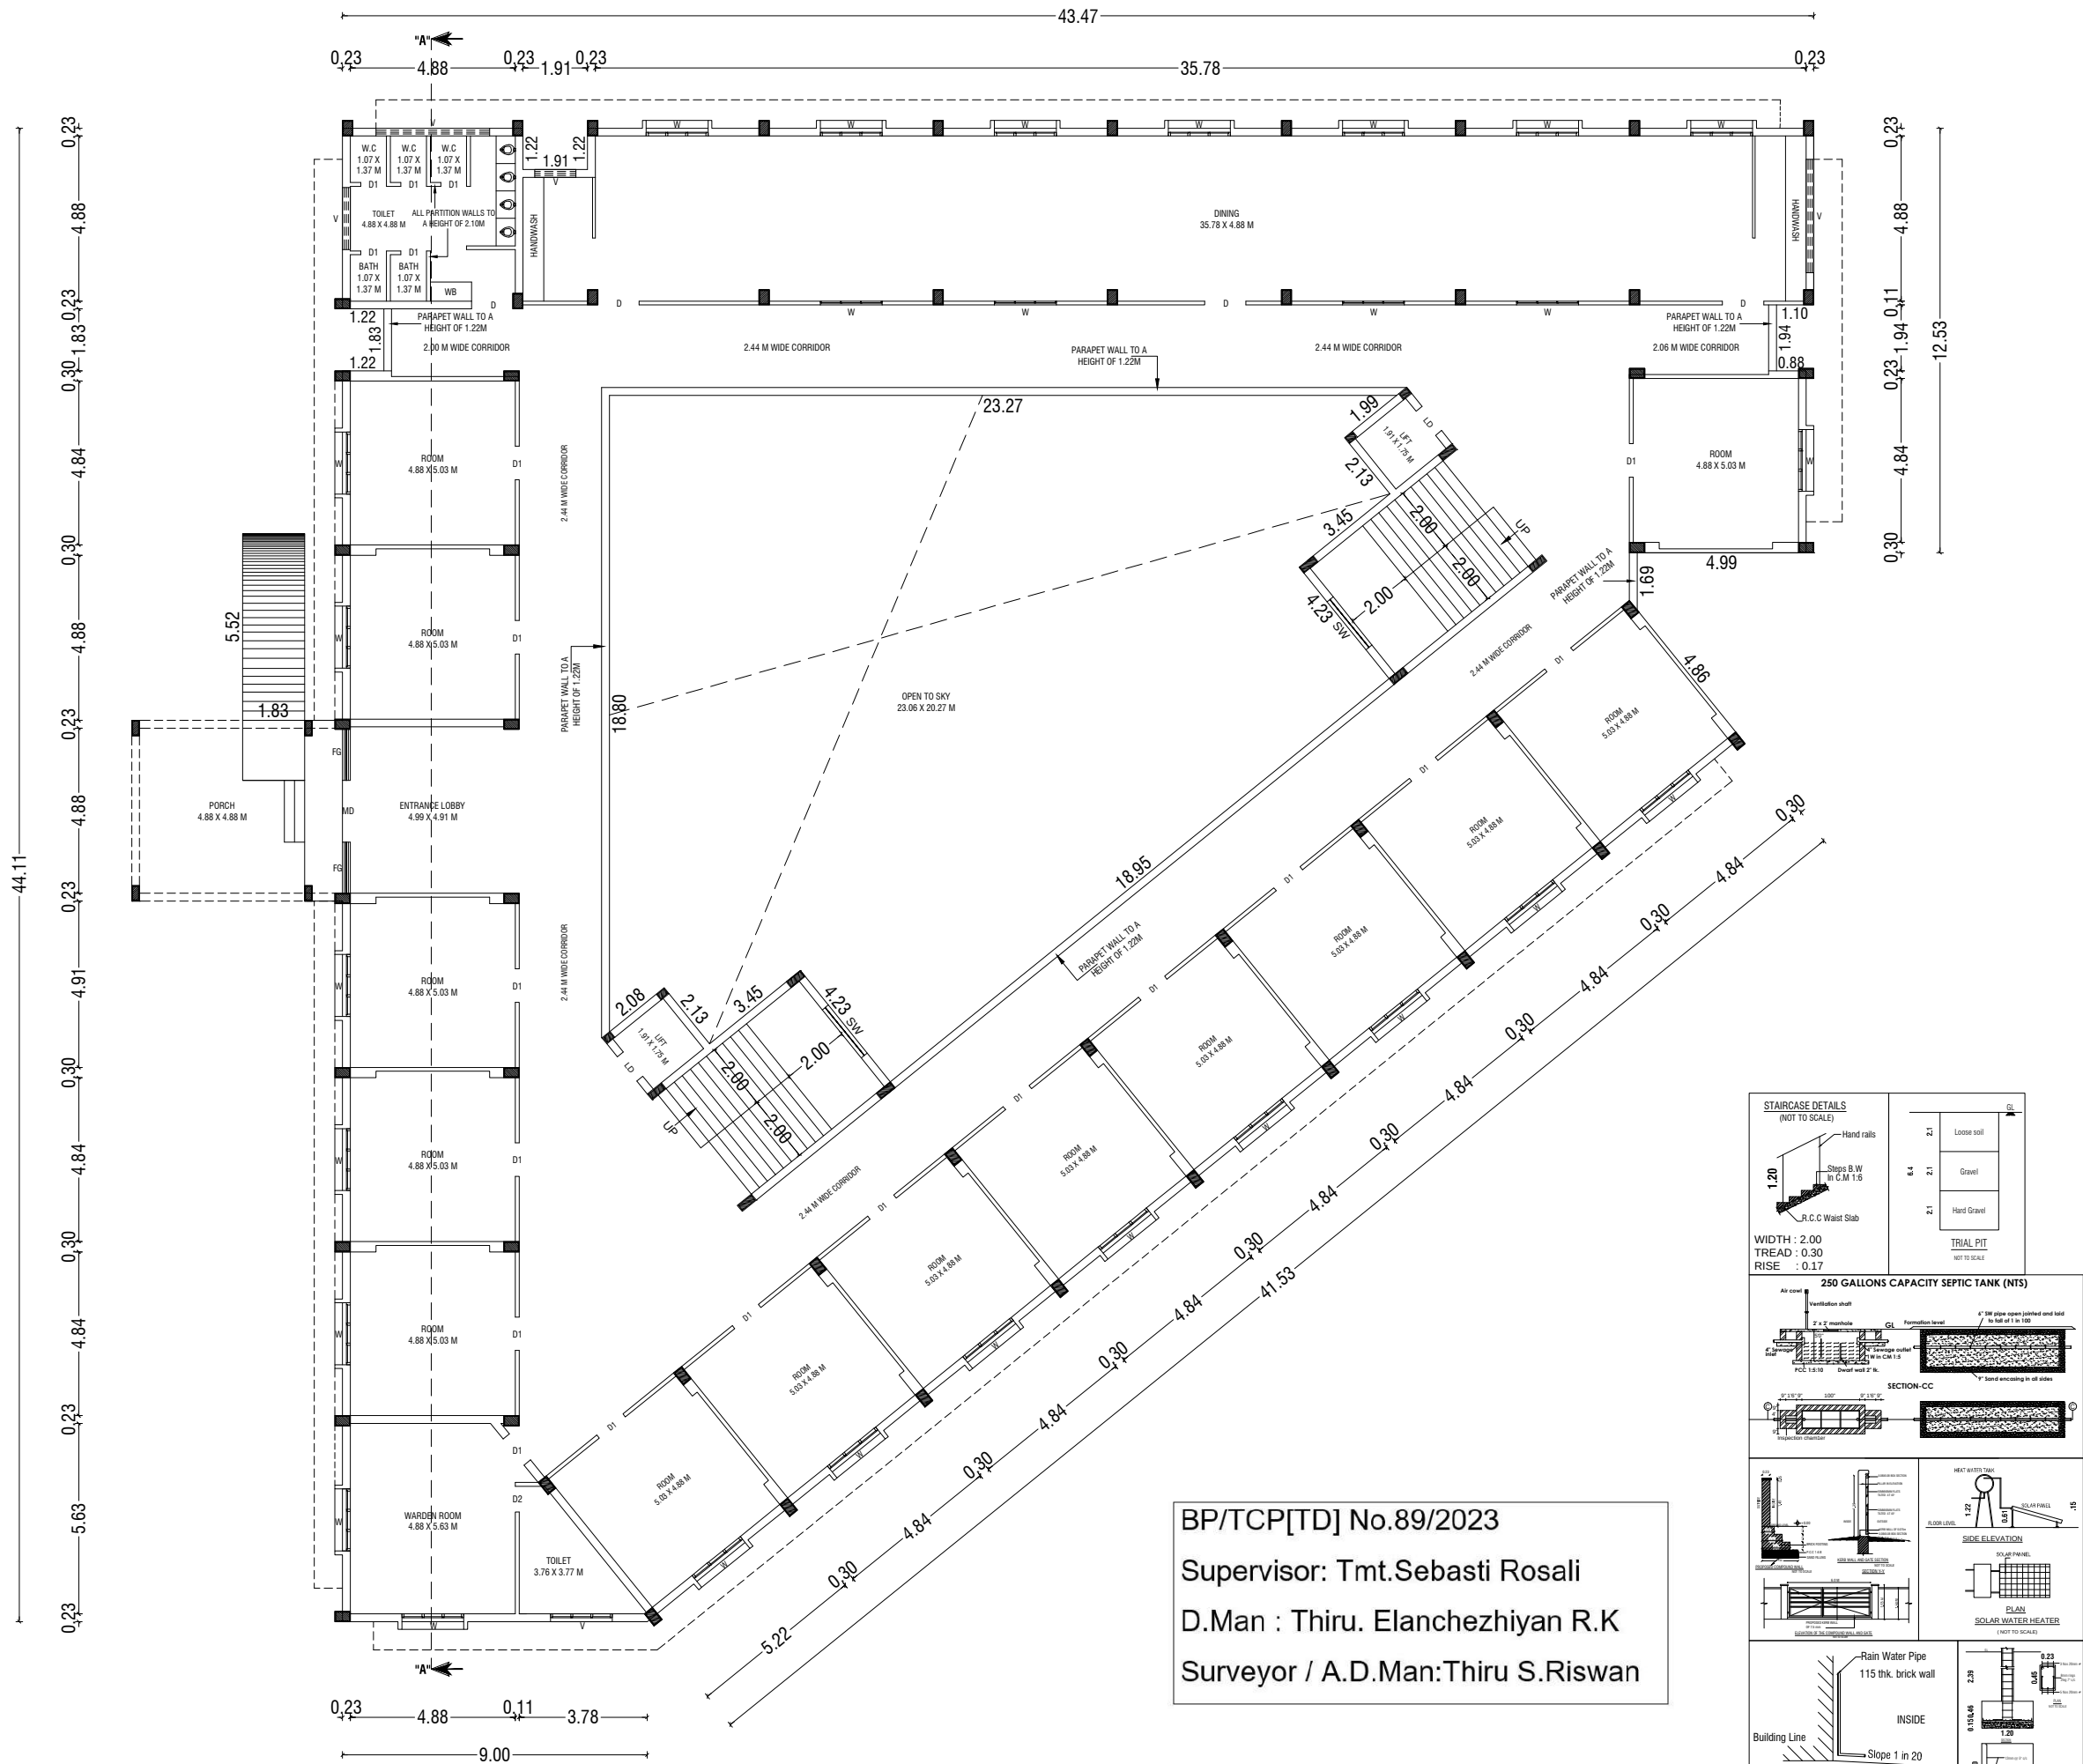

GROUND FLOOR PLAN

BUILDING PLAN SHOWING THE EXISTING AND PROPOSED ADDITIONAL CONSTRUCTION OF A INSTITUTIONAL BUILDING IN SF.NOS:- 3/1, 6/1, 2, 3, 4, 5, 9/1, 10/1, 2, 11/1, 2, 3, 4, 5, 6, 7, 12/1 AT PALAYAKOTTAI VILLAGE, KANGAYAM TALUK, TIRUPPUR DISTRICT.

SCALE :- 1:100
INSTITUTIONAL BUILDING



AREA DETAILS:-	IN SQM	IN ACRE
AREA OF SITE AS PER FMB / PATT A	= 248550.00 Sqm	61.42 Acre
AREA OF SITE AS PER DOCUMENT	= 248550.00 Sqm	61.42 Acre
SUPER IMPOSED PLOT AREA	= 249731.00 Sqm	

PROPOSED BUILDING AREA DETAILS:- (BOYS HOSTEL)					
S.No	FLOOR	FSI	OTS AREA	NON-FSI	TOTAL
1	GROUND FLOOR	1087.70	354.00	-	1441.70
2	FIRST FLOOR	1033.40	377.40	-	1410.80
3	SECONDE FLOOR	1056.80	354.00	-	1410.80
4	THIRD FLOOR	1056.80	354.00	-	1410.80
6	TERRACE FLOOR	-	-	89.00	89.00
	TOTAL	4234.70	1439.40	89.00	5763.10

JOINERY DETAILS:-		
SYM	JOINERY DETAILS	SIZE IN METER
MD	MAIN DOOR	2.44 X 2.44
D	DOOR	1.22 X 2.44
D1	DOOR	0.91 X 2.44
D2	DOOR	0.61 X 2.44
LD	LIFT DOOR	1.22 X 2.44
W	WINDOW	1.83 X 1.83
SW	WINDOW	1.83 X 1.37
FG	FIXED GLASS	1.50 X 2.44
FG1	FIXED GLASS	4.84 X 2.44
V	VENTILATOR	1.83 X 0.91

NOTE:-
* ALL DIMENSIONS ARE IN METRE
* ALL ROUND COMPOUND WALL PROVIDED.
* RAINWATER PERCOLATION PITS PROVIDED ALL ROUND THE SITE.
* S.T.P PROVIDED IN THE SE CORNER OF THE SITE.
* SUMP AND FIRE SUMP PROVIDED.
* LIGHTNING CONDUCTOR PROVIDED IN THE ROOF.
* FIRE EXTINGUISHER & EMERGENCY ALARM IS PROVIDED.

D. ARUN KUMAR, B.E (CIVIL)
REGISTERED CONSTRUCTION ENGINEER
Reg No : Coimbatore LPA/CE/20/07/028
205, Alagesan Road, Seibate Colony, Coimbatore - 641011

REGISTERED CONSTRUCTION ENGINEER

Er.S. DEVANANDAN, M.E. (S.E.)
REGISTERED STRUCTURAL ENGINEER,
Reg. No : 01 / 2019 / RSE - GRI / ELPA
15, MARAPPA STREET - 3rd
ERODE - 638 009. Cell : 98430 26866
newpremierdev@gmail.com

REGISTERED STRUCTURAL ENGINEER

M. BHUVANASUNDAR
B.Arch., M.B.E.M., A.I.I.A., A.I.I.T.O.,
Registered Architect, Regd. No. CA/06/10288
SUNDAR SUNDARAM ARCHITECTS
126-A, Thiruganasambandam Road
RACE COURSE, COIMBATORE - 641018.


REGISTERED ENGINEER / ARCHITECT

FOR ENCODE BUILDER EDUCATIONAL TRUST

TREASURER

OWNER / APPLICANT

SHEET NO: 18

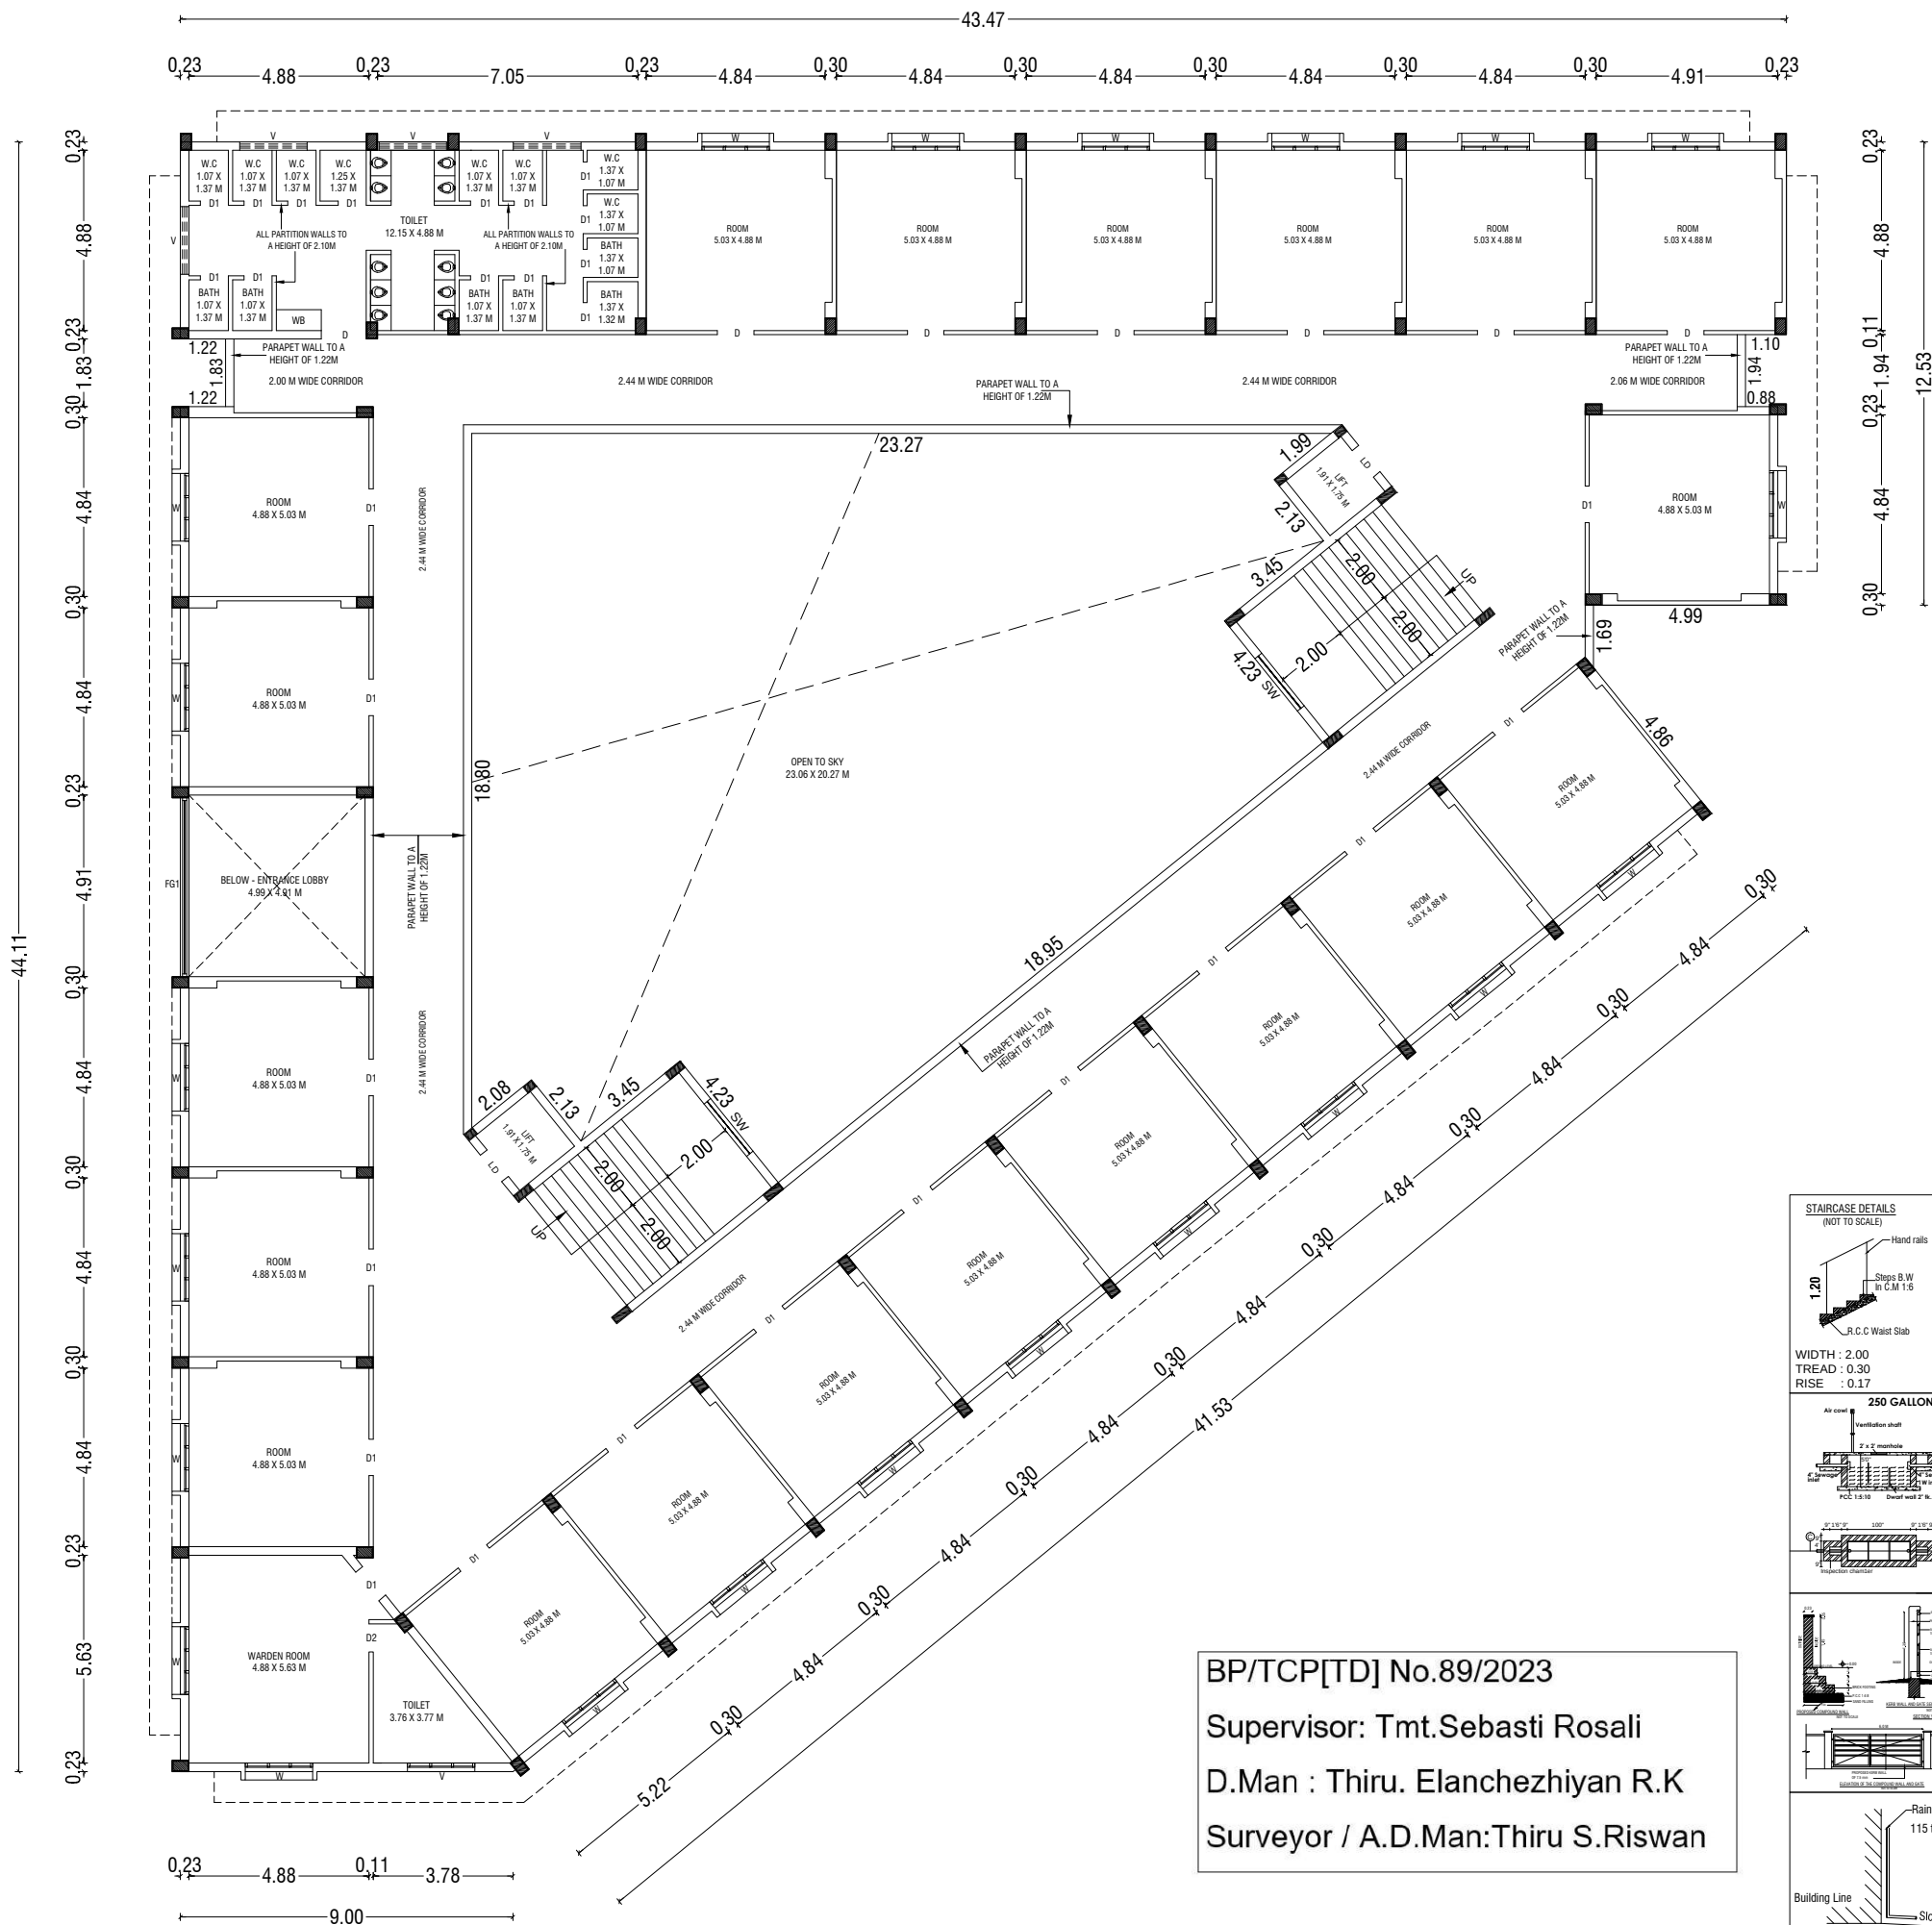

FIRST FLOOR PLAN

BP/TCP[TD] No.89/2023
Supervisor: Tmt.Sebasti Rosali
D.Man : Thiru. Elanchezhayan R.K
Surveyor / A.D.Man:Thiru S.Riswan

BUILDING PLAN SHOWING THE EXISTING AND PROPOSED
ADDITIONAL CONSTRUCTION OF A INSTITUTIONAL BUILDING IN
SF.NOS:- 3/1, 6/1, 2, 3, 4, 5, 9/1, 10/1, 2, 11/1, 2, 3, 4, 5, 6, 7, 12/1
AT PALAYAKOTTAI VILLAGE, KANGAYAM TALUK, TIRUPPUR
DISTRICT.

SCALE :- 1:100
INSTITUTIONAL BUILDING



AREA DETAILS:-	IN SQM	IN ACRE
AREA OF SITE AS PER FMB / PATTa	= 248550.00 Sqm	61.42 Acre
AREA OF SITE AS PER DOCUMENT	= 248550.00 Sqm	61.42 Acre
SUPER IMPOSED PLOT AREA	= 249731.00 Sqm	

PROPOSED BUILDING AREA DETAILS:- (BOYS HOSTEL)					
S.No	FLOOR	FSI	OTS AREA	NON-FSI	TOTAL
1	GROUND FLOOR	1087.70	354.00	-	1441.70
2	FIRST FLOOR	1033.40	377.40	-	1410.80
3	SECONDE FLOOR	1056.80	354.00	-	1410.80
4	THIRD FLOOR	1056.80	354.00	-	1410.80
6	TERRACE FLOOR	-	-	89.00	89.00
	TOTAL	4234.70	1439.40	89.00	5763.10

JOINERY DETAILS:-		
SYM	JOINERY DETAILS	SIZE IN METER
MD	MAIN DOOR	2.44 X 2.44
D	DOOR	1.22 X 2.44
D1	DOOR	0.91 X 2.44
D2	DOOR	0.61 X 2.44
LD	LIFT DOOR	1.22 X 2.44
W	WINDOW	1.83 X 1.83
SW	WINDOW	1.83 X 1.37
FG	FIXED GLASS	1.50 X 2.44
FG1	FIXED GLASS	4.84 X 2.44
V	VENTILATOR	1.83 X 0.91

NOTE:-
* ALL DIMENSIONS ARE IN METRE
* ALL ROUND COMPOUND WALL PROVIDED.
* RAINWATER PERCOLATION PITS PROVIDED ALL ROUND THE SITE.
* S.T.P PROVIDED IN THE SE CORNER OF THE SITE.
* SUMP AND FIRE SUMP PROVIDED.
* LIGHTNING CONDUCTOR PROVIDED IN THE ROOF.
* FIRE EXTINGUISHER & EMERGENCY ALARM IS PROVIDED.

D. Arun Kumar, B.E (CIVIL)
REGISTERED CONSTRUCTION ENGINEER
Reg No : Coimbatore LPA/CE/20/07/028
205, Alagasan Road, Saibasa Colony, Coimbatore - 641 011

REGISTERED CONSTRUCTION ENGINEER

Er.S. Devanandan, M.E (S...)
REGISTERED STRUCTURAL ENGINEER,
Reg. No : 01 / 20-9 / RSE - GRI / ELPA
15, MARAPPA STREET - 3rd
ERODE - 638 009. Cell : 98430 26866
newpremierdev@gmail.com

REGISTERED STRUCTURAL ENGINEER

M. Bhuvanashundar
B.Arch., M.B.E.M., A.I.I.A., A.I.I.I.D.,
Registered Architect, Regd. No. CA/86/10288
SUNDAR SUNDARAM ARCHITECTS
126-A, Thiruganasambandam Road
RACE COURSE, COIMBATORE - 641018.

REGISTERED ENGINEER / ARCHITECT

For ENCODE BUILDER EDUCATIONAL TRUST

TREASURER

OWNER / APPLICANT

SHEET NO: 19

BUILDING PLAN SHOWING THE EXISTING AND PROPOSED
ADDITIONAL CONSTRUCTION OF A INSTITUTIONAL BUILDING IN
SF.NOS:- 3/1, 6/1, 2, 3, 4, 5, 9/1, 10/1, 2, 11/1, 2, 3, 4, 5, 6, 7, 12/1
AT PALAYAKOTTAI VILLAGE, KANGAYAM TALUK, TIRUPPUR
DISTRICT.

SCALE :- 1:100
INSTITUTIONAL BUILDING



AREA DETAILS:-	IN SQM	IN ACRE
AREA OF SITE AS PER FMB / PATTa	= 248550.00 Sqm	61.42 Acre
AREA OF SITE AS PER DOCUMENT	= 248550.00 Sqm	61.42 Acre
SUPER IMPOSED PLOT AREA	= 249731.00 Sqm	

PROPOSED BUILDING AREA DETAILS:- (BOYS HOSTEL)					
S.No	FLOOR	FSI	OTS AREA	NON-FSI	TOTAL
1	GROUND FLOOR	1087.70	354.00	-	1441.70
2	FIRST FLOOR	1033.40	377.40	-	1410.80
3	SECONDE FLOOR	1056.80	354.00	-	1410.80
4	THIRD FLOOR	1056.80	354.00	-	1410.80
6	TERRACE FLOOR	-	-	89.00	89.00
	TOTAL	4234.70	1439.40	89.00	5763.10

SYM	JOINERY DETAILS	SIZE IN METER
MD	MAIN DOOR	2.44 X 2.44
D	DOOR	1.22 X 2.44
D1	DOOR	0.91 X 2.44
D2	DOOR	0.61 X 2.44
LD	LIFT DOOR	1.22 X 2.44
W	WINDOW	1.83 X 1.83
SW	WINDOW	1.83 X 1.37
FG	FIXED GLASS	1.50 X 2.44
FG1	FIXED GLASS	4.84 X 2.44
V	VENTILATOR	1.83 X 0.91

NOTE:-
* ALL DIMENSIONS ARE IN METRE
* ALL ROUND COMPOUND WALL PROVIDED.
* RAINWATER PERCOLATION PITS PROVIDED ALL ROUND THE SITE.
* S.T.P PROVIDED IN THE SE CORNER OF THE SITE.
* SUMP AND FIRE SUMP PROVIDED.
* LIGHTNING CONDUCTOR PROVIDED IN THE ROOF.
* FIRE EXTINGUISHER & EMERGENCY ALARM IS PROVIDED.

D. Arun Kumar
D. ARUN KUMAR, B.E (CIVIL)
REGISTERED CONSTRUCTION ENGINEER
Reg No : Coimbatore LPA/CE/20/07/028
205, Alagasan Road, Saibala Colony, Coimbatore - 641 011

REGISTERED CONSTRUCTION ENGINEER

Er. S. Devanandan
Er.S. DEVANANDAN, M.E. (S.E.)
REGISTERED STRUCTURAL ENGINEER,
Reg. No : 01 / 2019 / RSE - GRI / ELPA
15, MARAPPA STREET - 3rd
ERODE - 638 009. Cell : 98430 26866
newpremierdev@gmail.com

REGISTERED STRUCTURAL ENGINEER

M. Bhuvan Sundar
M. BHUVANASUNDAR
B.Arch., M.B.E.M., A.I.I.A., A.I.I.D.,
Registered Architect, Regd. No. CA/85/10288
SUNDAR SUNDARAM ARCHITECTS
126-A, Thiruganasambandam Road
RACE COURSE, COIMBATORE - 641018.


REGISTERED ENGINEER / ARCHITECT

For ERODE BUILDER EDUCATIONAL TRUST

TREASURER

OWNER / APPLICANT

SHEET NO: 20

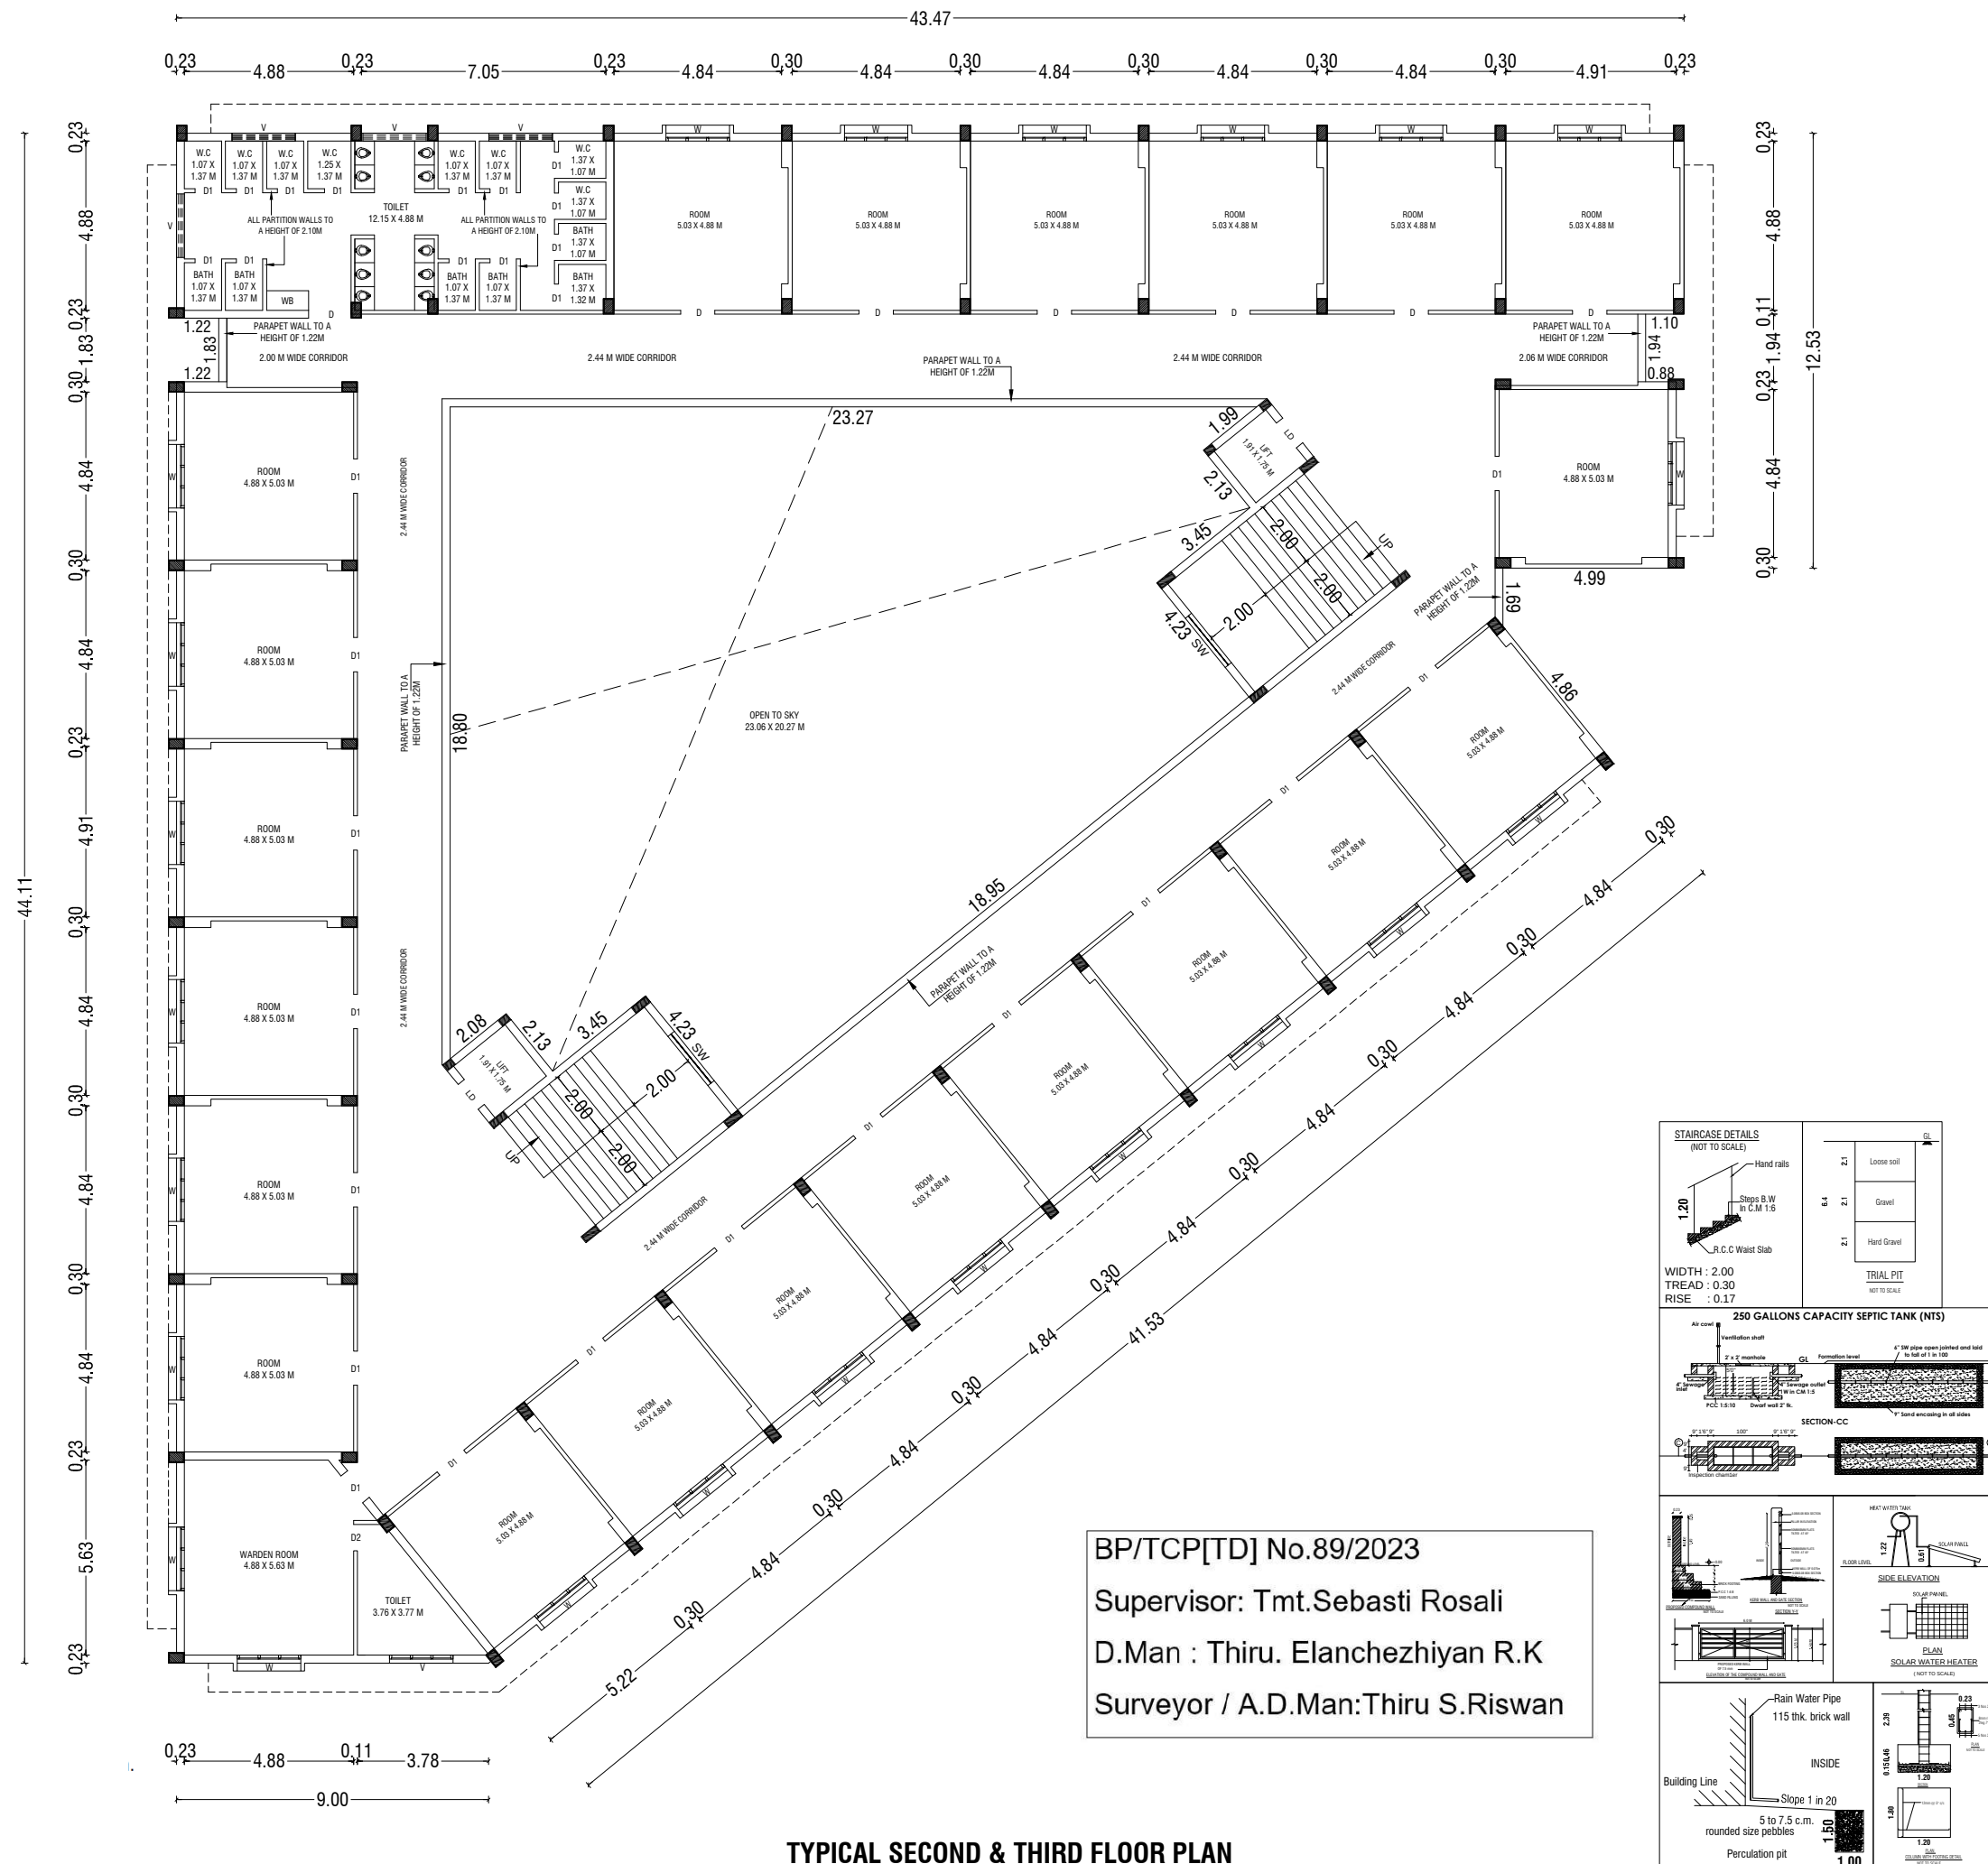

BUILDING PLAN SHOWING THE EXISTING AND PROPOSED
ADDITIONAL CONSTRUCTION OF A INSTITUTIONAL BUILDING IN
SF.NOS:- 3/1, 6/1, 2, 3, 4, 5, 9/1, 10/1, 2, 11/1, 2, 3, 4, 5, 6, 7, 12/1
AT PALAYAKOTTAI VILLAGE, KANGAYAM TALUK, TIRUPPUR
DISTRICT.

SCALE :- 1:100
INSTITUTIONAL BUILDING

N

AREA DETAILS:-

IN SQM

IN ACRE

AREA OF SITE AS PER FMB / PATT A = 248550.00 Sqm 61.42 Acre

AREA OF SITE AS PER DOCUMENT = 248550.00 Sqm 61.42 Acre

SUPER IMPOSED PLOT AREA = 249731.00 Sqm

PROPOSED BUILDING AREA DETAILS:- (BOYS HOSTEL)

S.No	FLOOR	FSI	OTS AREA	NON-FSI	TOTAL
1	GROUND FLOOR	1087.70	354.00	-	1441.70
2	FIRST FLOOR	1033.40	377.40	-	1410.80
3	SECONDE FLOOR	1056.80	354.00	-	1410.80
4	THIRD FLOOR	1056.80	354.00	-	1410.80
6	TERRACE FLOOR	-	-	89.00	89.00
	TOTAL	4234.70	1439.40	89.00	5763.10

JOINERY DETAILS:-

SYM	JOINERY DETAILS	SIZE IN METER
MD	MAIN DOOR	2.44 X 2.44
D	DOOR	1.22 X 2.44
D1	DOOR	0.91 X 2.44
D2	DOOR	0.61 X 2.44
LD	LIFT DOOR	1.22 X 2.44
W	WINDOW	1.83 X 1.83
SW	WINDOW	1.83 X 1.37
FG	FIXED GLASS	1.50 X 2.44
FG1	FIXED GLASS	4.84 X 2.44
V	VENTILATOR	1.83 X 0.91

NOTE:-

* ALL DIMENSIONS ARE IN METRE

* ALL ROUND COMPOUND WALL PROVIDED.

* RAINWATER PERCOLATION PITS PROVIDED ALL ROUND THE SITE.

* S.T.P PROVIDED IN THE SE CORNER OF THE SITE.

* SUMP AND FIRE SUMP PROVIDED.

* LIGHTNING CONDUCTOR PROVIDED IN THE ROOF.

* FIRE EXTINGUISHER & EMERGENCY ALARM IS PROVIDED.

D. Arun Kumar

D. ARUN KUMAR, B.E (CIVIL)

REGISTERED CONSTRUCTION ENGINEER

Reg No : Coimbatore LPA/CE/20/07/028

205, Alagasan Road, Saibaba Colony, Coimbatore - 641 011

REGISTERED CONSTRUCTION ENGINEER

Er.S. Devanandan

Er.S. DEVANANDAN, M.E (S.E.)

REGISTERED STRUCTURAL ENGINEER,

Reg. No : 01 / 2019 / RSE - GRI / ELPA

15, MARAPPA STREET - 3rd

ERODE - 638 009. Cell : 98430 26866

newpremierdev@gmail.com

REGISTERED STRUCTURAL ENGINEER

M. Bhuvan Sundar

M. BHUVANASUNDAR

B.Arch., M.B.E.M., A.I.I.A., A.I.I.D.,

Registered Architect, Regd. No. CA/85/10288

SUNDAR SUNDARAM ARCHITECTS

126-A, Thiruganasambandam Road

RACE COURSE, COIMBATORE - 641018.

REGISTERED ENGINEER / ARCHITECT

For ERODE BUILDER EDUCATIONAL TRUST


TREASURER

OWNER / APPLICANT


SHEET NO: 21

BP/TCP[TD] No.89/2023
Supervisor: Tmt.Sebasti Rosali
D.Man : Thiru. Elanchezhiyan R.K
Surveyor / A.D.Man:Thiru S.Riswan


TERRACE FLOOR PLAN

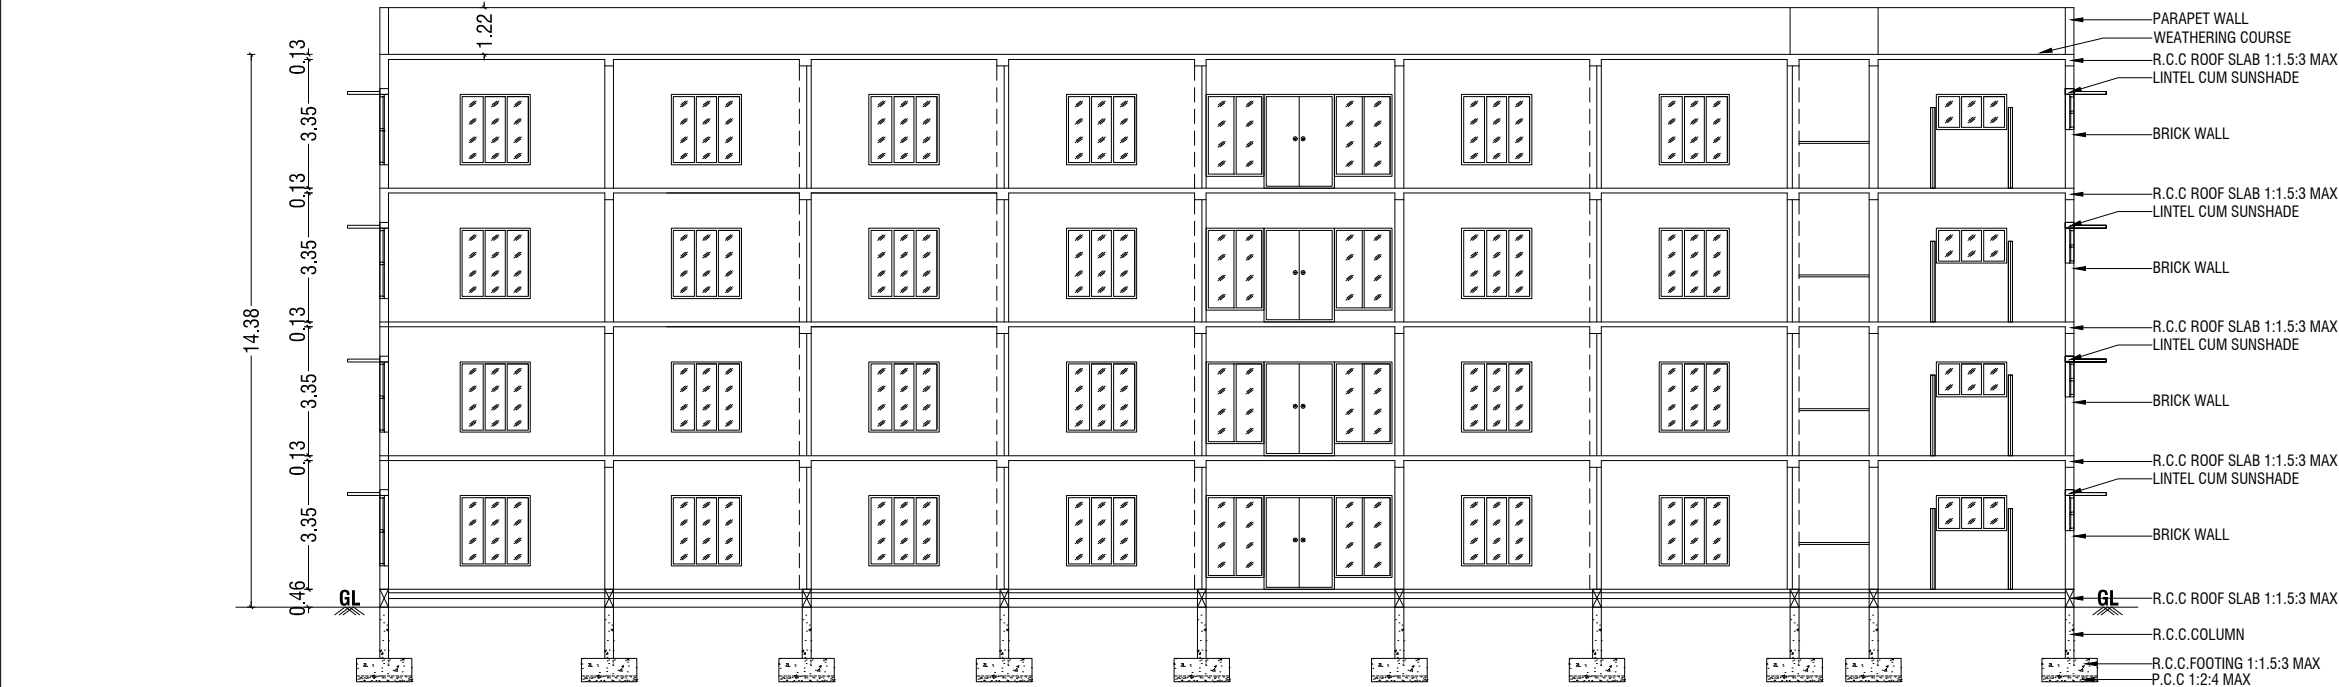

SECTION - "AA"

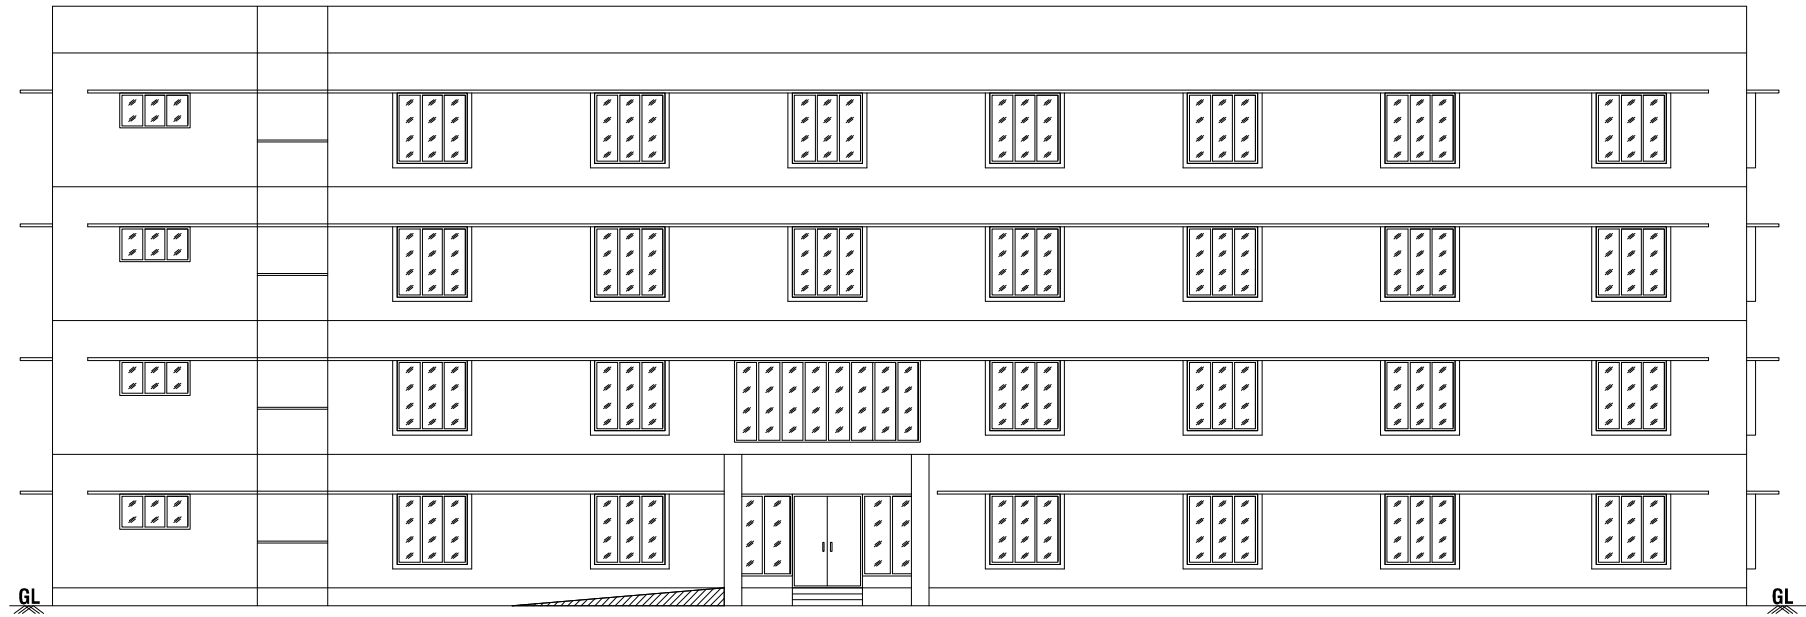

WEST SIDE ELEVATION

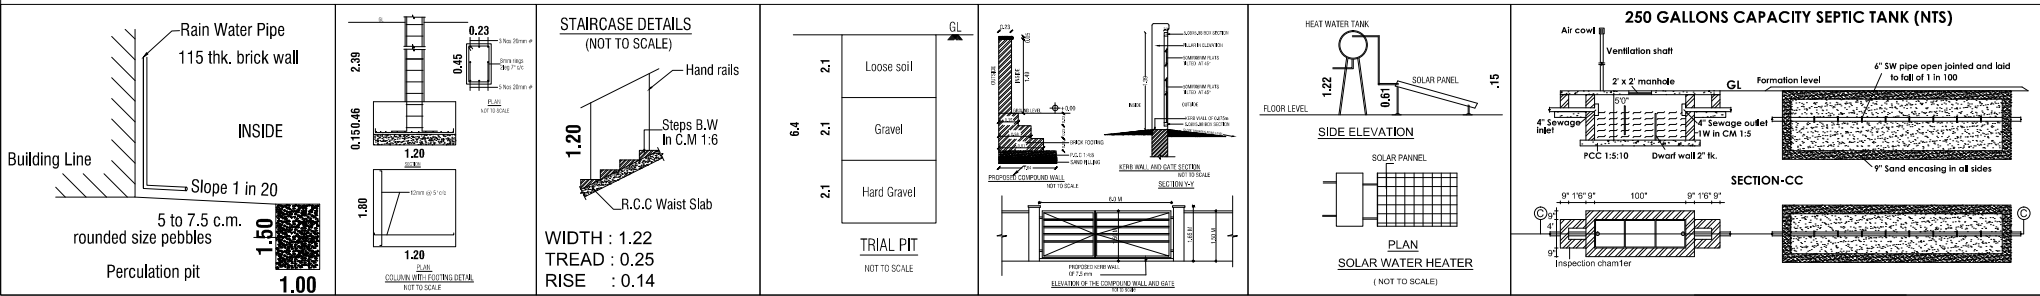

BP/TCP[TD] No.89/2023

Supervisor: Tmt.Sebasti Rosali

D.Man : Thiru. Elanchezhiyan R.K

Surveyor / A.D.Man:Thiru S.Riswan

BUILDING PLAN SHOWING THE EXISTING AND PROPOSED
ADDITIONAL CONSTRUCTION OF A INSTITUTIONAL BUILDING IN
SF.NOS:- 3/1, 6/1, 2, 3, 4, 5, 9/1, 10/1, 2, 11/1, 2, 3, 4, 5, 6, 7, 12/1
AT PALAYAKOTTAI VILLAGE, KANGAYAM TALUK, TIRUPPUR
DISTRICT.

SCALE :- 1:100
INSTITUTIONAL BUILDING



AREA DETAILS:-	IN SQM	IN ACRE
AREA OF SITE AS PER FMB / PATTa	= 248550.00 Sqm	61.42 Acre
AREA OF SITE AS PER DOCUMENT	= 248550.00 Sqm	61.42 Acre
SUPER IMPOSED PLOT AREA	= 249731.00 Sqm	

JOINERY DETAILS:-		
SYM	JOINERY DETAILS	SIZE IN METER
MD	MAIN DOOR	2.44 X 2.44
D	DOOR	1.22 X 2.44
D1	DOOR	0.91 X 2.44
D2	DOOR	0.61 X 2.44
LD	LIFT DOOR	1.22 X 2.44
W	WINDOW	1.83 X 1.83
SW	WINDOW	1.83 X 1.37
FG	FIXED GLASS	1.50 X 2.44
FG1	FIXED GLASS	4.84 X 2.44
V	VENTILATOR	1.83 X 0.91

NOTE:-
* ALL DIMENSIONS ARE IN METRE
* ALL ROUND COMPOUND WALL PROVIDED.
* RAINWATER PERCOLATION PITS PROVIDED ALL ROUND THE SITE.
* S.T.P PROVIDED IN THE SE CORNER OF THE SITE.
* SUMP AND FIRE SUMP PROVIDED.
* LIGHTNING CONDUCTOR PROVIDED IN THE ROOF.
* FIRE EXTINGUISHER & EMERGENCY ALARM IS PROVIDED.

D. Arun Kumar
D. ARUN KUMAR.,B.E (CIVIL)
REGISTERED CONSTRUCTION ENGINEER
Reg No : Coimbatore LPA/CE/20/07/028
205, Alagesan Road, Saibaba Colony, Coimbatore - 641 011

REGISTERED CONSTRUCTION ENGINEER

S. Devanandan
Er.S. DEVANANDAN, M.E., B.E.,
REGISTERED STRUCTURAL ENGINEER,
Reg. No : 01 / 2019 / RSE - GRI / ELPA
15, MARAPPA STREET - 3rd
ERODE - 638 009. Cell : 98430 26866
newpremierdev@gmail.com

REGISTERED STRUCTURAL ENGINEER

M. Bhuvan Sundar
M. BHUVANASUNDAR
B.Arch., M.B.E.M., A.I.I.A., A.I.I.I.D.,
Registered Architect, Regd. No. CA/86/10288
SUNDAR SUNDARAM ARCHITECTS
126-A, Thiruganasambandam Road
RACE COURSE, COIMBATORE - 641018.


REGISTERED ENGINEER / ARCHITECT

For ERODE BUILDER EDUCATIONAL TRUST


TREASURER

OWNER / APPLICANT


SHEET NO: 22

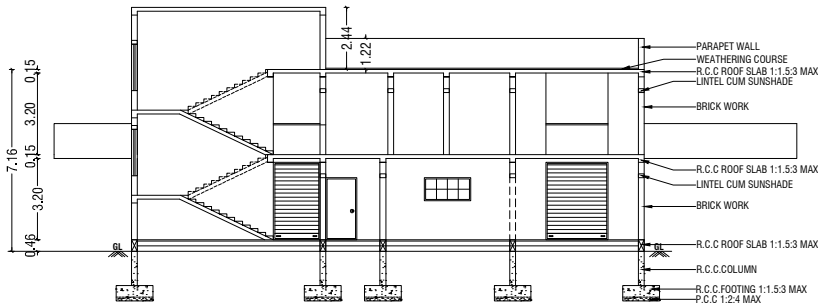


SECTION - "AA"

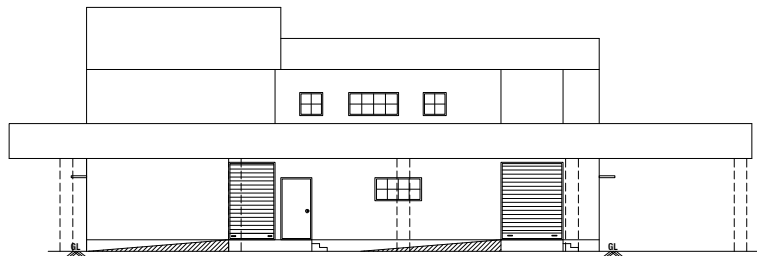


ELEVATION

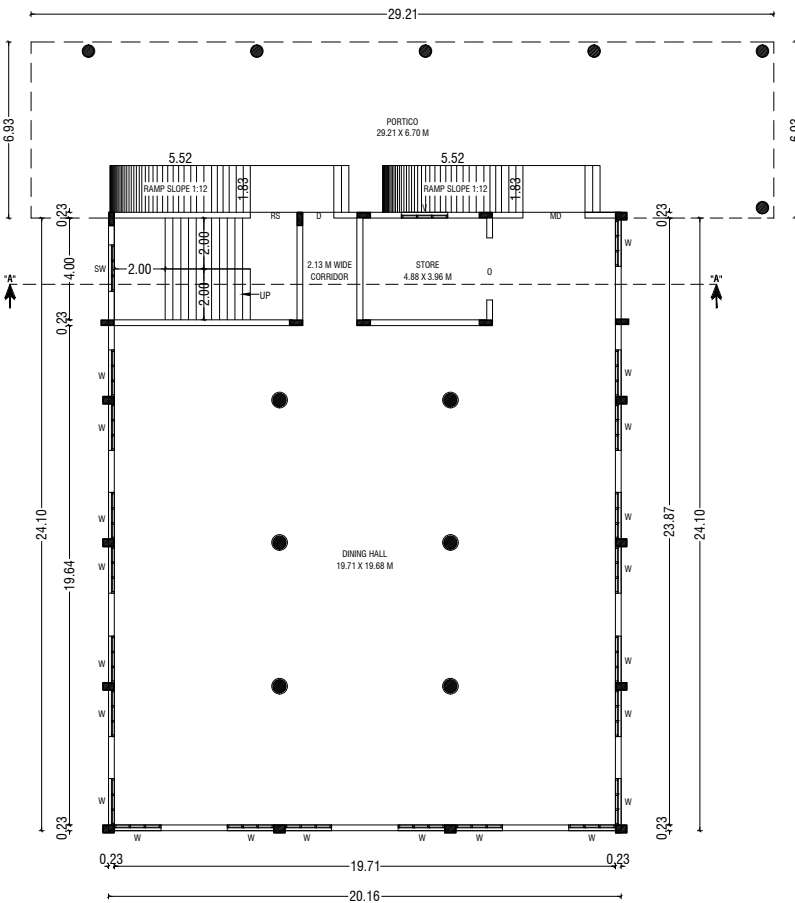

GROUND FLOOR PLAN

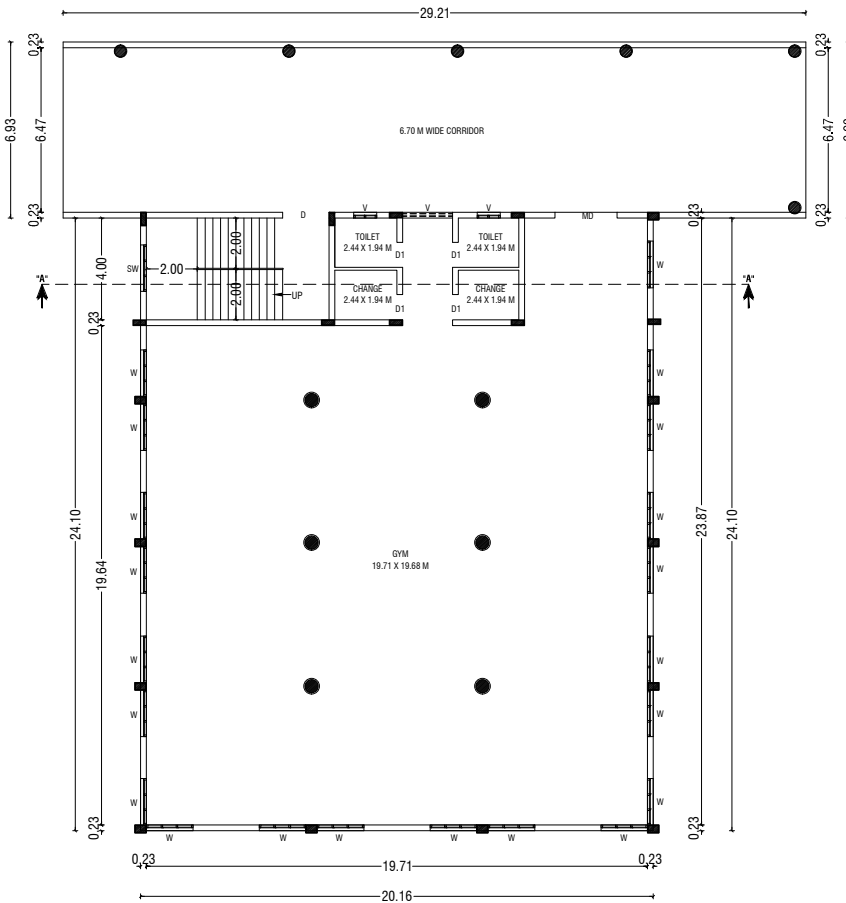

FIRST FLOOR PLAN

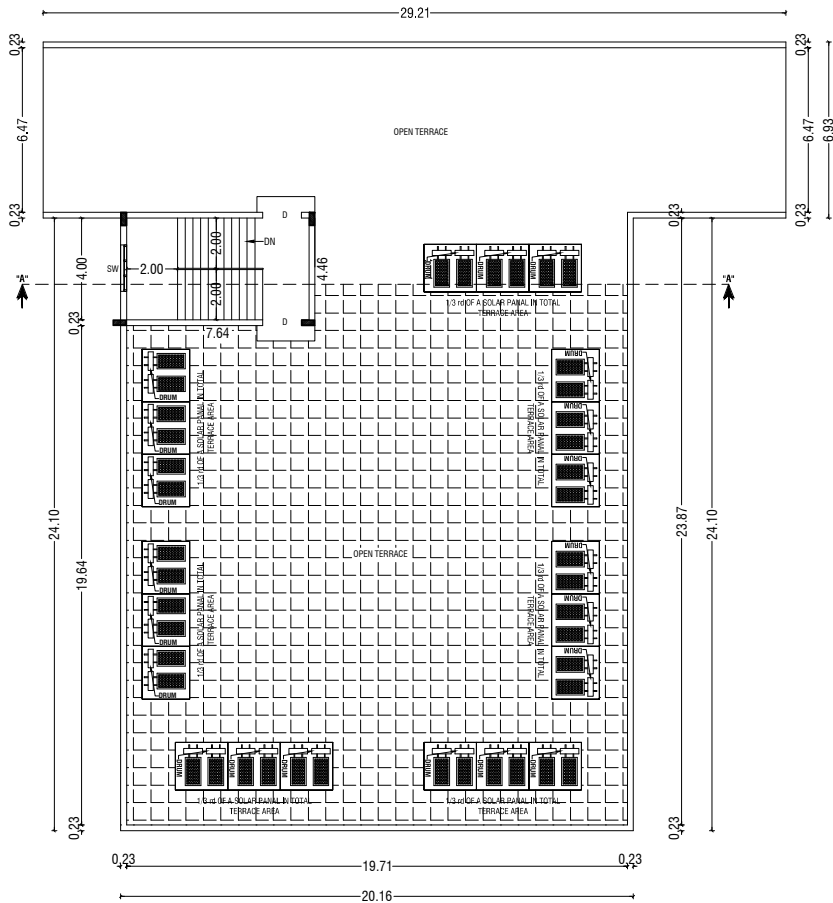

TERRACE FLOOR PLAN

BP/TCP[TD] No.89/2023
Supervisor: Tmt.Sebasti Rosali
D.Man : Thiru. Elanchezhayan R.K
Surveyor / A.D.Man:Thiru S.Riswan

BUILDING PLAN SHOWING THE EXISTING AND PROPOSED
ADDITIONAL CONSTRUCTION OF A INSTITUTIONAL BUILDING IN
SF.NOS:- 3/1, 6/1, 2, 3, 4, 5, 9/1, 10/1, 2, 11/1, 2, 3, 4, 5, 6, 7, 12/1
AT PALAYAKOTTAI VILLAGE, KANGAYAM TALUK, TIRUPPUR
DISTRICT.

SCALE :- 1:100 INSTITUTIONAL BUILDING		N
--	--	---

AREA DETAILS:-	IN SQM	IN ACRE
AREA OF SITE AS PER FMB / PATTA	= 248550.00 Sqm	61.42 Acre
AREA OF SITE AS PER DOCUMENT	= 248550.00 Sqm	61.42 Acre
SUPER IMPOSED PLOT AREA	= 249731.00 Sqm	

PROPOSED BUILDING AREA DETAILS:- (DINING HALL & GYM BLOCK)				
S.No	FLOOR	FSI	OTS AREA	NON-FSI
1	GROUND FLOOR	688.30	-	-
2	FIRST FLOOR	688.30	-	-
3	TERRACE FLOOR	-	-	34.00
	TOTAL	1376.60	-	34.00

JOINERY DETAILS:-		
SYM	JOINERY DETAILS	SIZE IN METER
MD	MAIN DOOR	2.44 X 2.44
D	DOOR	1.83 X 2.44
D1	DOOR	0.99 X 2.44
W	WINDOW	1.83 X 1.83
SW	WINDOW	1.83 X 1.37

D. Arun Kumar, B.E (CIVIL)
REGISTERED CONSTRUCTION ENGINEER
Reg No : Coimbatore LPA/CE/20/07/028
205, Alagesan Road, Saitala Colony, Coimbatore - 641 011

REGISTERED CONSTRUCTION ENGINEER

E. S. Devanandan, M.E. (S.E.)
REGISTERED STRUCTURAL ENGINEER
Reg. No : 01 / 2019 / RSE - GRI / ELPA
15, MARAPPA STREET - 3rd
ERODE - 638 009. Cell : 98430 26866
newpremierdev@gmail.com

REGISTERED STRUCTURAL ENGINEER

M. Bhuvan Sundar
Arch., M.E.E.M. A.I.A.A. A.I.I.D.
Registered Architect, Regd. No. CA/86/10288
SUNDAR SUNDARAM ARCHITECTS
126-A, Thiruganasambandam Road
RACE COURSE, COIMBATORE - 641018.


REGISTERED ENGINEER / ARCHITECT

For ERODE BUILDER EDUCATIONAL TRUST


TREASURER

OWNER / APPLICANT

SHEET NO: 23

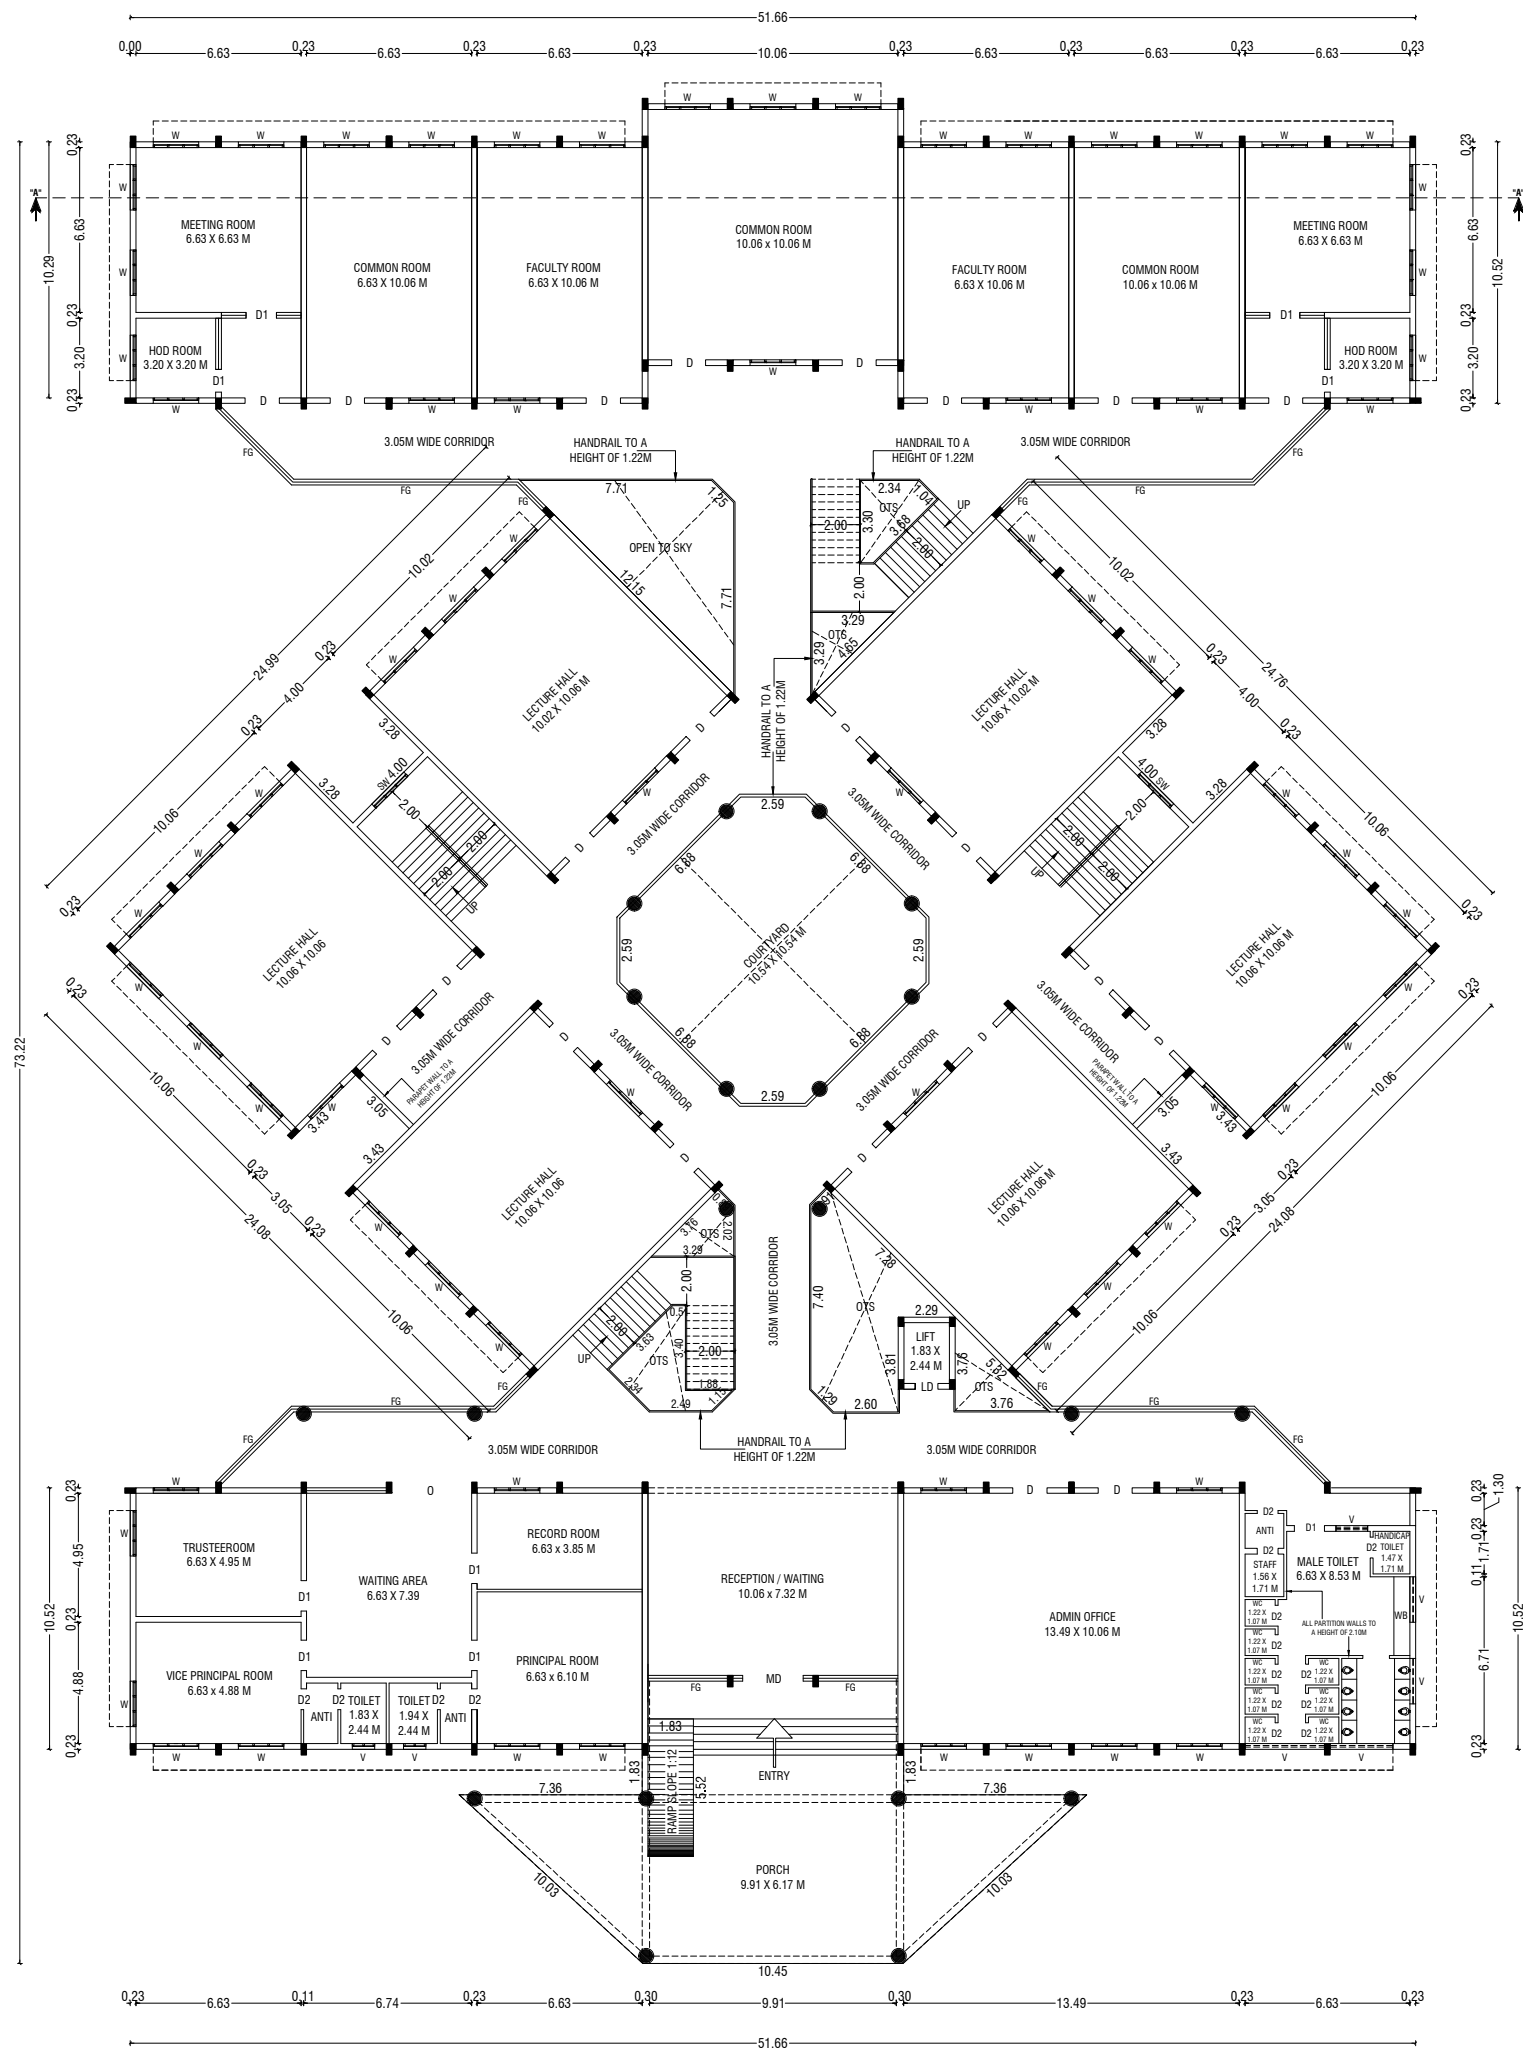

GROUND FLOOR PLAN

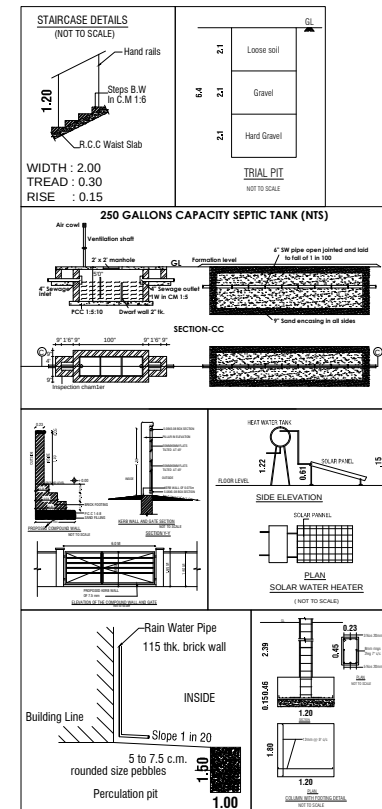

BP/TCP[TD] No.89/2023
Supervisor: Tmt.Sebasti Rosali
D.Man : Thiru. Elanchezhayan R.K
Surveyor / A.D.Man:Thiru S.Riswan

BUILDING PLAN SHOWING THE EXISTING AND PROPOSED
ADDITIONAL CONSTRUCTION OF A INSTITUTIONAL BUILDING IN
SF.NOS:- 3/1, 6/1, 2, 3, 4, 5, 9/1, 10/1, 2, 11/1, 2, 3, 4, 5, 6, 7, 12/1
AT PALAYAKOTTAI VILLAGE, KANGAYAM TALUK, TIRUPPUR
DISTRICT.

SCALE :- 1:100
INSTITUTIONAL BUILDING

N

AREA DETAILS:-

IN SQM

IN ACRE

AREA OF SITE AS PER FMB / PATTA = 248550.00 Sqm 61.42 Acre

AREA OF SITE AS PER DOCUMENT = 248550.00 Sqm 61.42 Acre

SUPER IMPOSED PLOT AREA = 249731.00 Sqm

PROPOSED BUILDING AREA DETAILS:- (NURSING BLOCK)

S.No	FLOOR	FSI	OTS AREA	NON-FSI	TOTAL
1	GROUND FLOOR	2560.70	203.80	-	2764.50
2	FIRST FLOOR	2320.50	276.10	-	2596.60
3	SECONDE FLOOR	2394.10	202.50	-	2596.60
4	TERRACE FLOOR	-	-	173.40	173.40
	TOTAL	7275.30	682.40	173.40	8131.10

JOINERY DETAILS:-

SYM	JOINERY DETAILS	SIZE IN METER
MD	MAIN DOOR	2.44 X 2.44
D	DOOR	1.22 X 2.44
D1	DOOR	0.91 X 2.44
D2	DOOR	0.61 X 2.44
LD	LIFT DOOR	1.22 X 2.44
W	WINDOW	1.83 X 1.83
SW	WINDOW	1.83 X 1.37
FG	FIXED GLASS	3.81 X 2.44
V	VENTILATOR	1.83 X 0.91

NOTE:-

- * ALL DIMENSIONS ARE IN METRE
- * ALL ROUND COMPOUND WALL PROVIDED.
- * RAINWATER PERCOLATION PITS PROVIDED ALL ROUND THE SITE.
- * S.T.P PROVIDED IN THE SE CORNER OF THE SITE.
- * SUMP AND FIRE SUMP PROVIDED.
- * LIGHTNING CONDUCTOR PROVIDED IN THE ROOF.
- * FIRE EXTINGUISHER & EMERGENCY ALARM IS PROVIDED.

D. Arun Kumar, B.E (CIVIL)
REGISTERED CONSTRUCTION ENGINEER
Reg No : Coimbatore LPA/CE/20/07/028
205, Alagasan Road, Saibaba Colony, Coimbatore - 641 011

REGISTERED CONSTRUCTION ENGINEER

Er.S. DEVANANDAN, M.E. (S.E.)
REGISTERED STRUCTURAL ENGINEER,
Reg. No : 01 / 2019 / RSE - GRI / ELPA
15, MARAPPA STREET - 3rd
ERODE - 638 009. Cell : 98430 26866
newpremierdev@gmail.com

REGISTERED STRUCTURAL ENGINEER

M. BHUVANASUNDAR
B.Arch., M.B.E.M., A.I.I.T., A.I.I.T.D.,
Registered Architect, Regd. No. CA/86/10288
SUNDAR SUNDARAM ARCHITECTS
126-A, Thiruganassambandam Road
RACE COURSE, COIMBATORE - 641018.



REGISTERED ENGINEER / ARCHITECT

For ERODE BUILDER EDUCATIONAL TRUST

TREASURER

OWNER / APPLICANT

SHEET NO: 24

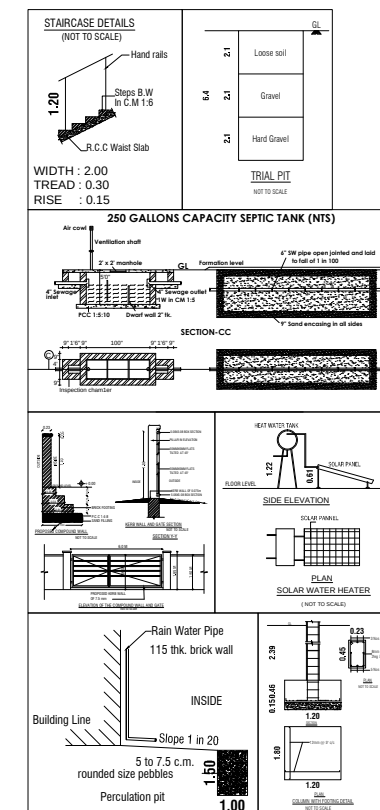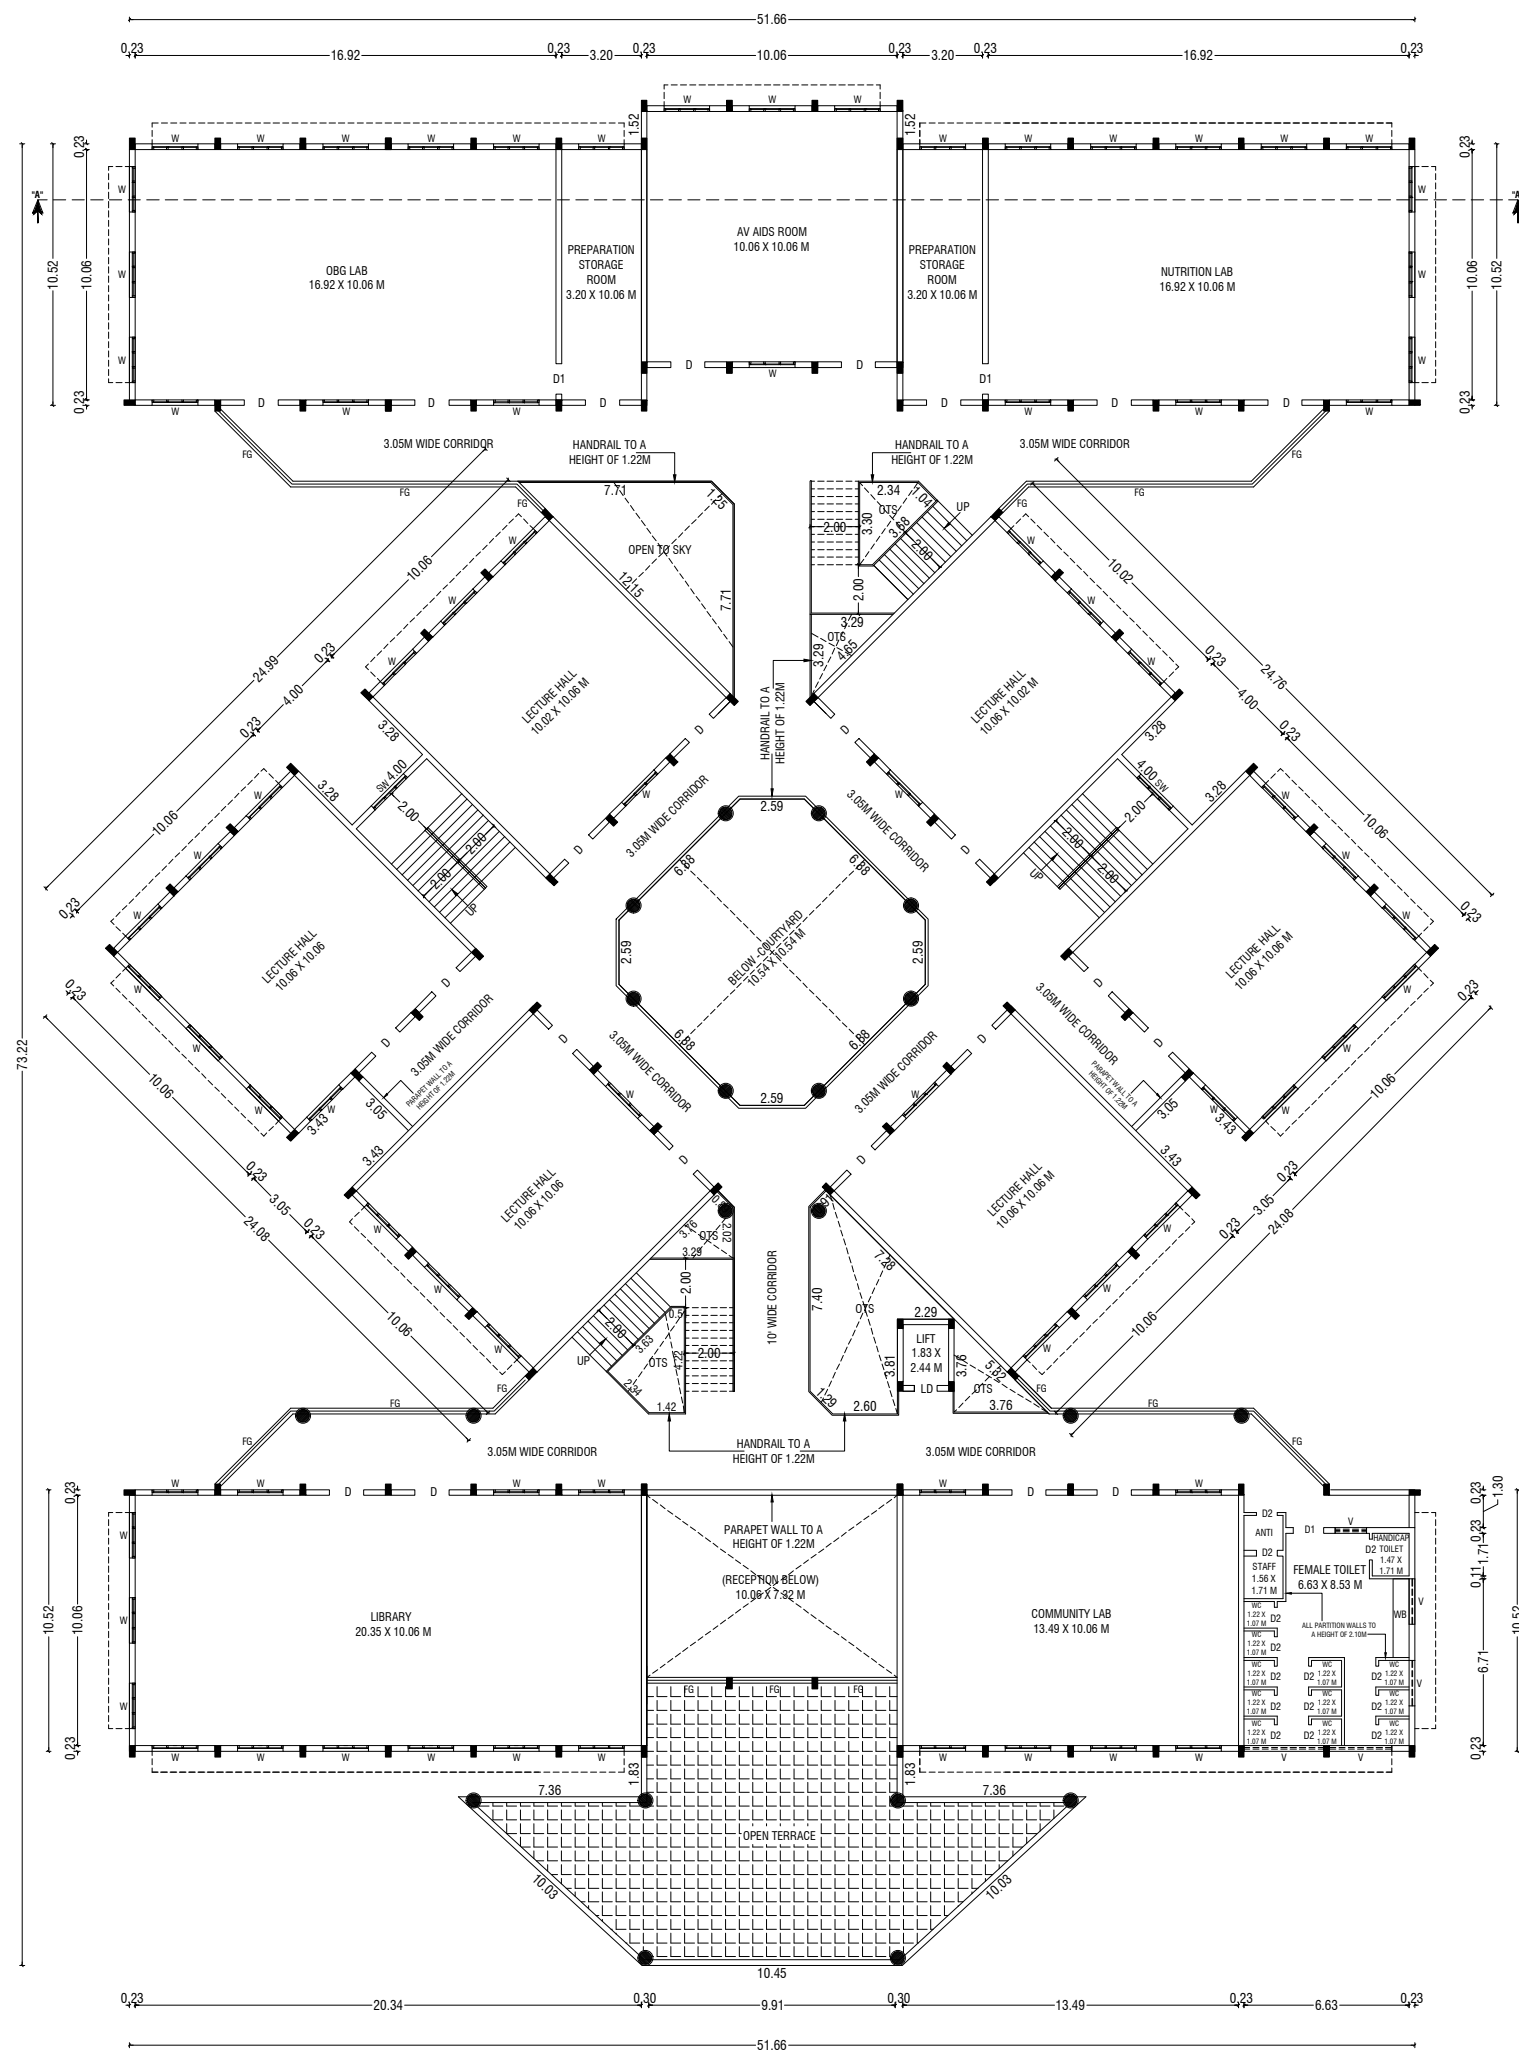

BUILDING PLAN SHOWING THE EXISTING AND PROPOSED ADDITIONAL CONSTRUCTION OF A INSTITUTIONAL BUILDING IN SF.NOS:- 3/1, 6/1, 2, 3, 4, 5, 9/1, 10/1, 2, 11/1, 2, 3, 4, 5, 6, 7, 12/1 AT PALAYAKOTTAI VILLAGE, KANGAYAM TALUK, TIRUPPUR DISTRICT.
--

SCALE :- 1:100 <u>INSTITUTIONAL BUILDING</u>	
--	---

AREA DETAILS:-		IN SQM	IN ACRE
AREA OF SITE AS PER FMB / PATTA	=	248550.00 Sqm	61.42 Acre
AREA OF SITE AS PER DOCUMENT	=	248550.00 Sqm	61.42 Acre
SUPER IMPOSED PLOT AREA	=	249731.00 Sqm	

PROPOSED BUILDING AREA DETAILS:- (NURSING BLOCK)					
S.No	FLOOR	FSI	OTS AREA	NON-FSI	TOTAL
1	GROUND FLOOR	2560.70	203.80	-	2764.50
2	FIRST FLOOR	2320.50	276.10	-	2596.60
3	SECONDE FLOOR	2394.10	202.50	-	2596.60
4	TERRACE FLOOR	-	-	173.40	173.40
	TOTAL	7275.30	682.40	173.40	8131.10

JOINERY DETAILS:-		
SYM	JOINERY DETAILS	SIZE IN METER
MD	MAIN DOOR	2.44 X 2.44
D	DOOR	1.22 X 2.44
D1	DOOR	0.91 X 2.44
D2	DOOR	0.61 X 2.44
LD	LIFT DOOR	1.22 X 2.44
W	WINDOW	1.83 X 1.83
SW	WINDOW	1.83 X 1.37
FG	FIXED GLASS	3.81 X 2.44
V	VENTILATOR	1.83 X 0.91

NOTE:- * ALL DIMENSIONS ARE IN METRE * ALL ROUND COMPOUND WALL PROVIDED. * RAINWATER PERCOLATION PITS PROVIDED ALL ROUND THE SITE. * S.T.P PROVIDED IN THE SE CORNER OF THE SITE. * SUMP AND FIRE SUMP PROVIDED. * LIGHTNING CONDUCTOR PROVIDED IN THE ROOF. * FIRE EXTINGUISHER & EMERGENCY ALARM IS PROVIDED.

D. ARUN KUMAR, B.E (CIVIL)
REGISTERED CONSTRUCTION ENGINEER
Reg No : Coimbatore LPA/CE/20/07/028
205, Alagesan Road, Saibaba Colony, Coimbatore - 641 011

REGISTERED CONSTRUCTION ENGINEER

S. Devanandan
Er.S. DEVANANDAN, M.E., P.E.
 REGISTERED STRUCTURAL ENGINEER,
 Reg. No : 01 / 2019 / RSE - GRI / ELPA
 15, MARAPPA STREET - 3rd
 ERODE - 638 009. Cell : 98430 26866
 newpremierdev@gmail.com

REGISTERED STRUCTURAL ENGINEER

P. Bhuvanendran
M. BHUVANASUNDAR
B.Arch., M.B.E.M., A.I.A., A.I.I.D.,
Registered Architect, Regd. No. CA/86/10288
SUNDAR SUNDARAM ARCHITECTS
126-A, Thiruganambandam Road
RACE COURSE, COIMBATORE - 641018.

REGISTERED ENGINEER / ARCHITECT

For ENODE BUILDER EDUCATIONAL TRUST
TREASURER

OWNER / APPLICANT


SHEET NO: 25

BP/TCP[TD] No.89/2023


Supervisor: Tmt.Sebasti Rosali

D.Man : Thiru. Elanchezhiyan R.K

Surveyor / A.D.Man:Thiru S.Riswan

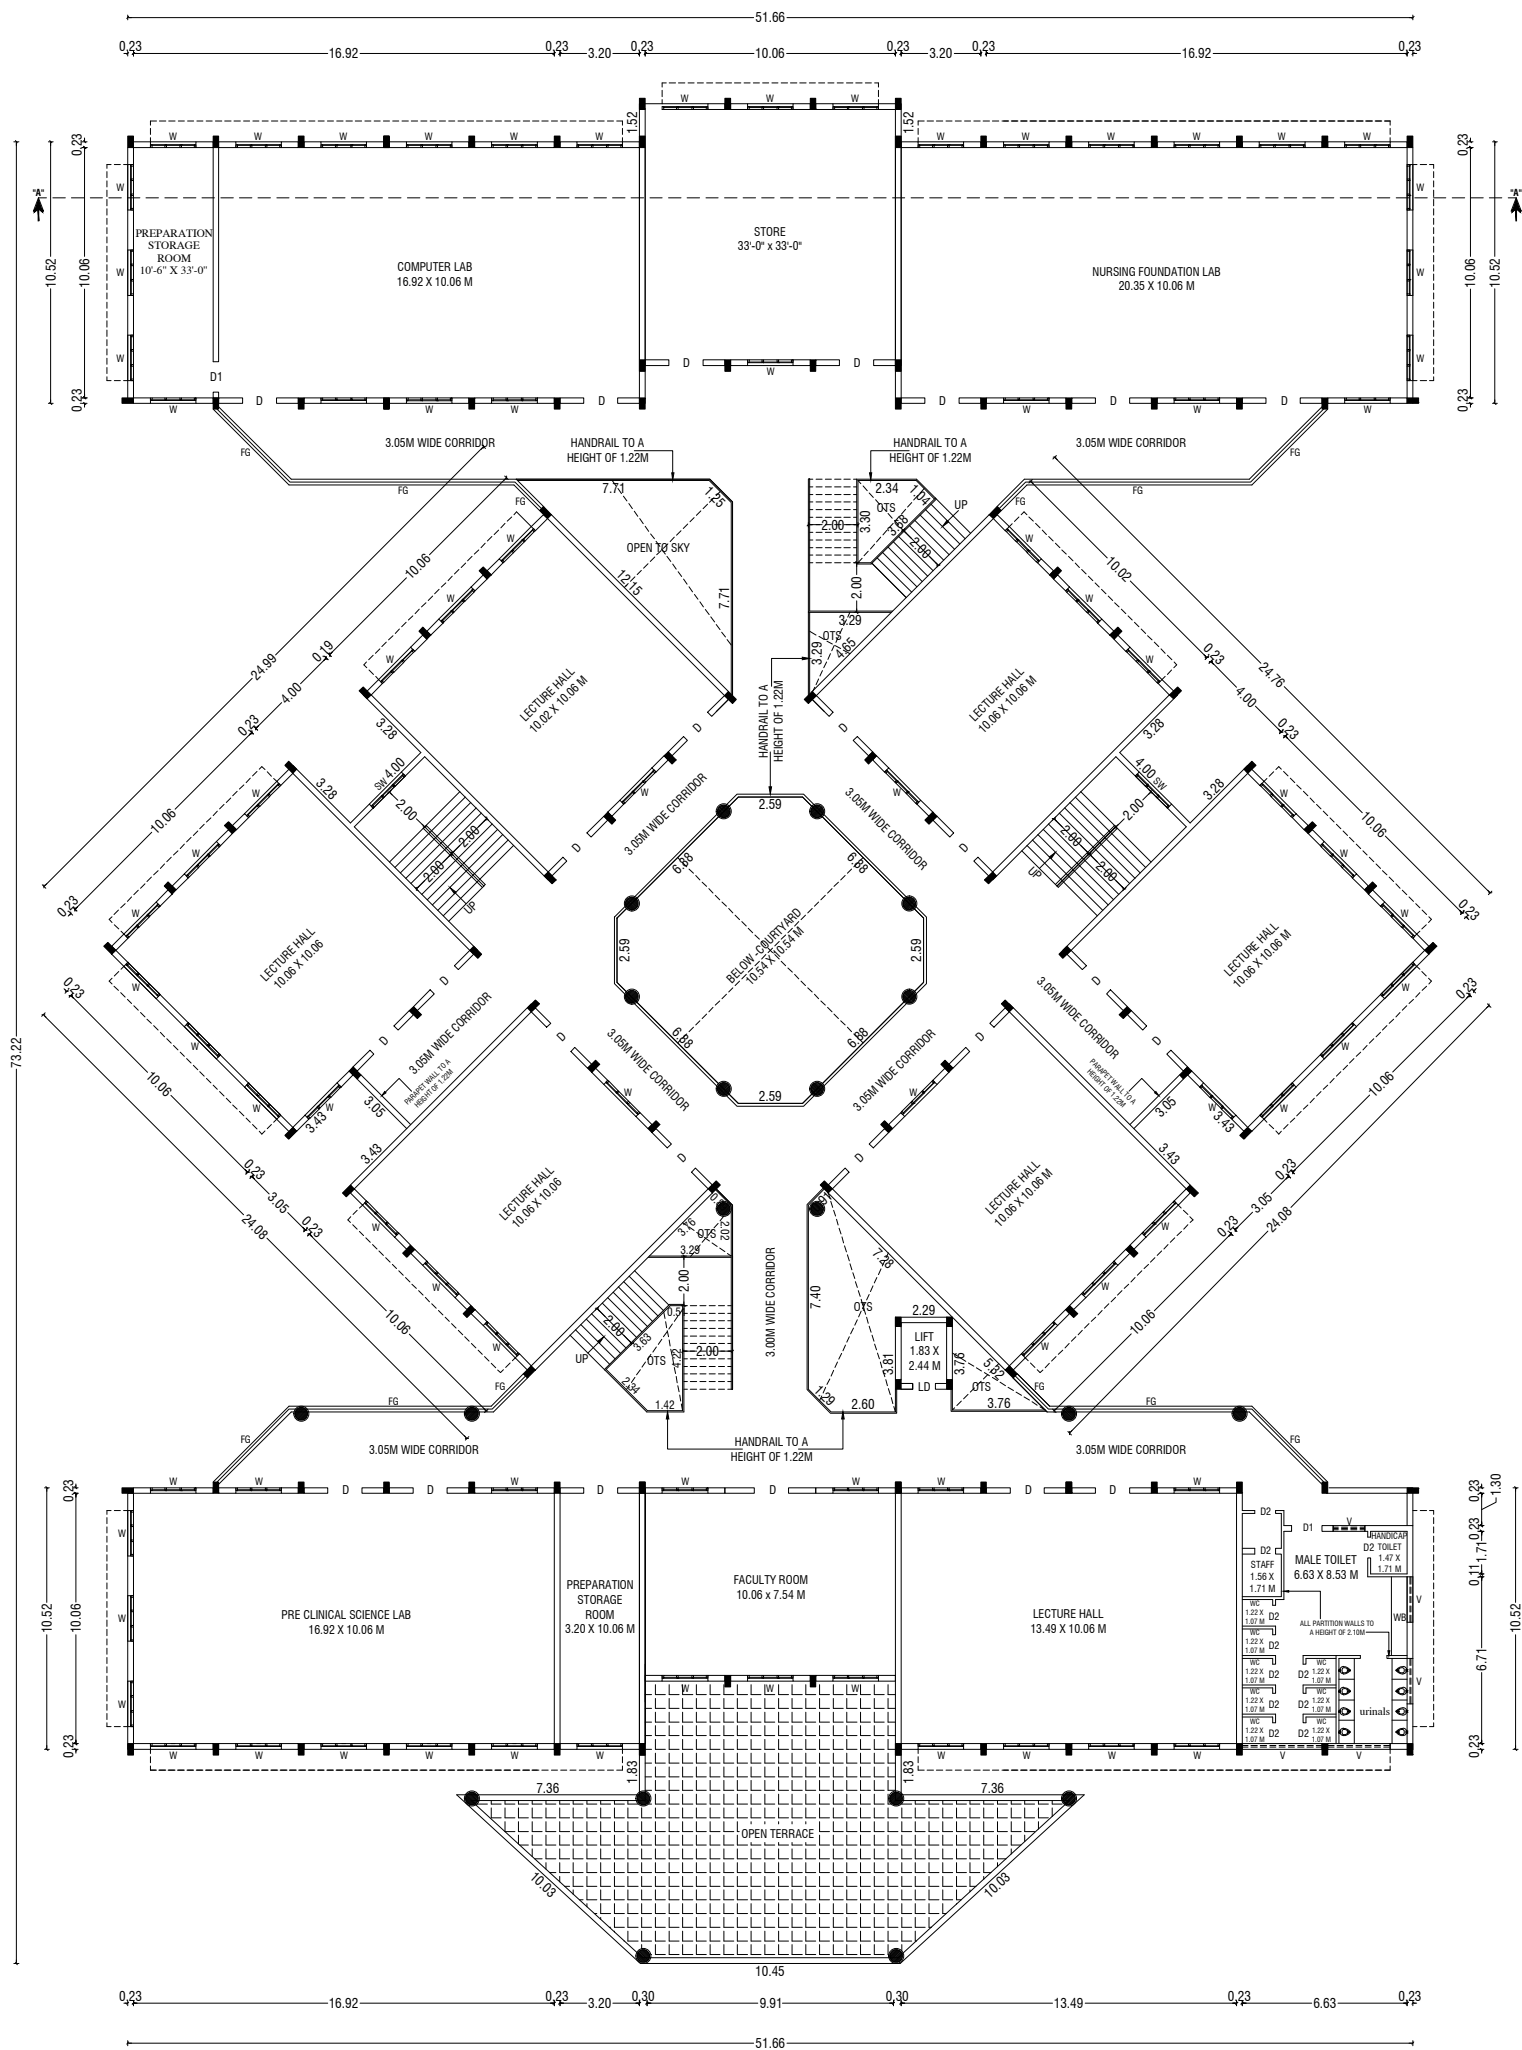

SECOND FLOOR PLAN

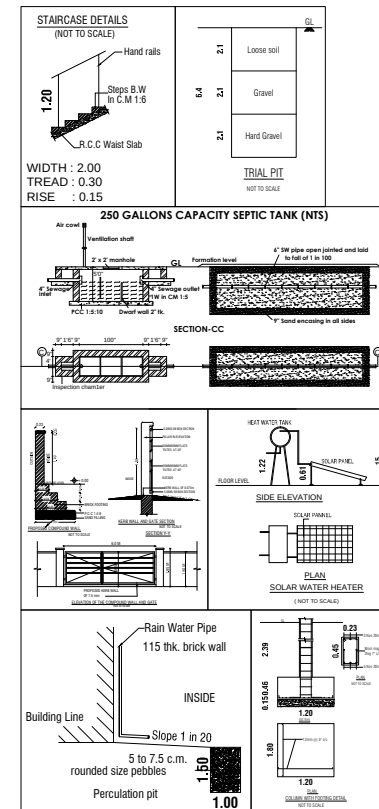

BUILDING PLAN SHOWING THE EXISTING AND PROPOSED
ADDITIONAL CONSTRUCTION OF A INSTITUTIONAL BUILDING IN
SF.NOS:- 3/1, 6/1, 2, 3, 4, 5, 9/1, 10/1, 2, 11/1, 2, 3, 4, 5, 6, 7, 12/1
AT PALAYAKOTTAI VILLAGE, KANGAYAM TALUK, TIRUPPUR
DISTRICT.

SCALE :- 1:100 INSTITUTIONAL BUILDING	N
--	---

AREA DETAILS:-	IN SQM	IN ACRE
AREA OF SITE AS PER FMB / PATTA	= 248550.00 Sqm	61.42 Acre
AREA OF SITE AS PER DOCUMENT	= 248550.00 Sqm	61.42 Acre
SUPER IMPOSED PLOT AREA	= 249731.00 Sqm	

PROPOSED BUILDING AREA DETAILS:- (NURSING BLOCK)					
S.No	FLOOR	FSI	OTS AREA	NON-FSI	TOTAL
1	GROUND FLOOR	2560.70	203.80	-	2764.50
2	FIRST FLOOR	2320.50	276.10	-	2596.60
3	SECONDE FLOOR	2394.10	202.50	-	2596.60
4	TERRACE FLOOR	-	-	173.40	173.40
TOTAL		7275.30	682.40	173.40	8131.10

JOINERY DETAILS:-		
SYM	JOINERY DETAILS	SIZE IN METER
MD	MAIN DOOR	2.44 X 2.44
D	DOOR	1.22 X 2.44
D1	DOOR	0.91 X 2.44
D2	DOOR	0.61 X 2.44
LD	LIFT DOOR	1.22 X 2.44
W	WINDOW	1.83 X 1.83
SW	WINDOW	1.83 X 1.37
FG	FIXED GLASS	3.81 X 2.44
V	VENTILATOR	1.83 X 0.91

NOTE:-
* ALL DIMENSIONS ARE IN METRE
* ALL ROUND COMPOUND WALL PROVIDED.
* RAINWATER PERCOLATION PITS PROVIDED ALL ROUND THE SITE.
* S.T.P PROVIDED IN THE SE CORNER OF THE SITE.
* SUMP AND FIRE SUMP PROVIDED.
* LIGHTNING CONDUCTOR PROVIDED IN THE ROOF.
* FIRE EXTINGUISHER & EMERGENCY ALARM IS PROVIDED.

D. Arun Kumar, B.E (CIVIL)
REGISTERED CONSTRUCTION ENGINEER
Reg No : Coimbatore LPA/CE/20/07/028
205, Alagasan Road, Saibaba Colony, Coimbatore - 641 011

REGISTERED CONSTRUCTION ENGINEER

Er.S. DEVANANDAN, M.E. (S.E.)
REGISTERED STRUCTURAL ENGINEER
Reg. No : 01 / 2019 / RSE - GRI / ELPA
15, MARAPPA STREET - 3rd
ERODE - 638 009. Cell : 98430 26866
newpremierdev@gmail.com

REGISTERED STRUCTURAL ENGINEER


M. BHUVANASUNDAR
B.Arch., M.B.E.M., A.I.I.T., A.I.I.D.,
Registered Architect, Regd. No. CA/86/10268
SUNDAR SUNDARAM ARCHITECTS
126-A, Thiruganasambandam Road
RACE COURSE, COIMBATORE - 641018.

REGISTERED ENGINEER / ARCHITECT


For ERODE BUILDER EDUCATIONAL TRUST
TREASURER

OWNER / APPLICANT
SHEET NO: 26

BP/TCP[TD] No.89/2023
Supervisor: Tmt.Sebasti Rosali
D.Man : Thiru. Elanchezhayan R.K
Surveyor / A.D.Man:Thiru S.Riswan

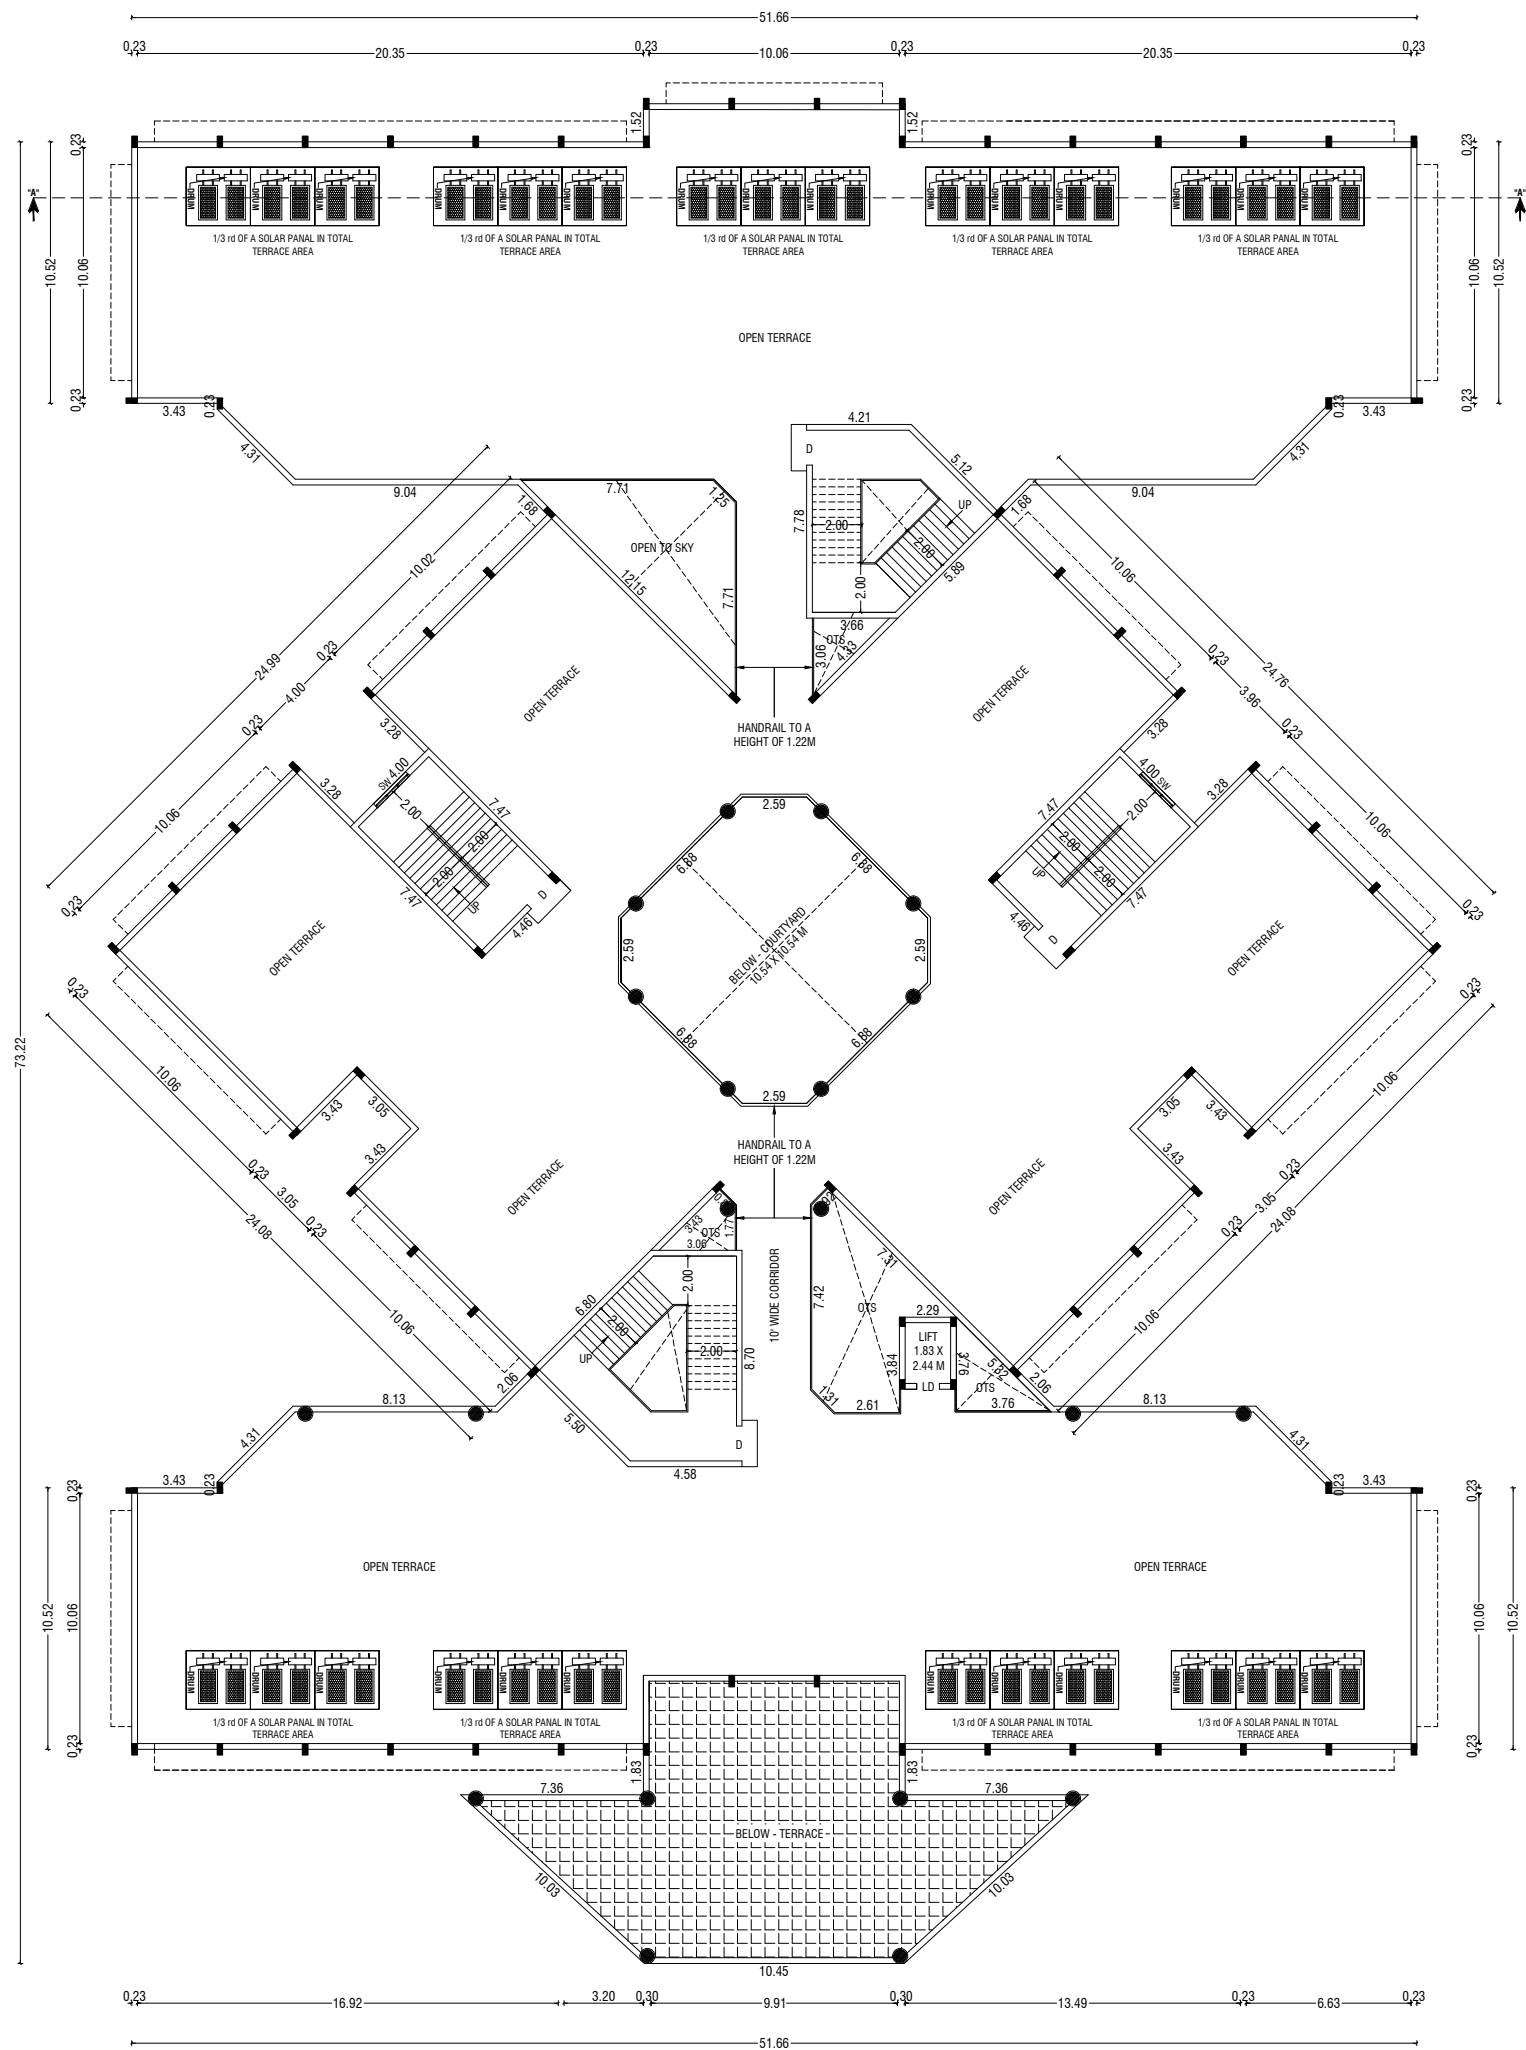

TERRACE FLOOR PLAN

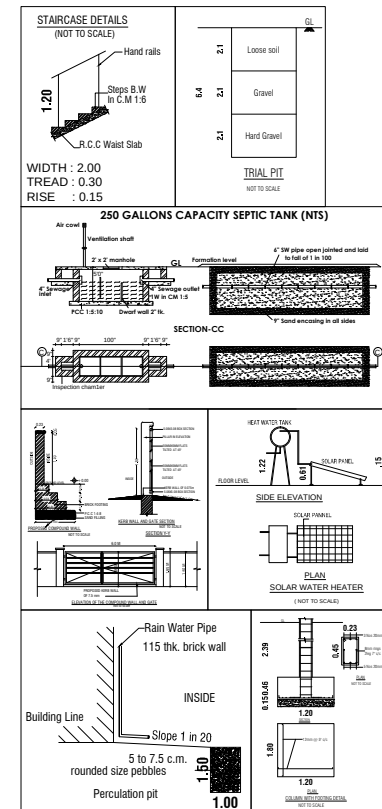

BP/TCP[TD] No.89/2023
Supervisor: Tmt.Sebasti Rosali
D.Man : Thiru. Elanchezhiyan R.K
Surveyor / A.D.Man:Thiru S.Riswan

BUILDING PLAN SHOWING THE EXISTING AND PROPOSED
ADDITIONAL CONSTRUCTION OF A INSTITUTIONAL BUILDING IN
SF.NOS:- 3/1, 6/1, 2, 3, 4, 5, 9/1, 10/1, 2, 11/1, 2, 3, 4, 5, 6, 7, 12/1
AT PALAYAKOTTAI VILLAGE, KANGAYAM TALUK, TIRUPPUR
DISTRICT.

SCALE :- 1:100
INSTITUTIONAL BUILDING

N

AREA DETAILS:-

IN SQM

IN ACRE

AREA OF SITE AS PER FMB / PATTA

=

248550.00 Sqm

61.42 Acre

AREA OF SITE AS PER DOCUMENT

=

248550.00 Sqm

61.42 Acre

SUPER IMPOSED PLOT AREA

=

249731.00 Sqm

PROPOSED BUILDING AREA DETAILS:- (NURSING BLOCK)

S.No	FLOOR	FSI	OTS AREA	NON-FSI	TOTAL
1	GROUND FLOOR	2560.70	203.80	-	2764.50
2	FIRST FLOOR	2320.50	276.10	-	2596.60
3	SECONDE FLOOR	2394.10	202.50	-	2596.60
4	TERRACE FLOOR	-	-	173.40	173.40
	TOTAL	7275.30	682.40	173.40	8131.10

JOINERY DETAILS:-

SYM	JOINERY DETAILS	SIZE IN METER
MD	MAIN DOOR	2.44 X 2.44
D	DOOR	1.22 X 2.44
D1	DOOR	0.91 X 2.44
D2	DOOR	0.61 X 2.44
LD	LIFT DOOR	1.22 X 2.44
W	WINDOW	1.83 X 1.83
SW	WINDOW	1.83 X 1.37
FG	FIXED GLASS	3.81 X 2.44
V	VENTILATOR	1.83 X 0.91

NOTE:-

- * ALL DIMENSIONS ARE IN METRE
- * ALL ROUND COMPOUND WALL PROVIDED.
- * RAINWATER PERCOLATION PITS PROVIDED ALL ROUND THE SITE.
- * S.T.P PROVIDED IN THE SE CORNER OF THE SITE.
- * SUMP AND FIRE SUMP PROVIDED.
- * LIGHTNING CONDUCTOR PROVIDED IN THE ROOF.
- * FIRE EXTINGUISHER & EMERGENCY ALARM IS PROVIDED.

D. Arun Kumar

D. ARUN KUMAR, B.E (CIVIL)
REGISTERED CONSTRUCTION ENGINEER
Reg No : Coimbatore LPA/CE/20/07/028
205, Alagasan Road, Saibaba Colony, Coimbatore - 641 011

REGISTERED CONSTRUCTION ENGINEER

Er.S. Devanandan

Er.S. DEVANANDAN, M.E. (S.E.)
REGISTERED STRUCTURAL ENGINEER,
Reg. No : 01 / 2019 / RSE - GRI / ELPA
15, MARAPPA STREET - 3rd
ERODE - 638 009. Cell : 98430 26866
newpremierdev@gmail.com

REGISTERED STRUCTURAL ENGINEER

M. Bhuvan Sundar

M. BHUVANASUNDAR
B.Arch., M.B.E.M., A.I.I.T., A.I.I.T.D.,
Registered Architect, Regd. No. CA/86/10288
SUNDAR SUNDARAM ARCHITECTS
126-A, Thiruganassambandam Road
RACE COURSE, COIMBATORE - 641018.

REGISTERED ENGINEER / ARCHITECT

For ERODE BUILDER EDUCATIONAL TRUST

TREASURER

OWNER / APPLICANT

SHEET NO: 27

BUILDING PLAN SHOWING THE EXISTING AND PROPOSED
ADDITIONAL CONSTRUCTION OF A INSTITUTIONAL BUILDING IN
SF.NOS:- 3/1, 6/1, 2, 3, 4, 5, 9/1, 10/1, 2, 11/1, 2, 3, 4, 5, 6, 7, 12/1
AT PALAYAKOTTAI VILLAGE, KANGAYAM TALUK, TIRUPPUR
DISTRICT.

SCALE :- 1:100
INSTITUTIONAL BUILDING



AREA DETAILS:-	IN SQM	IN ACRE
AREA OF SITE AS PER FMB / PATTa	= 248550.00 Sqm	61.42 Acre
AREA OF SITE AS PER DOCUMENT	= 248550.00 Sqm	61.42 Acre
SUPER IMPOSED PLOT AREA	= 249731.00 Sqm	

JOINERY DETAILS:-

SYM	JOINERY DETAILS	SIZE IN METER
MD	MAIN DOOR	2.44 X 2.44
D	DOOR	1.22 X 2.44
D1	DOOR	0.91 X 2.44
D2	DOOR	0.61 X 2.44
LD	LIFT DOOR	1.22 X 2.44
W	WINDOW	1.83 X 1.83
SW	WINDOW	1.83 X 1.37
V	VENTILATOR	1.83 X 0.91

NOTE:-

- * ALL DIMENSIONS ARE IN METRE
- * ALL ROUND COMPOUND WALL PROVIDED.
- * RAINWATER PERCOLATION PITS PROVIDED ALL ROUND THE SITE.
- * S.T.P PROVIDED IN THE SE CORNER OF THE SITE.
- * SUMP AND FIRE SUMP PROVIDED.
- * LIGHTNING CONDUCTOR PROVIDED IN THE ROOF.
- * FIRE EXTINGUISHER & EMERGENCY ALARM IS PROVIDED.

D. Arun Kumar
D. ARUN KUMAR, B.E (CIVIL)
REGISTERED CONSTRUCTION ENGINEER
Reg No : Coimbatore LPA/CE/20/07/028
205, Alagesan Road, Saibata Colony, Coimbatore - 641 011

REGISTERED CONSTRUCTION ENGINEER

S. Devanandan
Er.S. DEVANANDAN, M.E., C.E.
REGISTERED STRUCTURAL ENGINEER,
Reg. No : 01 / 2019 / RSE - GRI / ELPA
15, MARAPPA STREET - 3rd
ERODE - 638 009. Cell : 98430 26866
newpremierdev@gmail.com

REGISTERED STRUCTURAL ENGINEER

M. Bhuvan Sundar
M. BHUVANASUNDAR
B.Arch., M.B.E.M., A.I.I.A., A.I.I.I.D.,
Registered Architect, Regd. No. CA/86/10288
SUNDAR SUNDARAM ARCHITECTS
126-A, Thiruganasambandam Road
RACE COURSE, COIMBATORE - 641018.


REGISTERED ENGINEER / ARCHITECT

For ERODE BUILDER EDUCATIONAL TRUST


Chinn
TREASURER

OWNER / APPLICANT









SHEET NO: 28

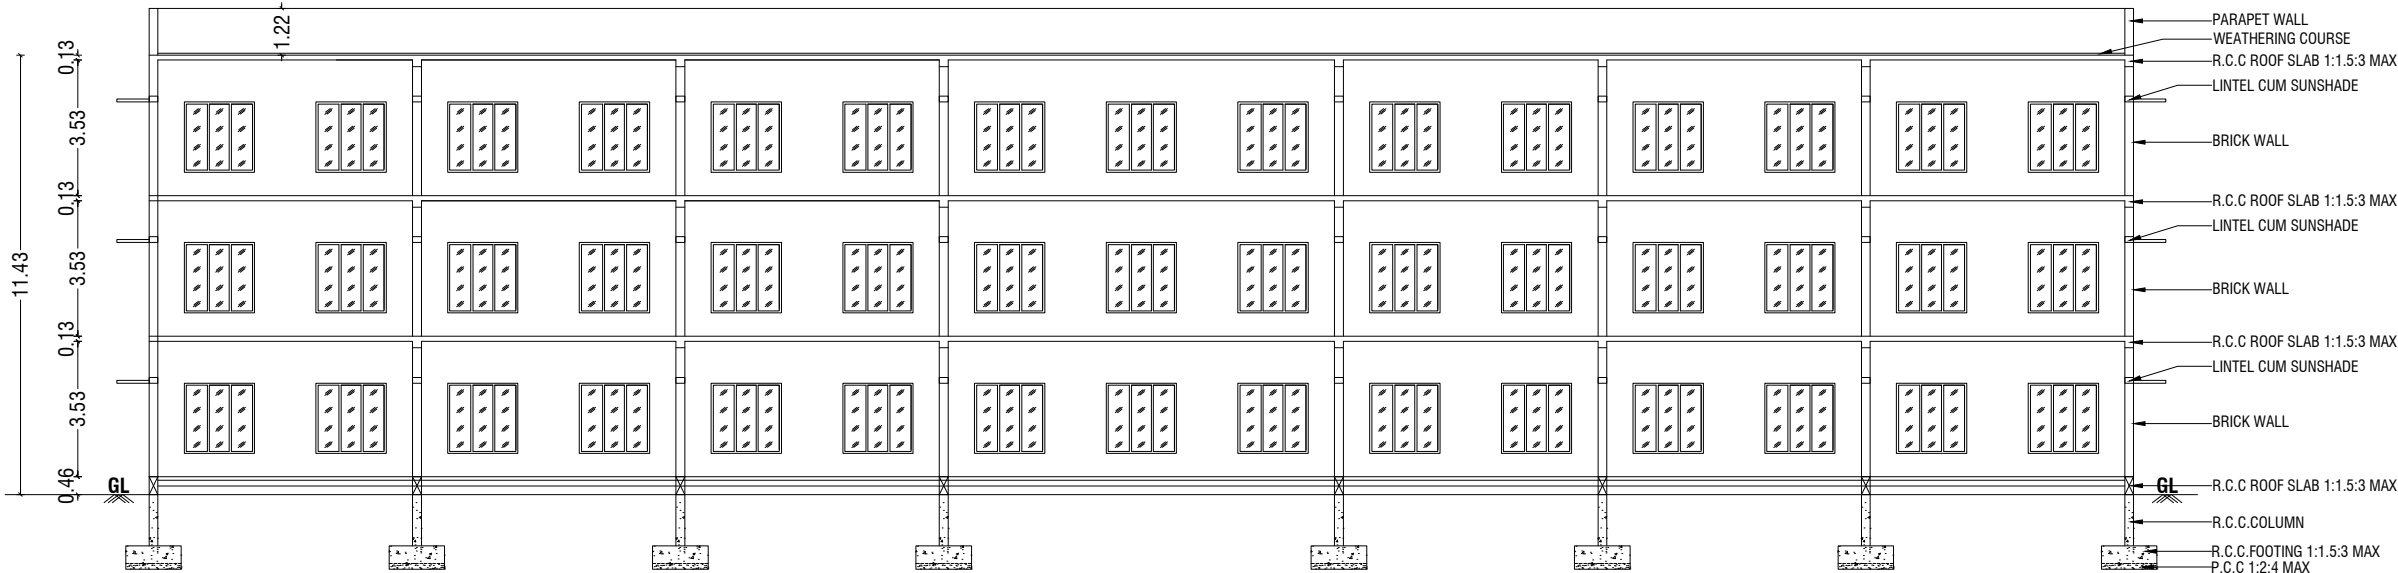

SECTION - "AA"

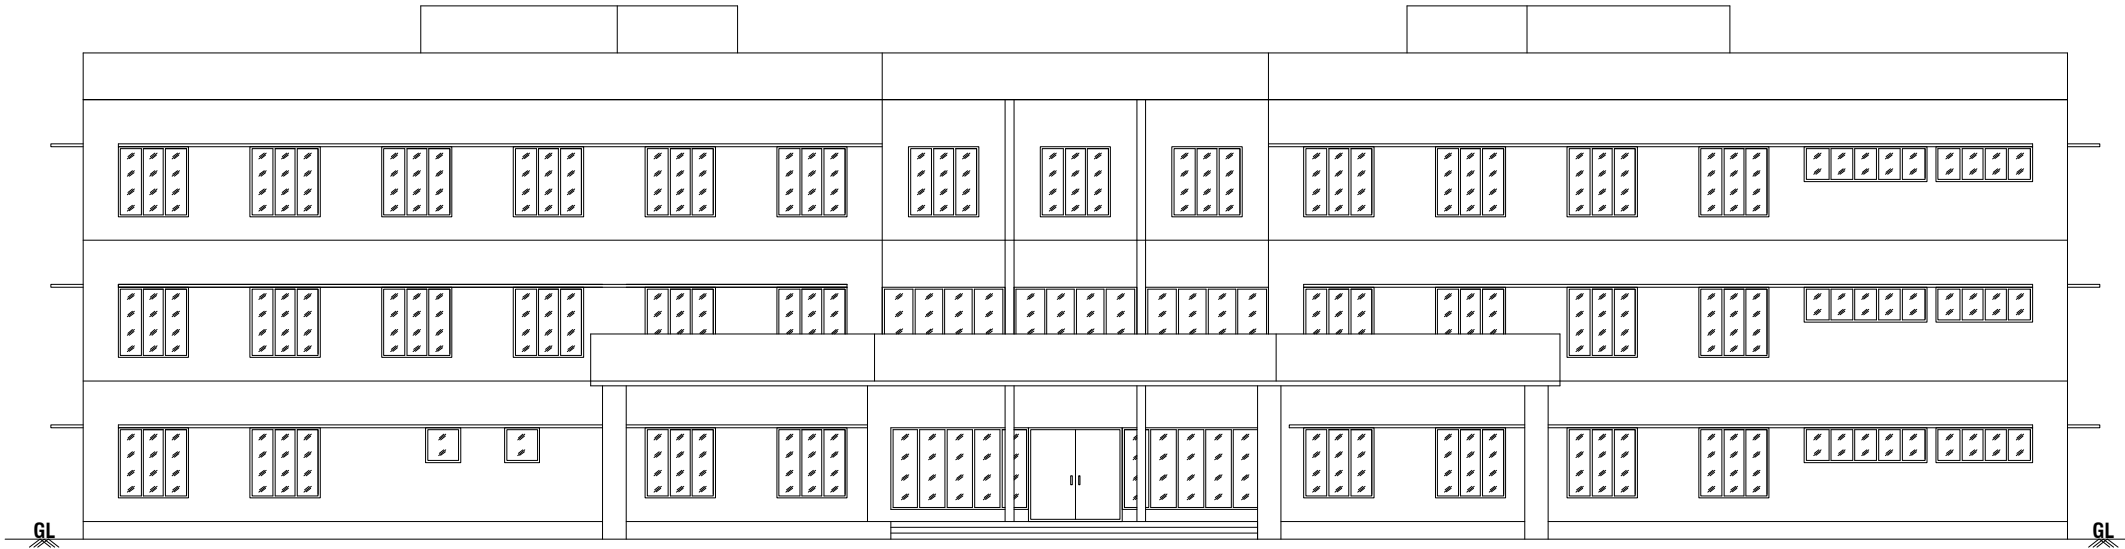

SIDE ELEVATION

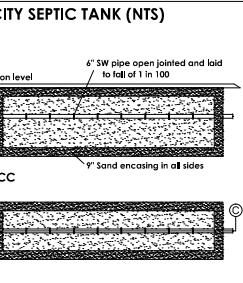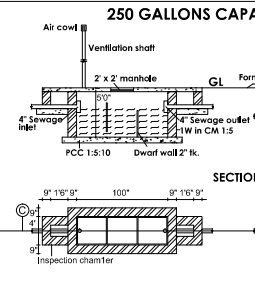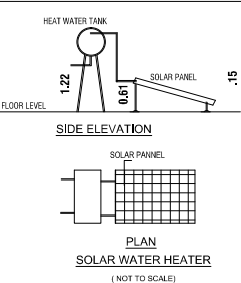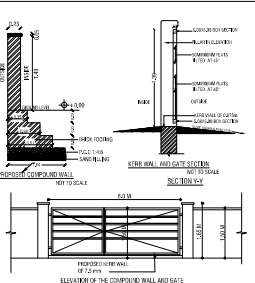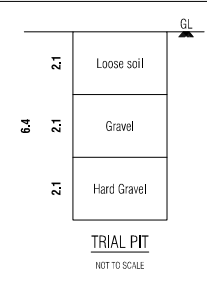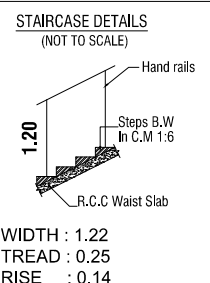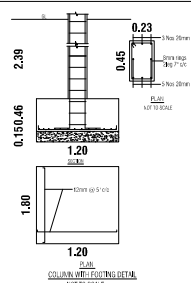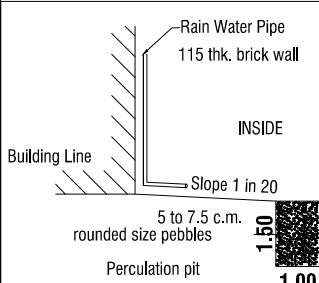


BP/TCP[TD] No.89/2023


Supervisor: Tmt.Sebasti Rosali

D.Man : Thiru. Elanchezhian R.K

Surveyor / A.D.Man:Thiru S.Riswan

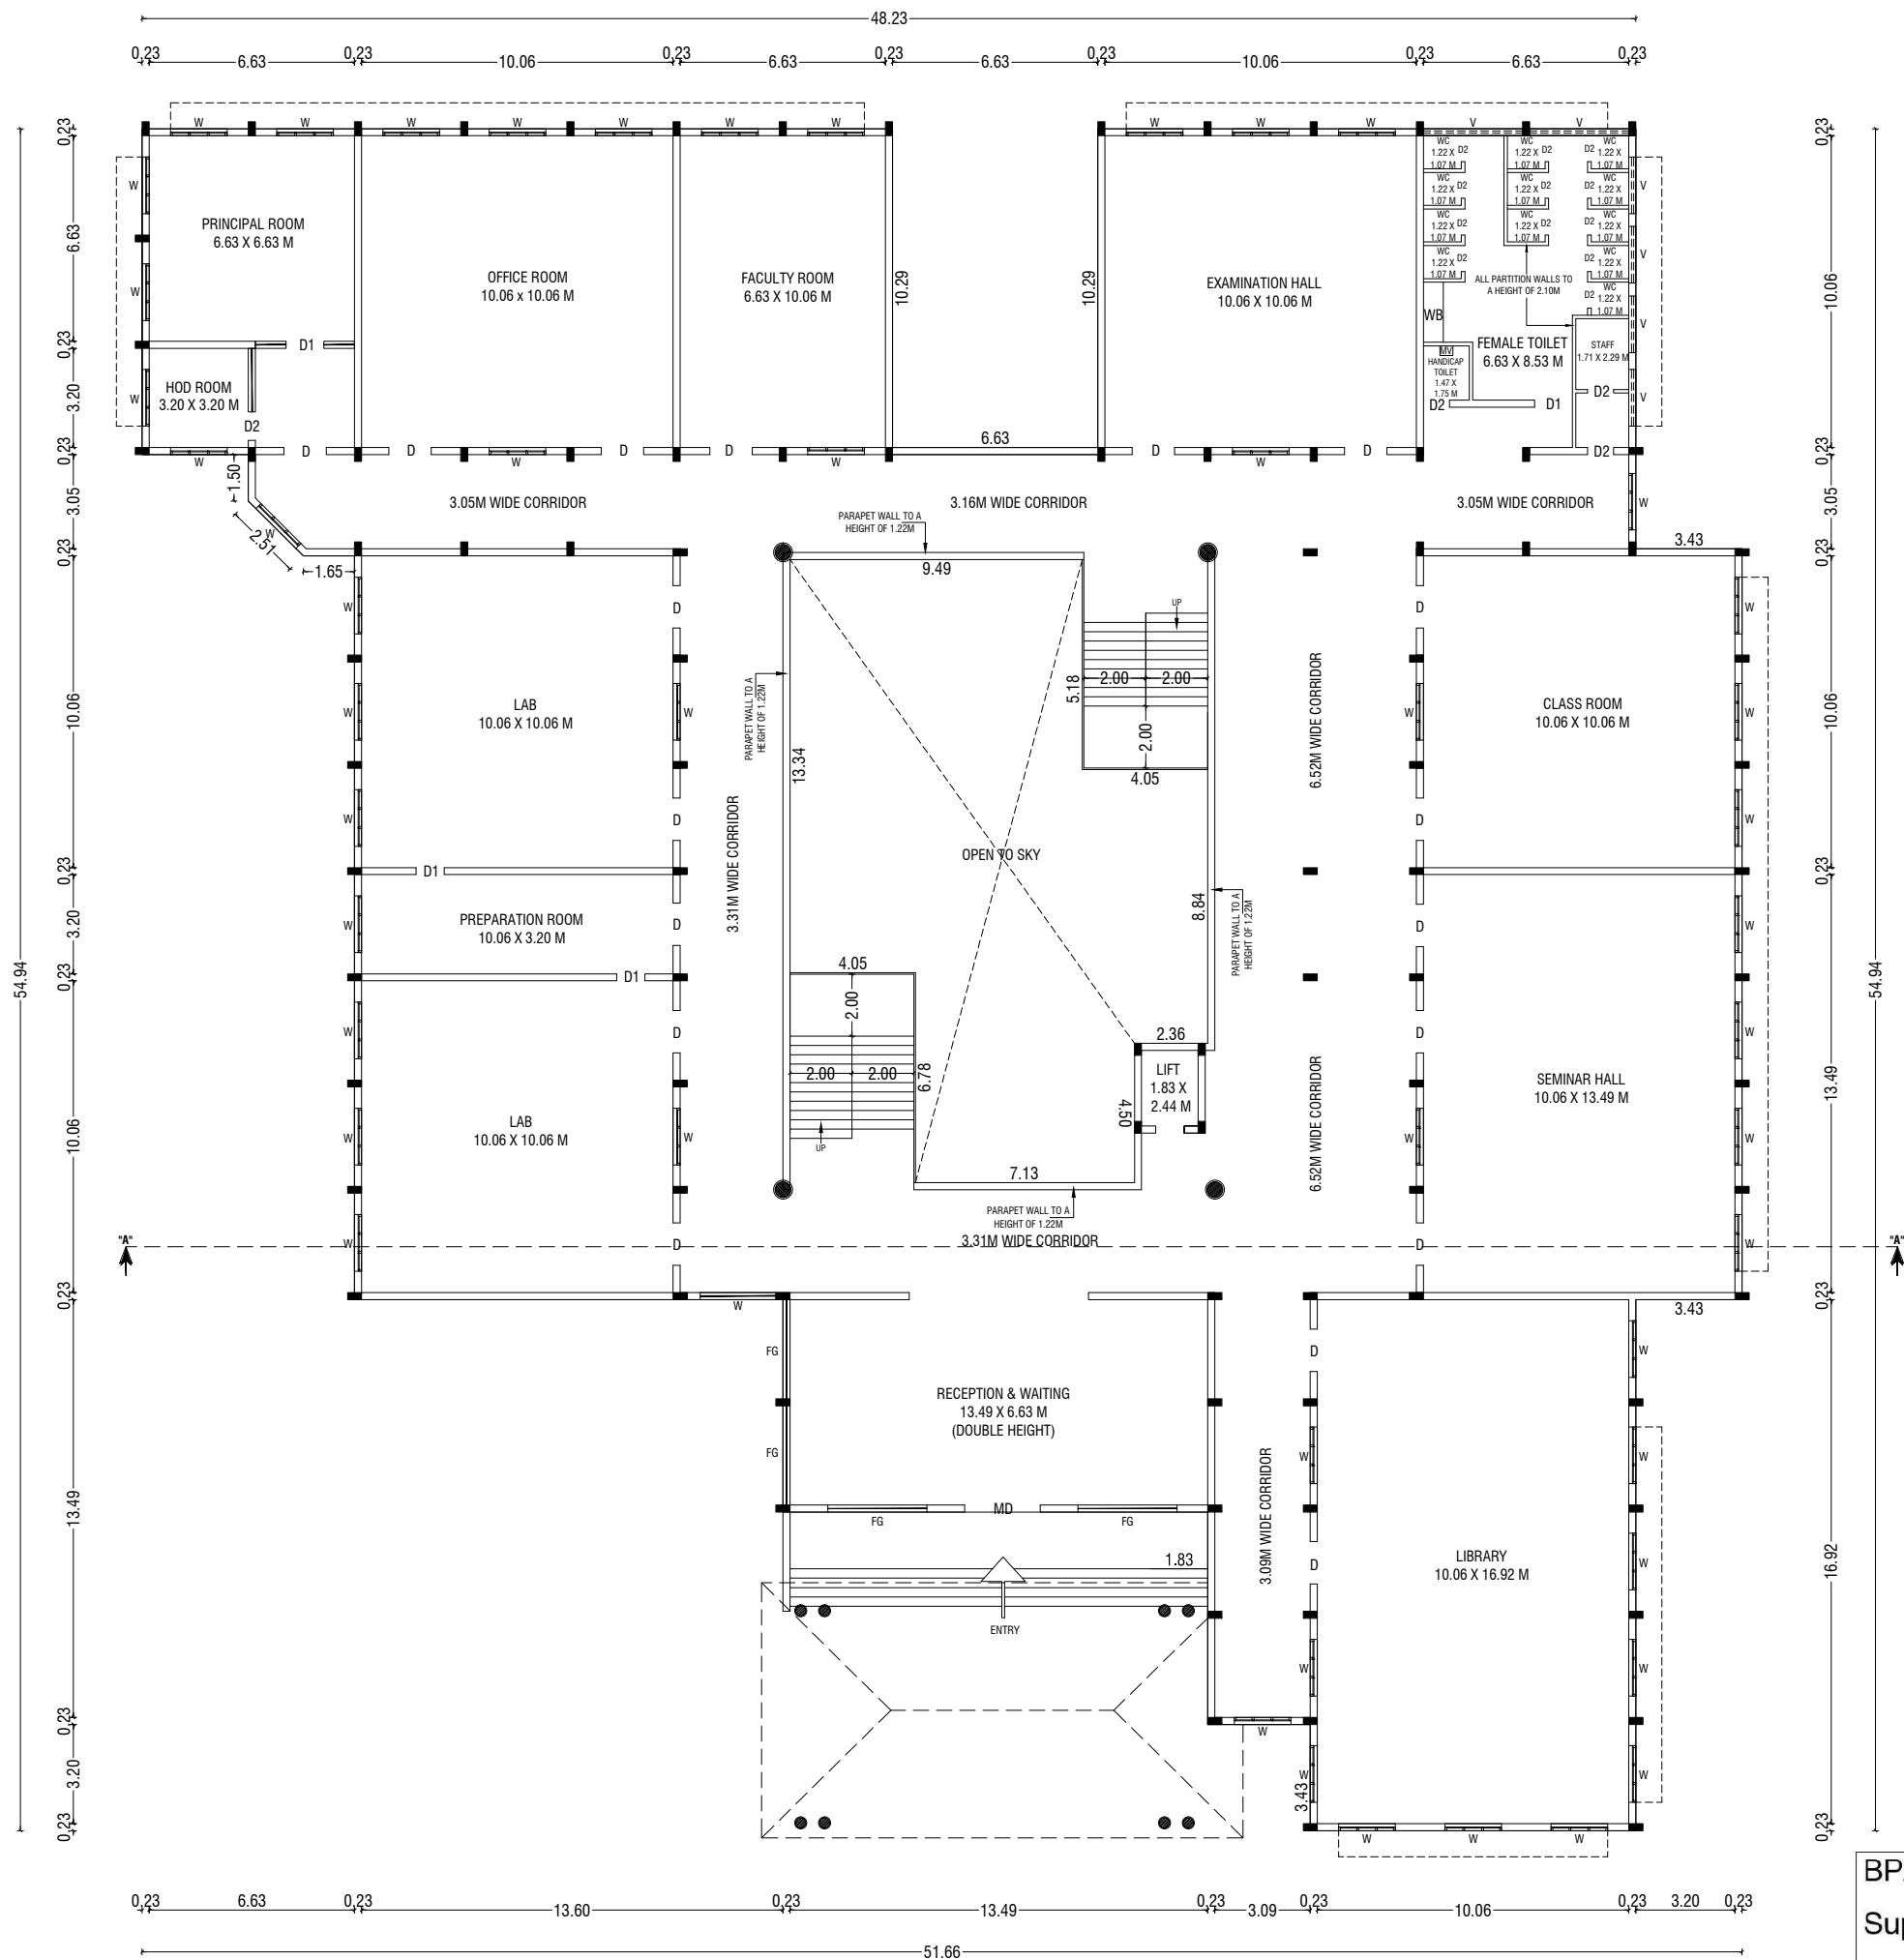

GROUND FLOOR PLAN

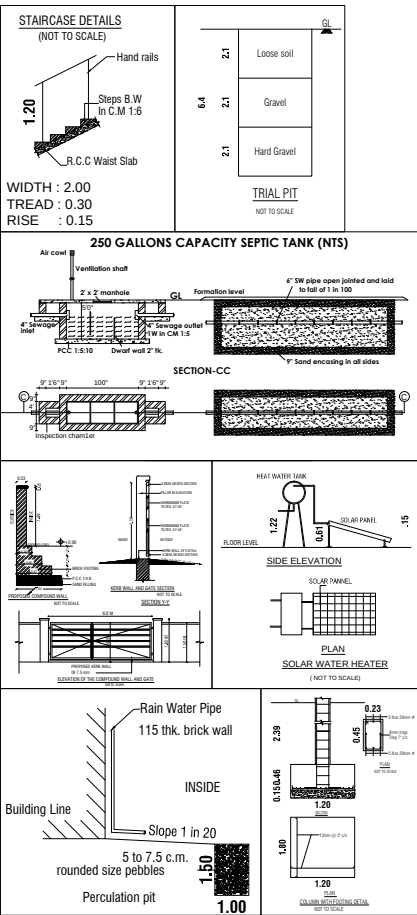

BP/TCP[TD] No.89/2023

Supervisor: Tmt.Sebasti Rosali

D.Man : Thiru. Elanchezhayan R.K

Surveyor / A.D.Man:Thiru S.Riswan

BUILDING PLAN SHOWING THE EXISTING AND PROPOSED
ADDITIONAL CONSTRUCTION OF A INSTITUTIONAL BUILDING IN
SF.NOS:- 3/1, 6/1, 2, 3, 4, 5, 9/1, 10/1, 2, 11/1, 2, 3, 4, 5, 6, 7, 12/1
AT PALAYAKOTTAI VILLAGE, KANGAYAM TALUK, TIRUPPUR
DISTRICT.

SCALE :- 1:100
INSTITUTIONAL BUILDING



AREA DETAILS:-	IN SQM	IN ACRE
AREA OF SITE AS PER FMB / PATTa	= 248550.00 Sqm	61.42 Acre
AREA OF SITE AS PER DOCUMENT	= 248550.00 Sqm	61.42 Acre
SUPER IMPOSED PLOT AREA	= 249731.00 Sqm	

PROPOSED BUILDING AREA DETAILS:- (B-PHARMACY)					
S.No	FLOOR	FSI	OTS AREA	NON-FSI	TOTAL
1	GROUND FLOOR	1928.60	205.80	-	2134.40
2	FIRST FLOOR	1774.50	205.80	-	1980.30
3	SECOND FLOOR	1774.50	205.80	-	1980.30
4	THIRD FLOOR	1774.50	205.80	-	1980.30
5	TERRACE FLOOR	-	-	66.60	66.60
	TOTAL	7252.10	823.20	66.60	8141.90

JOINERY DETAILS:-		
SYM	JOINERY DETAILS	SIZE IN METER
MD	MAIN DOOR	2.44 X 2.44
D	DOOR	1.22 X 2.44
D1	DOOR	0.91 X 2.44
D2	DOOR	0.61 X 2.44
LD	LIFT DOOR	1.22 X 2.44
W	WINDOW	1.83 X 1.83
SW	WINDOW	1.83 X 1.37
FG	FIXED GLASS	3.20 X 2.44
V	VENTILATOR	1.83 X 0.91

NOTE:-
* ALL DIMENSIONS ARE IN METRE
* ALL ROUND COMPOUND WALL PROVIDED.
* RAINWATER PERCOLATION PITS PROVIDED ALL ROUND THE SITE.
* S.T.P PROVIDED IN THE SE CORNER OF THE SITE.
* SUMP AND FIRE SUMP PROVIDED.
* LIGHTNING CONDUCTOR PROVIDED IN THE ROOF.
* FIRE EXTINGUISHER & EMERGENCY ALARM IS PROVIDED.

D. ARUN KUMAR, B.E (CIVIL)
REGISTERED CONSTRUCTION ENGINEER
Reg No : Coimbatore LPA/CE/20/07/028
205, Alagesan Road, Saibaba Colony, Coimbatore - 641 011

REGISTERED CONSTRUCTION ENGINEER

Er.S. DEVANANDAN, M.E. (S.E.)
REGISTERED STRUCTURAL ENGINEER,
Reg. No : 01 / 2019 / RSE - GRI / ELPA
15, MARAPPA STREET - 3rd
ERODE - 638 009. Cell : 98430 26866
newpremierdev@gmail.com

REGISTERED STRUCTURAL ENGINEER

M. BHUVANASUNDAR
B.Arch., M.B.E.M., A.I.I.A., A.I.I.I.D.,
Registered Architect, Regd. No. CA/86/10288
SUNDAR SUNDARAM ARCHITECTS
126-A, Thiruganasambandam Road
RACE COURSE, COIMBATORE - 641018.


REGISTERED ENGINEER / ARCHITECT

For ERODE BUILDER EDUCATIONAL TRUST


TREASURER

OWNER / APPLICANT

SHEET NO: 29

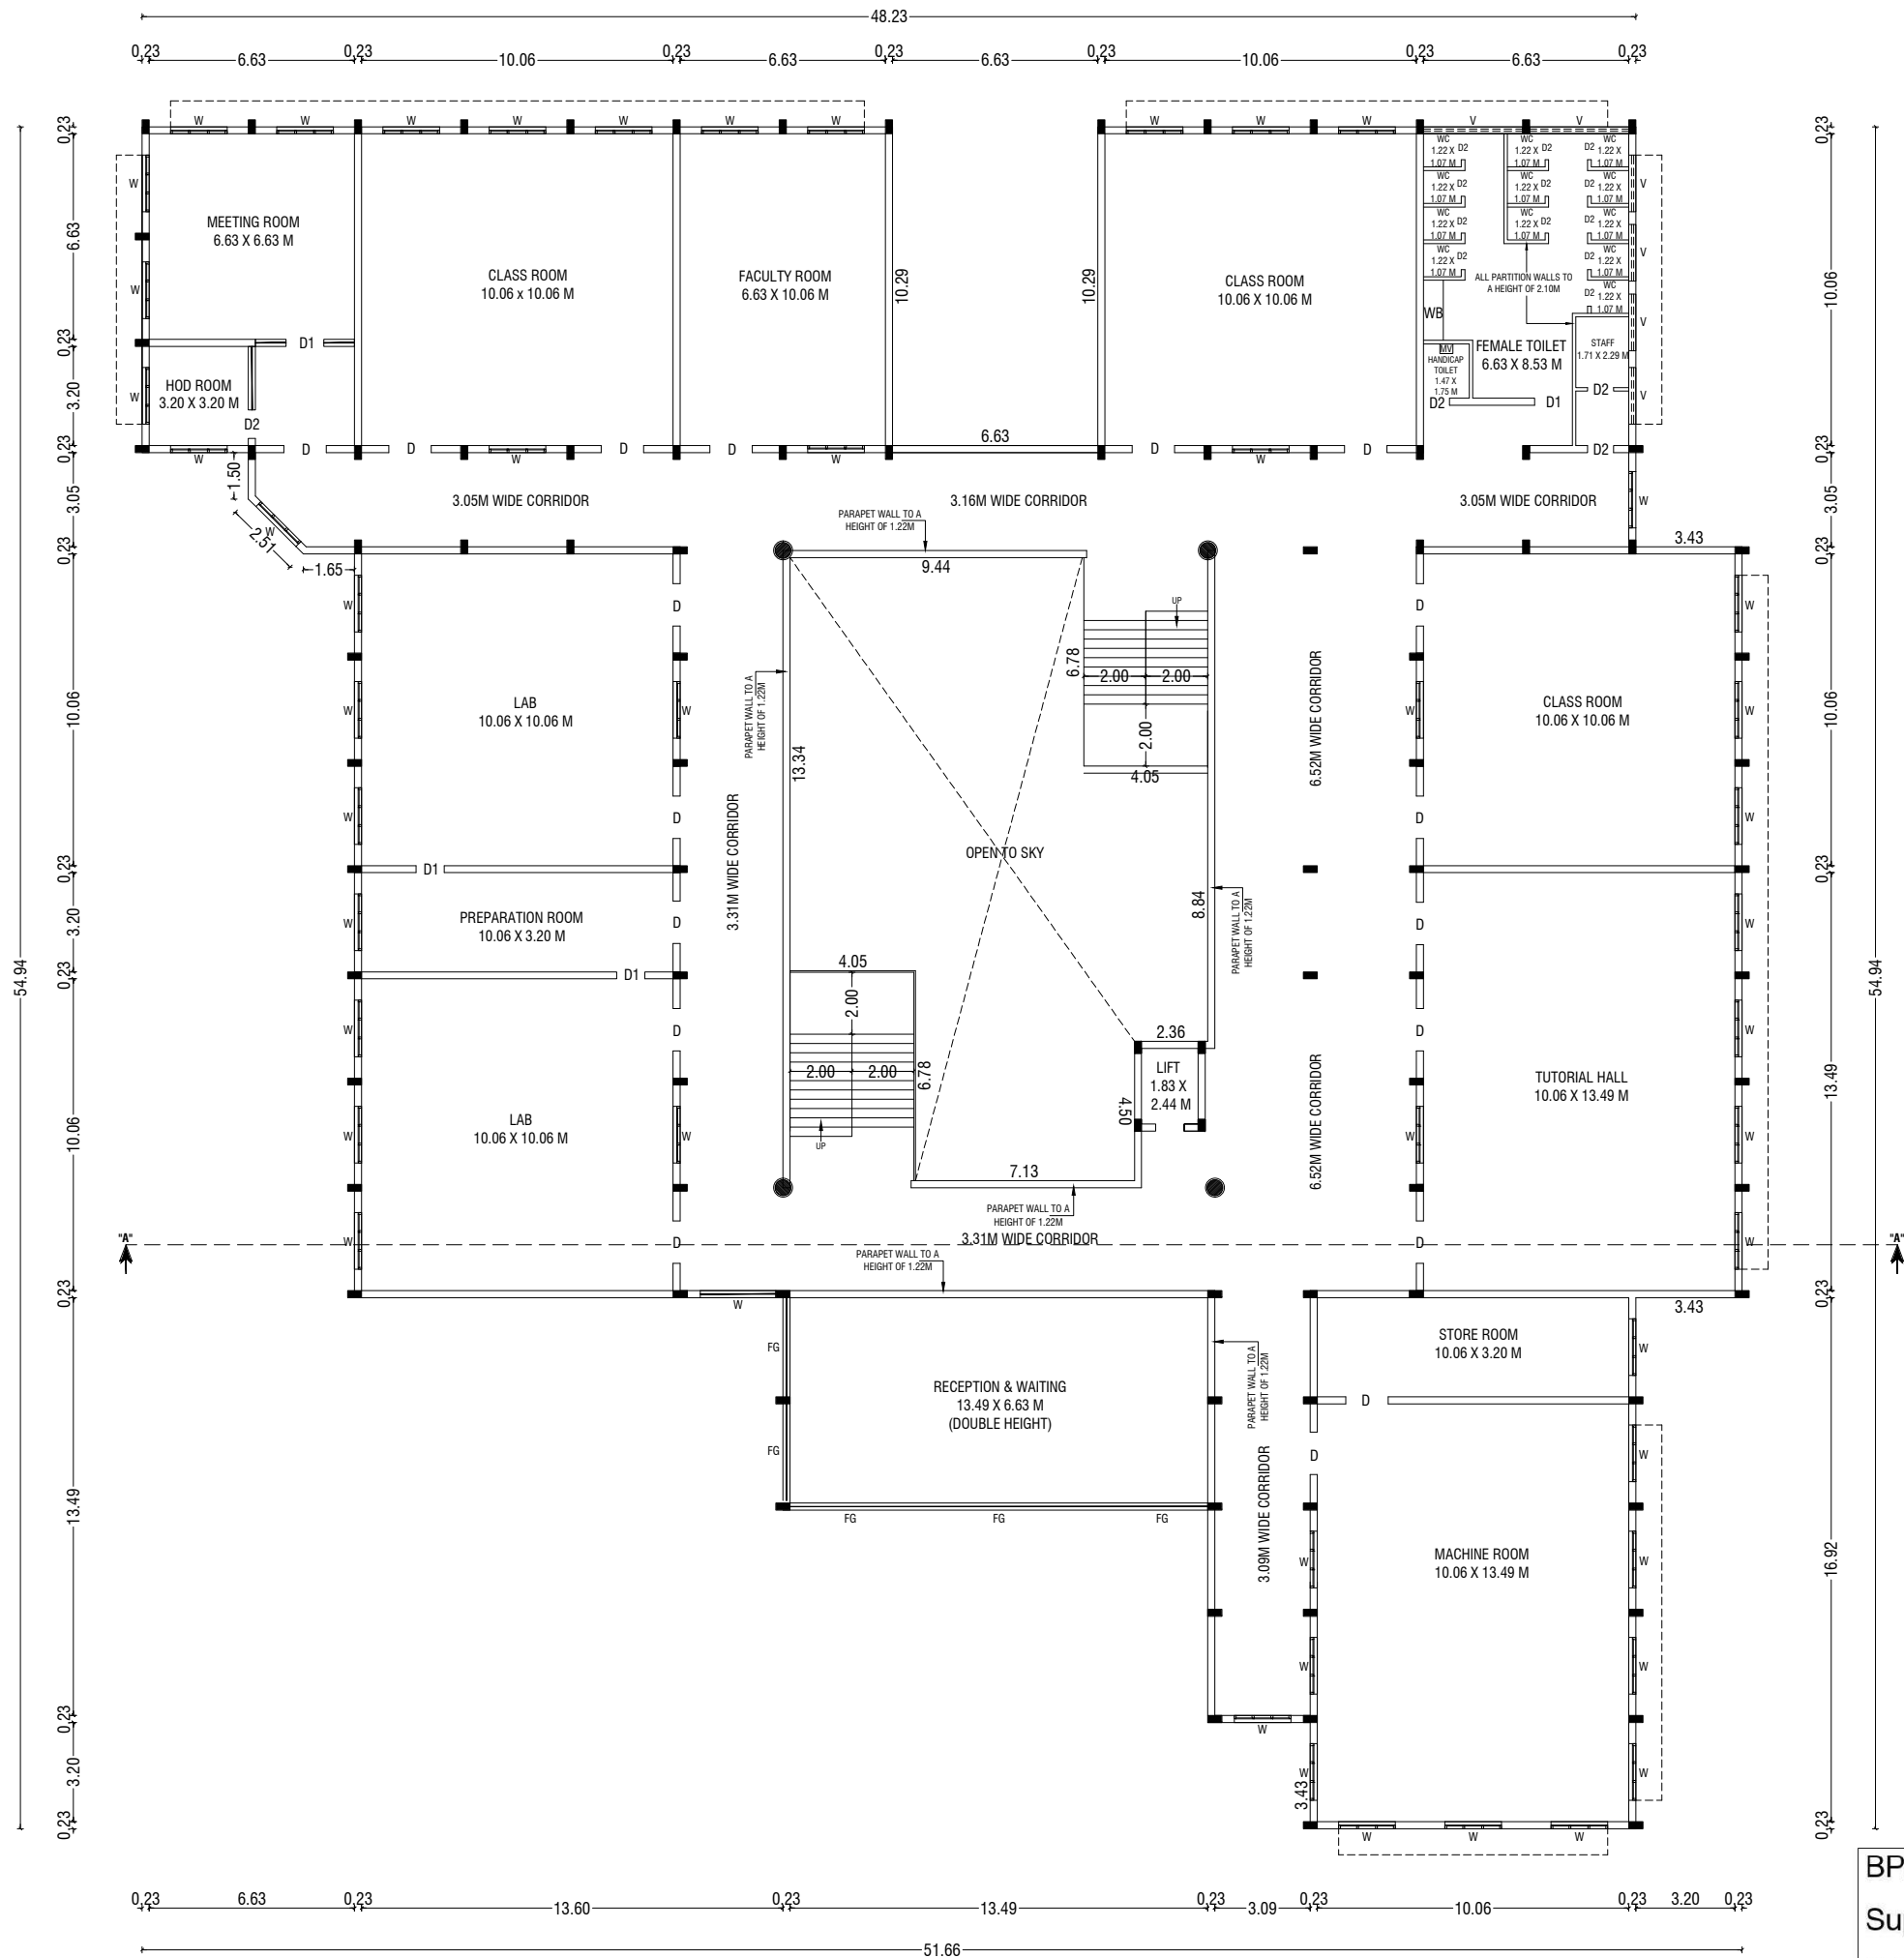

FIRST FLOOR PLAN

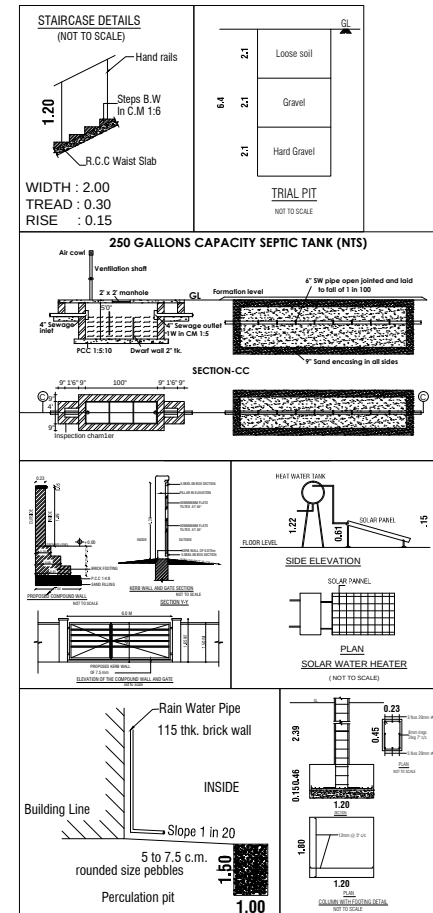

BP/TCP[TD] No.89/2023

Supervisor: Tmt.Sebasti Rosali

D.Man : Thiru. Elanchezhayan R.K

Surveyor / A.D.Man:Thiru S.Riswan

BUILDING PLAN SHOWING THE EXISTING AND PROPOSED
ADDITIONAL CONSTRUCTION OF A INSTITUTIONAL BUILDING IN
SF.NOS:- 3/1, 6/1, 2, 3, 4, 5, 9/1, 10/1, 2, 11/1, 2, 3, 4, 5, 6, 7, 12/1
AT PALAYAKOTTAI VILLAGE, KANGAYAM TALUK, TIRUPPUR
DISTRICT.

SCALE :- 1:100
INSTITUTIONAL BUILDING



AREA DETAILS:-	IN SQM	IN ACRE
AREA OF SITE AS PER FMB / PATT A	= 248550.00 Sqm	61.42 Acre
AREA OF SITE AS PER DOCUMENT	= 248550.00 Sqm	61.42 Acre
SUPER IMPOSED PLOT AREA	= 249731.00 Sqm	

PROPOSED BUILDING AREA DETAILS:- (B-PHARMACY)					
S.No	FLOOR	FSI	OTS AREA	NON-FSI	TOTAL
1	GROUND FLOOR	1928.60	205.80	-	2134.40
2	FIRST FLOOR	1774.50	205.80	-	1980.30
3	SECOND FLOOR	1774.50	205.80	-	1980.30
4	THIRD FLOOR	1774.50	205.80	-	1980.30
5	TERRACE FLOOR	-	-	66.60	66.60
	TOTAL	7252.10	823.20	66.60	8141.90

JOINERY DETAILS:-		
SYM	JOINERY DETAILS	SIZE IN METER
MD	MAIN DOOR	2.44 X 2.44
D	DOOR	1.22 X 2.44
D1	DOOR	0.91 X 2.44
D2	DOOR	0.61 X 2.44
LD	LIFT DOOR	1.22 X 2.44
W	WINDOW	1.83 X 1.83
SW	WINDOW	1.83 X 1.37
FG	FIXED GLASS	3.20 X 2.44
V	VENTILATOR	1.83 X 0.91

NOTE:-
* ALL DIMENSIONS ARE IN METRE
* ALL ROUND COMPOUND WALL PROVIDED.
* RAINWATER PERCOLATION PITS PROVIDED ALL ROUND THE SITE.
* S.T.P PROVIDED IN THE SE CORNER OF THE SITE.
* SUMP AND FIRE SUMP PROVIDED.
* LIGHTNING CONDUCTOR PROVIDED IN THE ROOF.
* FIRE EXTINGUISHER & EMERGENCY ALARM IS PROVIDED.

D. ARUN KUMAR, B.E (CIVIL)
REGISTERED CONSTRUCTION ENGINEER
Reg No : Coimbatore LPA/CE/20/07/028
205, Alagesan Road, Saibaba Colony, Coimbatore - 641 011

REGISTERED CONSTRUCTION ENGINEER

Er.S. DEVANANDAN, M.E. (S...)
REGISTERED STRUCTURAL ENGINEER,
Reg. No : 01 / 2019 / RSE - GRI / ELPA
15, MARAPPA STREET - 3rd
ERODE - 638 009. Cell : 98430 26866
newpremierdev@gmail.com

REGISTERED STRUCTURAL ENGINEER

M. BHUVANASUNDAR
B.Arch., M.B.E.M., A.I.I.A., A.I.I.I.D.,
Registered Architect, Regd. No. CA/86/10288
SUNDAR SUNDARAM ARCHITECTS
126-A, Thiruganasambandam Road
RACE COURSE, COIMBATORE - 641018.


REGISTERED ENGINEER / ARCHITECT

For ERODE BUILDER EDUCATIONAL TRUST


TREASURER

OWNER / APPLICANT

SHEET NO: 30

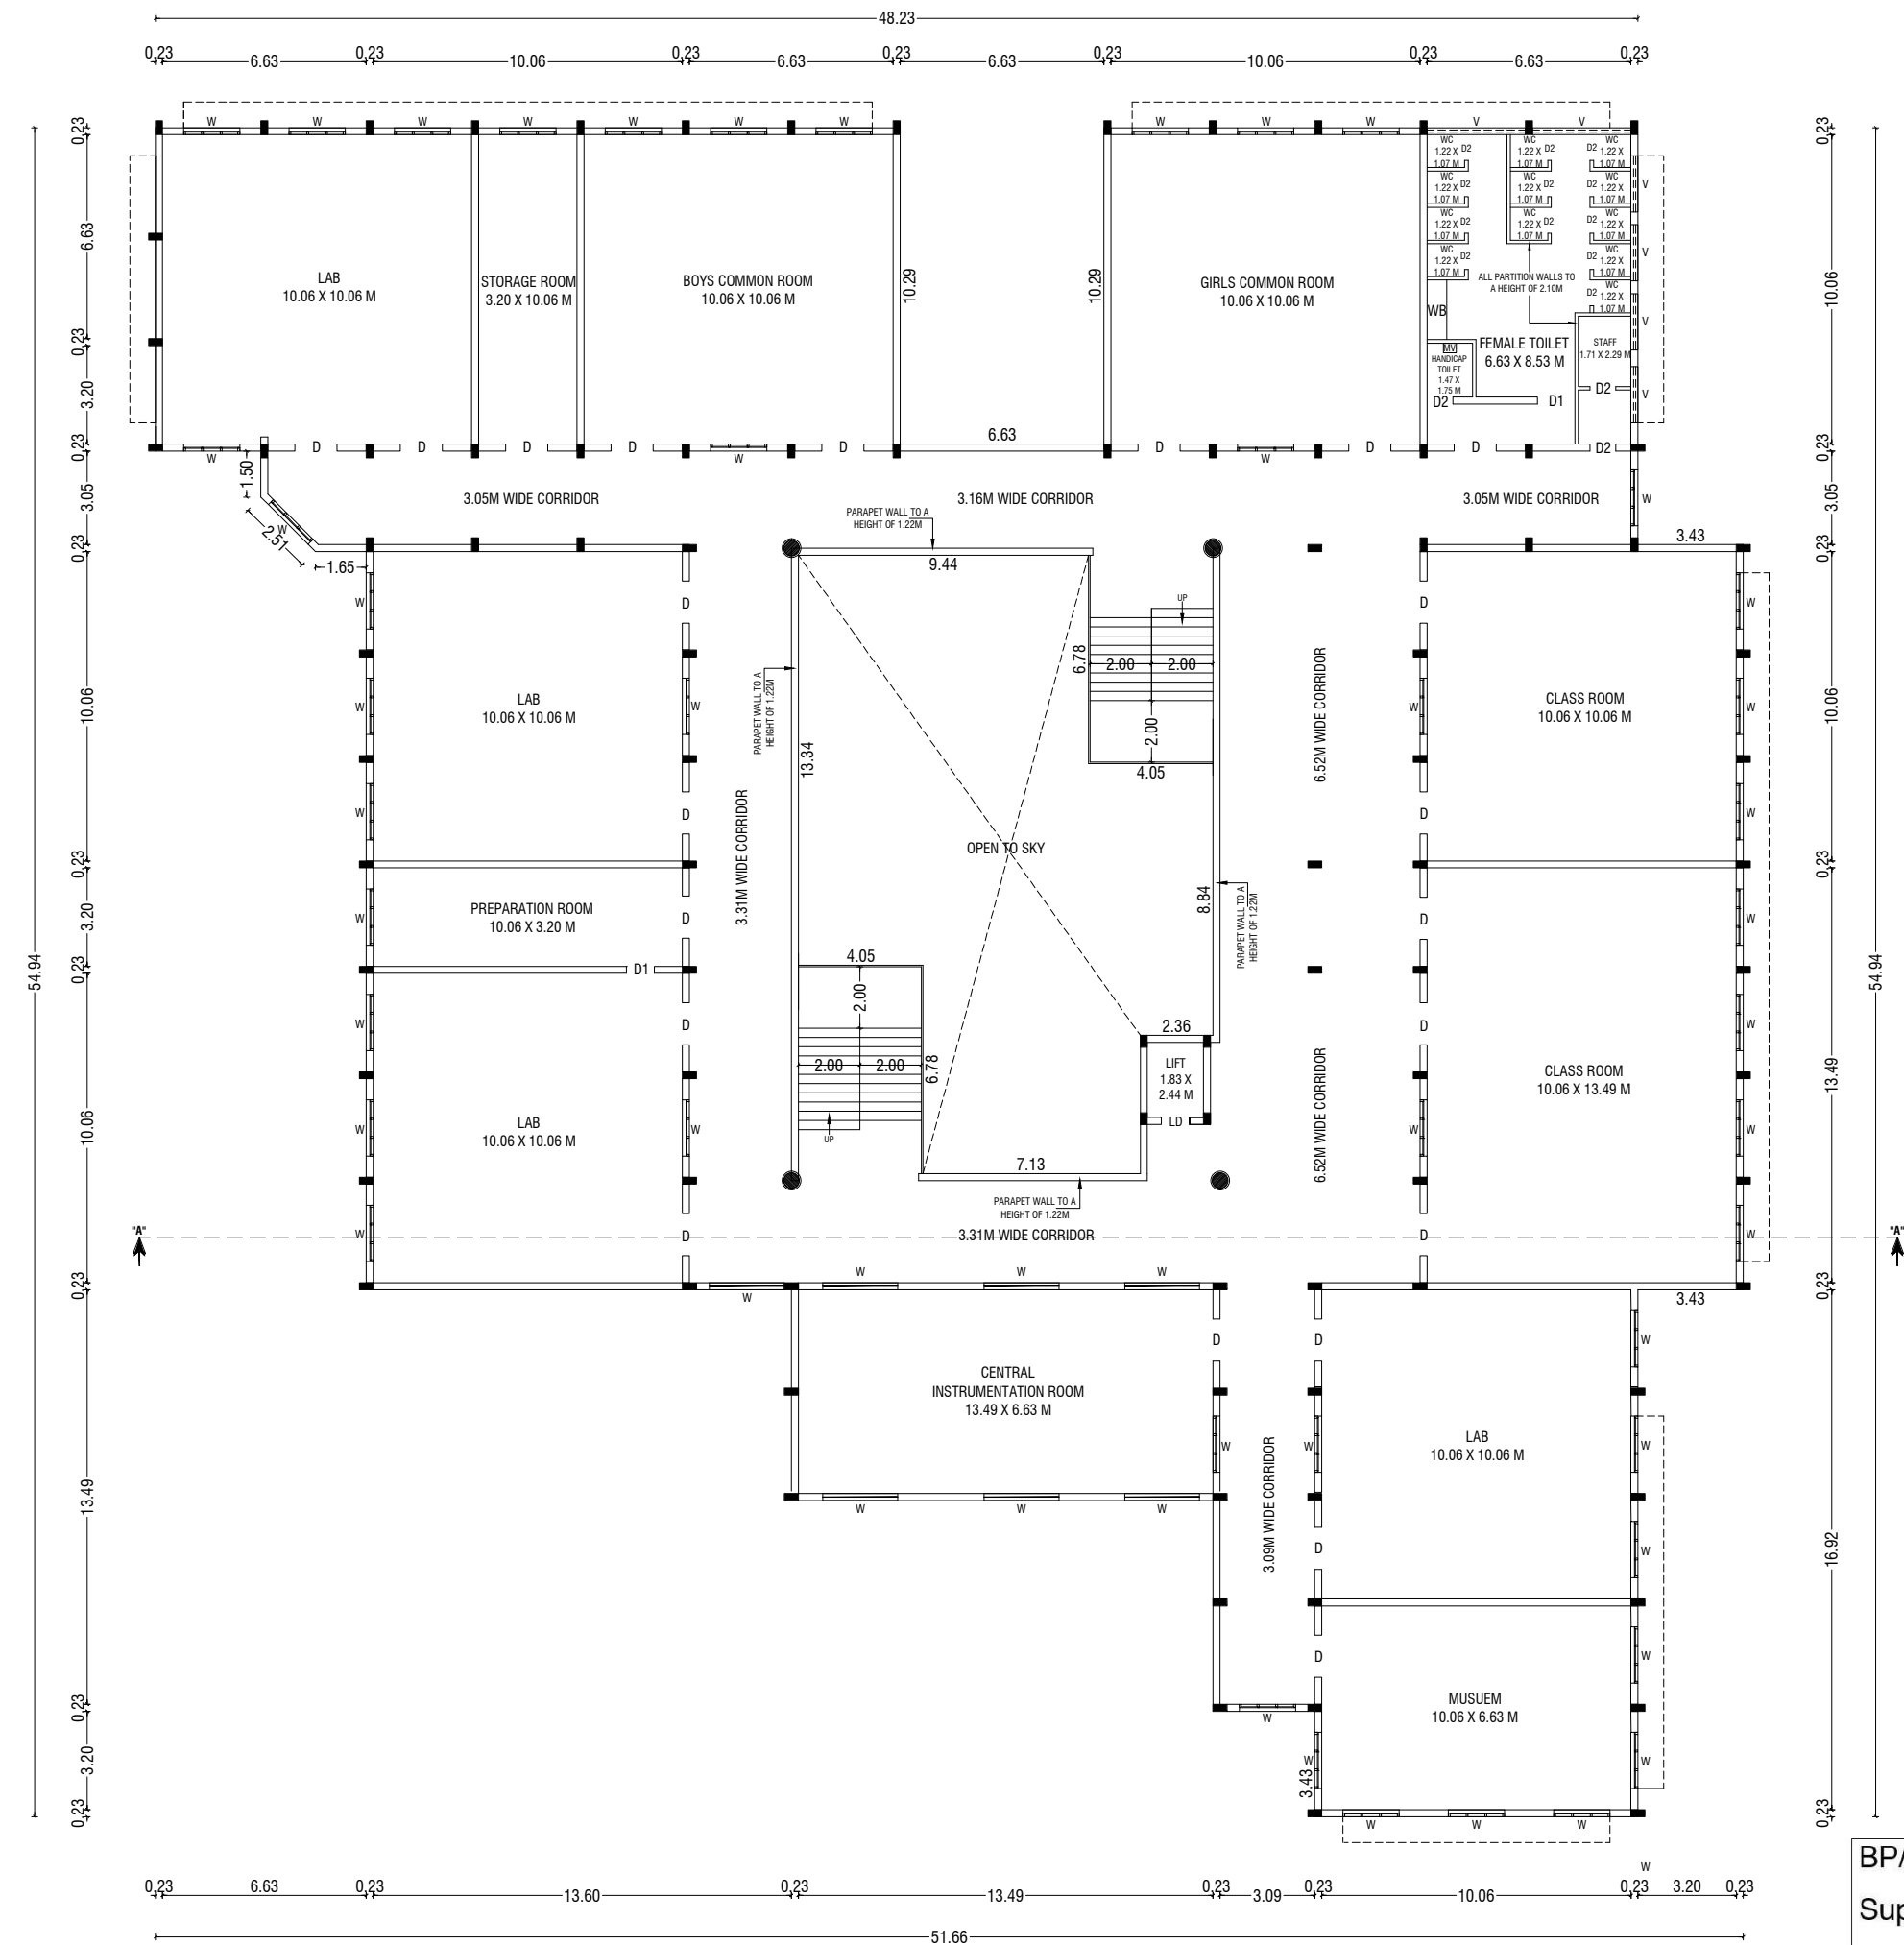

SECOND FLOOR PLAN

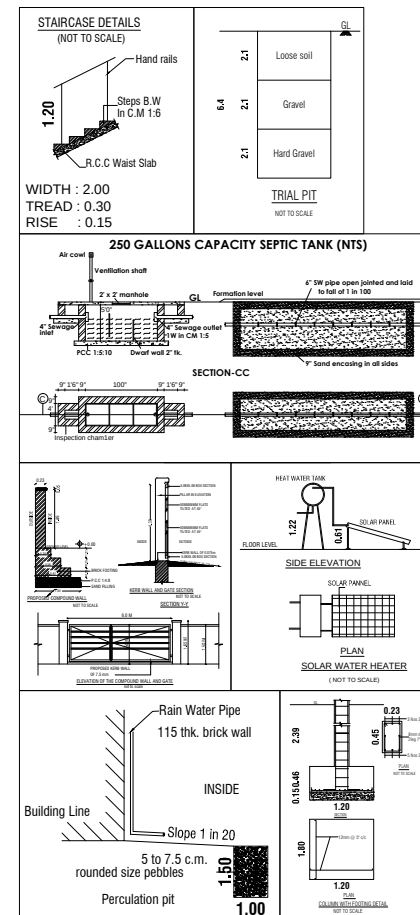

BP/TCP[TD] No.89/2023

Supervisor: Tmt.Sebasti Rosali

D.Man : Thiru. Elanchezhiyan R.K

Surveyor / A.D.Man:Thiru S.Riswan

BUILDING PLAN SHOWING THE EXISTING AND PROPOSED
ADDITIONAL CONSTRUCTION OF A INSTITUTIONAL BUILDING IN
SF.NOS:- 3/1, 6/1, 2, 3, 4, 5, 9/1, 10/1, 2, 11/1, 2, 3, 4, 5, 6, 7, 12/1
AT PALAYAKOTTAI VILLAGE, KANGAYAM TALUK, TIRUPPUR
DISTRICT.

SCALE :- 1:100
INSTITUTIONAL BUILDING



AREA DETAILS:-	IN SQM	IN ACRE
AREA OF SITE AS PER FMB / PATTa	= 248550.00 Sqm	61.42 Acre
AREA OF SITE AS PER DOCUMENT	= 248550.00 Sqm	61.42 Acre
SUPER IMPOSED PLOT AREA	= 249731.00 Sqm	

PROPOSED BUILDING AREA DETAILS:- (B-PHARMACY)					
S.No	FLOOR	FSI	OTS AREA	NON-FSI	TOTAL
1	GROUND FLOOR	1928.60	205.80	-	2134.40
2	FIRST FLOOR	1774.50	205.80	-	1980.30
3	SECOND FLOOR	1774.50	205.80	-	1980.30
4	THIRD FLOOR	1774.50	205.80	-	1980.30
5	TERRACE FLOOR	-	-	66.60	66.60
	TOTAL	7252.10	823.20	66.60	8141.90

JOINERY DETAILS:-		
SYM	JOINERY DETAILS	SIZE IN METER
MD	MAIN DOOR	2.44 X 2.44
D	DOOR	1.22 X 2.44
D1	DOOR	0.91 X 2.44
D2	DOOR	0.61 X 2.44
LD	LIFT DOOR	1.22 X 2.44
W	WINDOW	1.83 X 1.83
SW	WINDOW	1.83 X 1.37
FG	FIXED GLASS	3.20 X 2.44
V	VENTILATOR	1.83 X 0.91

NOTE:-

- * ALL DIMENSIONS ARE IN METRE
- * ALL ROUND COMPOUND WALL PROVIDED.
- * RAINWATER PERCOLATION PITS PROVIDED ALL ROUND THE SITE.
- * S.T.P PROVIDED IN THE SE CORNER OF THE SITE.
- * SUMP AND FIRE SUMP PROVIDED.
- * LIGHTNING CONDUCTOR PROVIDED IN THE ROOF.
- * FIRE EXTINGUISHER & EMERGENCY ALARM IS PROVIDED.

D. Arun Kumar, B.E (CIVIL)
REGISTERED CONSTRUCTION ENGINEER
Reg No : Coimbatore LPA/CE/20/07/028
205, Alagesan Road, Saibaba Colony, Coimbatore - 641 011

REGISTERED CONSTRUCTION ENGINEER

Er.S. DEVANANDAN, M.E. (CIVIL)
REGISTERED STRUCTURAL ENGINEER,
Reg. No : 01 / 2019 / RSE - GRI / ELPA
15, MARAPPA STREET - 3rd
ERODE - 638 009. Cell : 98430 26866
newpremierdev@gmail.com

REGISTERED STRUCTURAL ENGINEER

M. BHUVANASUNDAR
B.Arch., M.B.E.M., A.I.I.A., A.I.I.D.,
Registered Architect, Regd. No. CA/86/10288
SUNDAR SUNDARAM ARCHITECTS
126-A, Thiruganasambandam Road
RACE COURSE, COIMBATORE - 641018.


REGISTERED ENGINEER / ARCHITECT

For ERODE BUILDER EDUCATIONAL TRUST


TREASURER

OWNER / APPLICANT

SHEET NO: 31

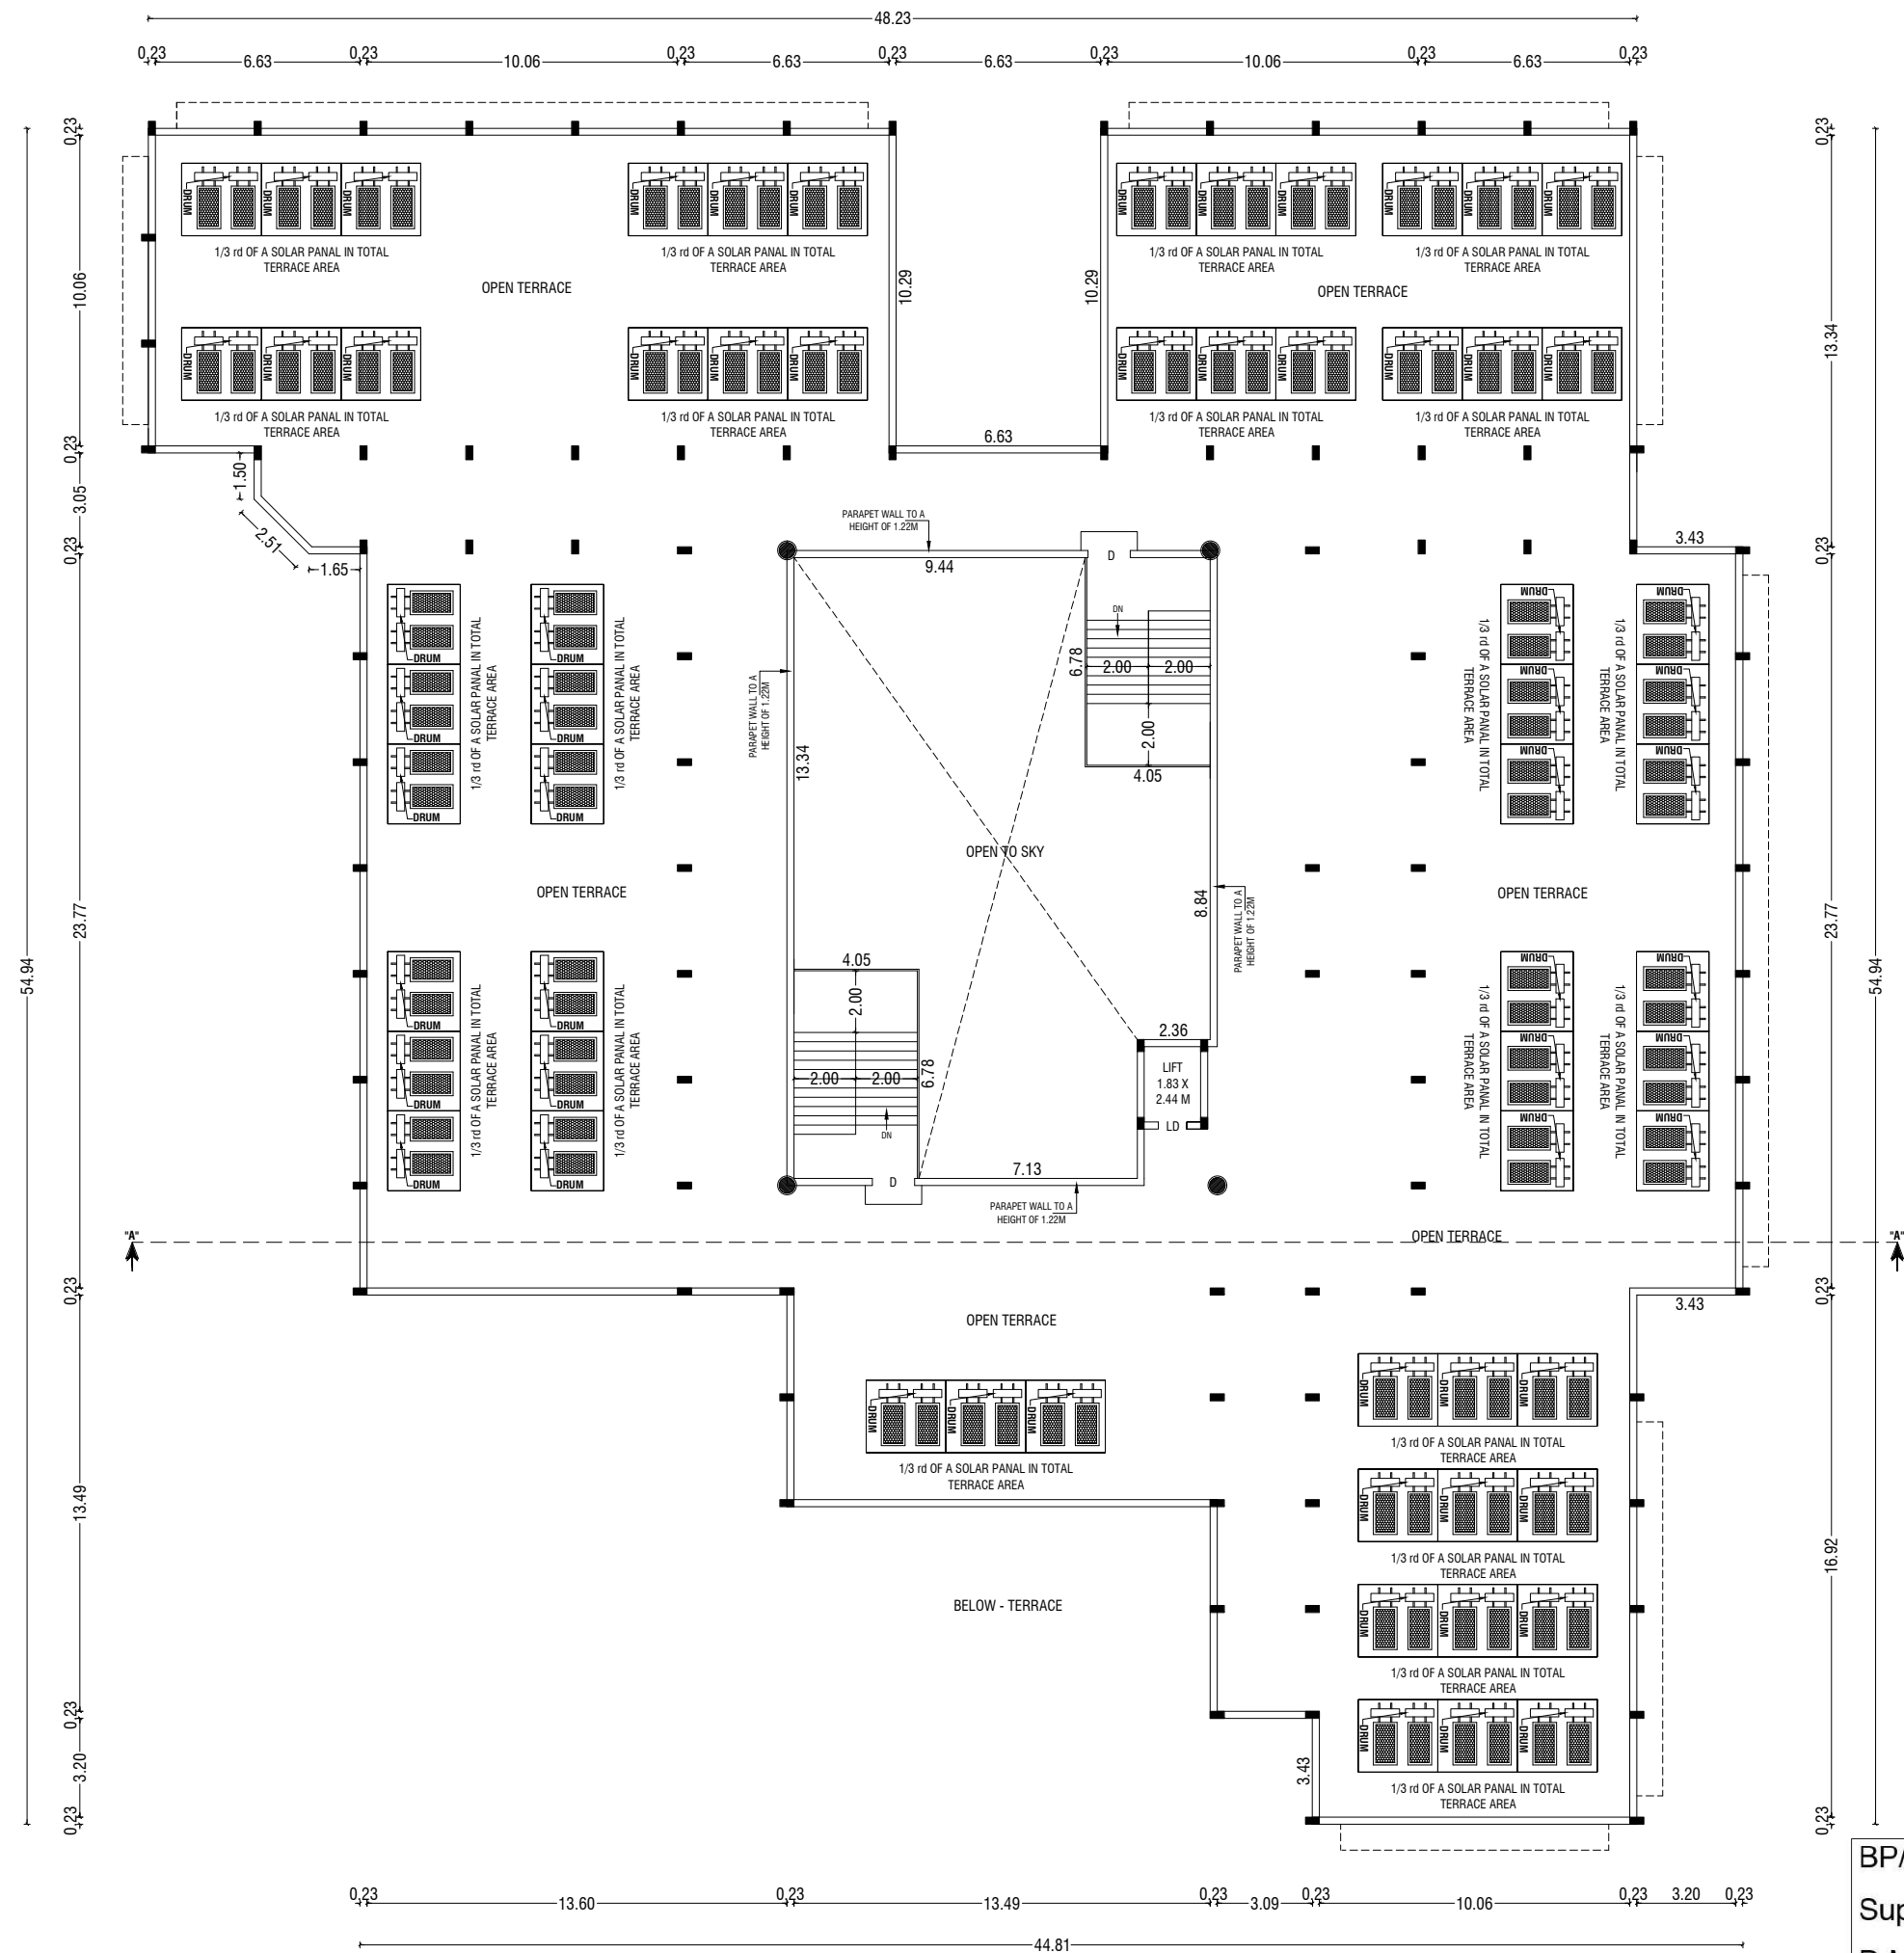

TERRACE FLOOR PLAN

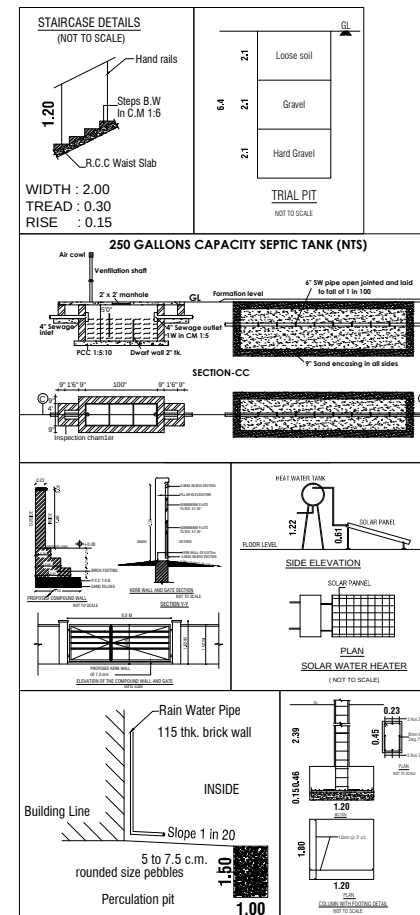

BP/TCP[TD] No.89/2023

Supervisor: Tmt.Sebasti Rosali

D.Man : Thiru. Elanchezhiyan R.K

Surveyor / A.D.Man:Thiru S.Riswan

BUILDING PLAN SHOWING THE EXISTING AND PROPOSED
ADDITIONAL CONSTRUCTION OF A INSTITUTIONAL BUILDING IN
SF.NOS:- 3/1, 6/1, 2, 3, 4, 5, 9/1, 10/1, 2, 11/1, 2, 3, 4, 5, 6, 7, 12/1
AT PALAYAKOTTAI VILLAGE, KANGAYAM TALUK, TIRUPPUR
DISTRICT.

SCALE :- 1:100
INSTITUTIONAL BUILDING



AREA DETAILS:-	IN SQM	IN ACRE
AREA OF SITE AS PER FMB / PATTA	= 248550.00 Sqm	61.42 Acre
AREA OF SITE AS PER DOCUMENT	= 248550.00 Sqm	61.42 Acre
SUPER IMPOSED PLOT AREA	= 249731.00 Sqm	

PROPOSED BUILDING AREA DETAILS:- (B-PHARMACY)					
S.No	FLOOR	FSI	OTS AREA	NON-FSI	TOTAL
1	GROUND FLOOR	1928.60	205.80	-	2134.40
2	FIRST FLOOR	1774.50	205.80	-	1980.30
3	SECOND FLOOR	1774.50	205.80	-	1980.30
4	THIRD FLOOR	1774.50	205.80	-	1980.30
5	TERRACE FLOOR	-	-	66.60	66.60
	TOTAL	7252.10	823.20	66.60	8141.90

JOINERY DETAILS:-		
SYM	JOINERY DETAILS	SIZE IN METER
MD	MAIN DOOR	2.44 X 2.44
D	DOOR	1.22 X 2.44
D1	DOOR	0.91 X 2.44
D2	DOOR	0.61 X 2.44
LD	LIFT DOOR	1.22 X 2.44
W	WINDOW	1.83 X 1.83
SW	WINDOW	1.83 X 1.37
FG	FIXED GLASS	3.20 X 2.44
V	VENTILATOR	1.83 X 0.91

NOTE:-
* ALL DIMENSIONS ARE IN METRE
* ALL ROUND COMPOUND WALL PROVIDED.
* RAINWATER PERCOLATION PITS PROVIDED ALL ROUND THE SITE.
* S.T.P PROVIDED IN THE SE CORNER OF THE SITE.
* SUMP AND FIRE SUMP PROVIDED.
* LIGHTNING CONDUCTOR PROVIDED IN THE ROOF.
* FIRE EXTINGUISHER & EMERGENCY ALARM IS PROVIDED.

D. Arun Kumar, B.E (CIVIL)
REGISTERED CONSTRUCTION ENGINEER
Reg No : Coimbatore LPA/CE/20/07/028
205, Alagesan Road, Saibaba Colony, Coimbatore - 641 011

REGISTERED CONSTRUCTION ENGINEER

Er.S. DEVANANDAN, M.E. (S...)
REGISTERED STRUCTURAL ENGINEER,
Reg. No : 01 / 2019 / RSE - GRI / ELPA
15, MARAPPA STREET - 3rd
ERODE - 638 009. Cell : 98430 26866
newpremierdev@gmail.com

REGISTERED STRUCTURAL ENGINEER

M. BHUVANASUNDAR
B.Arch., M.B.E.M., A.I.I.A., A.I.I.I.D.,
Registered Architect, Regd. No. CA/86/10288
SUNDAR SUNDARAM ARCHITECTS
126-A, Thiruganasambandam Road
RACE COURSE, COIMBATORE - 641018.


REGISTERED ENGINEER / ARCHITECT

For ERODE BUILDER EDUCATIONAL TRUST


TREASURER

OWNER / APPLICANT

SHEET NO: 33

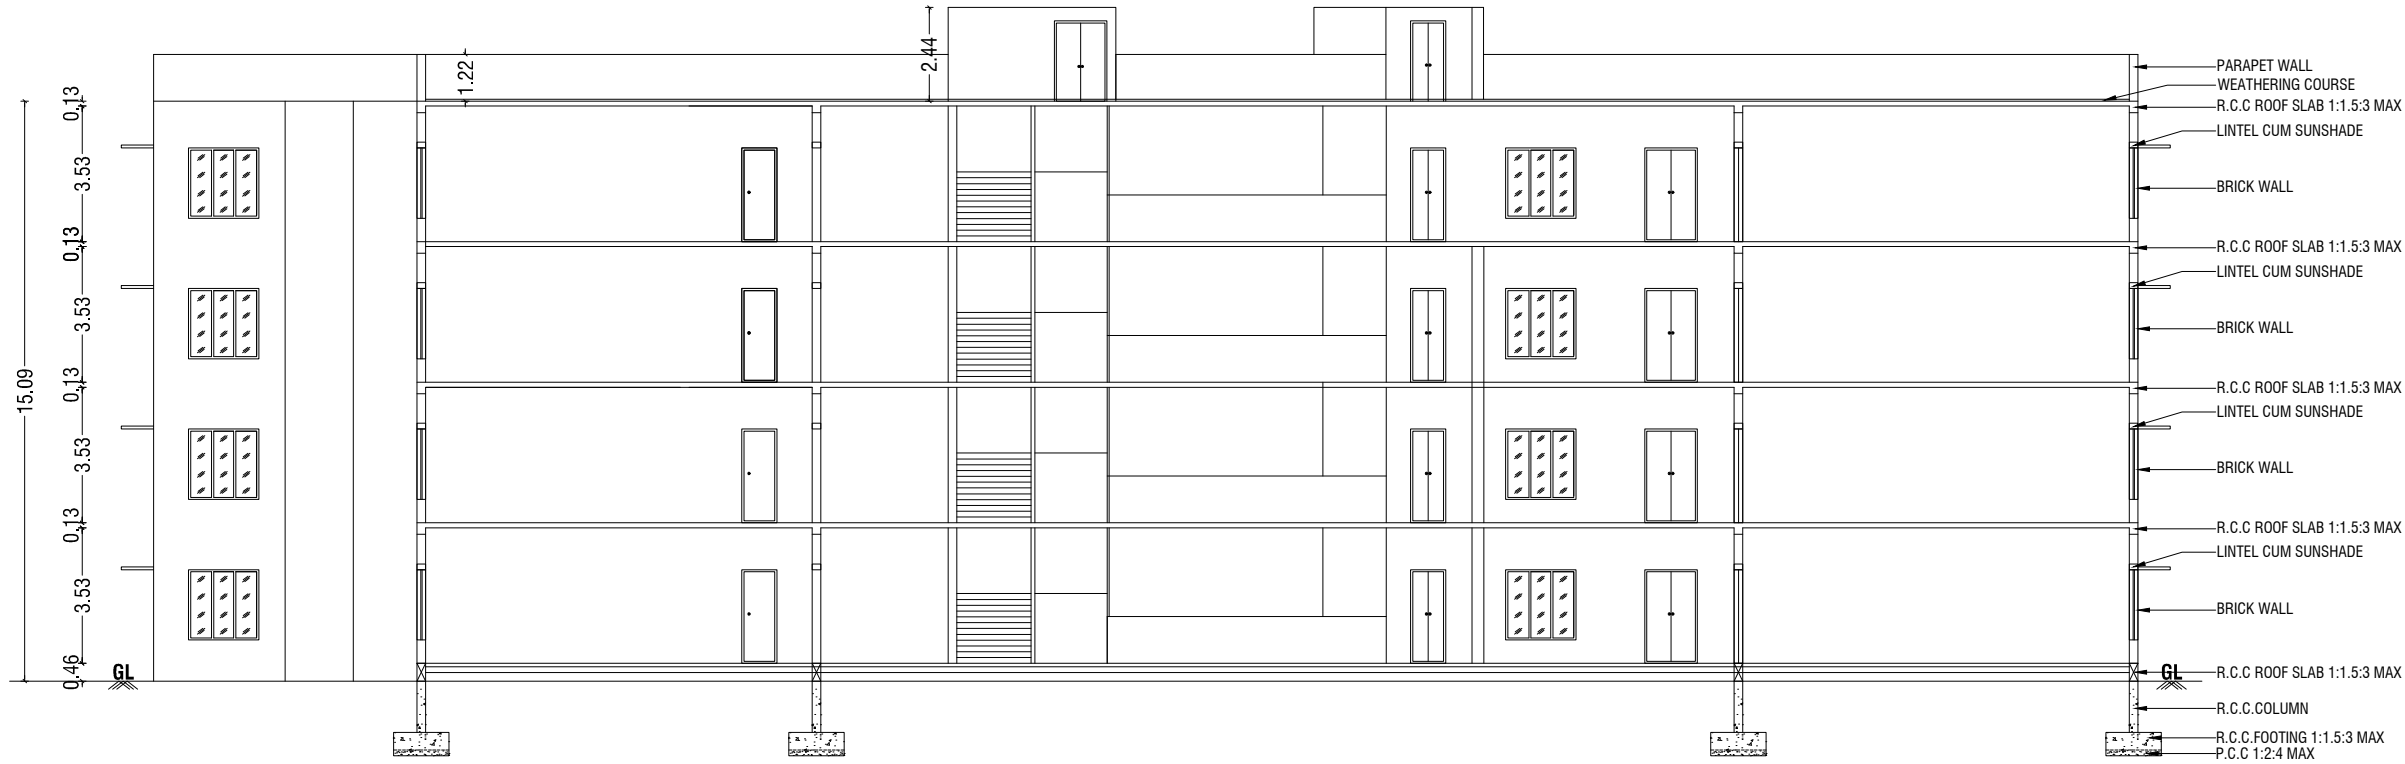

SECTION - "AA"

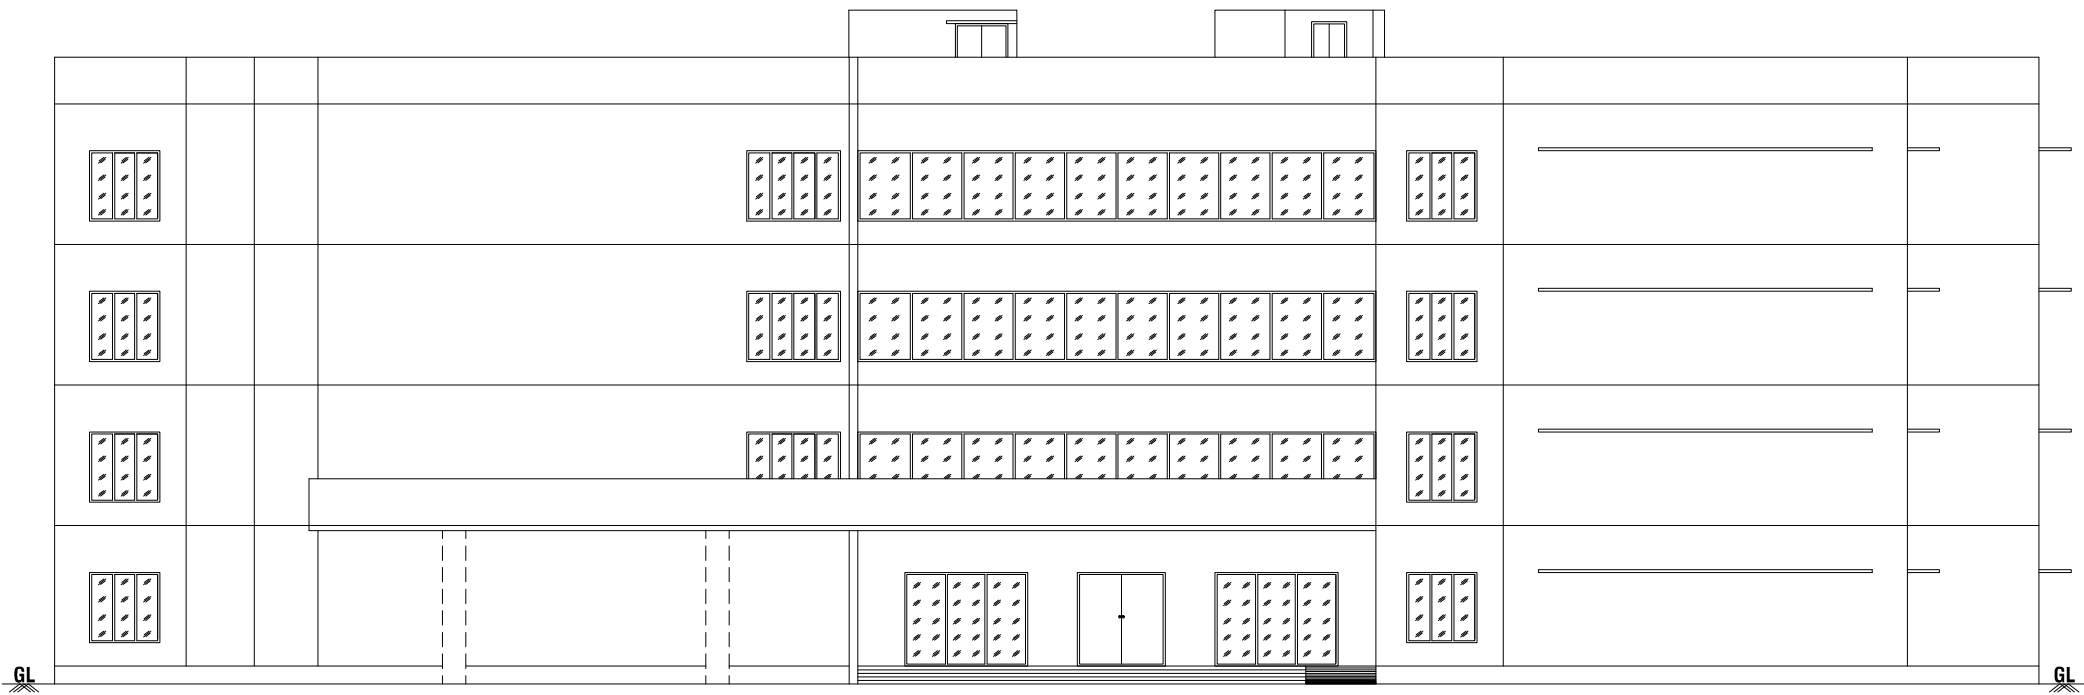

ELEVATION

BUILDING PLAN SHOWING THE EXISTING AND PROPOSED ADDITIONAL CONSTRUCTION OF A INSTITUTIONAL BUILDING IN SF.NOS:- 3/1, 6/1, 2, 3, 4, 5, 9/1, 10/1, 2, 11/1, 2, 3, 4, 5, 6, 7, 12/1 AT PALAYAKOTTAI VILLAGE, KANGAYAM TALUK, TIRUPPUR DISTRICT.

SCALE :- 1:100
INSTITUTIONAL BUILDING



AREA DETAILS:-	IN SQM	IN ACRE
AREA OF SITE AS PER FMB / PATTA	= 248550.00 Sqm	61.42 Acre
AREA OF SITE AS PER DOCUMENT	= 248550.00 Sqm	61.42 Acre
SUPER IMPOSED PLOT AREA	= 249731.00 Sqm	

JOINERY DETAILS:-		
SYM	JOINERY DETAILS	SIZE IN METER
MD	MAIN DOOR	2.44 X 2.44
D	DOOR	1.22 X 2.44
D1	DOOR	0.91 X 2.44
D2	DOOR	0.61 X 2.44
LD	LIFT DOOR	1.22 X 2.44
W	WINDOW	1.83 X 1.83
SW	WINDOW	1.83 X 1.37
V	VENTILATOR	1.83 X 0.91

NOTE:-
* ALL DIMENSIONS ARE IN METRE
* ALL ROUND COMPOUND WALL PROVIDED.
* RAINWATER PERCOLATION PITS PROVIDED ALL ROUND THE SITE.
* S.T.P PROVIDED IN THE SE CORNER OF THE SITE.
* SUMP AND FIRE SUMP PROVIDED.
* LIGHTNING CONDUCTOR PROVIDED IN THE ROOF.
* FIRE EXTINGUISHER & EMERGENCY ALARM IS PROVIDED.

D. Arun Kumar
D. ARUN KUMAR, B.E (CIVIL)
REGISTERED CONSTRUCTION ENGINEER
Reg No : Coimbatore LPA/CE/20/07/028
205, Alagesan Road, Saibaba Colony, Coimbatore - 641 011

REGISTERED CONSTRUCTION ENGINEER

S. Devanandan
Er.S. DEVANANDAN, M.E (S.E.)
REGISTERED STRUCTURAL ENGINEER,
Reg. No : 01 / 20*9 / RSE - GRI / ELPA
15, MARAPPA STREET - 3rd
ERODE - 638 009. Cell : 98430 26866
newpremierdev@gmail.com

REGISTERED STRUCTURAL ENGINEER

M. Bhuvan Sundar
M. BHUVANASUNDAR
B.Arch., M.B.E.M., A.I.I.A., A.I.I.I.D.,
Registered Architect, Regd. No. CA/86/10288
SUNDAR SUNDARAM ARCHITECTS
126-A, Thiruganasambandam Road
RACE COURSE, COIMBATORE - 641018.


REGISTERED ENGINEER / ARCHITECT

ERODE BUILDER EDUCATIONAL TRUST

TREASURER

OWNER / APPLICANT

SHEET NO: 34

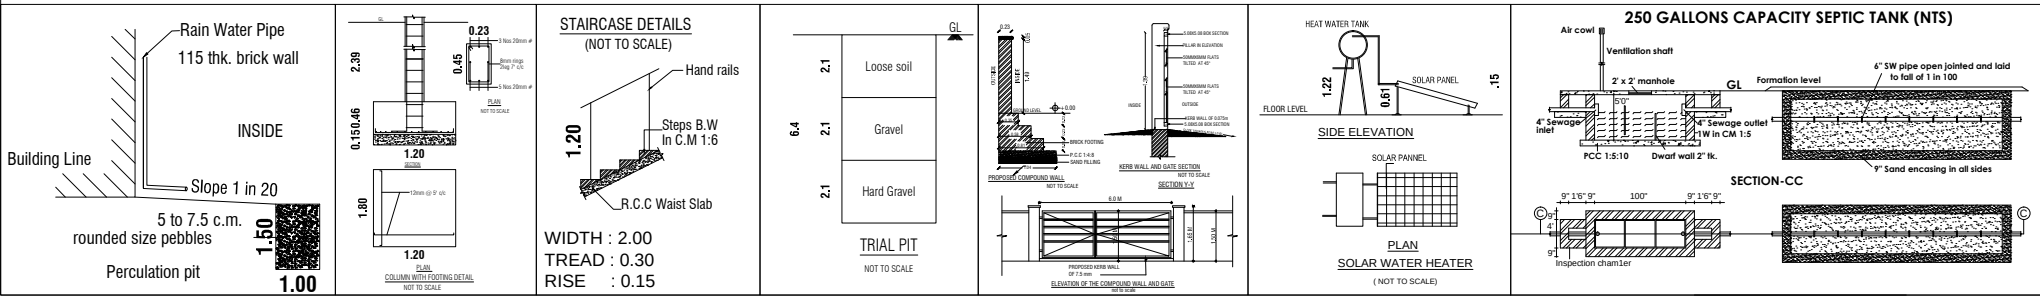

BP/TCP[TD] No.89/2023

Supervisor: Tmt.Sebasti Rosali

D.Man : Thiru. Elanchezhian R.K

Surveyor / A.D.Man:Thiru S.Riswan

BUILDING PLAN SHOWING THE EXISTING AND PROPOSED
ADDITIONAL CONSTRUCTION OF A INSTITUTIONAL BUILDING IN
SF.NOS:- 3/1, 6/1, 2, 3, 4, 5, 9/1, 10/1, 2, 11/1, 2, 3, 4, 5, 6, 7, 12/1
AT PALAYAKOTTAI VILLAGE, KANGAYAM TALUK, TIRUPPUR
DISTRICT.

SCALE :- 1:100
INSTITUTIONAL BUILDING



AREA DETAILS:-	IN SQM	IN ACRE
AREA OF SITE AS PER FMB / PATTa	= 248550.00 Sqm	61.42 Acre
AREA OF SITE AS PER DOCUMENT	= 248550.00 Sqm	61.42 Acre
SUPER IMPOSED PLOT AREA	= 249731.00 Sqm	

PROPOSED BUILDING AREA DETAILS:- (LADIES HOSTEL)

S.No	FLOOR	FSI	OTS AREA	NON-FSI	TOTAL
1	GROUND FLOOR	1089.50	552.40	-	1641.90
2	FIRST FLOOR	1251.90	351.00	-	1602.90
3	SECONDE FLOOR	1251.90	351.00	-	1602.90
4	TERRACE FLOOR	-	-	104.00	104.00
TOTAL		3593.30	1254.40	104.00	4951.70

JOINERY DETAILS:-

SYM	JOINERY DETAILS	SIZE IN METER
MD	MAIN DOOR	2.44 X 2.44
D	DOOR	1.22 X 2.44
D1	DOOR	0.91 X 2.44
D2	DOOR	0.61 X 2.44
LD	LIFT DOOR	1.22 X 2.44
W	WINDOW	1.83 X 1.83
SW	WINDOW	1.83 X 1.37
V	VENTILATOR	1.83 X 0.91

NOTE:-

- * ALL DIMENSIONS ARE IN METRE
- * ALL ROUND COMPOUND WALL PROVIDED.
- * RAINWATER PERCOLATION PITS PROVIDED ALL ROUND THE SITE.
- * S.T.P PROVIDED IN THE SE CORNER OF THE SITE.
- * SUMP AND FIRE SUMP PROVIDED.
- * LIGHTNING CONDUCTOR PROVIDED IN THE ROOF.
- * FIRE EXTINGUISHER & EMERGENCY ALARM IS PROVIDED.

D. Arun Kumar
D. ARUN KUMAR, B.E (CIVIL)
REGISTERED CONSTRUCTION ENGINEER
Reg No : Coimbatore LPA/CE/20/07/028
205, Alagesan Road, Saibaba Colony, Coimbatore - 641 011

REGISTERED CONSTRUCTION ENGINEER

E. S. Devanandan
E. S. DEVANANDAN, M.E. (S.E.)
REGISTERED STRUCTURAL ENGINEER,
Reg. No : 01 / 2019 / RSE - GRI / ELPA
15, MARAPPA STREET - 3rd
ERODE - 638 009. Cell : 98430 26866
newpremierdev@gmail.com

REGISTERED STRUCTURAL ENGINEER

M. Bhuvan Sundar
M. BHUVANASUNDAR
B.Arch., M.B.E.M., A.I.I.A., A.I.I.D.,
Registered Architect, Regd. No. CA/86/10288
SUNDAR SUNDARAM ARCHITECTS
126-A, Thiruganasambandam Road
RACE COURSE, COIMBATORE - 641018.


REGISTERED ENGINEER / ARCHITECT

ERODE BUILDER EDUCATIONAL TRUST

TREASURER

OWNER / APPLICANT

SHEET NO: 35

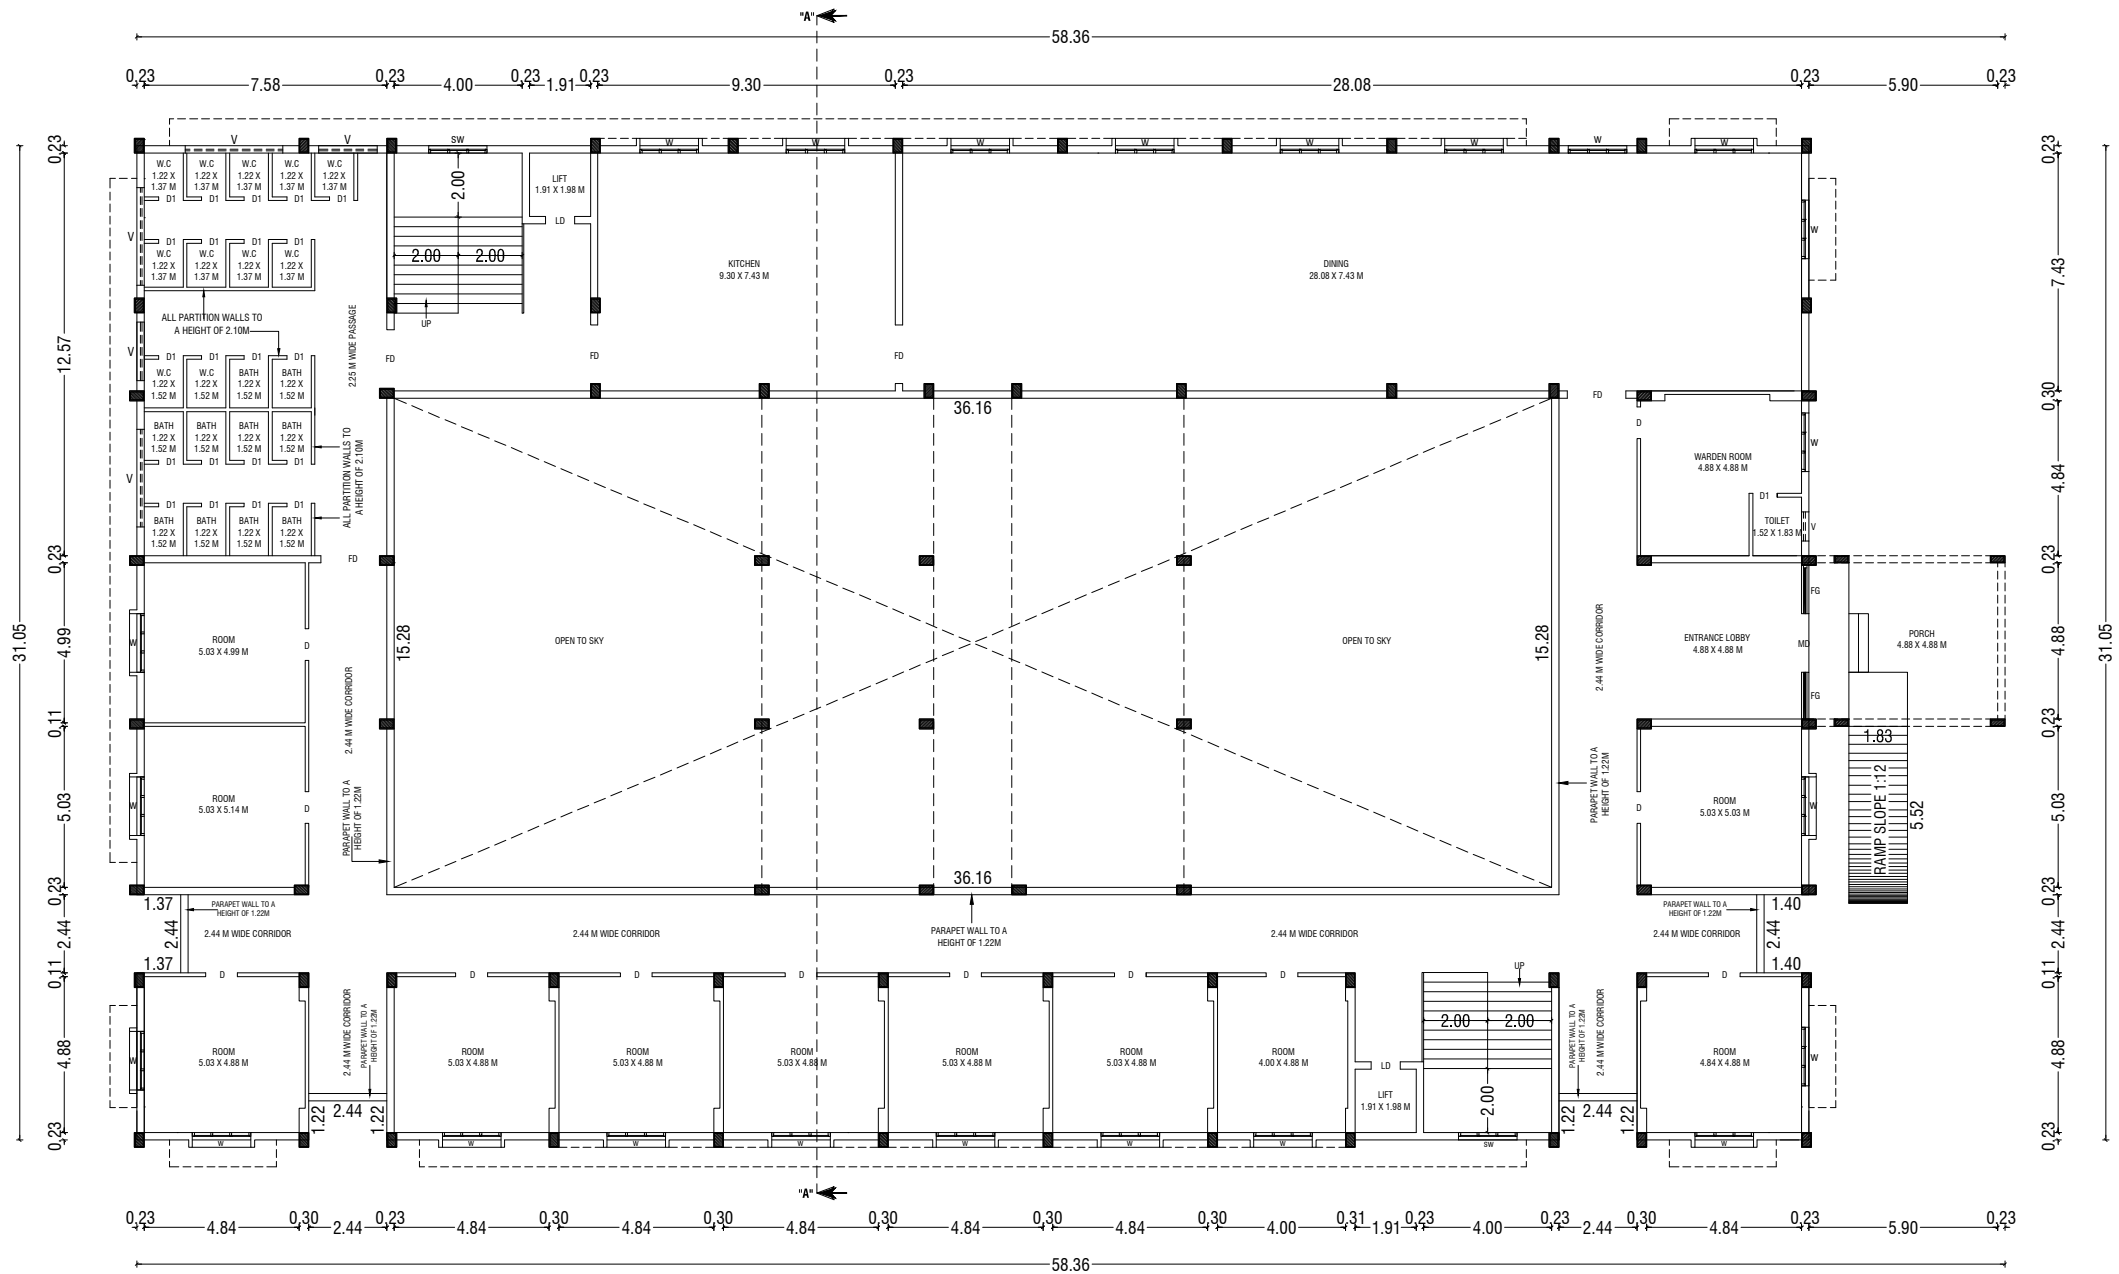


GROUND FLOOR PLAN

BP/TCP[TD] No.89/2023

Supervisor: Tmt.Sebasti Rosali

D.Man : Thiru. Elanchezhyan R.K

Surveyor / A.D.Man:Thiru S.Riswan

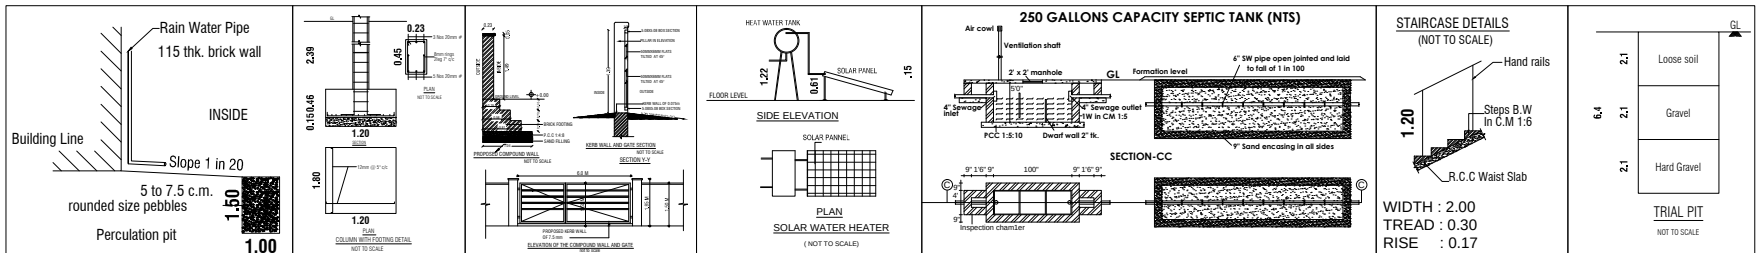

BUILDING PLAN SHOWING THE EXISTING AND PROPOSED
ADDITIONAL CONSTRUCTION OF A INSTITUTIONAL BUILDING IN
SF.NOS:- 3/1, 6/1, 2, 3, 4, 5, 9/1, 10/1, 2, 11/1, 2, 3, 4, 5, 6, 7, 12/1
AT PALAYAKOTTAI VILLAGE, KANGAYAM TALUK, TIRUPPUR
DISTRICT.

SCALE :- 1:100
INSTITUTIONAL BUILDING



AREA DETAILS:-	IN SQM	IN ACRE
AREA OF SITE AS PER FMB / PATTA	= 248550.00 Sqm	61.42 Acre
AREA OF SITE AS PER DOCUMENT	= 248550.00 Sqm	61.42 Acre
SUPER IMPOSED PLOT AREA	= 249731.00 Sqm	

PROPOSED BUILDING AREA DETAILS:- (LADIES HOSTEL)

S.No	FLOOR	FSI	OTS AREA	NON-FSI	TOTAL
1	GROUND FLOOR	1089.50	552.40	-	1641.90
2	FIRST FLOOR	1251.90	351.00	-	1602.90
3	SECONDE FLOOR	1251.90	351.00	-	1602.90
4	TERRACE FLOOR	-	-	104.00	104.00
	TOTAL	3593.30	1254.40	104.00	4951.70

JOINERY DETAILS:-

SYM	JOINERY DETAILS	SIZE IN METER
MD	MAIN DOOR	2.44 X 2.44
D	DOOR	1.22 X 2.44
D1	DOOR	0.91 X 2.44
D2	DOOR	0.61 X 2.44
LD	LIFT DOOR	1.22 X 2.44
W	WINDOW	1.83 X 1.83
SW	WINDOW	1.83 X 1.37
V	VENTILATOR	1.83 X 0.91

NOTE:-

- * ALL DIMENSIONS ARE IN METRE
- * ALL ROUND COMPOUND WALL PROVIDED.
- * RAINWATER PERCOLATION PITS PROVIDED ALL ROUND THE SITE.
- * S.T.P PROVIDED IN THE SE CORNER OF THE SITE.
- * SUMP AND FIRE SUMP PROVIDED.
- * LIGHTNING CONDUCTOR PROVIDED IN THE ROOF.
- * FIRE EXTINGUISHER & EMERGENCY ALARM IS PROVIDED.

D. Arun Kumar
D. ARUN KUMAR, B.E (CIVIL)
REGISTERED CONSTRUCTION ENGINEER
Reg No : Coimbatore LPA/CE/20/07/028
205, Alagesan Road, Saibaba Colony, Coimbatore - 641 011

REGISTERED CONSTRUCTION ENGINEER

S. Devanandan
Er.S. DEVANANDAN, M.E. (S.E.)
REGISTERED STRUCTURAL ENGINEER,
Reg. No : 01 / 2019 / RSE - GRI / ELPA
15, MARAPPA STREET - 3rd
ERODE - 638 009. Cell : 98430 26866
newpremierdev@gmail.com

REGISTERED STRUCTURAL ENGINEER


M. Bhuvan Sundar
M. BHUVANASUNDAR
B.Arch., M.B.E.M., A.I.I.A., A.I.I.I.D.,
Registered Architect, Regd. No. CA/86/10288
SUNDAR SUNDARAM ARCHITECTS
126-A, Thiruganasambandam Road
RACE COURSE, COIMBATORE - 641018.

REGISTERED ENGINEER / ARCHITECT

ERODE BUILDER EDUCATIONAL TRUST
TREASURER

OWNER / APPLICANT

SHEET NO: 36

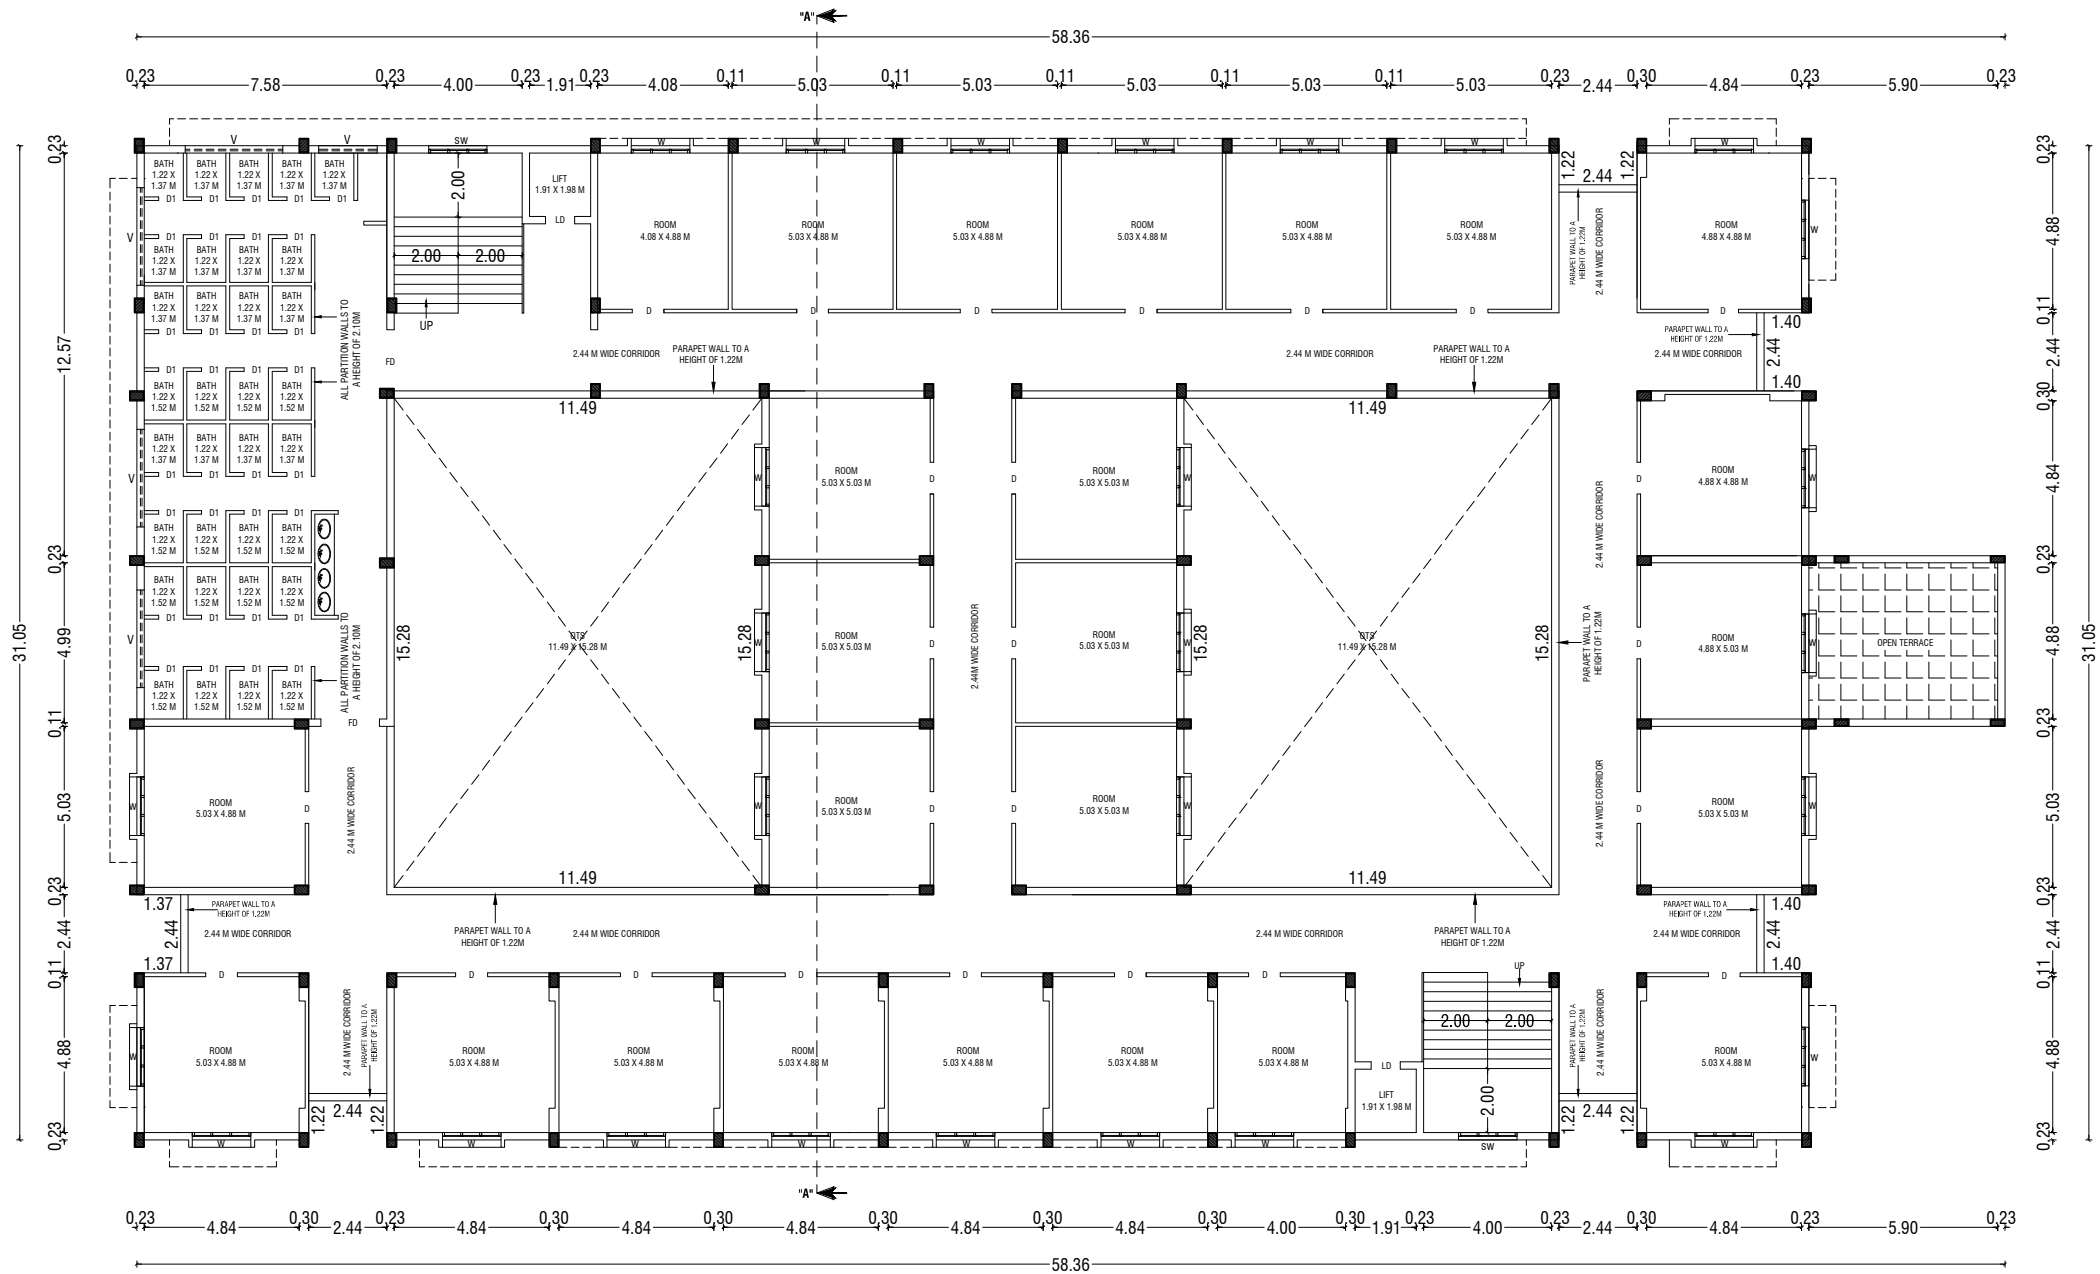


TYPICAL FIRST & SECOND FLOOR PLAN

BP/TCP[TD] No.89/2023

Supervisor: Tmt.Sebasti Rosali

D.Man : Thiru. Elanchezhian R.K

Surveyor / A.D.Man:Thiru S.Riswan

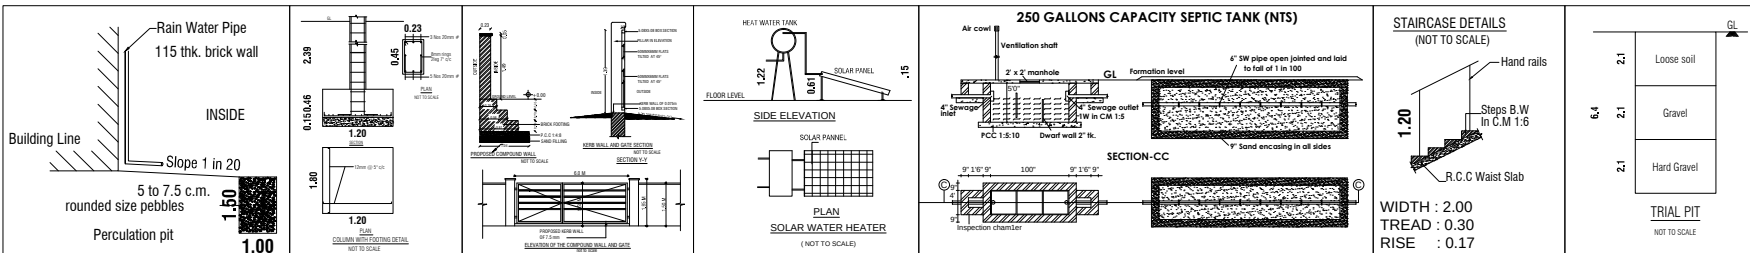

BUILDING PLAN SHOWING THE EXISTING AND PROPOSED
ADDITIONAL CONSTRUCTION OF A INSTITUTIONAL BUILDING IN
SF.NOS:- 3/1, 6/1, 2, 3, 4, 5, 9/1, 10/1, 2, 11/1, 2, 3, 4, 5, 6, 7, 12/1
AT PALAYAKOTTAI VILLAGE, KANGAYAM TALUK, TIRUPPUR
DISTRICT.

SCALE :- 1:100
INSTITUTIONAL BUILDING



AREA DETAILS:-	IN SQM	IN ACRE
AREA OF SITE AS PER FMB / PATTA	= 248550.00 Sqm	61.42 Acre
AREA OF SITE AS PER DOCUMENT	= 248550.00 Sqm	61.42 Acre
SUPER IMPOSED PLOT AREA	= 249731.00 Sqm	

PROPOSED BUILDING AREA DETAILS:- (LADIES HOSTEL)					
S.No	FLOOR	FSI	OTS AREA	NON-FSI	TOTAL
1	GROUND FLOOR	1089.50	552.40	-	1641.90
2	FIRST FLOOR	1251.90	351.00	-	1602.90
3	SECONDE FLOOR	1251.90	351.00	-	1602.90
4	TERRACE FLOOR	-	-	104.00	104.00
TOTAL		3593.30	1254.40	104.00	4951.70

JOINERY DETAILS:-		
SYM	JOINERY DETAILS	SIZE IN METER
MD	MAIN DOOR	2.44 X 2.44
D	DOOR	1.22 X 2.44
D1	DOOR	0.91 X 2.44
D2	DOOR	0.61 X 2.44
LD	LIFT DOOR	1.22 X 2.44
W	WINDOW	1.83 X 1.83
SW	WINDOW	1.83 X 1.37
V	VENTILATOR	1.83 X 0.91

NOTE:-
* ALL DIMENSIONS ARE IN METRE
* ALL ROUND COMPOUND WALL PROVIDED.
* RAINWATER PERCOLATION PITS PROVIDED ALL ROUND THE SITE.
* S.T.P PROVIDED IN THE SE CORNER OF THE SITE.
* SUMP AND FIRE SUMP PROVIDED.
* LIGHTNING CONDUCTOR PROVIDED IN THE ROOF.
* FIRE EXTINGUISHER & EMERGENCY ALARM IS PROVIDED.

D. Arun Kumar
D. ARUN KUMAR.,B.E (CIVIL)
REGISTERED CONSTRUCTION ENGINEER
Reg No : Coimbatore LPA/CE/20/07/028
205, Alagesan Road, Saibaba Colony, Coimbatore - 641 011

REGISTERED CONSTRUCTION ENGINEER

Er.S. Devanandan
Er.S. DEVANANDAN, M.E. (S.E.)
REGISTERED STRUCTURAL ENGINEER,
Reg. No : 01 / 2019 / RSE - GRI / ELPA
15, MARAPPA STREET - 3rd
ERODE - 638 009. Cell : 98430 26866
newpremierdev@gmail.com

REGISTERED STRUCTURAL ENGINEER


M. Bhuvan Sundar
M. BHUVANASUNDAR
B.Arch., M.B.E.M., A.I.I.A., A.I.I.D.,
Registered Architect, Regd. No. CA/86/10288
SUNDAR SUNDARAM ARCHITECTS
126-A, Thiruganasambandam Road
RACE COURSE, COIMBATORE - 641018.

REGISTERED ENGINEER / ARCHITECT

ERODE BUILDER EDUCATIONAL TRUST
TREASURER

OWNER / APPLICANT

SHEET NO: 37

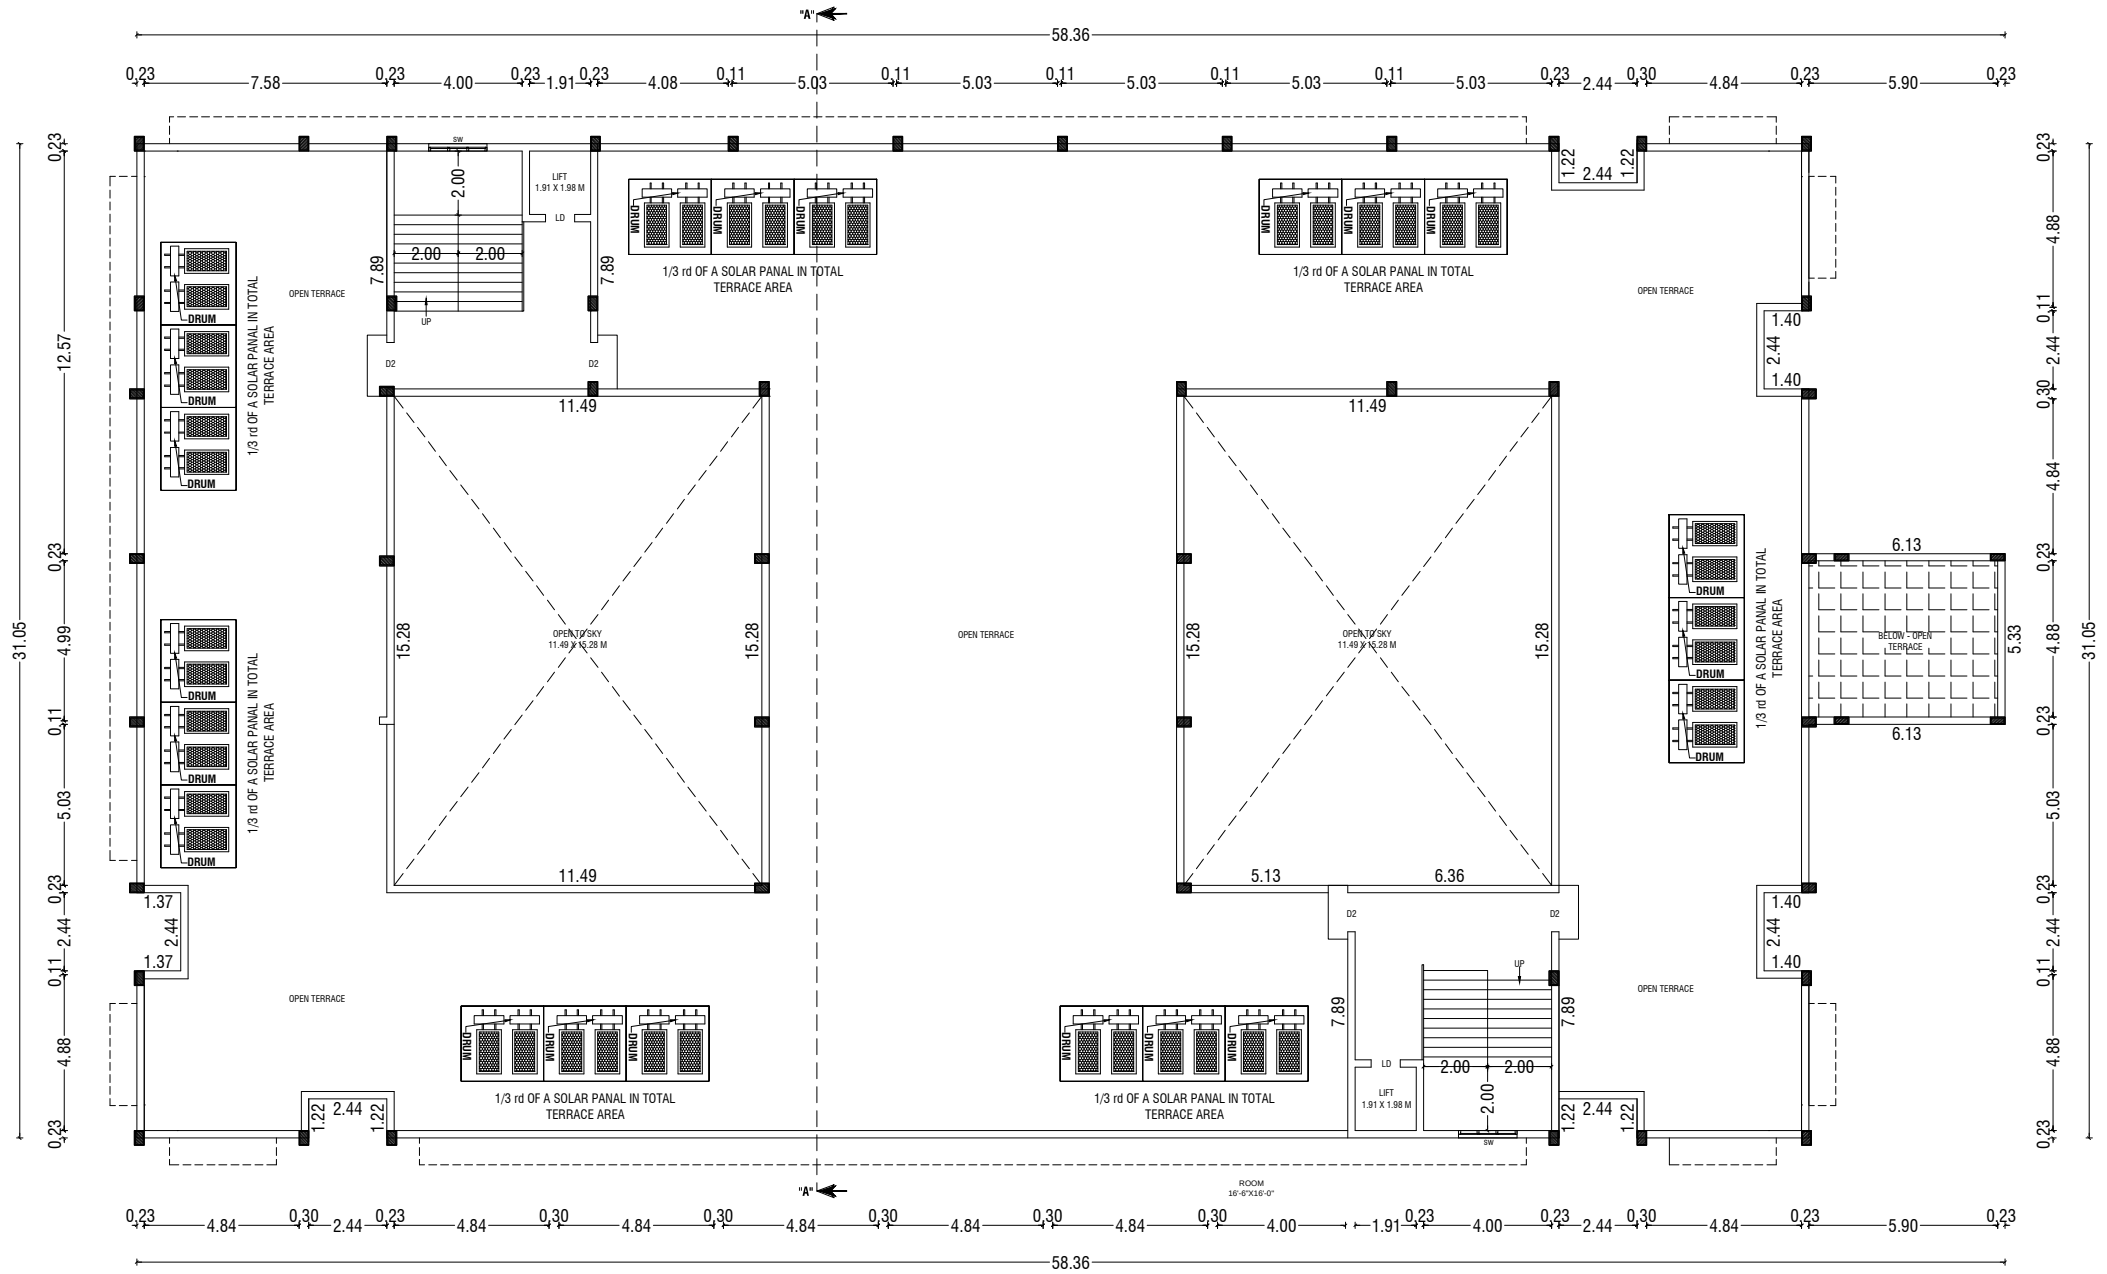


TERRACE FLOOR PLAN


BP/TCP[TD] No.89/2023

Supervisor: Tmt.Sebasti Rosali


D.Man : Thiru. Elanchezhayan R.K

Surveyor / A.D.Man:Thiru S.Riswan

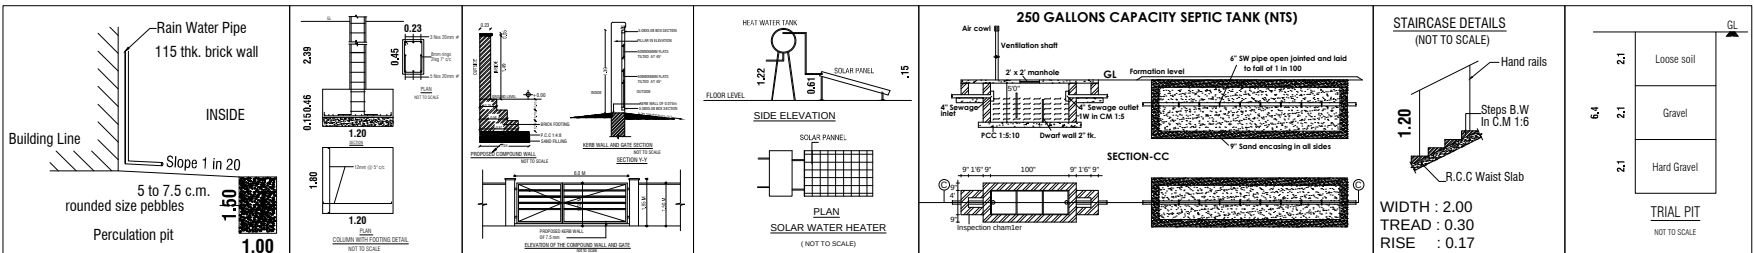


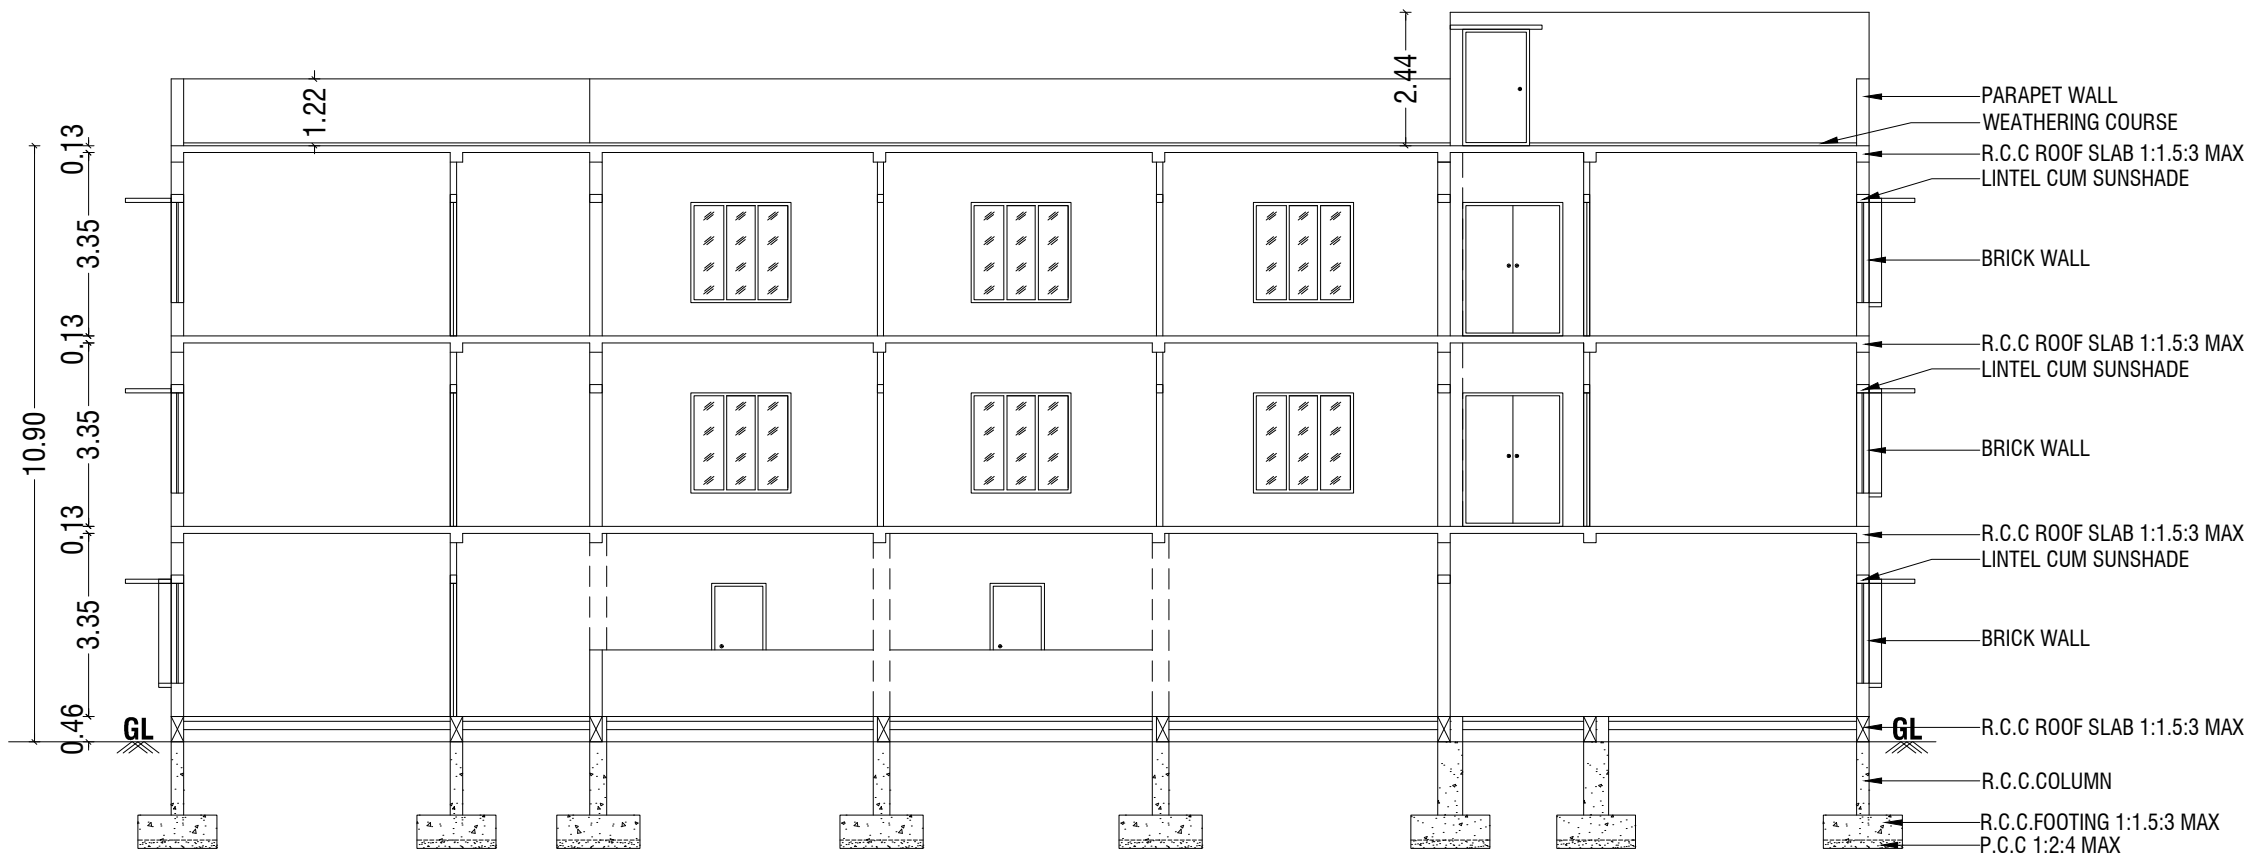

SECTION - "AA"

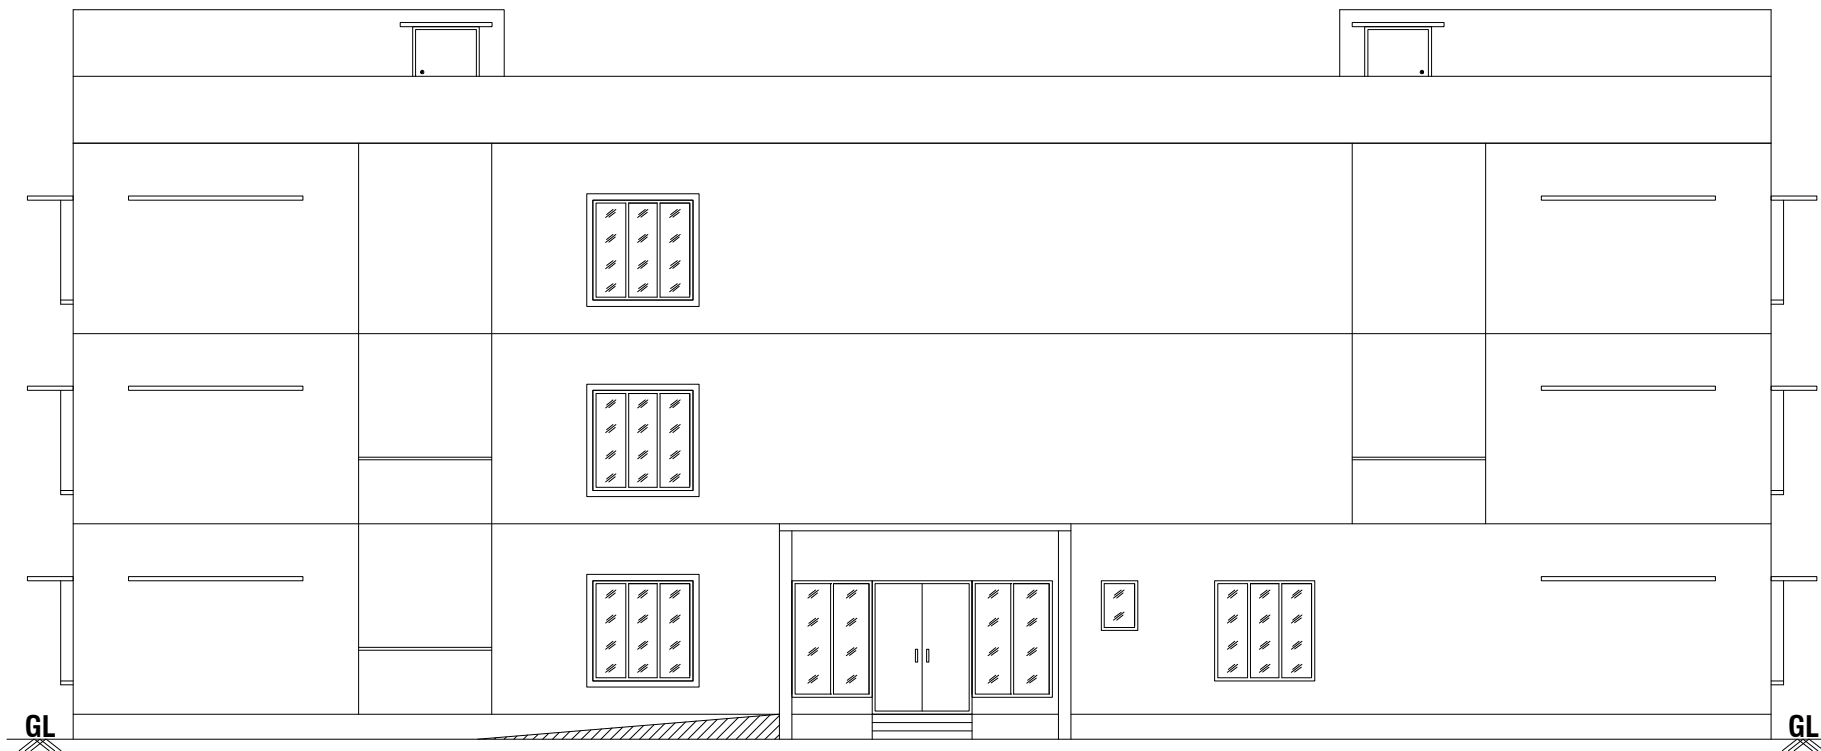

ELEVATION

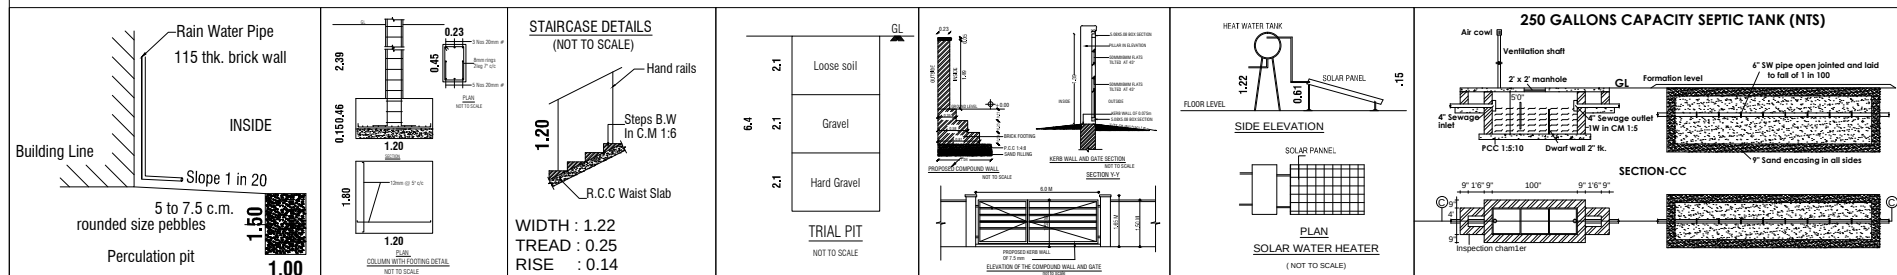

BP/TCP[TD] No.89/2023
Supervisor: Tmt.Sebasti Rosali
D.Man : Thiru. Elanchezhian R.K
Surveyor / A.D.Man:Thiru S.Riswan

BUILDING PLAN SHOWING THE EXISTING AND PROPOSED
ADDITIONAL CONSTRUCTION OF A INSTITUTIONAL BUILDING IN
SF.NOS:- 3/1, 6/1, 2, 3, 4, 5, 9/1, 10/1, 2, 11/1, 2, 3, 4, 5, 6, 7, 12/1
AT PALAYAKOTTAI VILLAGE, KANGAYAM TALUK, TIRUPPUR
DISTRICT.

SCALE :- 1:100
INSTITUTIONAL BUILDING

AREA DETAILS:-

	IN SQM	IN ACRE
AREA OF SITE AS PER FMB / PATTA	= 248550.00 Sqm	61.42 Acre
AREA OF SITE AS PER DOCUMENT	= 248550.00 Sqm	61.42 Acre
SUPER IMPOSED PLOT AREA	= 249731.00 Sqm	

JOINERY DETAILS:-

SYM	JOINERY DETAILS	SIZE IN METER
MD	MAIN DOOR	2.44 X 2.44
D	DOOR	1.22 X 2.44
D1	DOOR	0.91 X 2.44
D2	DOOR	0.61 X 2.44
LD	LIFT DOOR	1.22 X 2.44
W	WINDOW	1.83 X 1.83
SW	WINDOW	1.83 X 1.37
V	VENTILATOR	1.83 X 0.91

NOTE:-

- * ALL DIMENSIONS ARE IN METRE
- * ALL ROUND COMPOUND WALL PROVIDED.
- * RAINWATER PERCOLATION PITS PROVIDED ALL ROUND THE SITE.
- * S.T.P PROVIDED IN THE SE CORNER OF THE SITE.
- * SUMP AND FIRE SUMP PROVIDED.
- * LIGHTNING CONDUCTOR PROVIDED IN THE ROOF.
- * FIRE EXTINGUISHER & EMERGENCY ALARM IS PROVIDED.

D. ARUN KUMAR.,B.E (CIVIL)
REGISTERED CONSTRUCTION ENGINEER
Reg No : Coimbatore LPA/CE/20/07/028
205, Alagesan Road, Saibaba Colony, Coimbatore - 641 011

REGISTERED CONSTRUCTION ENGINEER

E. S. DEVANANDAN, M.E. (S.T.)
REGISTERED STRVCTURAL ENGINEER,
Reg. No : 01 / 2019 / RSE - GRI / ELPA
15, MARAPPA STREET - 3rd
ERODE - 638 009. Cell : 98430 26866
newpremierdev@gmail.com

REGISTERED STRUCTURAL ENGINEER


M. BHUVANASUNDAR
B.Arch., M.B.E.M., A.I.A., A.I.I.D.,
Registered Architect, Regd. No. CA/86/10288
SUNDAR SUNDARAM ARCHITECTS
126-A, Thiruganasambandam Road
RACE COURSE, COIMBATORE - 641018.

REGISTERED ENGINEER / ARCHITECT



ERODE BUILDER EDUCATIONAL TRUST
TREASURER

OWNER / APPLICANT


SHEET NO: 38

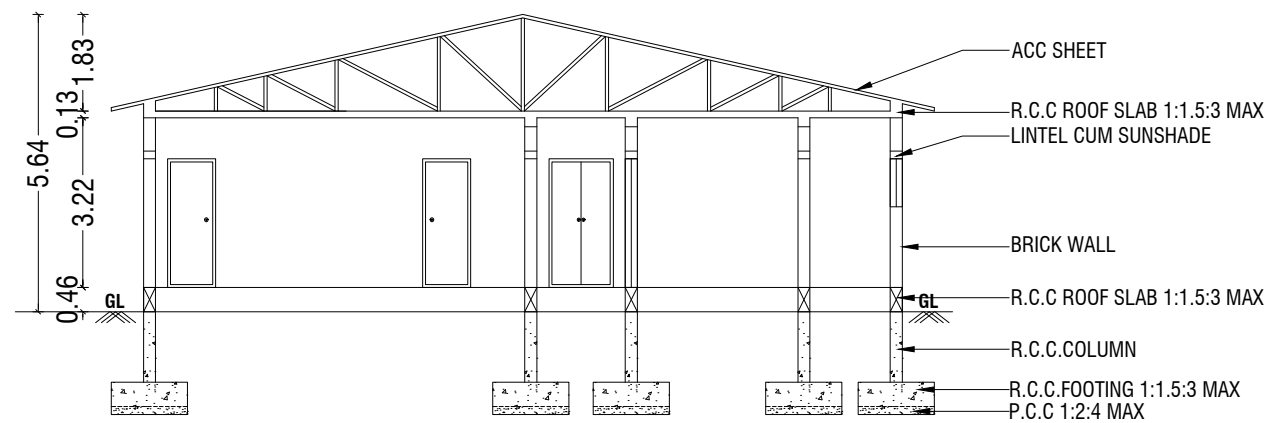

SECTION - "AA"

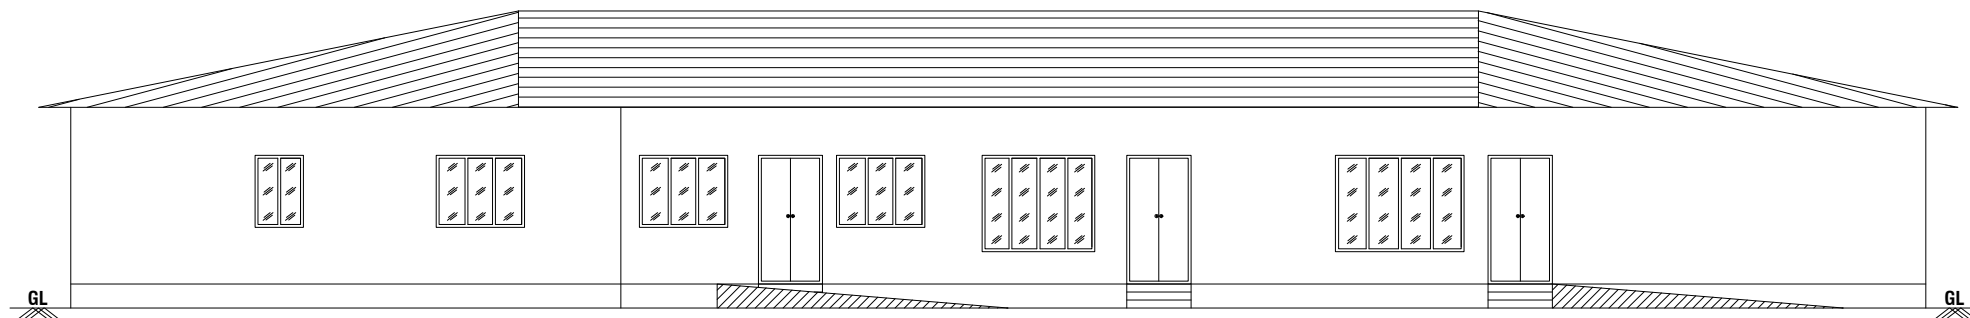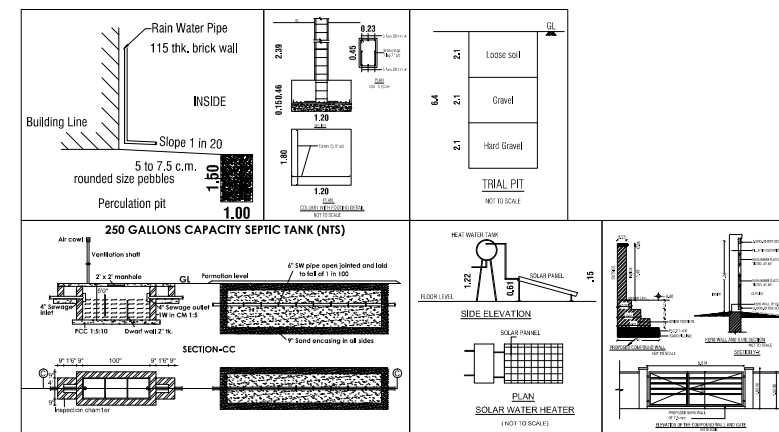

ELEVATION

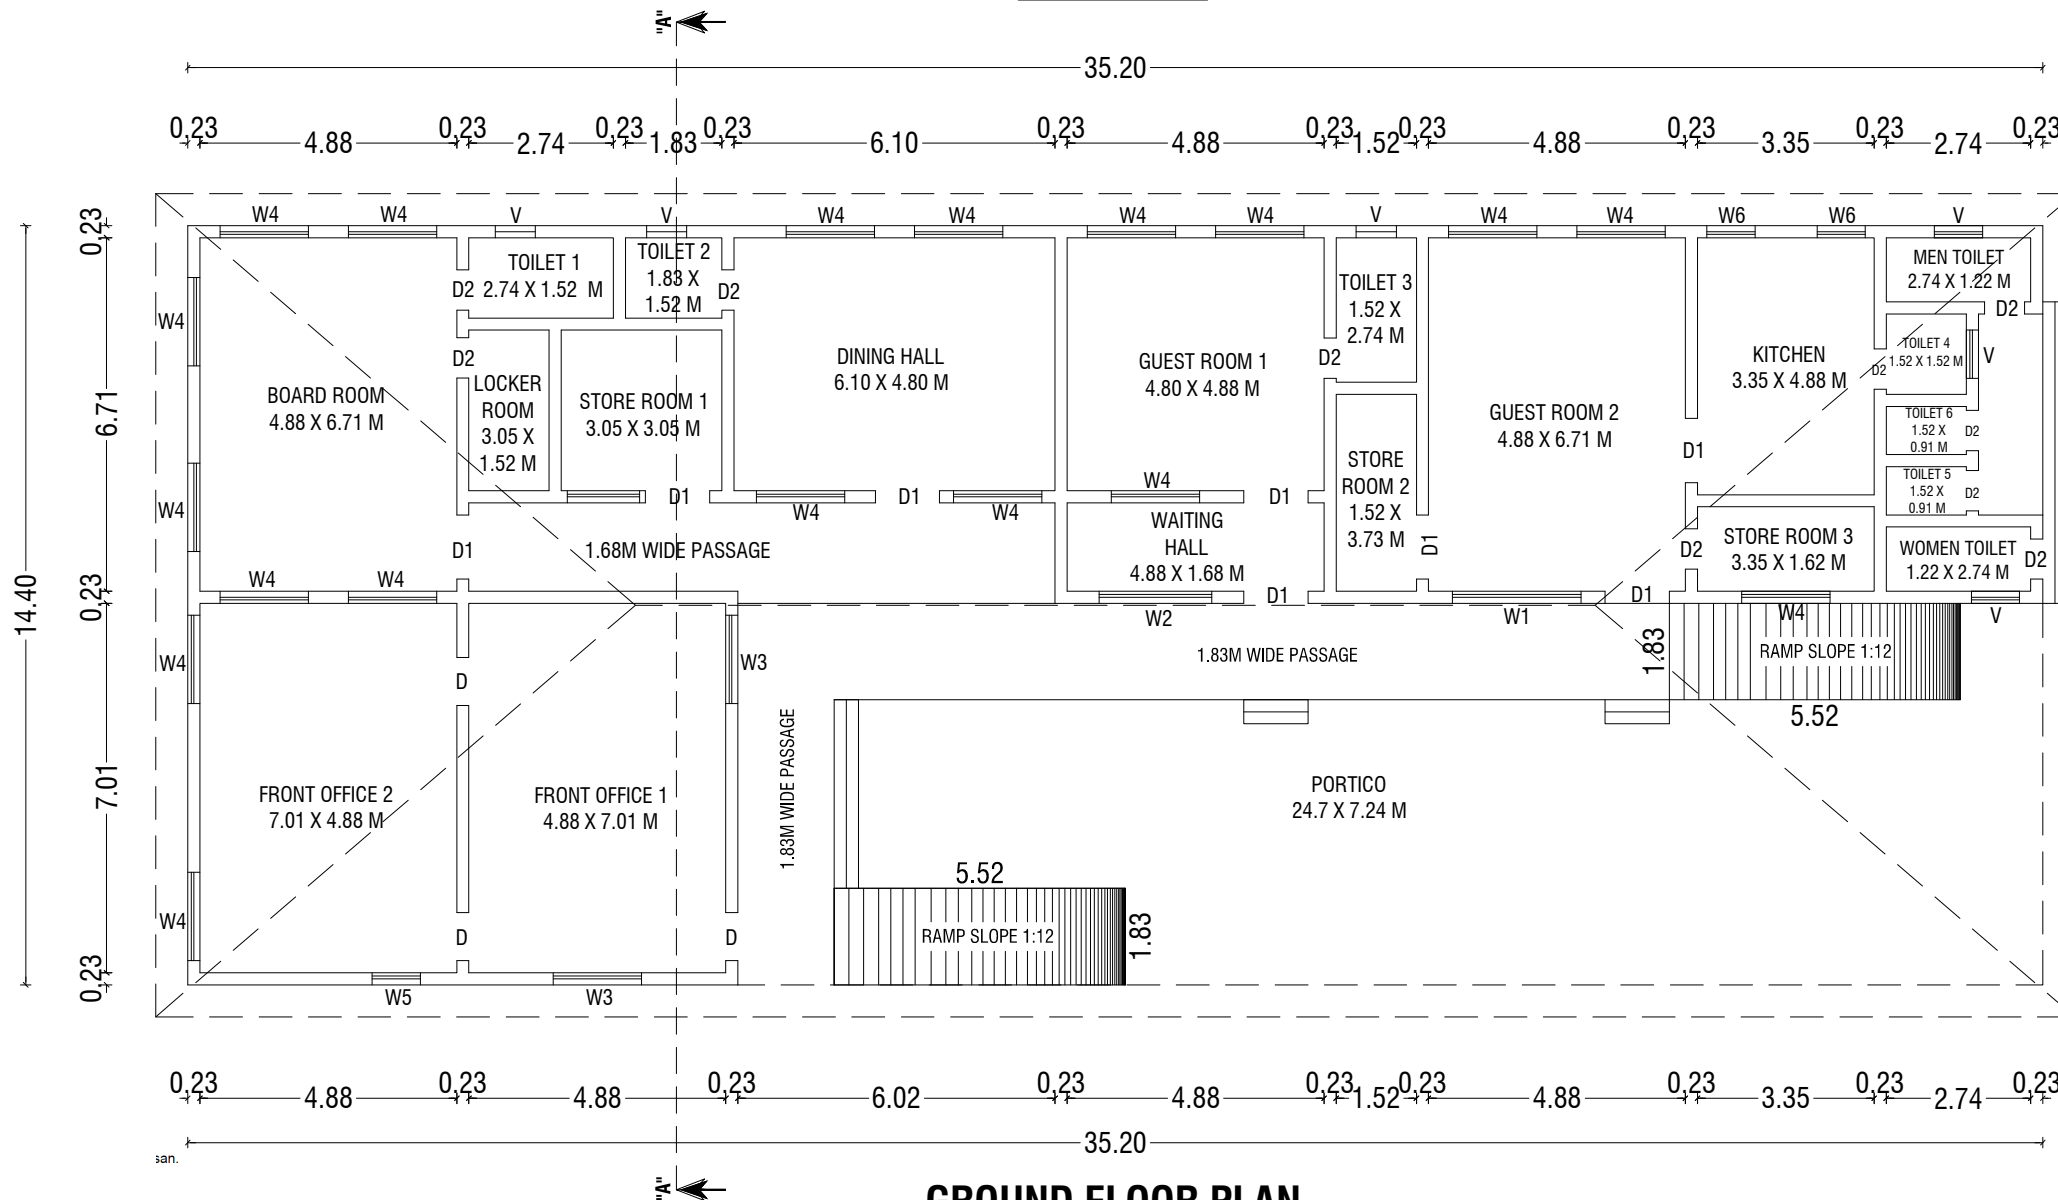

GROUND FLOOR PLAN

BP/TCP[TD] No.89/2023
Supervisor: Tmt.Sebasti Rosali
D.Man : Thiru. Elanchezhyan R.K
Surveyor / A.D.Man:Thiru S.Riswan

BUILDING PLAN SHOWING THE EXISTING AND PROPOSED
ADDITIONAL CONSTRUCTION OF A INSTITUTIONAL BUILDING IN
SF.NOS:- 3/1, 6/1, 2, 3, 4, 5, 9/1, 10/1, 2, 11/1, 2, 3, 4, 5, 6, 7, 12/1
AT PALAYAKOTTAI VILLAGE, KANGAYAM TALUK, TIRUPPUR
DISTRICT.

SCALE :- 1:100
INSTITUTIONAL BUILDING



AREA DETAILS:-	IN SQM	IN ACRE
AREA OF SITE AS PER FMB / PATTA	= 248550.00 Sqm	61.42 Acre
AREA OF SITE AS PER DOCUMENT	= 248550.00 Sqm	61.42 Acre
SUPER IMPOSED PLOT AREA	= 249731.00 Sqm	

EXISTING BUILDING AREA DETAILS:- (INNOVATION HALL)

S.No	FLOOR	FSI	OTS AREA	NON-FSI	TOTAL
1	GROUND FLOOR	507.00	-	-	507.00
	TOTAL	507.00	-	-	507.00

JOINERY DETAILS:-


SYM	JOINERY DETAILS	SIZE IN METER
RS	ROLLING SHUTTER	4.54 X 2.61
RS1	ROLLING SHUTTER	3.05 X 2.61
RS2	ROLLING SHUTTER	2.44 X 2.61
O	OPEN	2.44 X 2.61
W	WINDOW	1.83 X 1.83
W1	WINDOW	1.22 X 2.61
V	VENTILATOR	0.91 X 0.91


D. ARUN KUMAR.,B.E (CIVIL)
REGISTERED CONSTRUCTION ENGINEER
Reg No : Coimbatore LPA/CE/20/07/028
205, Alagesan Road, Saibaba Colony, Coimbatore - 641 011

REGISTERED CONSTRUCTION ENGINEER


Er.S. DEVANANDAN, M.E. (S.E.)
REGISTERED STRUCTURAL ENGINEER,
Reg. No : 01 / 2019 / RSE - GRI / ELPA
15, MARAPPA STREET - 3rd
ERODE - 638 009. Cell : 98430 26866
newpremierdev@gmail.com

REGISTERED STRUCTURAL ENGINEER

 
M. BHUVANASUNDAR
B.Arch., M.B.E.M., A.I.I.T., A.I.I.I.D.,
Registered Architect, Regd. No. CA/86/10288
SUNDAR SUNDARAM ARCHITECTS
126-A, Thiruganasambandam Road
RACE COURSE, COIMBATORE - 641018.


REGISTERED ENGINEER / ARCHITECT

For ERODE BUILDER EDUCATIONAL TRUST


TREASURER

OWNER / APPLICANT


SHEET NO: 39

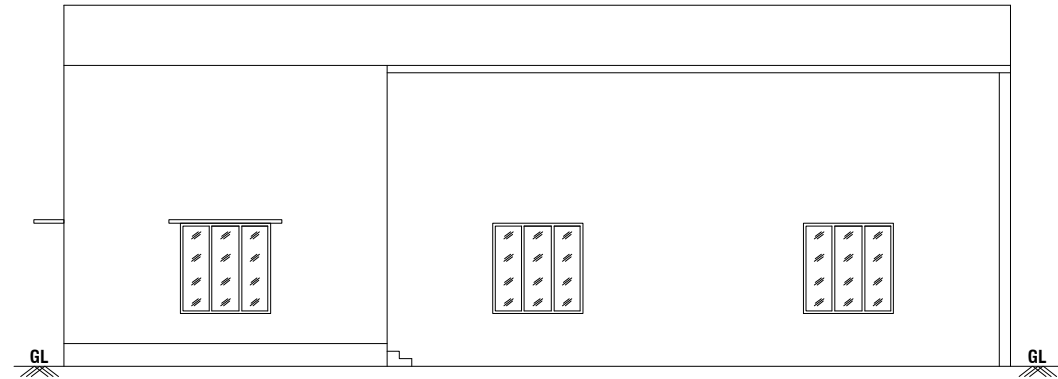


ELEVATION

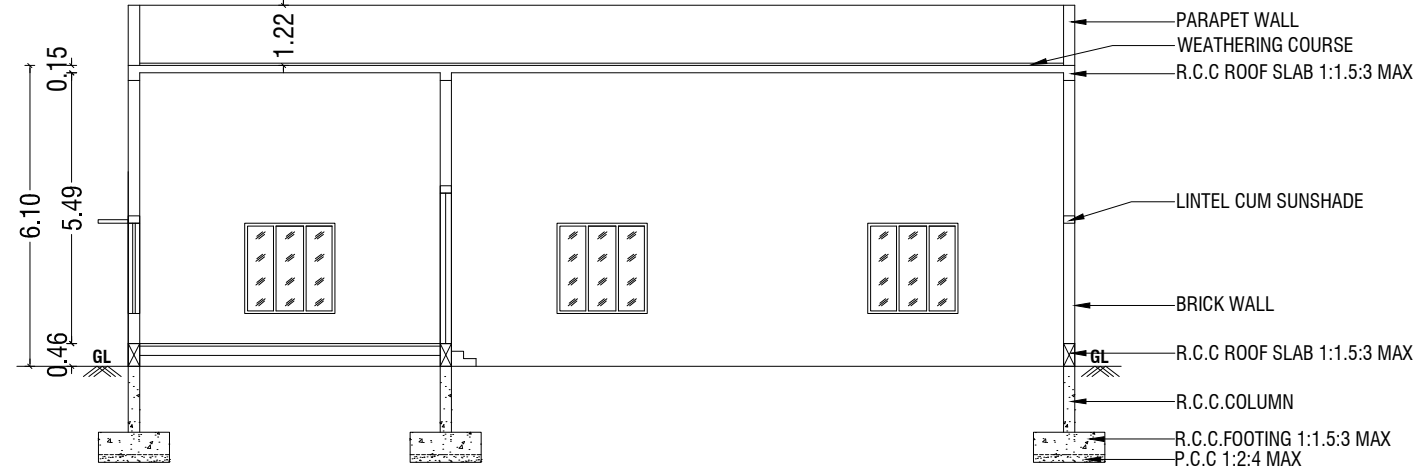

SECTION - "AA"

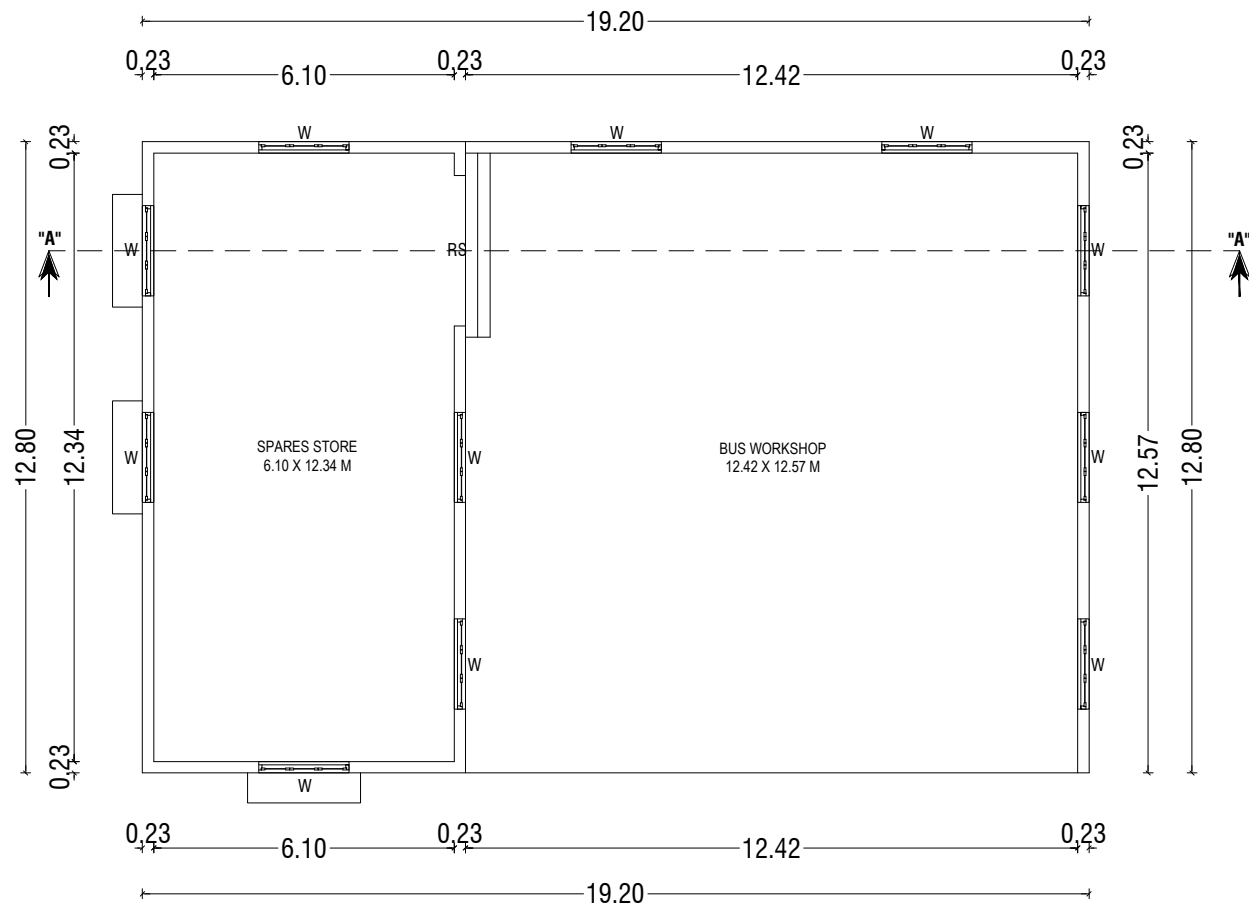

GROUND FLOOR PLAN

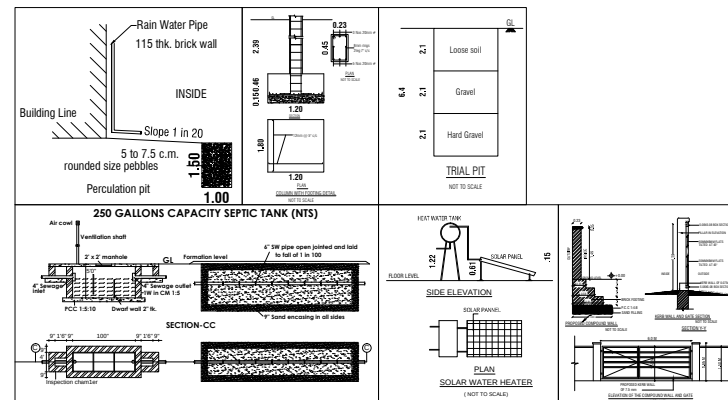

BP/TCP[TD] No.89/2023
Supervisor: Tmt.Sebasti Rosali
D.Man : Thiru. Elanchezhiyan R.K
Surveyor / A.D.Man:Thiru S.Riswan


BUILDING PLAN SHOWING THE EXISTING AND PROPOSED
ADDITIONAL CONSTRUCTION OF A INSTITUTIONAL BUILDING IN
SF.NOS:- 3/1, 6/1, 2, 3, 4, 5, 9/1, 10/1, 2, 11/1, 2, 3, 4, 5, 6, 7, 12/1
AT PALAYAKOTTAI VILLAGE, KANGAYAM TALUK, TIRUPPUR
DISTRICT.

SCALE :- 1:100 INSTITUTIONAL BUILDING	N
--	-------

AREA DETAILS:-	IN SQM	IN ACRE
AREA OF SITE AS PER FMB / PATTA	= 248550.00 Sqm	61.42 Acre
AREA OF SITE AS PER DOCUMENT	= 248550.00 Sqm	61.42 Acre
SUPER IMPOSED PLOT AREA	= 249731.00 Sqm	

EXISTING BUILDING AREA DETAILS:- (BUS WORKSHOP)					
S.No	FLOOR	FSI	OTS AREA	NON-FSI	TOTAL
1	GROUND FLOOR	245.80	-	-	245.80
	TOTAL	245.80	-	-	245.80

JOINERY DETAILS:-		
SYM	JOINERY DETAILS	SIZE IN METER
RS	ROLLING SHUTTER	3.05 X 3.05
W	WINDOW	1.83 X 1.83

 

D. ARUN KUMAR.,B.E (CIVIL)
REGISTERED CONSTRUCTION ENGINEER
Reg No : Coimbatore LPA/CE/20/07/028
205, Alagesan Road, Saibaba Colony, Coimbatore - 641 011

REGISTERED CONSTRUCTION ENGINEER

Er.S. DEVANANDAN, M.E. (S.E.)
REGISTERED STRUCTURAL ENGINEER,
Reg. No : 01 / 2019 / RSE - GRI / ELPA
15, MARAPPA STREET - 3rd
ERODE - 638 009. Cell : 98430 26866
newpremierdev@gmail.com

REGISTERED STRUCTURAL ENGINEER

M. BHUVANASUNDAR
B.Arch., M.B.E.M., A.I.I.A., A.I.I.I.D.,
Registered Architect, Regd. No. CA/86/10288
SUNDAR SUNDARAM ARCHITECTS
126-A, Thiruganasambandam Road
RACE COURSE, COIMBATORE - 641018.


REGISTERED ENGINEER / ARCHITECT

ERODE BUILDER EDUCATIONAL TRUST


TREASURER

OWNER / APPLICANT


SHEET NO: 40

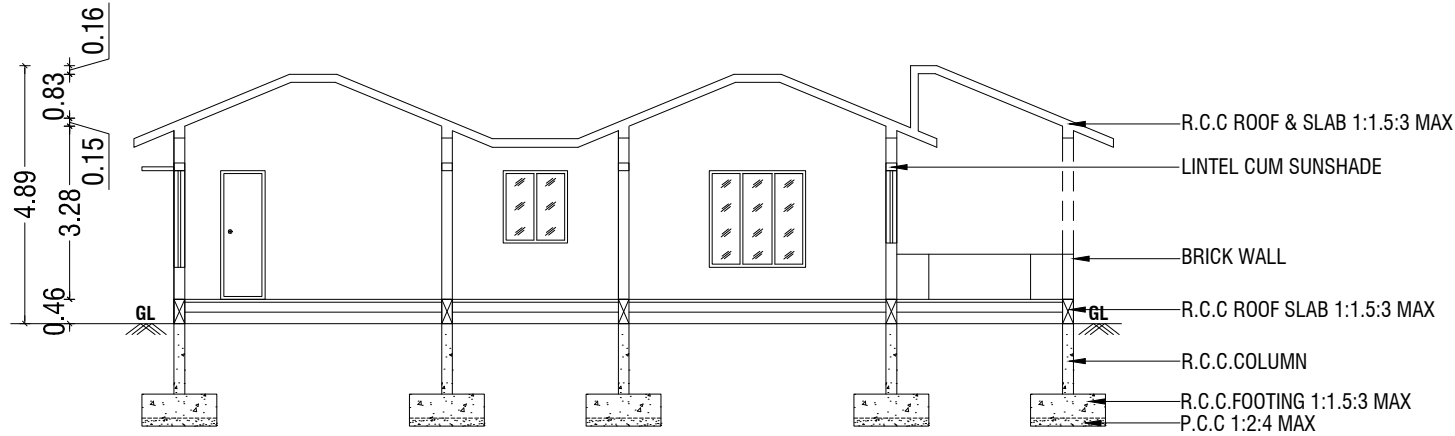


SECTION - "AA"

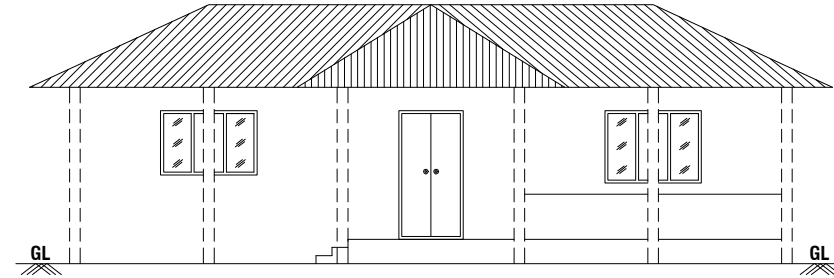

EAST SIDE ELEVATION

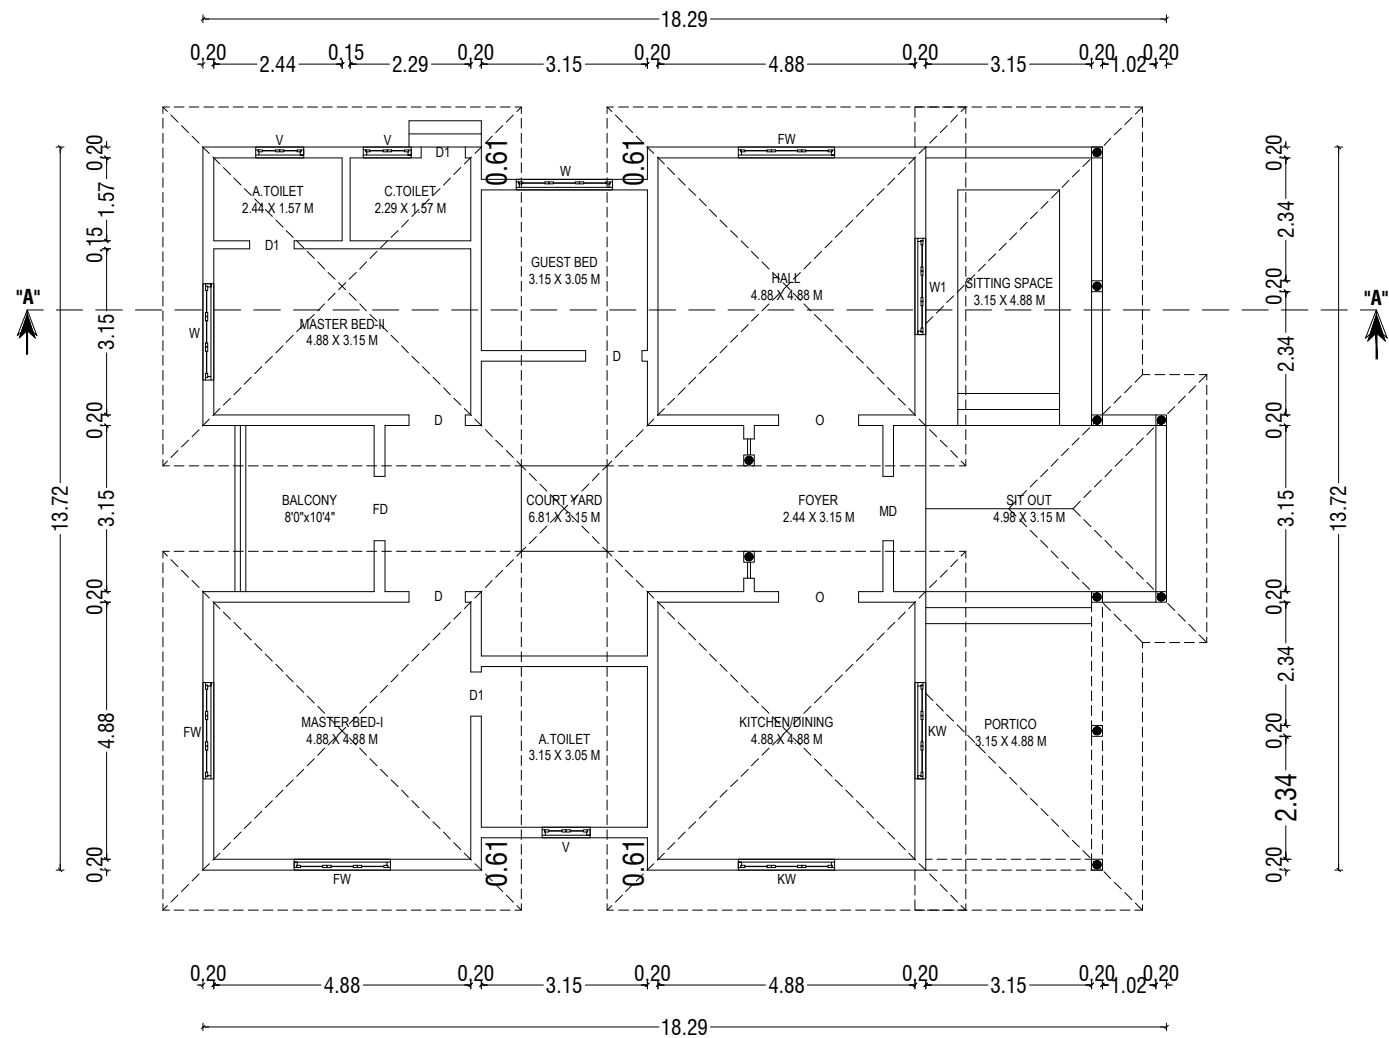

GROUND FLOOR PLAN

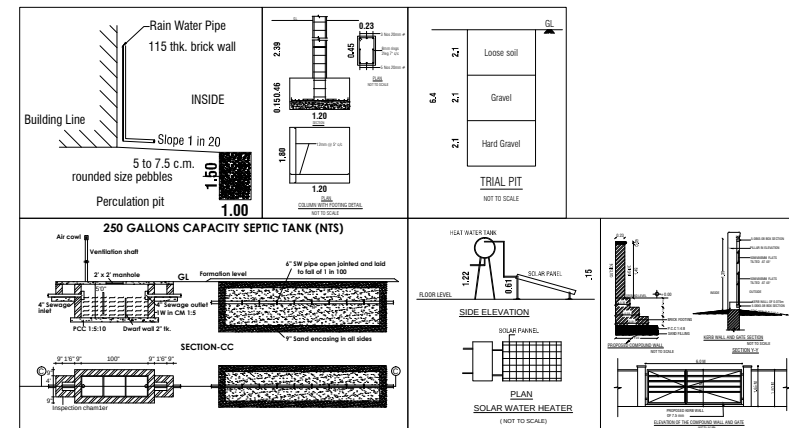

BP/TCP[TD] No.89/2023

Supervisor: Tmt.Sebasti Rosali

D.Man : Thiru. Elanchezhiyan R.K

Surveyor / A.D.Man:Thiru S.Riswan

BUILDING PLAN SHOWING THE EXISTING AND PROPOSED ADDITIONAL CONSTRUCTION OF A INSTITUTIONAL BUILDING IN SF.NOS:- 3/1, 6/1, 2, 3, 4, 5, 9/1, 10/1, 2, 11/1, 2, 3, 4, 5, 6, 7, 12/1 AT PALAYAKOTTAI VILLAGE, KANGAYAM TALUK, TIRUPPUR DISTRICT.

SCALE :- 1:100
INSTITUTIONAL BUILDING



AREA DETAILS:-	IN SQM	IN ACRE
AREA OF SITE AS PER FMB / PATT A	= 248550.00 Sqm	61.42 Acre
AREA OF SITE AS PER DOCUMENT	= 248550.00 Sqm	61.42 Acre
SUPER IMPOSED PLOT AREA	= 249731.00 Sqm	

PROPOSED BUILDING AREA DETAILS:- (PRINCIPAL QUARTERS)					
S.No	FLOOR	FSI	OTS AREA	NON-FSI	TOTAL
1	GROUND FLOOR	232.70	-	-	232.70
	TOTAL	232.70	-	-	232.70

JOINERY DETAILS:-		
SYM	JOINERY DETAILS	SIZE IN METER
MD	MAIN DOOR	1.22 X 2.44
D	DOOR	1.07 X 2.44
D1	DOOR	0.84 X 2.44
O	OPEN	1.52 X 2.44
W	WINDOW	1.83 X 1.37
W1	WINDOW	1.83 X 1.83
FW	FRENCH WINDOW	1.83 X 1.83
KW	KITCHEN WINDOW	1.83 X 1.07
V	VENTILATOR	0.91 X 0.91

D. Arun Kumar, B.E (CIVIL)
REGISTERED CONSTRUCTION ENGINEER
Reg No : Coimbatore LPA/CE/20107/028
205, Alagesan Road, Saibaba Colony, Coimbatore - 641 011

REGISTERED CONSTRUCTION ENGINEER

Er.S. Devanandan, M.E (S.E.)
REGISTERED STRUCTURAL ENGINEER,
Reg. No : 01 / 2019 / RSE - GRI / ELPA
15, MARAPPA STREET - 3rd
ERODE - 638 009. Cell : 98430 26866
newpremierdev@gmail.com

REGISTERED STRUCTURAL ENGINEER

M. Bhuvan Sundar
S.Arch., M.B.E.M., A.I.I.A., A.I.I.I.D.,
Registered Architect, Regd. No. CA/86/10288
SUNDAR SUNDARAM ARCHITECTS
126-A, Thiruganasambandam Road
RACE COURSE, COIMBATORE - 641018.


REGISTERED ENGINEER / ARCHITECT

For ERODE BUILDER EDUCATIONAL TRUST


TREASURER

OWNER / APPLICANT


SHEET NO: 41

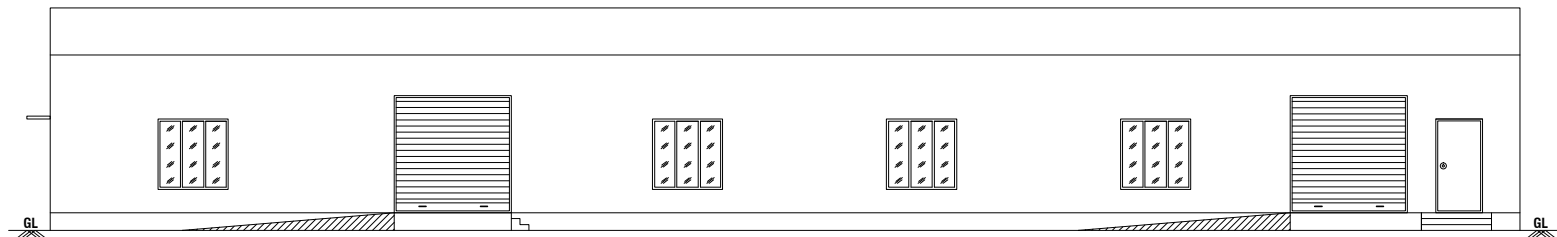


ELEVATION

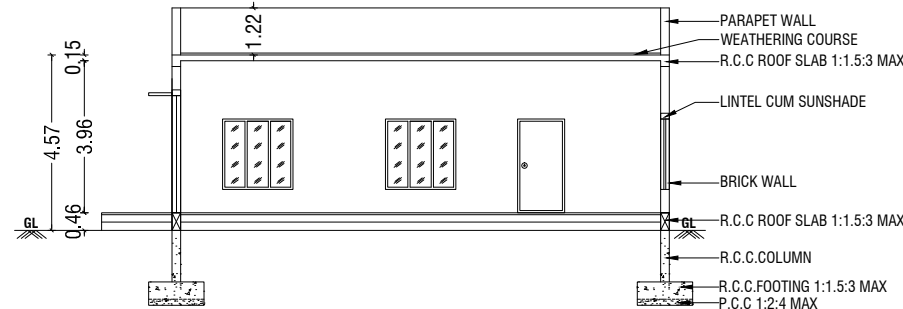

SECTION - "AA"

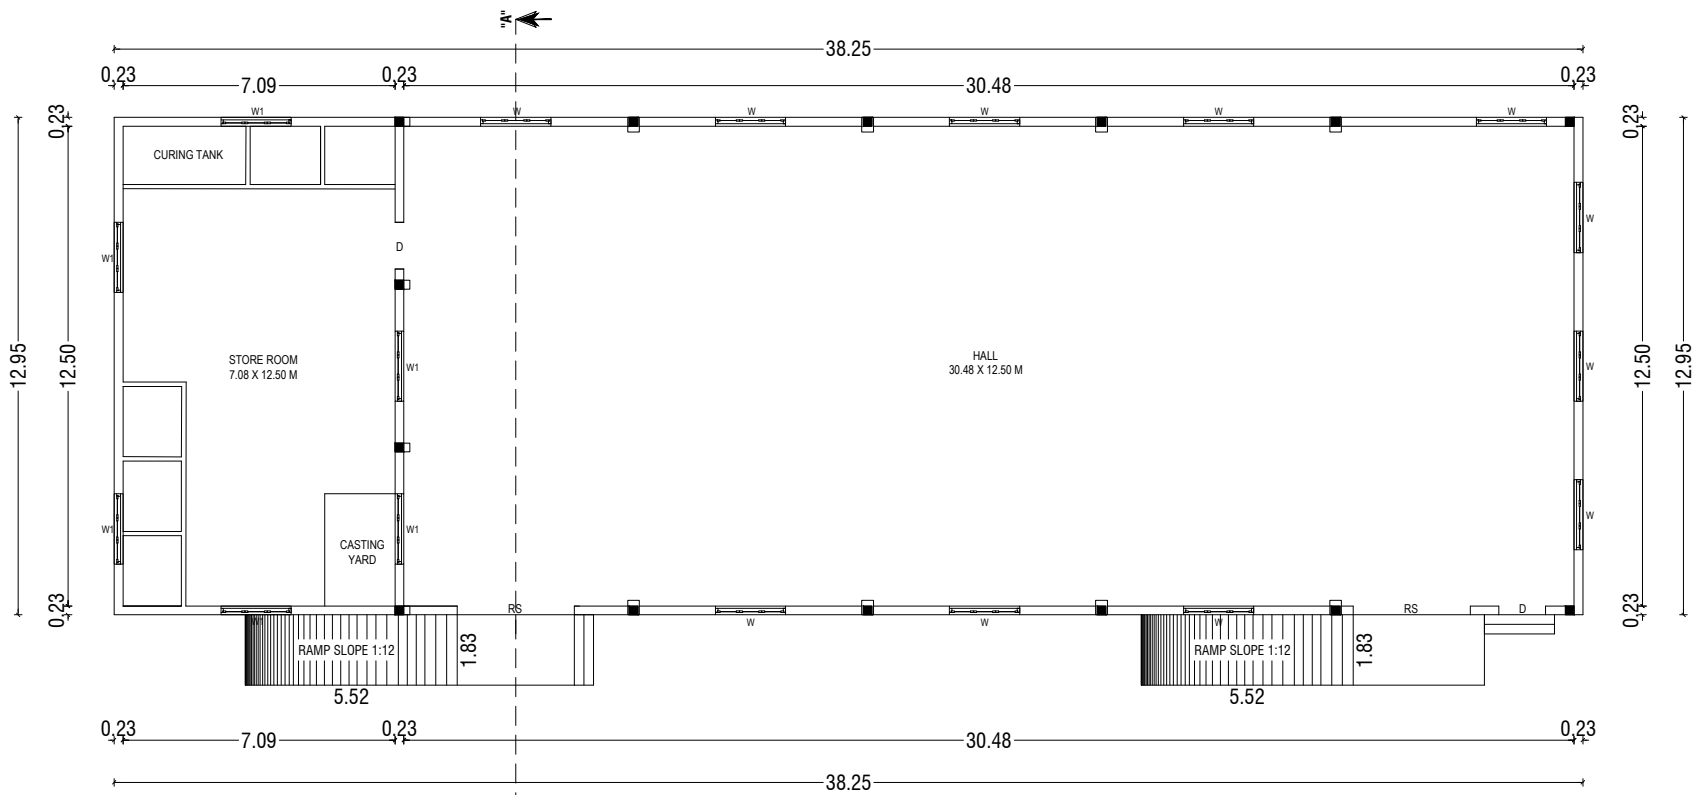

GROUND FLOOR PLAN

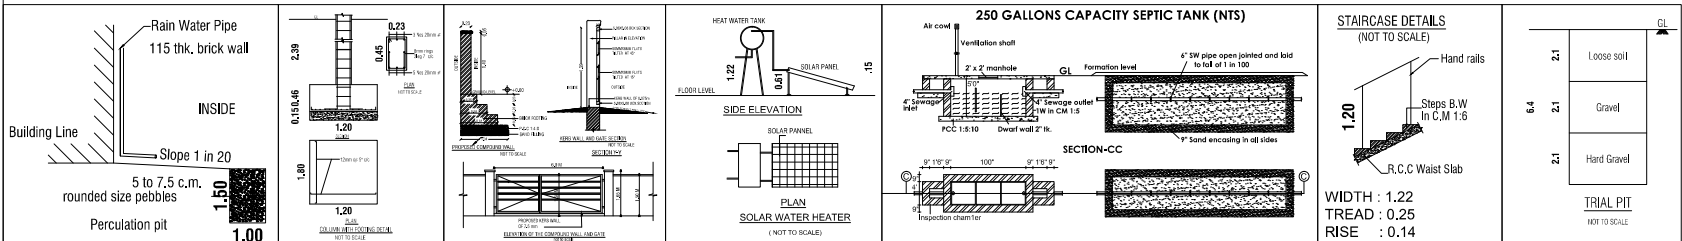

BP/TCP[TD] No.89/2023
Supervisor: Tmt.Sebasti Rosali
D.Man : Thiru. Elanchezhiyan R.K
Surveyor / A.D.Man:Thiru S.Riswan

BUILDING PLAN SHOWING THE EXISTING AND PROPOSED
ADDITIONAL CONSTRUCTION OF A INSTITUTIONAL BUILDING IN
SF.NOS:- 3/1, 6/1, 2, 3, 4, 5, 9/1, 10/1, 2, 11/1, 2, 3, 4, 5, 6, 7, 12/1
AT PALAYAKOTTAI VILLAGE, KANGAYAM TALUK, TIRUPPUR
DISTRICT.

SCALE :- 1:100 INSTITUTIONAL BUILDING		N
--	--	---

AREA DETAILS:-		IN SQM	IN ACRE
AREA OF SITE AS PER FMB / PATTA	=	248550.00 Sqm	61.42 Acre
AREA OF SITE AS PER DOCUMENT	=	248550.00 Sqm	61.42 Acre
SUPER IMPOSED PLOT AREA	=	249731.00 Sqm	

EXISTING BUILDING AREA DETAILS:- (ENGINEERING LAB)					
S.No	FLOOR	FSI	OTS AREA	NON-FSI	TOTAL
1	GROUND FLOOR	495.00	-	-	495.00
TOTAL		495.00	-	-	495.00

JOINERY DETAILS:-		
SYM	JOINERY DETAILS	SIZE IN METER
RS	ROLLING SHUTTER	3.05 X 3.05
D	DOOR	1.22 X 2.44
W	WINDOW	1.83 X 1.83
W1	WINDOW	1.83 X 1.37




D. ARUN KUMAR, B.E (CIVIL)
REGISTERED CONSTRUCTION ENGINEER
Reg No : Coimbatore LPA/CE/20/07/028
205, Alagasan Road, Saibaba Colony, Coimbatore - 641 011
REGISTERED CONSTRUCTION ENGINEER


ER.S. DEVANANDAN, M.E. (S.E.)
REGISTERED STRUCTURAL ENGINEER
Reg. No : 01 / 2019 / RSE / GR1 / ELPA
15, MARAPPA STREET - 3rd
ERODE - 638 009. Cell : 98430 26866
newpremierdev@gmail.com
REGISTERED STRUCTURAL ENGINEER

M. BHUVANASUNDAR
S.Arch, M.S.E.A.I.A.A., A.I.I.I.D.,
Registered Architect, Regd. No. CA/86/10288
SUNDAR SUNDARAM ARCHITECTS
126-A, Thiruganambandam Road
RACE COURSE, COIMBATORE - 641018.
REGISTERED ENGINEER / ARCHITECT


For ERODE BUILDER EDUCATIONAL TRUST
TREASURER
OWNER / APPLICANT
SHEET NO: 42

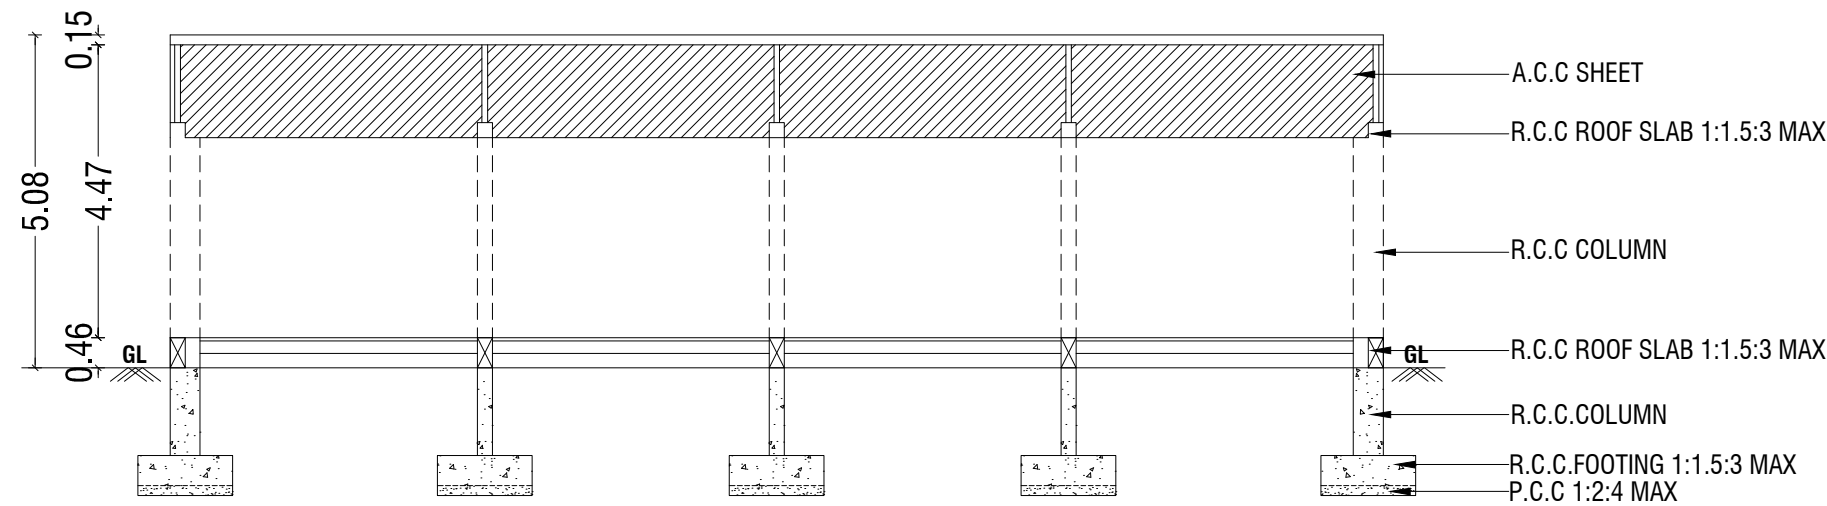


SECTION - "AA"

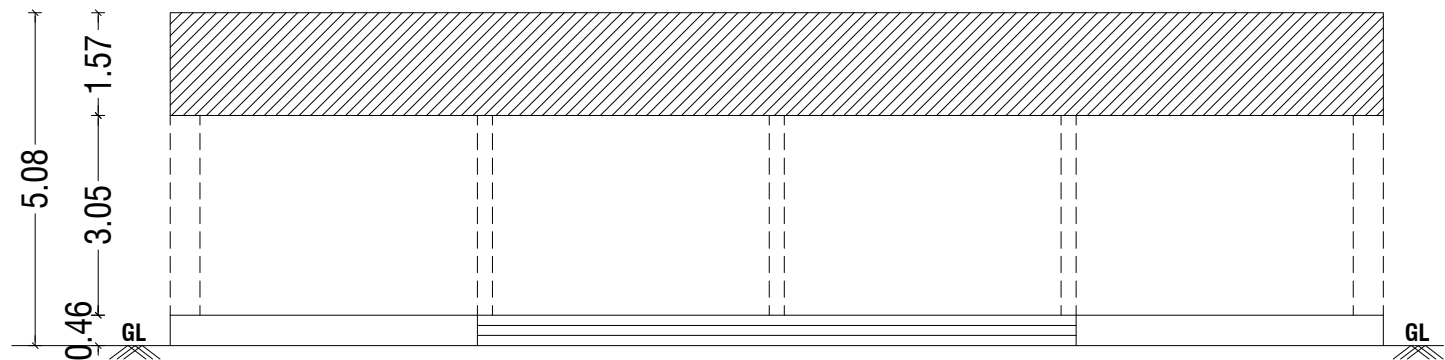

ELEVATION

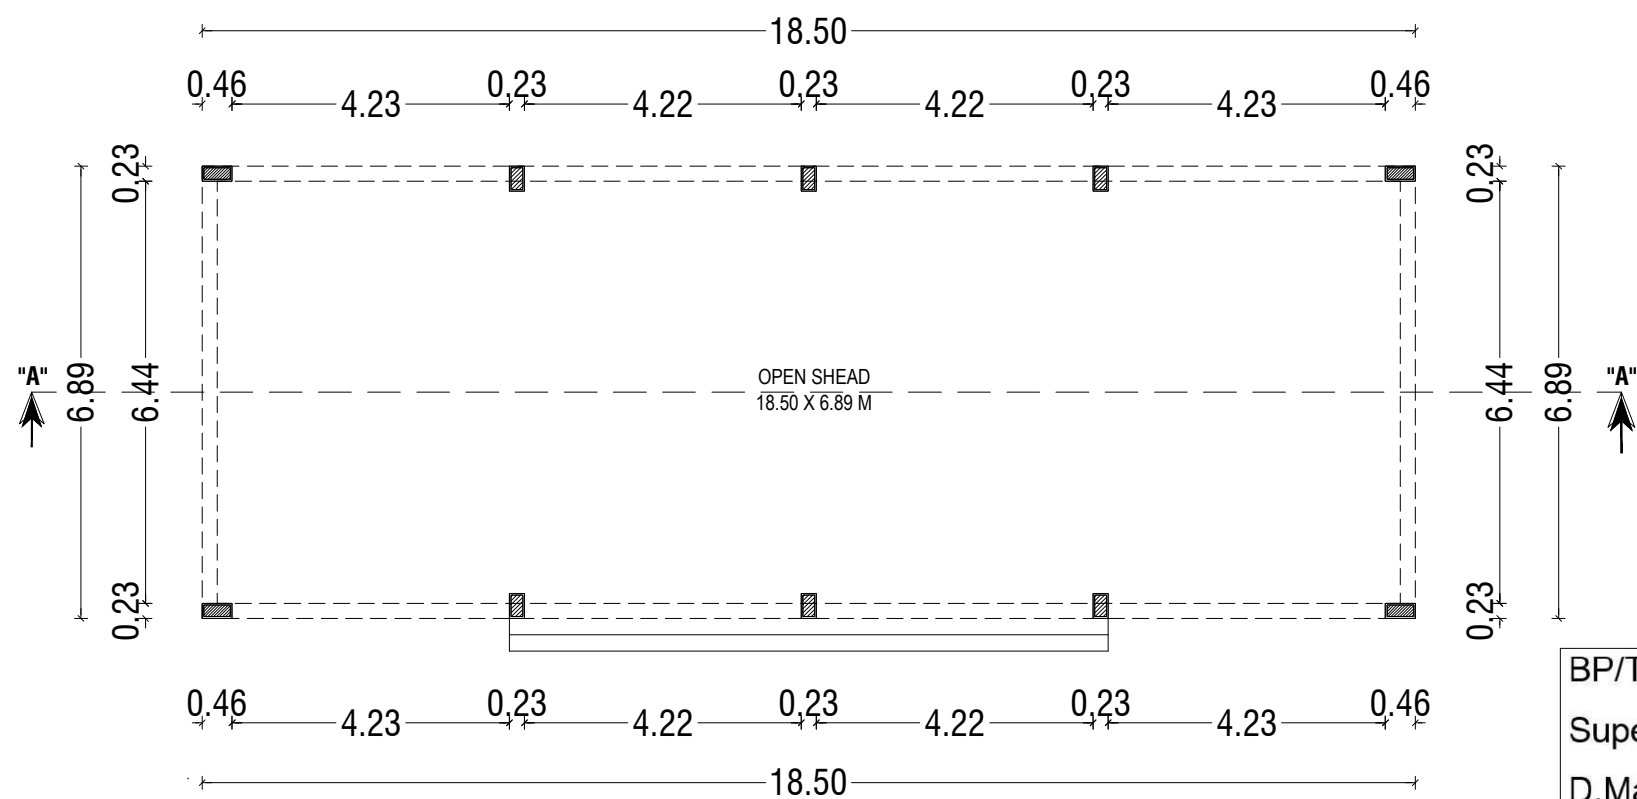

GROUND FLOOR PLAN

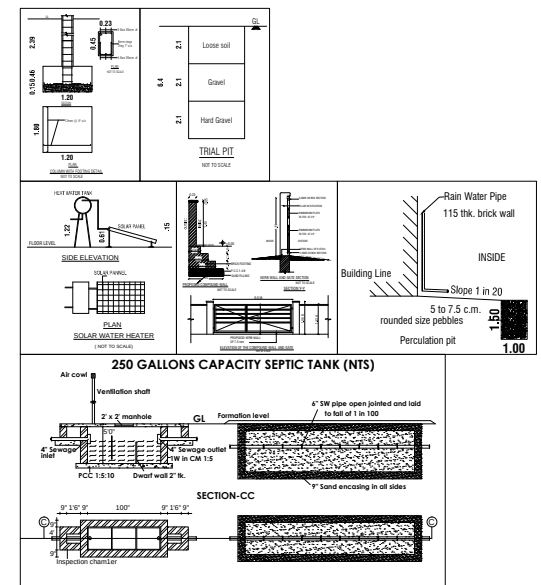

BUILDING PLAN SHOWING THE EXISTING AND PROPOSED
ADDITIONAL CONSTRUCTION OF A INSTITUTIONAL BUILDING IN
SF.NOS:- 3/1, 6/1, 2, 3, 4, 5, 9/1, 10/1, 2, 11/1, 2, 3, 4, 5, 6, 7, 12/1
AT PALAYAKOTTAI VILLAGE, KANGAYAM TALUK, TIRUPPUR
DISTRICT.

SCALE :- 1:100
INSTITUTIONAL BUILDING



AREA DETAILS:-	IN SQM	IN ACRE
AREA OF SITE AS PER FMB / PATTA	= 248550.00 Sqm	61.42 Acre
AREA OF SITE AS PER DOCUMENT	= 248550.00 Sqm	61.42 Acre
SUPER IMPOSED PLOT AREA	= 249731.00 Sqm	

EXISTING BUILDING AREA DETAILS:- (OPEN SHED)					
S.No	FLOOR	FSI	OTS AREA	NON-FSI	TOTAL
1	GROUND FLOOR	127.60	-	-	127.60
	TOTAL	127.60	-	-	127.60

D. Arun Kumar
D. ARUN KUMAR, B.E (CIVIL)
REGISTERED CONSTRUCTION ENGINEER
Reg No : Coimbatore LPA/CE/20/07/028
205, Alagesan Road, Saibaba Colony, Coimbatore - 641 011

REGISTERED CONSTRUCTION ENGINEER

S. Devanandan
Er.S. DEVANANDAN, M.E., (S.T.)
REGISTERED STRUCTURAL ENGINEER,
Reg. No : 01 / 2019 / RSE - GRI / ELPA
15, MARAPPA STREET - 3rd
ERODE - 638 009. Cell : 98430 26866
newpremierdev@gmail.com

REGISTERED STRUCTURAL ENGINEER


M. Bhuvanashundar
M. BHUVANASUNDAR
B.Arch., M.B.E.M., A.I.I.A., A.I.I.L.D.,
Registered Architect, Regd. No. CA/86/10288
SUNDAR SUNDARAM ARCHITECTS
126-A, Thiruganasambandam Road
RACE COURSE, COIMBATORE - 641018.

REGISTERED ENGINEER / ARCHITECT


For ERODE BUILDER EDUCATIONAL TRUST
[Signature]
TREASURER

OWNER / APPLICANT


BP/TCP[TD] No.89/2023
Supervisor: Tmt.Sebasti Rosali
D.Man : Thiru. Elanchezhiyan R.K
Surveyor / A.D.Man:Thiru S.Riswan

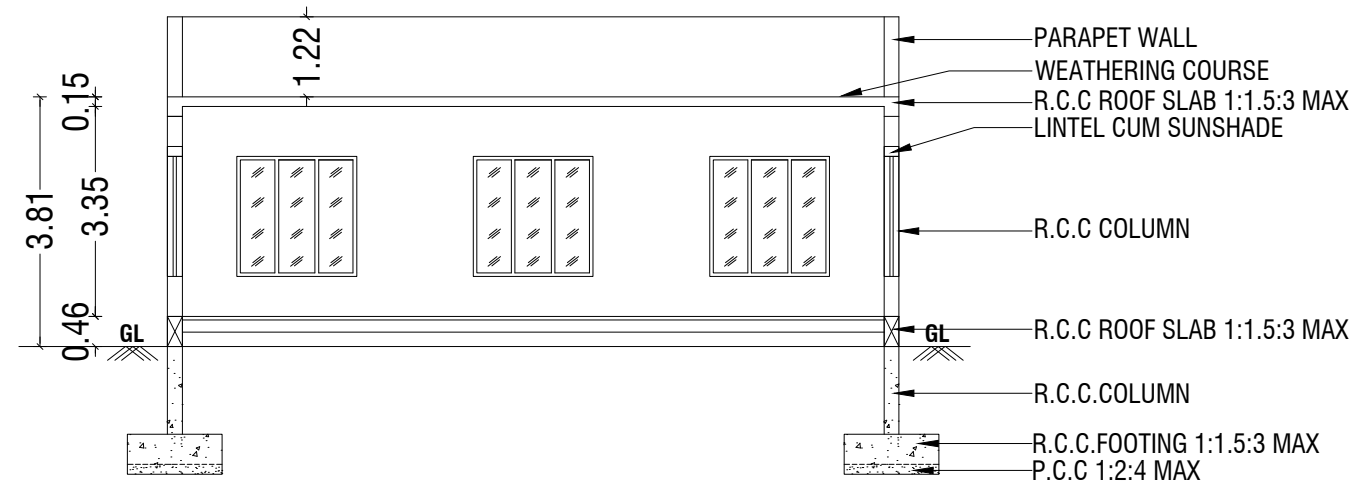


SECTION - "AA"

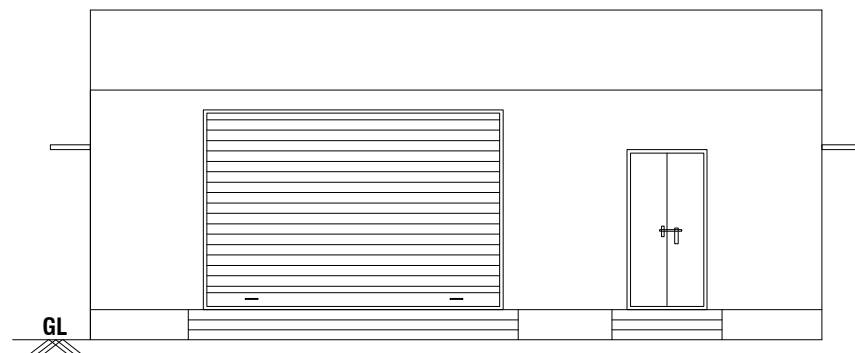

ELEVATION

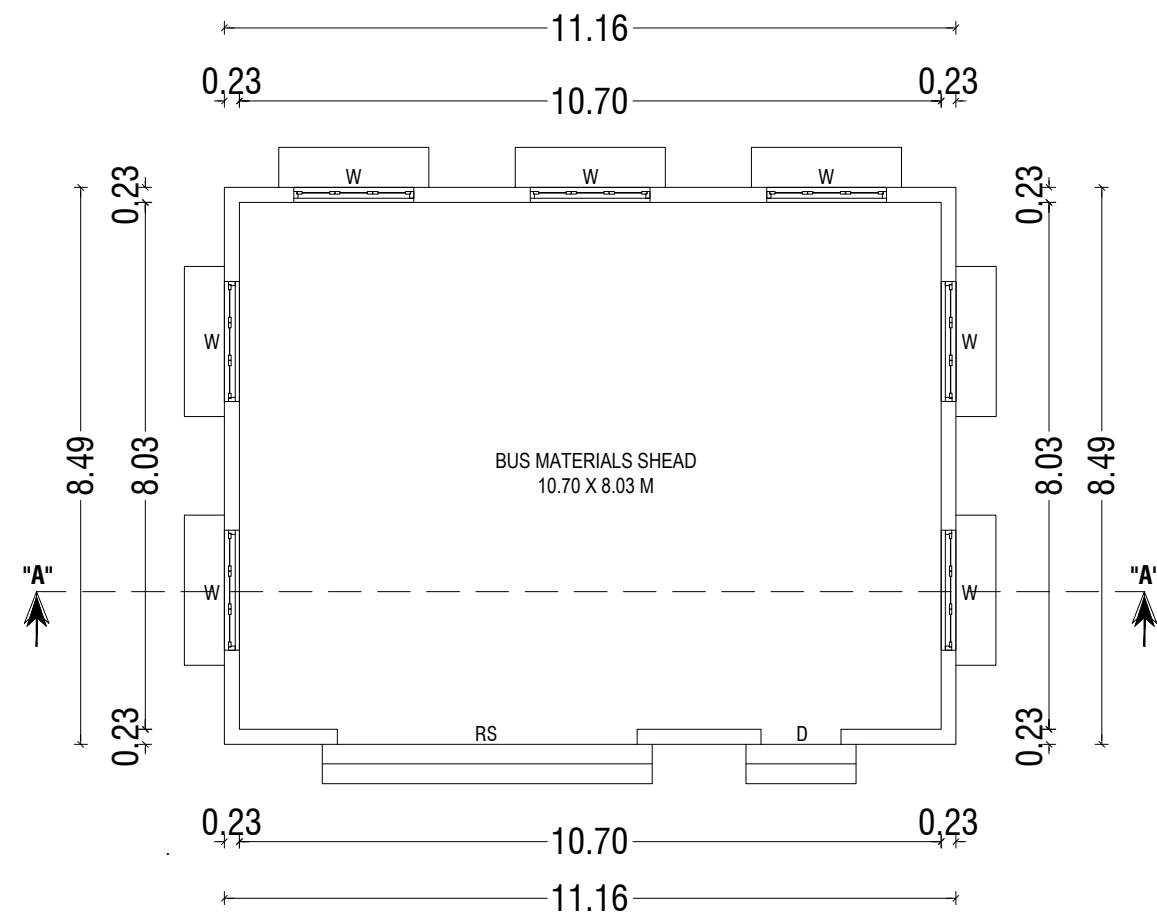

GROUND FLOOR PLAN

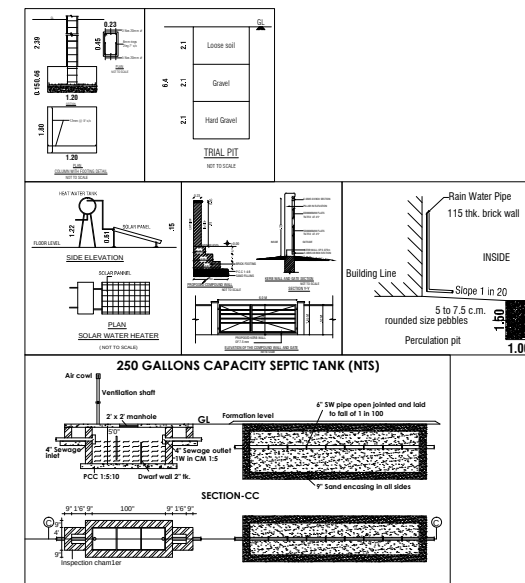

BP/TCP[TD] No.89/2023

Supervisor: Tmt.Sebasti Rosali

D.Man : Thiru. Elanchezhayan R.K

Surveyor / A.D.Man:Thiru S.Riswan

BUILDING PLAN SHOWING THE EXISTING AND PROPOSED
ADDITIONAL CONSTRUCTION OF A INSTITUTIONAL BUILDING IN
SF.NOS:- 3/1, 6/1, 2, 3, 4, 5, 9/1, 10/1, 2, 11/1, 2, 3, 4, 5, 6, 7, 12/1
AT PALAYAKOTTAI VILLAGE, KANGAYAM TALUK, TIRUPPUR
DISTRICT.

SCALE :- 1:100
INSTITUTIONAL BUILDING



AREA DETAILS:-	IN SQM	IN ACRE
AREA OF SITE AS PER FMB / PATT	= 248550.00 Sqm	61.42 Acre
AREA OF SITE AS PER DOCUMENT	= 248550.00 Sqm	61.42 Acre
SUPER IMPOSED PLOT AREA	= 249731.00 Sqm	

EXISTING BUILDING AREA DETAILS:- (BUS MATERIALS SHEAD)

S.No	FLOOR	FSI	OTS AREA	NON-FSI	TOTAL
1	GROUND FLOOR	94.80	-	-	94.80
	TOTAL	94.80	-	-	94.80

JOINERY DETAILS:-

SYM	JOINERY DETAILS	SIZE IN METER
RS	ROLLING SHUTTER	4.57 X 3.05
D	DOOR	1.22 X 2.44
W	WINDOW	1.83 X 1.83

D. Arun Kumar
D. ARUN KUMAR.,B.E (CIVIL)
REGISTERED CONSTRUCTION ENGINEER
Reg No : Coimbatore LPA/CE/20/07/028
205, Alagesan Road, Saibaba Colony, Coimbatore - 641 011

REGISTERED CONSTRUCTION ENGINEER

S. Devanandan
Er.S. DEVANANDAN, M.E., S.E.
REGISTERED STRUCTURAL ENGINEER,
Reg. No : 01 / 2019 / RSE - GRI / ELPA
15, MARAPPA STREET - 3rd
ERODE - 638 009. Cell : 98430 26866
newpremierdev@gmail.com

REGISTERED STRUCTURAL ENGINEER

M. Bhuvan Sundar
M. BHUVANASUNDAR
B.Arch., M.B.E.M., A.I.A., A.I.I.D.,
Registered Architect, Regd. No. CA/86/10288
SUNDARAM ARCHITECTS
126-A, Thiruganasambandam Road
RACE COURSE, COIMBATORE - 641018.


REGISTERED ENGINEER / ARCHITECT

For ERODE BUILDER EDUCATIONAL TRUST

S. R. Mani
TREASURER

OWNER / APPLICANT

SHEET NO: 44

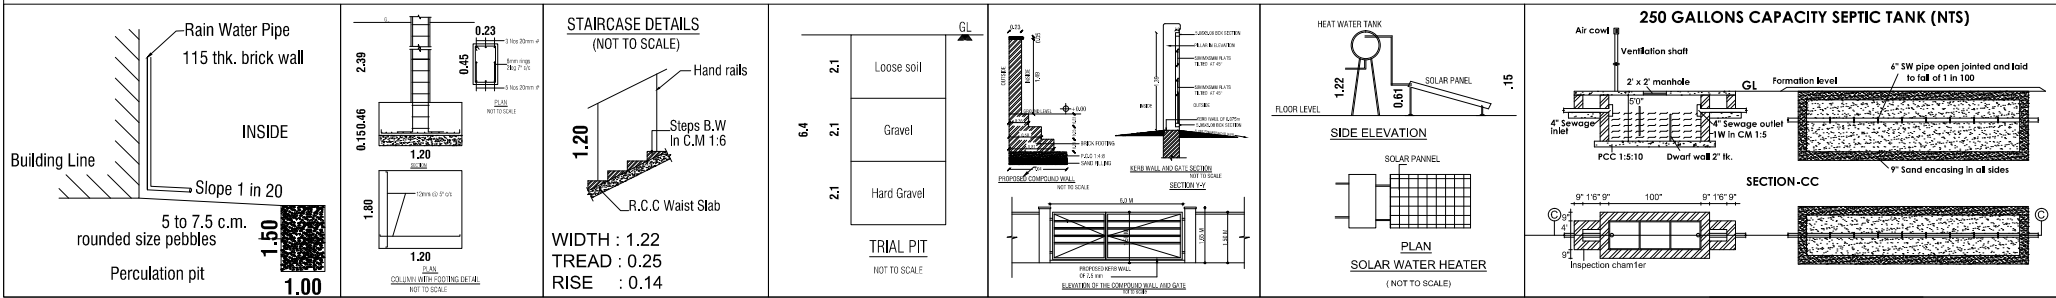

BP/TCP[TD] No.89/2023


Supervisor: Tmt.Sebasti Rosali

D.Man : Thiru. Elanchezhian R.K


Surveyor / A.D.Man:Thiru S.Riswan

OWNER / APPLICANT


SHEET NO: 45

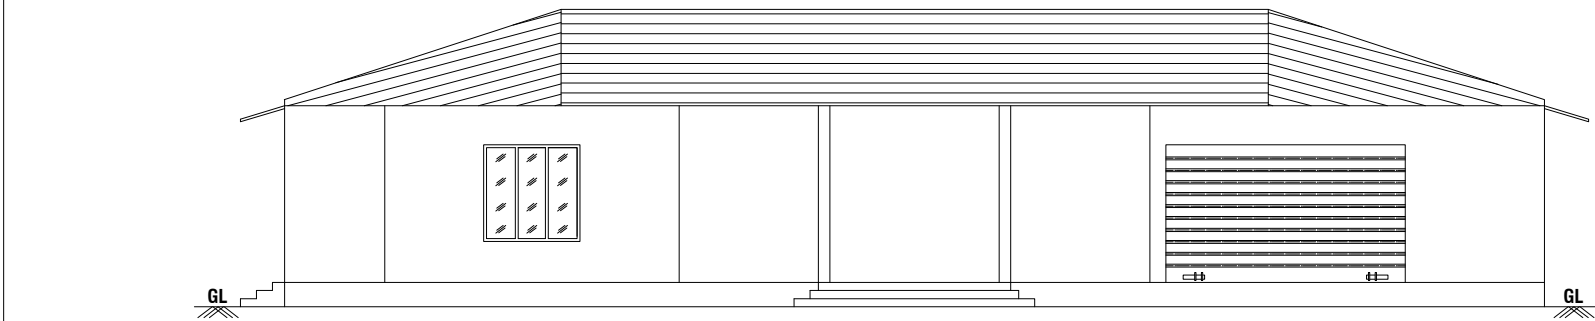

ELEVATION

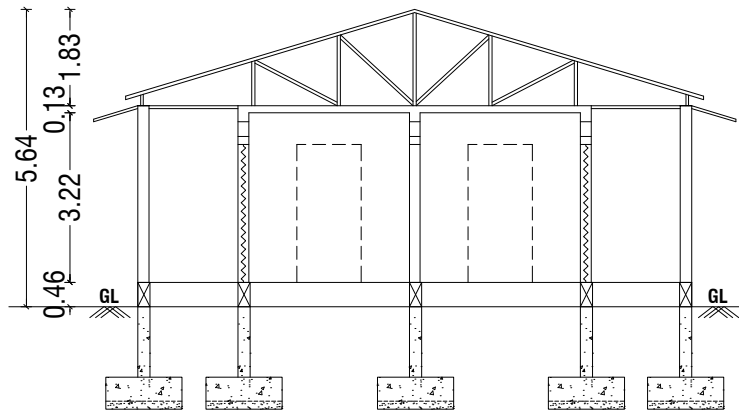

ELEVATION - "AA"

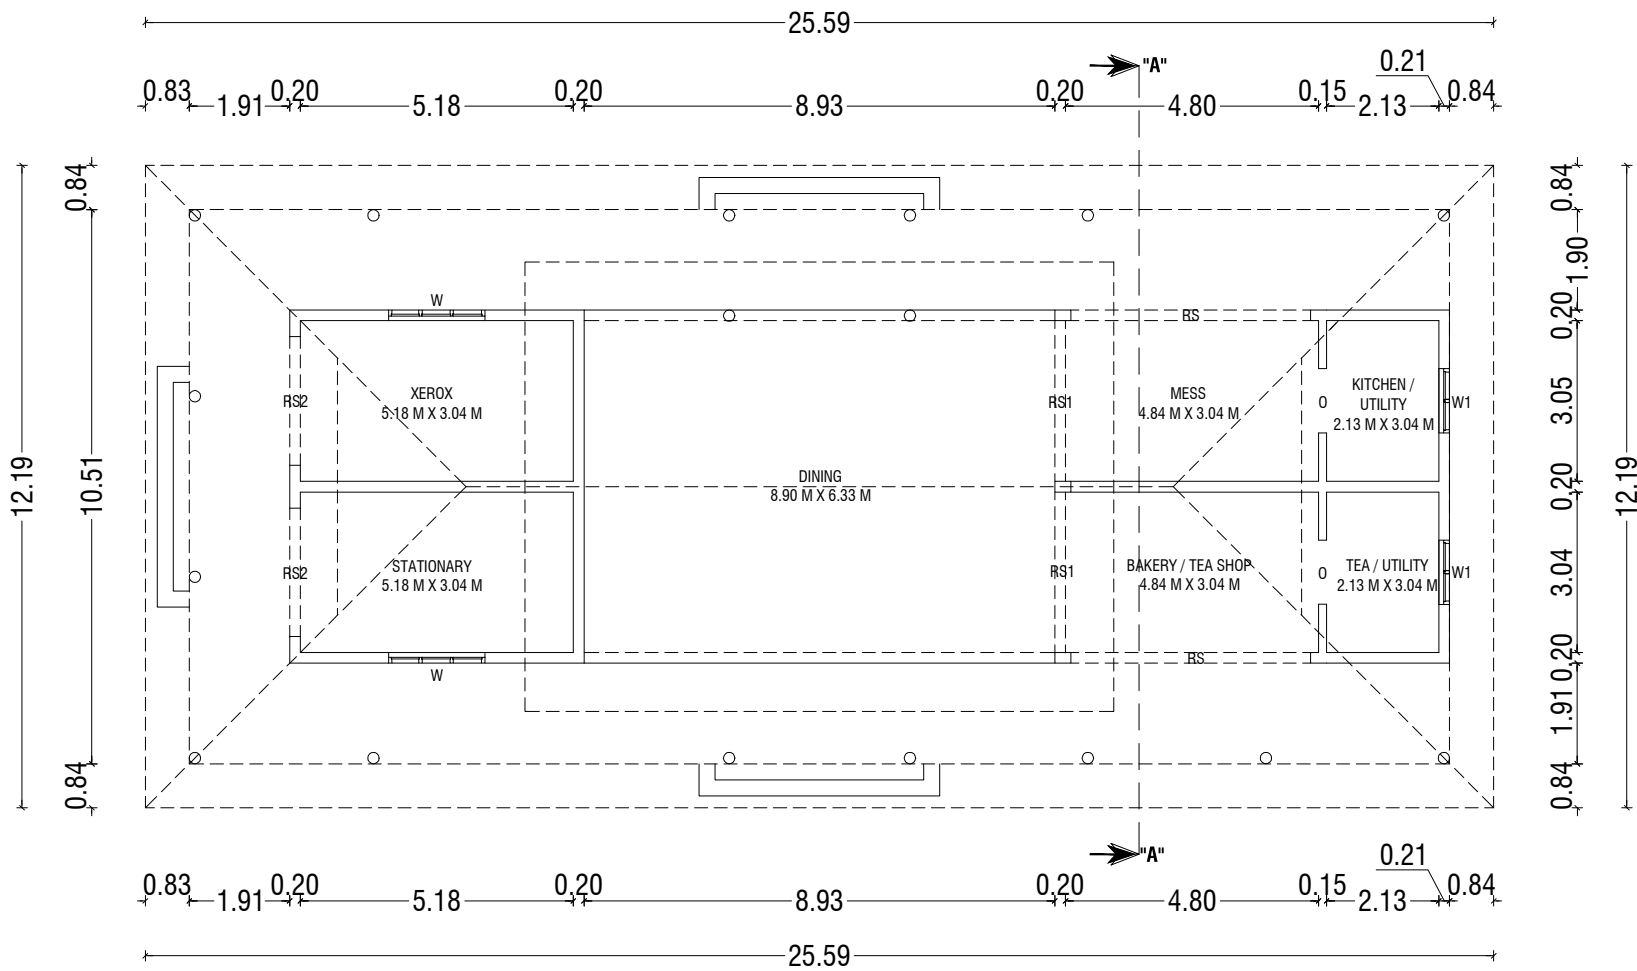

GROUND FLOOR PLAN

BUILDING PLAN SHOWING THE EXISTING AND PROPOSED ADDITIONAL CONSTRUCTION OF A INSTITUTIONAL BUILDING IN SF.NOS:- 3/1, 6/1, 2, 3, 4, 5, 9/1, 10/1, 2, 11/1, 2, 3, 4, 5, 6, 7, 12/1 AT PALAYAKOTTAI VILLAGE, KANGAYAM TALUK, TIRUPPUR DISTRICT.

SCALE :- 1:100
INSTITUTIONAL BUILDING



AREA DETAILS:-	IN SQM	IN ACRE
AREA OF SITE AS PER FMB / PATTA	= 248550.00 Sqm	61.42 Acre
AREA OF SITE AS PER DOCUMENT	= 248550.00 Sqm	61.42 Acre
SUPER IMPOSED PLOT AREA	= 249731.00 Sqm	

PROPOSED BUILDING AREA DETAILS:- (PRIVATE CANTEN)					
S.No	FLOOR	FSI	OTS AREA	NON-FSI	TOTAL
1	GROUND FLOOR	311.90	-	-	311.90
	TOTAL	311.90	-	-	311.90

JOINERY DETAILS:-		
SYM	JOINERY DETAILS	SIZE IN METER
RS	ROLLING SHUTTER	4.54 X 2.61
RS1	ROLLING SHUTTER	3.05 X 2.61
RS2	ROLLING SHUTTER	2.44 X 2.61
O	OPEN	2.44 X 2.61
W	WINDOW	1.83 X 1.83
W1	WINDOW	1.22 X 2.61

D. Arun Kumar
D. ARUN KUMAR, B.E (CIVIL)
REGISTERED CONSTRUCTION ENGINEER
Reg No : Coimbatore LPA/CE/20/07/028
205, Alagesan Road, Saibaba Colony, Coimbatore - 641 011

REGISTERED CONSTRUCTION ENGINEER

S. Devanandan
Er.S. DEVANANDAN, M.E (S.E.)
REGISTERED STRUCTURAL ENGINEER,
Reg. No : 01 / 2019 / RSE - GRI / ELPA
15, MARAPPA STREET - 3rd
ERODE - 638 009. Cell : 98430 26866
newpremierdev@gmail.com

REGISTERED STRUCTURAL ENGINEER

M. Bhuvan Sundar
M. BHUVANASUNDAR
B.Arch., M.B.E.M., A.I.I.A., A.I.I.I.D.,
Registered Architect, Regd. No. CA/86/10298
SUNDAR SUNDARAM ARCHITECTS
126-A, Thiruganasambandam Road
RACE COURSE, COIMBATORE - 641018.

REGISTERED ENGINEER / ARCHITECT

For **ERODE BUILDER EDUCATIONAL TRUST**

Tmt. Sebasthi Rosali
TREASURER

OWNER / APPLICANT

BUILDING PLAN SHOWING THE EXISTING AND PROPOSED
ADDITIONAL CONSTRUCTION OF A INSTITUTIONAL BUILDING IN
SF.NOS:- 3/1, 6/1, 2, 3, 4, 5, 9/1, 10/1, 2, 11/1, 2, 3, 4, 5, 6, 7, 12/1
AT PALAYAKOTTAI VILLAGE, KANGAYAM TALUK, TIRUPPUR
DISTRICT.

SCALE :- 1:100
INSTITUTIONAL BUILDING



AREA DETAILS:-	IN SQM	IN ACRE
AREA OF SITE AS PER FMB / PATT A	= 248550.00 Sqm	61.42 Acre
AREA OF SITE AS PER DOCUMENT	= 248550.00 Sqm	61.42 Acre
SUPER IMPOSED PLOT AREA	= 249731.00 Sqm	

PROPOSED BUILDING AREA DETAILS:- (BOYS HOSTEL-1)					
S.No	FLOOR	FSI	OTS AREA	NON-FSI	TOTAL
1	GROUND FLOOR	1024.80	88.60	-	1113.40
2	FIRST FLOOR	1024.80	88.60	-	1113.40
3	SECONDE FLOOR	1024.80	88.60	-	1113.40
4	THIRD FLOOR	1024.80	88.60	-	1113.40
5	TERRACE FLOOR	-	-	82.70	82.70
TOTAL		4099.20	354.40	82.70	4536.30

JOINERY DETAILS:-		
SYM	JOINERY DETAILS	SIZE IN METER
MD	MAIN DOOR	1.86 X 2.44
D	DOOR	1.22 X 2.44
D1	DOOR	0.86 X 2.44
O	OPEN	1.86 X 2.44
W	WINDOW	1.83 X 1.83
SW	WINDOW	1.83 X 1.37
V	VENTILATOR	1.83 X 0.91
V1	VENTILATOR	0.91 X 0.91

NOTE:-
* ALL DIMENSIONS ARE IN METRE
* ALL ROUND COMPOUND WALL PROVIDED.
* RAINWATER PERCOLATION PITS PROVIDED ALL ROUND THE SITE.
* S.T.P PROVIDED IN THE SE CORNER OF THE SITE.
* SUMP AND FIRE SUMP PROVIDED.
* LIGHTNING CONDUCTOR PROVIDED IN THE ROOF.
* FIRE EXTINGUISHER & EMERGENCY ALARM IS PROVIDED.


D. ARUN KUMAR.,B.E (CIVIL)
REGISTERED CONSTRUCTION ENGINEER
Reg No : Coimbatore LPA/CE/20/07/028
205, Alagesan Road, Saibaba Colony, Coimbatore - 641 011

REGISTERED CONSTRUCTION ENGINEER


Er. S. DEVANANDAN, M.E. (S.E.)
REGISTERED STRUCTURAL ENGINEER,
Reg. No : 01 / 2019 / RSE - GRI / ELPA
15, MARAPPA STREET - 3rd
ERODE - 638 009. Cell : 98430 26866
newpremierdev@gmail.com

REGISTERED STRUCTURAL ENGINEER


M. BHUVANASUNDAR
B.Arch., M.B.E.M., A.I.I.A., A.I.I.I.D.,
Registered Architect, Regd. No. CA/86/10288
SUNDAR SUNDARAM ARCHITECTS
126-A, Thiruganasambandam Road
RACE COURSE, COIMBATORE - 641018.


REGISTERED ENGINEER / ARCHITECT

For ERODE BUILDER EDUCATIONAL TRUST


TREASURER

OWNER / APPLICANT

SHEET NO: 46

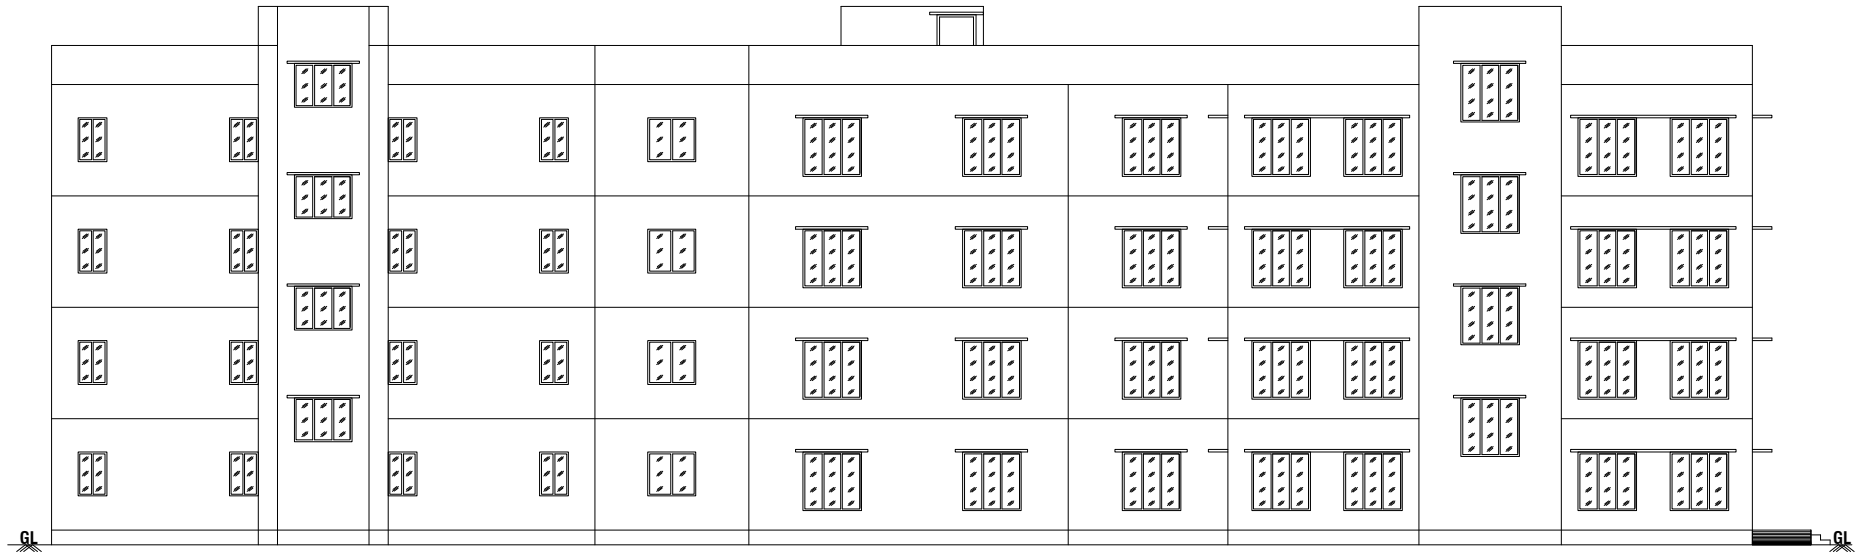

ELEVATION

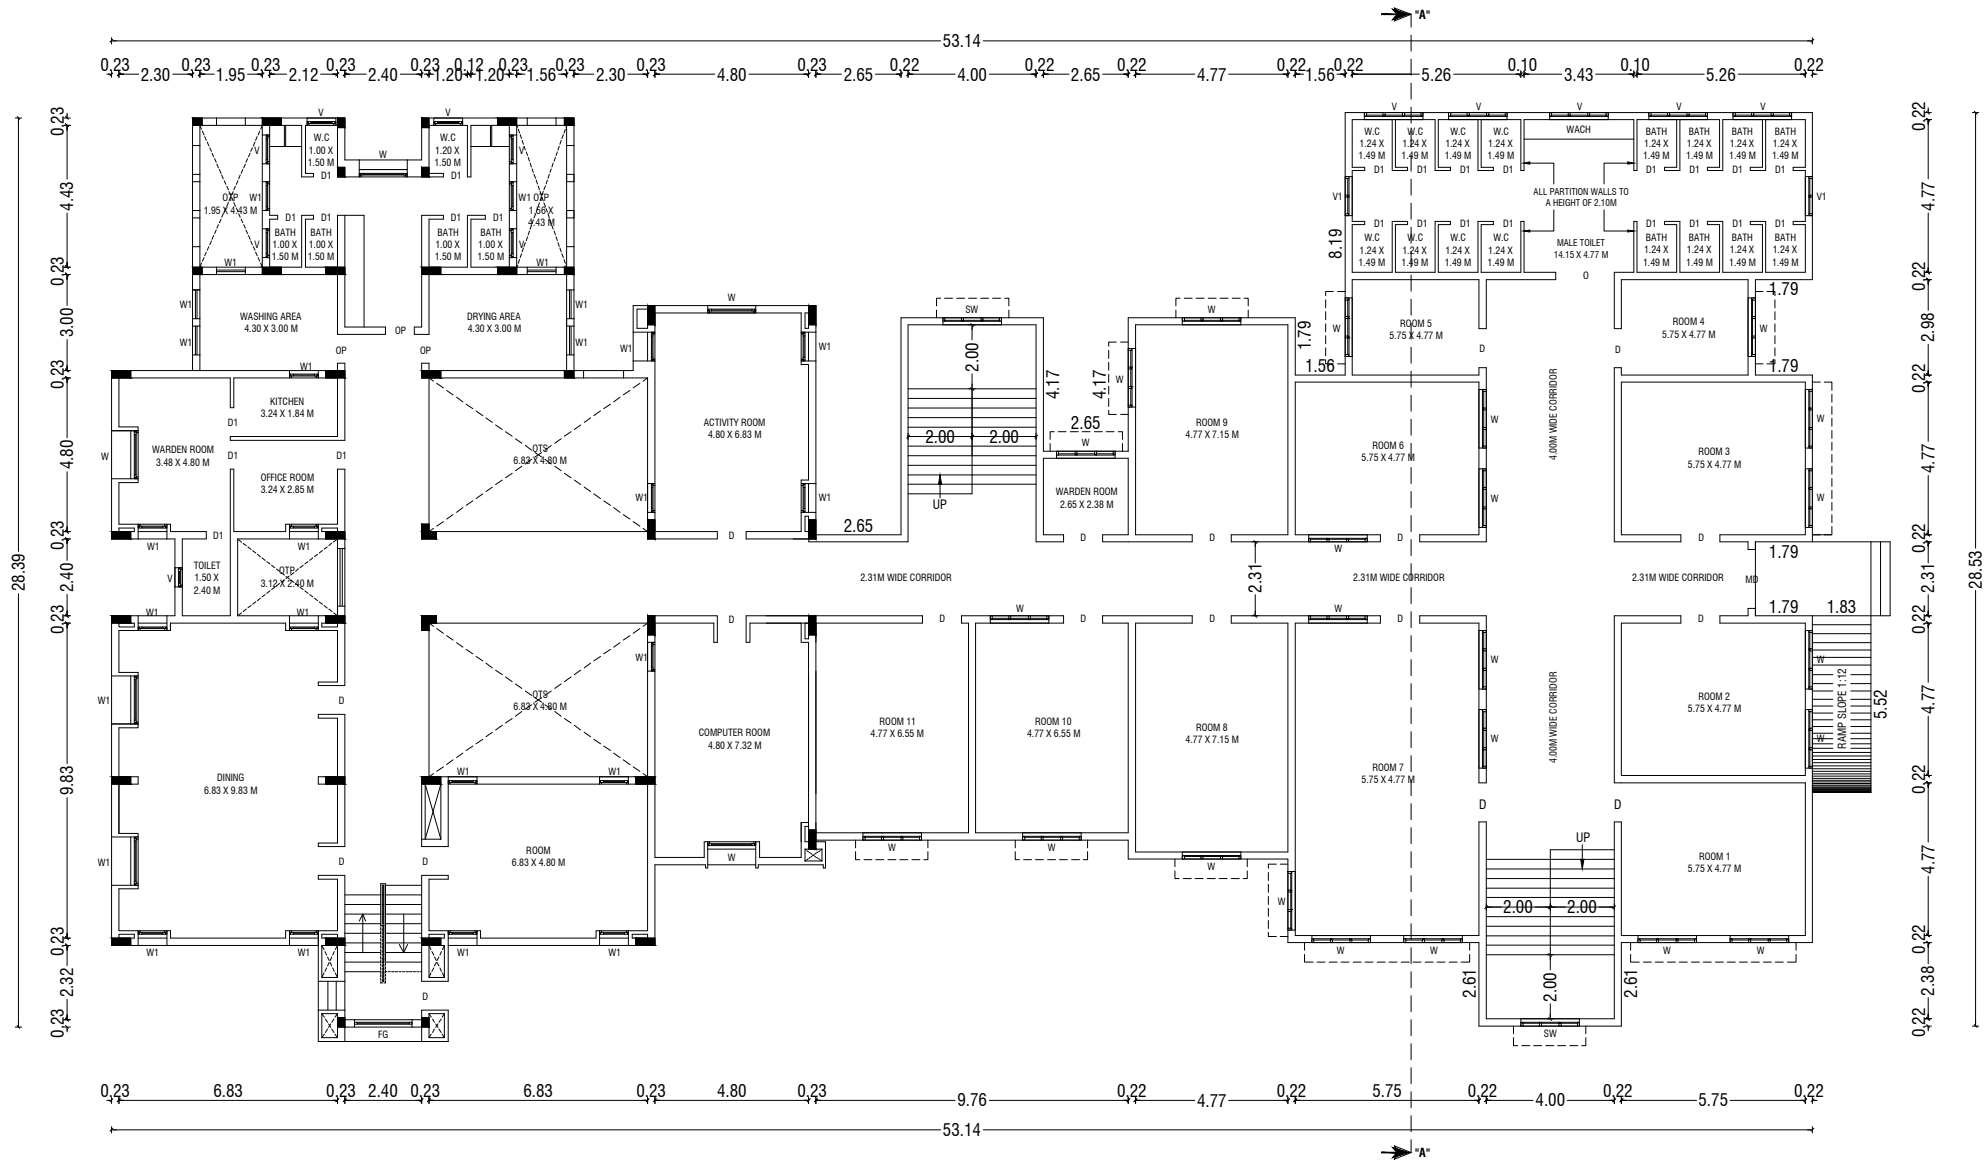

TYPICAL GROUND, FIRST, SECOND & THIRD FLOOR PLAN

Rain Water Pipe
115 thk. brick wall
INSIDE
Slope 1 in 20
5 to 7.5 c.m.
rounded size pebbles
Percolation pit

2.28
0.23
0.45
1.20
1.88
1.20
COLUMN AND FOOTING DETAIL
NOT TO SCALE


HEAT WATER TANK
SIDE ELEVATION
SOLAR WATER HEATER
(NOT TO SCALE)

250 GALLONS CAPACITY SEPTIC TANK (NTS)
Air vent
Ventilation shaft
7" x 2" manhole
4" drainage outlet
P.C.C. 1:5:10
Dredged with 2" R.L.
SECTION-CC
4" SW pipe open jointed and laid
to fall of 1 in 100
5" sand enclosing in all sides


STAIRCASE DETAILS
(NOT TO SCALE)
Hand rails
Steps B.W
in C.M 1:6
R.C.C Waist Slab
WIDTH : 2.00
TREAD : 0.30
RISE : 0.15

GROUND FLOOR PLAN
Loose soil
Gravel
Hard Gravel
TRIAL PIT
NOT TO SCALE


BP/TCP[TD] No.89/2023
Supervisor: Tmt.Sebasti Rosali
D.Man : Thiru. Elanchezhayan R.K
Surveyor / A.D.Man:Thiru S.Riswan

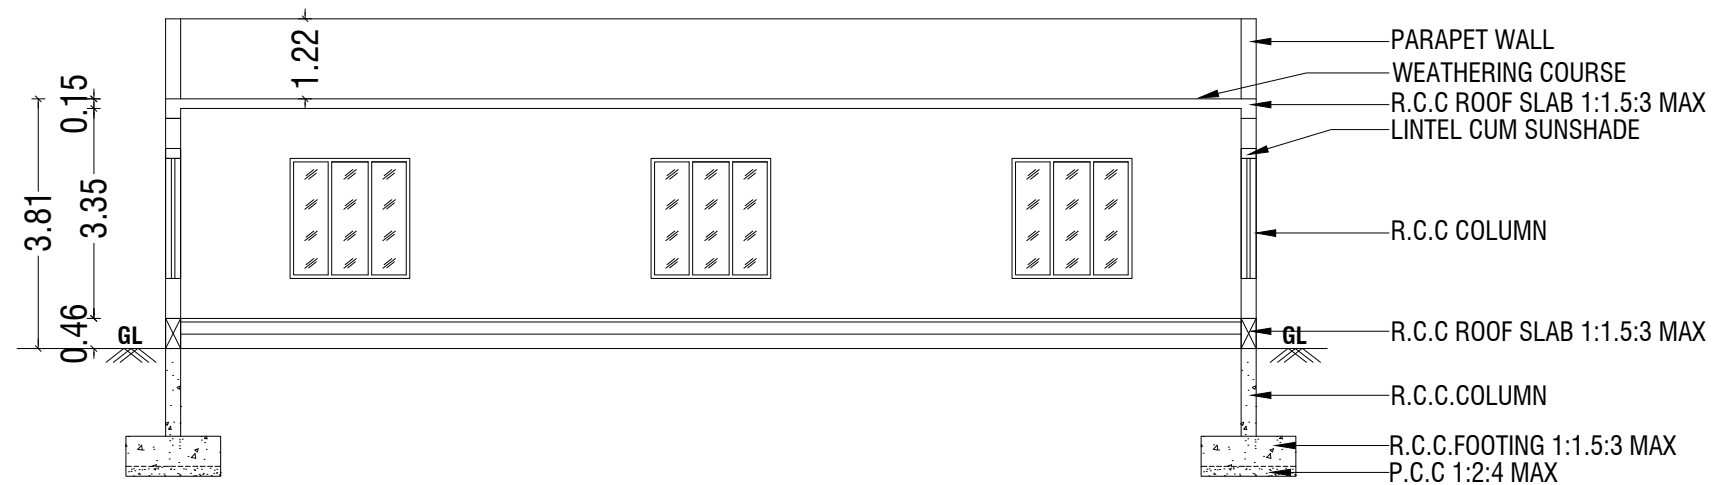


SECTION - "AA"

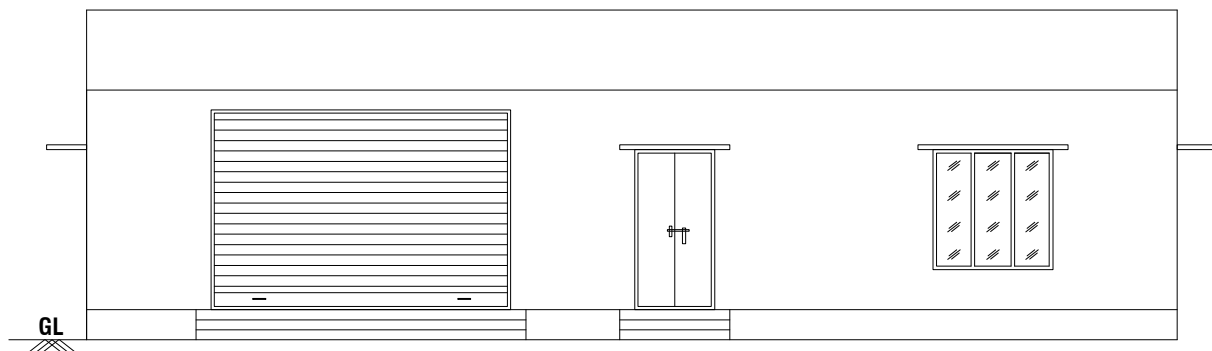

ELEVATION

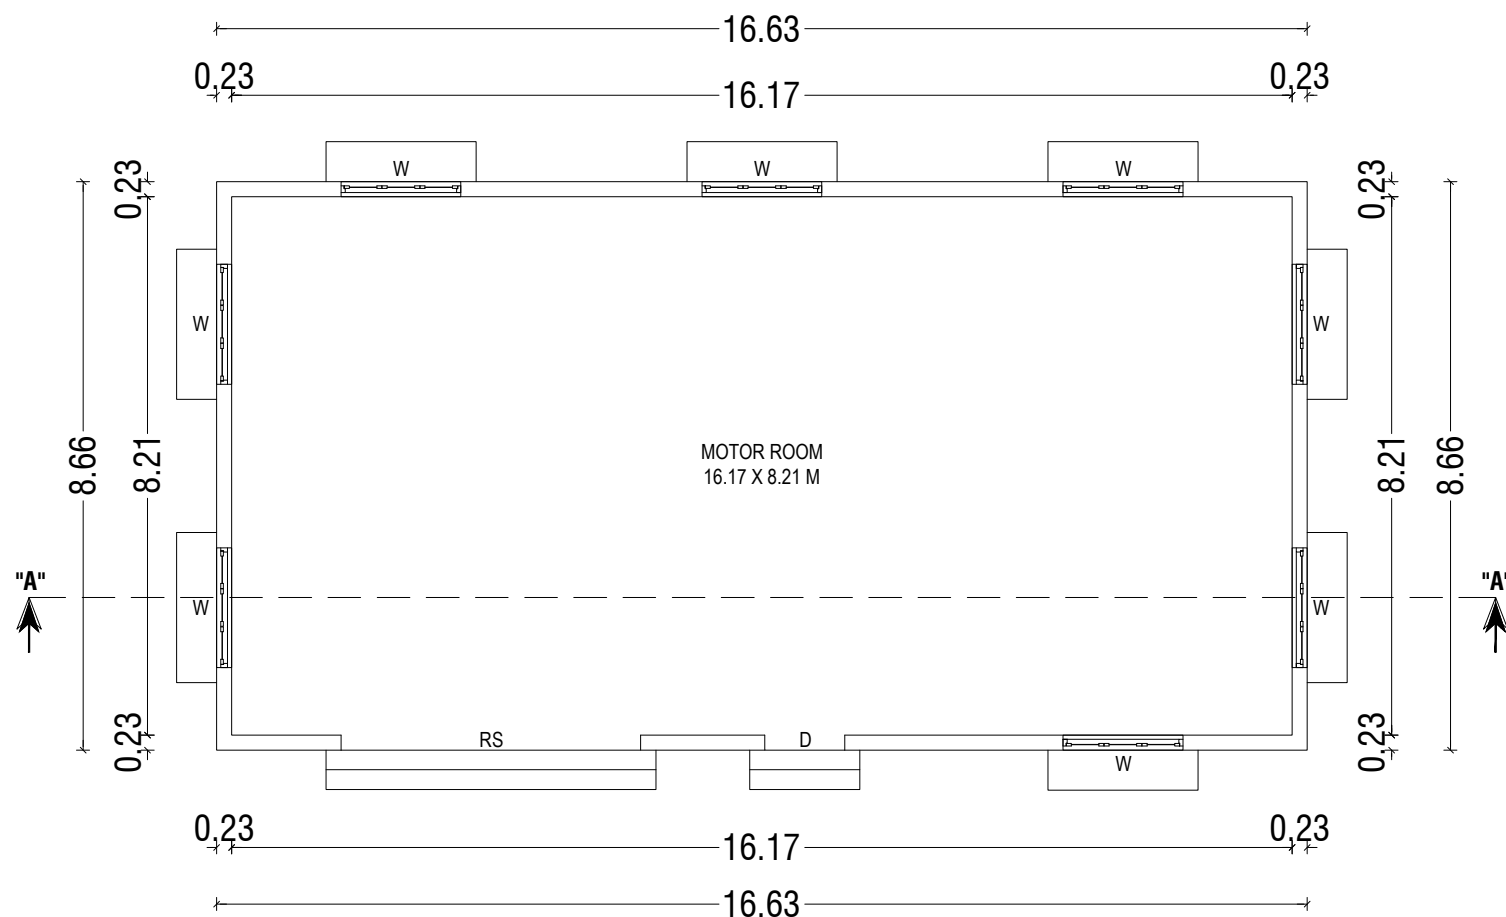

GROUND FLOOR PLAN

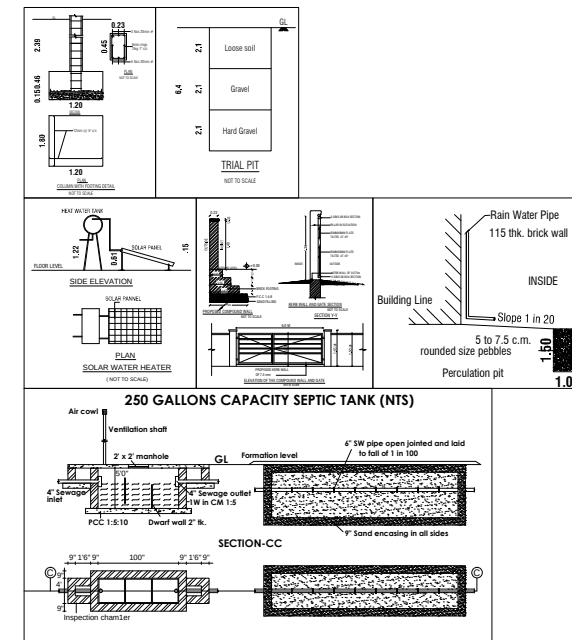

BP/TCP[TD] No.89/2023

Supervisor: Tmt.Sebasti Rosali

D.Man : Thiru. Elanchezhiyan R.K

Surveyor / A.D.Man:Thiru S.Riswan

BUILDING PLAN SHOWING THE EXISTING AND PROPOSED
ADDITIONAL CONSTRUCTION OF A INSTITUTIONAL BUILDING IN
SF.NOS:- 3/1, 6/1, 2, 3, 4, 5, 9/1, 10/1, 2, 11/1, 2, 3, 4, 5, 6, 7, 12/1
AT PALAYAKOTTAI VILLAGE, KANGAYAM TALUK, TIRUPPUR
DISTRICT.

SCALE :- 1:100
INSTITUTIONAL BUILDING



AREA DETAILS:-	IN SQM	IN ACRE
AREA OF SITE AS PER FMB / PATTA	= 248550.00 Sqm	61.42 Acre
AREA OF SITE AS PER DOCUMENT	= 248550.00 Sqm	61.42 Acre
SUPER IMPOSED PLOT AREA	= 249731.00 Sqm	

EXISTING BUILDING AREA DETAILS:- (MOTOR ROOM)

S.No	FLOOR	FSI	OTS AREA	NON-FSI	TOTAL
1	GROUND FLOOR	144.10	-	-	144.10
	TOTAL	144.10	-	-	144.10

SYM	JOINERY DETAILS	SIZE IN METER
RS	ROLLING SHUTTER	4.57 X 3.05
D	DOOR	1.22 X 2.44
W	WINDOW	1.83 X 1.83

D. Arun Kumar
D. ARUN KUMAR.,B.E (CIVIL)
REGISTERED CONSTRUCTION ENGINEER
Reg No : Coimbatore LPA/CE/20/07/028
205, Alagesan Road, Saibaba Colony, Coimbatore - 641 011

REGISTERED CONSTRUCTION ENGINEER

S. Devanandan
Er.S. DEVANANDAN, M.E. (S.E.)
REGISTERED STRUCTURAL ENGINEER,
Reg. No : 01 / 2019 / RSE - GRI / ELPA
15, MARAPPA STREET - 3rd
ERODE - 638 009. Cell : 98430 26866
newpremierdev@gmail.com

REGISTERED STRUCTURAL ENGINEER


M. Bhuvanashundar
M. BHUVANASUNDAR
B.Arch., M.B.E.M., A.I.I.A., A.I.I.D.,
Registered Architect, Regd. No. CA/86/10288
SUNDAR SUNDARAM ARCHITECTS
126-A, Thiruganasambandam Road
RACE COURSE, COIMBATORE - 641018.

REGISTERED ENGINEER / ARCHITECT


For ERODE BUILDER EDUCATIONAL TRUST
Treasurer
TREASURER

OWNER / APPLICANT


SHEET NO: 48

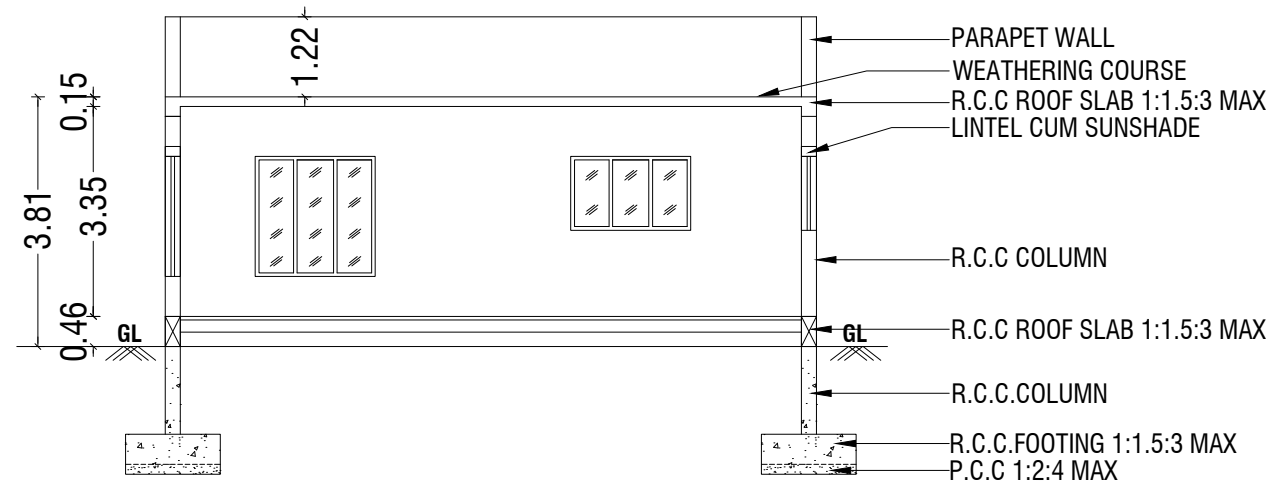


SECTION - "AA"

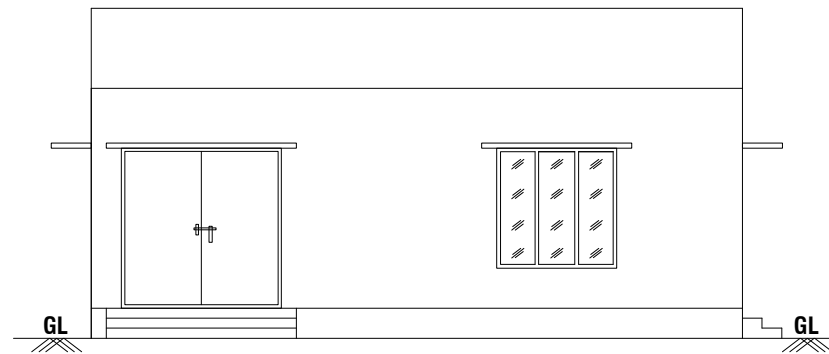

ELEVATION

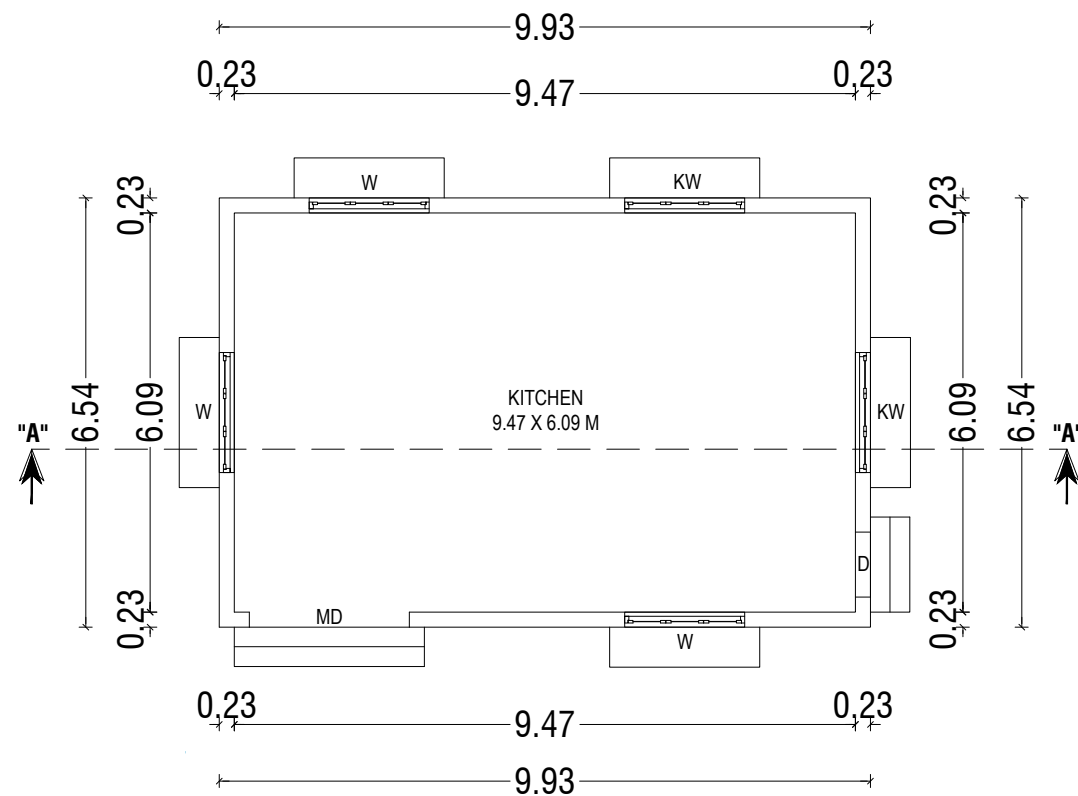

GROUND FLOOR PLAN

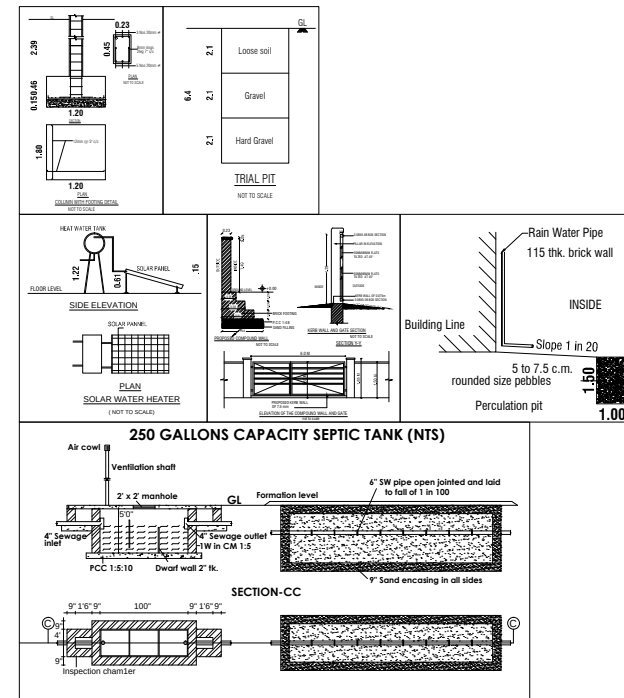

BP/TCP[TD] No.89/2023

Supervisor: Tmt.Sebasti Rosali

D.Man : Thiru. Elanchezhian R.K

Surveyor / A.D.Man:Thiru S.Riswan

BUILDING PLAN SHOWING THE EXISTING AND PROPOSED
ADDITIONAL CONSTRUCTION OF A INSTITUTIONAL BUILDING IN
SF.NOS:- 3/1, 6/1, 2, 3, 4, 5, 9/1, 10/1, 2, 11/1, 2, 3, 4, 5, 6, 7, 12/1
AT PALAYAKOTTAI VILLAGE, KANGAYAM TALUK, TIRUPPUR
DISTRICT.

SCALE :- 1:100
INSTITUTIONAL BUILDING



AREA DETAILS:-	IN SQM	IN ACRE
AREA OF SITE AS PER FMB / PATTA	= 248550.00 Sqm	61.42 Acre
AREA OF SITE AS PER DOCUMENT	= 248550.00 Sqm	61.42 Acre
SUPER IMPOSED PLOT AREA	= 249731.00 Sqm	

EXISTING BUILDING AREA DETAILS:- (KITCHEN BLOCK)

S.No	FLOOR	FSI	OTS AREA	NON-FSI	TOTAL
1	GROUND FLOOR	65.00	-	-	65.00
	TOTAL	65.00	-	-	65.00

JOINERY DETAILS:-

SYM	JOINERY DETAILS	SIZE IN METER
MD	MAIN DOOR	2.44 X 2.44
D	DOOR	1.22 X 2.44
W	WINDOW	1.83 X 1.83
KW	WINDOW	1.83 X 1.07

D. Arun Kumar
D. ARUN KUMAR.,B.E (CIVIL)
REGISTERED CONSTRUCTION ENGINEER
Reg No : Coimbatore LPA/CE/20/07/028
205, Alagesan Road, Saibaba Colony, Coimbatore - 641 011

REGISTERED CONSTRUCTION ENGINEER

S. Devanandan
Er.S. DEVANANDAN, M.E., B.E.,
REGISTERED STRUCTURAL ENGINEER,
Reg. No : 01 / 2019 / RSE - GRI / ELPA
15, MARAPPA STREET - 3rd
ERODE - 638 009. Cell : 98430 26866
newpremierdev@gmail.com

REGISTERED STRUCTURAL ENGINEER

M. Bhuvan Sundar
M. BHUVANASUNDAR
B.Arch., M.B.E.M., A.I.I.A., A.I.I.D.,
Registered Architect, Regd. No. CA/86/10288
SUNDAR SUNDARAM ARCHITECTS
126-A, Thiruganasambandam Road
RACE COURSE, COIMBATORE - 641018.

REGISTERED ENGINEER / ARCHITECT

For ERODE BUILDER EDUCATIONAL TRUST
Treasurer
TREASURER

OWNER / APPLICANT

SHEET NO: 49



SHEET NO: 50

