

PP

APPROVAL RECORD

Planning Permission

Tiruppur

Tiruppur district, Tamil Nadu

APPROVAL TYPE

Building Plan


ISSUING AUTHORITY

DTCP


The approval as the planning authority issued it, reproduced in full behind this page.

An approval speaks to what was sanctioned, not to what was built. Completion is a separate record.




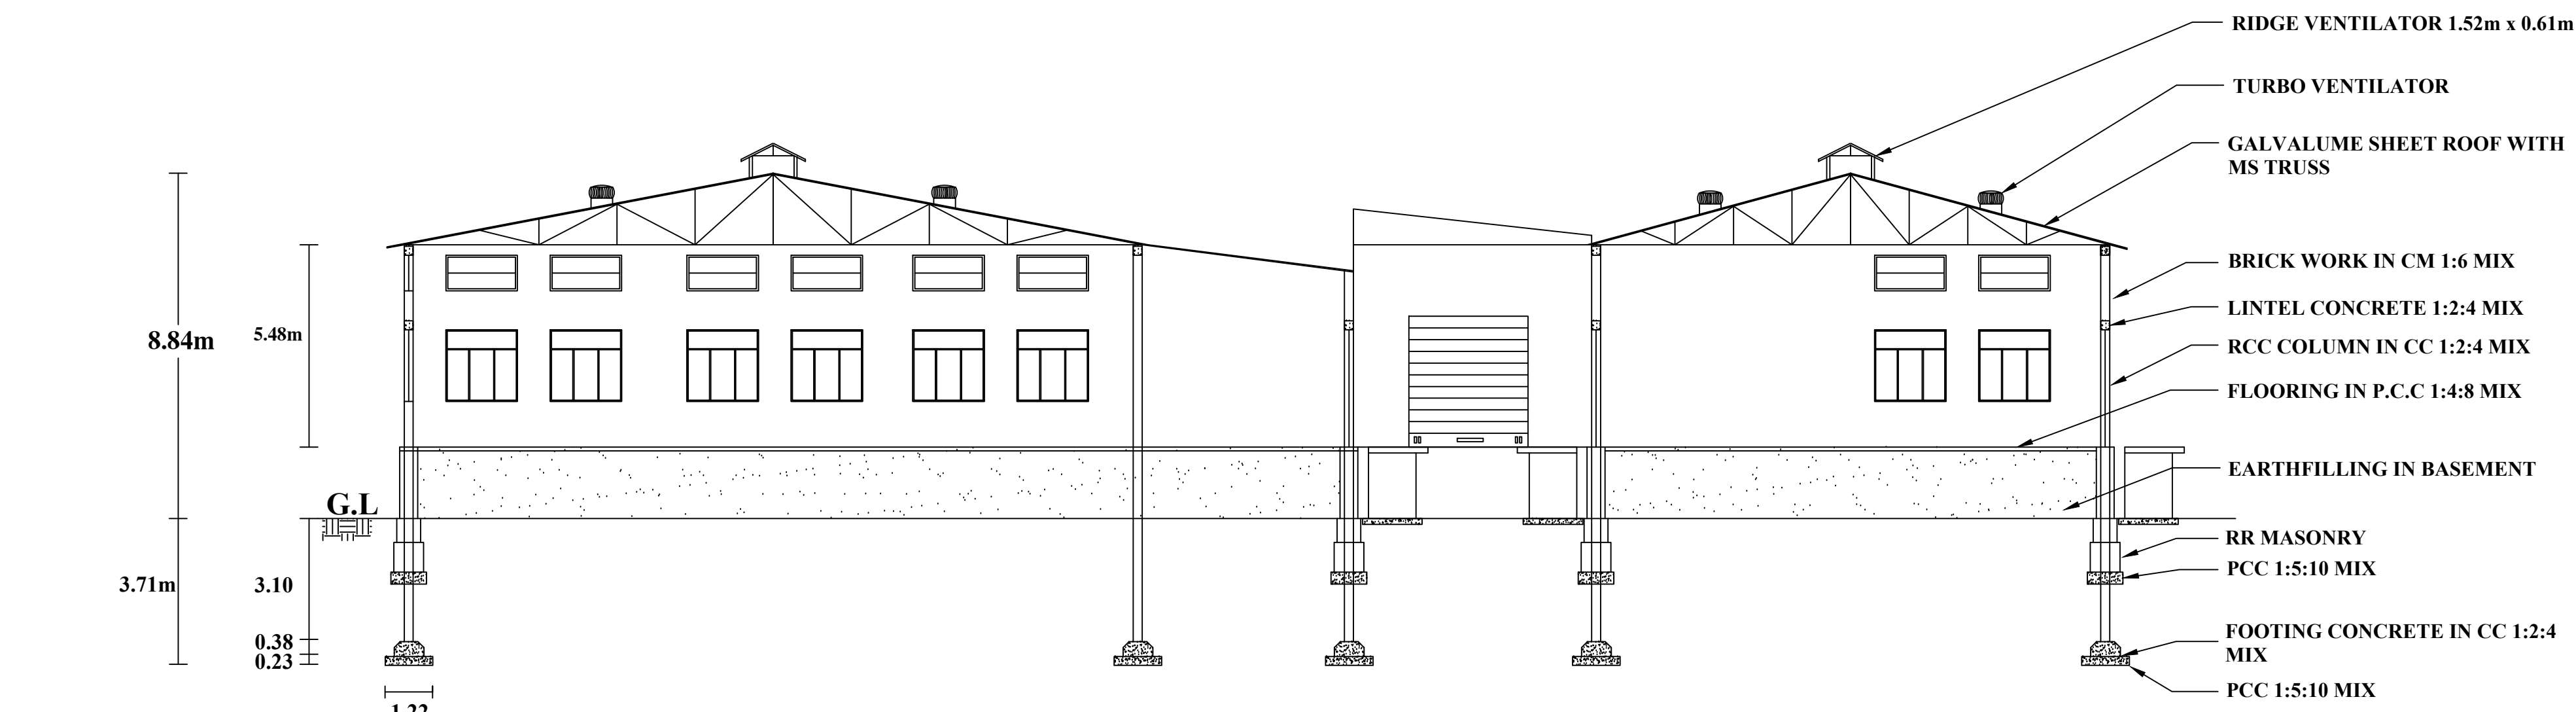


SECTION ON "AA"

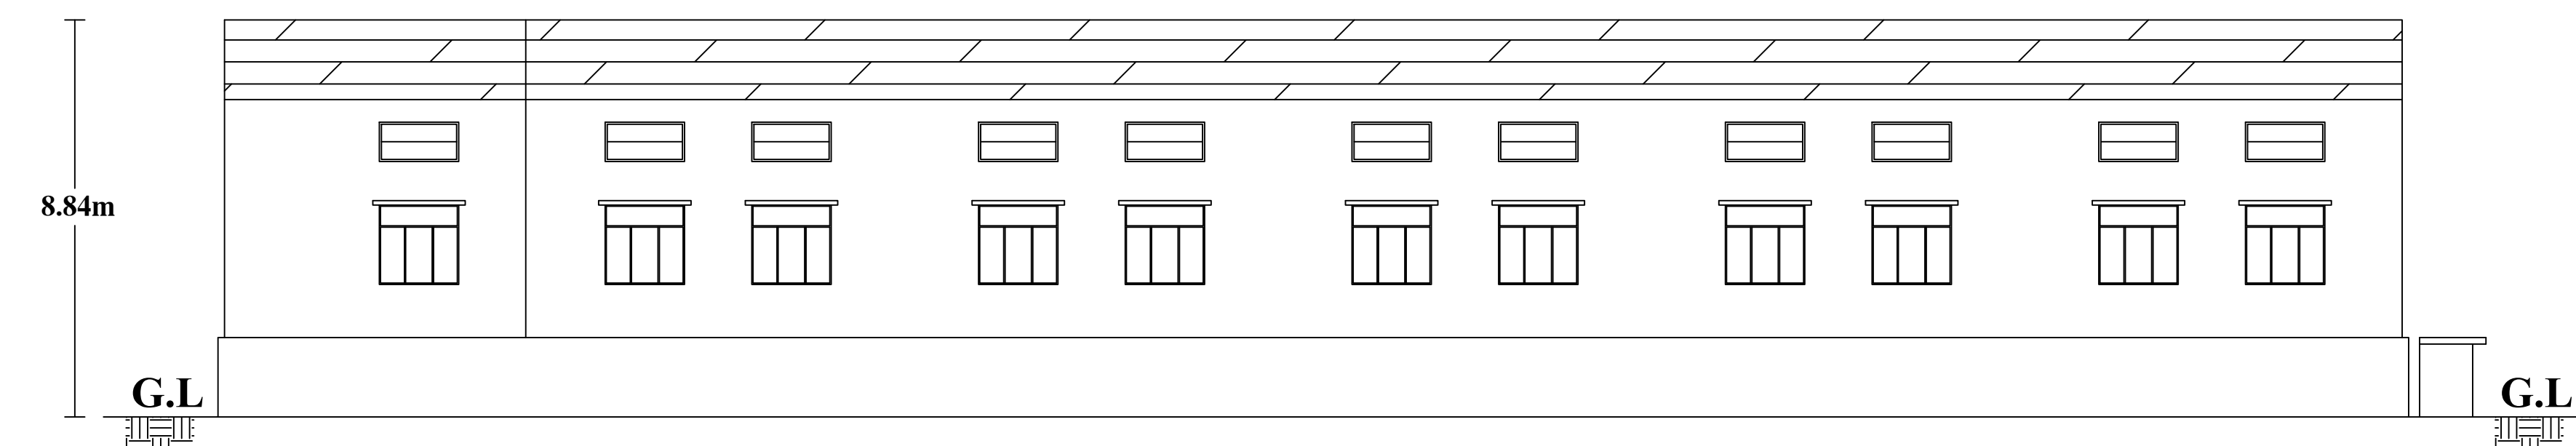

ELEVATION

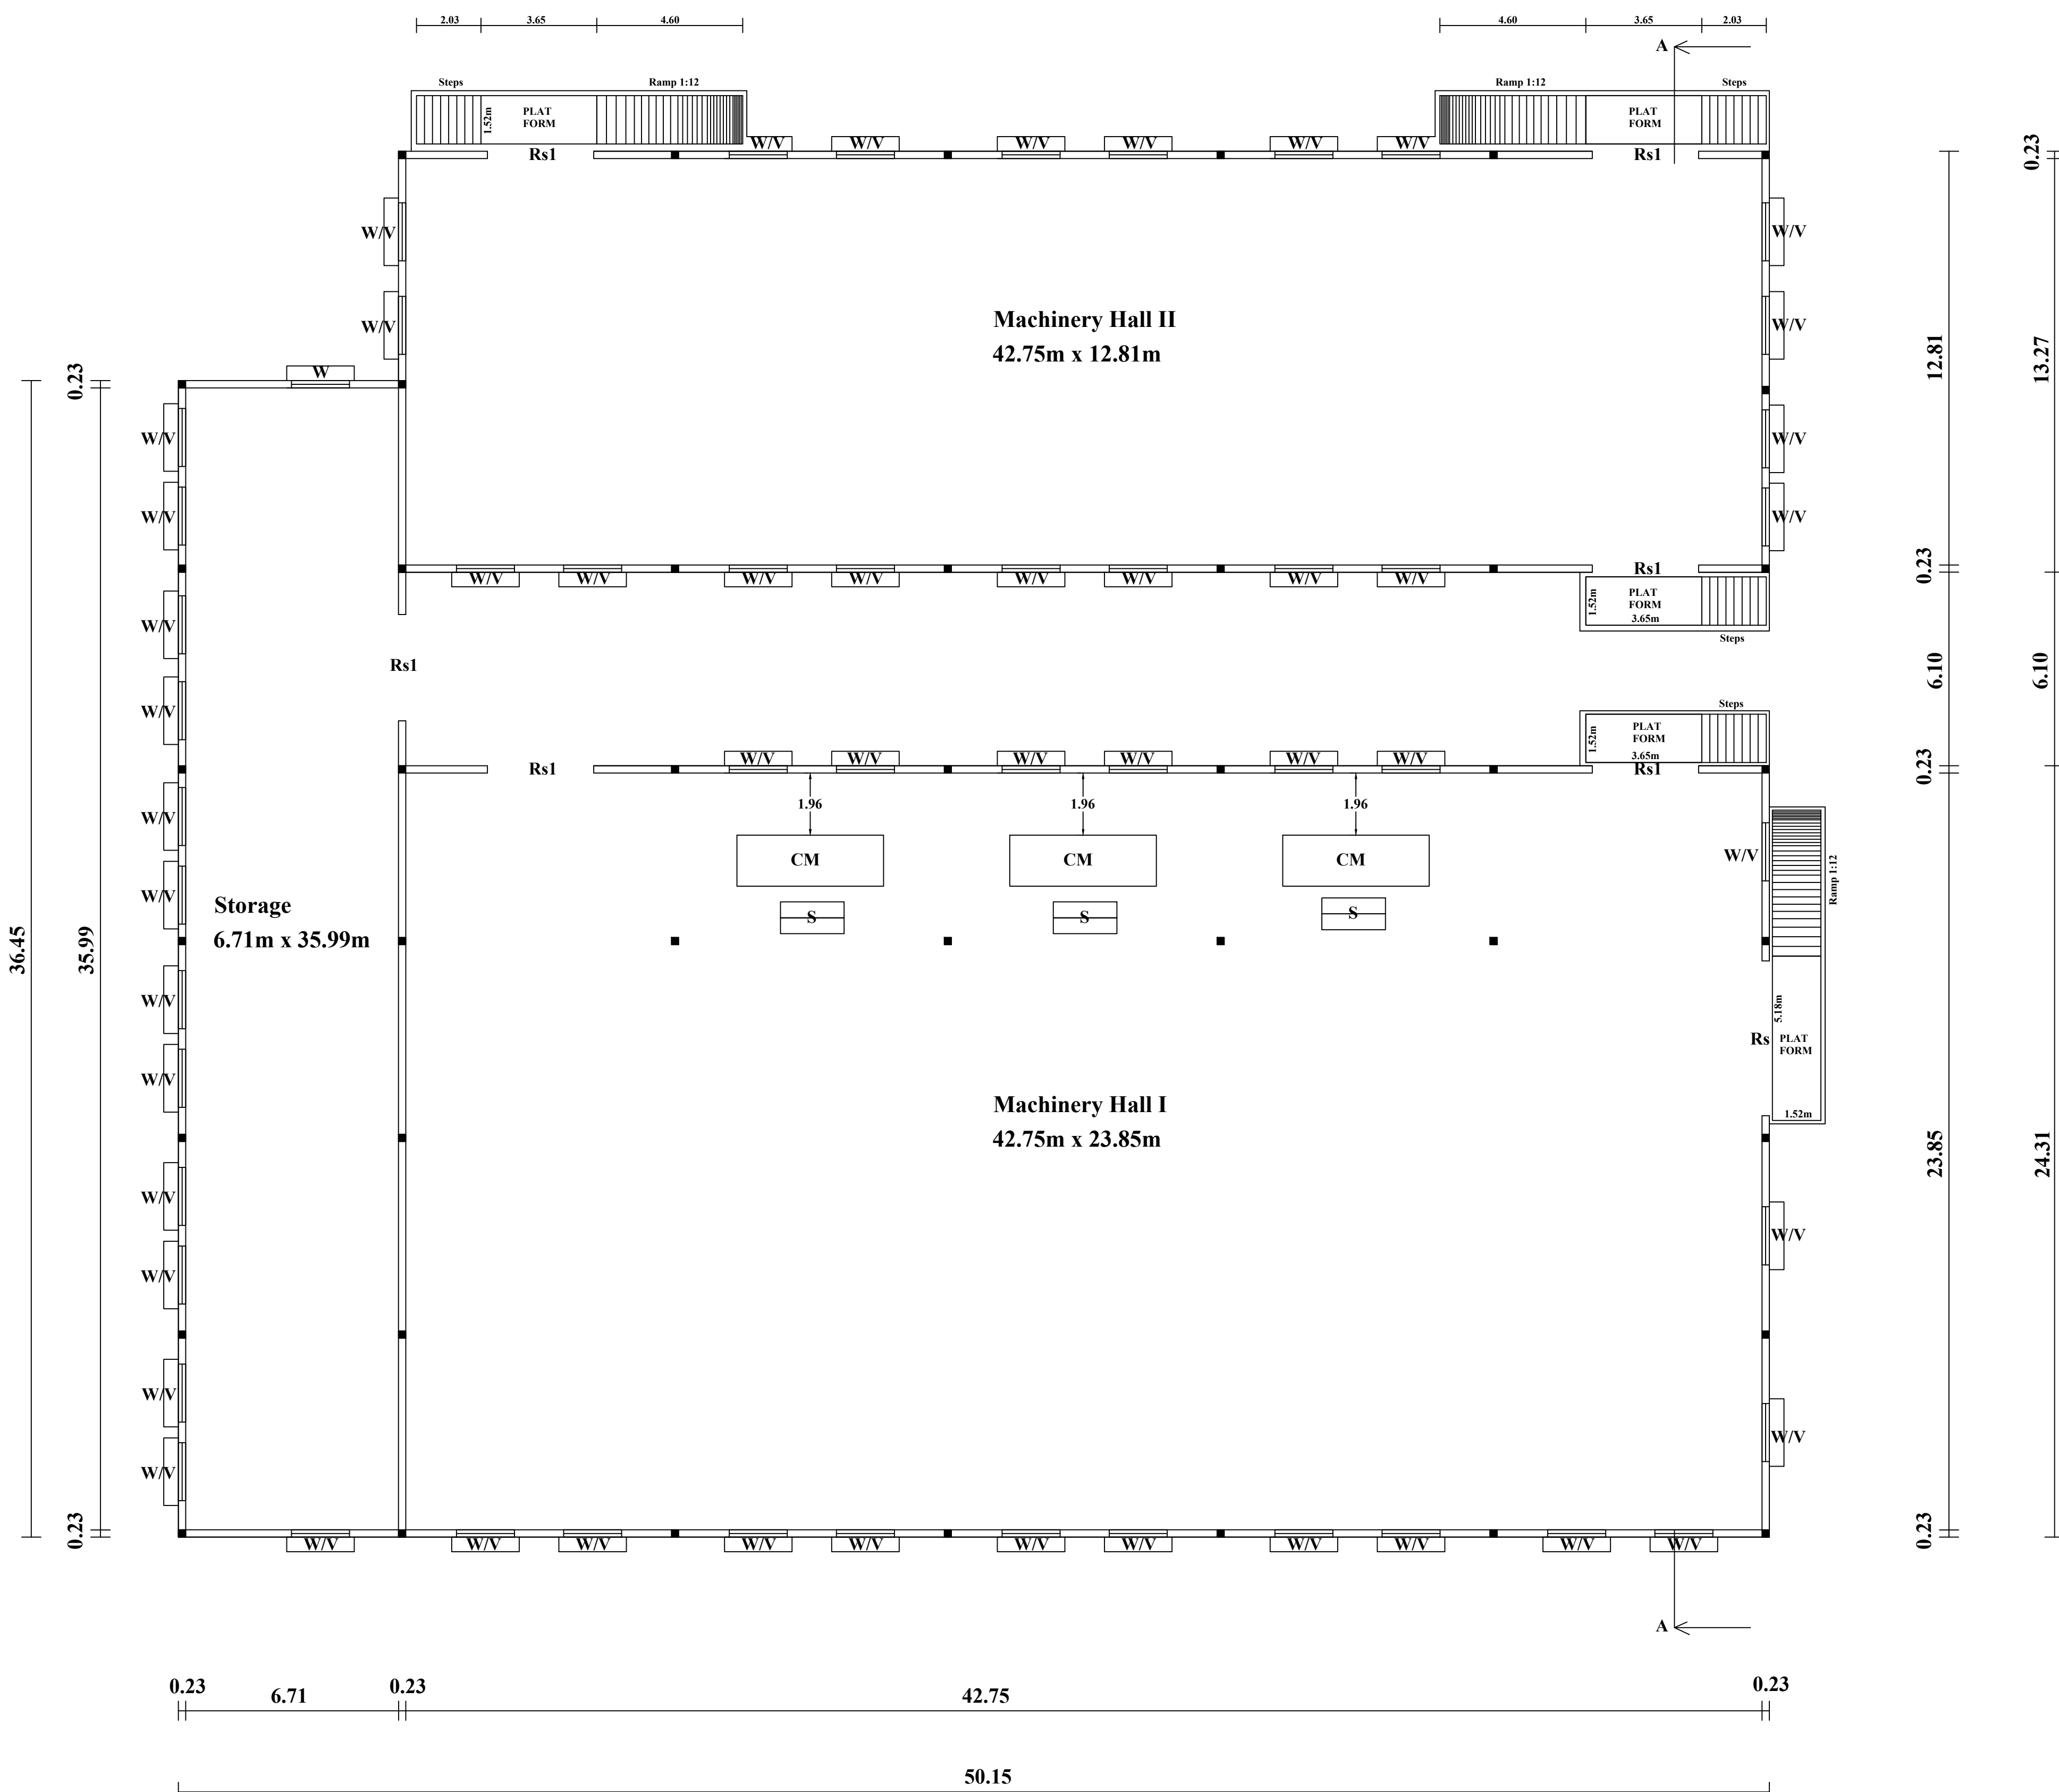


PLAN
(BLOCK-I)

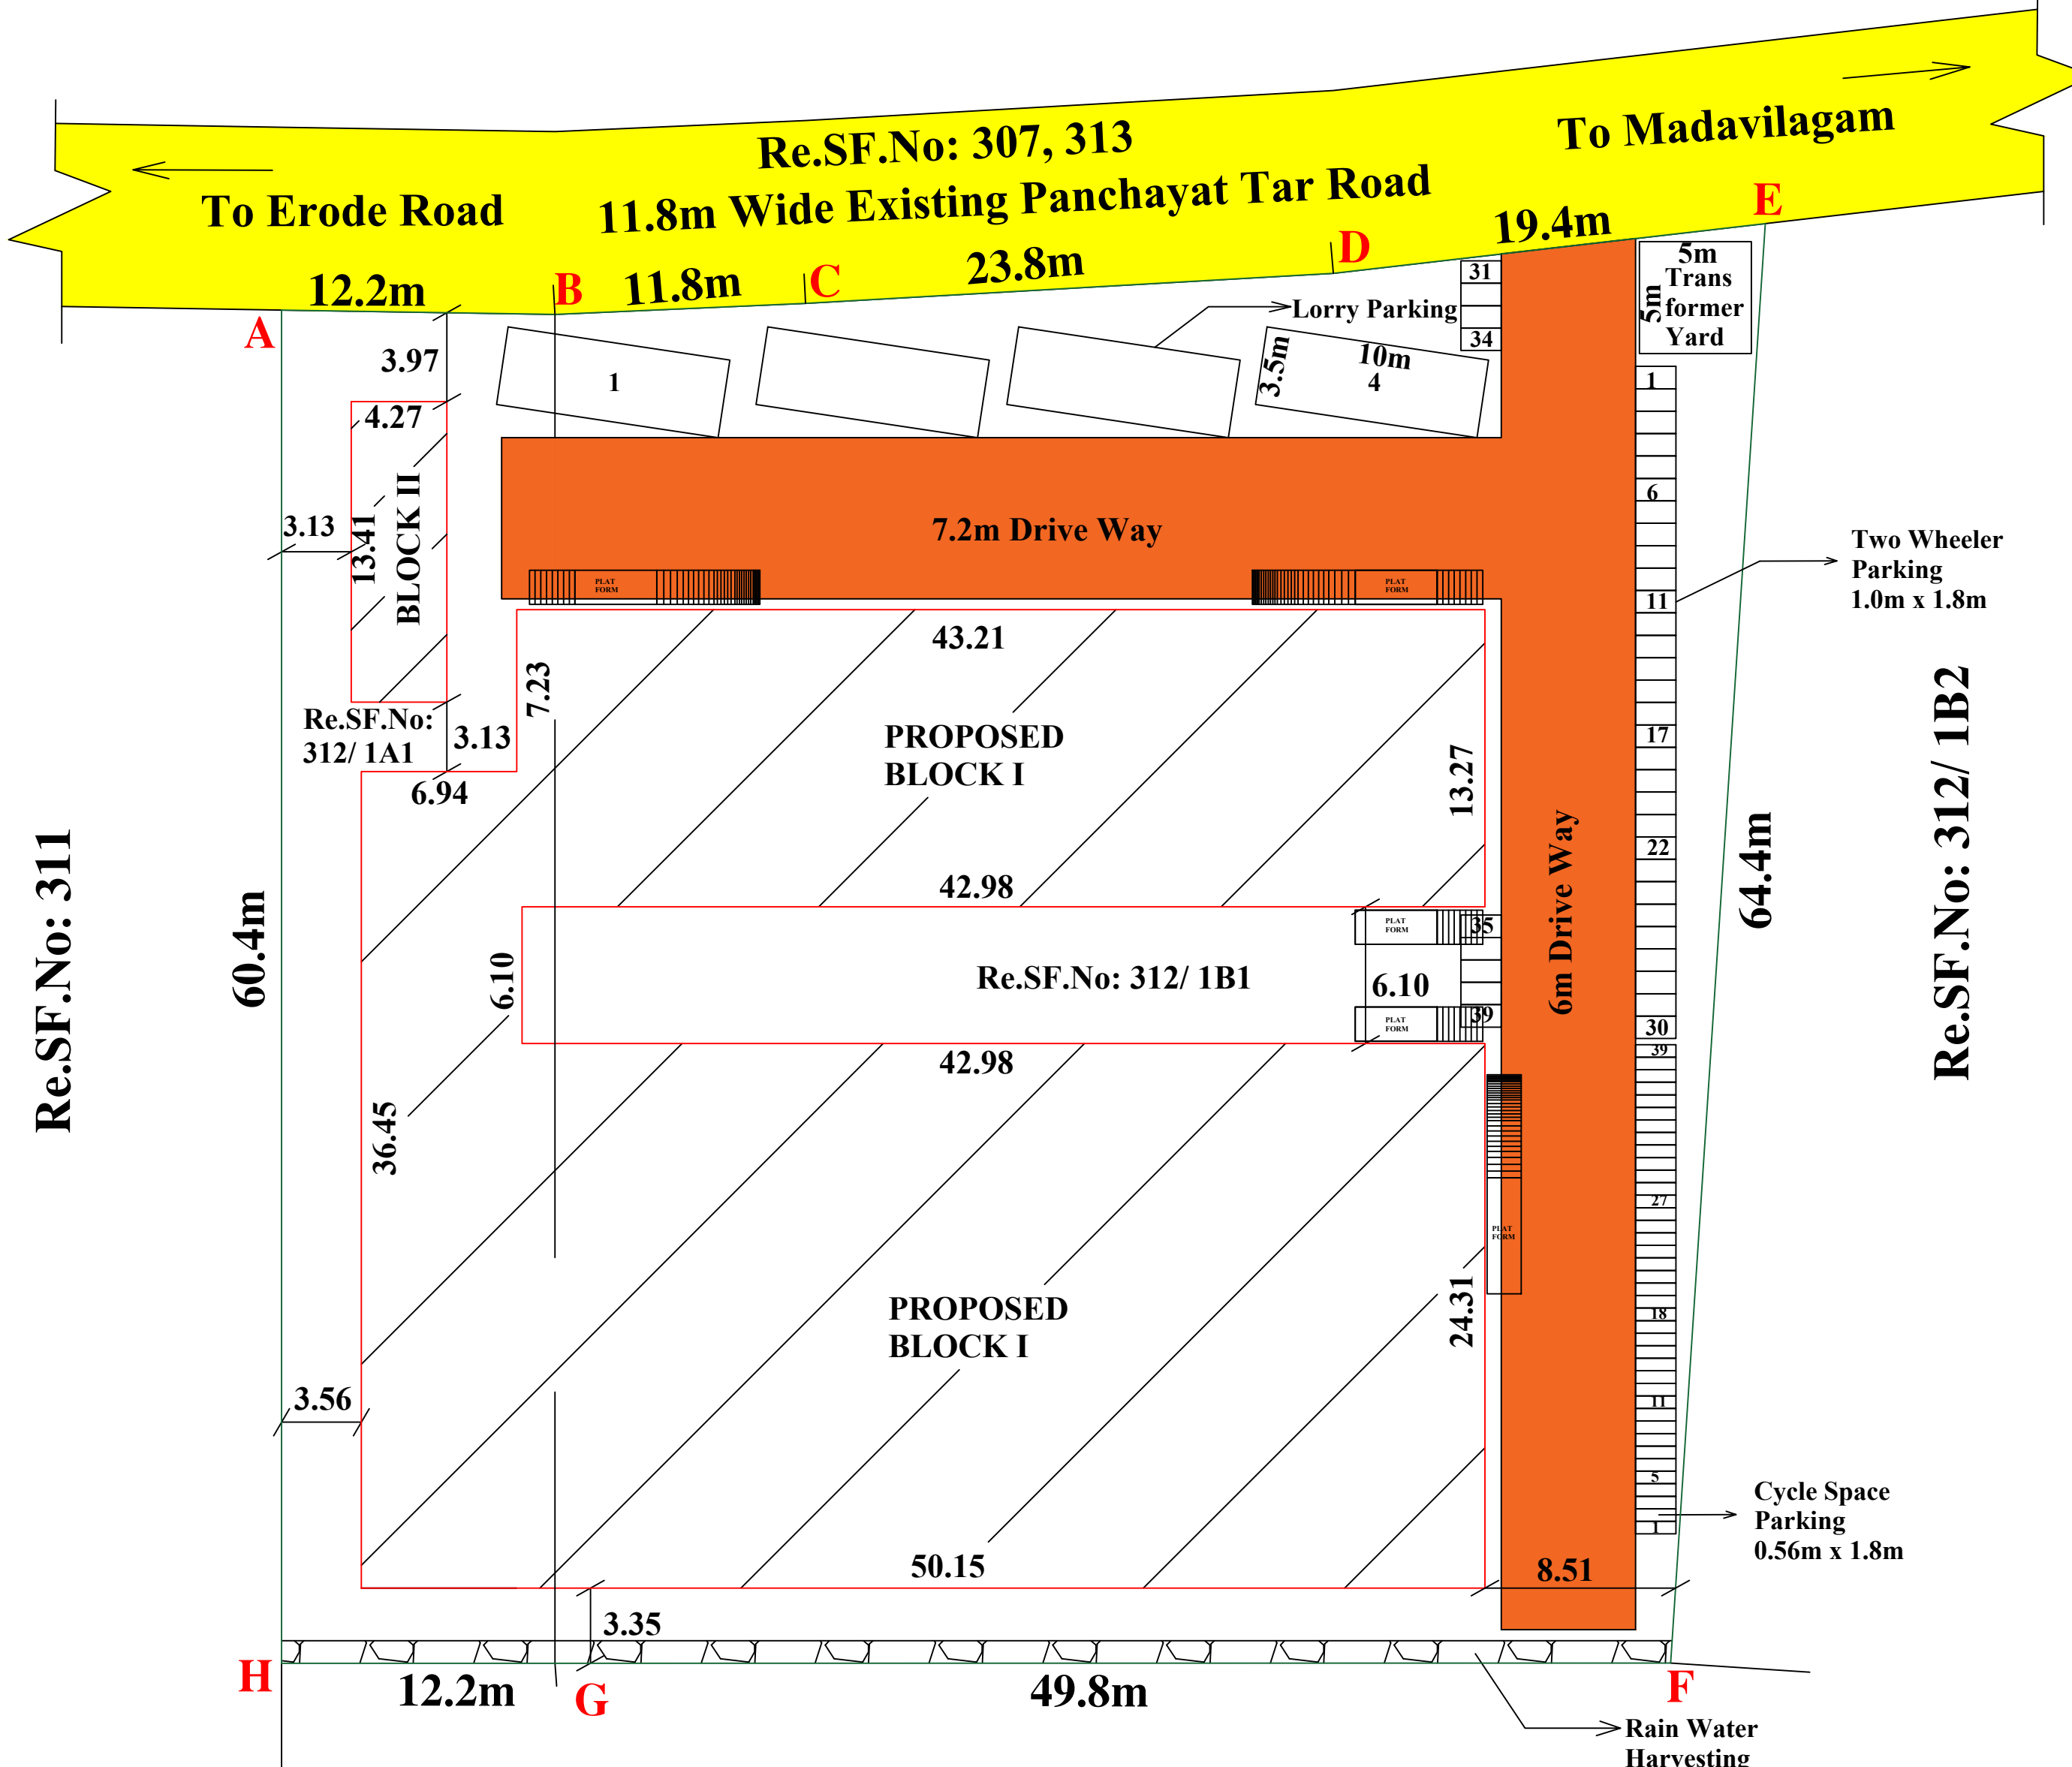


Re.SF.No: 312/ 1A2


SITE PLAN SCALE 1:200

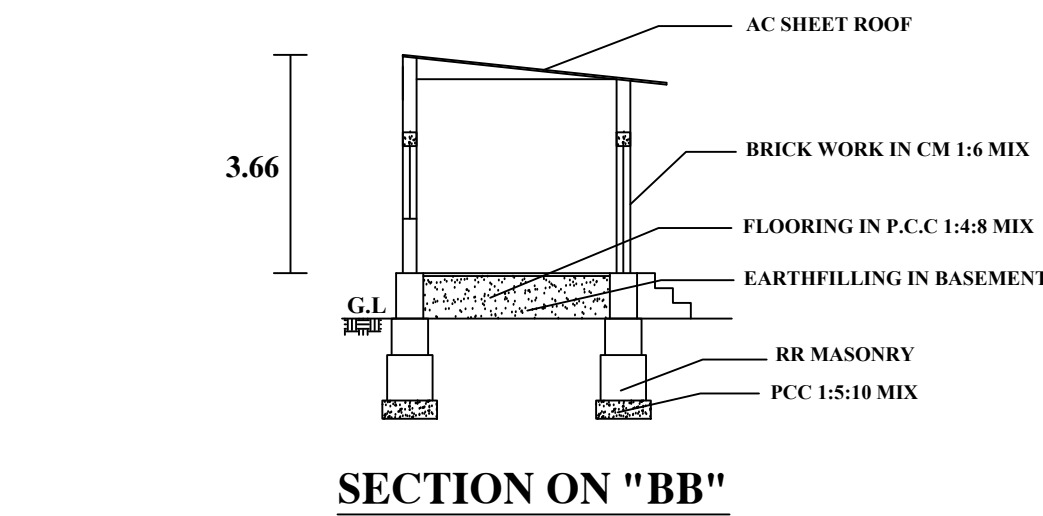

SECTION ON "BB"

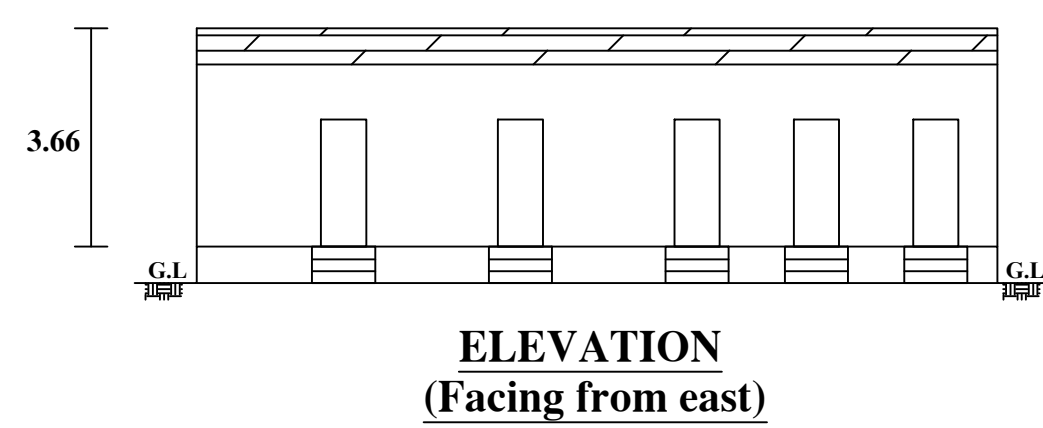


ELEVATION
(Facing from east)

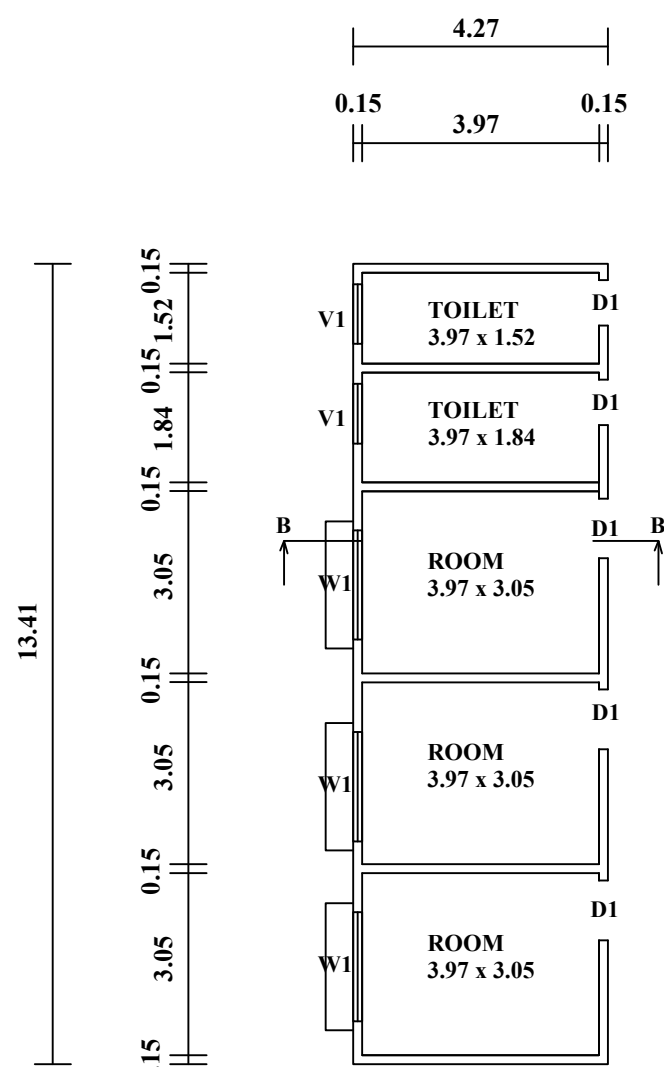

PLAN
(BLOCK-II)

BP / TCP [TD] No : 65 / 2023
SUPERVISOR : Tmt.SEBASTI ROSALI
SURVEYOR/ AD MAN : Thiru.RAGESH RAVI

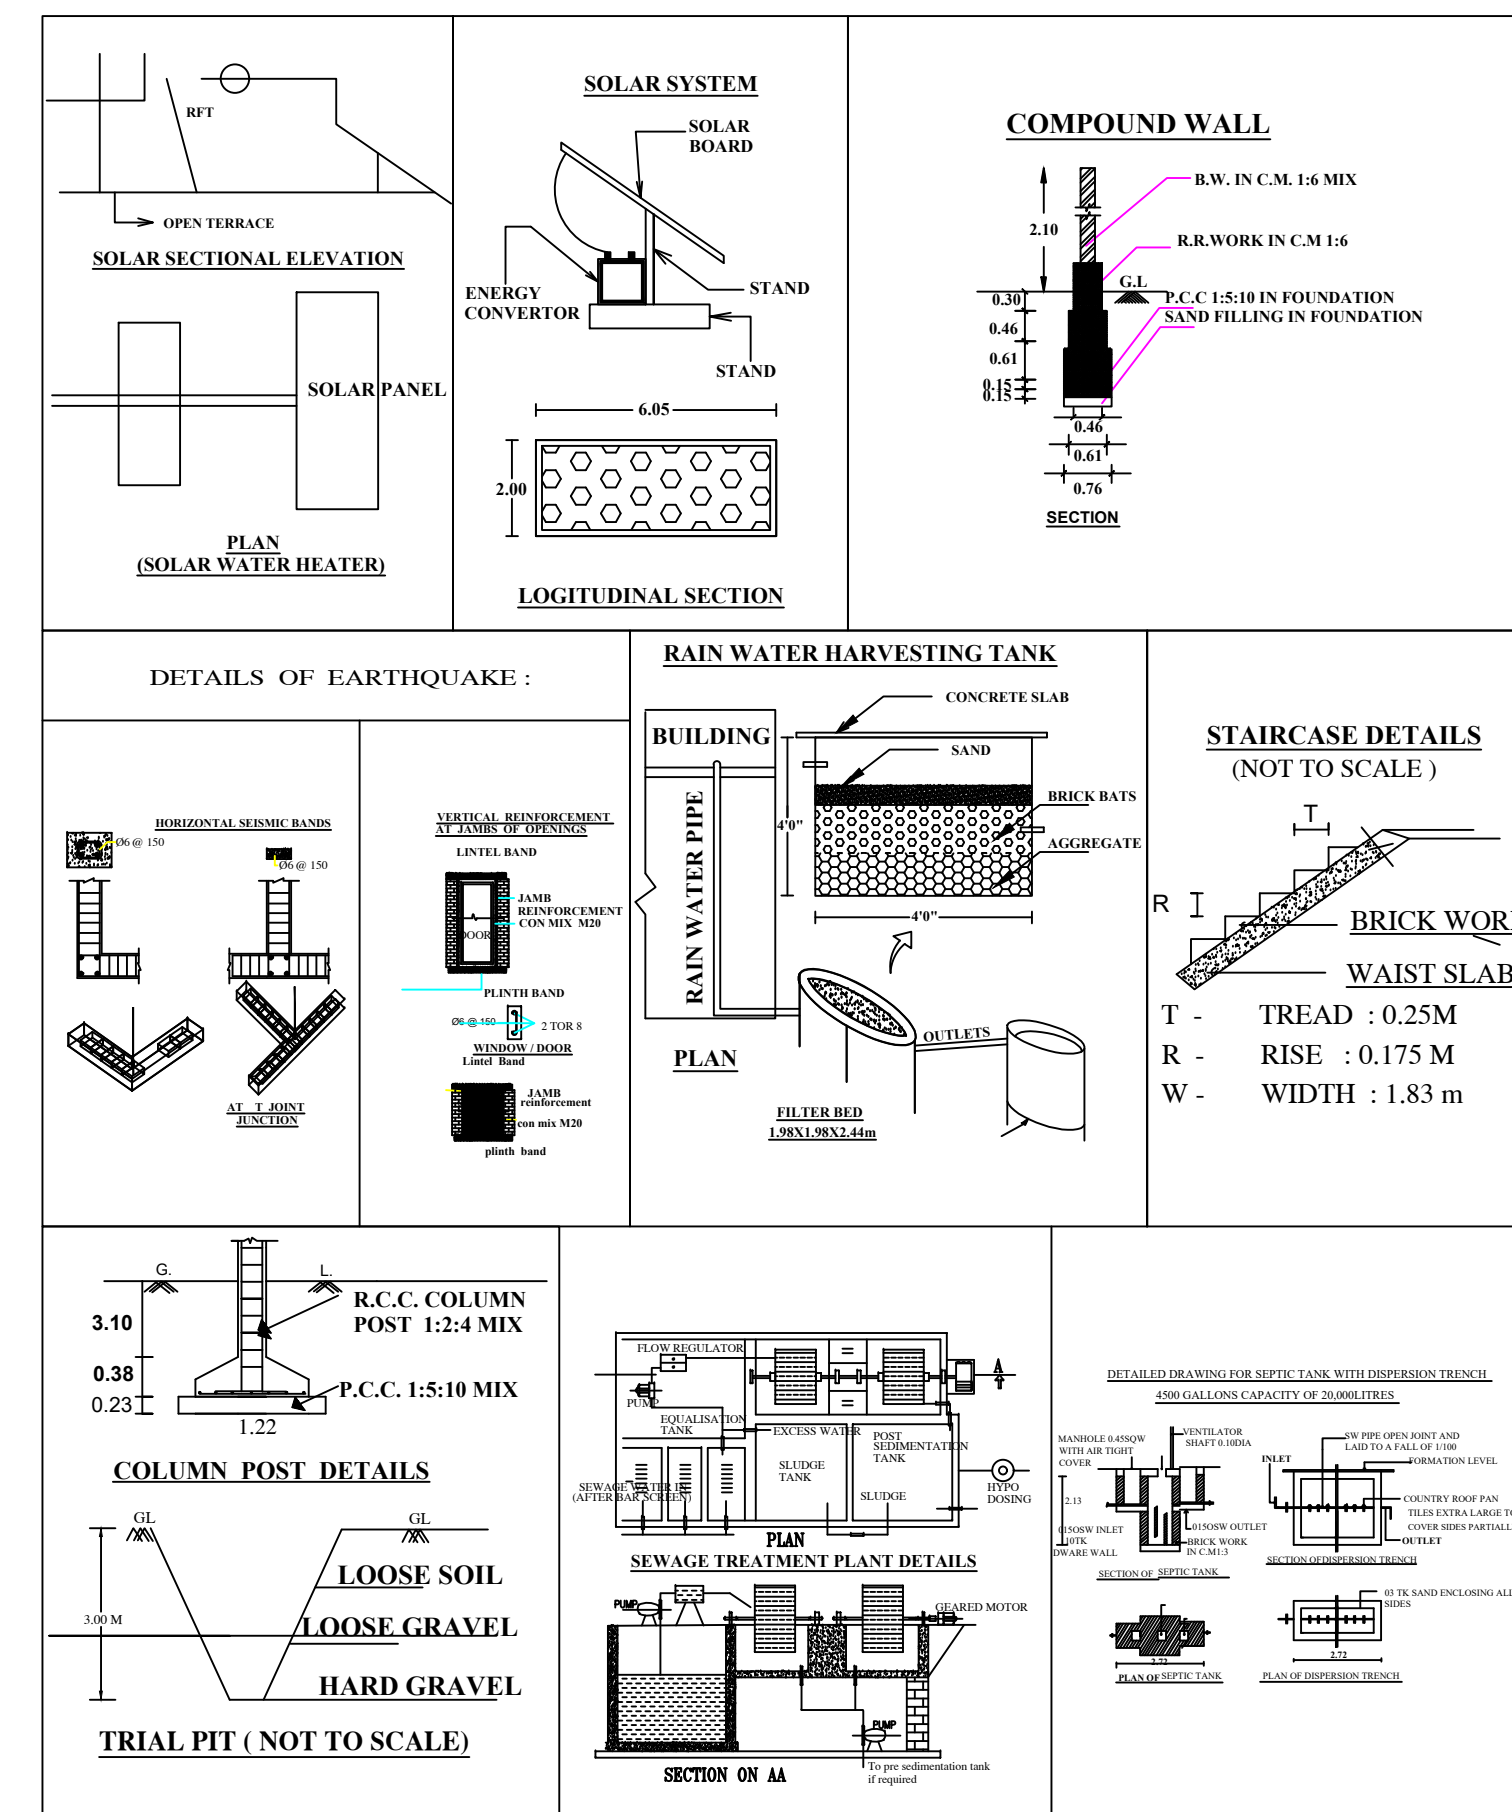

K. Pavithra

APPLICANT

PLAN SHOWING THE PROPOSED CONSTRUCTION OF GALVALUME SHEET ROOF INDUSTRY BUILDING (POLYTHENE, PLASTIC AND PVC GOODS THROUGH EXTRACTION/ MOULDING, 36HP, GREEN INDUSTRY) IN Re.S.F.No: 312/ 1A1, 1B1, AT MADAVILAGAM ROAD, PAPPINI VILLAGE & PANCHAYAT, KANGAYAM PANCHAYAT UNION, KANGAYAM TALUK , TIRUPUR DISTRICT.

APPLICANT: Mrs.K.PAVITHRA ,
W/o.Mr.KULANTHAIVEL,,

ALL DIMENSIONS ARE IN METRE.

SCALE: PLAN = 1:100
SITE PLAN = 1:200

ONLINE APPLICATION No: SWP/ BPA/ 010176/ 2023, Dt:27.05.2023

AREA DETAILS		SQ.M	
AREA OF THE SITE (As per patta, FMB)		4230.00	
DOCUMENT AREA		4230.00	
AREA OF SITE(Superimposed)		3939.26	
FLOOR WISE BREAKUP DETAILS			
NAME OF THE BUILDING	TOTAL BUILT UP AREA (in Sqm)	NON FSI (Deduction) (in Sqm)	NET FSI AREA (in Sqm)
BLOCK I (Machinery Hall)	1878.28	---	1878.28
BLOCK II (Labour Room)	57.26	---	57.26
TOTAL	1935.54	---	1935.54

FLOOR SPACE INDEX(FSI) = $\frac{\text{F.S.I AREA}}{\text{AREA OF THE SITE}}$
= $\frac{1935.54}{3939.26} = 0.491 < 1.5$

BUILDING HEIGHT = 8.84m

PARKING DETAILS	REQUIRED	PROVIDED
TWO WHEELER PARKING for Every 50 Sqm of FSI Area	39 Nos	39 Nos
CYCLE SPACE PARKING for Every 50 Sqm of FSI Area	39 Nos	39 Nos
LORRY PARKING for Every 500 Sqm of FSI Area	4 Nos	4 Nos

No of LABOURS TO BE EMPLOYED = 5Nos

	MACHINE NAME	HP	Nos	USAGE HP
1)	CUTTING MACHINE (CM)	10	3Nos	30HP
2)	TWIN SCREW EXTRUDER (S)	2	3Nos	6HP
	TOTAL		6Nos	36HP

JOINARY DETAILS		
Rs	ROLLING SHUTTER	4.88x4.88
Rs1	ROLLING SHUTTER	3.35x3.05
D	DOOR	1.00x2.13
D1	DOOR	0.76x2.13
W	WINDOW	1.83x1.83
W1	WINDOW	1.83x1.22
V	VENTILATOR	1.83x0.91
V1	VENTILATOR	1.00x0.76

COLOUR INDEX	
SITE BOUNDARY	
BUILDING	
EXISTING ROAD	
DRIVE WAY	

K.V. Surendran
K.V. SURENDRAN K.V. B.E.,
REGISTERED ENGINEER GRADE - II
RG No - TD / RE-II / 2021 / 05 / 001
No.131B, LAKSHMI NAGAR , KOVAI ROAD
KANGAYAM , TIRUPUR - 638 701

ENGINEER.

Eight ways to know a piece of land before you pay for it.

This report covers one part of the picture. These cover the rest, drawn from the same government records, for any property in Tamil Nadu.

LandLens One

Ask anything about a property and get an answer grounded in live government records, with the sources shown.

[/landlens/one](#)



Verify My Land

Every record check run on one property and returned as a single report.

[/landlens/verify-my-land](#)



Legal Opinion

An advocate's written opinion on the title, built on the records we pull for it.

[/landlens](#)



One Map

Every layer on one map: the parcel, its boundary, zoning, water bodies and what sits around it.

[/landlens/one/map](#)



PriceMap

What land actually changed hands for around this plot, taken from the registered deeds.

[/landlens/pricemap](#)



Build Scope

What you are allowed to build here: floor space, height, coverage and setbacks.

[/landlens/build-scope](#)



Property Tracker

Watch a property and hear about it when something new is registered against it.

[/landlens/property-tracker](#)



Deal Room

Run the transaction in one place: documents, stamping, signatures and the parties.

[/landlens/deal-room](#)



Twenty-four checks you can run yourself, at no cost.

Records and verification

The registers themselves, read for you.

Encumbrance Certificate

Patta and Chitta

Field Measurement Sketch

EC Analyzer

Bank charge check

Court case search

Seller background check

Approval check by survey

Value and duty

What it is worth and what it costs to register.

Guideline value by street

Guideline value by survey

Stamp duty and registration fees

Capital gains

Floor space index

Area unit converter

Zoning and land use

What the plan says can happen on this land.

Land use zone finder

CMDA land use check

Coastal regulation zone

Master plan check

Water bodies finder

Airport height clearance

Registers and directories

Who holds it, and which office keeps the record.

Find your registering office

Temple property check

Waqf property check

RERA register



Every free tool
/tools



Services we run
for you
/services



The LandLens
suite
/landlens/one



Every claim in this document traces back to a government record.

Legal opinions, due diligence and title verification

Building plan, layout and sub-division approvals

Completion and occupancy certificates, regularisation

Escrow, negotiation and NRI property management

Land survey, soil testing, architecture and construction

Verified RealEstate
3/350/2 Mettukuppam,
OMR Thoraipakkam,
Chennai 600 097, India
hello@verified.realestate
+91 9996 12 9996

Prepared from the registers named on the page each finding sits on. Where a register could not be read, this document says so in its place rather than leaving the gap to be read as a clean result.

