


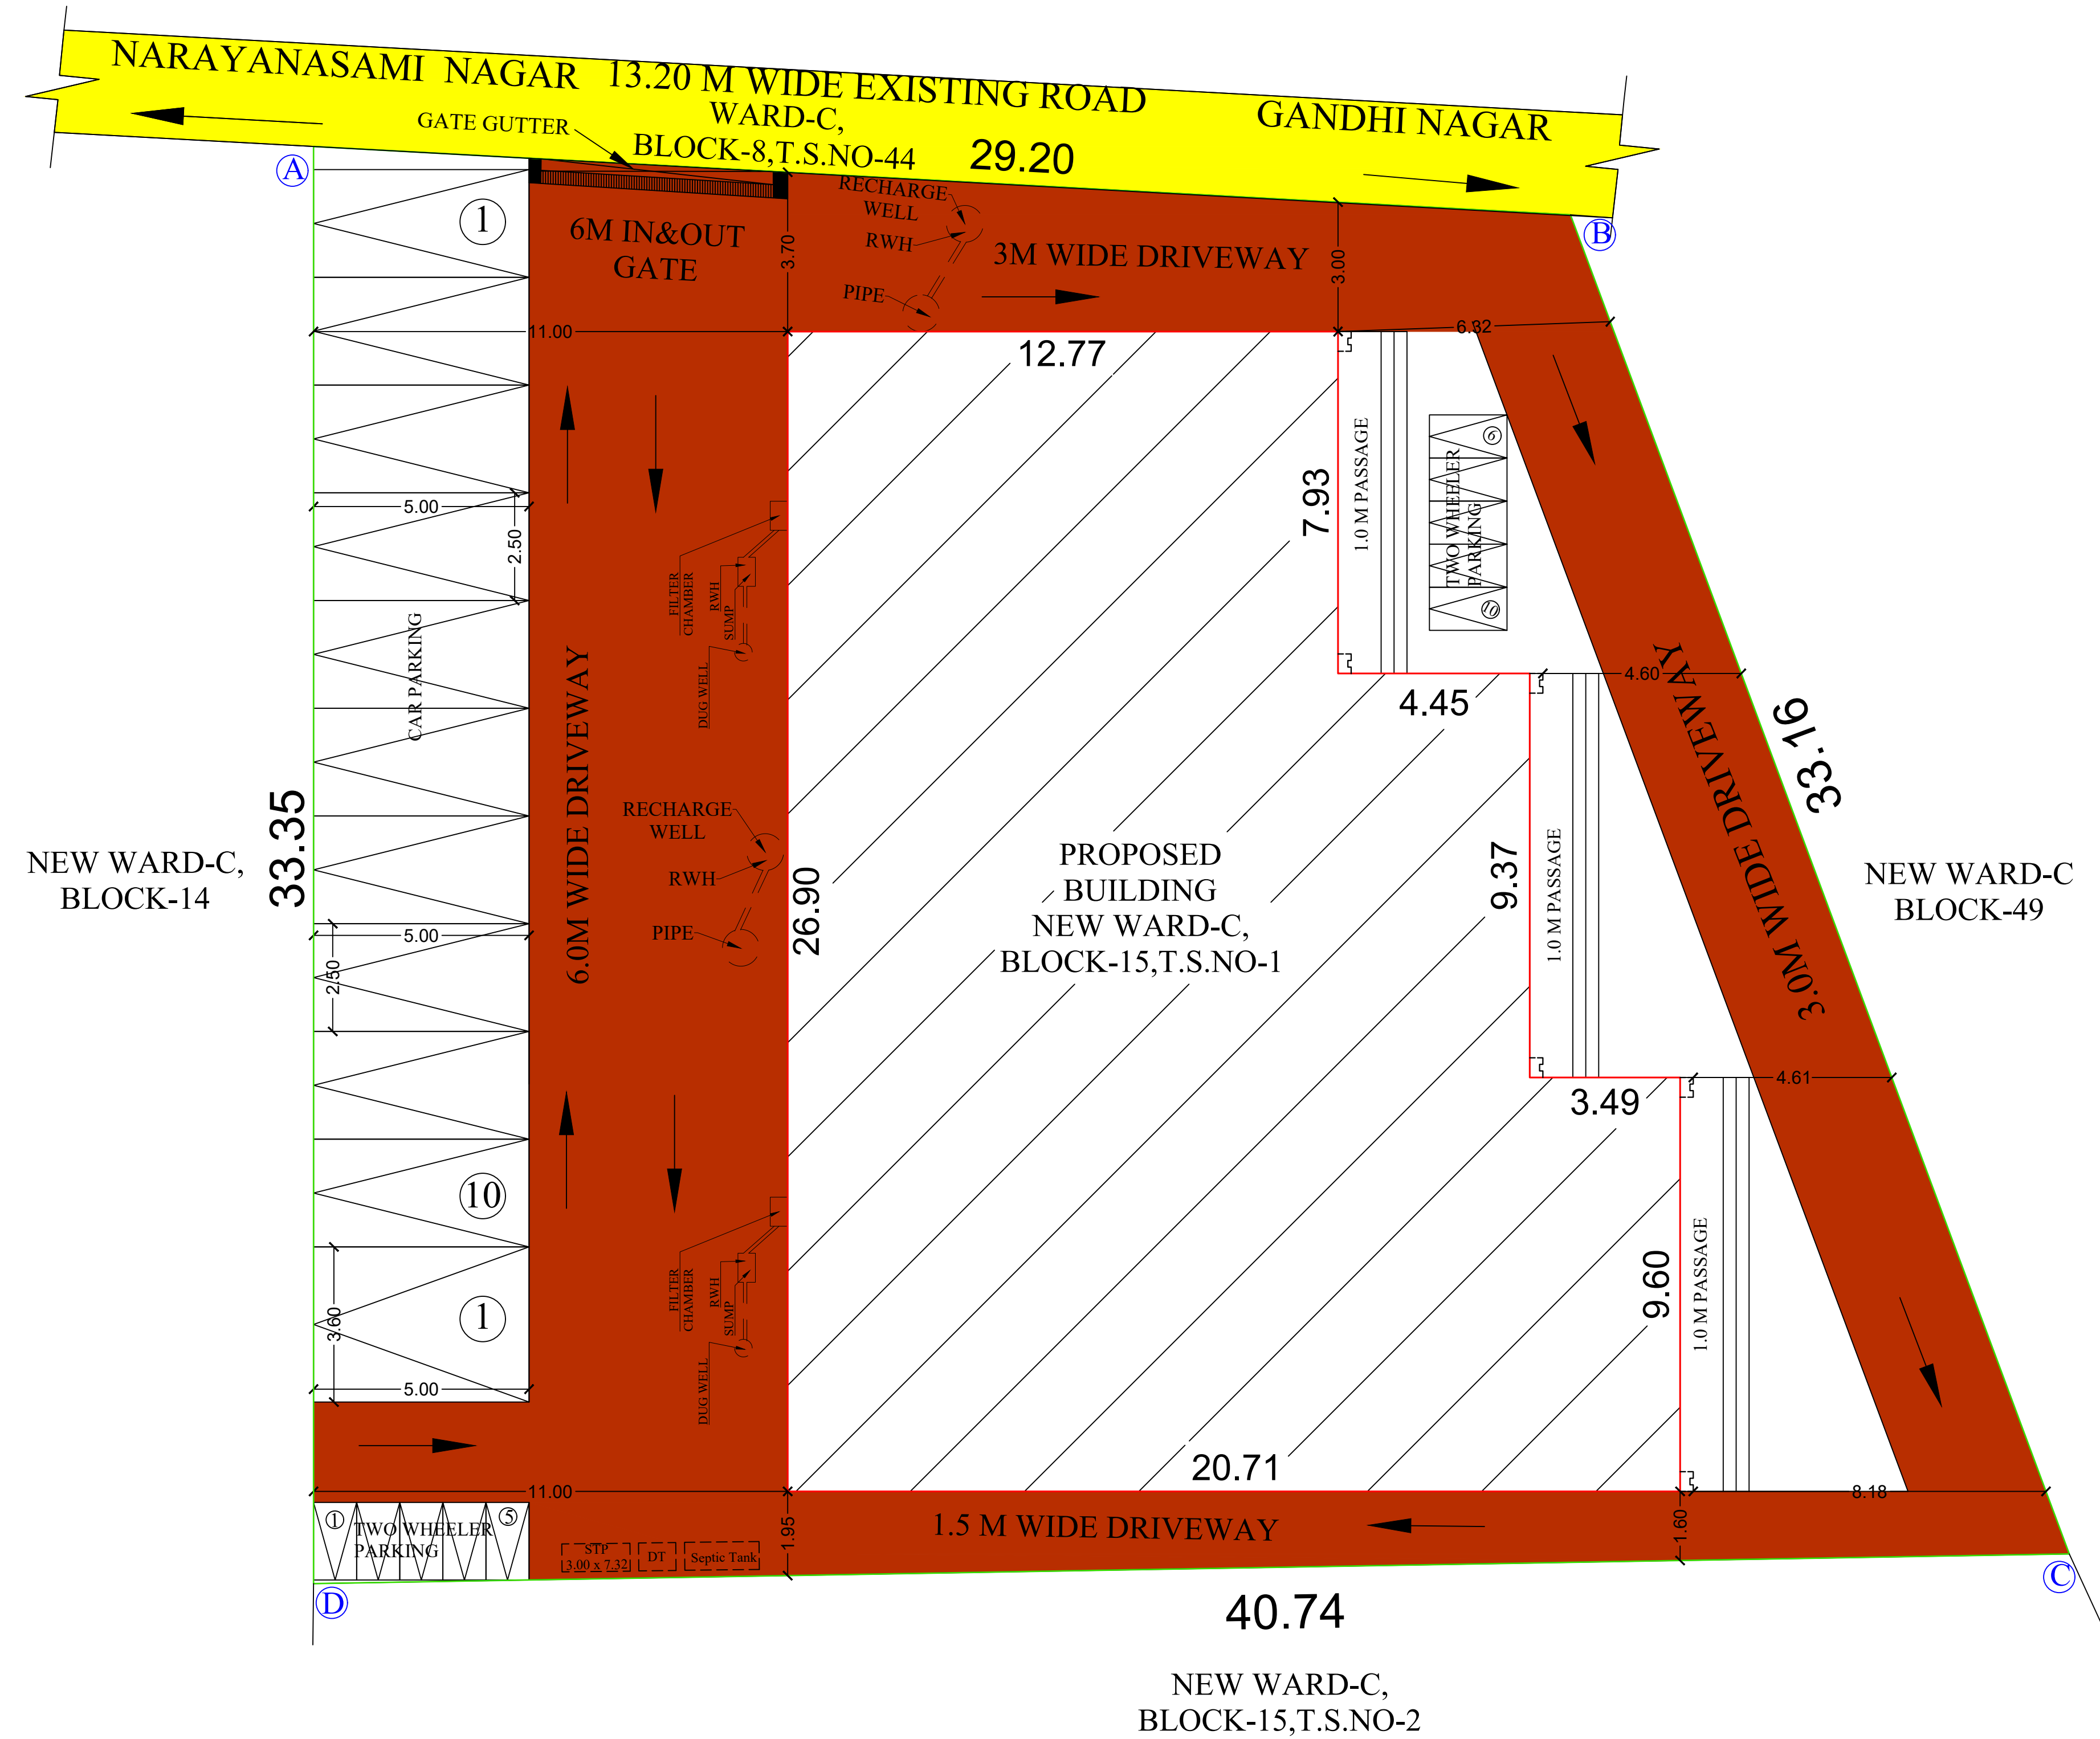


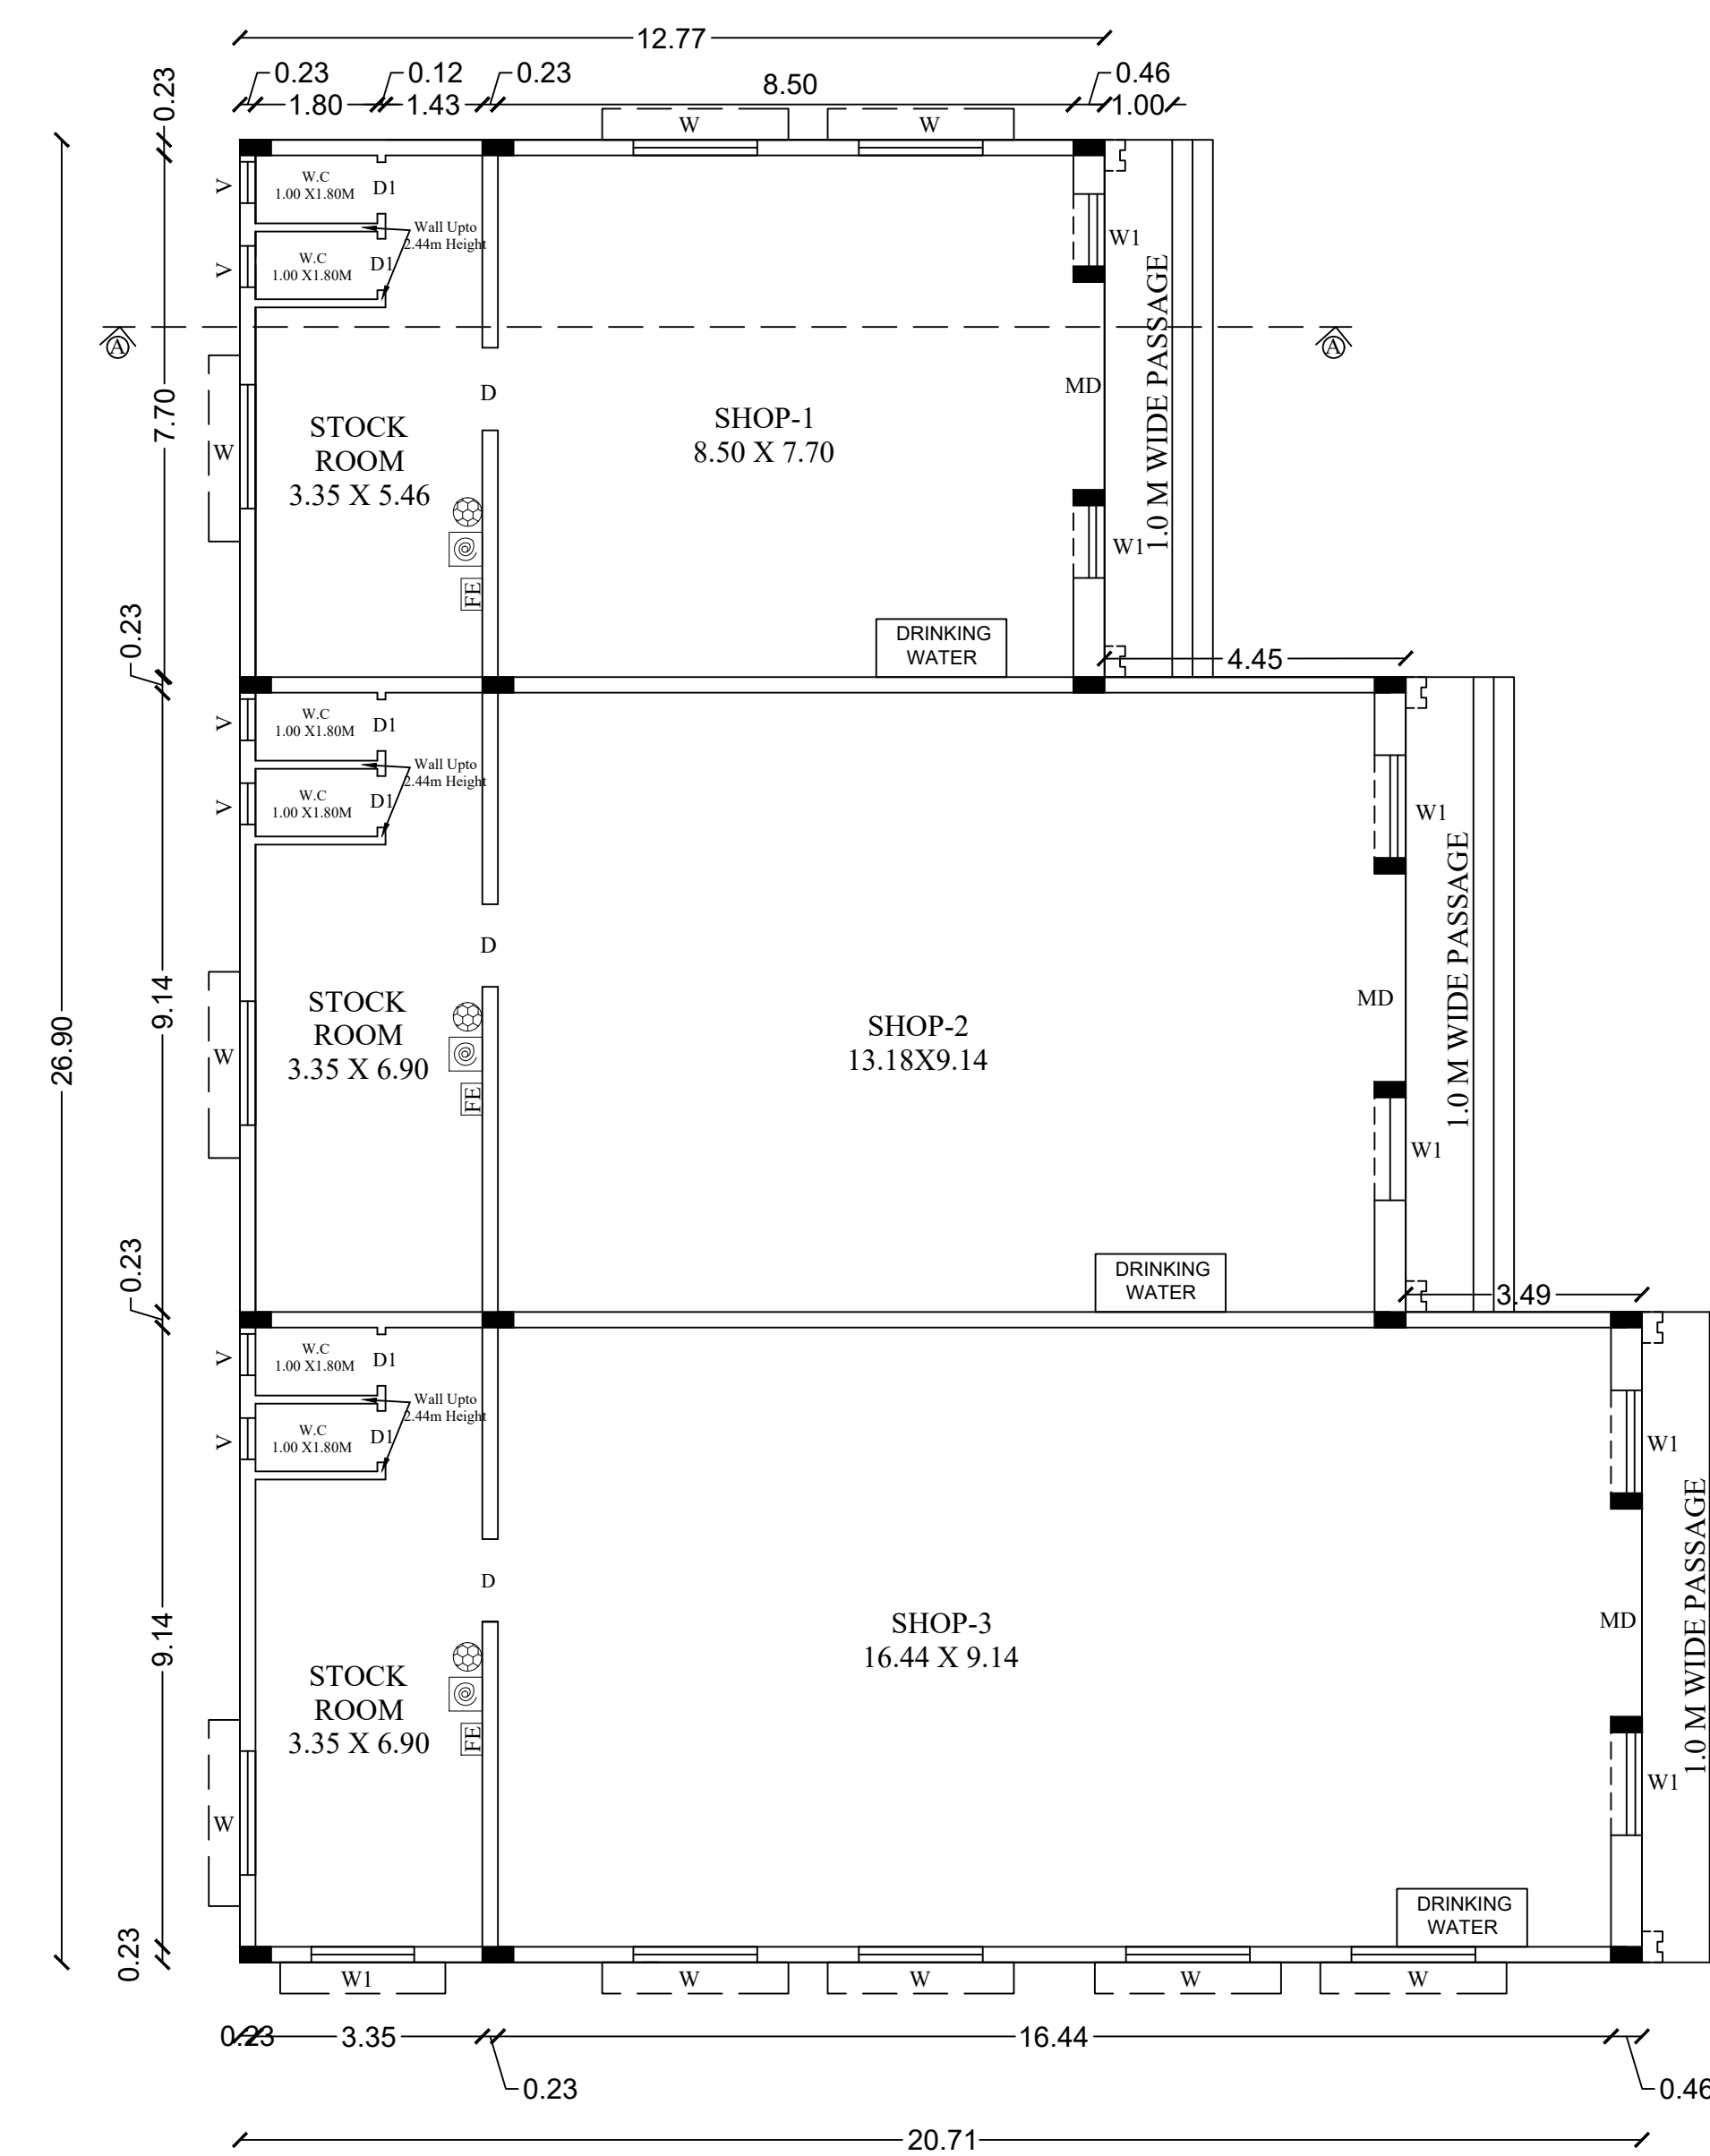


SITE PLAN
SCALE 1:100

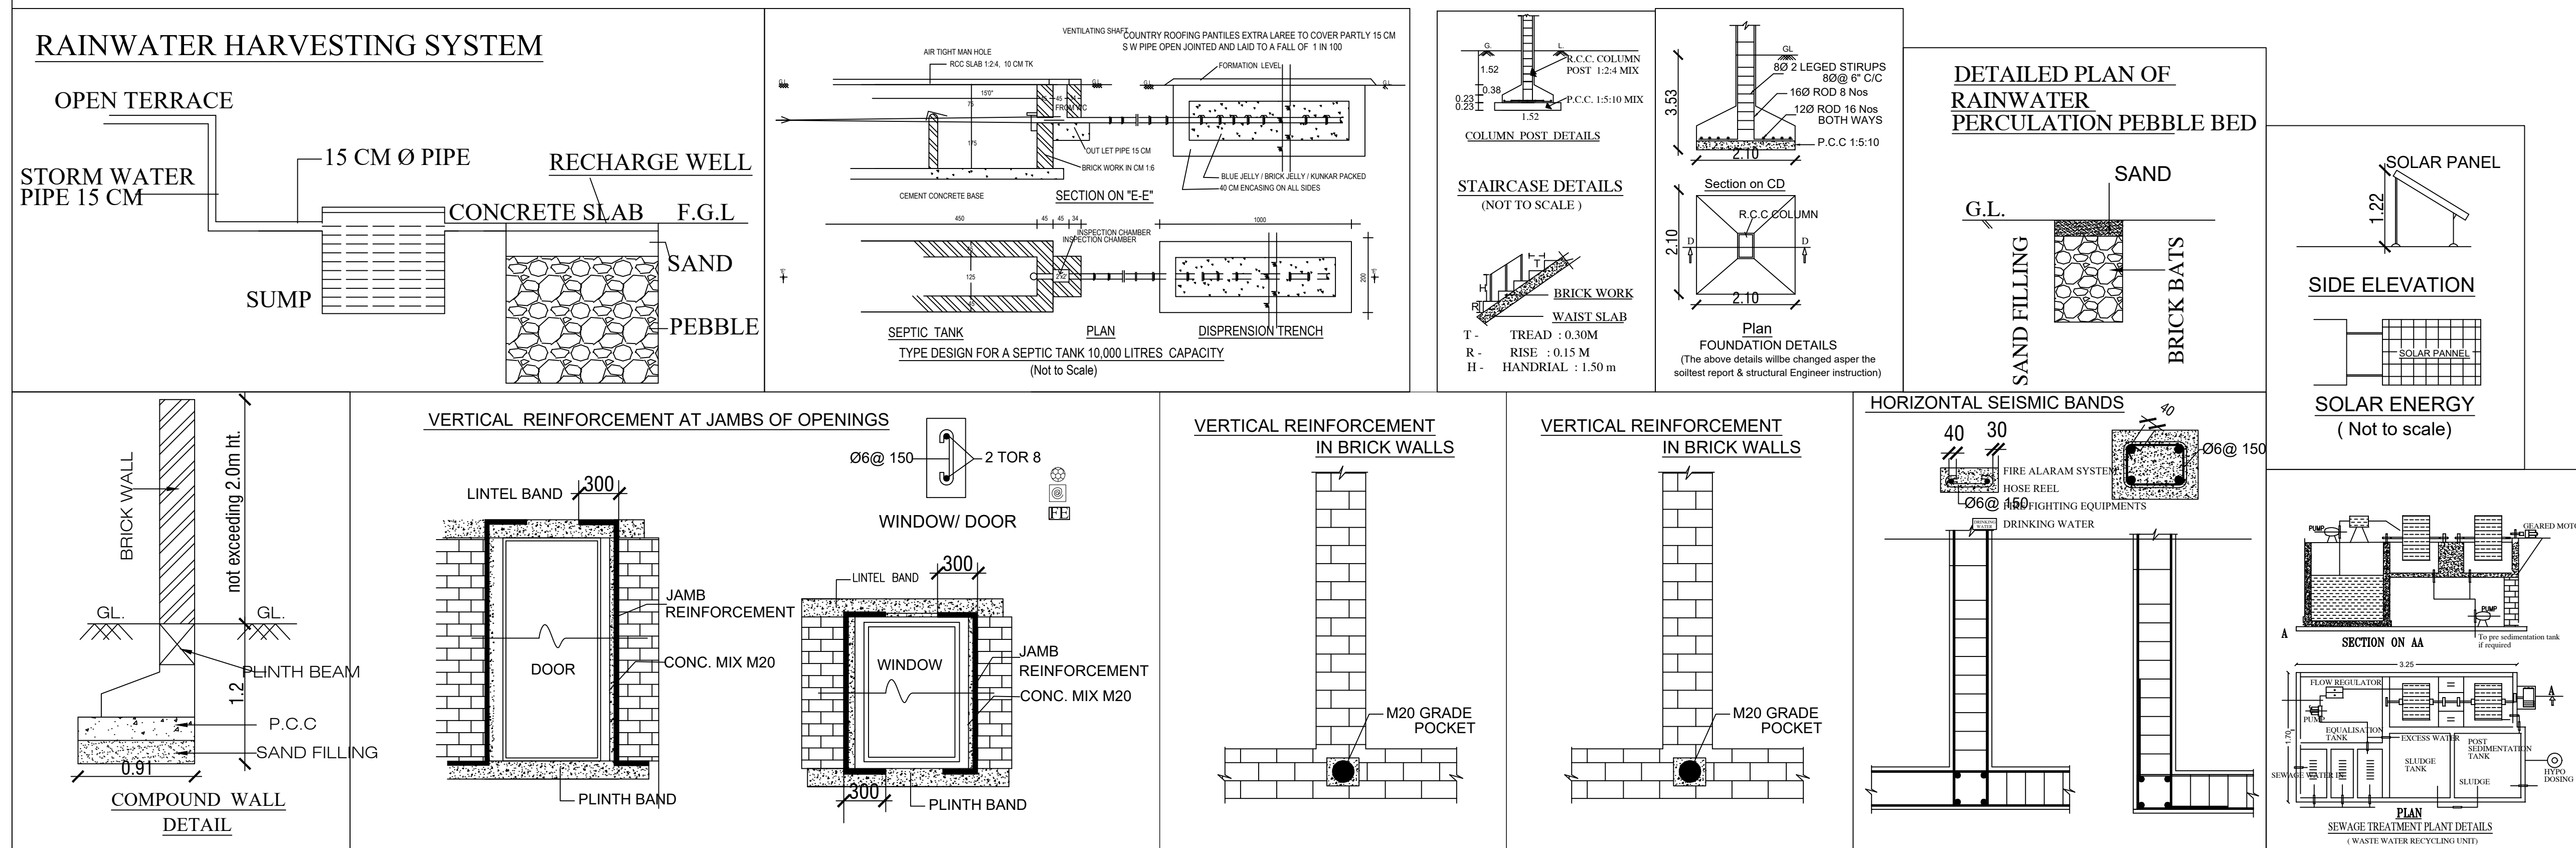

GROUND FLOOR PLAN

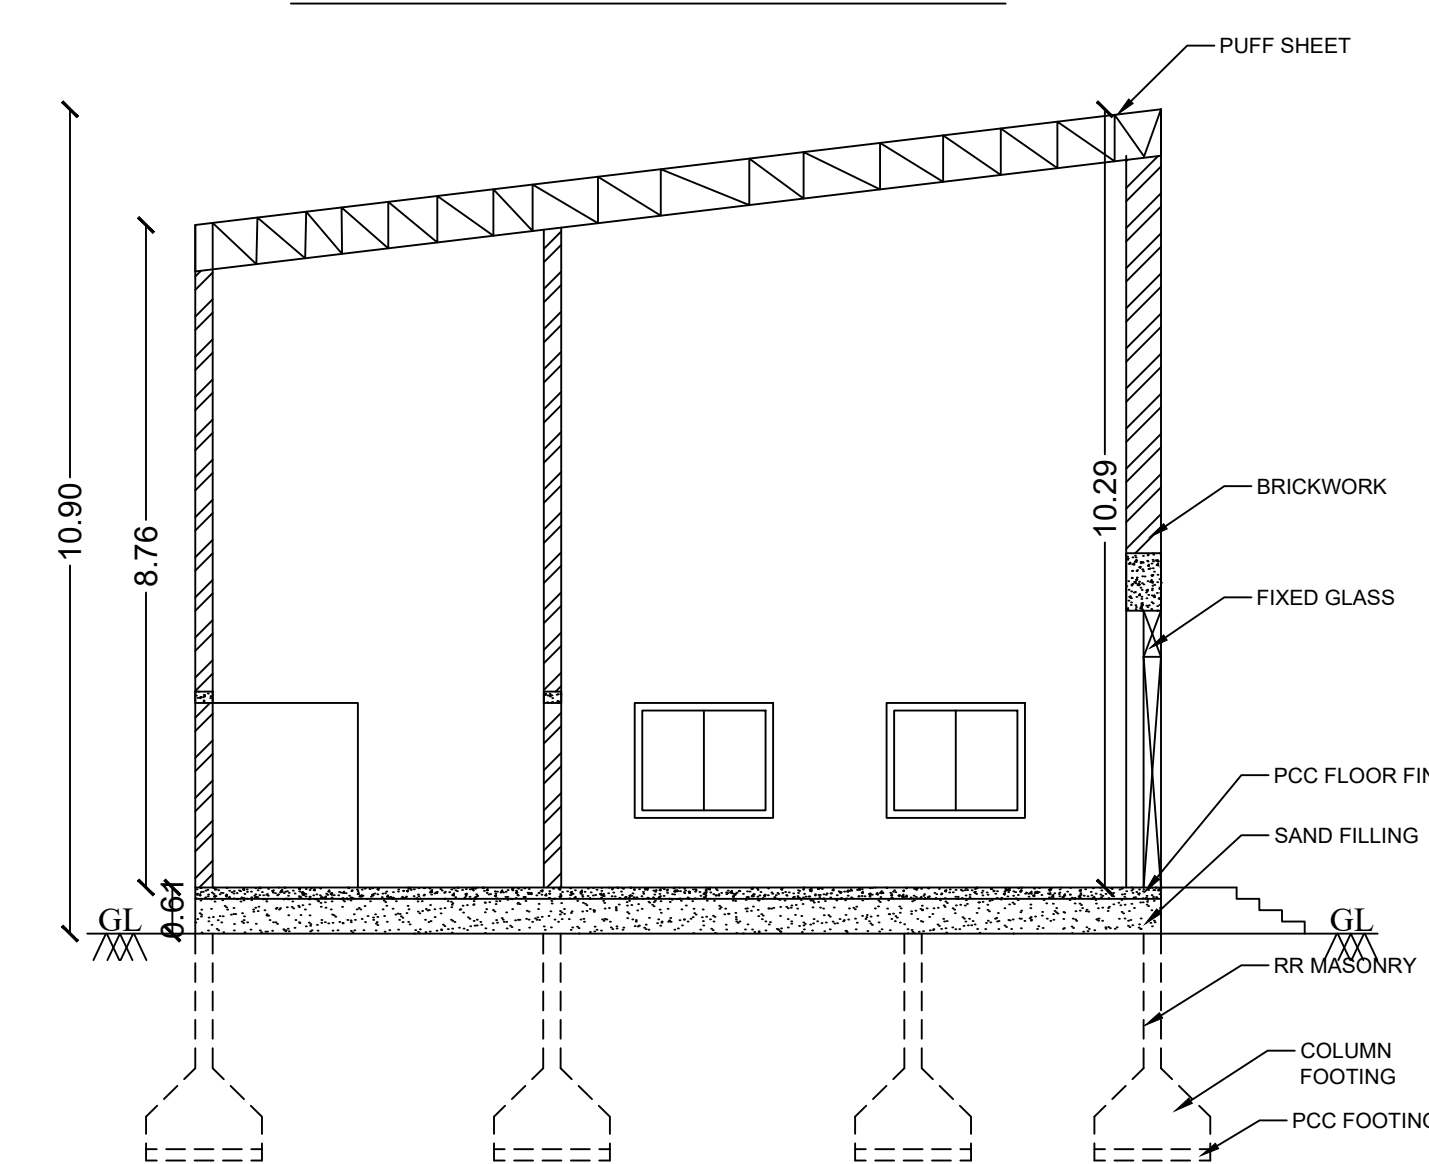

SECTION A-A

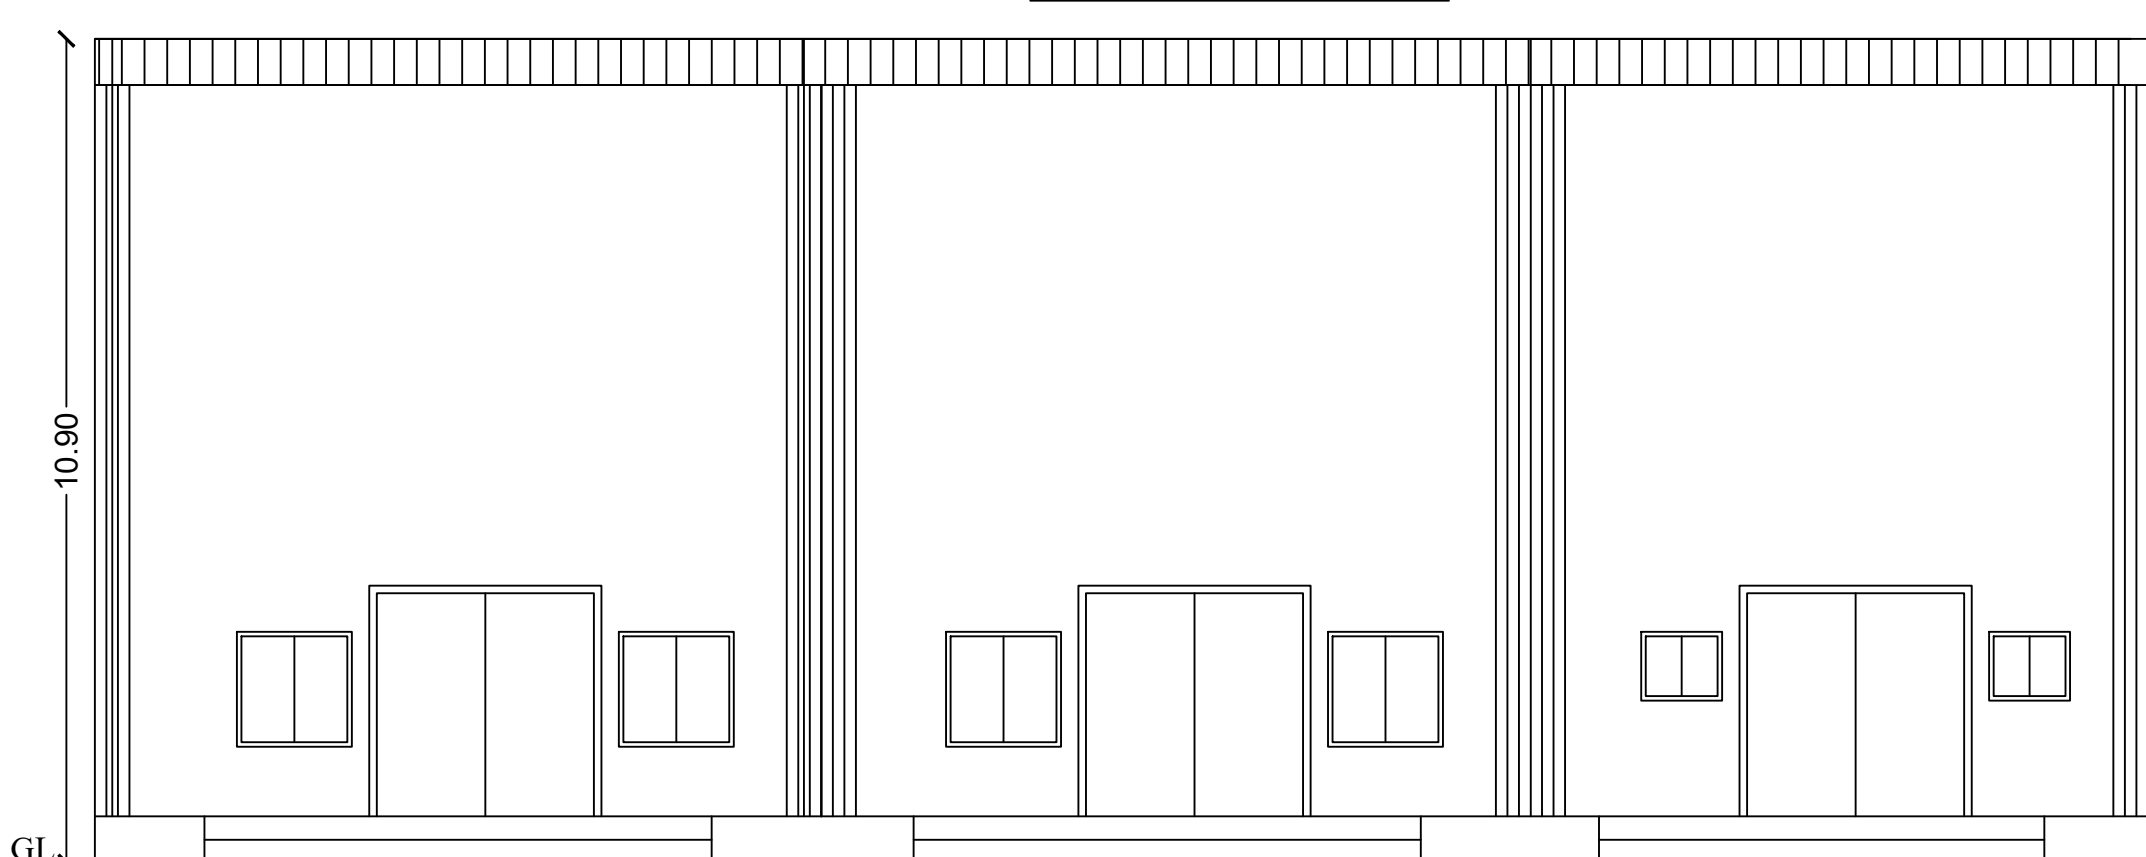

FRONT ELEVATION

- REFERENCE
- FIRE ALARM SYSTEM
 - HOSE REEL
 - FIRE FIGHTING EQUIPMENT
 - DRINKING WATER

HEIGHT OF BUILDING = 10.90M

Color Index	
Site Boundary	
Existing Road	
Proposed Building	
Drive Way	

SITE AND DETAILED PLAN SHOWING THE PROPOSED CONSTRUCTION OF PUFF SHEET COMMERCIAL (SHOP) BUILDING HAVING GROUND FLOOR IN NEW WARD - C, BLOCK - 15, T.S.NO.1 (OLD WARD-C, BLOCK-4, T.S.NO-1/1 Part) AT TIRUPPUR NORTH TALUK, TIRUPPUR CORPORATION, TIRUPPUR DISTRICT.

SCALE - 1:100
ALL DIMENSIONS ARE IN METER

NAME OF THE APPLICANT :
Mrs.B.MAHESWARI W/o P. BALASUBRAMANIAN

AS PER DOCUMENT - 0.2727Acre (or) 1103.68 Sq.m
AS PER PATTA - 1120.50 Sq.m
AS PER SUPER IMPOSED AREA - 1123.16 Sq.m

S.No	Description	FSI Area	Non FSI Area	Total Built up Area
1	GROUND FLOOR	461.60	-	461.60
TOTAL :		461.60	-	461.60

FLOOR SPACE INDEX = $\frac{\text{FSI AREA}}{\text{SITE AREA}} = \frac{461.60}{1103.68} = 0.42 < 2$

SYMBOL	DESCRIPTION	IN METER
MD	Main Door	3.05 X 3.05
D	Door	1.22 X 2.14
D1	Door 1	0.76X 2.14
W	Window	1.83 X 1.52
W1	Window 1	1.52X 1.52
V	Ventilator	0.61 X 0.61

Parking Area Description	Area	Required	Provided
1 Car space for every 50 Sq.m of floor area	461.60	10	10+1(PH PARKING)
1 Two wheeler space for every 50 Sq.m of floor area	461.60	10	10

Online Application No. : SWP/BPA/010432/2023
LP/TCP (TD)/TLPA NO : 39/2023
Planning Permission : 40/2023
Planning Assistant : V.Prem Kumar
Draughtsman - III : S.Kalimuthu
Surveyor/
Assistant Draughtsman : B.Jayarani

REGISTERED ENGINEER

Er.C.PRAKASH SAMY, B.E.,
Registered Structural Engineer - 40/08/24
Licensed Building Services - 430202016-17
Consulting Civil Engineer
80, Sullur, No-80, Sullur, Sullur (Third Floor),
Sullur Road 4th Street, Arinad Sullur Road,
Tiruppur - 617 002. Cell No: 98688 4540
E-mail : cossamrgh@gmail.com

B.m
APPLICANT