

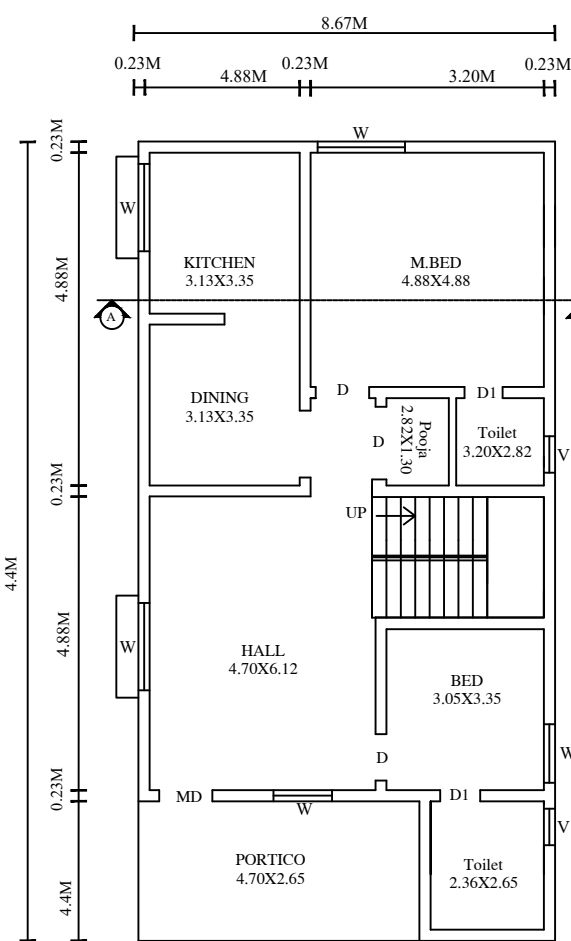


SITE AND DETAILED PLAN SHOWING THE PROPOSED CONSTRUCTION OF R.C.C ROOF GROUND & FIRST FLOOR RESIDENTIAL BUILDING IN NATHAM. S.F.NO:316/33C,SITE NO:37 AT KCP GARDEN(DTCP NO:138/2022), AVINASHI VILLAGE & AVINASHI TOWN PANCHAYAT , AVINASHI TALUK, TIRUPPUR DISTRICT.


APPLICANT:Mrs.R.VIDHYA.,W/o.Mr.VENKATESH.

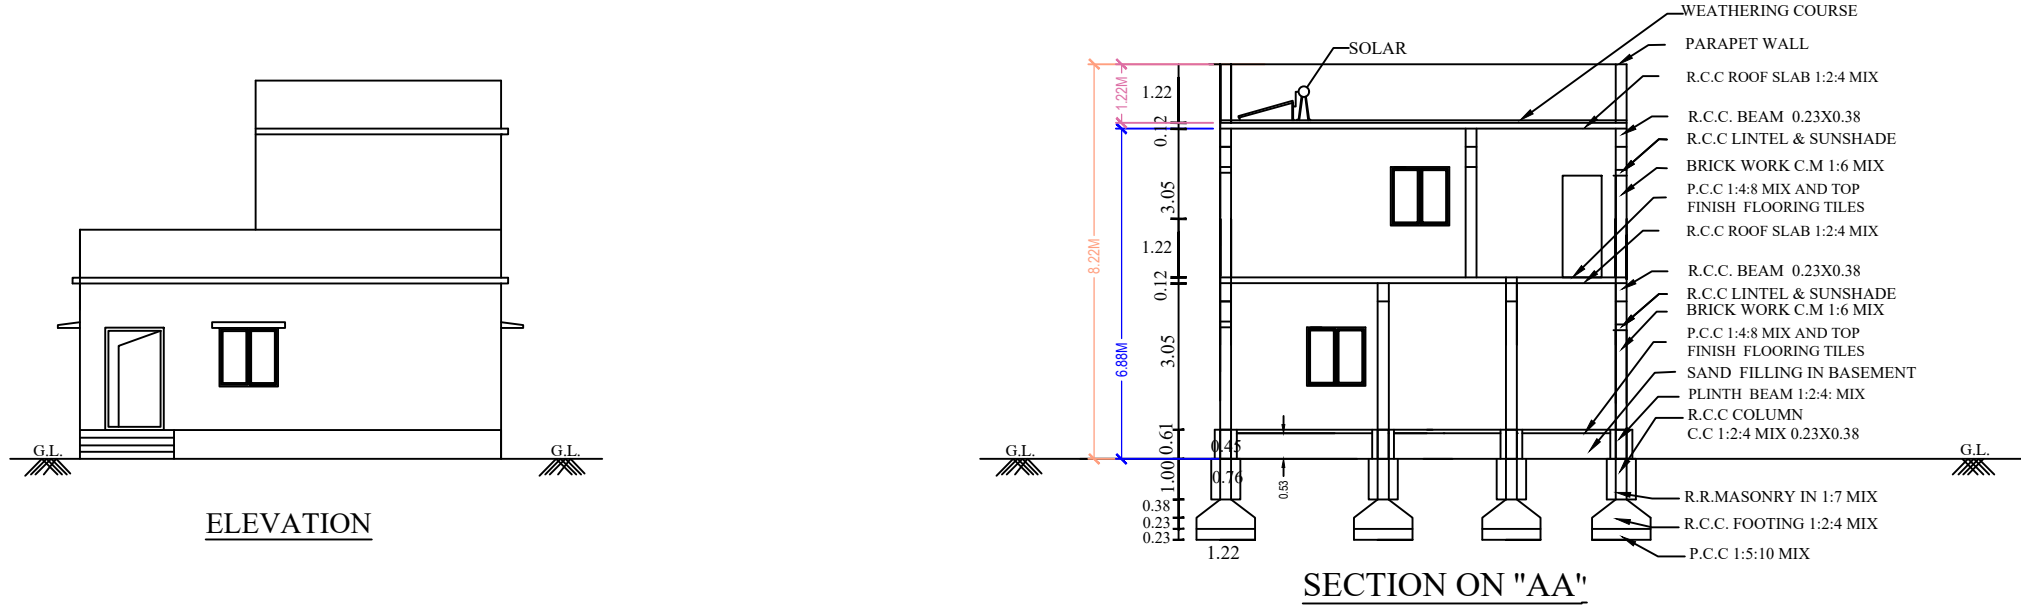


GROUND FLOOR PLAN

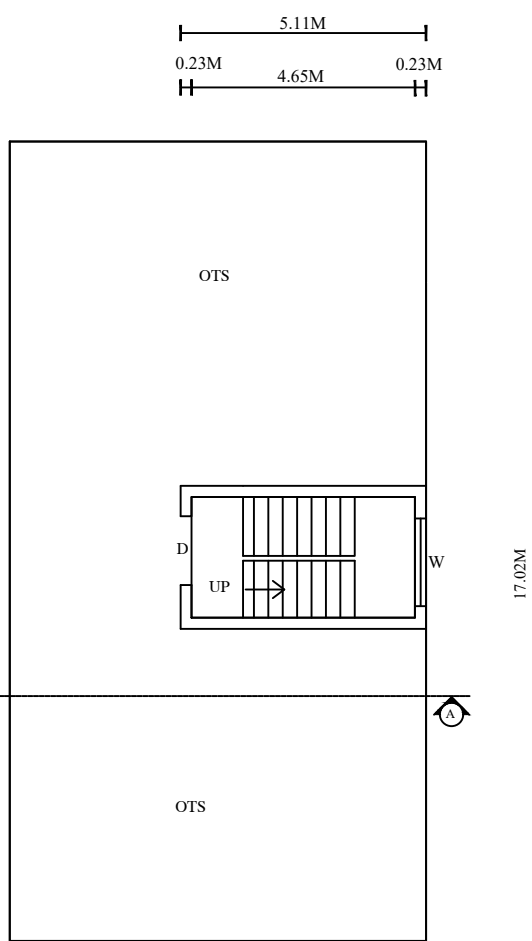



FIRST FLOOR PLAN

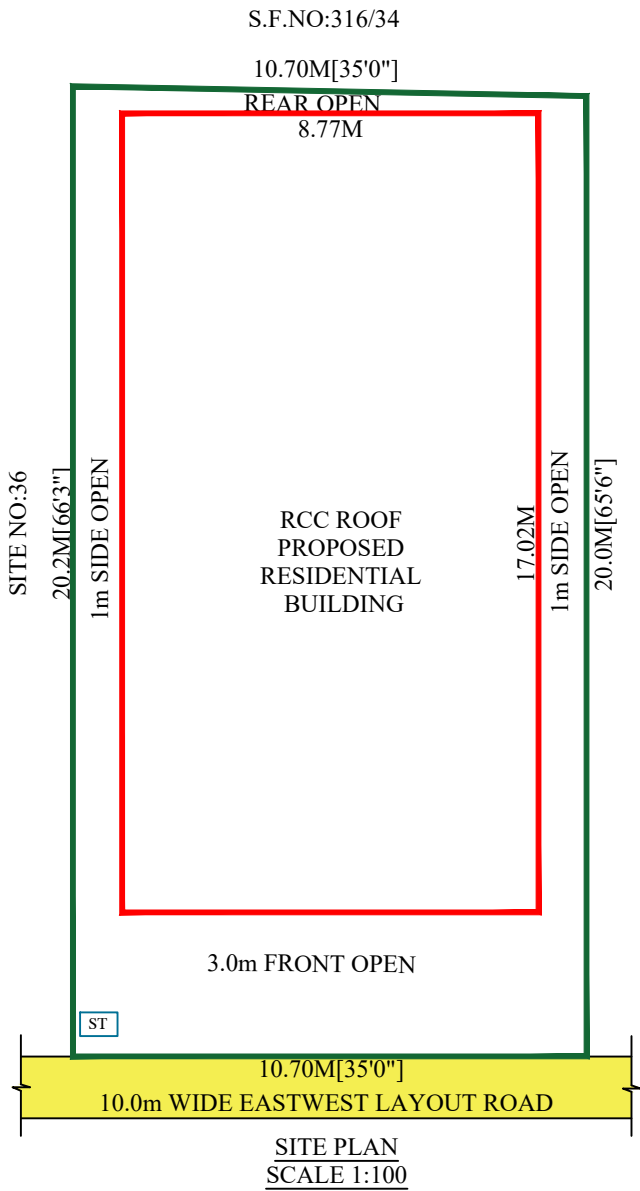

SITE PLAN
SCALE 1:100

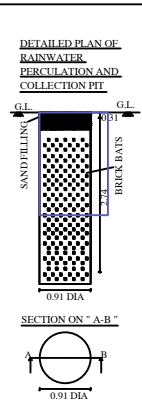


STAIRCASE DETAILS
(NOT TO SCALE)

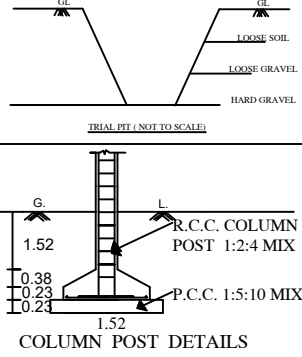
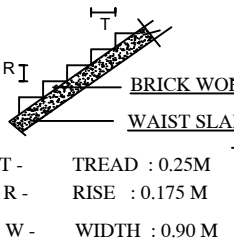


Signature Not
Verified
Signed by Executive Officer
Location Tiruppur
Date:2024.01.03 13:00:52


APPROVAL AUTHORITY :-

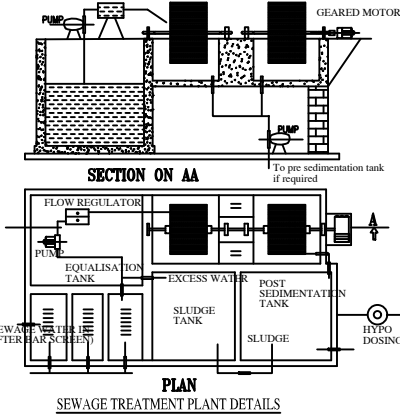


SECTION ON AA
SEWAGE TREATMENT PLANT DETAILS

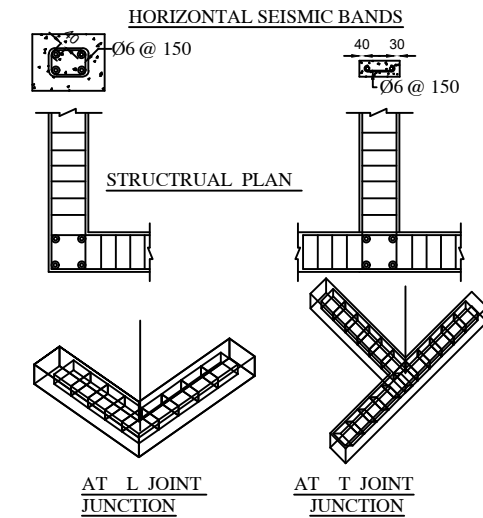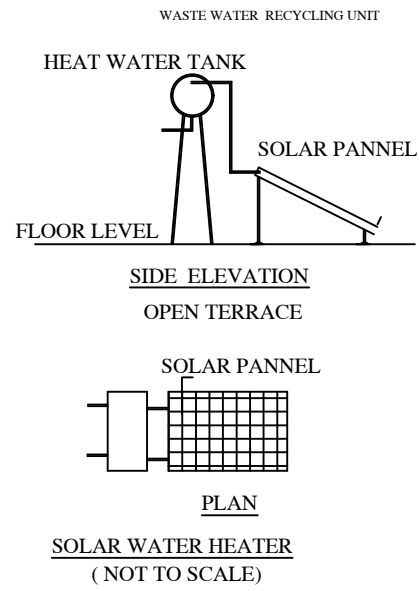

VERTICAL REINFORCEMENT
AT JAMBS OF OPENINGS

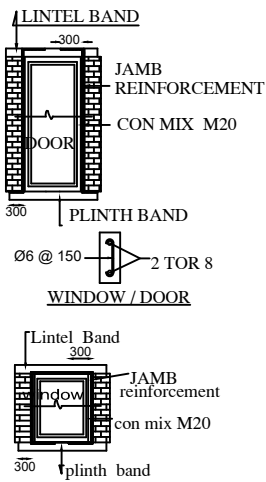

DETAILED DRAWING FOR SEPTIC TANK WITH DISPERSION
TRENCH 225 GALLONS CAPACITY OF 1000 LITRES

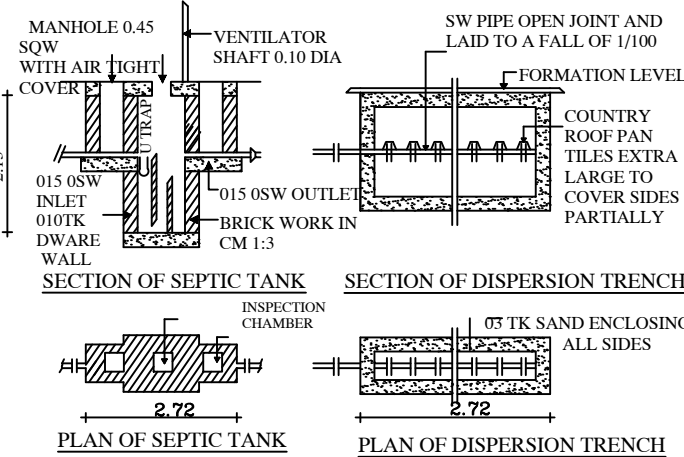

AREA DETAILS	SQ.M	SQ.FEET
AREA OF THE SITE	215.07	2315.01
PLINTH AREA		
GROUND FLOOR	144.27	1552.92
FIRST FLOOR	015.20	0163.61
AREA LEFT OPEN	070.80	0762.09
FLOOR AREA		
GROUND FLOOR	115.84	1246.90
FIRST FLOOR	011.70	0125.93
PARKING	REQ	PRO
CAR SPACE	1NO	1NO
TWO WHEELER SPACE	—	—

DETAILS OF JOINARIES.

MD - MAIN DOOR	1.22 X 2.13
D1 - DOOR	0.76 X 2.13
O - OPEN	1.00 X 2.13
D - DOOR	1.00 X 2.13
W - WINDOW	1.52 X 1.22
V - VENTILATOR	0.76X 0.76
W1 - WINDOW	1.82 X 1.22

COLOUR INDEX

- SITE BOUNDARY
- PROPOSED BUILDING
- ROAD

R. Vidhya

APPLICANT :-

Er. MAHALAKSHMI.M.M.E
Registered Engineer - Grade II
032/LS/2022/00022
Tirupur District

ENGINEER /LBS:-