



SITE AND DETAILED PLAN SHOWING THE PROPOSED CONSTRUCTION OF RCC ROOF
GROUND FLOOR RESIDENTIAL BUILDING IN RE.S.F.NO- 517/1B AT PACHAPALAYAM
VILLAGE AND PANCHAYAT, KANGAYAM TALUK, TIRUPPUR DISTRICT.

APPLICANT: Mr.D.THANGAVEL,
S/o.Mr.DEVASAGAYAM.

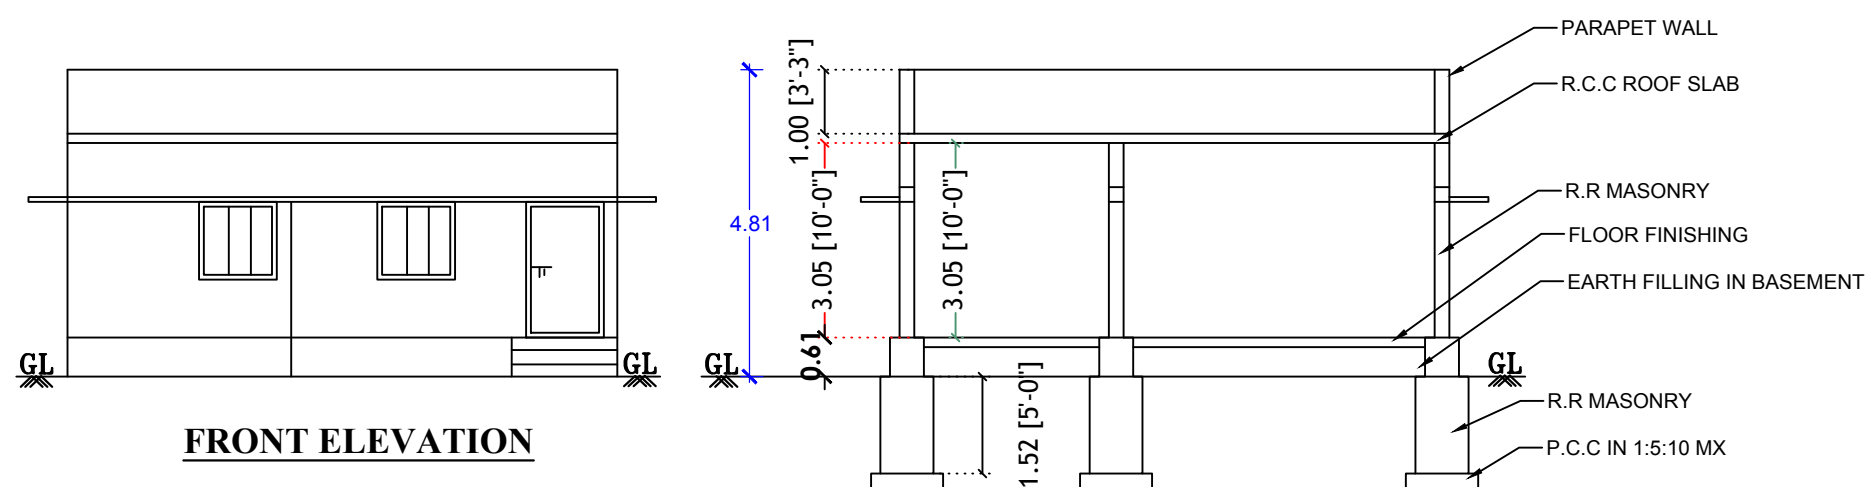


FRONT ELEVATION


SECTION ON -AA

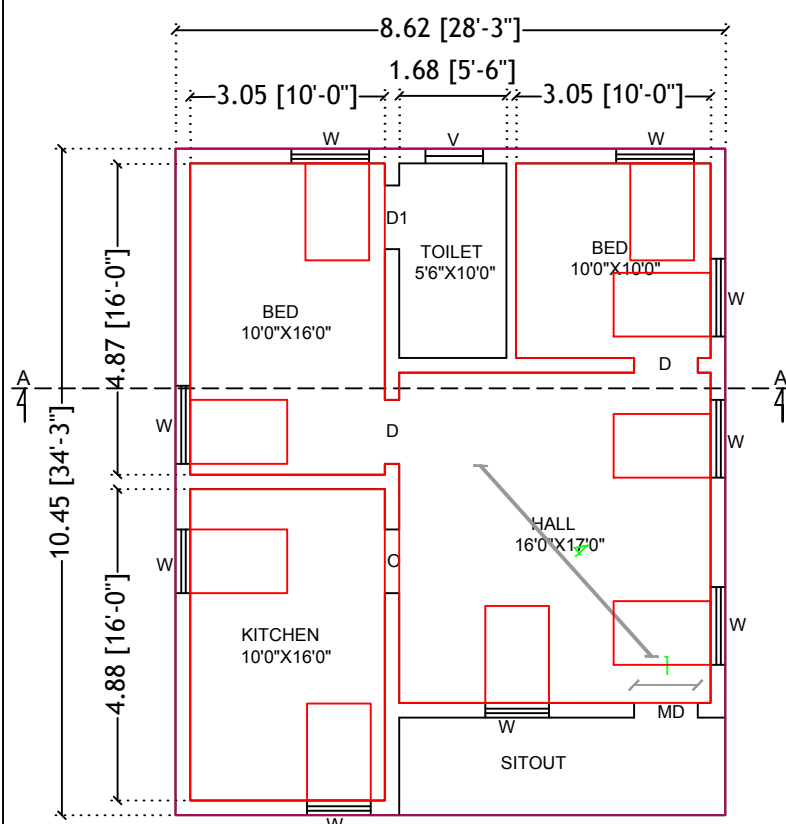

GROUND FLOOR PLAN

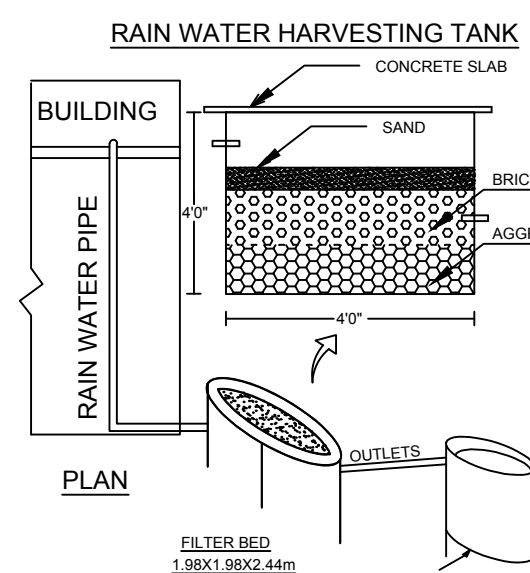

PLAN

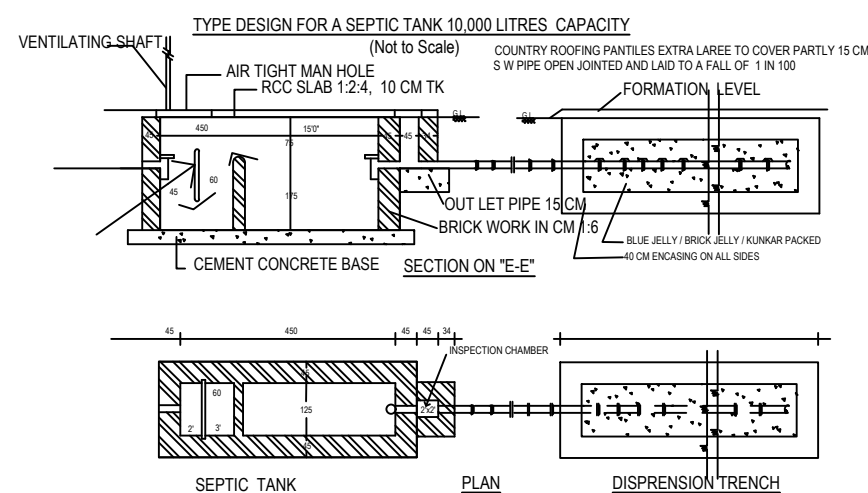

SEPTIC TANK





PLAN

DISPERSION TRENCH



SITE PLAN

SCALE:- 1:100
    
<u>ALL DIMENSIONS ARE IN METRE.</u> <u>(SCALE 1:100)</u>		
AREA DETAILS		SQ.M
AREA OF THE SITE (As per patta, FMB)		370.84
DOCUMENT AREA		370.84
AREA OF THE SITE(Superimposed)		370.84
NAME OF THE BUILDING	TOTAL BUILT UP AREA (in Sqm)	TOTAL BUILT UP AREA (in Sft)
Ground Floor	89.89	967.56
TOTAL	89.89	967.56
JOINARY DETAILS		
D	DOOR	1.22x2.13
D1	DOOR	0.76x2.13
W	WINDOW	1.83x1.52
V	VENTILATOR	0.91x0.61
DESCRIPTION		PROVIDED
Two Wheeler		1 No
COLOUR INDEX		
SITE BOUNDARY		
PROPOSED BUILDING		
EXISTING ROAD		
		
APPLICANT.		
 Er.S.ANANDAN BE.,LBS., DTCP Registered Engineer, Reg No.RE/GR/II/TR/AUG2019/017, 108,Kalki Complex, I st Floor, Karur Road, Vellakovil-638 111, Cell:- 98654 77345.		
REGISTERED ENGINEER.		