



SITE AND DETAILED PLAN SHOWING THE PROPOSED CONSTRUCTION OF RCC. ROOF GROUND FLOOR RESIDENTIAL BUILDING IN S.F.NO 407/1E1B3A, SITE NO: 32, SAKTHI GARDN, MUTHALIPALYAM VILLAGE AND PANCHAYAT, TIRUPUR SOUTH TALUK AND TIRUPUR DISTRICT.


APPLICANT:
S.UMA MAHESWARI W/O SRINIVASAN

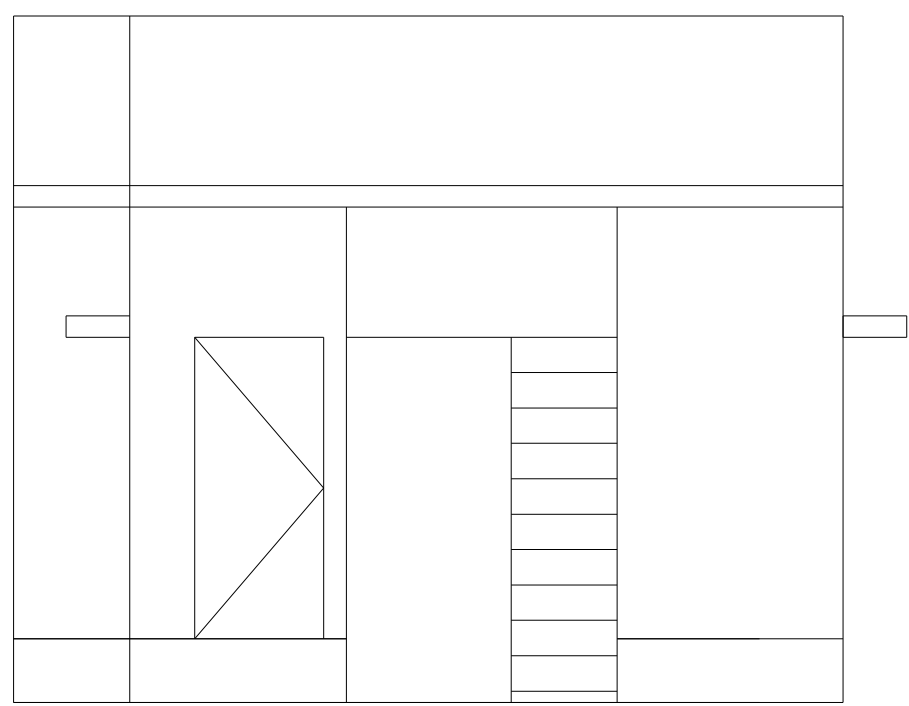


ELEVATION

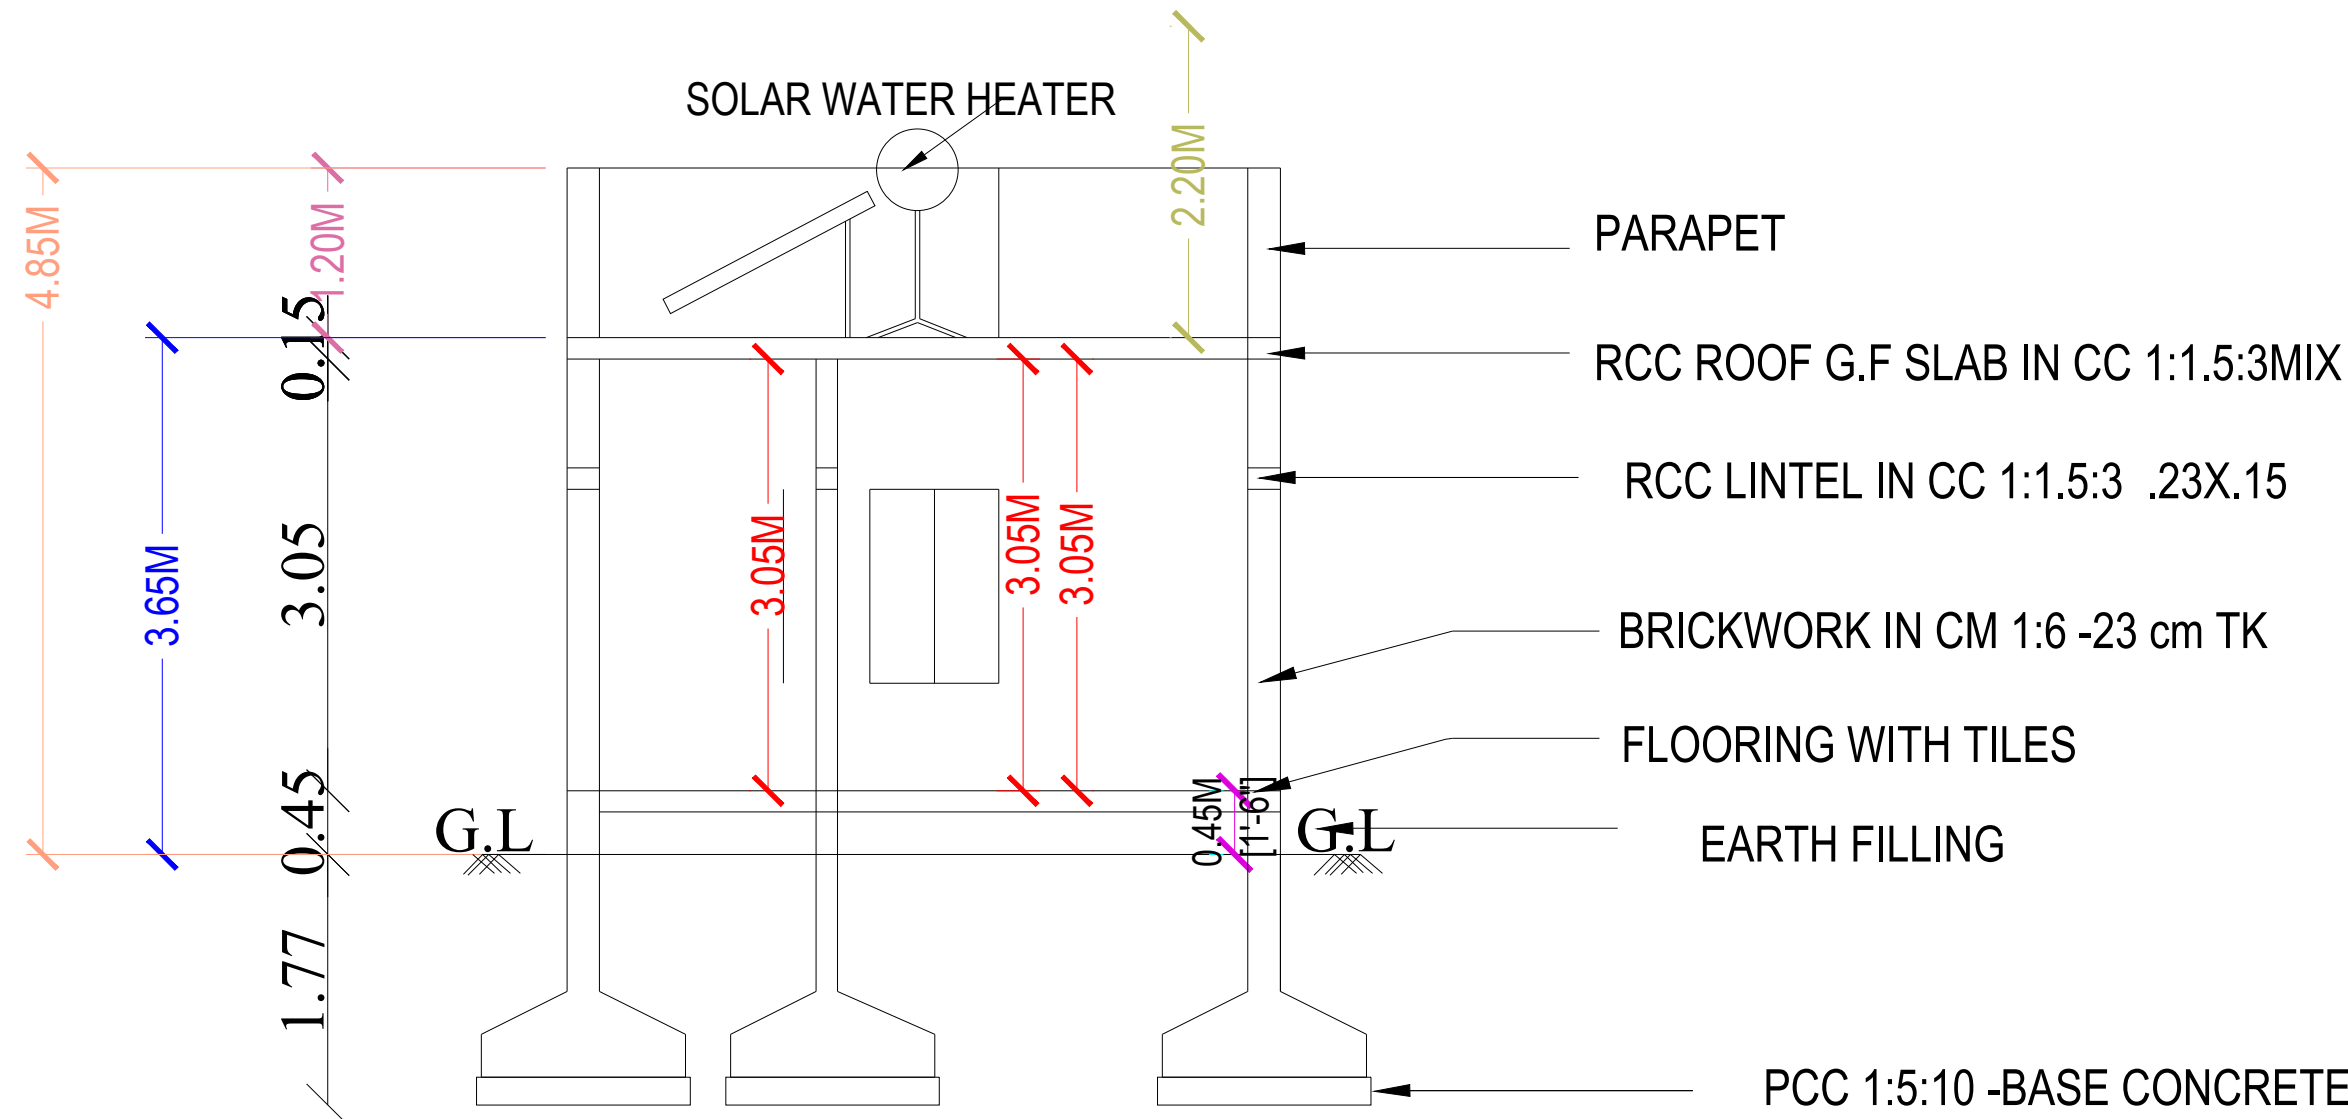


SECTION

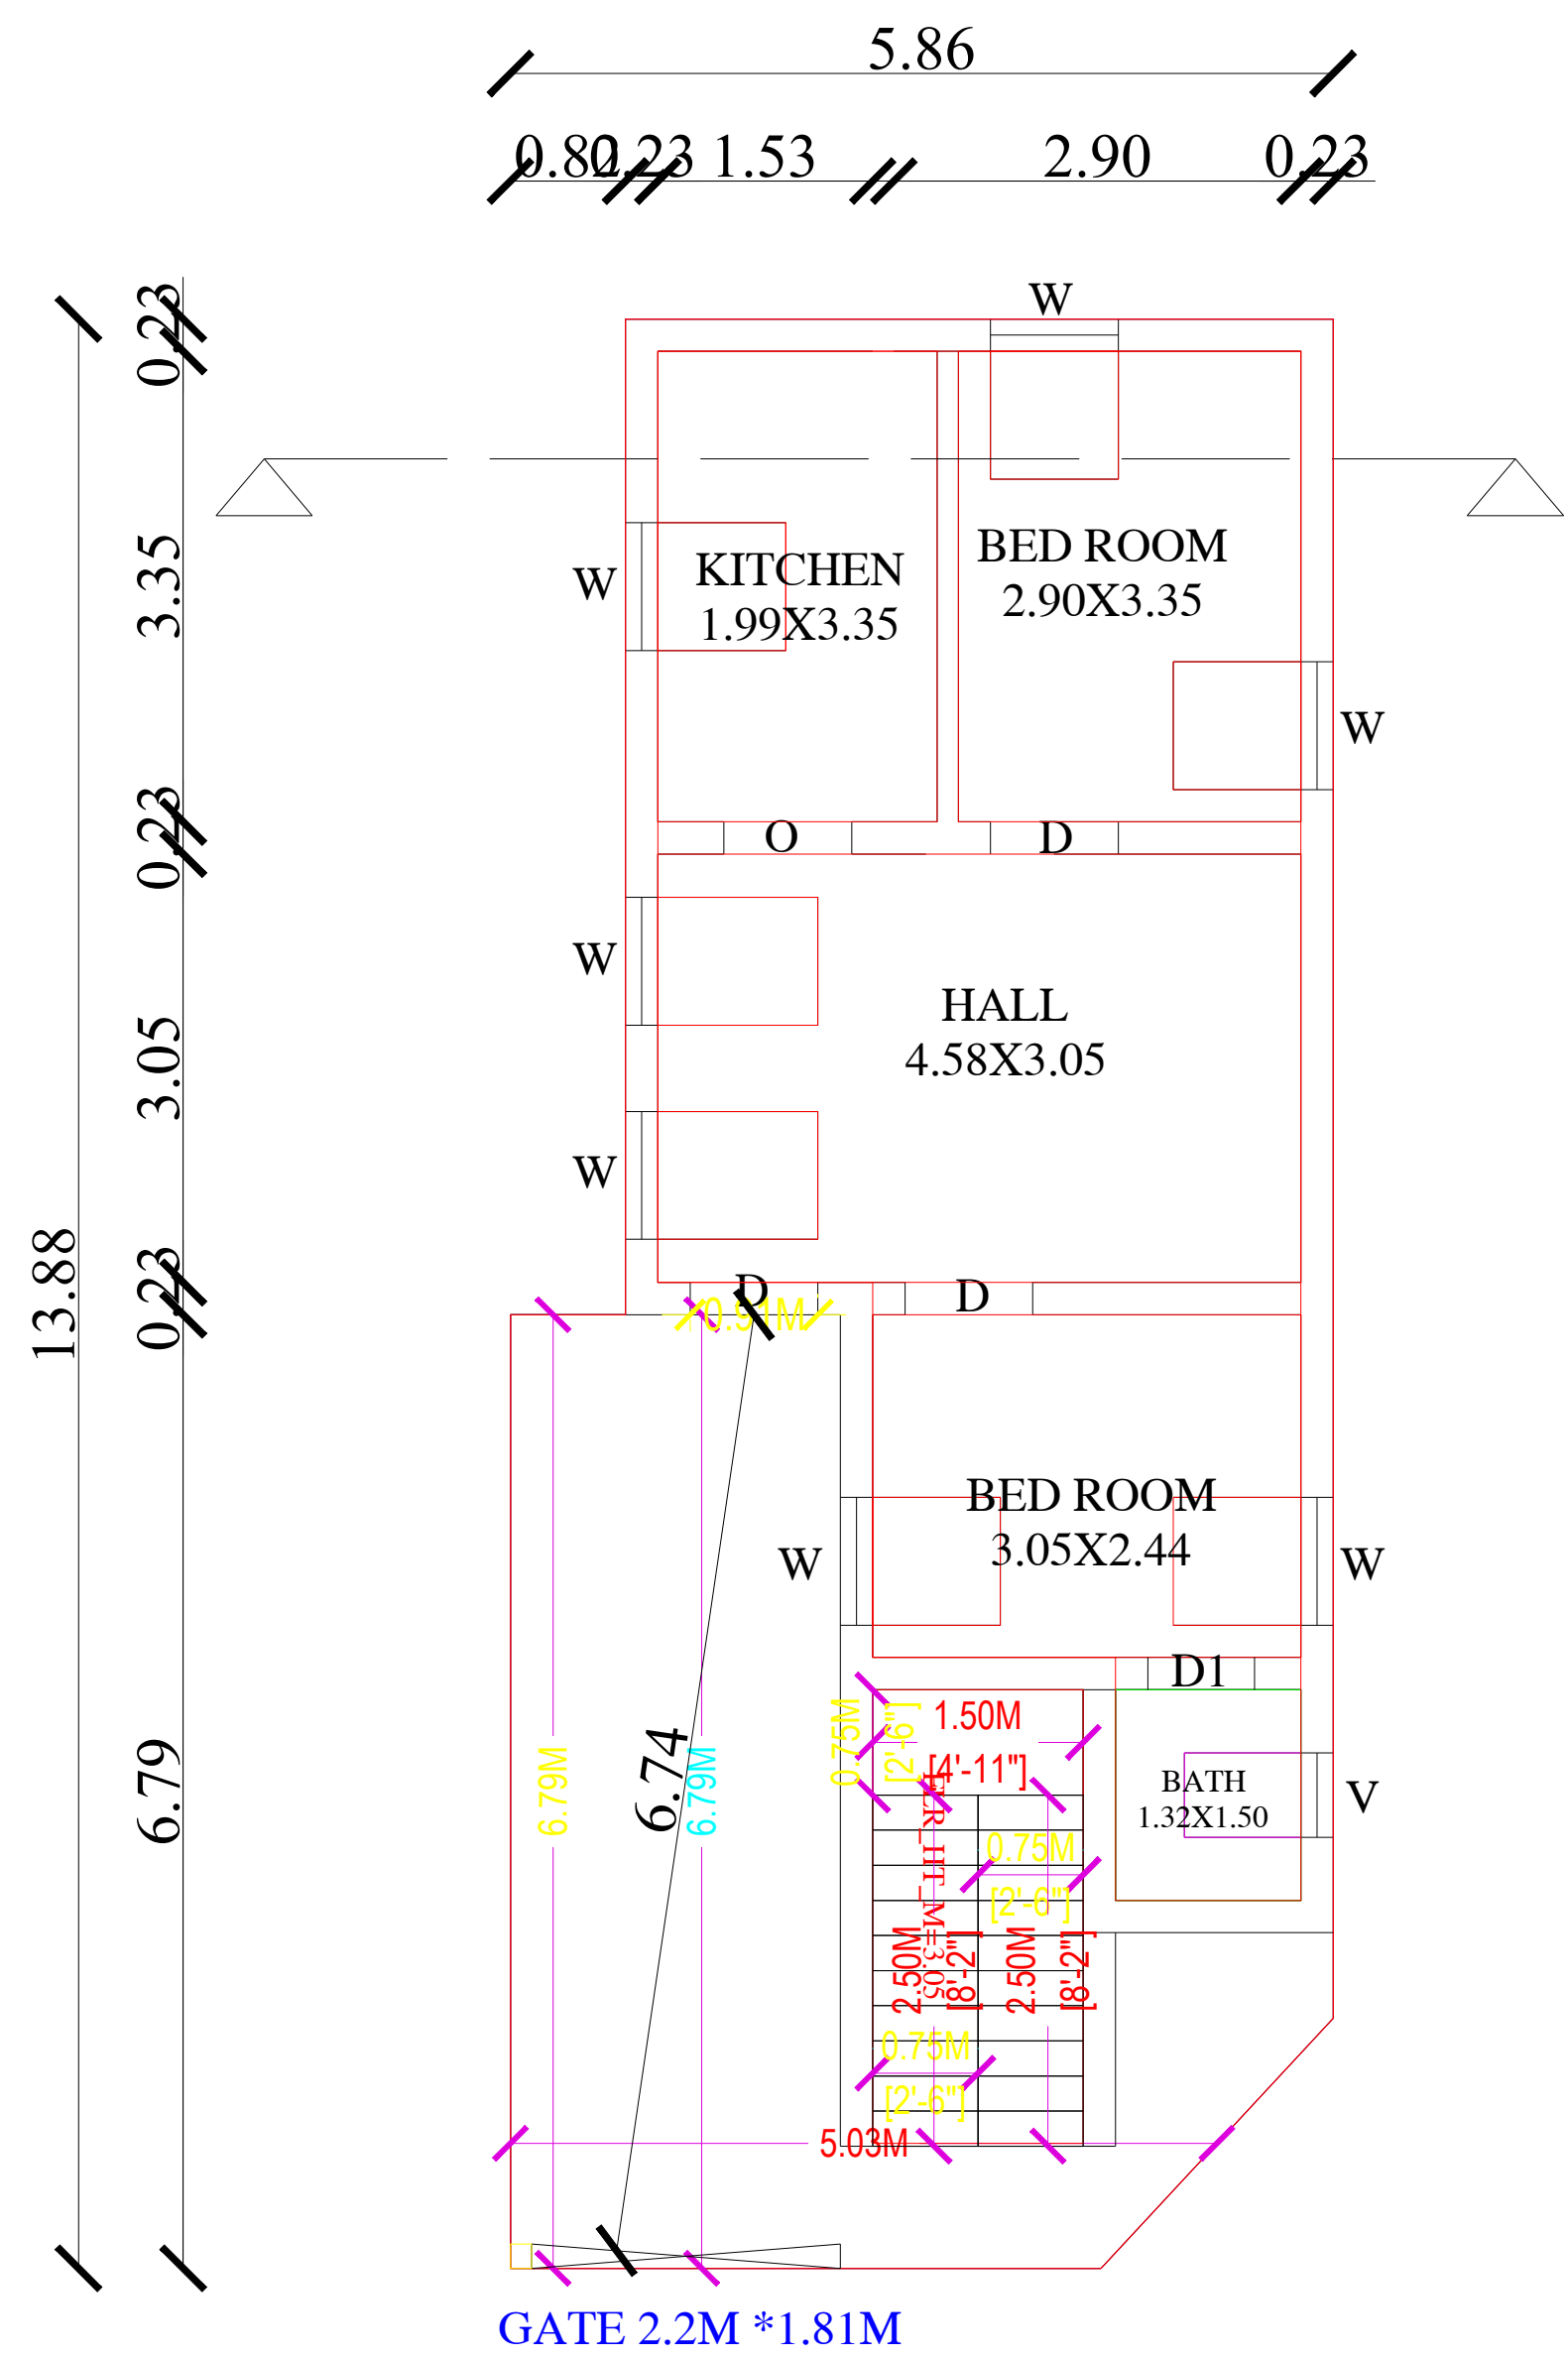


GROUND FLOOR PLAN

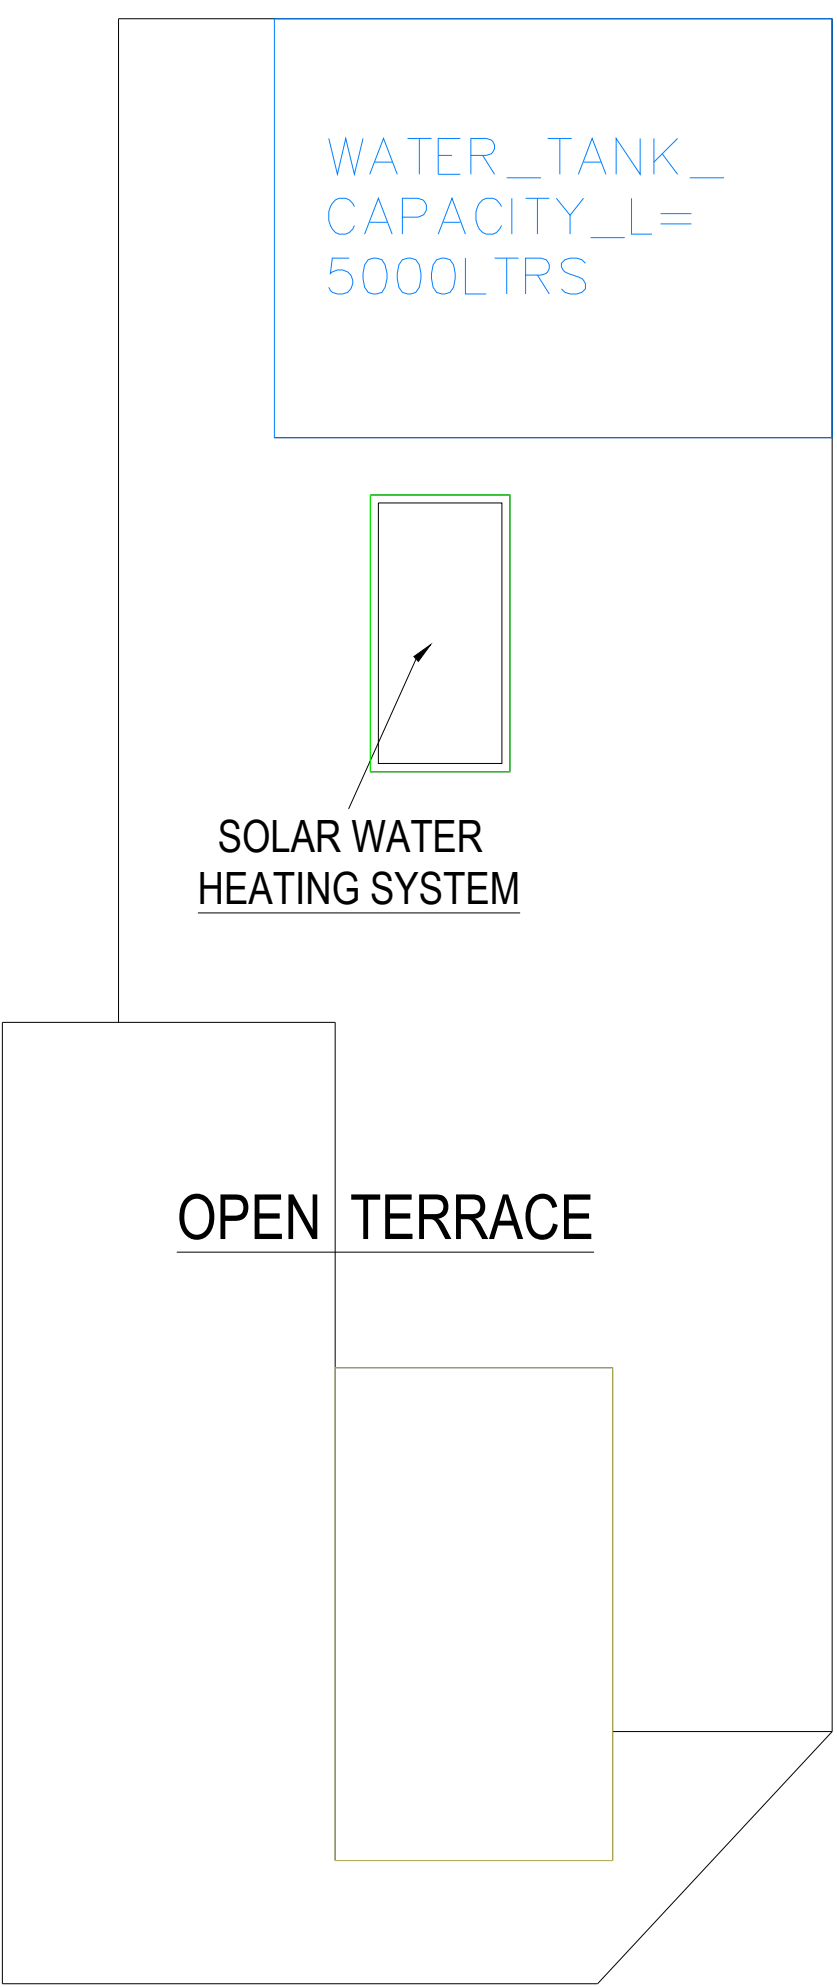

TERRACE FLOOR PLAN

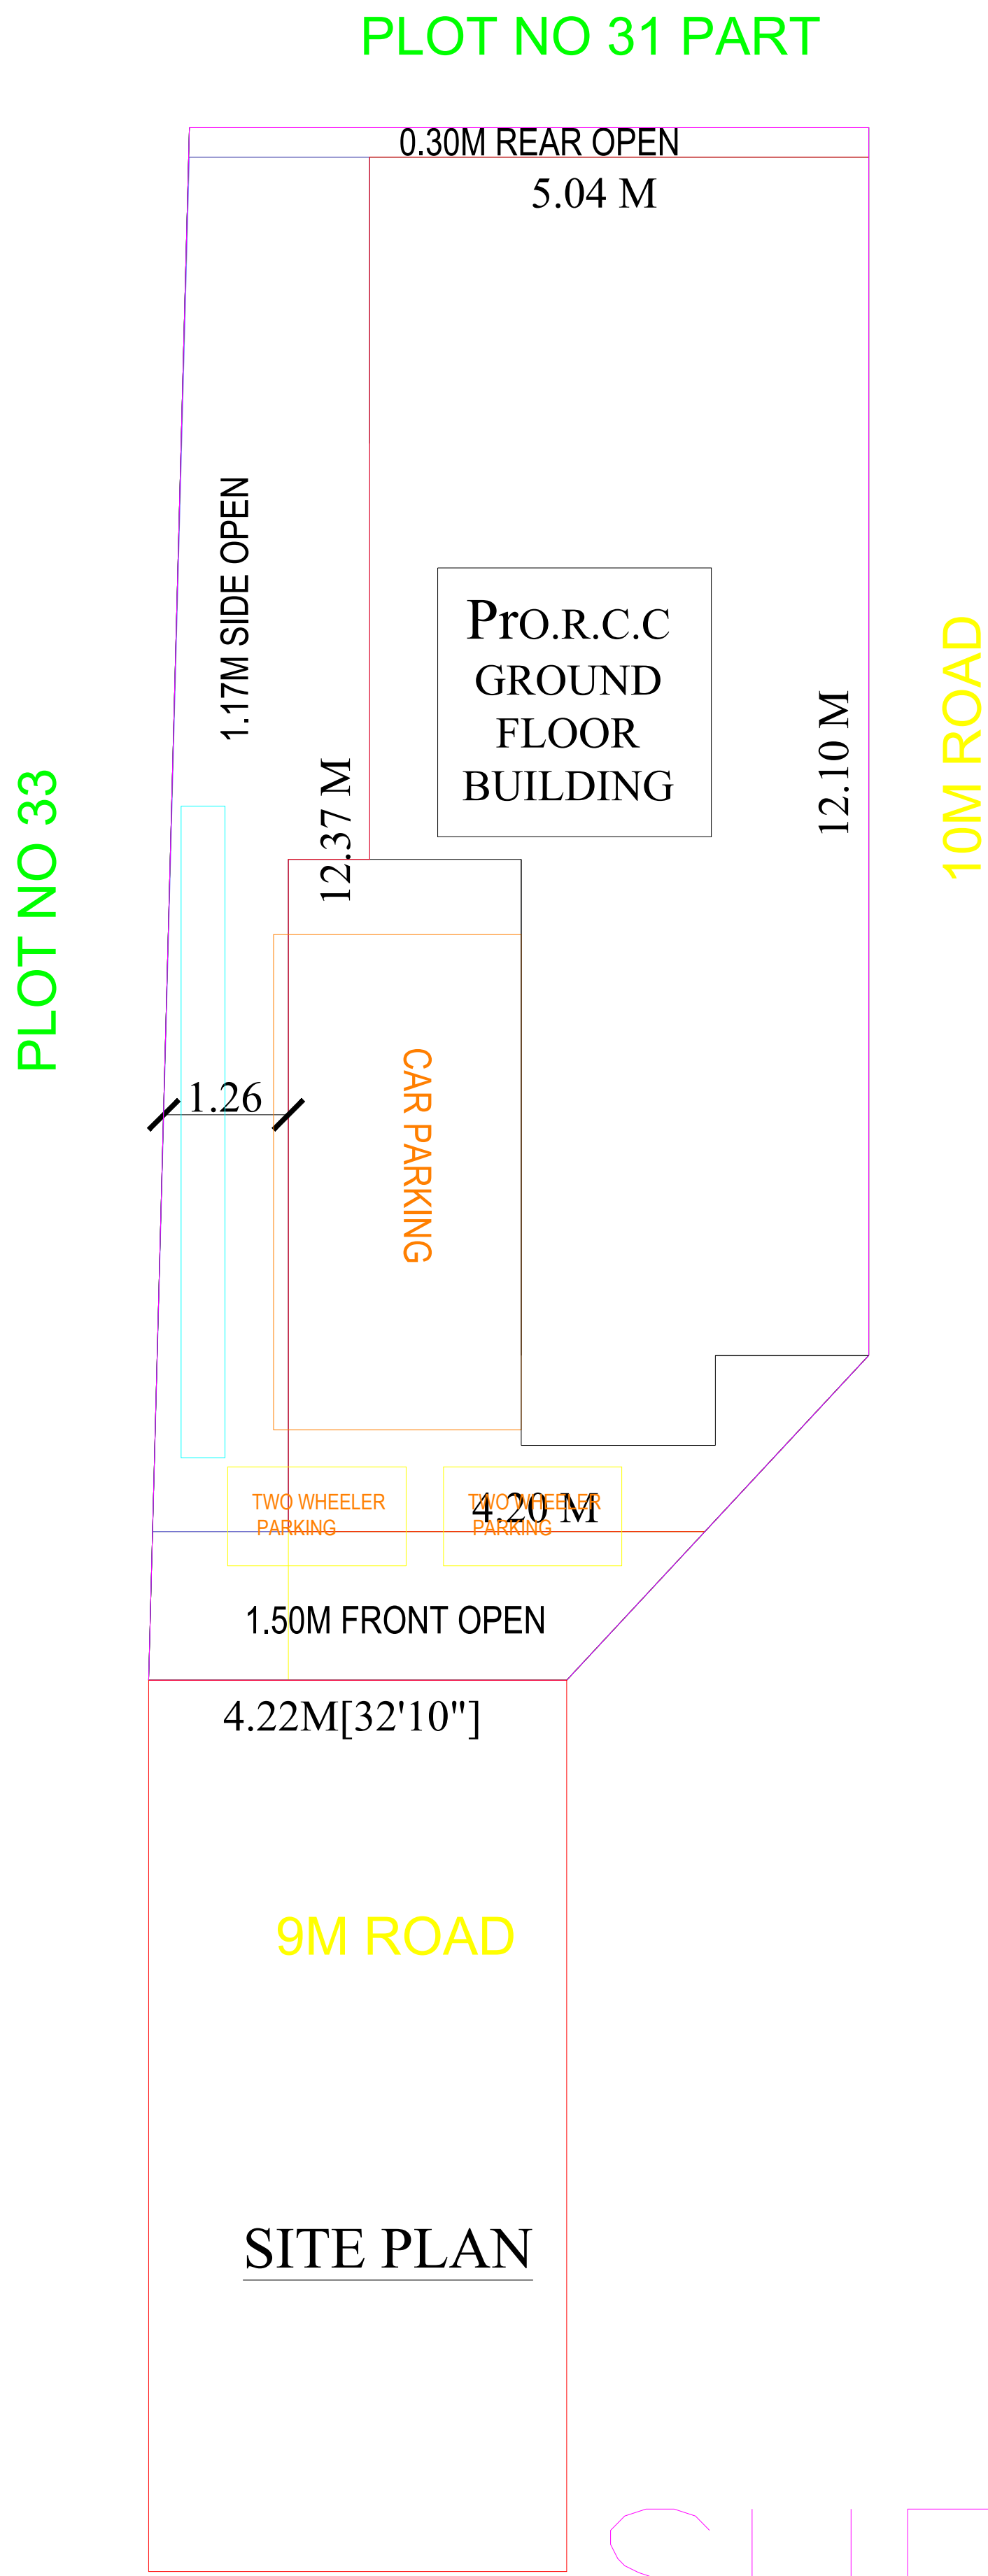

SITE PLAN

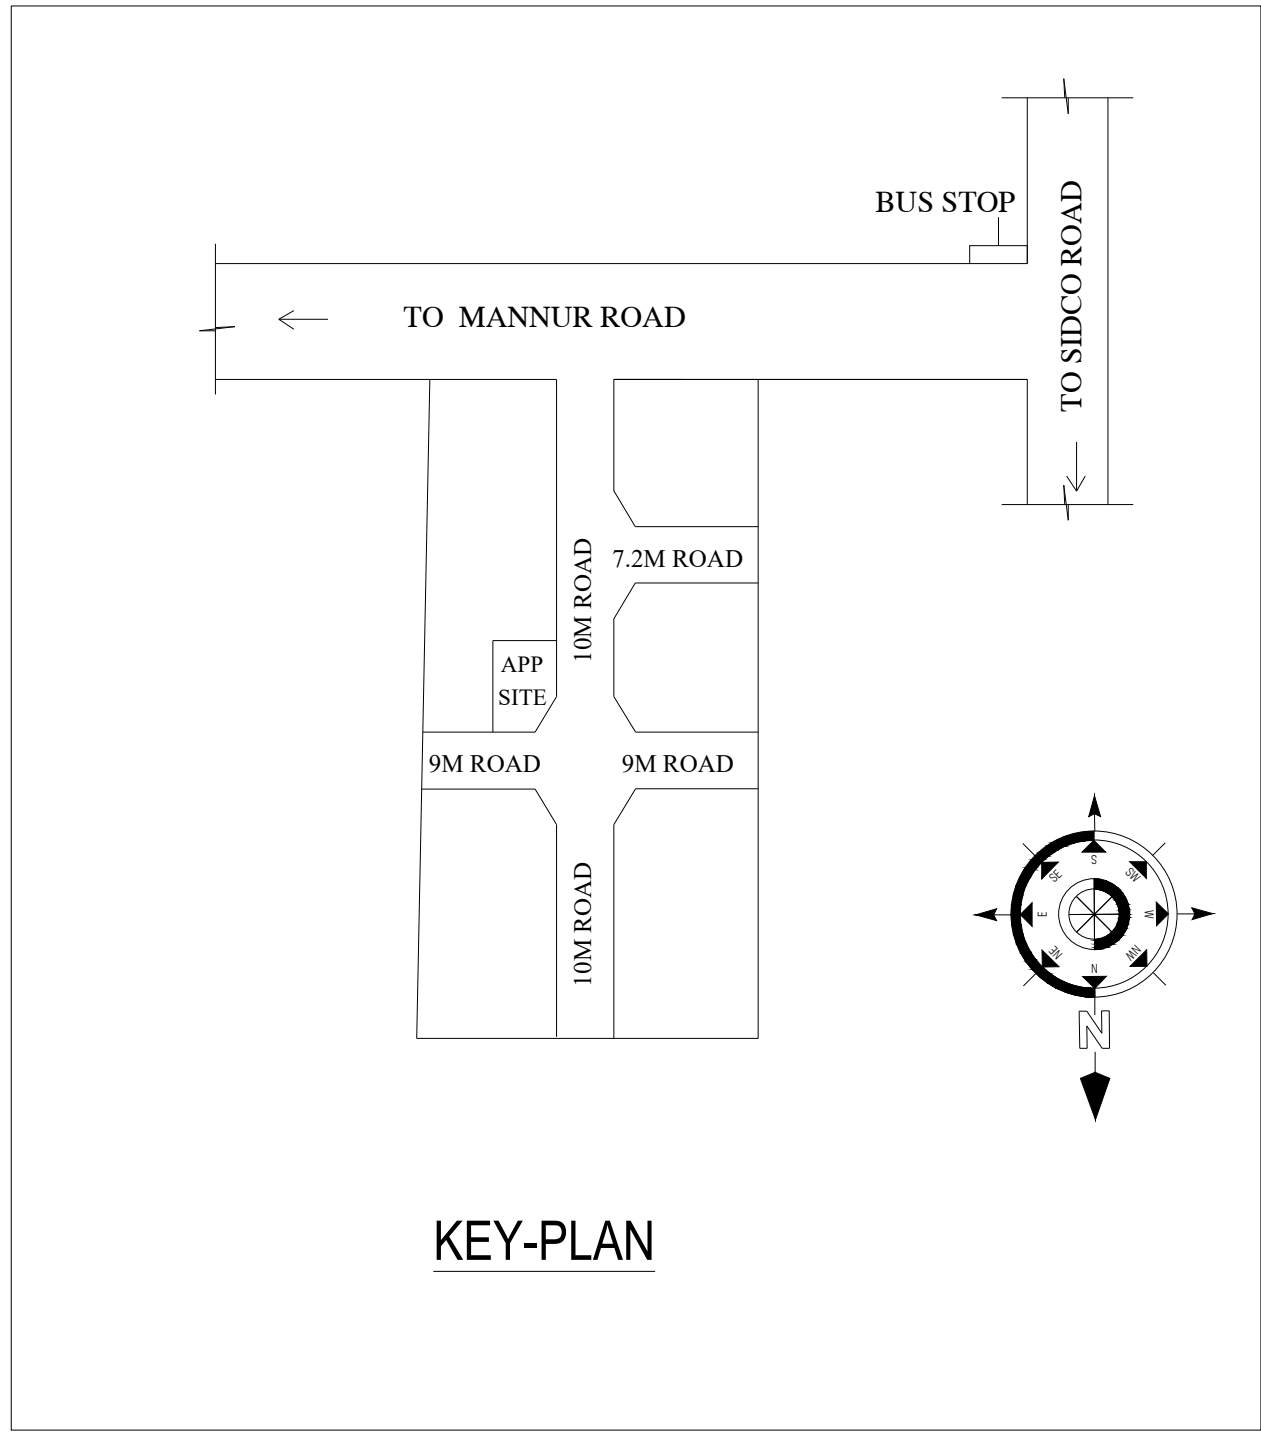

KEY-PLAN

NOTE:

ALL DIMENSION 'S ARE IN METRE
SCALE 1:100

SCHEDULE OF JOINERIES

SYMBOLS	DESCRIPTION	SIZE IN FEET	SIZE IN METRES
D	DOOR	3'0"X7'0"	0.91X2.13
W	WINDOW	3'0"X4'0"	0.91X1.22
D1	DOOR	2'6"X7'0"	0.76x2.13
O	OPEN	3'0"X7'0"	0.91X2.13
V	VENTILATOR	2'0"X2'0"	0.61X0.61

AREA DETAILS	IN SQFT	IN SQM
AREA OF THE SITE	1132.08	105.17
AREA OF G. FLOOR	797.07	74.05
AREA OF THE OPEN	335.01	31.12
TOTAL	797.07	74.05

AREA DETAILS	IN SQFT	IN SQM
AREA OF G.FLOOR	439.06	40.79
PARKING	REQUIRED	PROVIDED
CAR SPACE	1	1
BIKE SPACE	2	2

COLOUR INDEX

- ☐ SITE BOUNDARY
- ☐ PROPOSED RCC ROOF BUILDING
- ☐ ROAD
- ☐ RAIN WATER PERCOLATION PIT

APPLICANT:

Er. S. GnanaSundar M.E., L.B.S.,
MANJI BUILDER
Licensed Building Surveyor
1/135, A.M.P. Complex, Near Sidco BusStop,
Mudhalipalayam, Tirupur-641 606.
Cell : 75984 36326

Er.S.GNANASUNDAR - 7598436326
ENGINEER/L.B.S

