



PLAN SHOWING THE PROPOSED CONSTRUCTION OF R.C.C ROOF RESIDENTIAL BUILDING IN PLOT NO:71, RE.S.F.NO:373/3A3 AT KODUMUDI ROAD, CHINNAMUTHUR VILLAGE, MUTHUR TOWN PANCHAYAT, KANGEYAM TALUK, TIRUPPUR DISTRICT.

APPLICANT:- Mrs.P.DHANALAKSHMI, W/o Mr.MURUGAVEL.


DETAILED PLAN:
SCALE 1:100

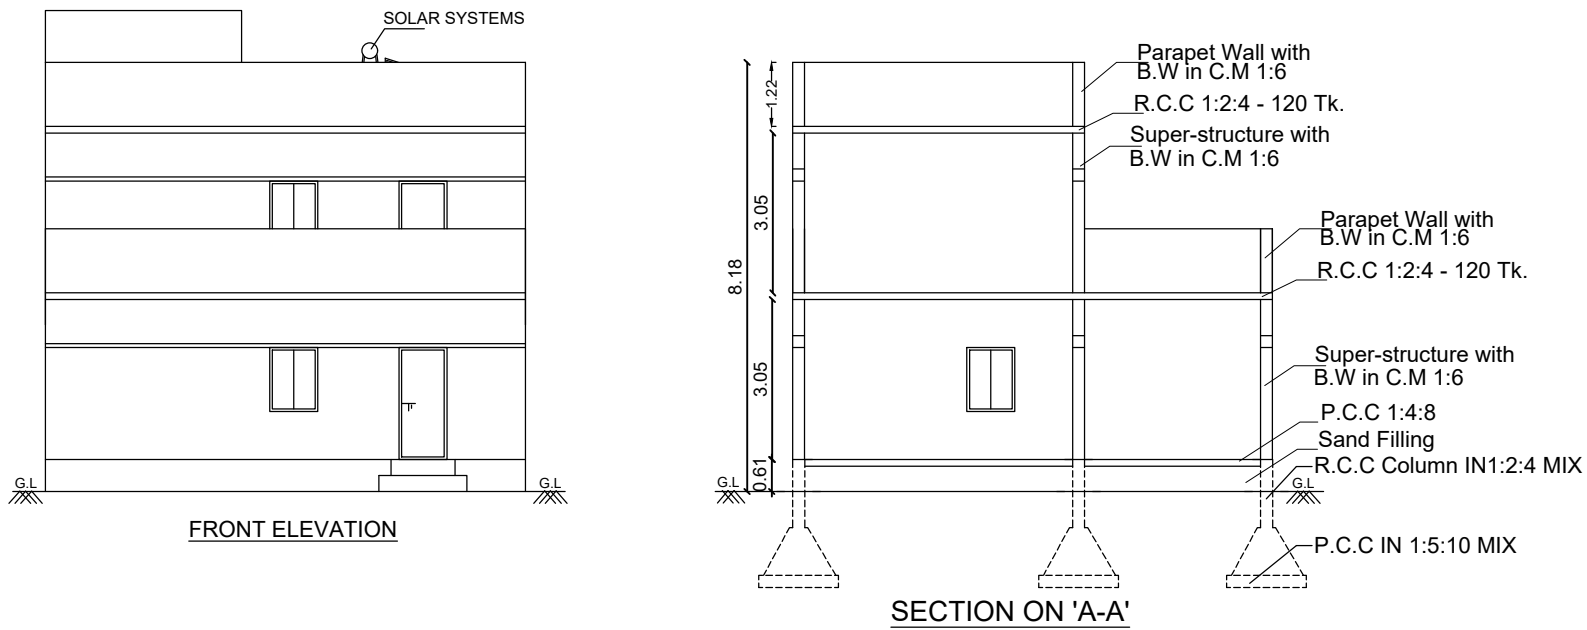

KEY PLAN:
(NOT TO SCALE)

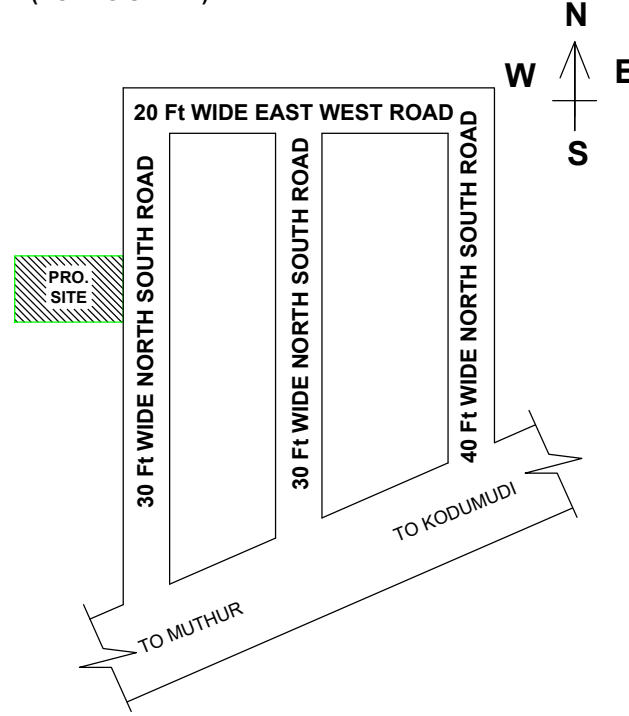

SITE PLAN:PROPOSED
SCALE 1:100

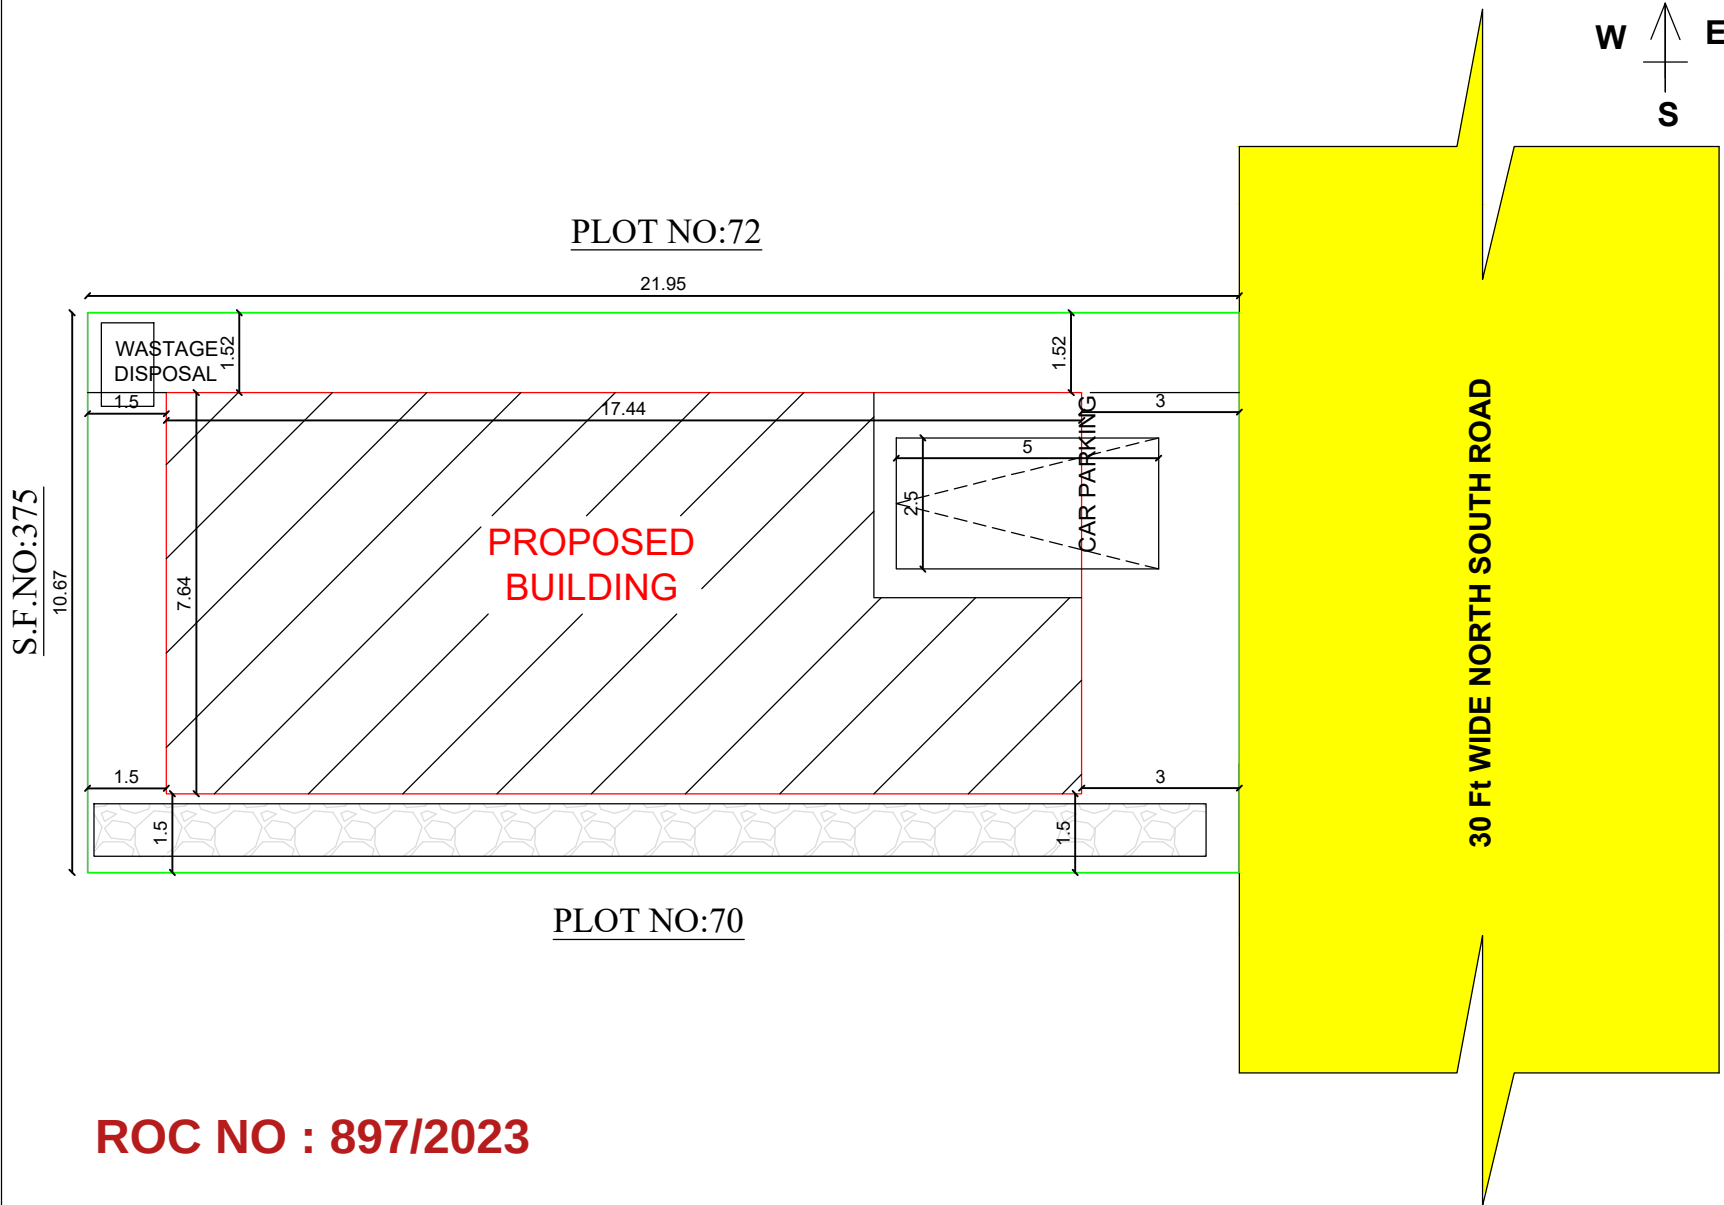

SCHEDULE OF JOINERIES			
REFERENCE		IN FEET	IN METER
MD	MAIN DOOR	4'0" X 7'0"	1.21 X 2.13
D	DOOR	3'3" X 7'0"	1.00 X 2.13
D1	DOOR	2'6" X 7'0"	0.76 X 2.13
O	OPEN	3'3" X 7'0"	1.00 X 2.13
W	WINDOW	4'0" X 4'0"	1.21 X 1.21
V	VENTILATOR	3'3" X 2'0"	1.00 X 0.61
AREA OF CALCULATION		SQ.FT	SQ.M
AREA OF PLOT EXTENT		2520.00	234.11
FMB/TSR PLOT EXTENT		2520.00	234.11
AREA AS PER DOCUMENT		2520.00	234.11
SUPER IMPOSED PLOT BOUNDARY		2520.00	234.11
AREA OF R.C.C BUILDING IN G.F		1435.15	133.33
AREA OF R.C.C BUILDING IN F.F		641.53	59.60
AREA OF THE HEAD ROOM		129.17	12.00
AREA OF OPEN SPACE		1084.85	100.79
CARPET AREA OF G.F		989.53	91.93
CARPET AREA OF F.F		442.18	41.08
TOTAL BUILT UP AREA		2076.68	192.93
PERCENTAGE OF SITE COVERAGE		-	56.95 %
FLOOR SPACE INDEX[NON PREMIUM]		-	0.82

PARKING DETAILS:	
NO.OF OPEN CAR PARKING	1 No's.
COLOURS OF INDEX:	
EXISTING ROAD SHOWN IN	-
BOUNDARY SHOWN IN	-
PRO.BUILDING SHOWN IN	-
RAIN WATER COLLECTION TANK	-

NAME OF THE OWNER:

[Signature]

Mrs.P.DHANALAKSHMI, W/o Mr.MURUGAVEL.

[Signature]
Er. K.SURESH DCE, L.B.S.,
DTCP Registered Engineer
Reg. No.003/RE/GR III/TPR/Mar 2020
Vellakovil Road
MUTHUR - 638 105

REGISTERED ENGINEER: