



SITE AND DETAILED PLAN SHOWING THE PROPOSED CONSTRUCTION OF RCC. ROOF GROUND FLOOR RESIDENTIAL BUILDING IN S.F.NO 160/1B1A, SITE NO: 7 NORTH PART, SRI SRINIVASA AVENUE, MUTHALIPALYAM VILLAGE AND PANCHAYAT, TIRUPUR SOUTH TALUK AND TIRUPUR DISTRICT.


APPLICANT:
1.R.SAKTHIVEL S/O RAMASAMY

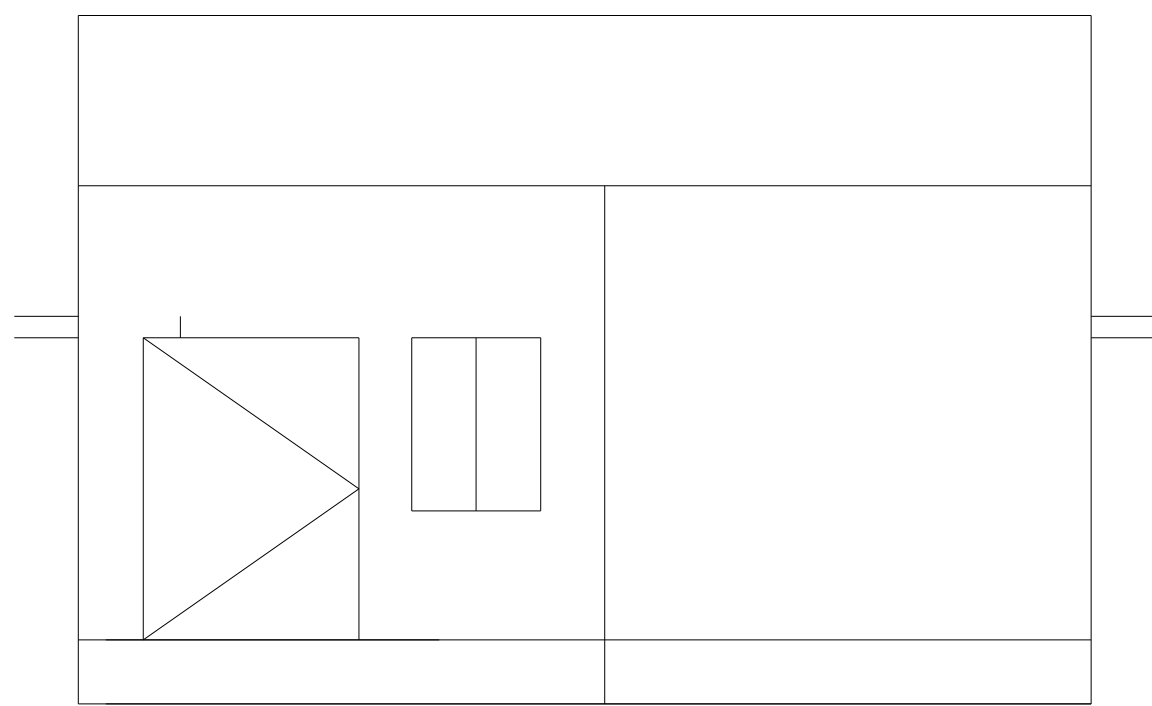


ELEVATION

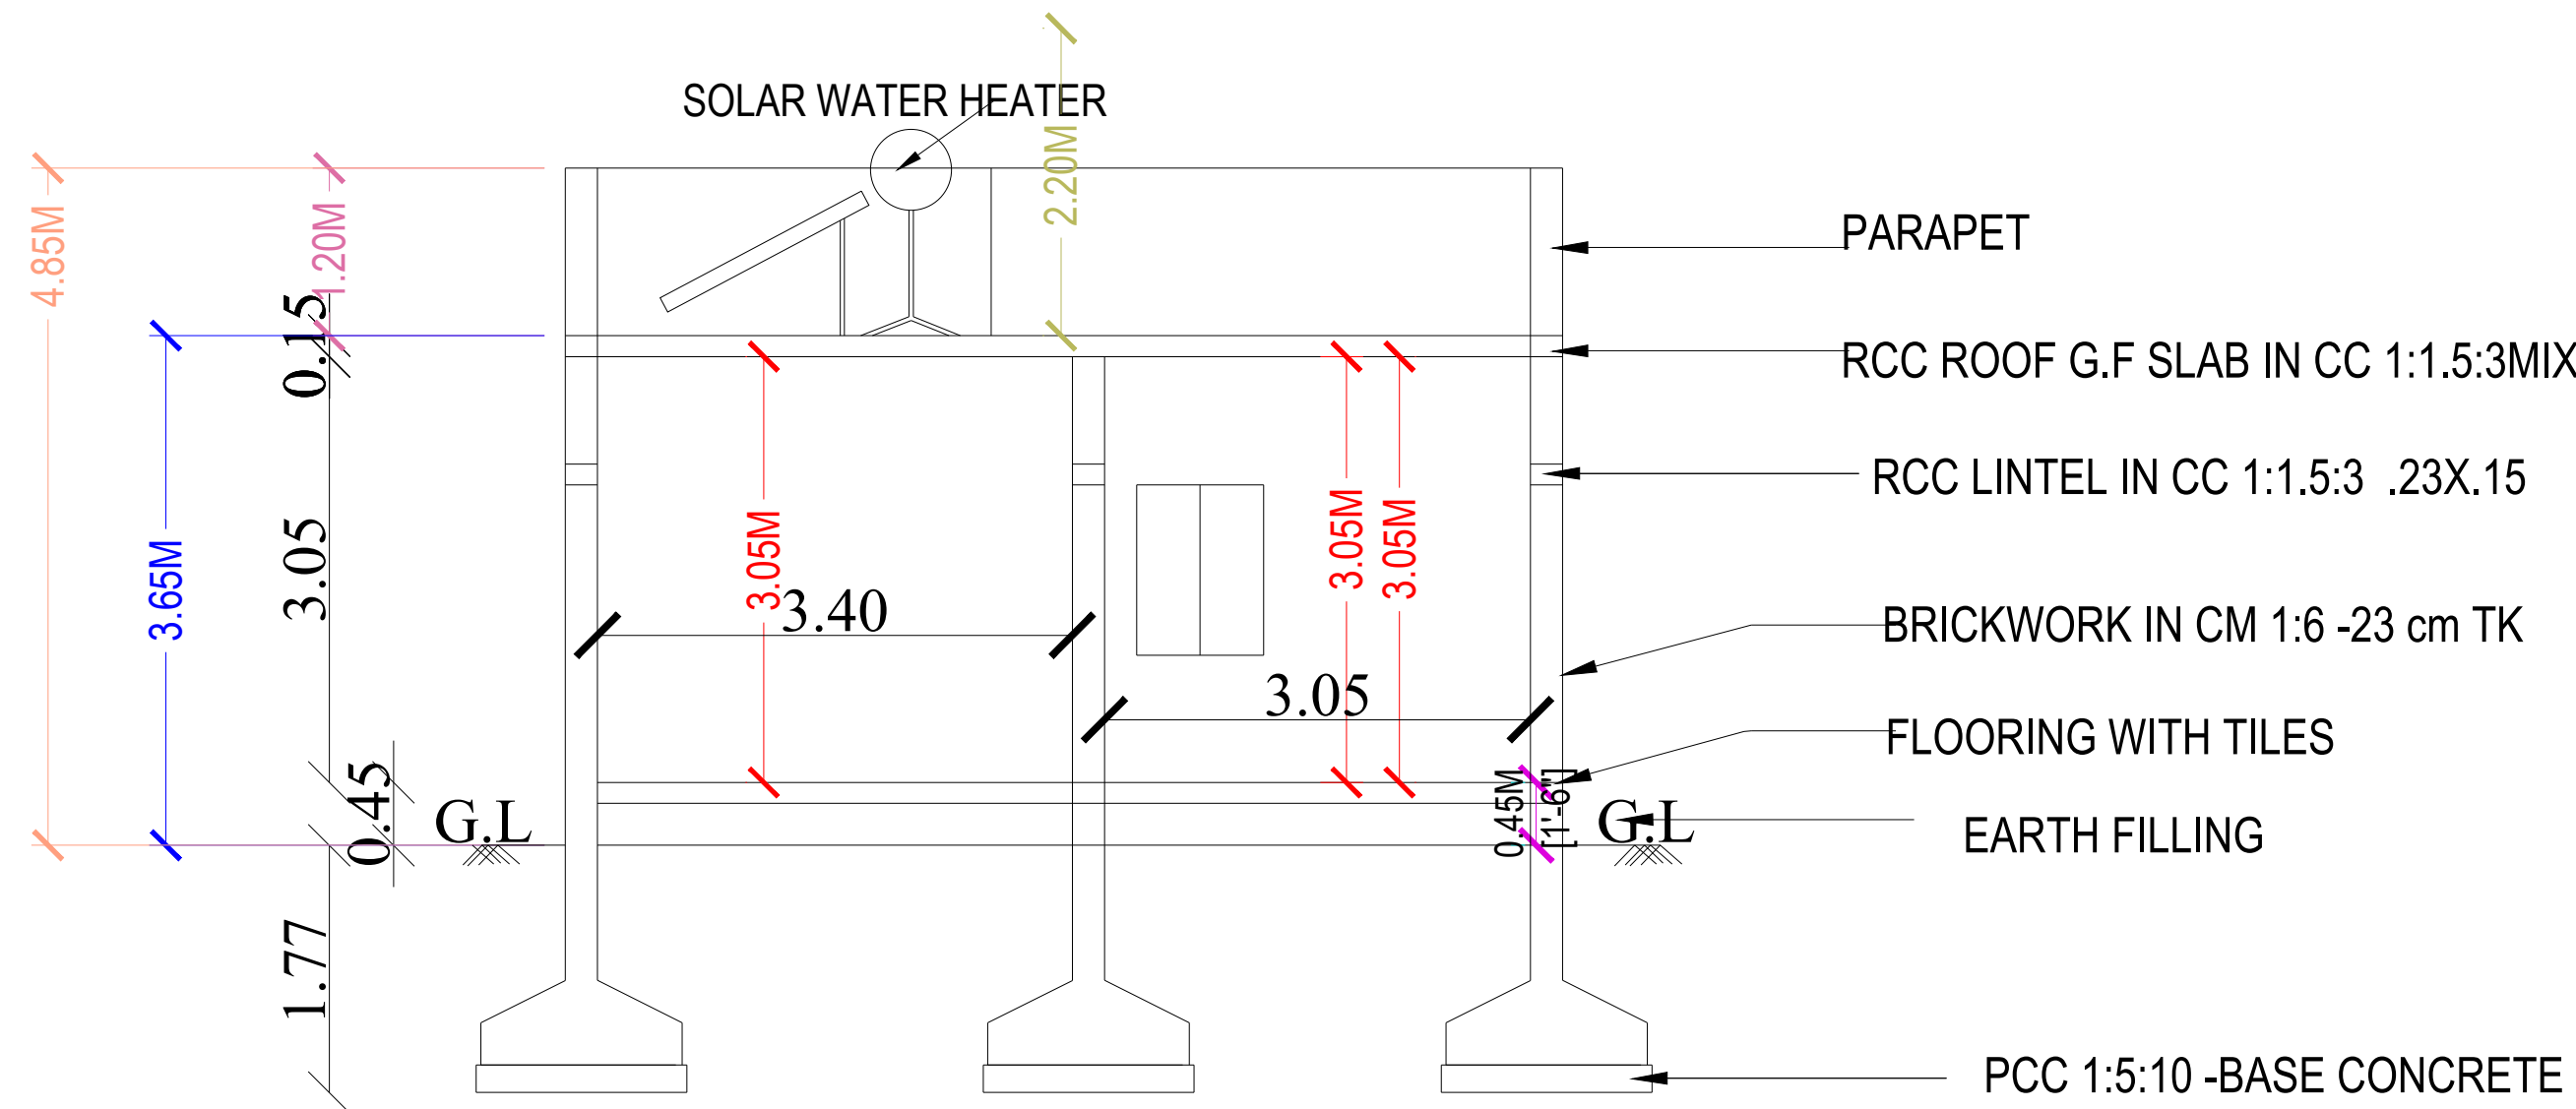


SECTION

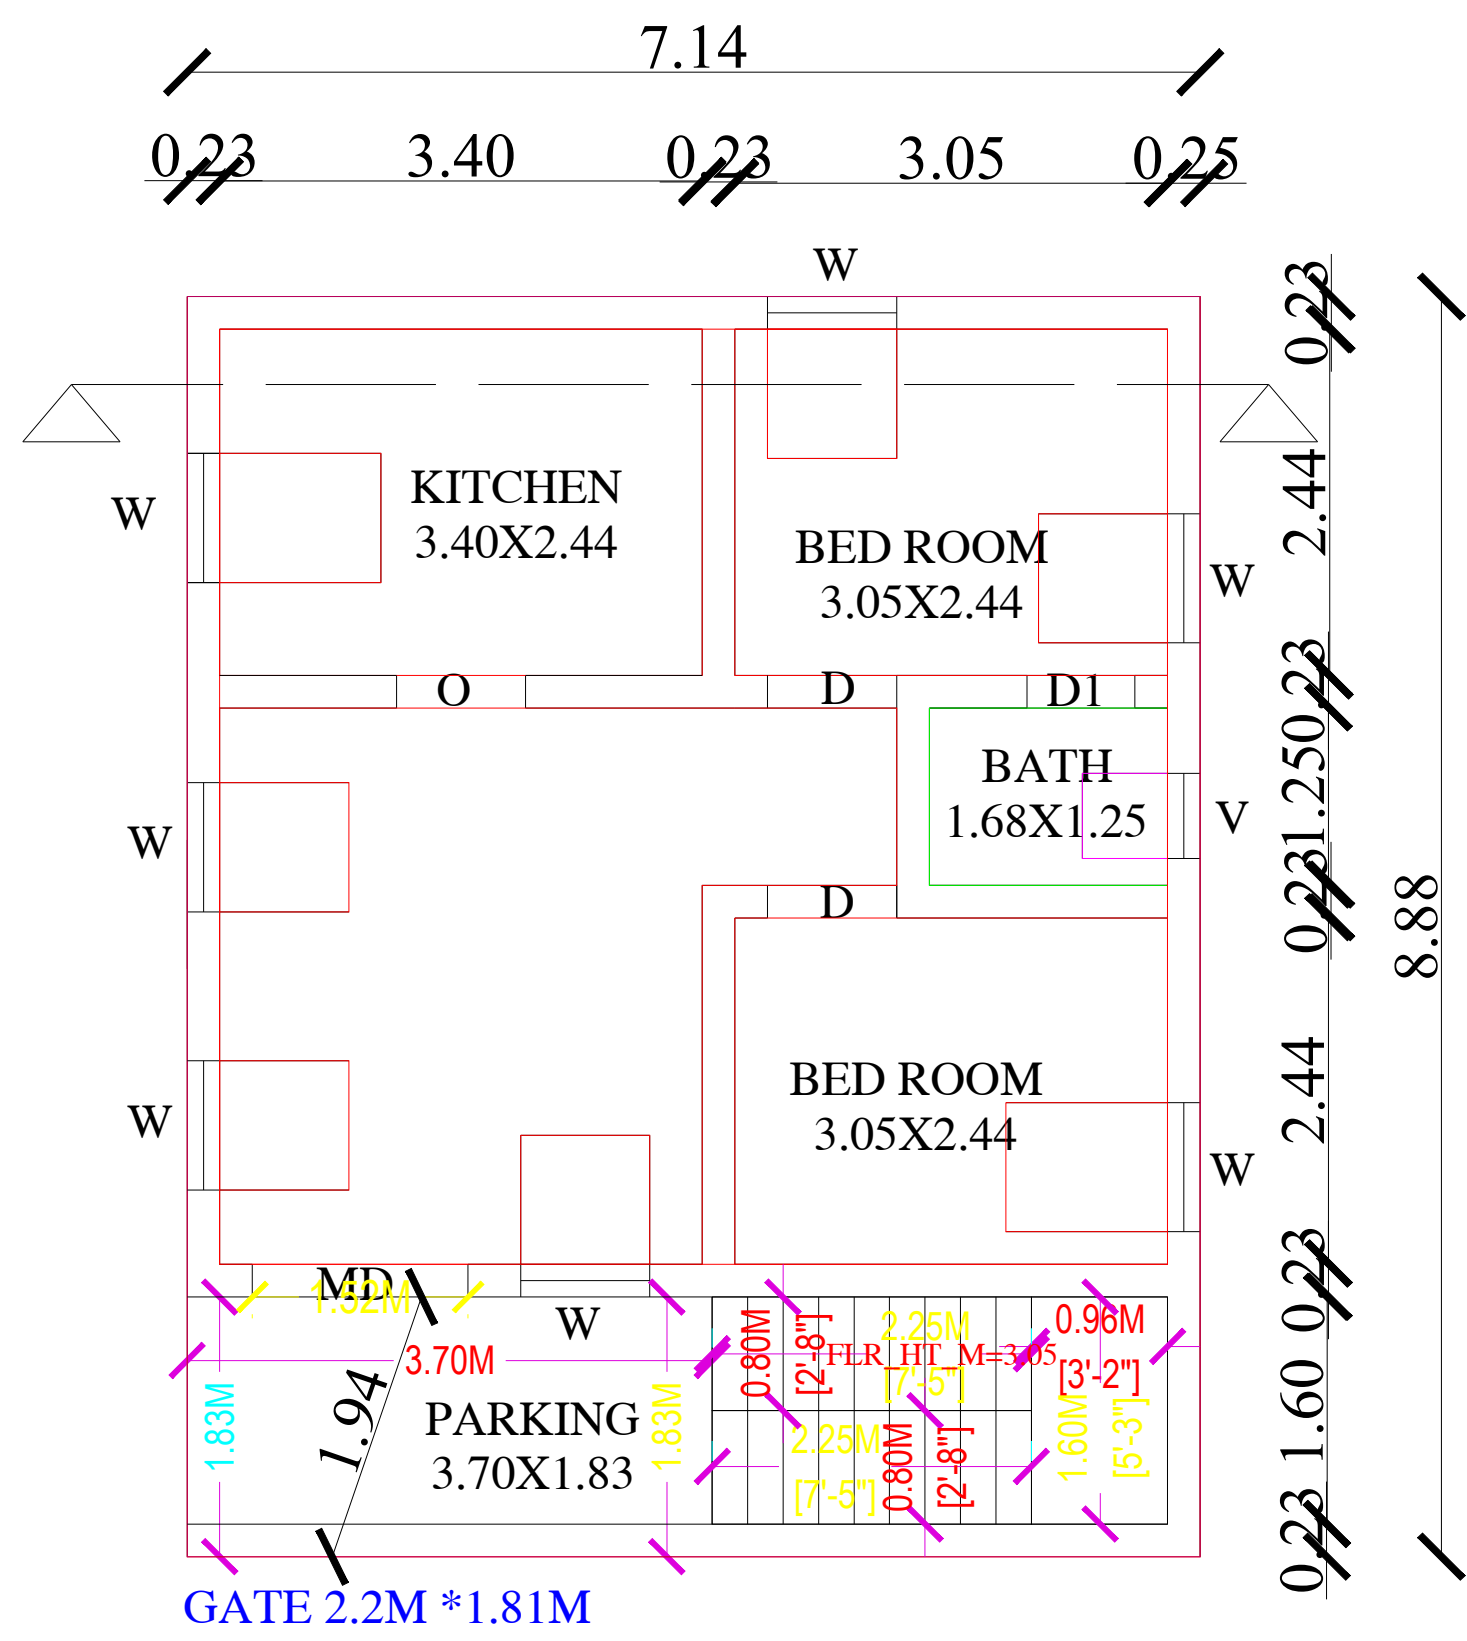


GROUND FLOOR PLAN

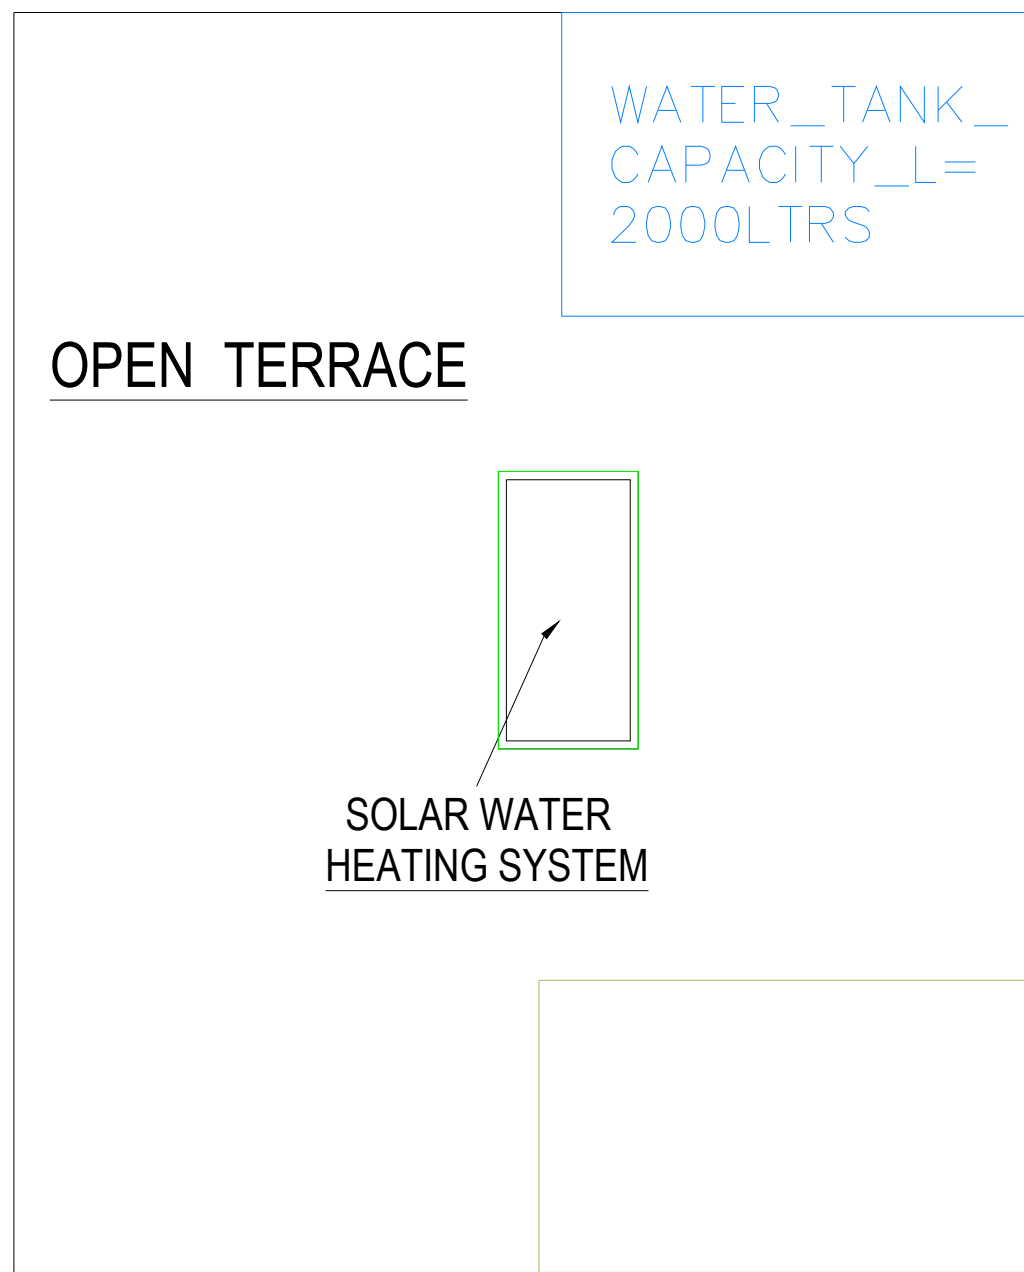

TERRACE FLOOR PLAN

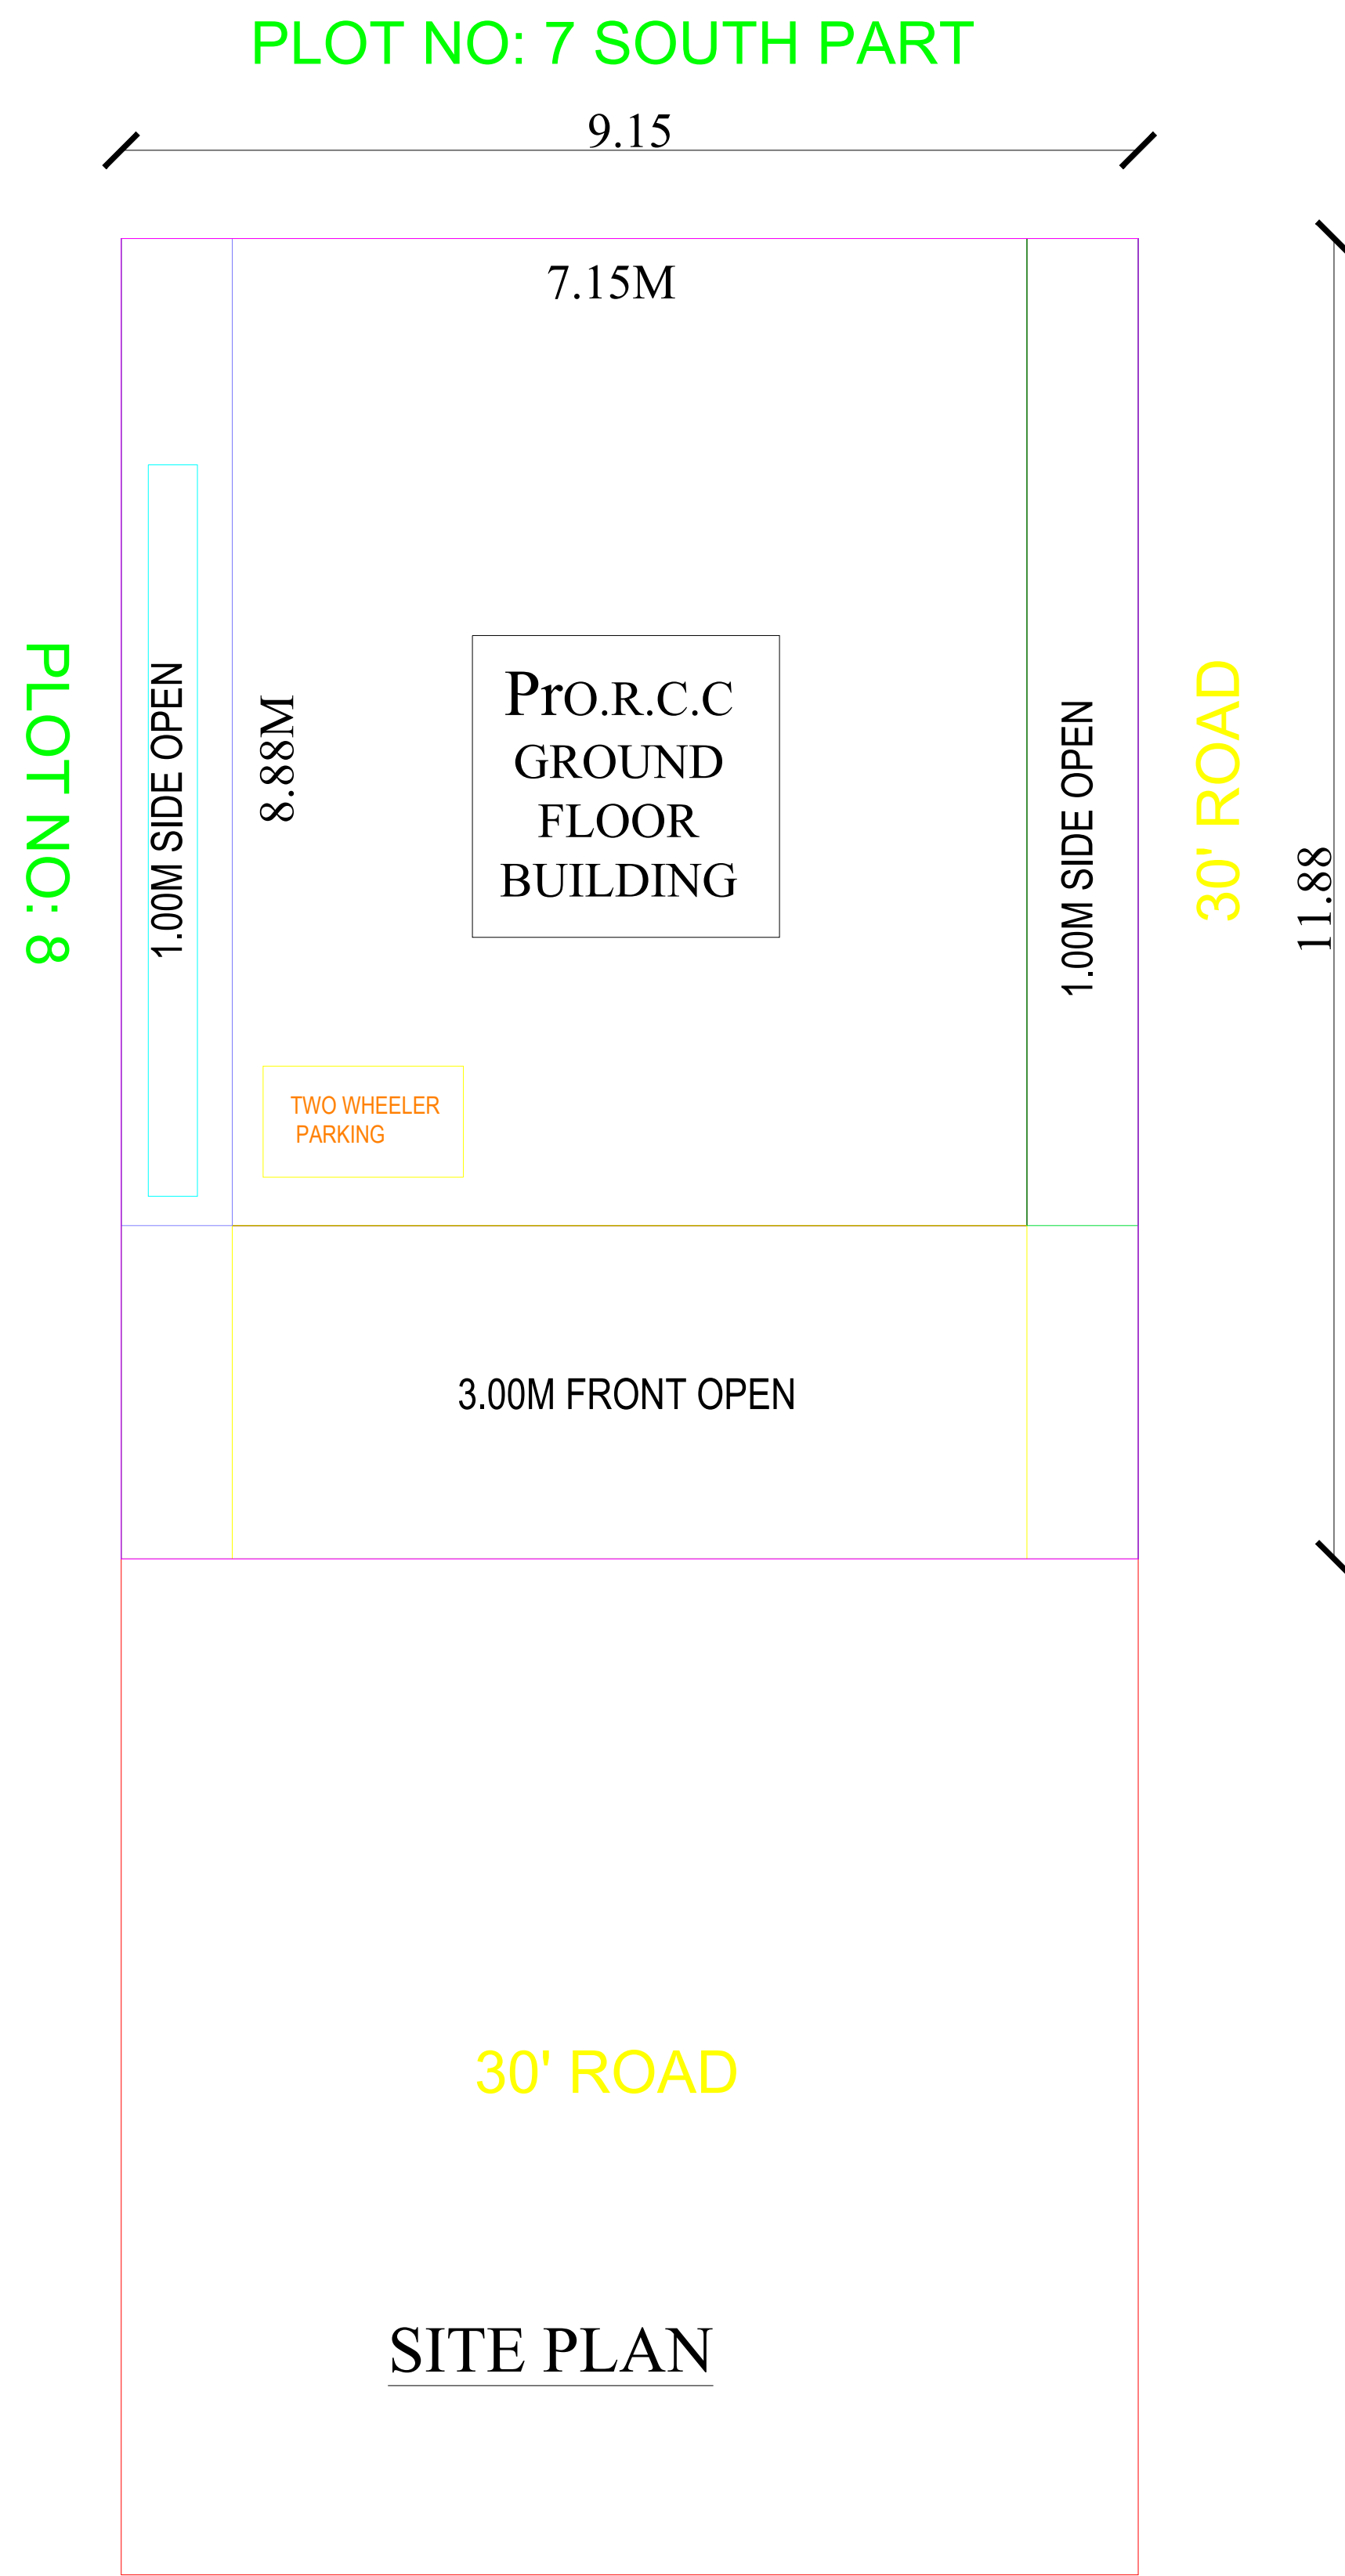

SITE PLAN

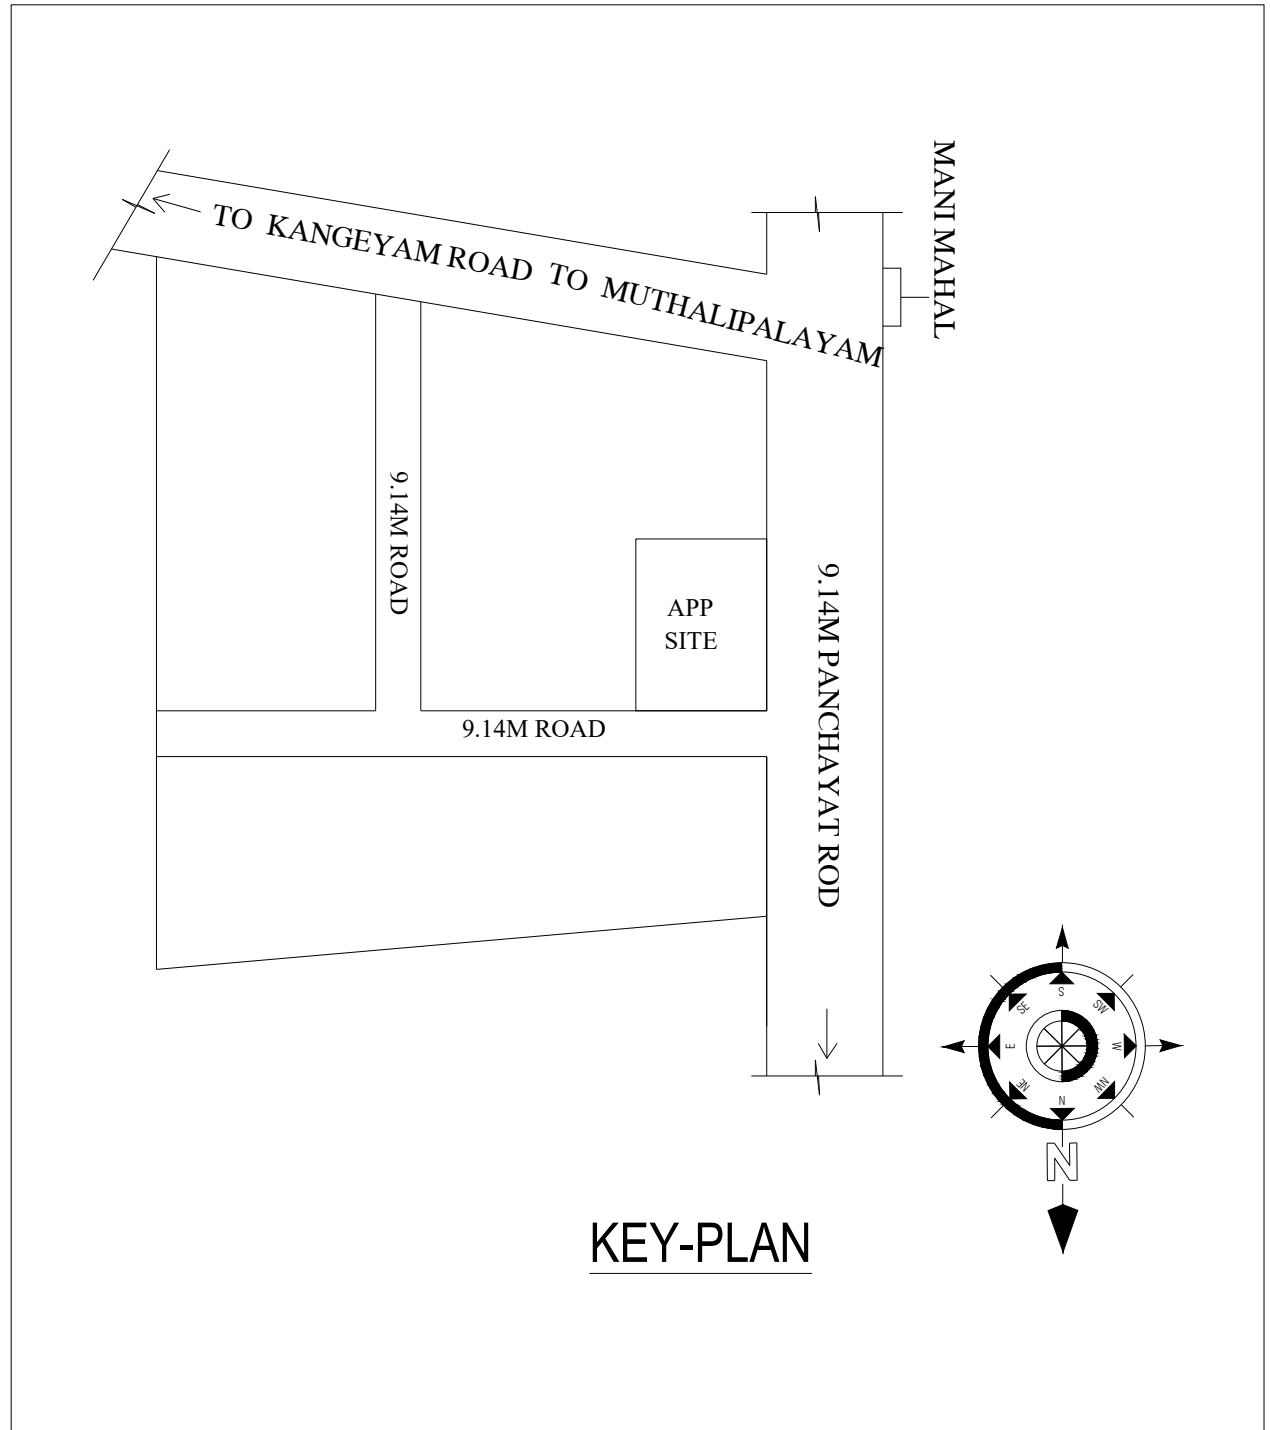

KEY-PLAN

NOTE:

ALL DIMENSION'S ARE IN METRE
SCALE 1:100

SCHEDULE OF JOINERIES

SYMBOLS	DESCRIPTION	SIZE IN FEET	SIZE IN METRES
D	DOOR	3'0"X7'0"	0.91X2.13
W	WINDOW	3'0"X4'0"	0.91X1.22
D1	DOOR	2'6"X7'0"	0.76x2.13
MD	MAIN DOOR	5'0"X7'0"	1.52x2.13
O	OPEN	3'0"X7'0"	0.91X2.13
V	VENTILATOR	2'0"X2'0"	0.61X0.61

AREA DETAILS IN SQFT IN SQM

AREA OF THE SITE	1170.00	108.70
AREA OF G. FLOOR	683.41	63.49
AREA OF THE OPEN	486.59	45.21
TOTAL	683.41	63.49

AREA DETAILS IN SQFT IN SQM

FLOOR AREA	473.83	44.02
PARKING	REQUIRED	PROVIDED
CAR SPACE	0	0
BIKE SPACE	1	2









COLOUR INDEX

	SITE BOUNDARY
	PROPOSED RCC ROOF BUILDING
	ROAD
	RAIN WATER PERCOLATION PIT

APPLICANT:

Er. S. Gnana Sundar M.E., L.B.S.,
WANI BUILDER
Licensed Building Surveyor
1/135, A.M.P. Complex, Near Sidco BusStop,
Mudhalipalayam, Tirupur-641 606.
Cell : 75984 36326

Er.S.GNANASUNDAR - 7598436326
ENGINEER/L.B.S

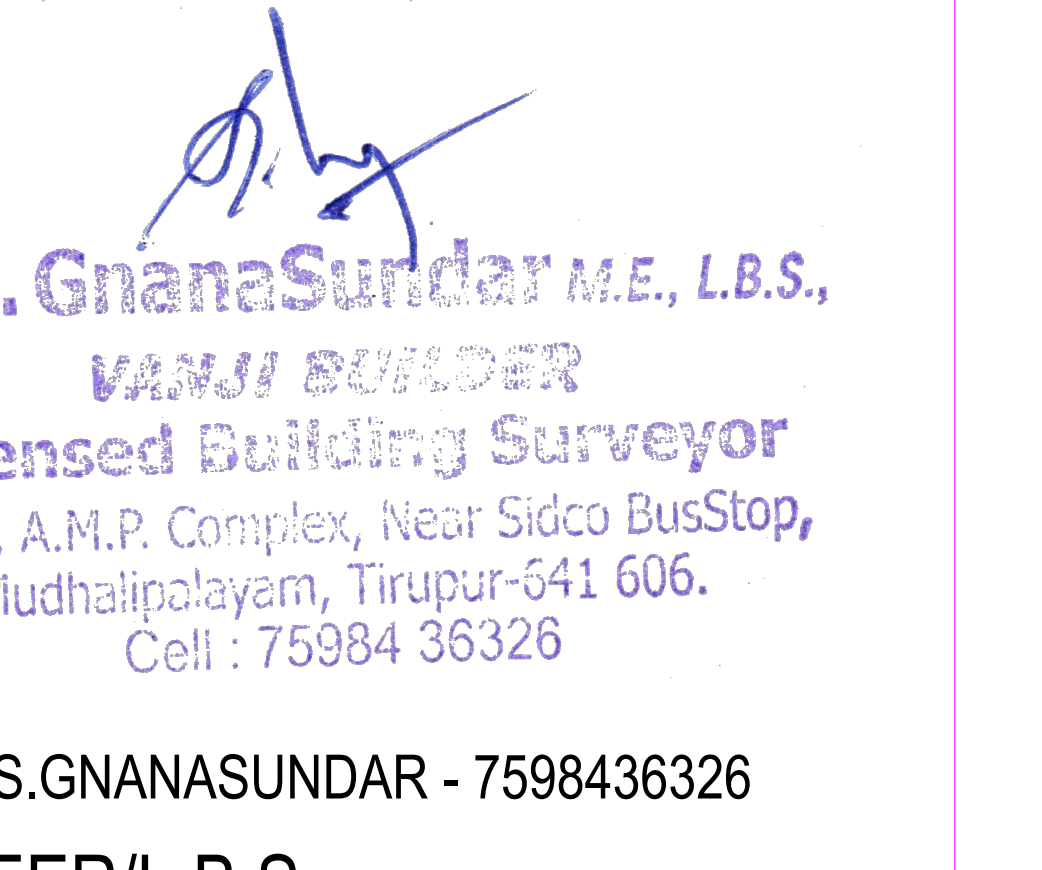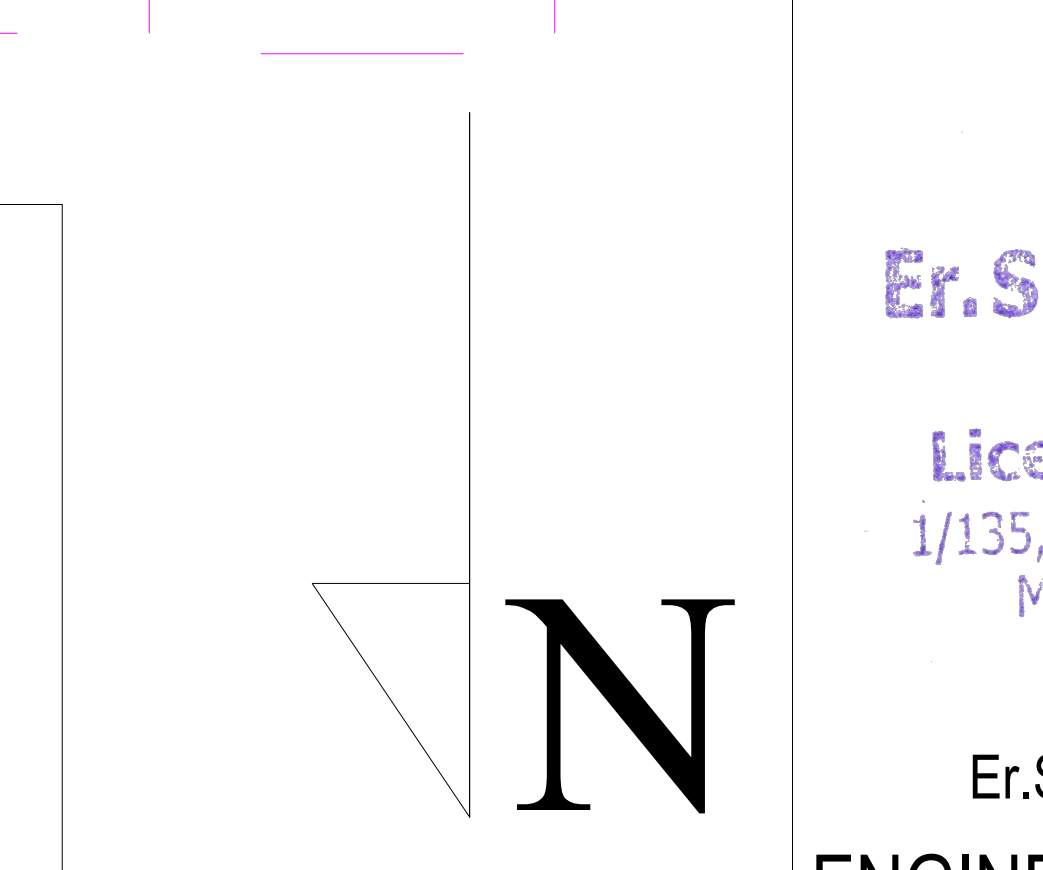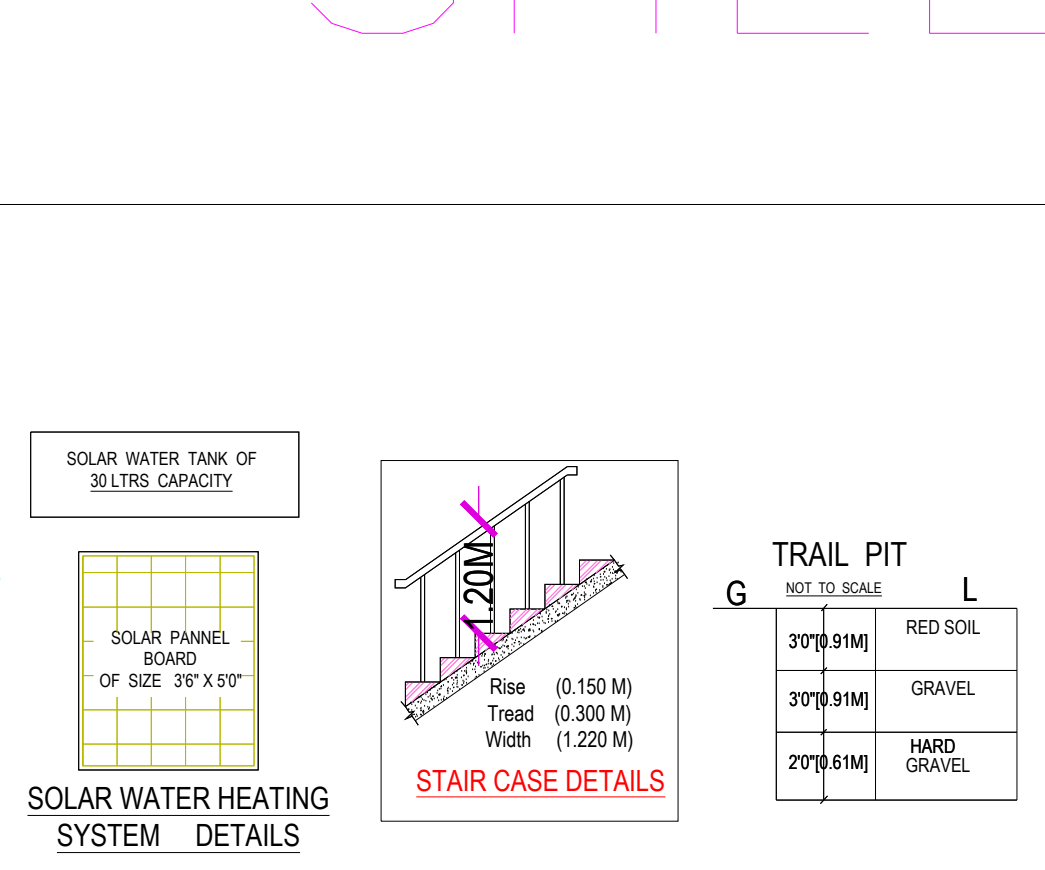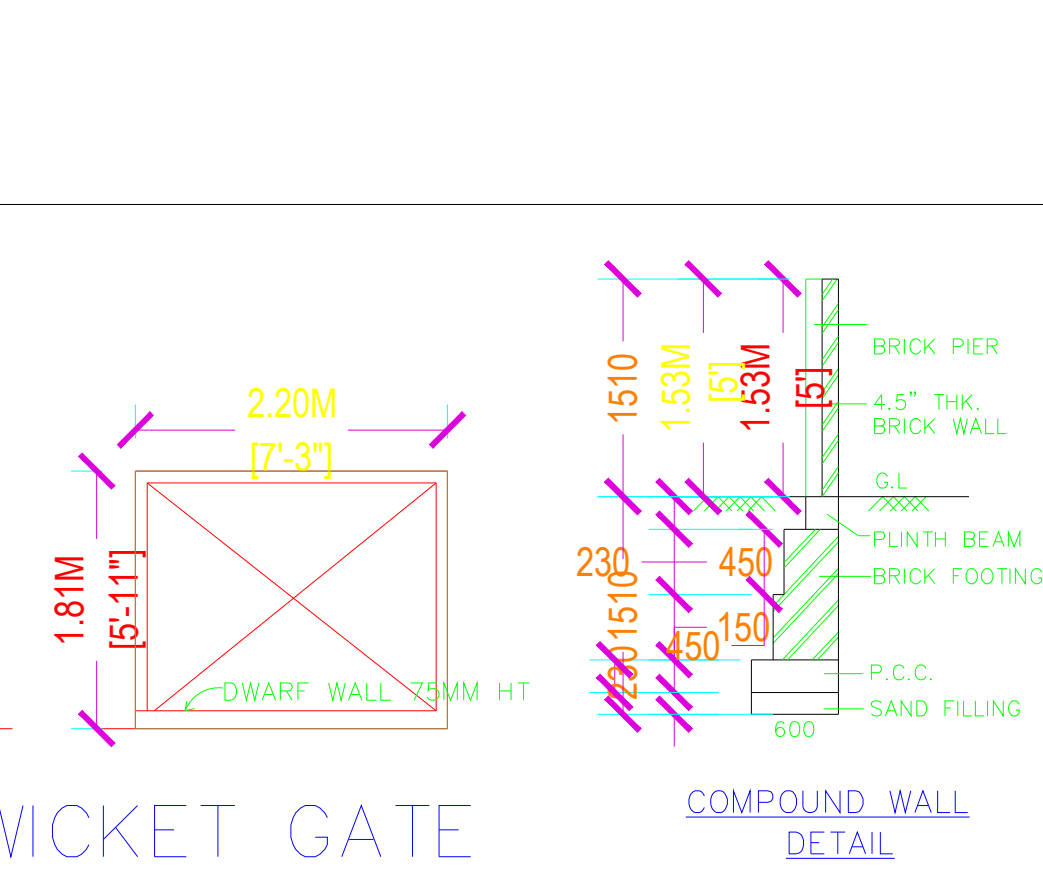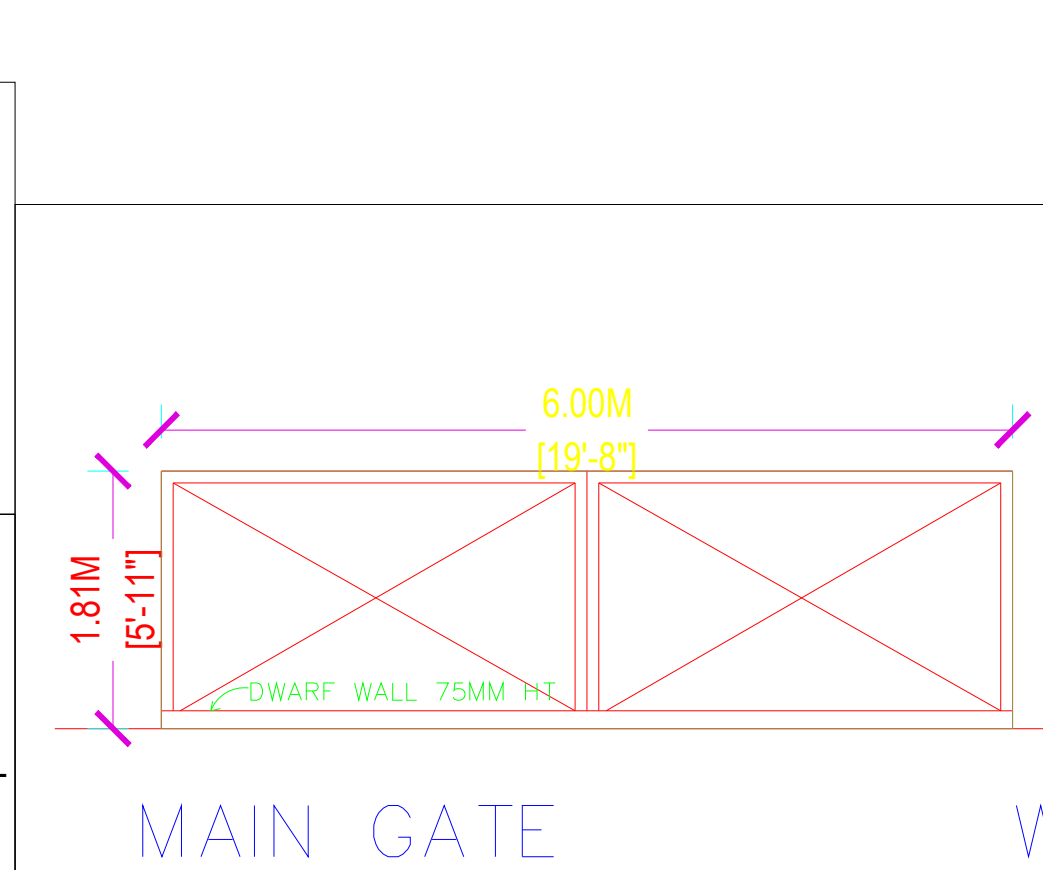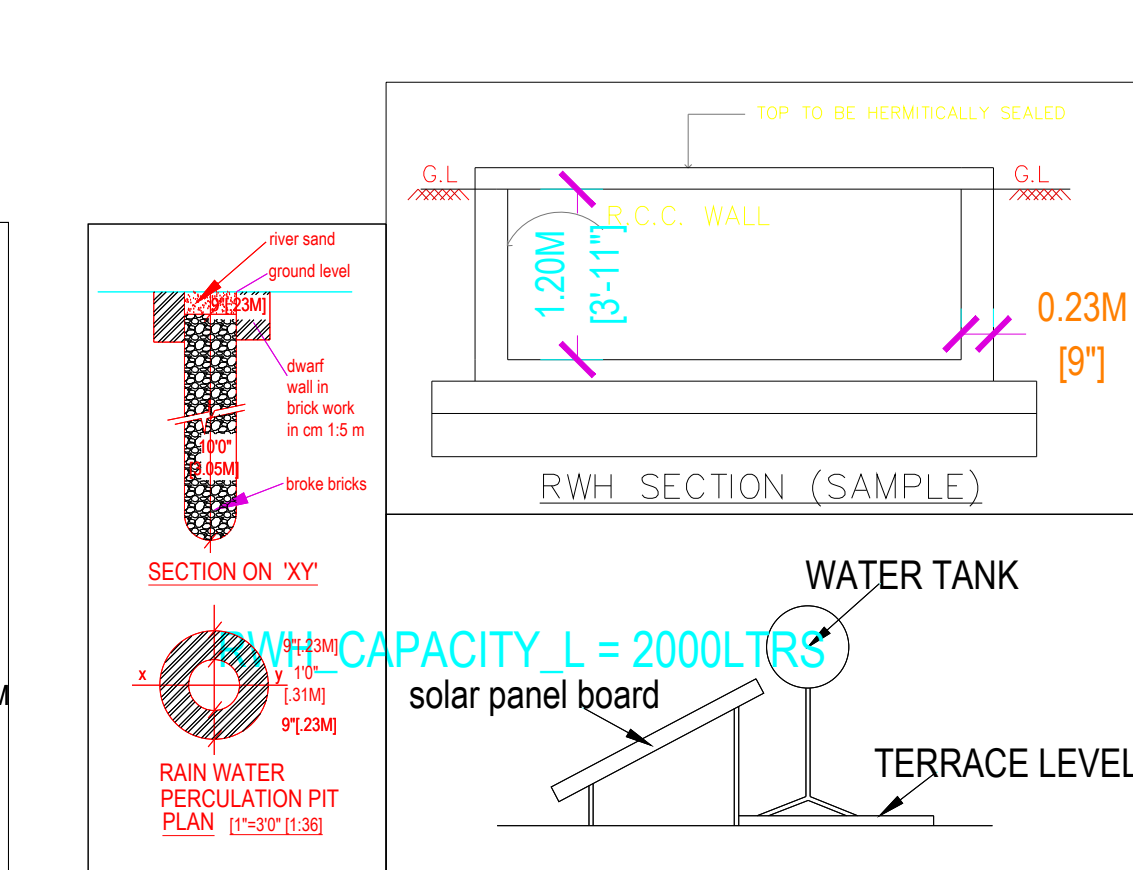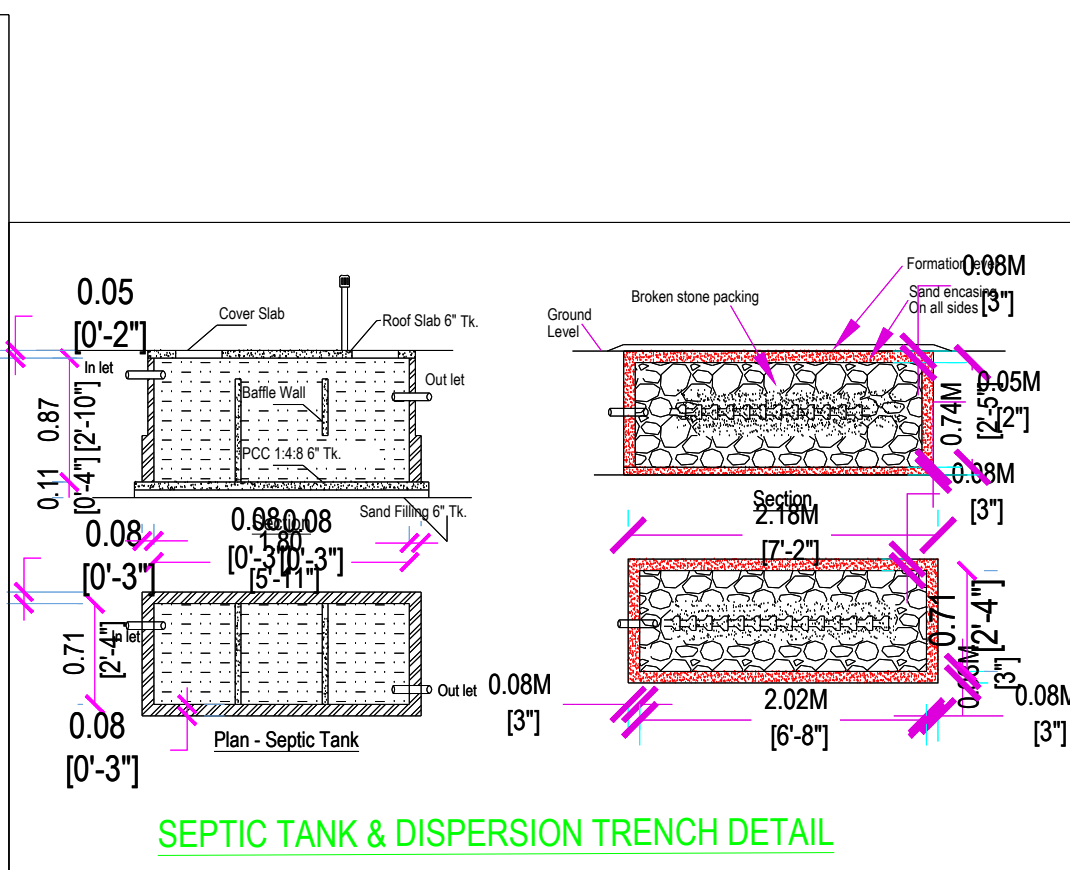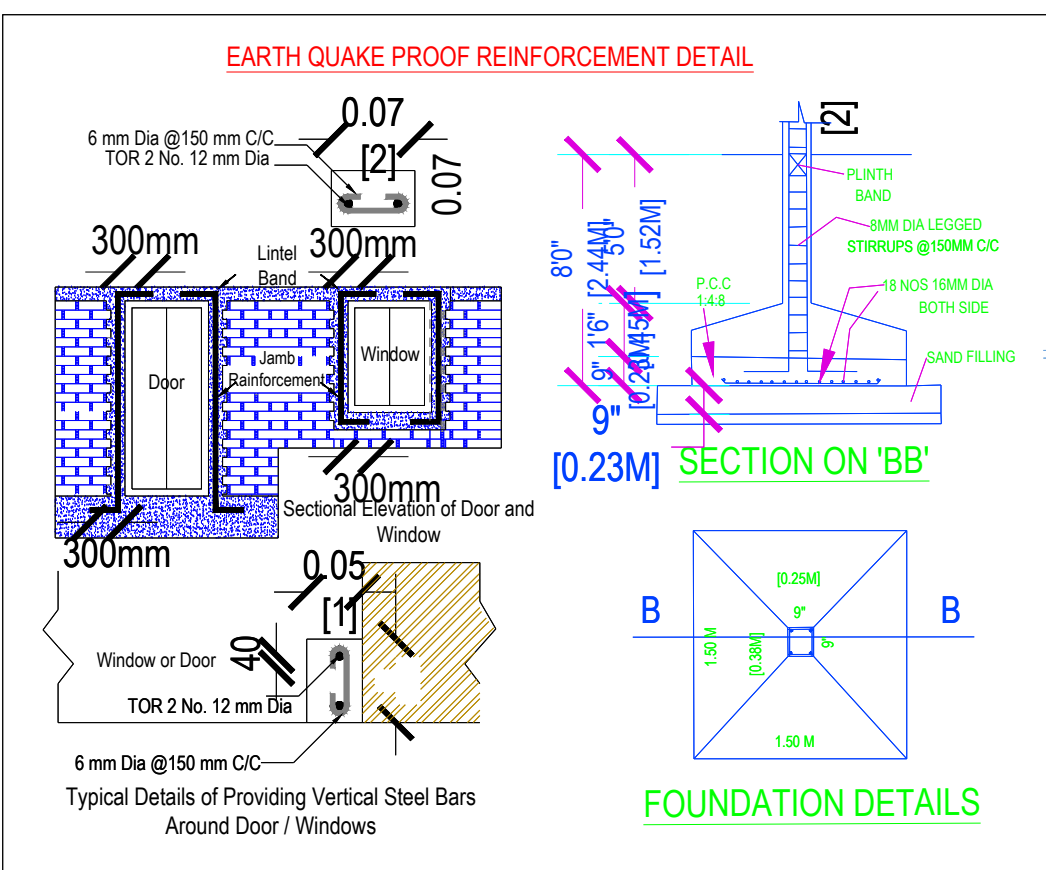

Signature Not
Verified