



SITE AND DETAILED PLAN SHOWING THE PROPOSED CONSTRUCTION OF RCC. ROOF GROUND FLOOR RESIDENTIAL BUILDING IN S.F.NO 176/2A, SITE NO: 220, SENTHIL NAGAR PHASE-VI, MUTHALIPALYAM VILLAGE AND PANCHAYAT, TIRUPUR SOUTH TALUK AND TIRUPUR DISTRICT.


APPLICANT:
1.K.SURESH S/O KARUPPAYYA

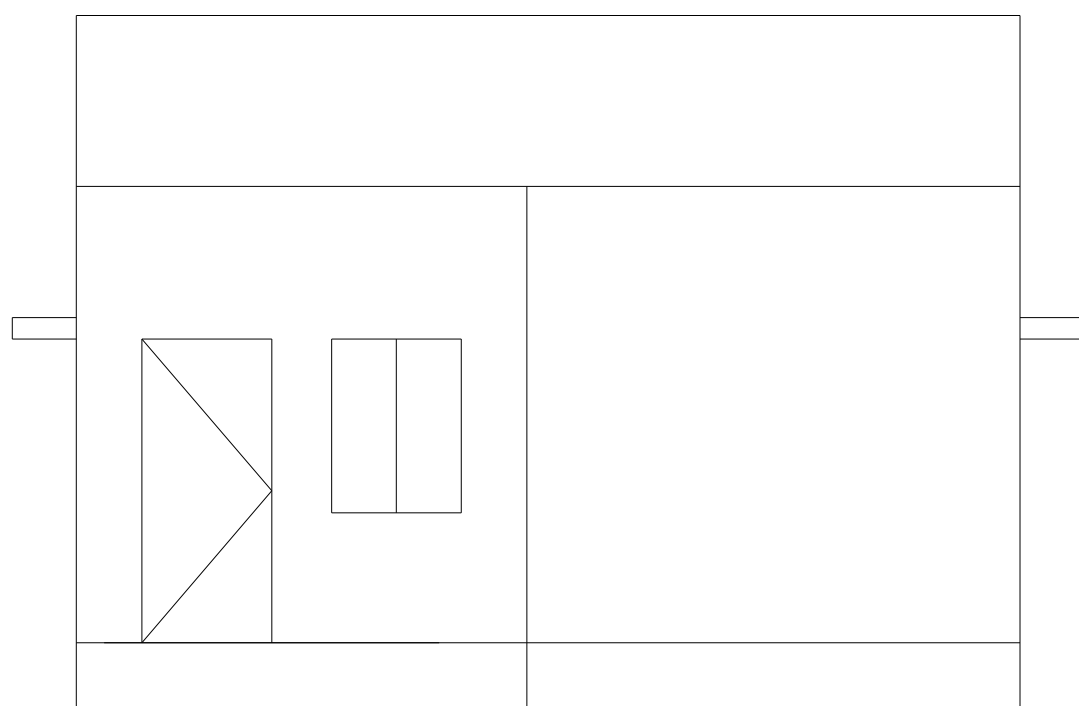


ELEVATION

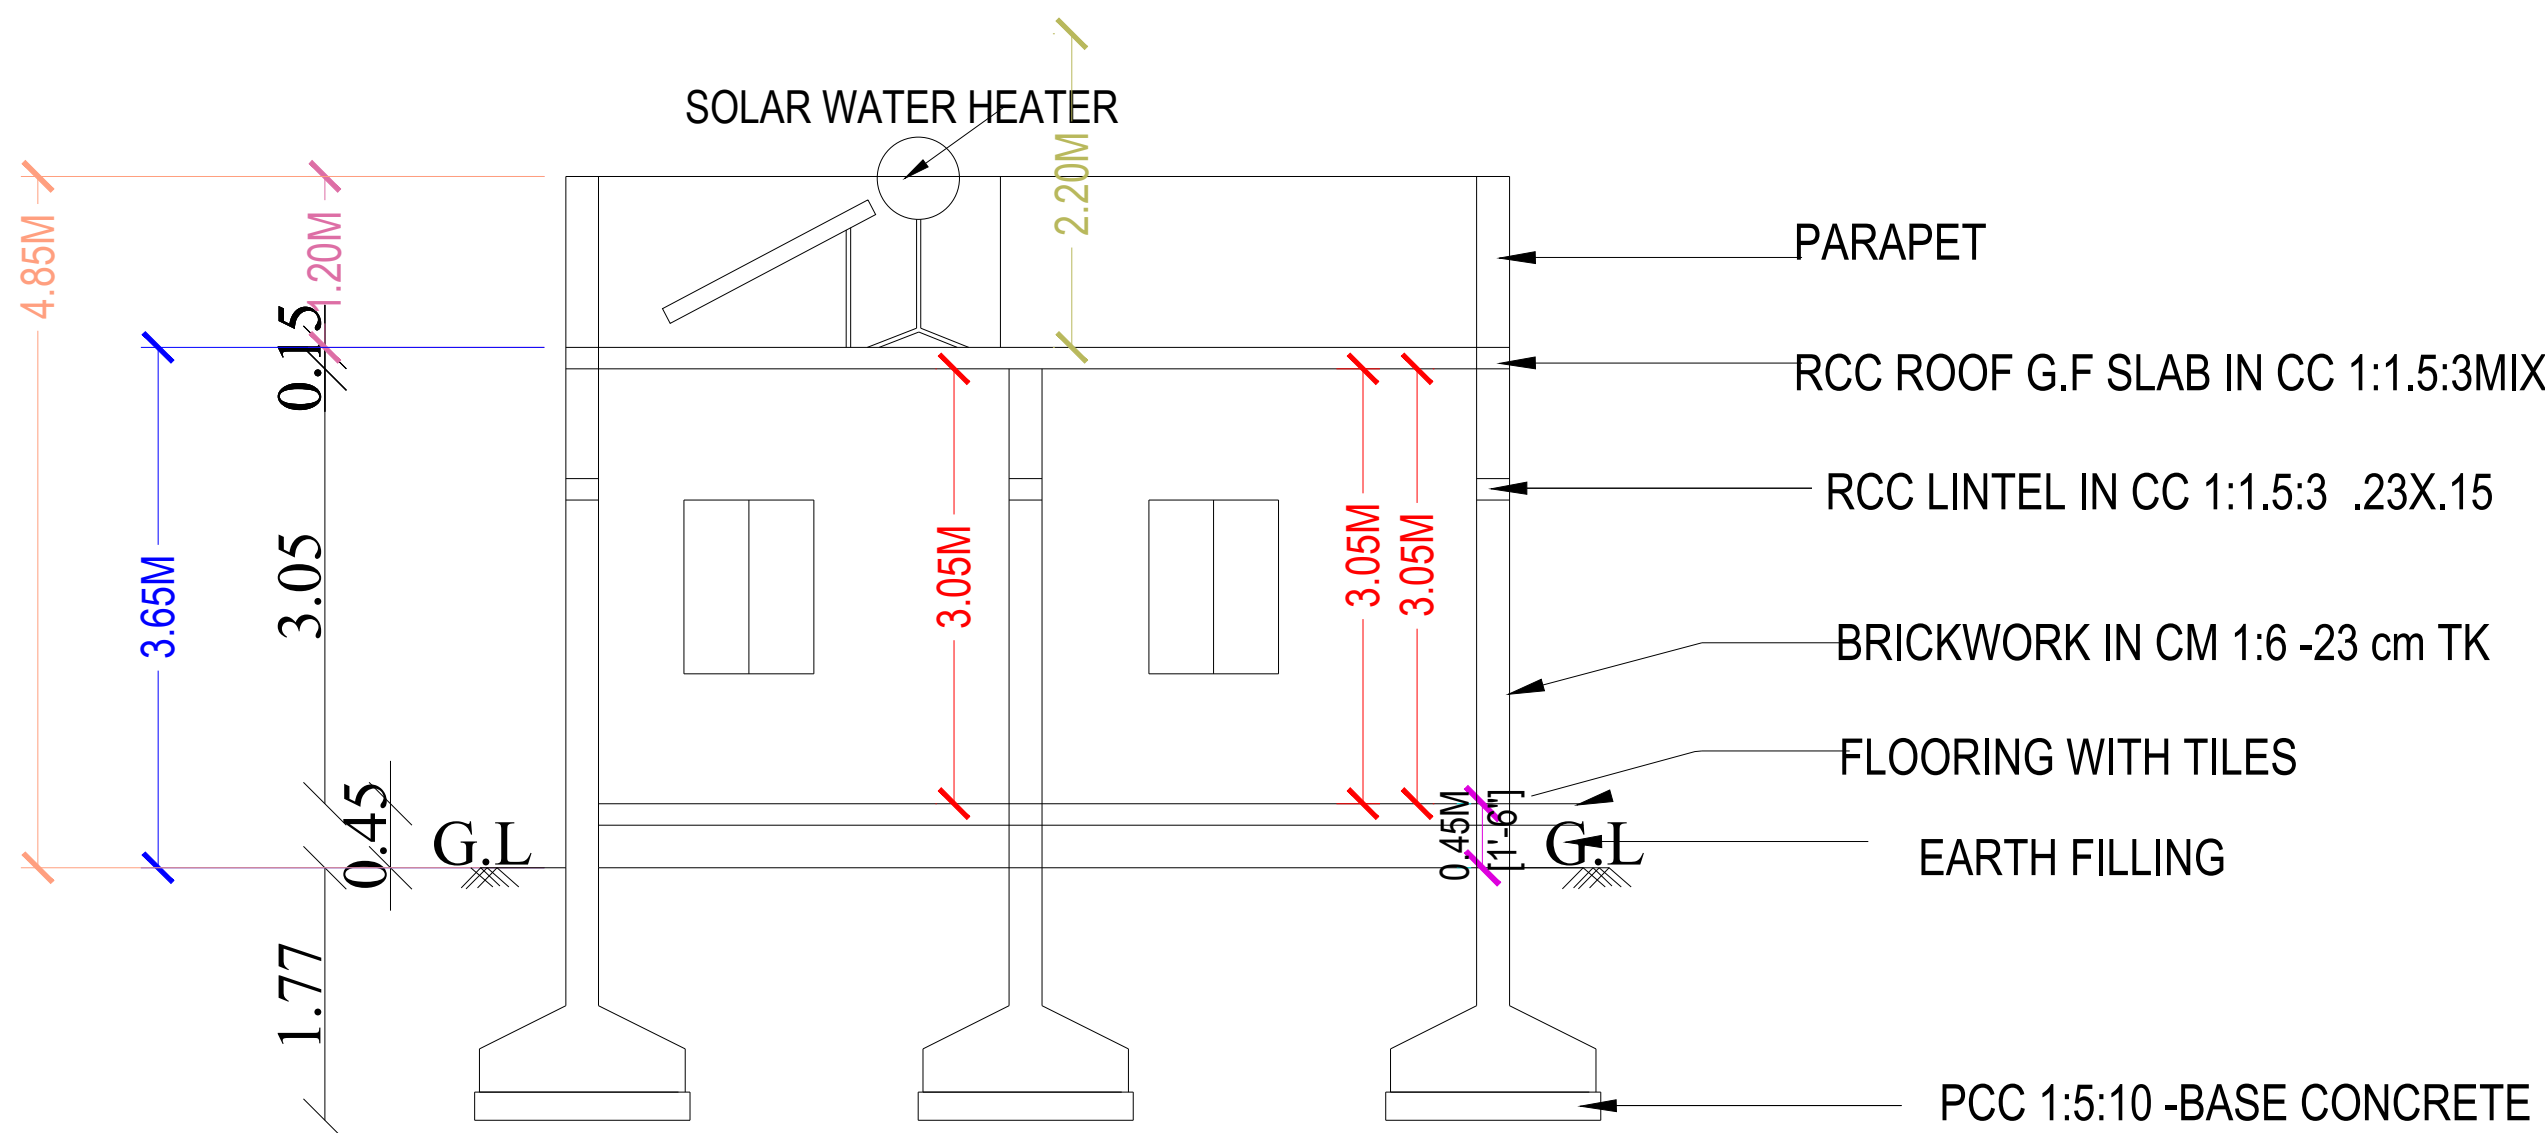



SECTION

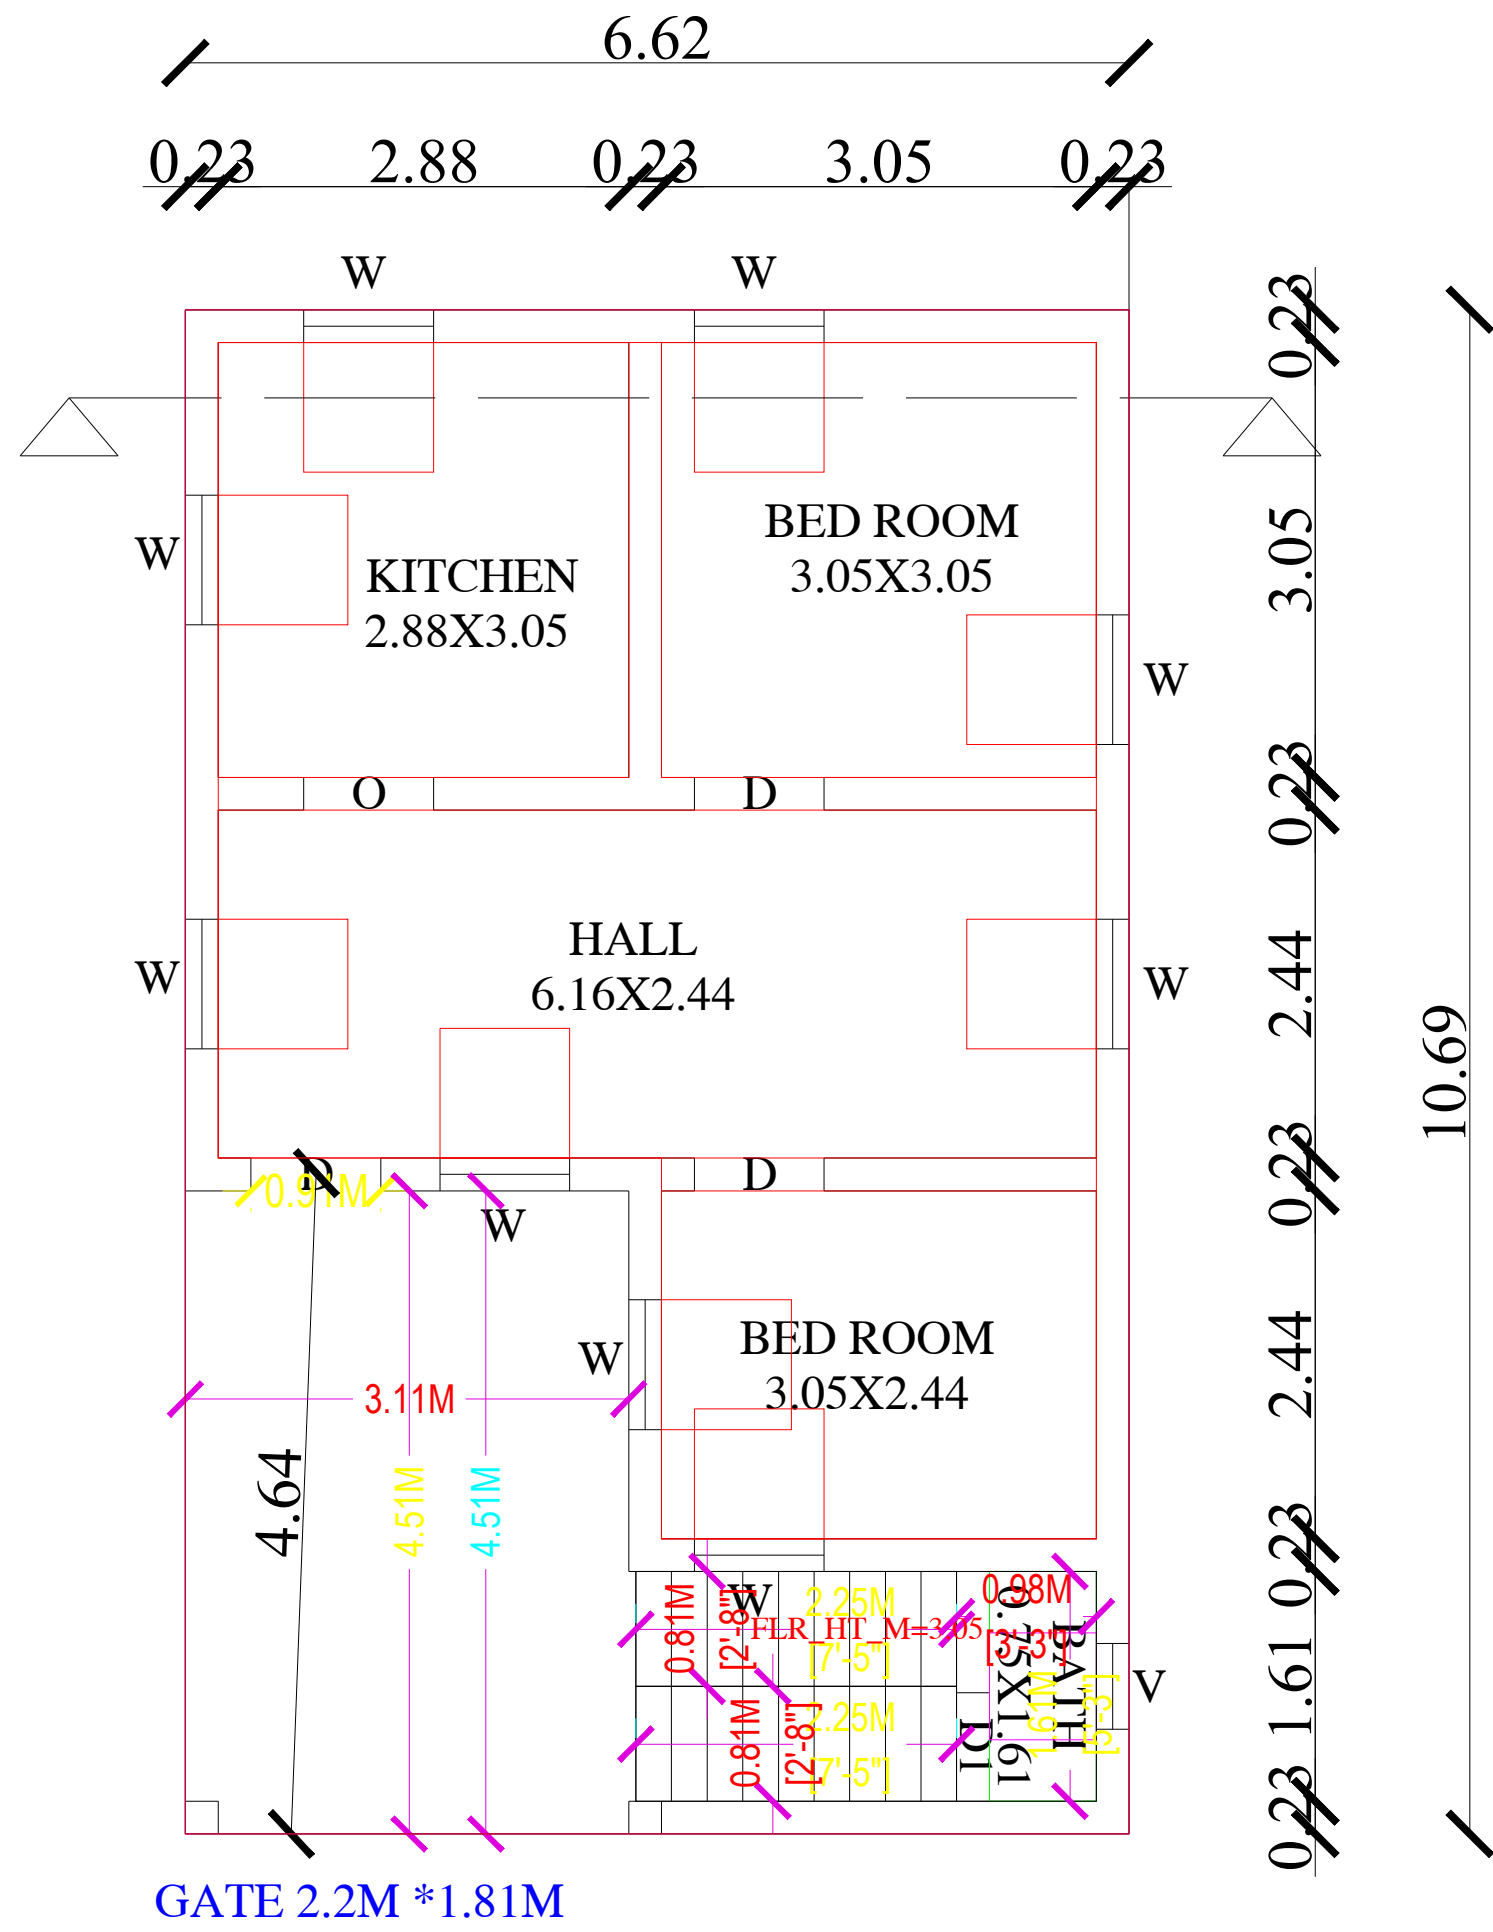

GROUND FLOOR PLAN

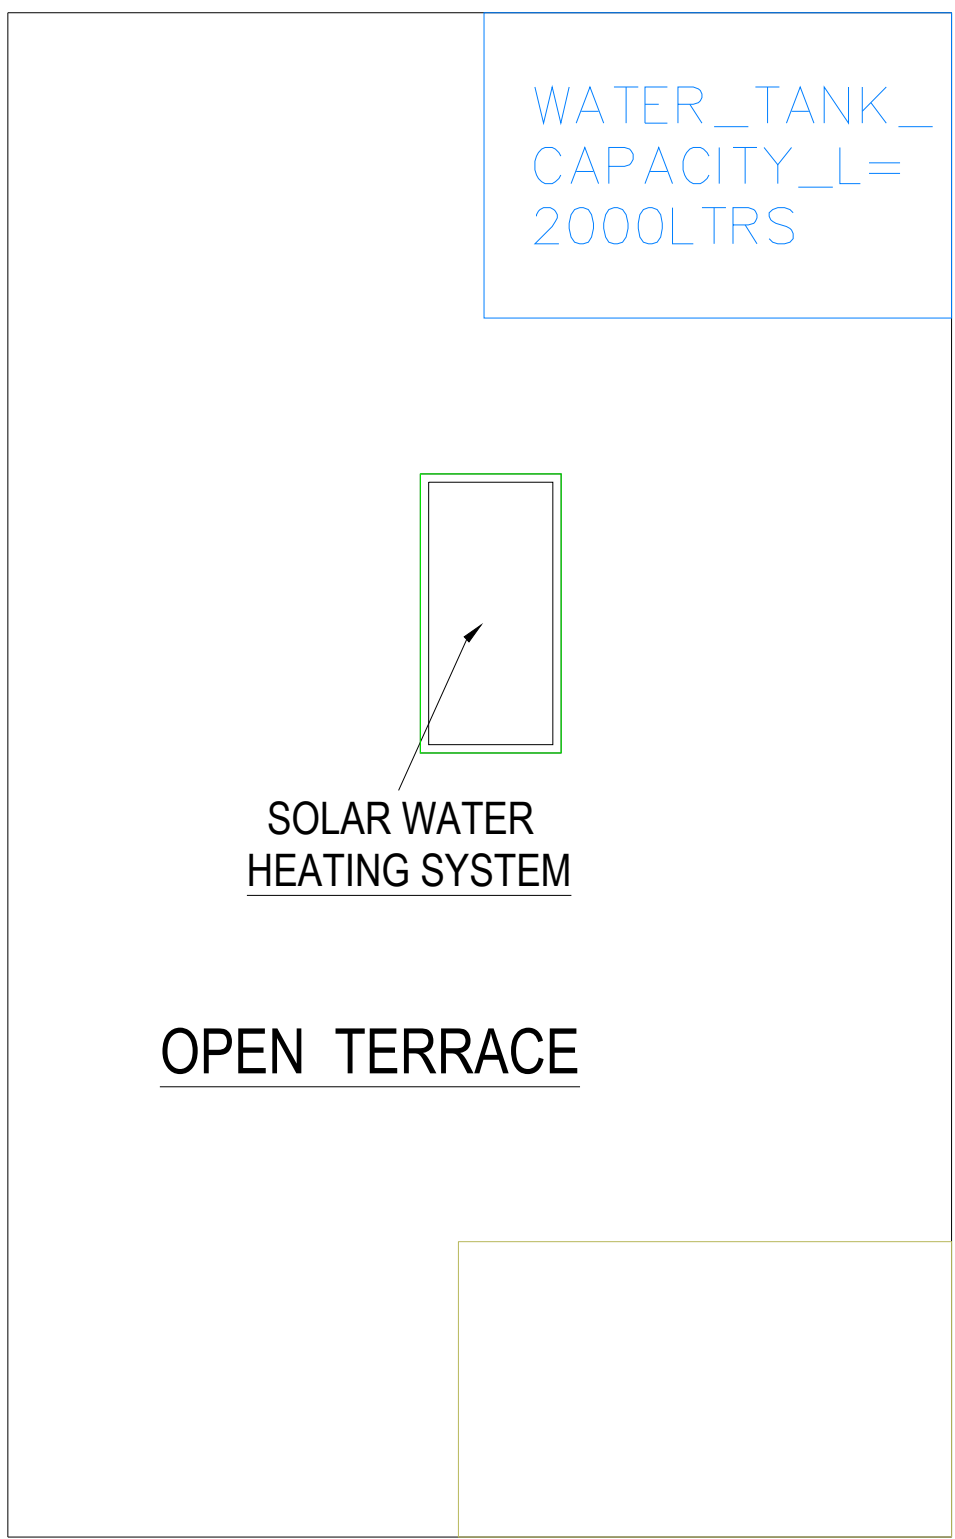

TERRACE FLOOR PLAN

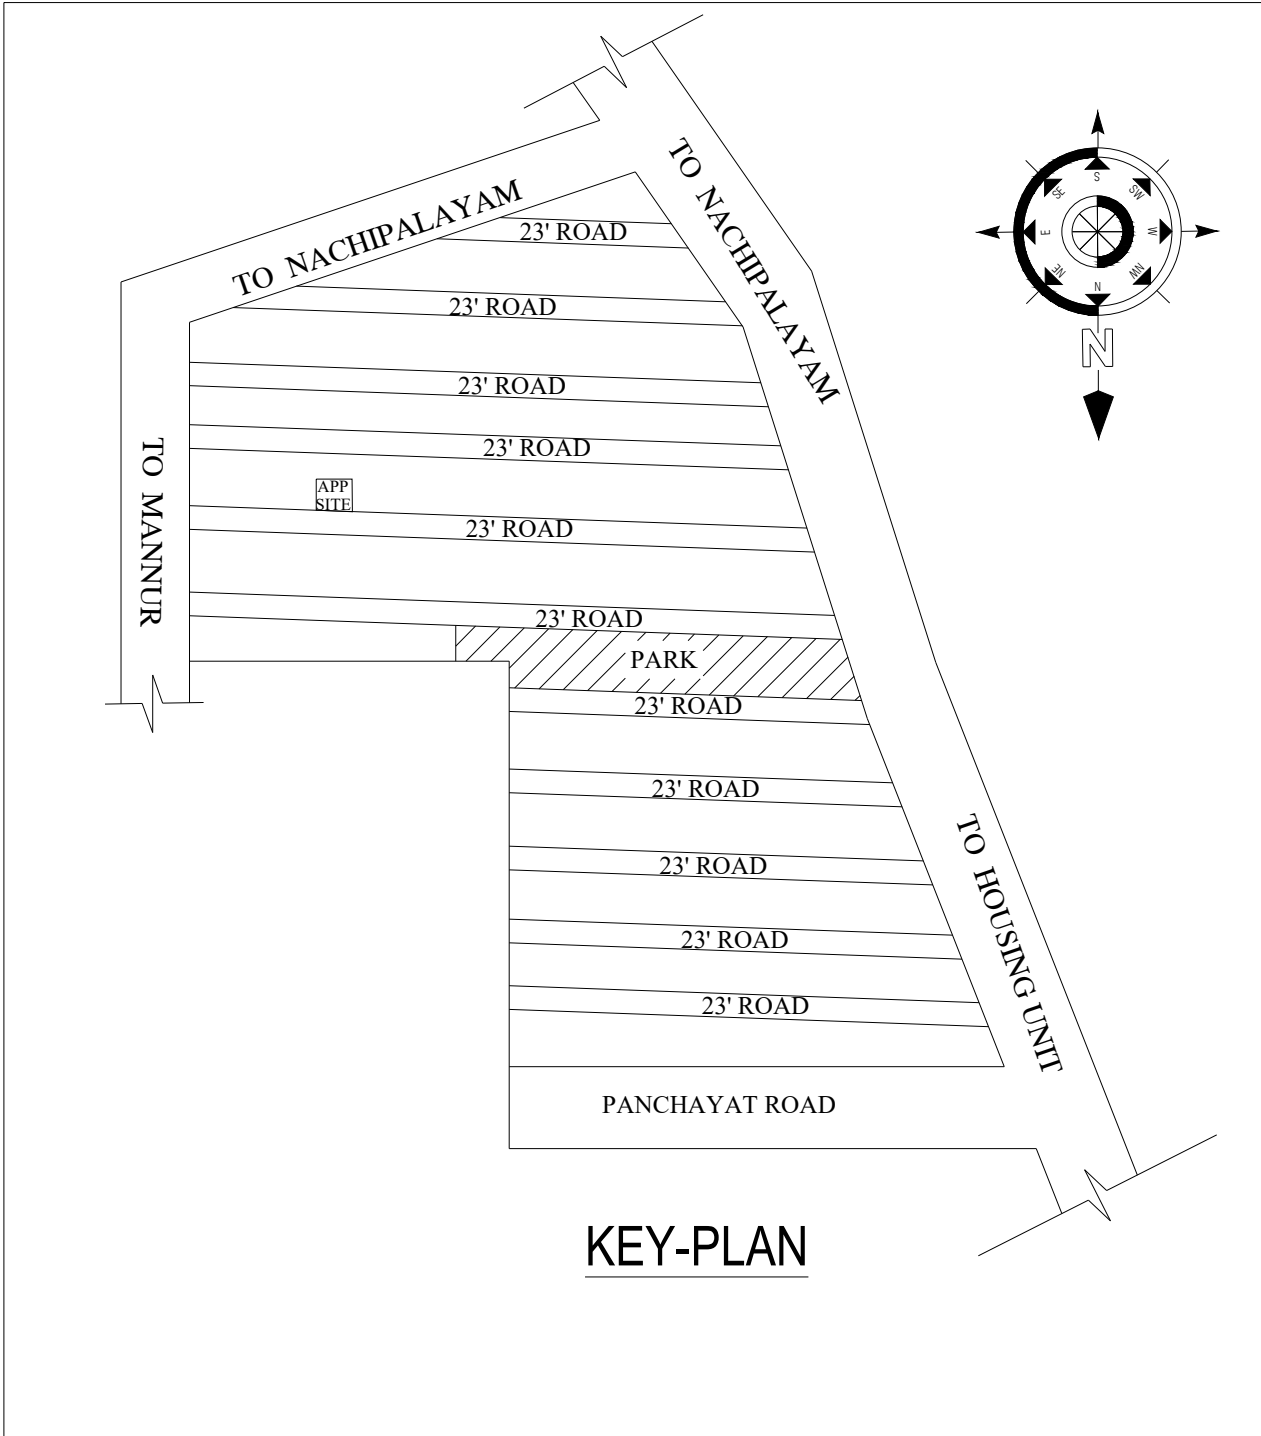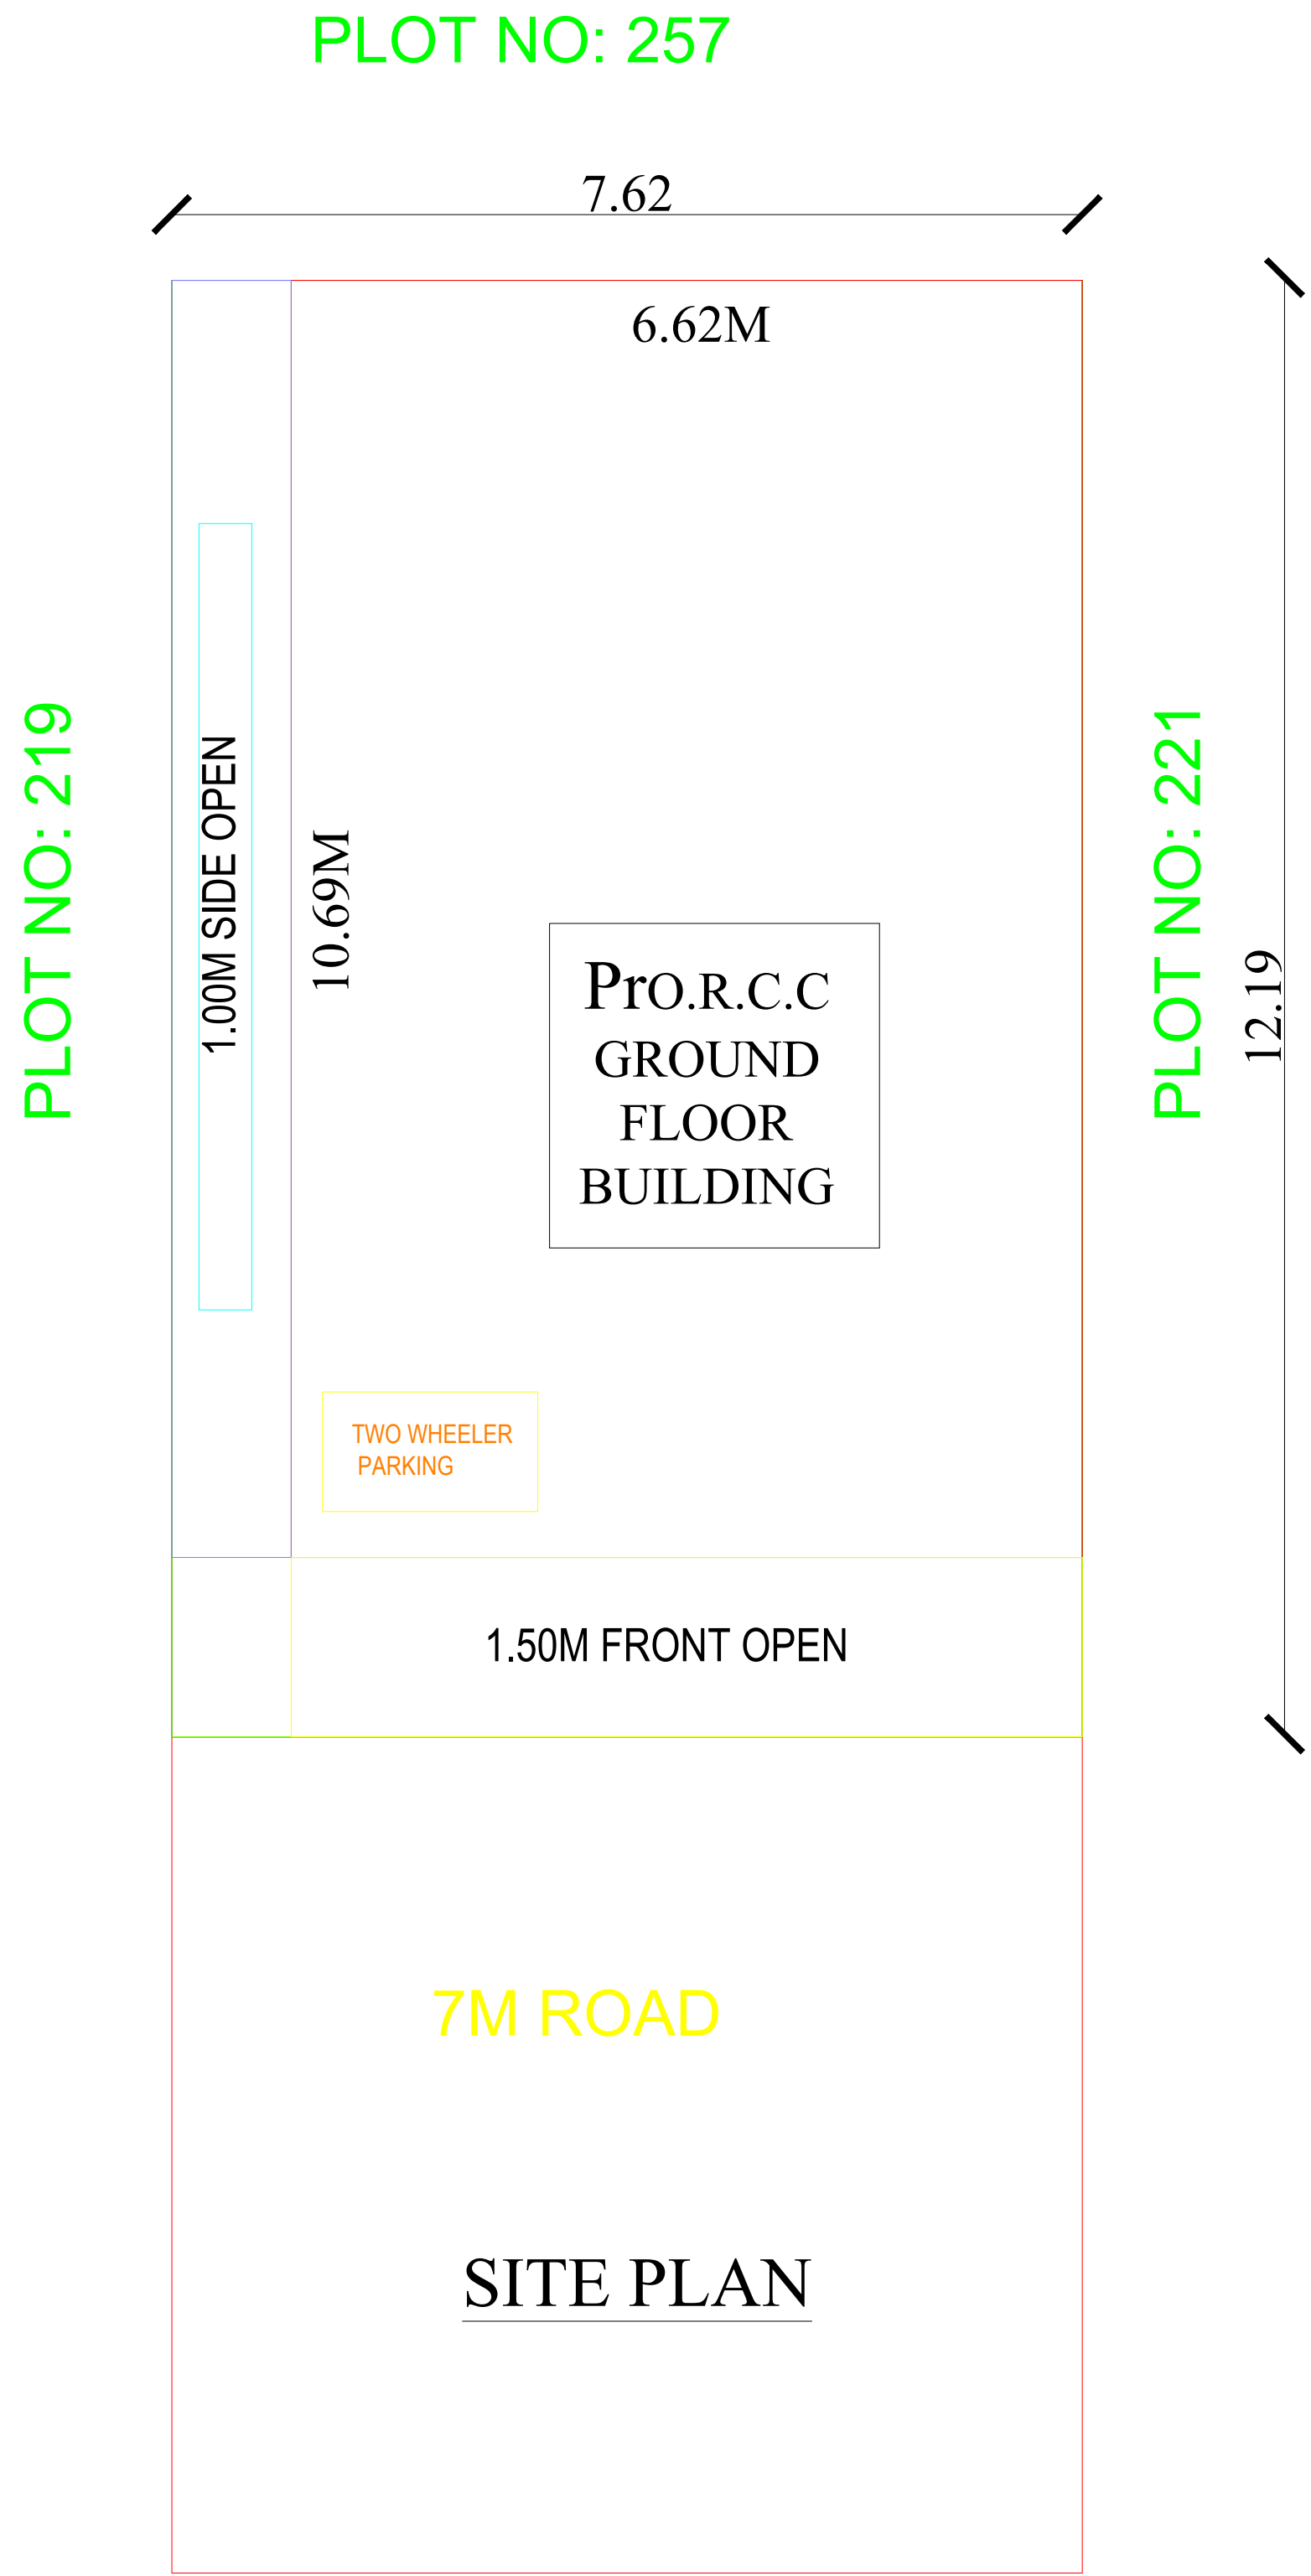

NOTE:
ALL DIMENSION 'S ARE IN METRE
SCALE 1:100

SCHEDULE OF JOINERIES

SYMBOLS	DESCRIPTION	SIZE IN FEET	SIZE IN METRES
D	DOOR	3'0"X7'0"	0.91X2.13
W	WINDOW	3'0"X4'0"	0.91X1.22
D1	DOOR	2'6"X7'0"	0.76x2.13
O	OPEN	3'0"X7'0"	0.91X2.13
V	VENTILATOR	2'0"X2'0"	0.61X0.61

AREA DETAILS IN SQFT IN SQM

AREA OF THE SITE	1000.00	92.90
AREA OF G. FLOOR	761.88	70.78
AREA OF THE OPEN	238.12	22.12
TOTAL	761.88	70.78

AREA DETAILS IN SQFT IN SQM

FLOOR AREA	466.94	43.38
------------	--------	-------

PARKING REQUIRED PROVIDED

CAR SPACE	0	0
BIKE SPACE	1	1

COLOUR INDEX

	SITE BOUNDARY
	PROPOSED RCC ROOF BUILDING
	ROAD
	RAIN WATER PERCOLATION PIT

APPLICANT:

Er. S. GnanaSundar M.E., L.B.S.,
VANU BUILDER
Licensed Building Surveyor
1/135, A.M.P. Complex, Near Sidco BusStop,
Mudhalipalayam, Tirupur-641 606.
Cell : 75984 36326

ENGINEER/L.B.S

