

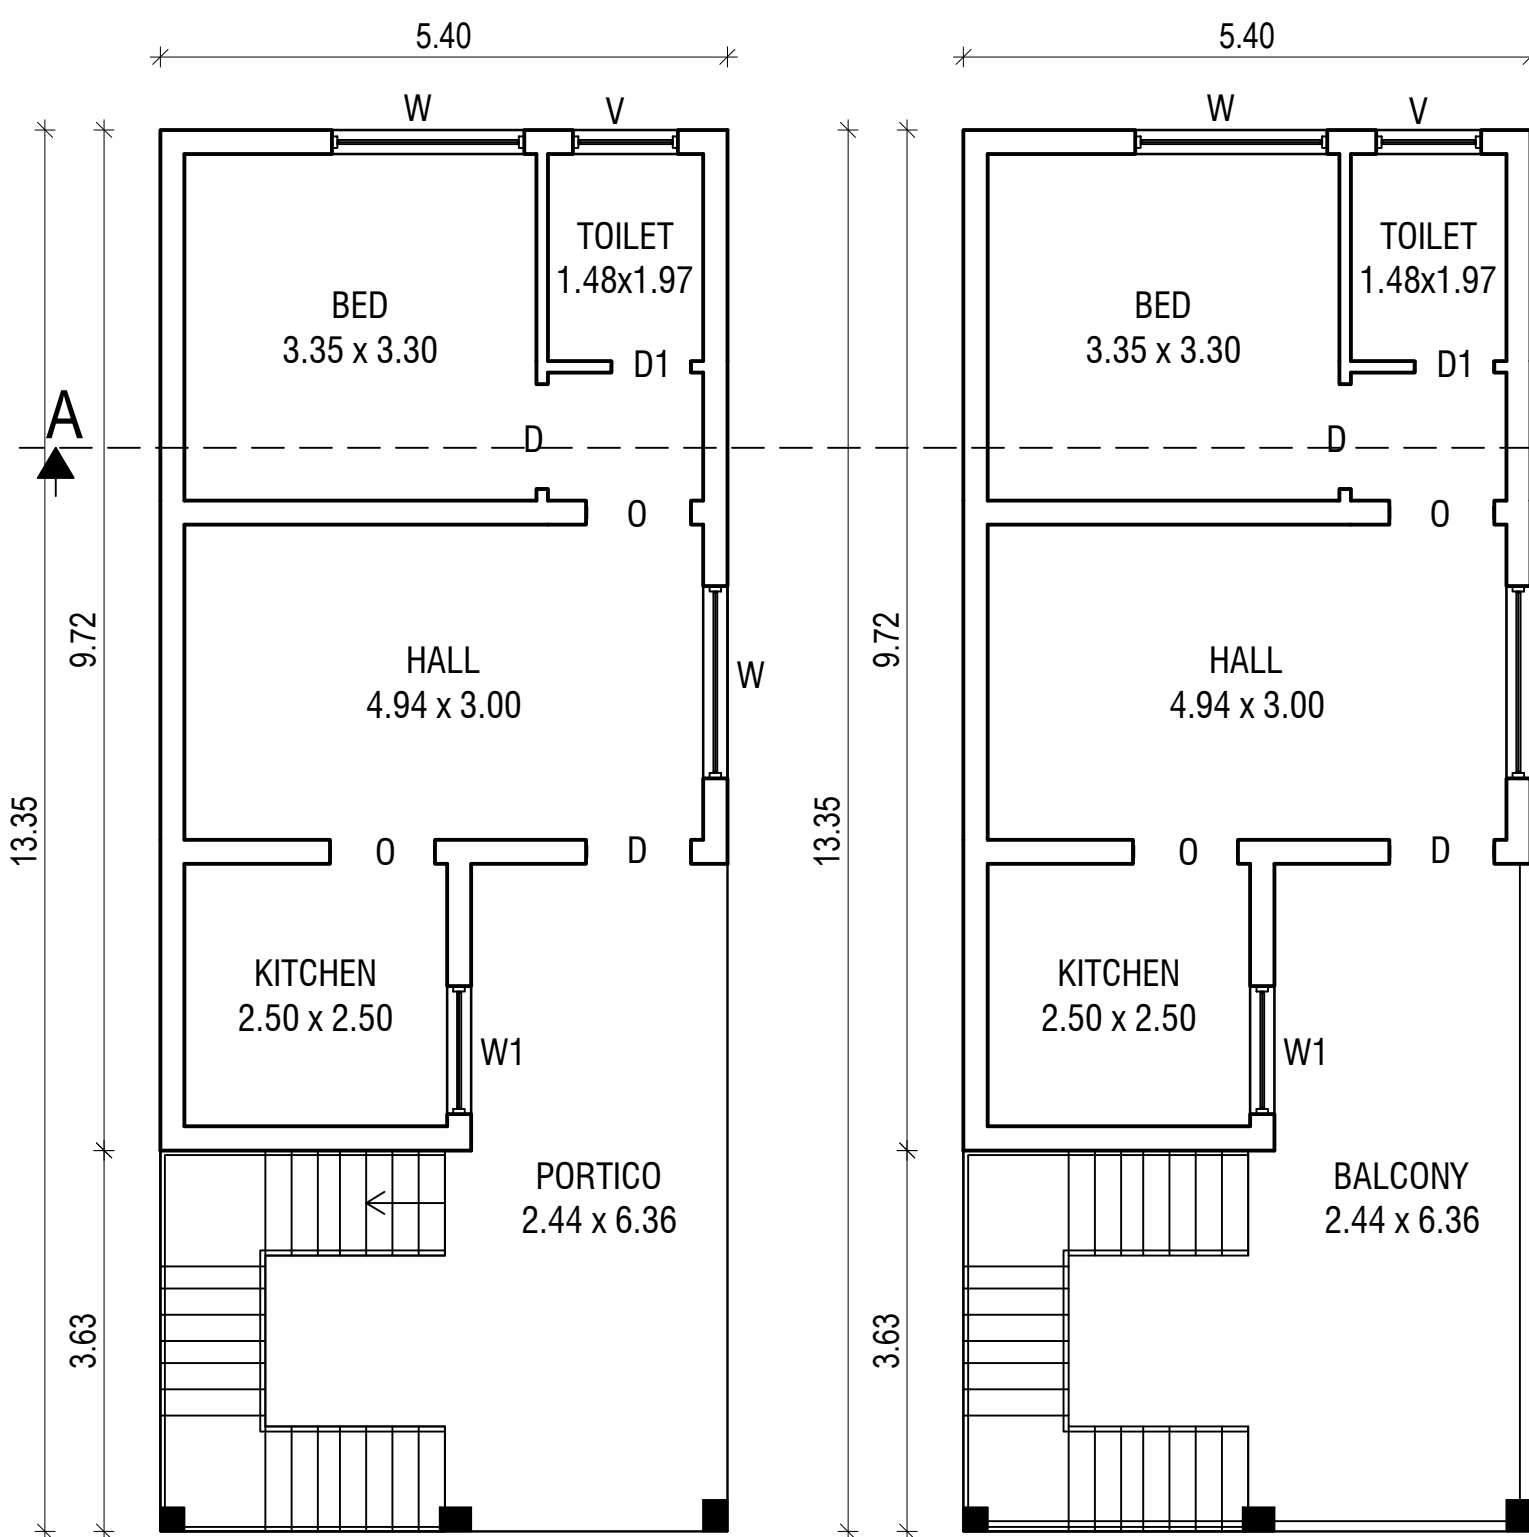


APPLICANT:
Mr. E.TAMILSELVAN,
S/o. ESWARAN.


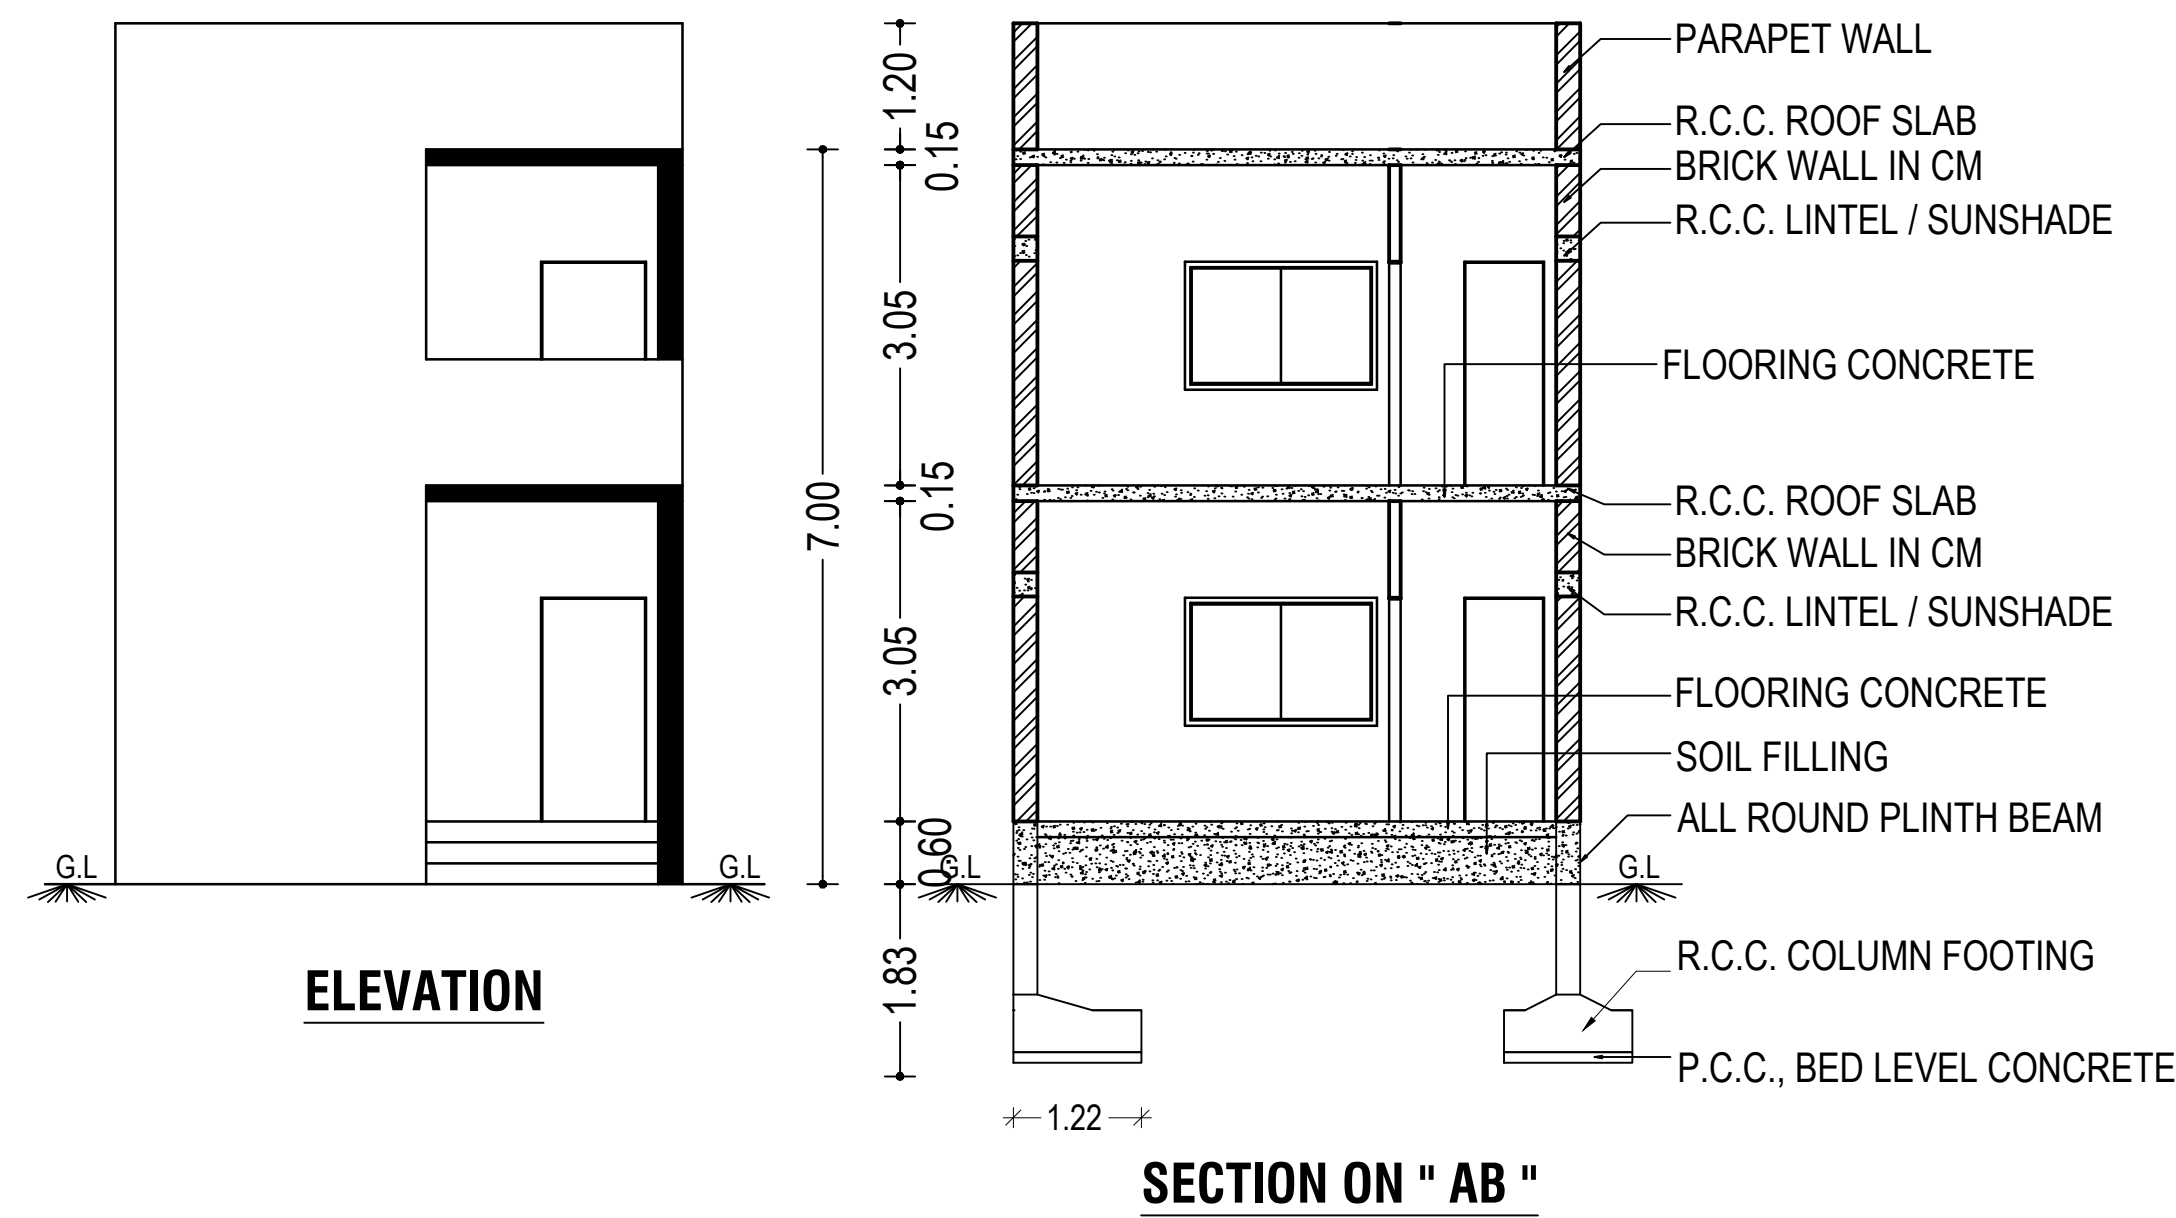


GROUND FLOOR PLAN


FIRST FLOOR PLAN

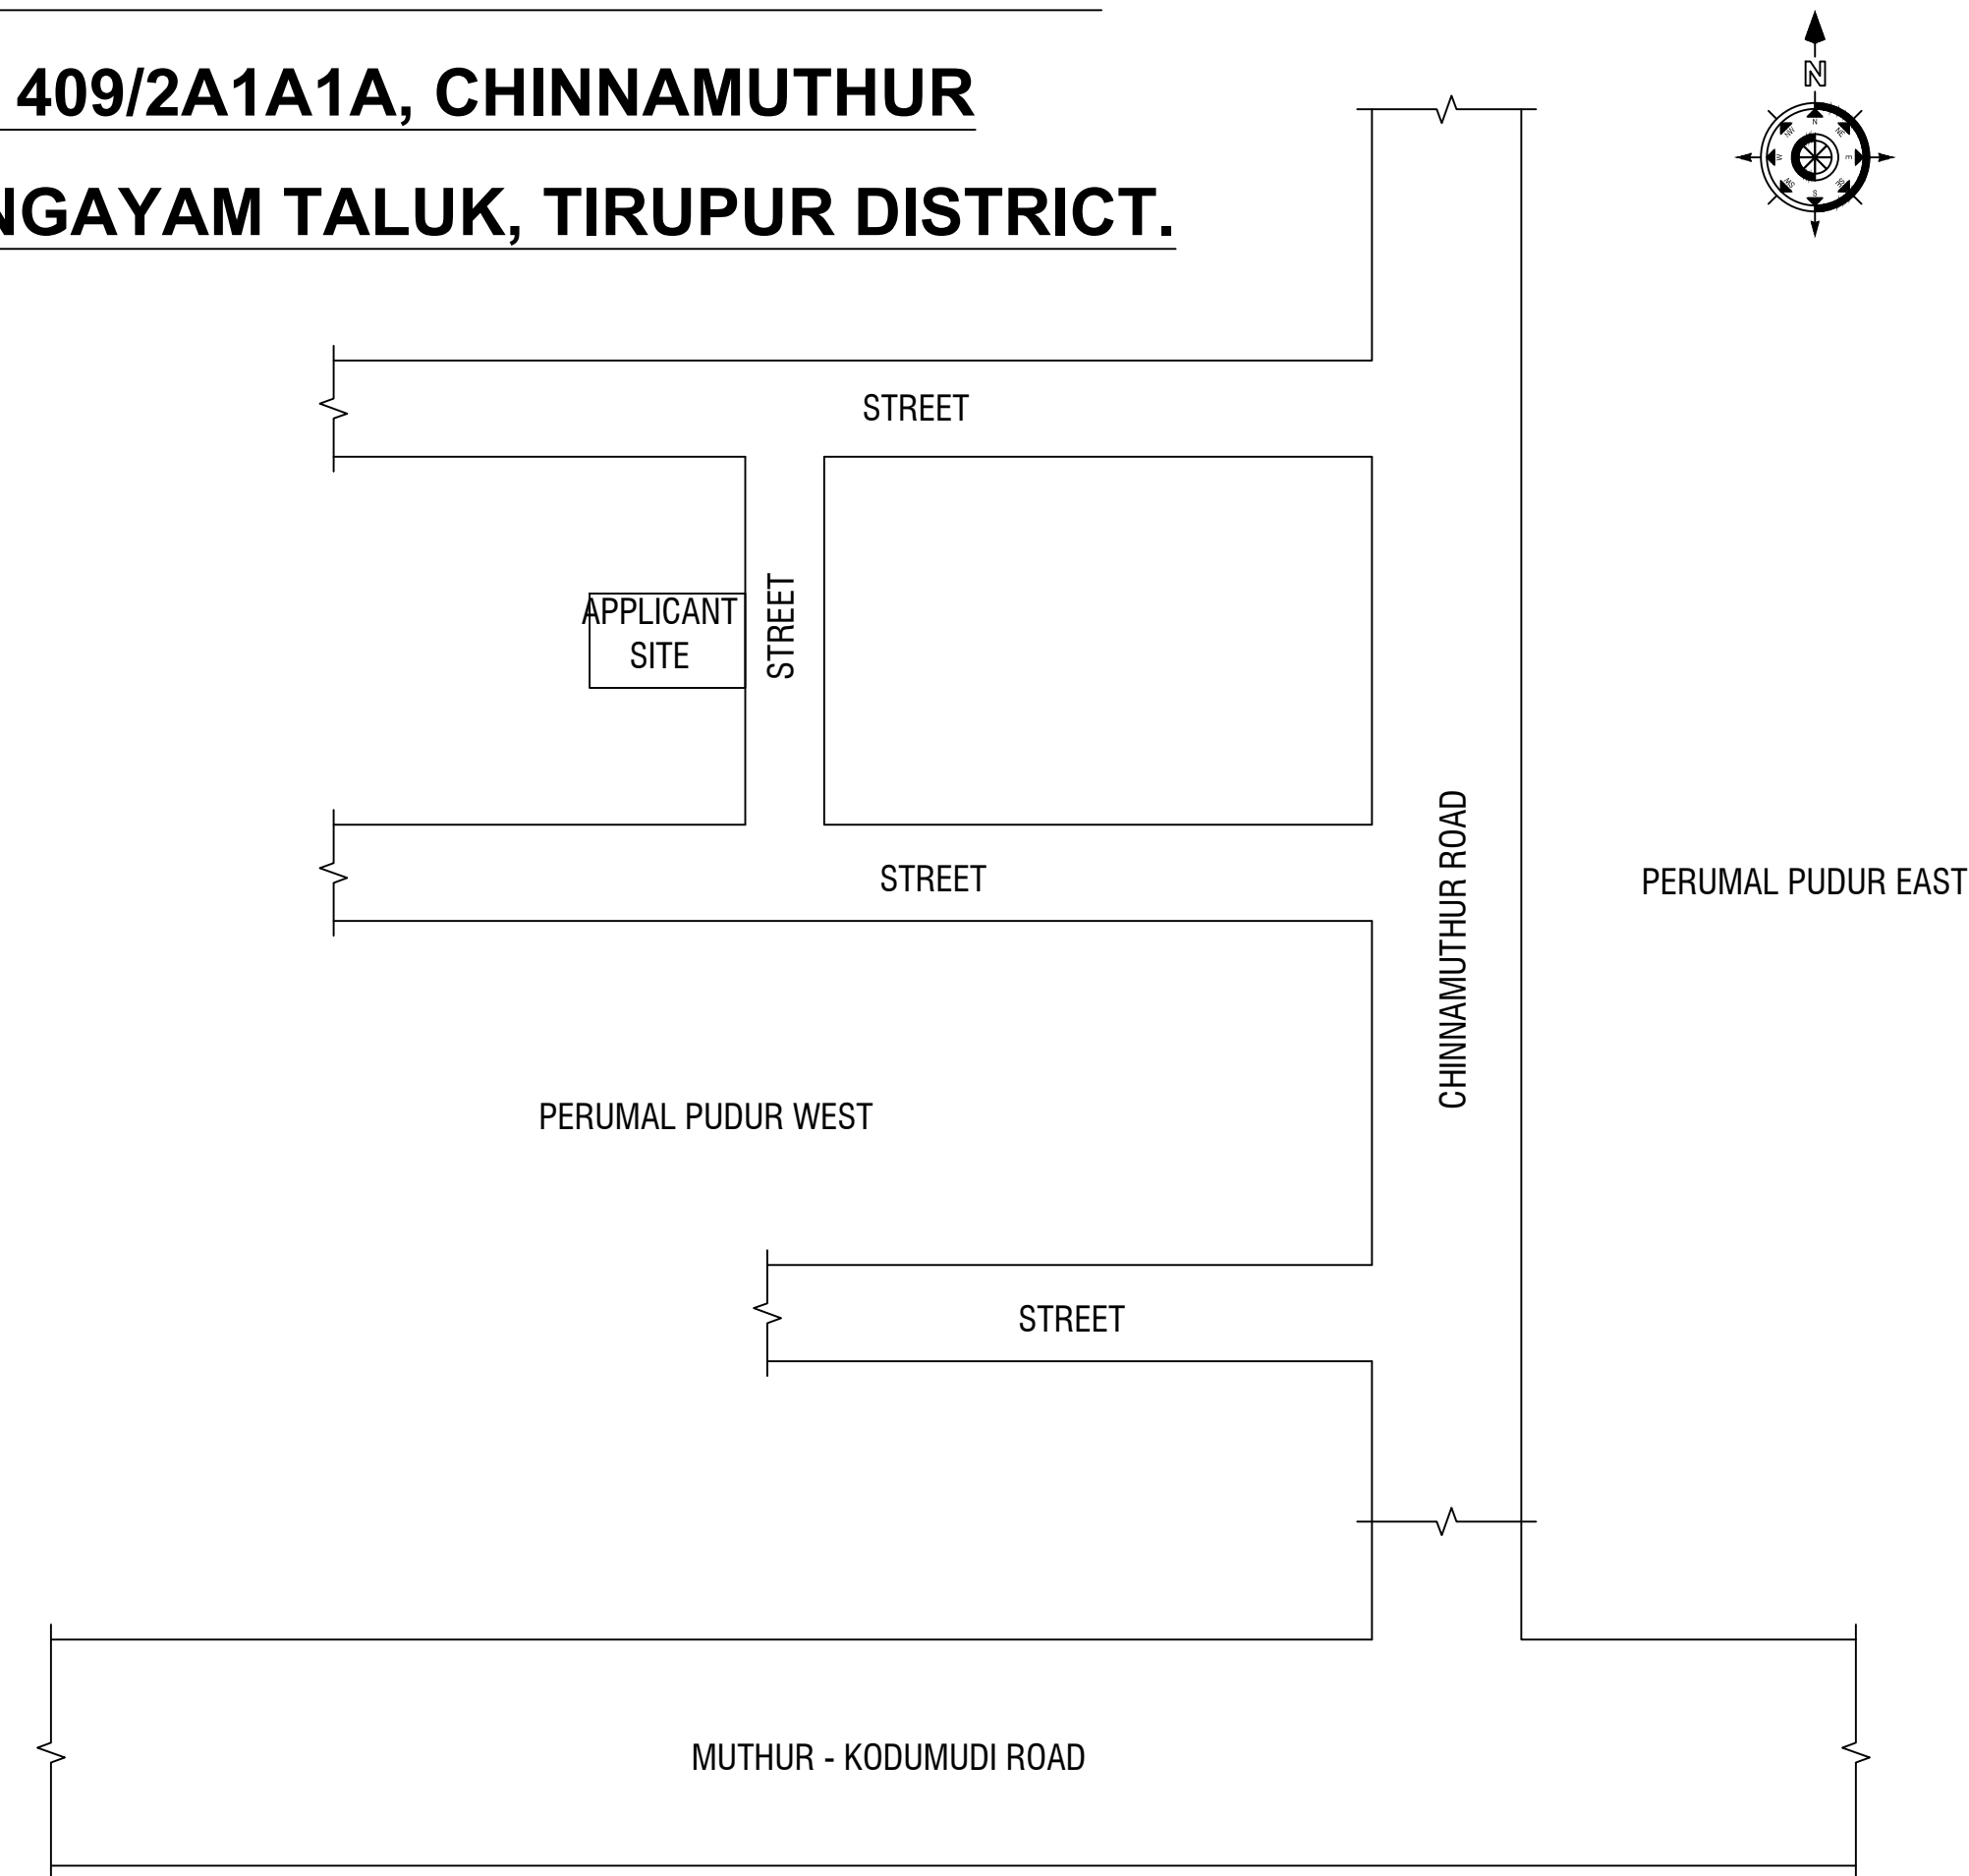

LOCATION MAP

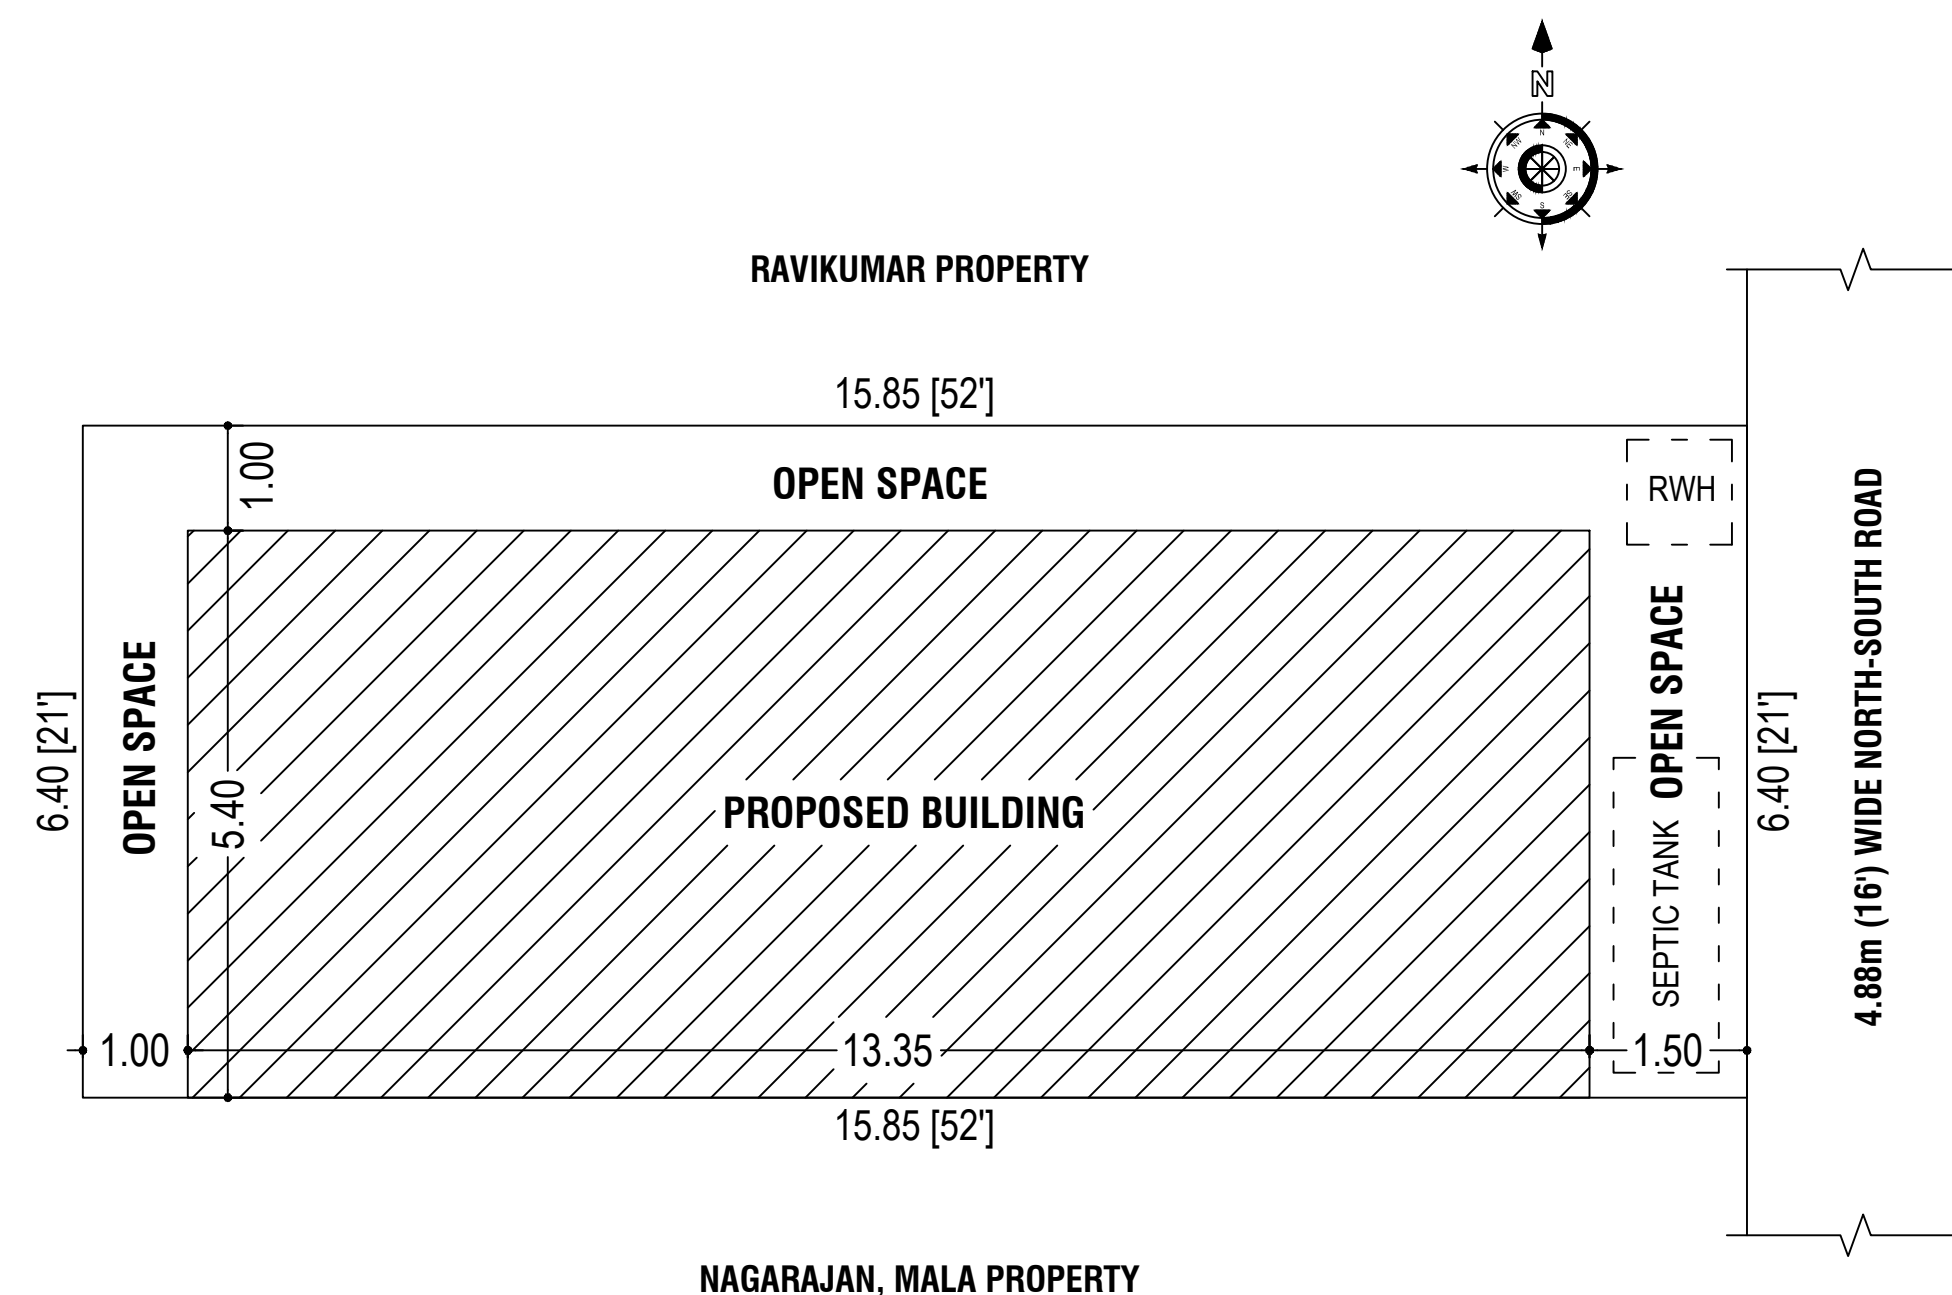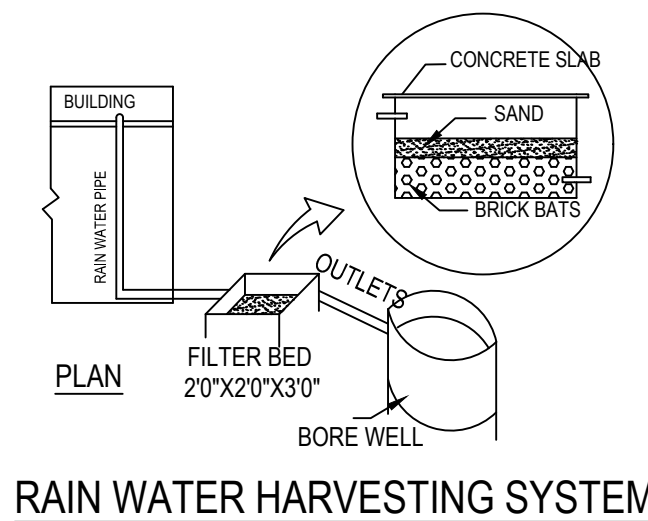

SITE PLAN
SCALE 1 : 100

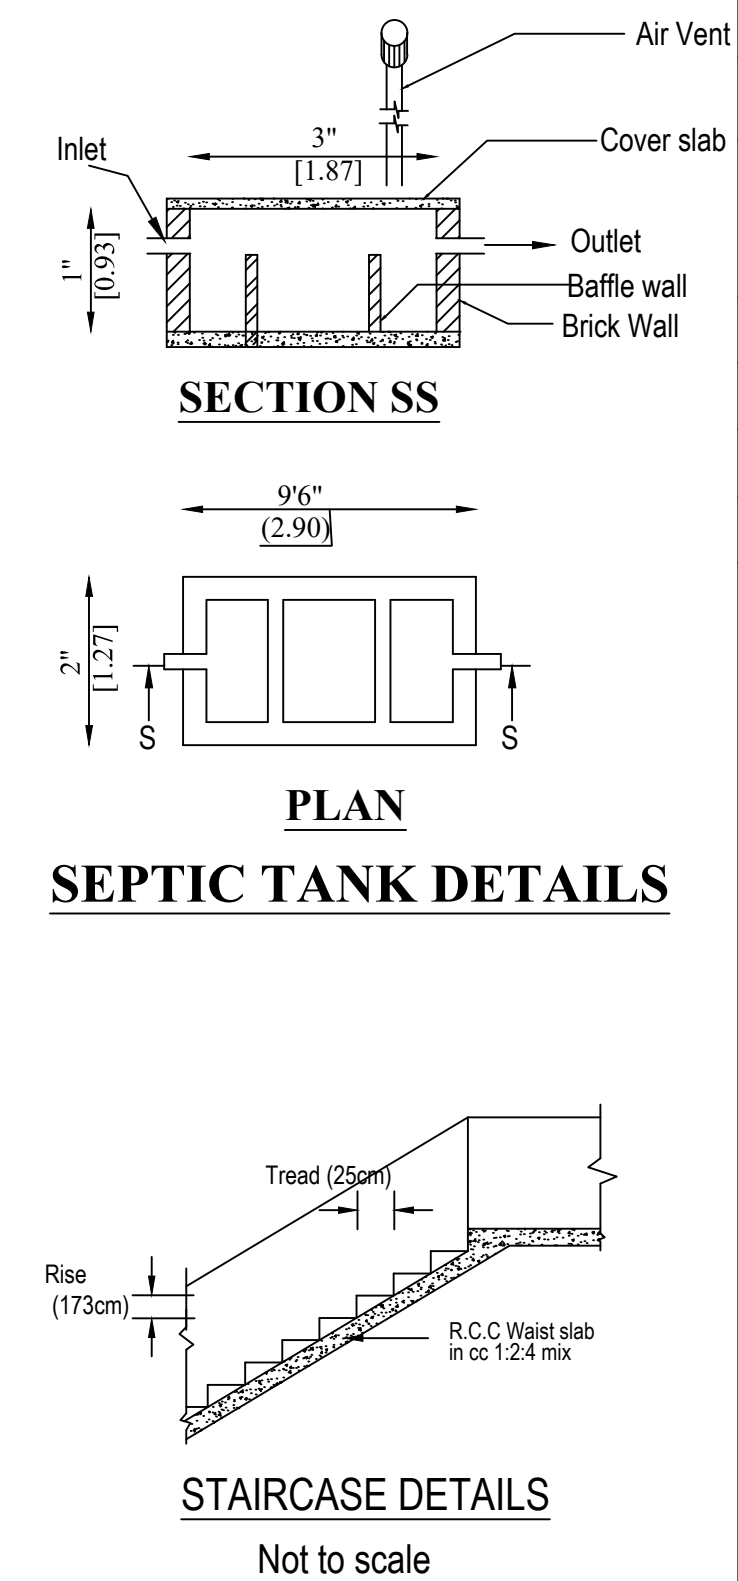

ROC NO : 46/2024
BA NO : 48/2023-24
DATE : 06.02.2024

AREA DETAILS	SQ.Ft.	SQ.M.
AREA OF THE APPLICANT SITE	1092.00	101.45
PLINTH AREA OF THE PROPOSED R.C.C. ROOF RESIDENTIAL BUILDING IN G.F.,	775.97	72.09
PLINTH AREA OF THE PROPOSED R.C.C. ROOF RESIDENTIAL BUILDING IN F.F.,	775.97	72.09
TOTAL PLINTH AREA (GF+FF)	1551.94	144.18
TOTAL FLOOR AREA (GF+FF)	1179.47	109.58
AREA OF THE OPEN SPACE	316.03	29.36
SEPTIC TANK WITH SOAKPIT	1 No	
RAINWATER HARVESTING SYSTEM	1 No	
BORE WELL	1 No	

JOINERY DETAILS		FEET	METRE
D	DOOR	4'0" X 7'0"	1.22 X 2.13
D1	DOOR	2'6" X 7'0"	0.76 X 2.13
W	WINDOW	5'0" X 5'0"	1.52 X 1.52
V	VENTILATOR	3'3" X 2'0"	1.00 X 0.60

SITE BOUNDARY ☐ PROPOSED BUILDING ☐	<u>SCALE 1:100</u> <u>ALL DIMENSIONS ARE IN "METRE & FEET"</u>
APPLICANT <i>E. Tamil Selvan</i>	ENGINEER <i>K. N. Chandhakumar</i> Er. K.NANDHAKUMAR, M.E., M.I.E., L.B.S., Chartered Engineer Civil Sigaram Builders & Planners, Kangeyam Road, Muthur, Tiruppur - 638 105. Cell : 93451 19933.