

PLAN SHOWING THE PROPOSED CONSTRUCTION OF R.C.C ROOF GROUND, FIRST & SECOND FLOOR

BUILDING FOR " RESIDENTIAL PURPOSE " IN OLD S.F. NO. 618/A1A, R.S.F. NO. 435/6C, WARD NO. 8,


CHINNAMUTHUR VILLAGE, AT PERUMAL PUDUR WEST, MUTHUR TOWN PANCHAYAT,

KANGAYAM TALUK, TIRUPUR DISTRICT.


APPLICANT:

Mr. P.SAMPATH KUMAR,


S/o. PALANISAMY.

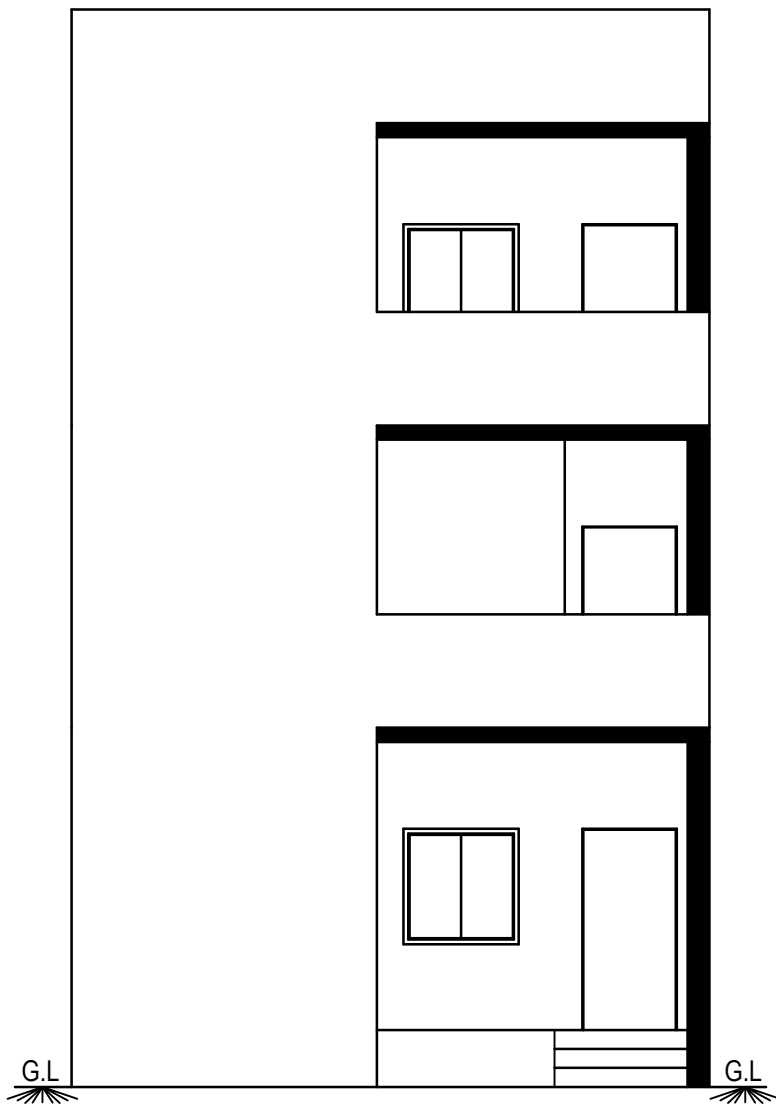


ELEVATION

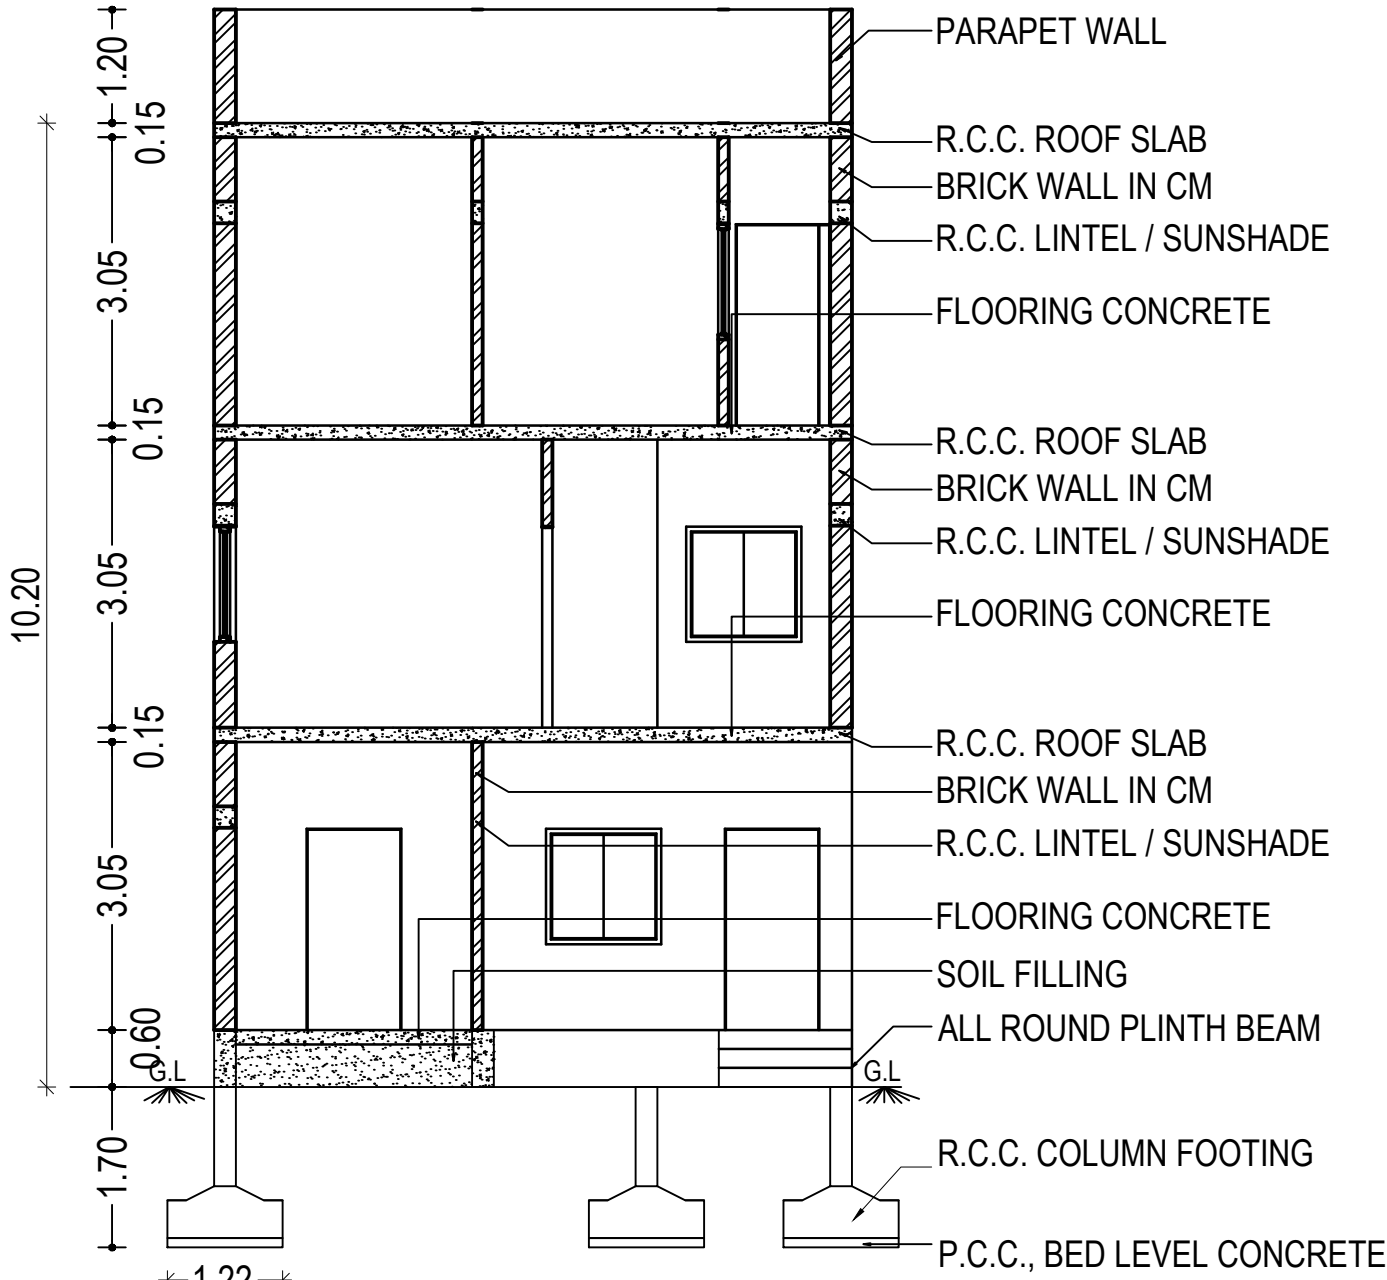


SECTION ON " AB "

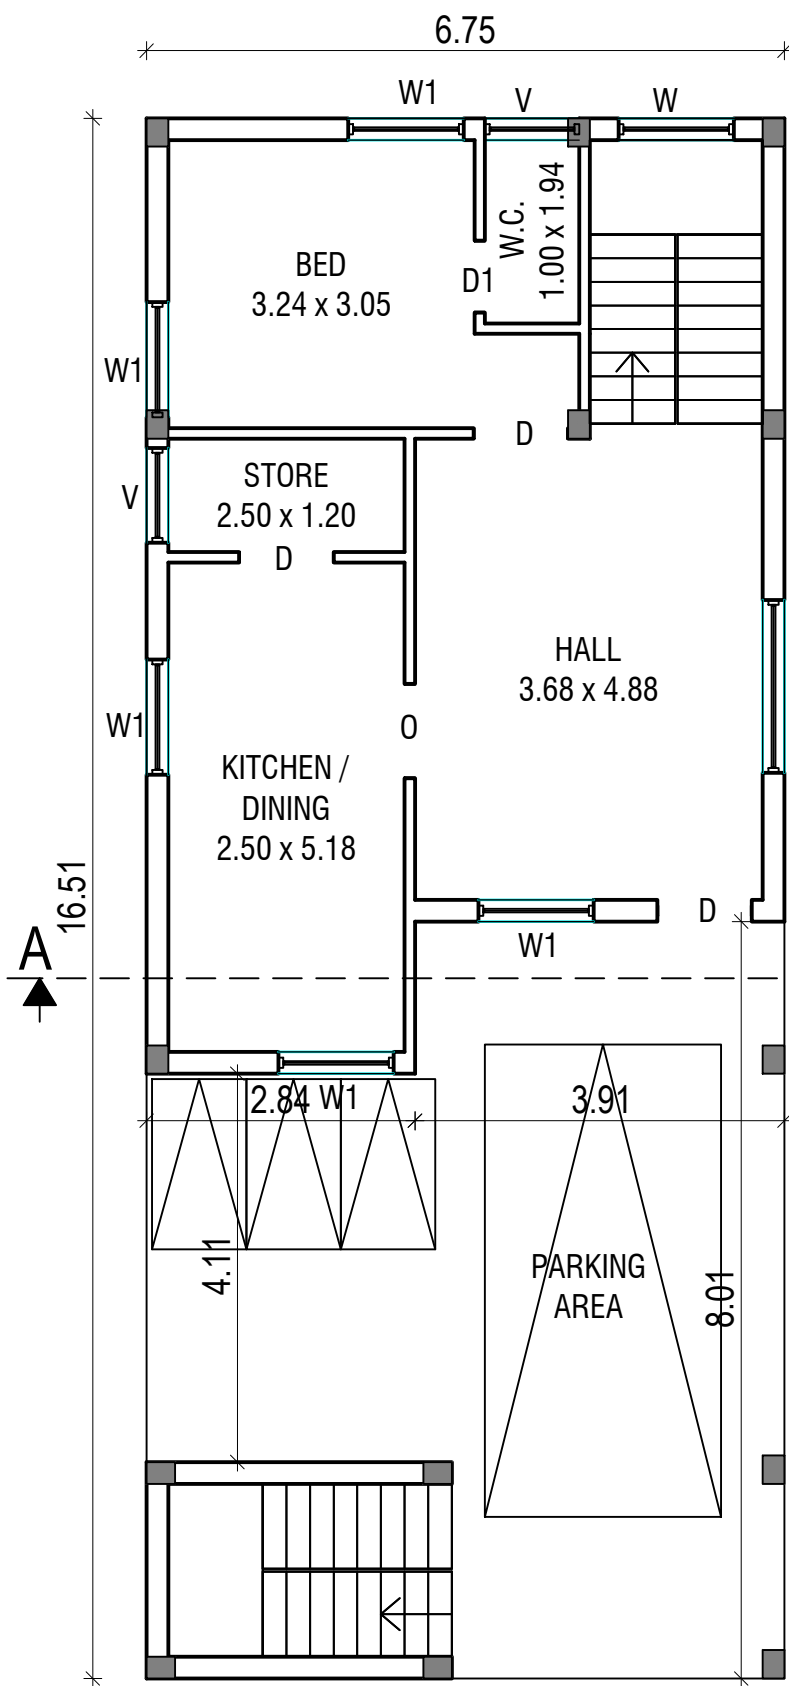


GROUND FLOOR PLAN

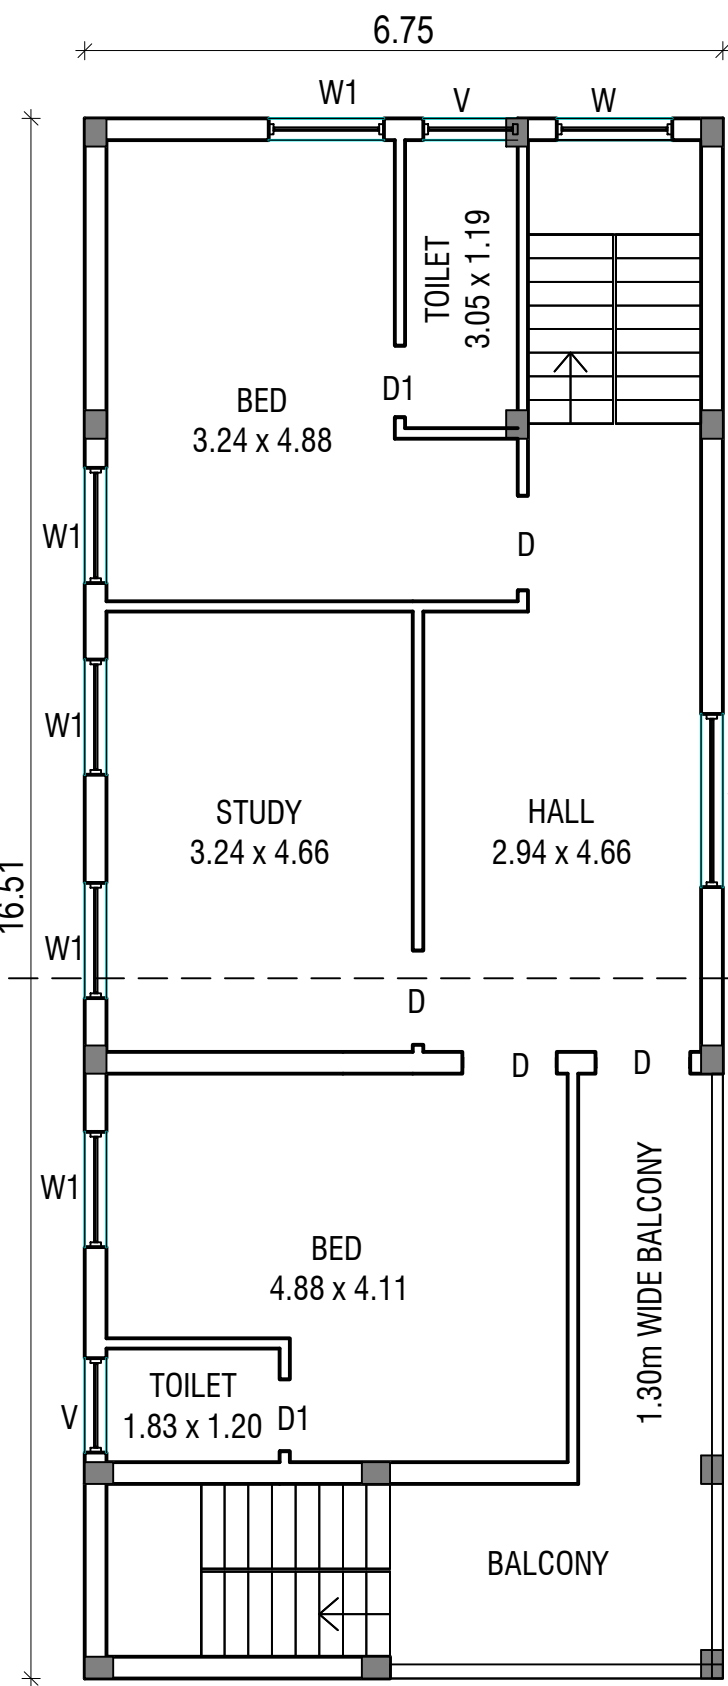


FIRST FLOOR PLAN

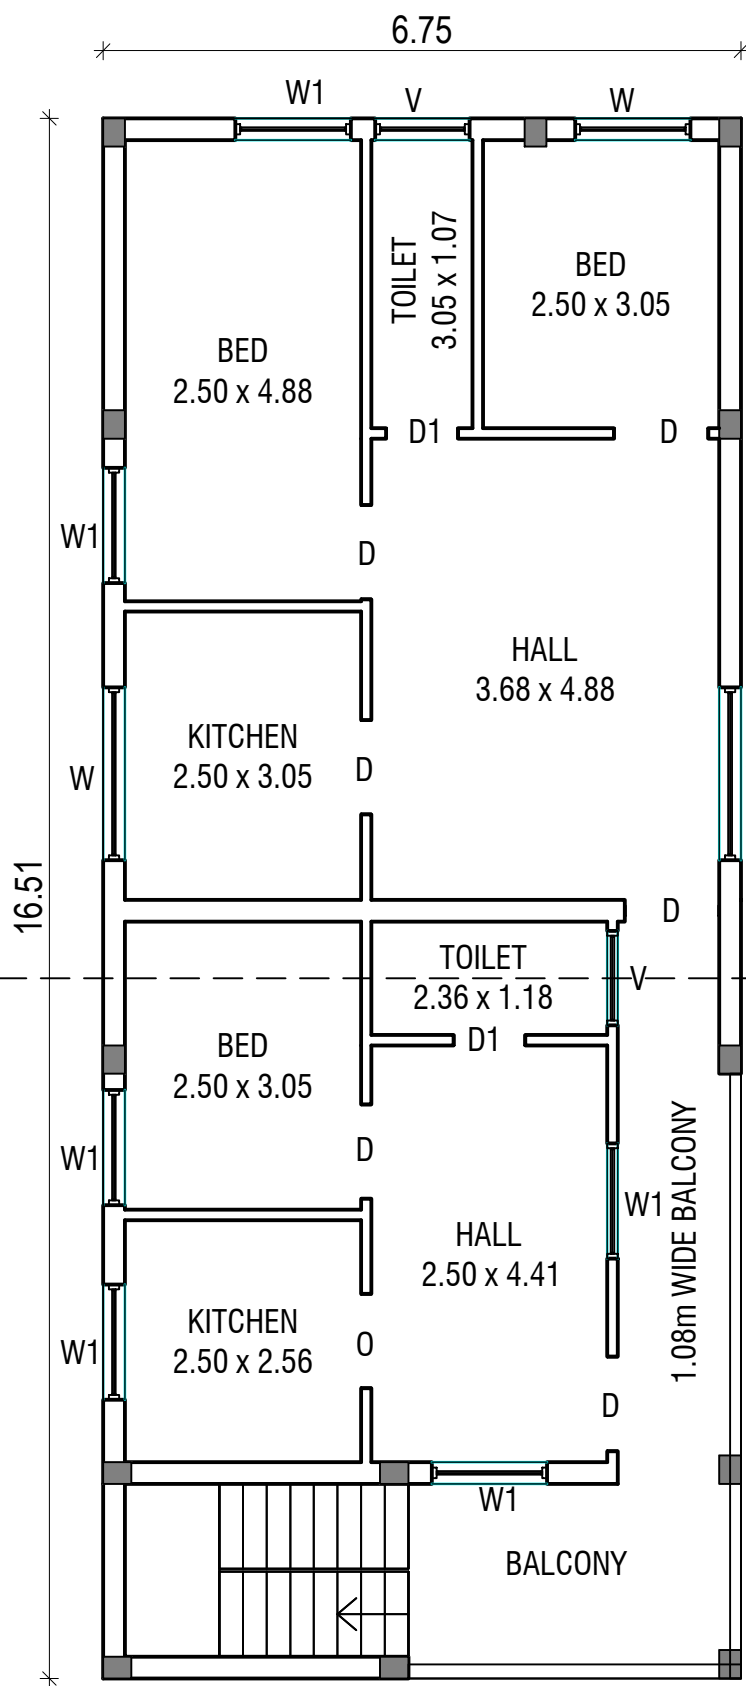

SECOND FLOOR PLAN

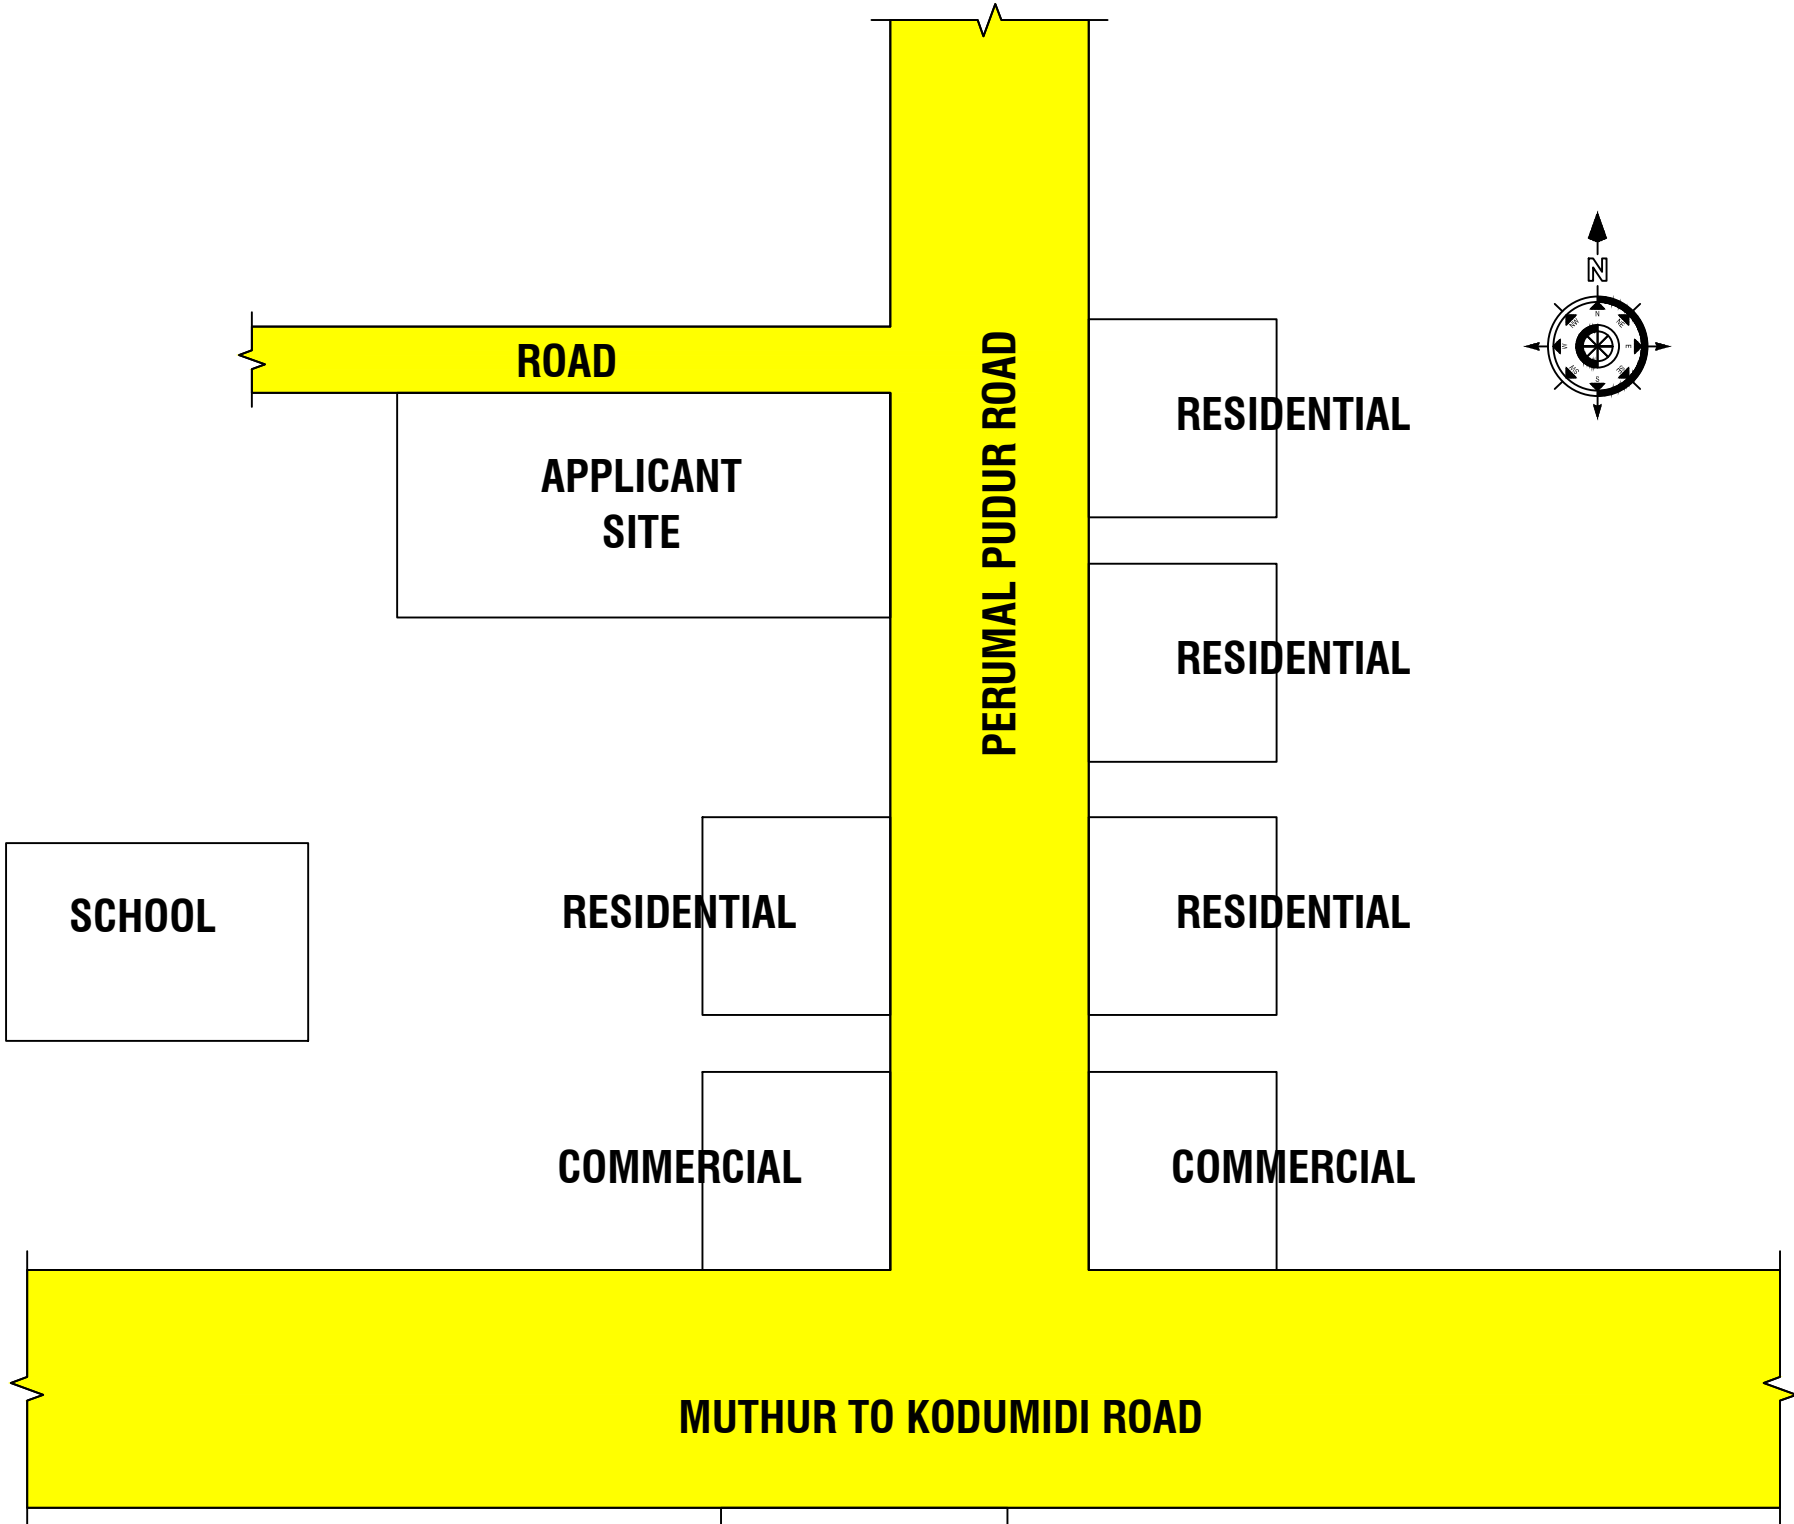

LOCATION MAP

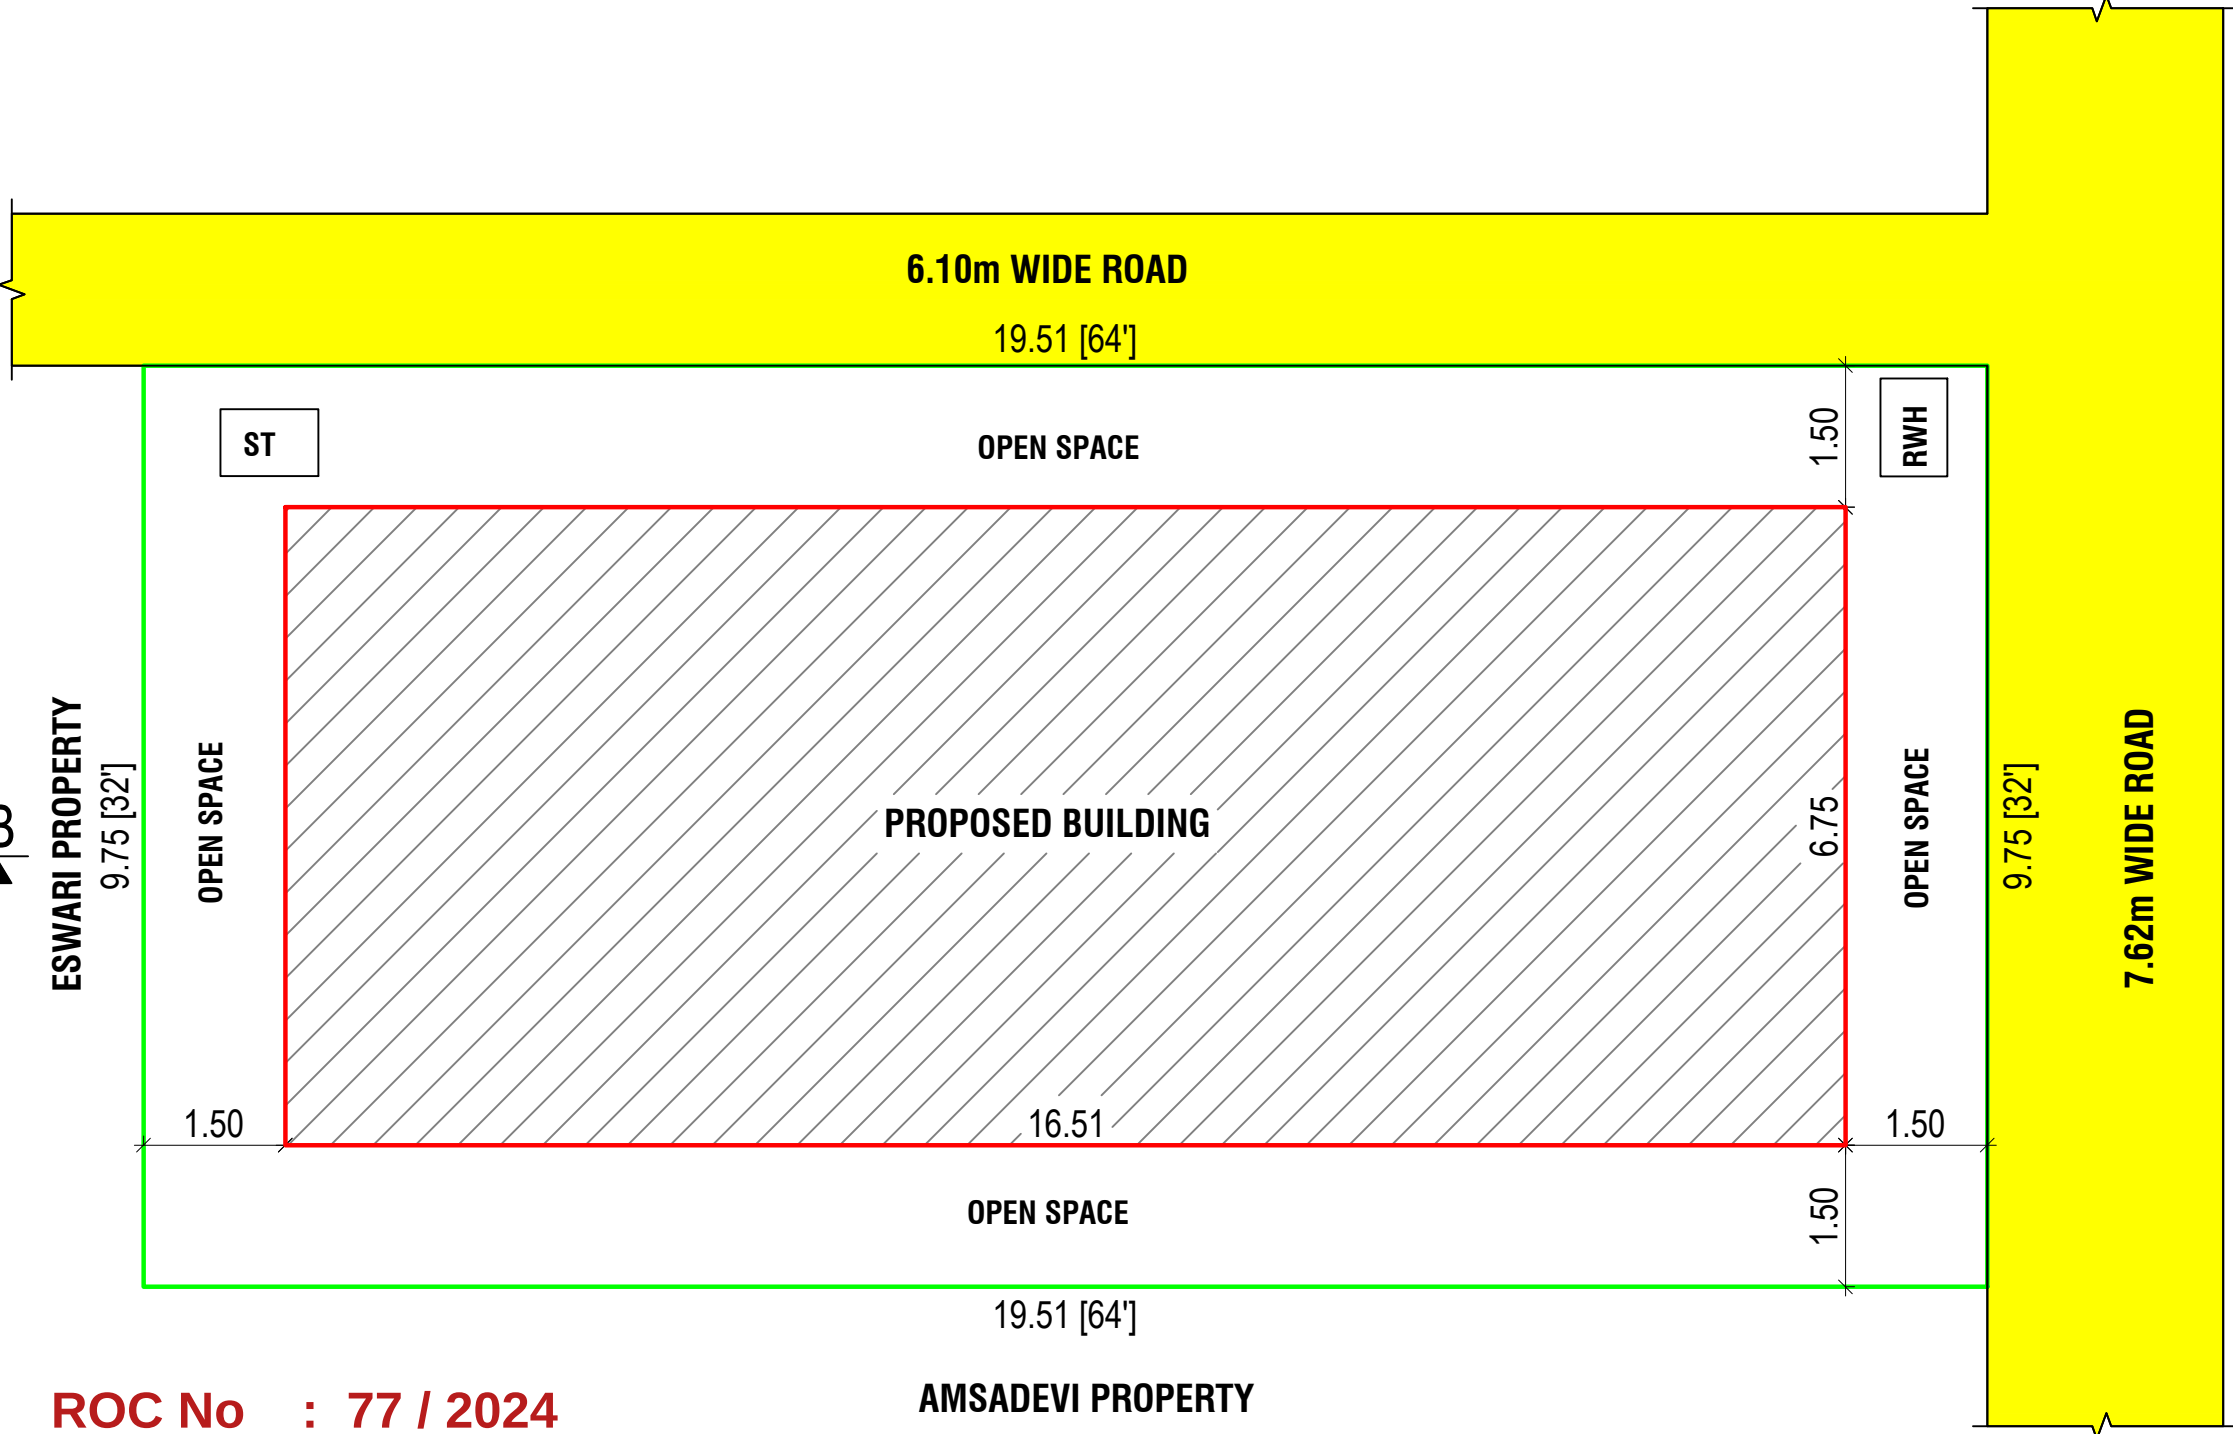

SITE PLAN
SCALE 1 : 100

ROC No : 77 / 2024
BA No : 51 / 2023-24
DATE : 15.02.2024

AREA DETAILS	SQ.Ft.	SQ.M.
AREA OF THE APPLICANT SITE	2048.00	190.26
PLINTH AREA OF THE PROPOSED R.C.C. ROOF RESIDENTIAL BUILDING IN G.F.,	1199.53	111.44
PLINTH AREA OF THE PROPOSED R.C.C. ROOF RESIDENTIAL BUILDING IN F.F.,	1199.53	111.44
PLINTH AREA OF THE PROPOSED R.C.C. ROOF RESIDENTIAL BUILDING IN S.F.,	1199.53	111.44
AREA OF THE OPEN SPACE	848.47	78.82
SEPTIC TANK WITH SOAKPIT	1 No	
RAINWATER HARVESTING SYSTEM	1 No	
BORE WELL	1 No	

JOINERY DETAILS		FEET	METRE
D	DOOR	3'3" X 7'0"	1.00 X 2.13
D1	DOOR	2'6" X 7'0"	0.76 X 2.13
D1	DOOR	3'3" X 7'0"	1.00 X 2.13
W	WINDOW	6'0" X 5'0"	1.83 X 1.52
W1	WINDOW	5'0" X 5'0"	1.52 X 1.52
V	VENTILATOR	3'3" X 2'0"	1.00 X 0.60

SITE BOUNDARY
PROPOSED BUILDING

SCALE 1:100
ALL DIMENSIONS ARE IN "METRE & FEET"

APPLICANT

ENGINEER

Er. K.NANDHAKUMAR, M.E, M.I.E.L.B.S.,
Chartered Engineer Civil
Sigaram Builders & Planners,
Kangayam Road, Muthur,
Tiruppur - 638 105.
Cell : 93451 19933.